



Easton Staff Development Review MEETING AGENDA

Wednesday, February 28, 2024 - 10:00 AM
Council Chambers, Easton Town Office
14 S Harrison Street

1. Staff Review

a. Staff review only time: 10:00 AM - 11:00 AM

Easton Staff Development Review (ESDR) meetings are an opportunity for staff to meet with applicants to discuss our preliminary review of their application. At the ESDR meeting, staff also confirm with the applicant the next steps in the review process.

No public comments will be taken at this meeting, but there will be opportunities for public comment at future Planning Commission and/or Town Council public hearings.

2. Discussion Items

- | | | |
|-----------|----------------------------|---|
| a. | Application Number: | 2023 - 09 |
| | Location: | 28860 Fausley Wood Ct
Tax Map 25, Grid 016, Parcel 0138, Lot 6C |
| | Applicant: | Blue Crab Self Storage LLC |
| | Request: | Sketch Site Plan and Stormwater Management review of a proposed warehouse and climate-controlled self-storage building with associated parking and landscaping. |
|
 | | |
| b. | Application Number: | 2024 - 02 |
| | Location: | East Side of Ocean Gateway, South of Dutchmans Lane
Tax Map 0034, Grid 0024, Parcels 0128 & 0175 |
| | Applicant: | Corrigan & Trippe Ventures, LLC |
| | Request: | Discussion of the Annexation of 17.329 acres of property located on the easterly side of the public known as Ocean Gateway, and southern side of |

Dutchmans Lane, Easton, Maryland,
Tax Map 0034, Parcels 0128 and 0175
with a formal recommendation to the
Town Council on the Annexation and
the appropriate zoning classificaiton.

- c. **Application Number:** 2024 - 03
 Location: 29501 Canvasback Drive
 Tax Map 109, Grid 0EA, Parcel 4582,
 Lot 16

 Applicant: Fink, Whiitten & Assoc.
 Request: Site Plan review to amend a previously
 approved site plan for two (2) climate
 controlled storage buildings with
 associated parking, stormwater
 management, and landscaping.
- d. **Application Number:** 2024 - 05
 Location: 220 South Street
 Tax Map 104, Grid 0EA, Parcel 1902

 Applicant: Fink, Whitten & Associates
 Request: Minor Subdivision review.
- e. **Application Number:** 2024 - 04
 Location: 7872 Ocean Gateway
 Tax Map 105, Grid 000, Parcel 2990

 Applicant: Lane Engineering, LLC
 Request: Site Plan review for the redevelopment
 of a two-story medical clinic, and a one-
 story retail store with overhead office
 space.



TOWN OF
EASTON
ENGINEERING DEPARTMENT

DATE: October 25, 2023
TO: Daniel Lerian - Owner
cc: Sierra Clem - Town of Easton Engineering Department
FROM: Rick Van Emburgh, P.E. – Town Engineer
SUBJECT: Blue Crab Self Storage LLC
Sketch Site Plan Review

I reviewed the revised application for the subject project received on October 5, 2023.

Sketch Site Plan

The Sketch Site Plan is **Acceptable** to the Engineering Department.

Stormwater Management

The Sketch Stormwater Management Plan must be revised to address the following comments:

1. **SHEET 3 OF 3** - Quantity Summary Chart - Both Summary Charts are labeled "ESD SUMMARY CHART". The chart with quantity management information should be labeled "QUANTITY SUMMARY CHART". **Comment acknowledged. The table title has been changed**
2. **SHEET 3 OF 3** - It appears there is an increase in flow. The 2-year and 10-year storms must be managed. **See response below**

Please address the comments above and submit a revised Sketch Stormwater Management Plan.

Please contact me if you have any questions. Thank you.

Dear Sierra,

We have provided a response (attached) to Comment #2, above. We are demonstrating in the attached report and calculations that there will be no increase in flow for the 2-year and 10-year storms.

Please let us know if you have any questions, and reply to the parties below.

Thanks,

Thomas Hall
THall@cpja.com

John Wortmann
JWortmann@cpja.com

Stefan Costner
SCostner@cpja.com

Daniel Lerian (owner)
danlerian@yahoo.com

P.O. Box 520, Easton, Maryland 21601
410-820-8822
Engineering@EastonMD.gov - www.EastonMD.gov

December 7, 2023: Response to Comment # 2 from previous sheet

Summary

This stormwater analysis is written in response to comments received from Rick Van Emburgh, the Town of Easton, MD engineer in our office dated October 25, 2023, for the project that is for the commercial development of Mistletoe Hall, Lot 6 C (aka Blue Crab Self Storage, LLC), located at 28860 Fausley Wood Court, Easton, MD. The project consists of construction of two new buildings, one of which is approximately 4,460 square feet (sf), and the other which is approximately 4,445 sf. Development will also include a paved parking area with 12 spaces, loading areas, sidewalks, and landscaped areas and an entry driveway. The proposal adds 22,302 sf of impervious surfaces, which includes the aforementioned paved areas, as well as the building roofs. The site is currently undeveloped and consists of grassy lawn areas.

Comment #2 commented on what was shown on the plans (sheet 3 of 3) as an increase between the pre- and post-development flow for each of the three drainage areas that are to drain to the three practices proposed for stormwater management (SWM). The three proposed practices consist of a micro bioretention area (MBR), along the north boundary of the project area, and two (2) wet-soil rain gardens (WSR#1 and WSR#2) along the southern limits of the project area.

Stormwater Drainage Areas Analysis

The drainage area (DA) to the microbioretention area was analyzed under pre-construction (current) conditions, and under the proposed conditions. The DA has an overall area of 0.45 acres (ac) of which 0.32 ac are impervious. Much of the proposed development of the site will drain to this practice, including much of the north part of the parking area and the roofs of the two buildings. The surface of the parking lot will drain via sheet flow to the practice, while the two building roofs will drain via downspouts to a subsurface conveyance system consisting of differing sizes of PVC pipe that will drain to the MBR. The ultimate outfall to the MBR will be a 12" pipe.

Using TR-20 methodology with a conservative time of concentration (T_c) of 6 minutes (0.1 hour) and analyzing for Type II rainfall, for Talbot County, it was found that the runoff for this drainage area pre-construction is 0.87 cubic feet per second (cfs), for the two-year storm event of 3.33 inches of rainfall in 24 hours, and 1.97 cfs for the 10-year storm event of 5.20 inches of rainfall for the same duration. The post construction study included analyzing the increase in runoff due to the increase in imperviousness, while analyzing the impact of storage in the MBR at the practice outfall. The practice has three (3) outfalls: a 4" pipe that drains from the base of the MBR, draining the 6" underdrain, a 6" PVC outfall that is designed to help control and convey the 10-year storm, and a broad crested weir designed to handle higher flows and as an emergency spillway. The MBR has a surface area of 1,024 sf, a media depth of 3.75 feet and at the ponding depth of one foot. Analyzing the system, it was found that the two-year storm post construction when mitigated through the practice, would have a flow of 0.60 cfs through the 4" pipe, which is less than the 0.87 cfs preconstruction noted above. The 10-year storm showed a runoff through both the 4" and 6" pipes of 1.10 cfs, which is less than the 1.97 cfs under preconstruction conditions noted above.




The DA to WSR#1 contains 0.07 ac of which 0.04 is impervious. WSR#1 has a surface area of 318 sf, a media depth of 2.25 feet and a ponding depth of one-half foot. The practice has one 4" outfall. The

runoff for this drainage area pre-construction is 0.13 cubic feet per second (cfs), for the two-year storm event of 3.33 inches of rainfall in 24 hours, and 0.30 cfs for the 10-year storm event of 5.20 inches of rainfall for the same duration. The post construction study included analyzing the increase in runoff due to the increase in imperviousness, while analyzing the impact of storage in the WSR#1 at the practice outfall. Analyzing the system, it was found that the two-year storm post construction when mitigated through the practice, would have a flow of 0.13 cfs through the 4" pipe, which is the same as the 0.13 cfs preconstruction noted above (no increase). The 10-year storm showed a runoff through the 4" of 0.26 cfs, which is less than the 0.30 cfs under preconstruction conditions noted above.

The DA to WSR#2 contains 0.06 ac of which 0.04 is impervious. WSR#2 has a surface area of 318 sf, a media depth of 2.25 feet and a ponding depth of one-half foot. The practice has one 4" outfall. The runoff for this drainage area pre-construction is 0.12 cubic feet per second (cfs), for the two-year storm event of 3.33 inches of rainfall in 24 hours, and 0.27 cfs for the 10-year storm event of 5.20 inches of rainfall for the same duration. The post construction study included analyzing the increase in runoff due to the increase in imperviousness, while analyzing the impact of storage in the WSR#2 at the practice outfall. Analyzing the system, it was found that the two-year storm post construction when mitigated through the practice, would have a flow of 0.09 cfs through the 4" pipe, which is less than the 0.12 cfs preconstruction noted above. The 10-year storm showed a runoff through the 4" of 0.24 cfs, which is less than the 0.30 cfs under preconstruction conditions noted above.

Conclusion

In summary, it can be seen that the practices as designed serve to mitigate the runoff from their drainage areas to volumes that in each of the three practices DA does not increase runoff to exceed that for before the site is developed.

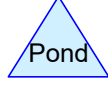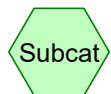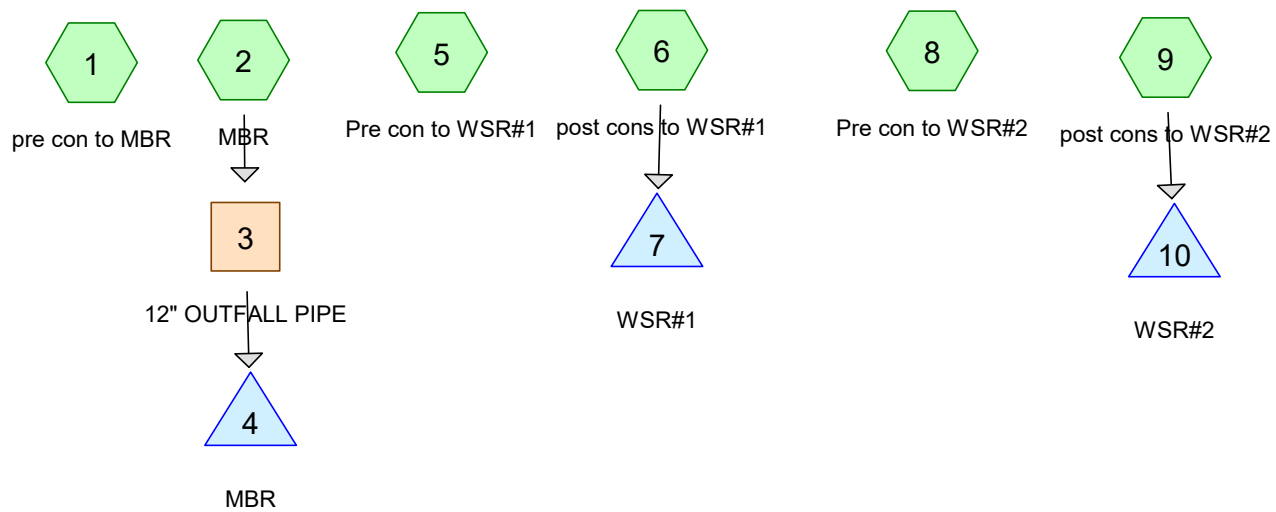

Routing Diagram for Mitigation analysis

Prepared by HydroCAD SAMPLER 1-800-927-7246 www.hydrocad.net, Printed 12/7/2023
HydroCAD® 10.20-4a Sampler s/n S25355 © 2023 HydroCAD Software Solutions LLC

Mitigation analysis

Prepared by HydroCAD SAMPLER 1-800-927-7246 www.hydrocad.net
HydroCAD® 10.20-4a Sampler s/n S25355 © 2023 HydroCAD Software Solutions LLC

Printed 12/7/2023
Page 2

Rainfall Events Listing (selected events)

Event#	Event Name	Storm Type	Curve	Mode	Duration (hours)	B/B	Depth (inches)	AMC
1	2-YR	Type II 24-hr		Default	24.00	1	3.33	2
2	10-YR	Type II 24-hr		Default	24.00	1	5.20	2

Mitigation analysis

Type II 24-hr 2-YR Rainfall=3.33"

Prepared by HydroCAD SAMPLER 1-800-927-7246 www.hydrocad.net

Printed 12/7/2023

HydroCAD® 10.20-4a Sampler s/n S25355 © 2023 HydroCAD Software Solutions LLC

Page 3

Summary for Subcatchment 1: pre con to MBR

Runoff = 0.87 cfs @ 11.98 hrs, Volume= 0.041 af, Depth> 1.12"

Runoff by SCS TR-20 method, UH=SCS, Weighted-CN, Time Span= 0.00-24.00 hrs, dt= 0.01 hrs
Type II 24-hr 2-YR Rainfall=3.33"

Area (sf)	CN	Description
19,044	74	>75% Grass cover, Good, HSG C
19,044		100.00% Pervious Area

Tc (min)	Length (feet)	Slope (ft/ft)	Velocity (ft/sec)	Capacity (cfs)	Description
6.0					Direct Entry,

Mitigation analysis

Type II 24-hr 2-YR Rainfall=3.33"

Prepared by HydroCAD SAMPLER 1-800-927-7246 www.hydrocad.net

Printed 12/7/2023

HydroCAD® 10.20-4a Sampler s/n S25355 © 2023 HydroCAD Software Solutions LLC

Page 4

Summary for Subcatchment 2: MBR

Runoff = 1.82 cfs @ 11.97 hrs, Volume= 0.090 af, Depth> 2.47"
Routed to Reach 3 : 12" OUTFALL PIPE

Runoff by SCS TR-20 method, UH=SCS, Weighted-CN, Time Span= 0.00-24.00 hrs, dt= 0.01 hrs
Type II 24-hr 2-YR Rainfall=3.33"

Area (sf)	CN	Description
4,935	74	>75% Grass cover, Good, HSG C
14,109	98	Paved parking, HSG C
19,044	92	Weighted Average
4,935		25.91% Pervious Area
14,109		74.09% Impervious Area

Tc (min)	Length (feet)	Slope (ft/ft)	Velocity (ft/sec)	Capacity (cfs)	Description
6.0					Direct Entry,

Mitigation analysis

Type II 24-hr 2-YR Rainfall=3.33"

Prepared by HydroCAD SAMPLER 1-800-927-7246 www.hydrocad.net

Printed 12/7/2023

HydroCAD® 10.20-4a Sampler s/n S25355 © 2023 HydroCAD Software Solutions LLC

Page 5


Summary for Reach 3: 12" OUTFALL PIPE

Inflow Area = 0.437 ac, 74.09% Impervious, Inflow Depth > 2.47" for 2-YR event
Inflow = 1.82 cfs @ 11.97 hrs, Volume= 0.090 af
Outflow = 1.82 cfs @ 11.97 hrs, Volume= 0.090 af, Atten= 0%, Lag= 0.2 min
Routed to Pond 4 : MBR

Routing by Stor-Ind+Trans method, Time Span= 0.00-24.00 hrs, dt= 0.01 hrs
Max. Velocity= 5.41 fps, Min. Travel Time= 0.1 min
Avg. Velocity = 1.59 fps, Avg. Travel Time= 0.3 min

Peak Storage= 10 cf @ 11.97 hrs
Average Depth at Peak Storage= 0.44' , Surface Width= 0.99'
Bank-Full Depth= 1.00' Flow Area= 0.8 sf, Capacity= 4.47 cfs

12.0" Round Pipe
n= 0.010 PVC, smooth interior
Length= 30.0' Slope= 0.0093 '/'
Inlet Invert= 30.28', Outlet Invert= 30.00'

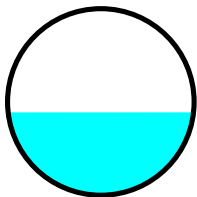

Mitigation analysis

Type II 24-hr 2-YR Rainfall=3.33"

Prepared by HydroCAD SAMPLER 1-800-927-7246 www.hydrocad.net

Printed 12/12/2023

HydroCAD® 10.20-3g Sampler s/n S25355 © 2023 HydroCAD Software Solutions LLC

Page 3

Summary for Pond 4: MBR

Inflow Area = 0.437 ac, 74.09% Impervious, Inflow Depth > 2.47" for 2-YR event
Inflow = 1.82 cfs @ 11.97 hrs, Volume= 0.090 af
Outflow = 0.60 cfs @ 12.09 hrs, Volume= 0.087 af, Atten= 67%, Lag= 7.1 min
Primary = 0.60 cfs @ 12.09 hrs, Volume= 0.087 af

Routing by Stor-Ind method, Time Span= 0.00-24.00 hrs, dt= 0.01 hrs
Peak Elev= 29.29' @ 12.09 hrs Surf.Area= 1,024 sf Storage= 1,246 cf
Flood Elev= 31.00' Surf.Area= 2,674 sf Storage= 2,861 cf

Plug-Flow detention time= 50.5 min calculated for 0.087 af (96% of inflow)
Center-of-Mass det. time= 29.2 min (821.8 - 792.6)

Volume	Invert	Avail.Storage	Storage Description
#1	26.25'	1,536 cf	Custom Stage Data (Irregular) Listed below (Recalc) 3,840 cf Overall x 40.0% Voids
#2	30.00'	1,325 cf	Custom Stage Data (Irregular) Listed below (Recalc)
		2,861 cf	Total Available Storage

Elevation (feet)	Surf.Area (sq-ft)	Perim. (feet)	Inc.Store (cubic-feet)	Cum.Store (cubic-feet)	Wet.Area (sq-ft)
26.25	1,024	127.0	0	0	1,024
30.00	1,024	127.0	3,840	3,840	1,500

Elevation (feet)	Surf.Area (sq-ft)	Perim. (feet)	Inc.Store (cubic-feet)	Cum.Store (cubic-feet)	Wet.Area (sq-ft)
30.00	1,024	127.0	0	0	1,024
31.00	1,650	179.0	1,325	1,325	2,299

Device	Routing	Invert	Outlet Devices
#1	Primary	26.50'	4.0" Round Culvert L= 20.0' CPP, square edge headwall, Ke= 0.500 Inlet / Outlet Invert= 26.50' / 26.40' S= 0.0050 ' S= 0.0050 ' Cc= 0.900 n= 0.011, Flow Area= 0.09 sf
#2	Primary	31.00'	64.0' long + 1.0 ' SideZ x 4.0' breadth Broad-Crested Rectangular Weir Head (feet) 0.20 0.40 0.60 0.80 1.00 1.20 1.40 1.60 1.80 2.00 2.50 3.00 3.50 4.00 4.50 5.00 5.50 Coef. (English) 2.38 2.54 2.69 2.68 2.67 2.67 2.65 2.66 2.66 2.68 2.72 2.73 2.76 2.79 2.88 3.07 3.32

Primary OutFlow Max=0.60 cfs @ 12.09 hrs HW=29.29' (Free Discharge)

1=Culvert (Barrel Controls 0.60 cfs @ 6.92 fps)

2=Broad-Crested Rectangular Weir (Controls 0.00 cfs)

Mitigation analysis

Type II 24-hr 2-YR Rainfall=3.33"

Prepared by HydroCAD SAMPLER 1-800-927-7246 www.hydrocad.net

Printed 12/7/2023

HydroCAD® 10.20-4a Sampler s/n S25355 © 2023 HydroCAD Software Solutions LLC

Page 8

Summary for Subcatchment 5: Pre con to WSR#1

Runoff = 0.13 cfs @ 11.98 hrs, Volume= 0.006 af, Depth> 1.12"

Runoff by SCS TR-20 method, UH=SCS, Weighted-CN, Time Span= 0.00-24.00 hrs, dt= 0.01 hrs
Type II 24-hr 2-YR Rainfall=3.33"

Area (sf)	CN	Description
2,935	74	>75% Grass cover, Good, HSG C
2,935		100.00% Pervious Area

Tc (min)	Length (feet)	Slope (ft/ft)	Velocity (ft/sec)	Capacity (cfs)	Description
6.0					Direct Entry,

Mitigation analysis

Type II 24-hr 2-YR Rainfall=3.33"

Prepared by HydroCAD SAMPLER 1-800-927-7246 www.hydrocad.net

Printed 12/7/2023

HydroCAD® 10.20-4a Sampler s/n S25355 © 2023 HydroCAD Software Solutions LLC

Page 9

Summary for Subcatchment 6: post cons to WSR#1

Runoff = 0.27 cfs @ 11.97 hrs, Volume= 0.013 af, Depth> 2.29"
Routed to Pond 7 : WSR#1

Runoff by SCS TR-20 method, UH=SCS, Weighted-CN, Time Span= 0.00-24.00 hrs, dt= 0.01 hrs
Type II 24-hr 2-YR Rainfall=3.33"

Area (sf)	CN	Description
956	74	>75% Grass cover, Good, HSG C
1,979	98	Paved parking, HSG C
2,935	90	Weighted Average
956		32.57% Pervious Area
1,979		67.43% Impervious Area

Tc (min)	Length (feet)	Slope (ft/ft)	Velocity (ft/sec)	Capacity (cfs)	Description
6.0					Direct Entry,

Mitigation analysis

Type II 24-hr 2-YR Rainfall=3.33"

Prepared by HydroCAD SAMPLER 1-800-927-7246 www.hydrocad.net

Printed 12/7/2023

HydroCAD® 10.20-4a Sampler s/n S25355 © 2023 HydroCAD Software Solutions LLC

Page 10

Summary for Pond 7: WSR#1

Inflow Area = 0.067 ac, 67.43% Impervious, Inflow Depth > 2.29" for 2-YR event
Inflow = 0.27 cfs @ 11.97 hrs, Volume= 0.013 af
Outflow = 0.13 cfs @ 12.06 hrs, Volume= 0.008 af, Atten= 49%, Lag= 5.3 min
Primary = 0.13 cfs @ 12.06 hrs, Volume= 0.008 af

Routing by Stor-Ind method, Time Span= 0.00-24.00 hrs, dt= 0.01 hrs
Peak Elev= 32.08' @ 12.06 hrs Surf.Area= 318 sf Storage= 265 cf

Plug-Flow detention time= 193.9 min calculated for 0.008 af (59% of inflow)
Center-of-Mass det. time= 87.7 min (889.1 - 801.4)

Volume	Invert	Avail.Storage	Storage Description
#1	30.00'	286 cf	Custom Stage Data (Irregular) Listed below (Recalc) 716 cf Overall x 40.0% Voids
#2	32.25'	185 cf	Custom Stage Data (Irregular) Listed below (Recalc)
		472 cf	Total Available Storage

Elevation (feet)	Surf.Area (sq-ft)	Perim. (feet)	Inc.Store (cubic-feet)	Cum.Store (cubic-feet)	Wet.Area (sq-ft)
30.00	318	67.0	0	0	318
32.25	318	67.0	716	716	469

Elevation (feet)	Surf.Area (sq-ft)	Perim. (feet)	Inc.Store (cubic-feet)	Cum.Store (cubic-feet)	Wet.Area (sq-ft)
32.25	318	67.0	0	0	318
32.75	426	77.0	185	185	438

Device	Routing	Invert	Outlet Devices
#1	Primary	31.75'	4.0" Round Culvert L= 7.5' CPP, projecting, no headwall, Ke= 0.900 Inlet / Outlet Invert= 31.75' / 31.65' S= 0.0133 ' / S= 0.0133 ' Cc= 0.900 n= 0.011, Flow Area= 0.09 sf

Primary OutFlow Max=0.13 cfs @ 12.06 hrs HW=32.08' (Free Discharge)
↑**1=Culvert** (Inlet Controls 0.13 cfs @ 1.55 fps)

Mitigation analysis

Type II 24-hr 2-YR Rainfall=3.33"

Prepared by HydroCAD SAMPLER 1-800-927-7246 www.hydrocad.net

Printed 12/12/2023

HydroCAD® 10.20-3g Sampler s/n S25355 © 2023 HydroCAD Software Solutions LLC

Page 3

Summary for Subcatchment 8: Pre con to WSR#2

Runoff = 0.12 cfs @ 11.98 hrs, Volume= 0.006 af, Depth> 1.12"

Runoff by SCS TR-20 method, UH=SCS, Weighted-CN, Time Span= 0.00-24.00 hrs, dt= 0.01 hrs
Type II 24-hr 2-YR Rainfall=3.33"

Area (sf)	CN	Description
2,610	74	>75% Grass cover, Good, HSG C
2,610		100.00% Pervious Area

Tc (min)	Length (feet)	Slope (ft/ft)	Velocity (ft/sec)	Capacity (cfs)	Description
6.0					Direct Entry,

Mitigation analysis

Type II 24-hr 2-YR Rainfall=3.33"

Prepared by HydroCAD SAMPLER 1-800-927-7246 www.hydrocad.net

Printed 12/12/2023

HydroCAD® 10.20-3g Sampler s/n S25355 © 2023 HydroCAD Software Solutions LLC

Page 3

Summary for Subcatchment 9: post cons to WSR#2

Runoff = 0.23 cfs @ 11.97 hrs, Volume= 0.011 af, Depth> 2.20"
Routed to Pond 10 : WSR#2

Runoff by SCS TR-20 method, UH=SCS, Weighted-CN, Time Span= 0.00-24.00 hrs, dt= 0.01 hrs
Type II 24-hr 2-YR Rainfall=3.33"

Area (sf)	CN	Description
938	74	>75% Grass cover, Good, HSG C
1,672	98	Paved parking, HSG C
2,610	89	Weighted Average
938		35.94% Pervious Area
1,672		64.06% Impervious Area

Tc (min)	Length (feet)	Slope (ft/ft)	Velocity (ft/sec)	Capacity (cfs)	Description
6.0					Direct Entry,

Mitigation analysis

Type II 24-hr 2-YR Rainfall=3.33"

Prepared by HydroCAD SAMPLER 1-800-927-7246 www.hydrocad.net

Printed 12/12/2023

HydroCAD® 10.20-3g Sampler s/n S25355 © 2023 HydroCAD Software Solutions LLC

Page 3

Summary for Pond 10: WSR#2

Inflow Area = 0.060 ac, 64.06% Impervious, Inflow Depth > 2.20" for 2-YR event
 Inflow = 0.23 cfs @ 11.97 hrs, Volume= 0.011 af
 Outflow = 0.07 cfs @ 12.09 hrs, Volume= 0.006 af, Atten= 69%, Lag= 7.3 min
 Primary = 0.07 cfs @ 12.09 hrs, Volume= 0.006 af

Routing by Stor-Ind method, Time Span= 0.00-24.00 hrs, dt= 0.01 hrs
 Peak Elev= 31.91' @ 12.09 hrs Surf.Area= 318 sf Storage= 243 cf

Plug-Flow detention time= 215.4 min calculated for 0.006 af (54% of inflow)
 Center-of-Mass det. time= 104.9 min (910.4 - 805.6)

Volume	Invert	Avail.Storage	Storage Description
#1	30.00'	286 cf	Custom Stage Data (Irregular) Listed below (Recalc) 716 cf Overall x 40.0% Voids
#2	32.25'	185 cf	Custom Stage Data (Irregular) Listed below (Recalc)
		472 cf	Total Available Storage

Elevation (feet)	Surf.Area (sq-ft)	Perim. (feet)	Inc.Store (cubic-feet)	Cum.Store (cubic-feet)	Wet.Area (sq-ft)
30.00	318	67.0	0	0	318
32.25	318	67.0	716	716	469

Elevation (feet)	Surf.Area (sq-ft)	Perim. (feet)	Inc.Store (cubic-feet)	Cum.Store (cubic-feet)	Wet.Area (sq-ft)
32.25	318	67.0	0	0	318
32.75	426	77.0	185	185	438

Device	Routing	Invert	Outlet Devices
#1	Primary	31.70'	4.0" Round Culvert L= 10.0' CPP, projecting, no headwall, Ke= 0.900 Inlet / Outlet Invert= 31.70' / 31.60' S= 0.0100 ' / Cc= 0.900 n= 0.011, Flow Area= 0.09 sf

Primary OutFlow Max=0.07 cfs @ 12.09 hrs HW=31.91' (Free Discharge)
 ↑**1=Culvert** (Inlet Controls 0.07 cfs @ 1.23 fps)

Mitigation analysis

Type II 24-hr 10-YR Rainfall=5.20"

Prepared by HydroCAD SAMPLER 1-800-927-7246 www.hydrocad.net

Printed 12/7/2023

HydroCAD® 10.20-4a Sampler s/n S25355 © 2023 HydroCAD Software Solutions LLC

Page 14

Summary for Subcatchment 1: pre con to MBR

Runoff = 1.97 cfs @ 11.97 hrs, Volume= 0.092 af, Depth> 2.52"

Runoff by SCS TR-20 method, UH=SCS, Weighted-CN, Time Span= 0.00-24.00 hrs, dt= 0.01 hrs
Type II 24-hr 10-YR Rainfall=5.20"

Area (sf)	CN	Description
19,044	74	>75% Grass cover, Good, HSG C
19,044		100.00% Pervious Area

Tc (min)	Length (feet)	Slope (ft/ft)	Velocity (ft/sec)	Capacity (cfs)	Description
6.0					Direct Entry,

Mitigation analysis

Type II 24-hr 10-YR Rainfall=5.20"

Prepared by HydroCAD SAMPLER 1-800-927-7246 www.hydrocad.net

Printed 12/7/2023

HydroCAD® 10.20-4a Sampler s/n S25355 © 2023 HydroCAD Software Solutions LLC

Page 15

Summary for Subcatchment 2: MBR

Runoff = 3.05 cfs @ 11.97 hrs, Volume= 0.156 af, Depth> 4.28"
Routed to Reach 3 : 12" OUTFALL PIPE

Runoff by SCS TR-20 method, UH=SCS, Weighted-CN, Time Span= 0.00-24.00 hrs, dt= 0.01 hrs
Type II 24-hr 10-YR Rainfall=5.20"

Area (sf)	CN	Description
4,935	74	>75% Grass cover, Good, HSG C
14,109	98	Paved parking, HSG C
19,044	92	Weighted Average
4,935		25.91% Pervious Area
14,109		74.09% Impervious Area

Tc (min)	Length (feet)	Slope (ft/ft)	Velocity (ft/sec)	Capacity (cfs)	Description
6.0					Direct Entry,

Mitigation analysis

Type II 24-hr 10-YR Rainfall=5.20"

Prepared by HydroCAD SAMPLER 1-800-927-7246 www.hydrocad.net

Printed 12/7/2023

HydroCAD® 10.20-4a Sampler s/n S25355 © 2023 HydroCAD Software Solutions LLC

Page 16


Summary for Reach 3: 12" OUTFALL PIPE

Inflow Area = 0.437 ac, 74.09% Impervious, Inflow Depth > 4.28" for 10-YR event
Inflow = 3.05 cfs @ 11.97 hrs, Volume= 0.156 af
Outflow = 3.04 cfs @ 11.97 hrs, Volume= 0.156 af, Atten= 0%, Lag= 0.1 min
Routed to Pond 4 : MBR

Routing by Stor-Ind+Trans method, Time Span= 0.00-24.00 hrs, dt= 0.01 hrs
Max. Velocity= 6.13 fps, Min. Travel Time= 0.1 min
Avg. Velocity = 1.84 fps, Avg. Travel Time= 0.3 min

Peak Storage= 15 cf @ 11.97 hrs
Average Depth at Peak Storage= 0.61' , Surface Width= 0.98'
Bank-Full Depth= 1.00' Flow Area= 0.8 sf, Capacity= 4.47 cfs

12.0" Round Pipe
n= 0.010 PVC, smooth interior
Length= 30.0' Slope= 0.0093 '/'
Inlet Invert= 30.28', Outlet Invert= 30.00'

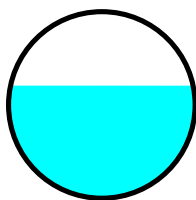

Mitigation analysis

Type II 24-hr 10-YR Rainfall=5.20"

Prepared by HydroCAD SAMPLER 1-800-927-7246 www.hydrocad.net

Printed 12/12/2023

HydroCAD® 10.20-3g Sampler s/n S25355 © 2023 HydroCAD Software Solutions LLC

Page 4

7
€
t
ε

Summary for Pond 4: MBR

Inflow Area = 0.437 ac, 74.09% Impervious, Inflow Depth > 4.28" for 10-YR event
Inflow = 3.04 cfs @ 11.97 hrs, Volume= 0.156 af
Outflow = 0.74 cfs @ 12.11 hrs, Volume= 0.152 af, Atten= 76%, Lag= 8.6 min
Primary = 0.74 cfs @ 12.11 hrs, Volume= 0.152 af

Routing by Stor-Ind method, Time Span= 0.00-24.00 hrs, dt= 0.01 hrs
Peak Elev= 30.59' @ 12.11 hrs Surf.Area= 2,398 sf Storage= 2,239 cf
Flood Elev= 31.00' Surf.Area= 2,674 sf Storage= 2,861 cf

Plug-Flow detention time= 45.6 min calculated for 0.152 af (98% of inflow)
Center-of-Mass det. time= 31.7 min (809.2 - 777.6)

Volume	Invert	Avail.Storage	Storage Description
#1	26.25'	1,536 cf	Custom Stage Data (Irregular) Listed below (Recalc) 3,840 cf Overall x 40.0% Voids
#2	30.00'	1,325 cf	Custom Stage Data (Irregular) Listed below (Recalc)
		2,861 cf	Total Available Storage

Elevation (feet)	Surf.Area (sq-ft)	Perim. (feet)	Inc.Store (cubic-feet)	Cum.Store (cubic-feet)	Wet.Area (sq-ft)
26.25	1,024	127.0	0	0	1,024
30.00	1,024	127.0	3,840	3,840	1,500

Elevation (feet)	Surf.Area (sq-ft)	Perim. (feet)	Inc.Store (cubic-feet)	Cum.Store (cubic-feet)	Wet.Area (sq-ft)
30.00	1,024	127.0	0	0	1,024
31.00	1,650	179.0	1,325	1,325	2,299

Device	Routing	Invert	Outlet Devices
#1	Primary	26.50'	4.0" Round Culvert L= 20.0' CPP, square edge headwall, Ke= 0.500 Inlet / Outlet Invert= 26.50' / 26.40' S= 0.0050 ' / S= 0.0050 ' Cc= 0.900 n= 0.011, Flow Area= 0.09 sf
#2	Primary	31.00'	64.0' long + 1.0 ' SideZ x 4.0' breadth Broad-Crested Rectangular Weir Head (feet) 0.20 0.40 0.60 0.80 1.00 1.20 1.40 1.60 1.80 2.00 2.50 3.00 3.50 4.00 4.50 5.00 5.50 Coef. (English) 2.38 2.54 2.69 2.68 2.67 2.67 2.65 2.66 2.66 2.68 2.72 2.73 2.76 2.79 2.88 3.07 3.32

Primary OutFlow Max=0.74 cfs @ 12.11 hrs HW=30.59' (Free Discharge)

1=Culvert (Barrel Controls 0.74 cfs @ 8.49 fps)
2=Broad-Crested Rectangular Weir (Controls 0.00 cfs)

Mitigation analysis

Type II 24-hr 10-YR Rainfall=5.20"

Prepared by HydroCAD SAMPLER 1-800-927-7246 www.hydrocad.net

Printed 12/7/2023

HydroCAD® 10.20-4a Sampler s/n S25355 © 2023 HydroCAD Software Solutions LLC

Page 19

Summary for Subcatchment 5: Pre con to WSR#1

Runoff = 0.30 cfs @ 11.97 hrs, Volume= 0.014 af, Depth> 2.52"

Runoff by SCS TR-20 method, UH=SCS, Weighted-CN, Time Span= 0.00-24.00 hrs, dt= 0.01 hrs
Type II 24-hr 10-YR Rainfall=5.20"

Area (sf)	CN	Description
2,935	74	>75% Grass cover, Good, HSG C
2,935		100.00% Pervious Area

Tc (min)	Length (feet)	Slope (ft/ft)	Velocity (ft/sec)	Capacity (cfs)	Description
6.0					Direct Entry,

Mitigation analysis

Type II 24-hr 10-YR Rainfall=5.20"

Prepared by HydroCAD SAMPLER 1-800-927-7246 www.hydrocad.net

Printed 12/7/2023

HydroCAD® 10.20-4a Sampler s/n S25355 © 2023 HydroCAD Software Solutions LLC

Page 20

Summary for Subcatchment 6: post cons to WSR#1

Runoff = 0.45 cfs @ 11.97 hrs, Volume= 0.023 af, Depth> 4.06"
Routed to Pond 7 : WSR#1

Runoff by SCS TR-20 method, UH=SCS, Weighted-CN, Time Span= 0.00-24.00 hrs, dt= 0.01 hrs
Type II 24-hr 10-YR Rainfall=5.20"

Area (sf)	CN	Description
956	74	>75% Grass cover, Good, HSG C
1,979	98	Paved parking, HSG C
2,935	90	Weighted Average
956		32.57% Pervious Area
1,979		67.43% Impervious Area

Tc (min)	Length (feet)	Slope (ft/ft)	Velocity (ft/sec)	Capacity (cfs)	Description
6.0					Direct Entry,

Mitigation analysis

Type II 24-hr 10-YR Rainfall=5.20"

Prepared by HydroCAD SAMPLER 1-800-927-7246 www.hydrocad.net

Printed 12/7/2023

HydroCAD® 10.20-4a Sampler s/n S25355 © 2023 HydroCAD Software Solutions LLC

Page 21

Summary for Pond 7: WSR#1

Inflow Area = 0.067 ac, 67.43% Impervious, Inflow Depth > 4.06" for 10-YR event
 Inflow = 0.45 cfs @ 11.97 hrs, Volume= 0.023 af
 Outflow = 0.26 cfs @ 12.05 hrs, Volume= 0.018 af, Atten= 44%, Lag= 4.9 min
 Primary = 0.26 cfs @ 12.05 hrs, Volume= 0.018 af

Routing by Stor-Ind method, Time Span= 0.00-24.00 hrs, dt= 0.01 hrs
 Peak Elev= 32.51' @ 12.05 hrs Surf.Area= 690 sf Storage= 376 cf

Plug-Flow detention time= 139.3 min calculated for 0.018 af (77% of inflow)
 Center-of-Mass det. time= 54.4 min (839.7 - 785.4)

Volume	Invert	Avail.Storage	Storage Description
#1	30.00'	286 cf	Custom Stage Data (Irregular) Listed below (Recalc) 716 cf Overall x 40.0% Voids
#2	32.25'	185 cf	Custom Stage Data (Irregular) Listed below (Recalc)
		472 cf	Total Available Storage

Elevation (feet)	Surf.Area (sq-ft)	Perim. (feet)	Inc.Store (cubic-feet)	Cum.Store (cubic-feet)	Wet.Area (sq-ft)
30.00	318	67.0	0	0	318
32.25	318	67.0	716	716	469

Elevation (feet)	Surf.Area (sq-ft)	Perim. (feet)	Inc.Store (cubic-feet)	Cum.Store (cubic-feet)	Wet.Area (sq-ft)
32.25	318	67.0	0	0	318
32.75	426	77.0	185	185	438

Device	Routing	Invert	Outlet Devices
#1	Primary	31.75'	4.0" Round Culvert L= 7.5' CPP, projecting, no headwall, Ke= 0.900 Inlet / Outlet Invert= 31.75' / 31.65' S= 0.0133 ' / S= 0.0133 ' Cc= 0.900 n= 0.011, Flow Area= 0.09 sf

Primary OutFlow Max=0.26 cfs @ 12.05 hrs HW=32.51' (Free Discharge)
 ↑**1=Culvert** (Inlet Controls 0.26 cfs @ 2.93 fps)

Mitigation analysis

Type II 24-hr 10-YR Rainfall=5.20"

Prepared by HydroCAD SAMPLER 1-800-927-7246 www.hydrocad.net

Printed 12/12/2023

HydroCAD® 10.20-3g Sampler s/n S25355 © 2023 HydroCAD Software Solutions LLC

Page 4

Summary for Subcatchment 8: Pre con to WSR#2

Runoff = 0.27 cfs @ 11.97 hrs, Volume= 0.013 af, Depth> 2.52"

Runoff by SCS TR-20 method, UH=SCS, Weighted-CN, Time Span= 0.00-24.00 hrs, dt= 0.01 hrs
Type II 24-hr 10-YR Rainfall=5.20"

Area (sf)	CN	Description
2,610	74	>75% Grass cover, Good, HSG C
2,610		100.00% Pervious Area

Tc (min)	Length (feet)	Slope (ft/ft)	Velocity (ft/sec)	Capacity (cfs)	Description
6.0					Direct Entry,

Mitigation analysis

Type II 24-hr 10-YR Rainfall=5.20"

Prepared by HydroCAD SAMPLER 1-800-927-7246 www.hydrocad.net

Printed 12/12/2023

HydroCAD® 10.20-3g Sampler s/n S25355 © 2023 HydroCAD Software Solutions LLC

Page 4

Summary for Subcatchment 9: post cons to WSR#2

Runoff = 0.40 cfs @ 11.97 hrs, Volume= 0.020 af, Depth> 3.96"
Routed to Pond 10 : WSR#2

Runoff by SCS TR-20 method, UH=SCS, Weighted-CN, Time Span= 0.00-24.00 hrs, dt= 0.01 hrs
Type II 24-hr 10-YR Rainfall=5.20"

Area (sf)	CN	Description
938	74	>75% Grass cover, Good, HSG C
1,672	98	Paved parking, HSG C
2,610	89	Weighted Average
938		35.94% Pervious Area
1,672		64.06% Impervious Area

Tc (min)	Length (feet)	Slope (ft/ft)	Velocity (ft/sec)	Capacity (cfs)	Description
6.0					Direct Entry,

Mitigation analysis

Type II 24-hr 10-YR Rainfall=5.20"

Prepared by HydroCAD SAMPLER 1-800-927-7246 www.hydrocad.net

Printed 12/12/2023

HydroCAD® 10.20-3g Sampler s/n S25355 © 2023 HydroCAD Software Solutions LLC

Page 4

Summary for Pond 10: WSR#2

Inflow Area = 0.060 ac, 64.06% Impervious, Inflow Depth > 3.96" for 10-YR event
Inflow = 0.40 cfs @ 11.97 hrs, Volume= 0.020 af
Outflow = 0.24 cfs @ 12.04 hrs, Volume= 0.015 af, Atten= 40%, Lag= 4.5 min
Primary = 0.24 cfs @ 12.04 hrs, Volume= 0.015 af

Routing by Stor-Ind method, Time Span= 0.00-24.00 hrs, dt= 0.01 hrs
Peak Elev= 32.39' @ 12.04 hrs Surf.Area= 665 sf Storage= 333 cf

Plug-Flow detention time= 146.9 min calculated for 0.015 af (74% of inflow)
Center-of-Mass det. time= 57.4 min (846.4 - 789.0)

Volume	Invert	Avail.Storage	Storage Description
#1	30.00'	286 cf	Custom Stage Data (Irregular) Listed below (Recalc) 716 cf Overall x 40.0% Voids
#2	32.25'	185 cf	Custom Stage Data (Irregular) Listed below (Recalc)
		472 cf	Total Available Storage

Elevation (feet)	Surf.Area (sq-ft)	Perim. (feet)	Inc.Store (cubic-feet)	Cum.Store (cubic-feet)	Wet.Area (sq-ft)
30.00	318	67.0	0	0	318
32.25	318	67.0	716	716	469

Elevation (feet)	Surf.Area (sq-ft)	Perim. (feet)	Inc.Store (cubic-feet)	Cum.Store (cubic-feet)	Wet.Area (sq-ft)
32.25	318	67.0	0	0	318
32.75	426	77.0	185	185	438

Device	Routing	Invert	Outlet Devices
#1	Primary	31.70'	4.0" Round Culvert L= 10.0' CPP, projecting, no headwall, Ke= 0.900 Inlet / Outlet Invert= 31.70' / 31.60' S= 0.0100 '/' Cc= 0.900 n= 0.011, Flow Area= 0.09 sf


Primary OutFlow Max=0.24 cfs @ 12.04 hrs HW=32.39' (Free Discharge)
↑**1=Culvert** (Inlet Controls 0.24 cfs @ 2.75 fps)

MISTLETOE HALL FARM SUBDIVISION


LOT 6C IMPROVEMENTS

28860 FAUSLEY WOOD COURT


TOWN OF EASTON, MARYLAND

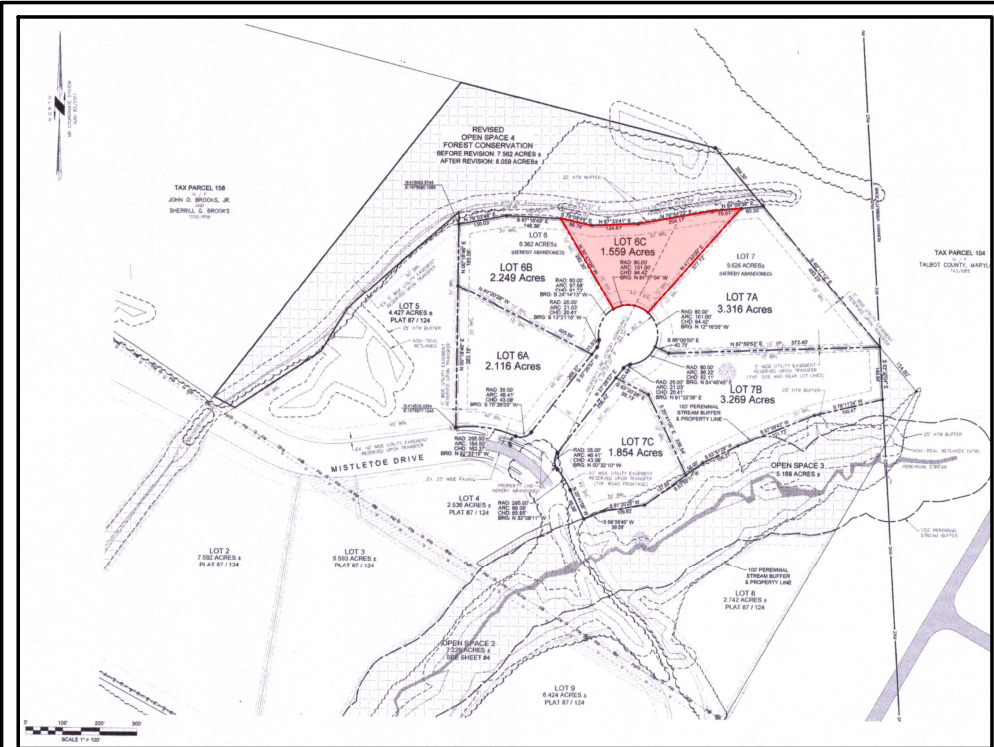

MISTLETOE FARM SUBDIVISION
(N.T.S.)

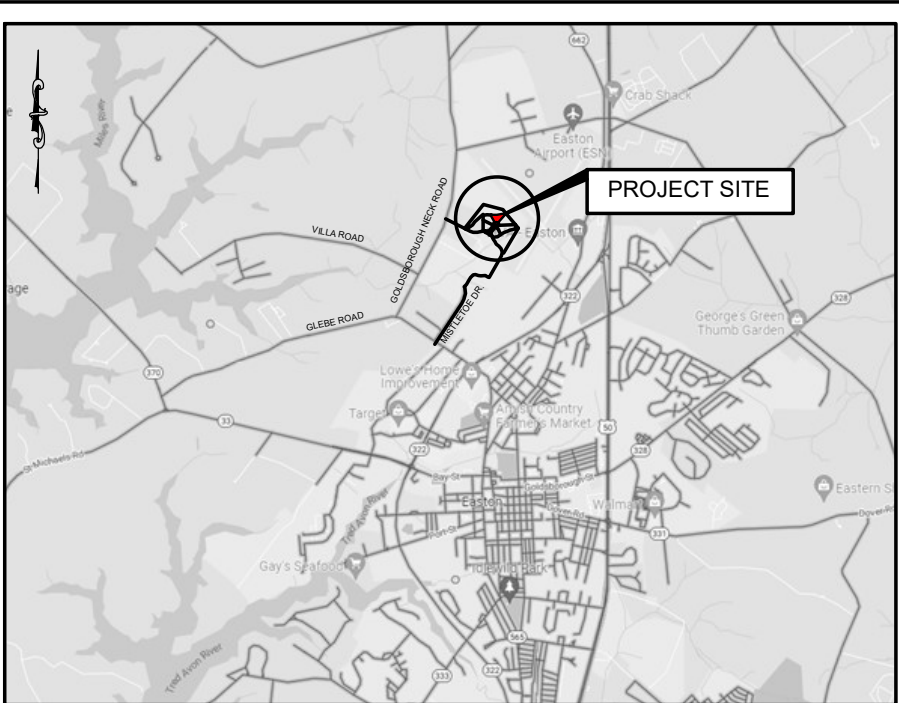

TOWN OF EASTON, MD
(N.T.S.)

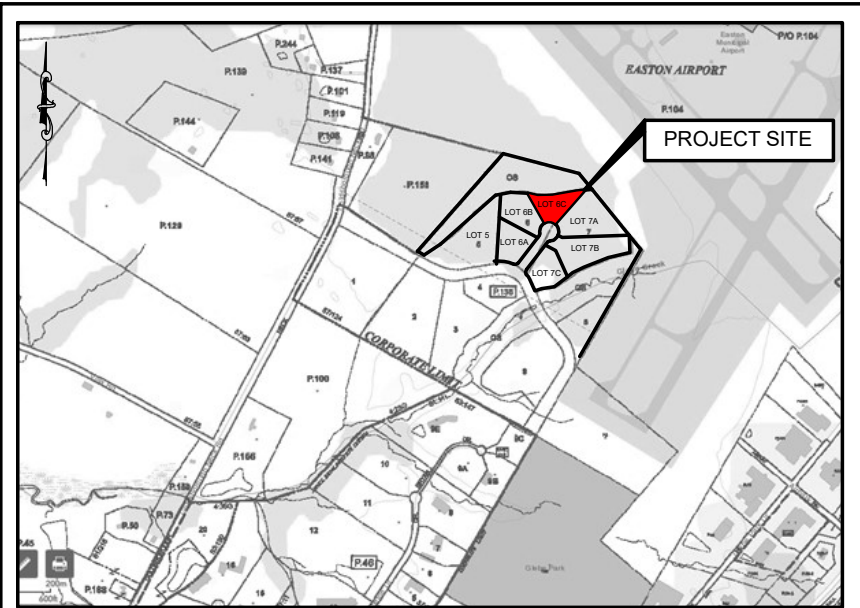

TAX MAP
(N.T.S.)

STANDARD SYMBOLS*	
PLUNGE POOL	PP
PORTABLE SEDIMENT TANK	PPST
REMOVABLE PUMPING STATION	PPPS
RIPRAP INFLOW PROTECTION	TRIP
RIPRAP OUTLET SEDIMENT TRAP ST III	ST-III
ROCK OUTLET PROTECTION I	ROPI
ROCK OUTLET PROTECTION II	ROPII
ROCK OUTLET PROTECTION III	ROPIII
SILT FENCE	SF
SILT FENCE ON PAVEMENT	SFOP
STABILIZED CONSTRUCTION ENTRANCE	SCCE
STANDARD INLET PROTECTION	SIP
STONE CHECK DAM	SCD

STANDARD SYMBOLS*	
STONE/RIPRAP OUTLET SEDIMENT TRAP ST II	ST-II
SUBSURFACE DRAINS	SSD
SUMP PIT	SP
SUPER SILT FENCE	SSF
TEMPORARY ACCESS BRIDGE	TAB
TEMPORARY ACCESS CULVERT	TAC
TEMPORARY ASPHALT BERM	TAB
TEMPORARY BARRIER DIVERSION	TBD
TEMPORARY GABION OUTLET STRUCTURE	TGOS
TEMPORARY SOIL STABILIZATION MATTING CHANNEL	TSMC (INCLUDE SHEAR STRESS)
TEMPORARY SOIL STABILIZATION MATTING SLOPE	TSMS (INCLUDE SHEAR STRESS)
TEMPORARY STONE OUTLET STRUCTURE	TSTOS
TEMPORARY SWALE	TSW

STANDARD SYMBOLS*	
FILTER LOG	FL
GABION INFLOW PROTECTION	GIP
GABION INLET PROTECTION	GIP
HORIZONTAL DRAW-DOWN DEVICE	HDD
LIMIT OF DISTURBANCE	LOD
MEDIAN INLET PROTECTION	MIP
MEDIAN SUMP INLET PROTECTION	MISP
MOUNTABLE BERM	MB
PERIMETER DIKE/SWALE	PDS
PERMANENT SOIL STABILIZATION MATTING CHANNEL	PSMC (INCLUDE SHEAR STRESS)
PERMANENT SOIL STABILIZATION MATTING SLOPE	PSMS (INCLUDE SHEAR STRESS)
PIPE OUTLET SEDIMENT TRAP ST I	ST-I
PIPE SLOPE DRAIN	PSD

STANDARD SYMBOLS*	
VERTICAL DRAW-DOWN DEVICE	VDD
WASH RACK OPTION	WRO

- GENERAL NOTES:
- OWNER: BLUE CRAB SELF STORAGE, LLC
8693 BROOKS DR.
EASTON, MD 21601
 - ZONING: I
 - BUILDING SETBACKS: 40' FRONT
10' SIDES
30' REAR
 - THE PROPERTY SHOWN HEREON IS NOT LOCATED WITHIN THE COASTAL FLOOD PLAIN AS SHOWN ON THE FLOOD INSURANCE RATE MAPS COMMUNITY PANEL FOR TALBOT COUNTY, MARYLAND
 - WATER SUPPLY & SEWAGE DISPOSAL: TOWN OF EASTON
 - CONTOURS SHOWN HEREON ARE REFERENCED TO NAVD 1988
 - TAX MAP 25 PARCEL 138 LOT 6C
 - DEED REF: BOOK 00743, PAGE 00703
 - WARD DISTRICT 1
 - BUILDING 1, STORAGE: MIN. 4 SPACES AND 2 FOR MANAGER
 - BUILDING 2, LIGHT INDUSTRIAL: MIN. 1 SPACE PER 2,000 SF GFA. MAX. 1 SPACE / 300SF GFA

PROFESSIONAL CERTIFICATION, I HEREBY CERTIFY THESE DOCUMENTS WERE PREPARED OR APPROVED BY ME, AND THAT I AM A DULY LICENSED PROFESSIONAL ENGINEER UNDER THE LAWS OF THE STATE OF MARYLAND, LICENSE NO. _____, EXPIRATION DATE: _____

INDEX OF SHEETS	SHEET NO.
TITLE SHEET / LOCATION MAPS	1
EXISTING SITE PLAN	2
SOIL TYPES	3
PROPOSED SITE PLAN	4
STORM WATER MANAGEMENT	5
DETAILS	6
DETAILS	7
EXISTING AND PROPOSED CONTOURS	8
UTILITY LOCATIONS	9
SEALED TOPO SURVEY	10
ELECTRIC	11
PROPOSED BLDG 1 ELEVATIONS	12
PROPOSED BLDG. 2 ELEVATIONS	13
ISOMETRIC VIEW BLDG. 1	14
ISOMETRIC VIEW BLDG. 2	15
BLDG. 1 WALL DETAILS	16
BLDG. 2 WALL DETAILS	17
ADA BATHROOM	18
SEALED TRUSS DRAWINGS	19
CPJ AND ASSOCIATES	
STORM WATER MANAGEMENT PLANS	1,2,3

REVIEWED FOR THE TALBOT COUNTY SOIL CONSERVATION AND MEETS TECHNICAL REQUIREMENTS

APPROVED: _____ DATE: _____

TALBOT SOIL CONSERVATION DISTRICT

NOTE: THE TALBOT SOIL CONSERVATION DISTRICT RESERVES THE RIGHT TO ADD, DELETE, MODIFY, OR OTHERWISE ALTER THE EROSION CONTROL PREVISIONS OF THIS PLAN IN THE EVENT ADDITIONAL PROTECTION BECOMES NECESSARY.

DEVELOPERS CERTIFICATION

I, HEREBY CERTIFY THAT ALL THE DEVELOPMENT AND/OR CONSTRUCTION SHALL BE DONE ACCORDING TO THIS PLAN OF EROSION AND SEDIMENT CONTROL.

SIGNATURE: _____ DATE: _____

1. IT WILL BE THE RESPONSIBILITY OF THE CONTRACTOR OR SUBCONTRACTOR TO NOTIFY THE ENGINEER OF ANY DEVIATION FROM THIS PLAN. ANY CHANGE MADE TO THIS PLAN WITHOUT WRITTEN AUTHORIZATION FROM THE ENGINEER WILL PLACE RESPONSIBILITY FOR SAID CHANGE ON THE CONTRACTOR OR SUBCONTRACTOR.

2. ANY RESPONSIBLE PERSONNEL INVOLVED IN THE CONSTRUCTION PROJECT WILL HAVE A CERTIFICATE OF ATTENDANCE AT THE DEPARTMENT OF ENVIRONMENT APPROVED TRAINING PROGRAM FOR THE CONTROL OF EROSION AND SEDIMENT BEFORE BEGINNING THE PROJECT.

REV. 12/11/23



APPROVED: _____ DATE: _____

TOWN OF EASTON - PLANNING & ZONING

APPROVED: _____ DATE: _____

TOWN OF EASTON - TOWN ENGINEER

APPROVED: _____ DATE: _____

EASTON UTILITIES - ENGINEER

OWNER / DEVELOPER / APPLICANT

BLUE CRAB SELF STORAGE, LLC
8693 BROOKS DR.
EASTON, MD 21601
410-822-7777

DES. BY: DML

DRN BY: FMB

CHK BY: _____

DATE: _____

FMB

ORIGINAL DRAWING DATE: 12/1/23

SEAL

BY NO. REVISION DATE

TITLE SHEET

MISTLETOE HALL FARM
SUBDIVISION
28860 FAUSLEY WOOD COURT
WARD DISTRICT #1, EASTON, MD

SCALE
AS SHOWN

SHEET NO.
1

DANIEL M. LERIAN
BLUE CRAB SELF STORAGE LLC
10555 Lake Road
Easton, MD 21601
danlerian@yahoo.com

MHIC# 101234
MARINE CONTRACTOR LICENSE # 020E
MARYLAND HOME BUILDER LICENSE # 7169
MARYLAND STATE ELEVATOR LICENSE # 1485

March 27, 2023
Joseph A. Mayer, Plan Reviewer Town of Easton
14 South Harrison Street
Easton, MD 21601 410-822-1943
jmayer@eastonmd.gov

COMPREHENSIVE PLAN DESIGN PRINCIPLES RESPONSE NARRATIVE

Principle #1 - INTEGRATED USES ARE DESIRABLE
This development proposal provides additional shop space and warehouse in a mixed business park

Principle #2 - NATURAL FEATURES SHOULD DETERMINE DESIGN
There are no compelling natural features; site layout is oriented to take advantage of natural drainage patterns and to orient the building's foot print relative to the street.

Principle #3 - AUTOMOBILES SHOULD NOT DETERMINE DESIGN
Parking for shop, warehouse and customers are provided for convenience, with all parking to be on the sides of both buildings.

Principle #4 - AMPLE OPEN SPACE SHOULD BE PROVIDED WITHIN AND AROUND NEIGHBORHOODS
At the rear of the proposed buildings is a buffer of open space that has been provided

Principle #5 - ARCHITECTURE SHOULD RESPECT EASTON'S HISTORICAL DEVELOPMENT
This application proposes architecture that is compatible with Easton and the Commerce Park's architecture palette.

Principle #7 - NEIGHBORHOODS SHOULD CONTAIN A DIVERSITY OF HOUSING TYPES
This is not applicable to this application.

Principle #8 - RESIDENTIAL NEIGHBORHOODS SHOULD BE INTERESTING PLACES
This is not applicable to this application.


Principle #9 - NEIGHBORHOODS SHOULD CONNECT
This is not applicable to this application.

SINCERELY,
DANIEL M. LERIAN


DML

ADDITIONAL NOTES:
THE SITE WILL HAVE LIMITED VEHICLE ACTIVITY
The contractor building 3 vehicles in and out per day
The storage building 4 vehicles in and out per day
Deliveries 1 per week

PROPOSED USE:
One building is for contractor use and the other building is a climate controlled self storage building.
Daily contractor will pick up materials in the morning and return at the end of the work day to store excess materials.
1 vehicle.
The self storage building will have up to 4 vehicles per day in and out to pick up and deliver goods. Once a week a large truck will make deliveries to the contractor building.

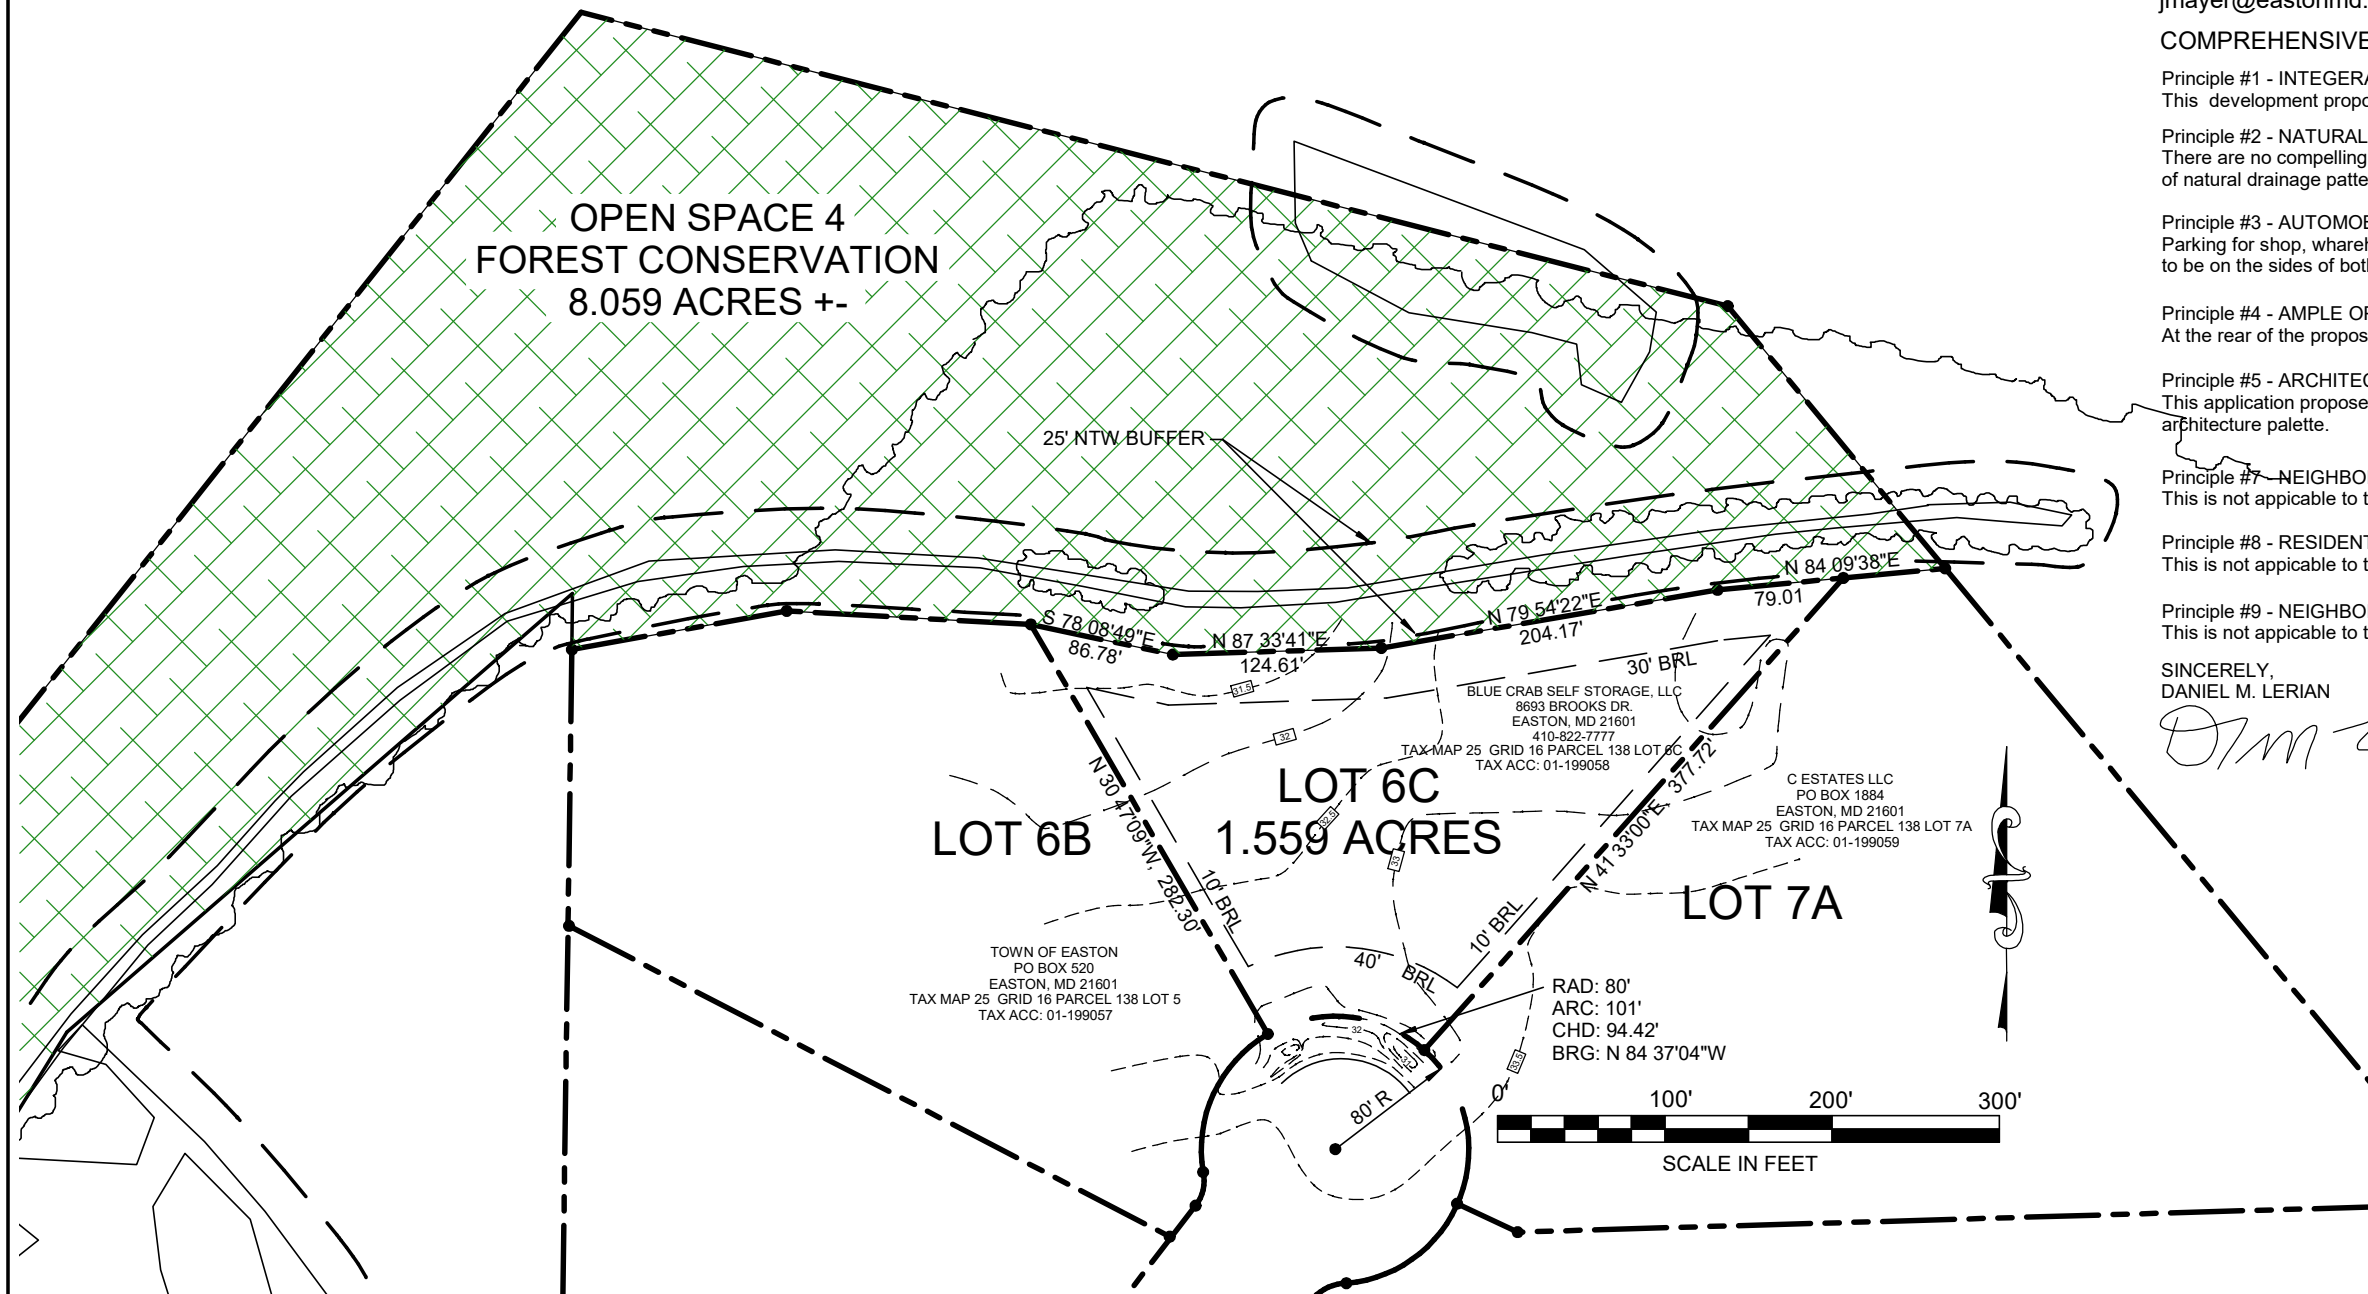

PROFESSIONAL CERTIFICATION: I HEREBY CERTIFY THESE DOCUMENTS
WERE PREPARED OR APPROVED BY ME, AND THAT I AM A DULY LICENSED
PROFESSIONAL ENGINEER UNDER THE LAWS OF THE STATE OF MARYLAND.
LICENSE NO. _____, EXPIRATION DATE: _____

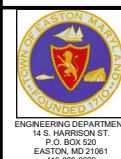

APPROVED: _____
TOWN OF EASTON - PLANNING & ZONING DATE _____
APPROVED: _____
TOWN OF EASTON - TOWN ENGINEER DATE _____

APPROVED: _____
EASTON UTILITIES - ENGINEER DATE _____

OWNER / DEVELOPER / APPLICANT
BLUE CRAB SELF STORAGE, LLC
8693 BROOKS DR.
EASTON, MD 21601
410-822-7777


SEAL

DES. BY: DML	FMB	ORIGINAL DRAWING DATE	12/1/23
DRN BY: FMB			
CHK BY:			
DATE:			
BY	NO.	REVISION	DATE


EXISTING SITE
PLAN

MISTLETOE HALL FARM
SUBDIVISION
28860 FAUSLEY WOOD COURT
WARD DISTRICT #1, EASTON, MD

SCALE
AS SHOWN
SHEET NO.
2

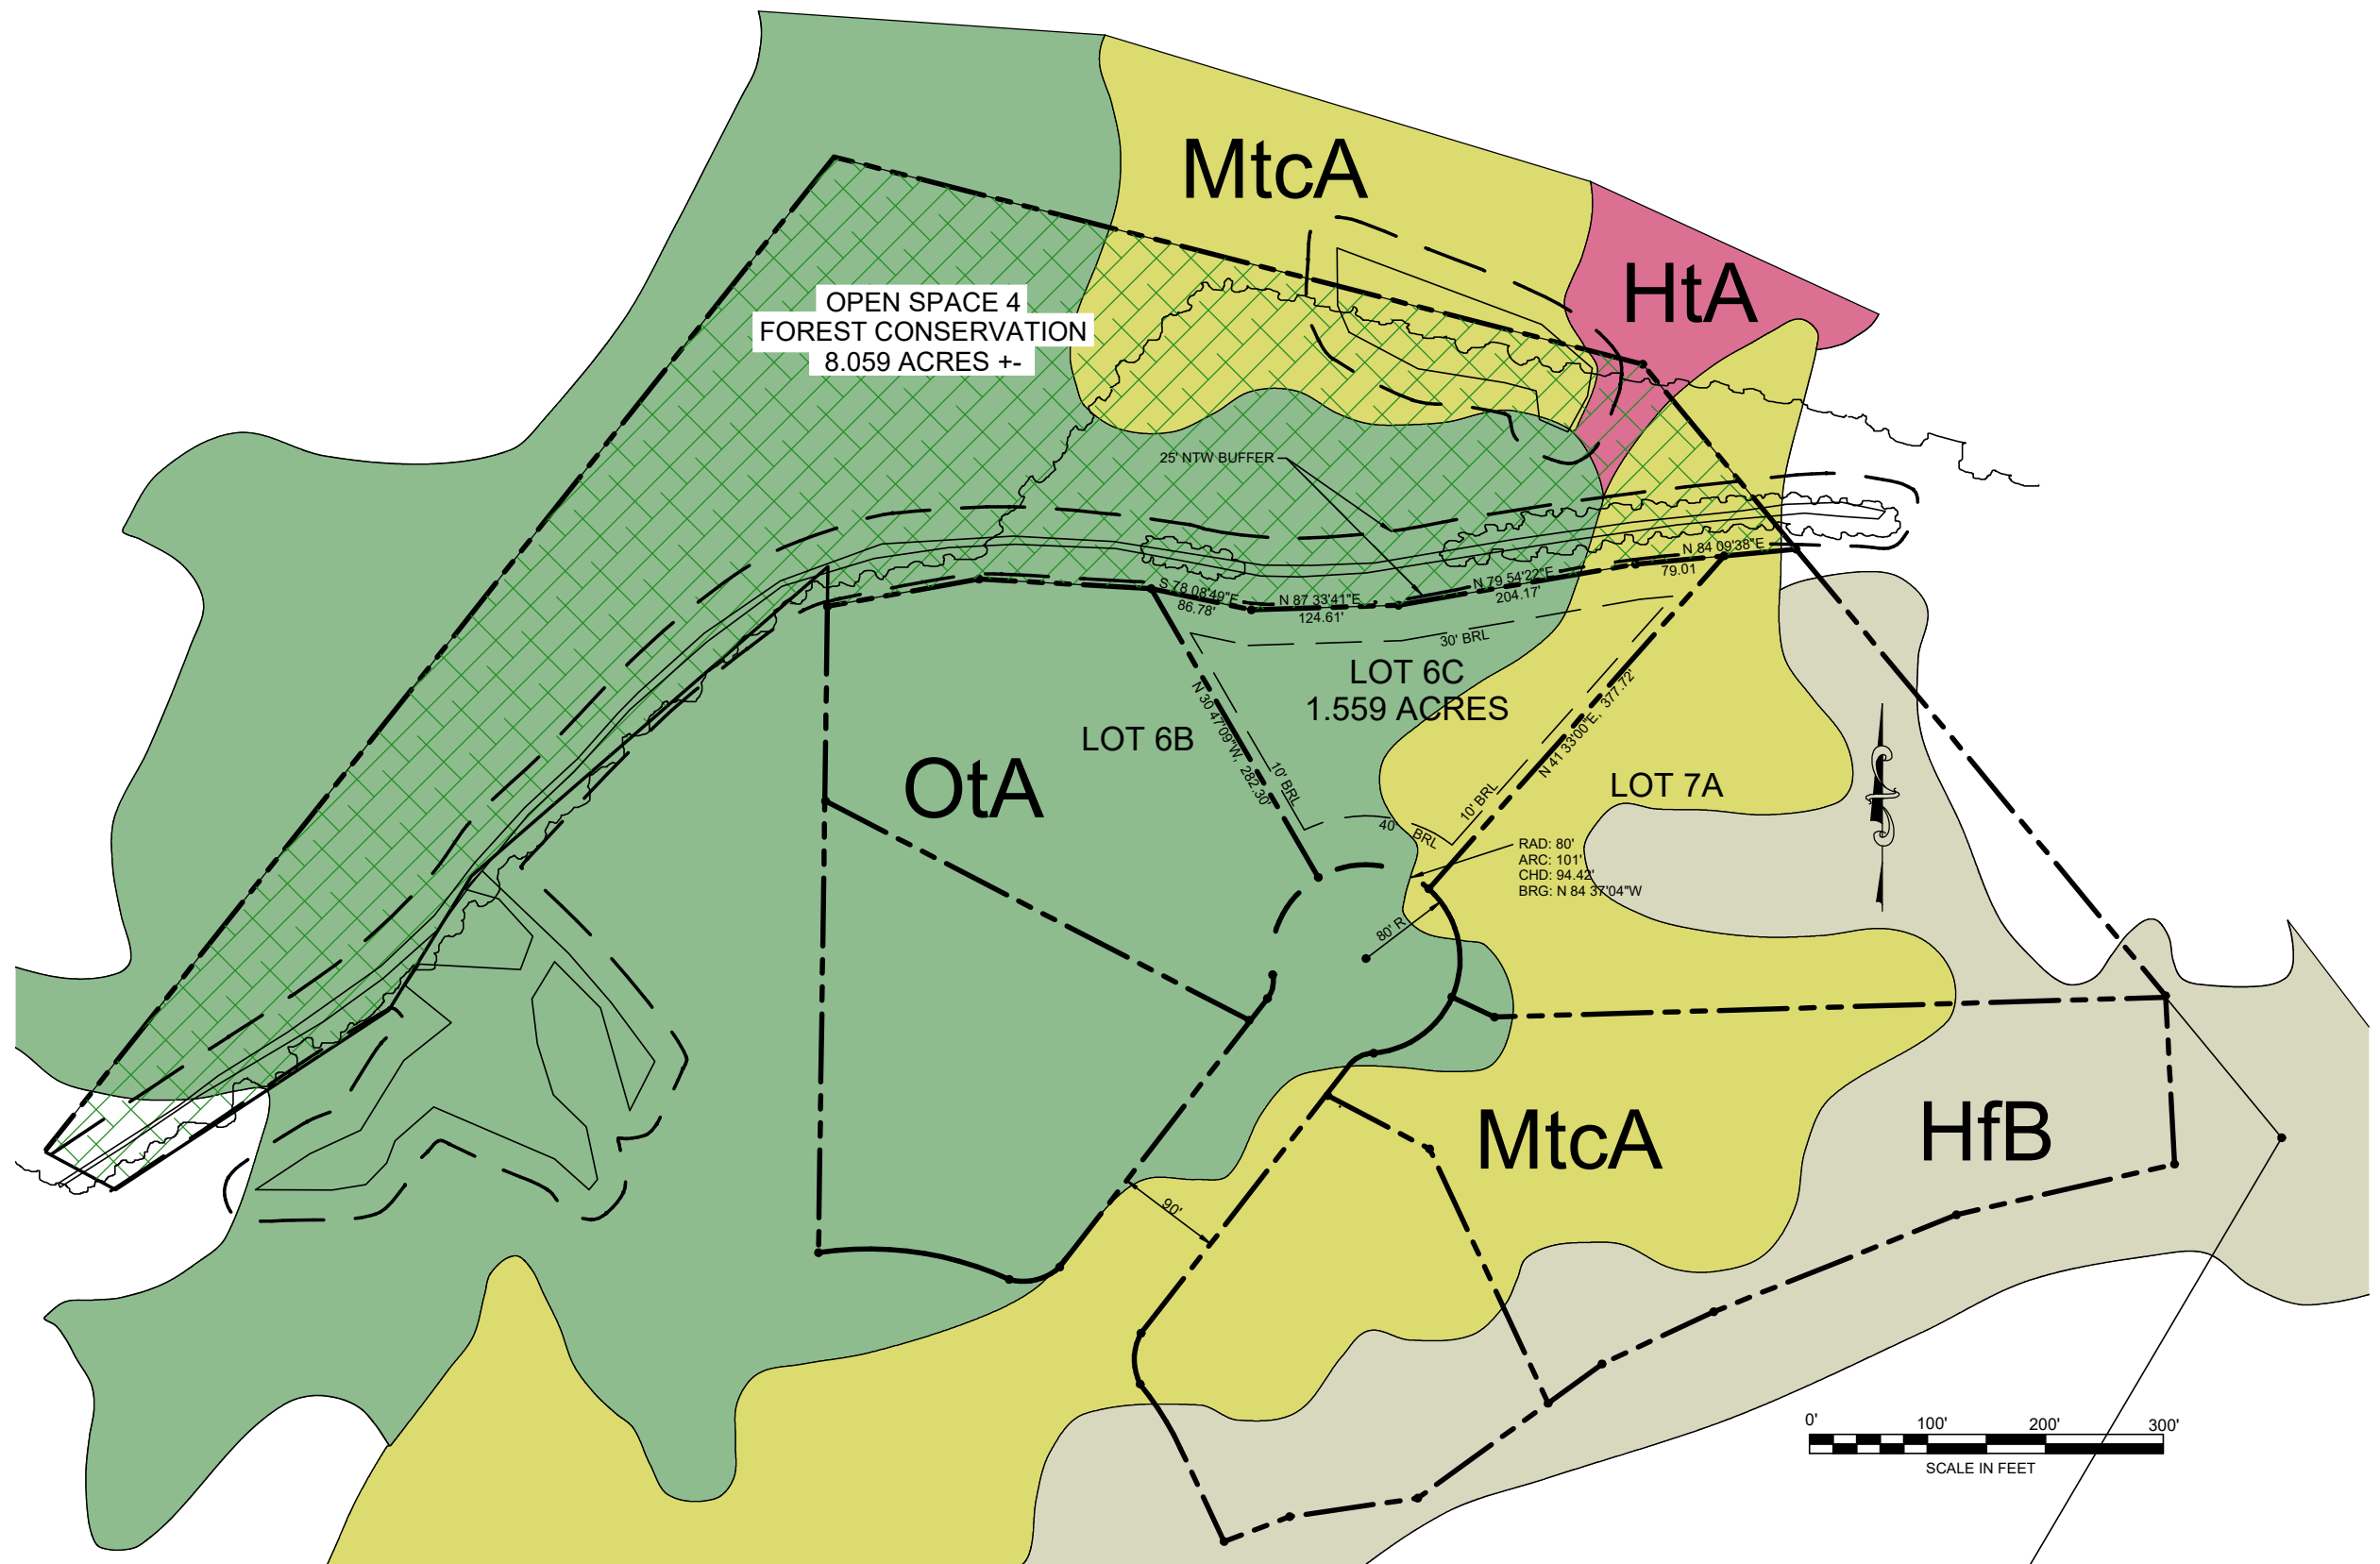

PROFESSIONAL CERTIFICATION. I HEREBY CERTIFY THESE DOCUMENTS WERE PREPARED OR APPROVED BY ME, AND THAT I AM A DULY LICENSED PROFESSIONAL ENGINEER UNDER THE LAWS OF THE STATE OF MARYLAND. LICENSE NO. _____ EXPIRATION DATE: _____

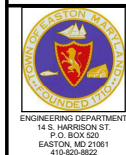

APPROVED:	DATE:
TOWN OF EASTON - PLANNING & ZONING	
APPROVED:	DATE:
TOWN OF EASTON - TOWN ENGINEER	

APPROVED:	DATE:
EASTON UTILITIES - ENGINEER	

OWNER / DEVELOPER / APPLICANT
BLUE CRAB SELF STORAGE, LLC
8693 BROOKS DR.
EASTON, MD 21601
410-822-7777


SEAL

DES. BY: DML	FMB	ORIGINAL DRAWING DATE	12/1/23
DRN BY: FMB			
CHK BY:			
DATE:			
BY	NO.	REVISION	DATE

SOIL TYPES

MISTLETOE HALL FARM
SUBDIVISION
28860 FAUSLEY WOOD COURT
WARD DISTRICT #1, EASTON, MD

SCALE AS SHOWN
SHEET NO. 3

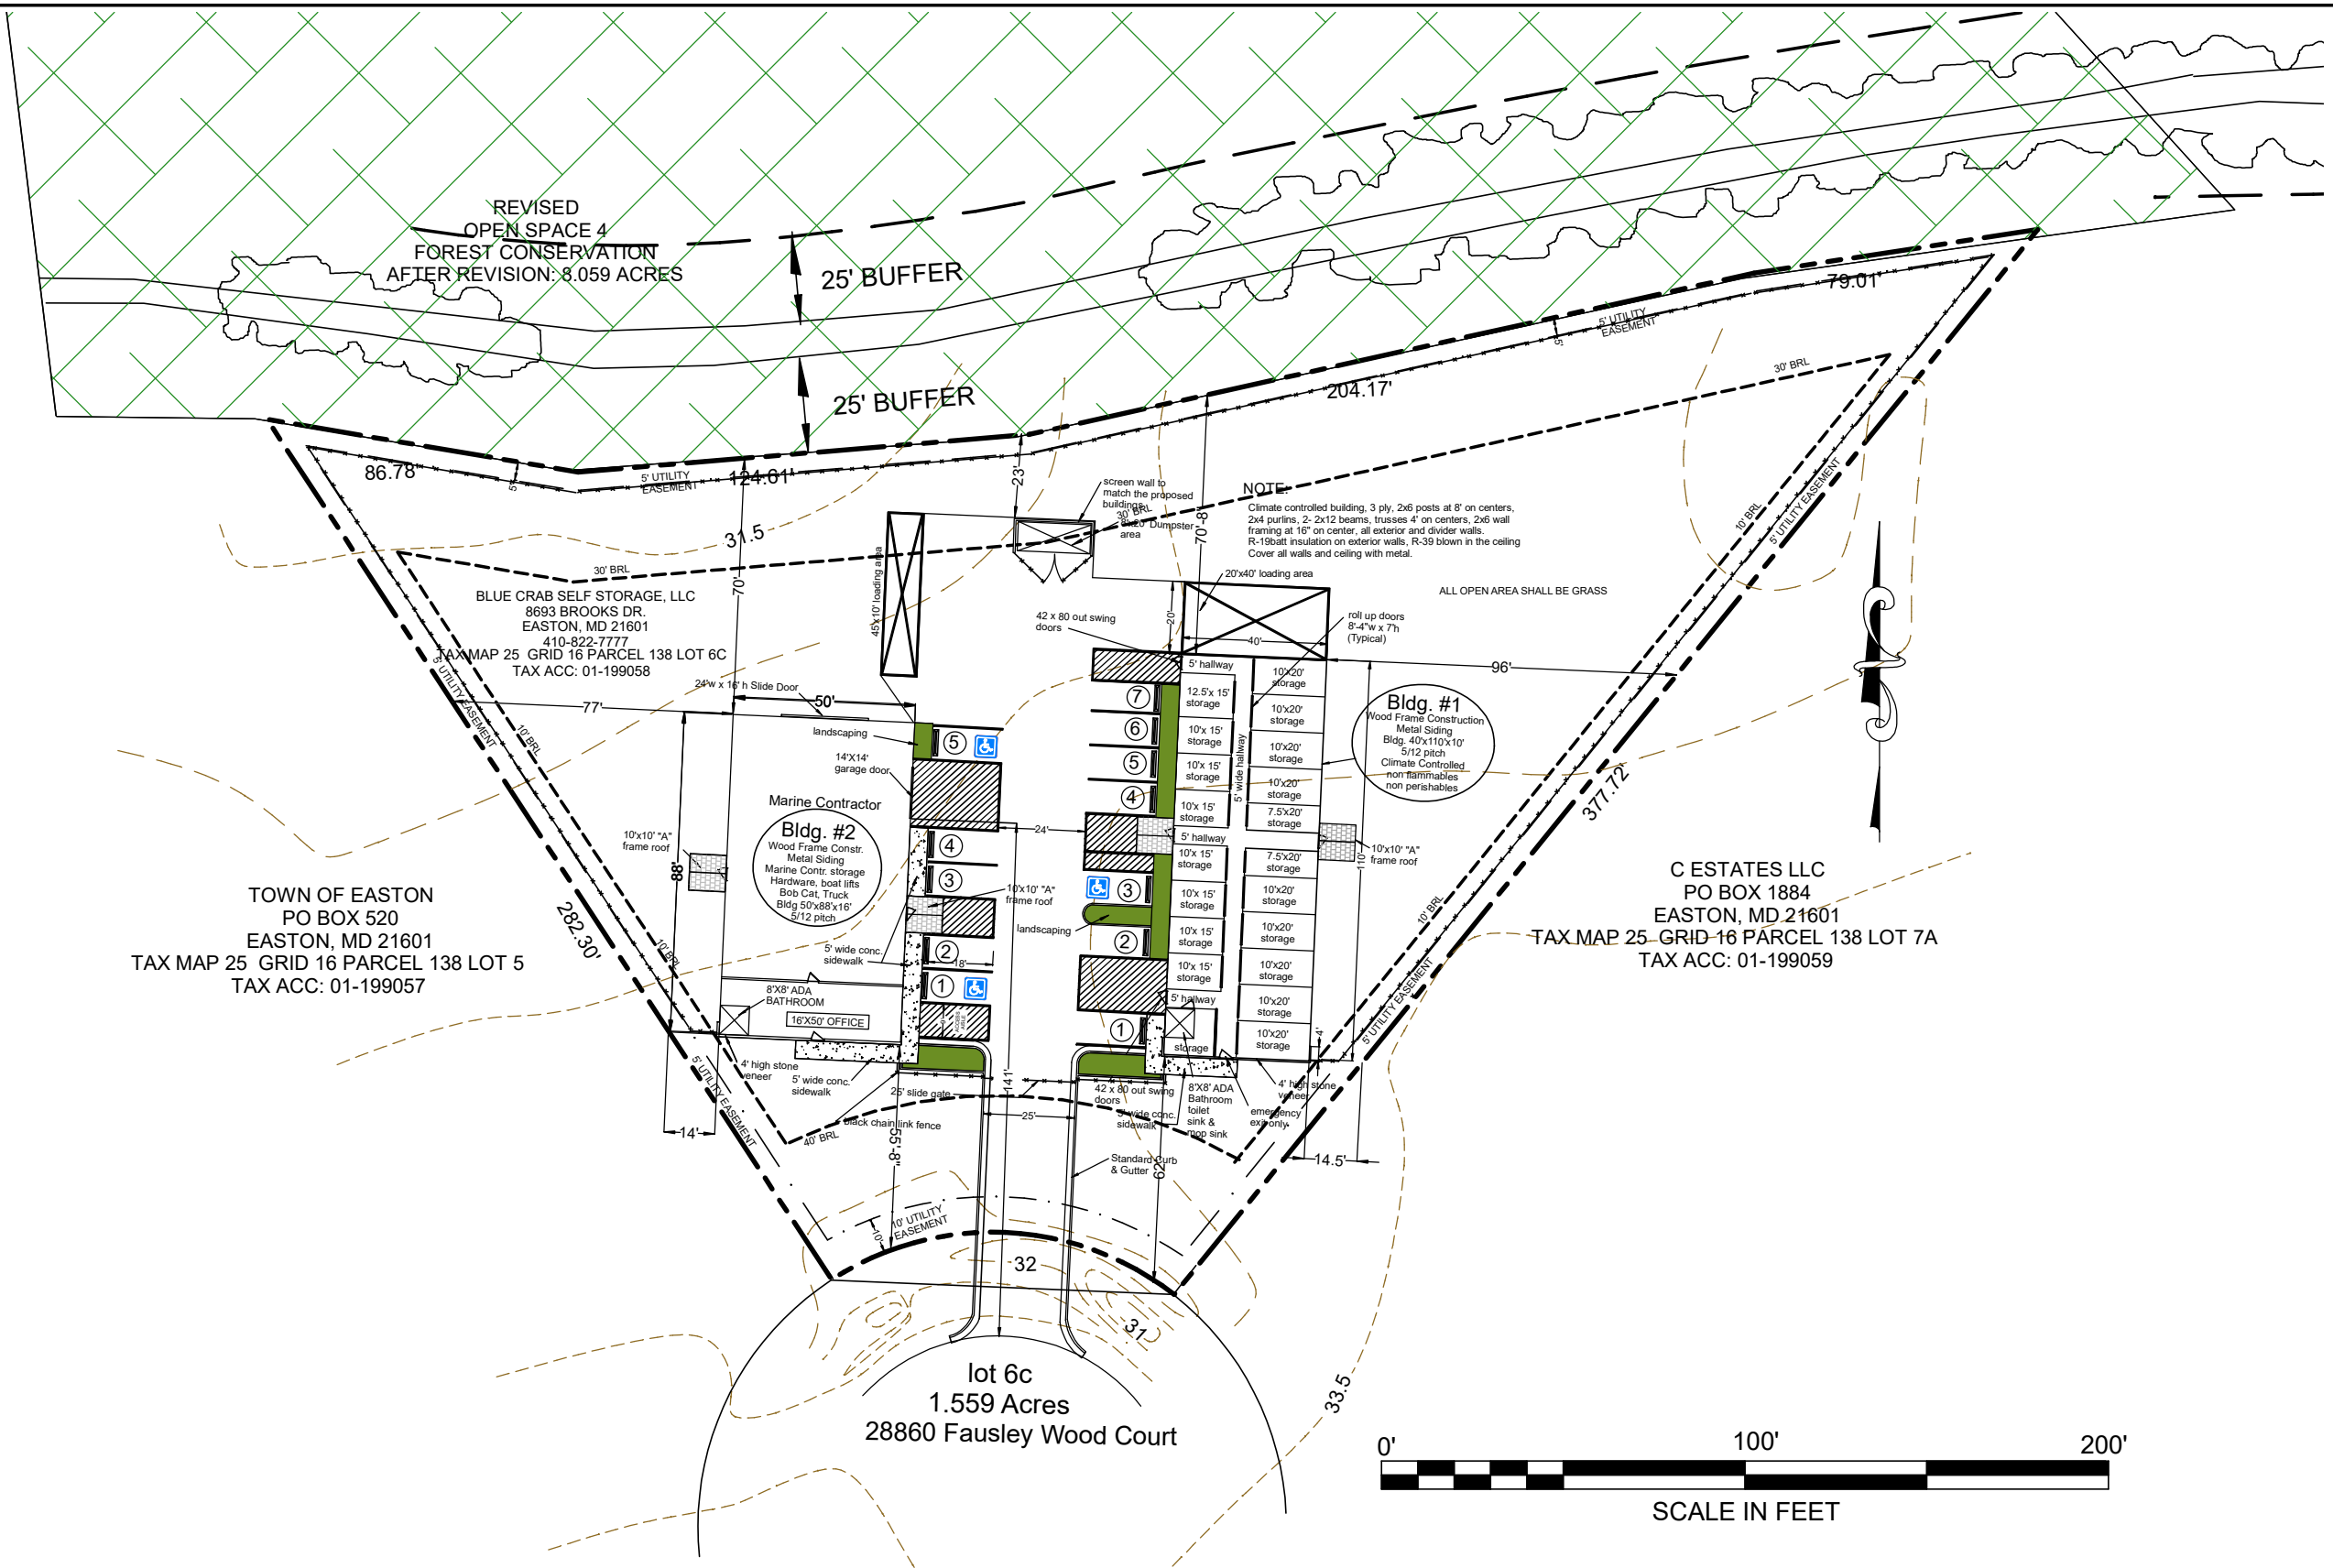

TOWN OF EASTON
PO BOX 520
EASTON, MD 21601
TAX MAP 25 GRID 16 PARCEL 138 LOT 5
TAX ACC: 01-199057


BLUE CRAB SELF STORAGE, LLC
8693 BROOKS DR.
EASTON, MD 21601
410-822-7777
TAX MAP 25 GRID 16 PARCEL 138 LOT 6C
TAX ACC: 01-199058

C ESTATES LLC
PO BOX 1884
EASTON, MD 21601
TAX MAP 25 GRID 16 PARCEL 138 LOT 7A
TAX ACC: 01-199059


lot 6c
1.559 Acres
28860 Fausley Wood Court

PROFESSIONAL CERTIFICATION: I HEREBY CERTIFY THESE DOCUMENTS
WERE PREPARED OR APPROVED BY ME, AND THAT I AM A DULY LICENSED
PROFESSIONAL ENGINEER UNDER THE LAWS OF THE STATE OF MARYLAND
LICENSE NO. _____, EXPIRATION DATE: _____

 ENGINEERING DEPARTMENT 14 S. HARRISON ST. P.O. BOX 520 EASTON, MD 21601 410-820-8822	APPROVED: TOWN OF EASTON - PLANNING & ZONING DATE: _____	APPROVED: EASTON UTILITIES - ENGINEER DATE: _____	OWNER / DEVELOPER / APPLICANT BLUE CRAB SELF STORAGE, LLC 8693 BROOKS DR. EASTON, MD 21601 410-822-7777	SEAL	DES. BY: DML FMB ORIGINAL DRAWING DATE 12/1/23	PROPOSED SITE PLAN	MISTLETOE HALL FARM SUBDIVISION 28860 FAUSLEY WOOD COURT WARD DISTRICT #1, EASTON, MD	SCALE AS SHOWN SHEET NO. 4
	APPROVED: TOWN OF EASTON - TOWN ENGINEER DATE: _____			DRN BY: FMB				
				CHK BY:				
				DATE:				
					BY: NO	REVISION	DATE:	

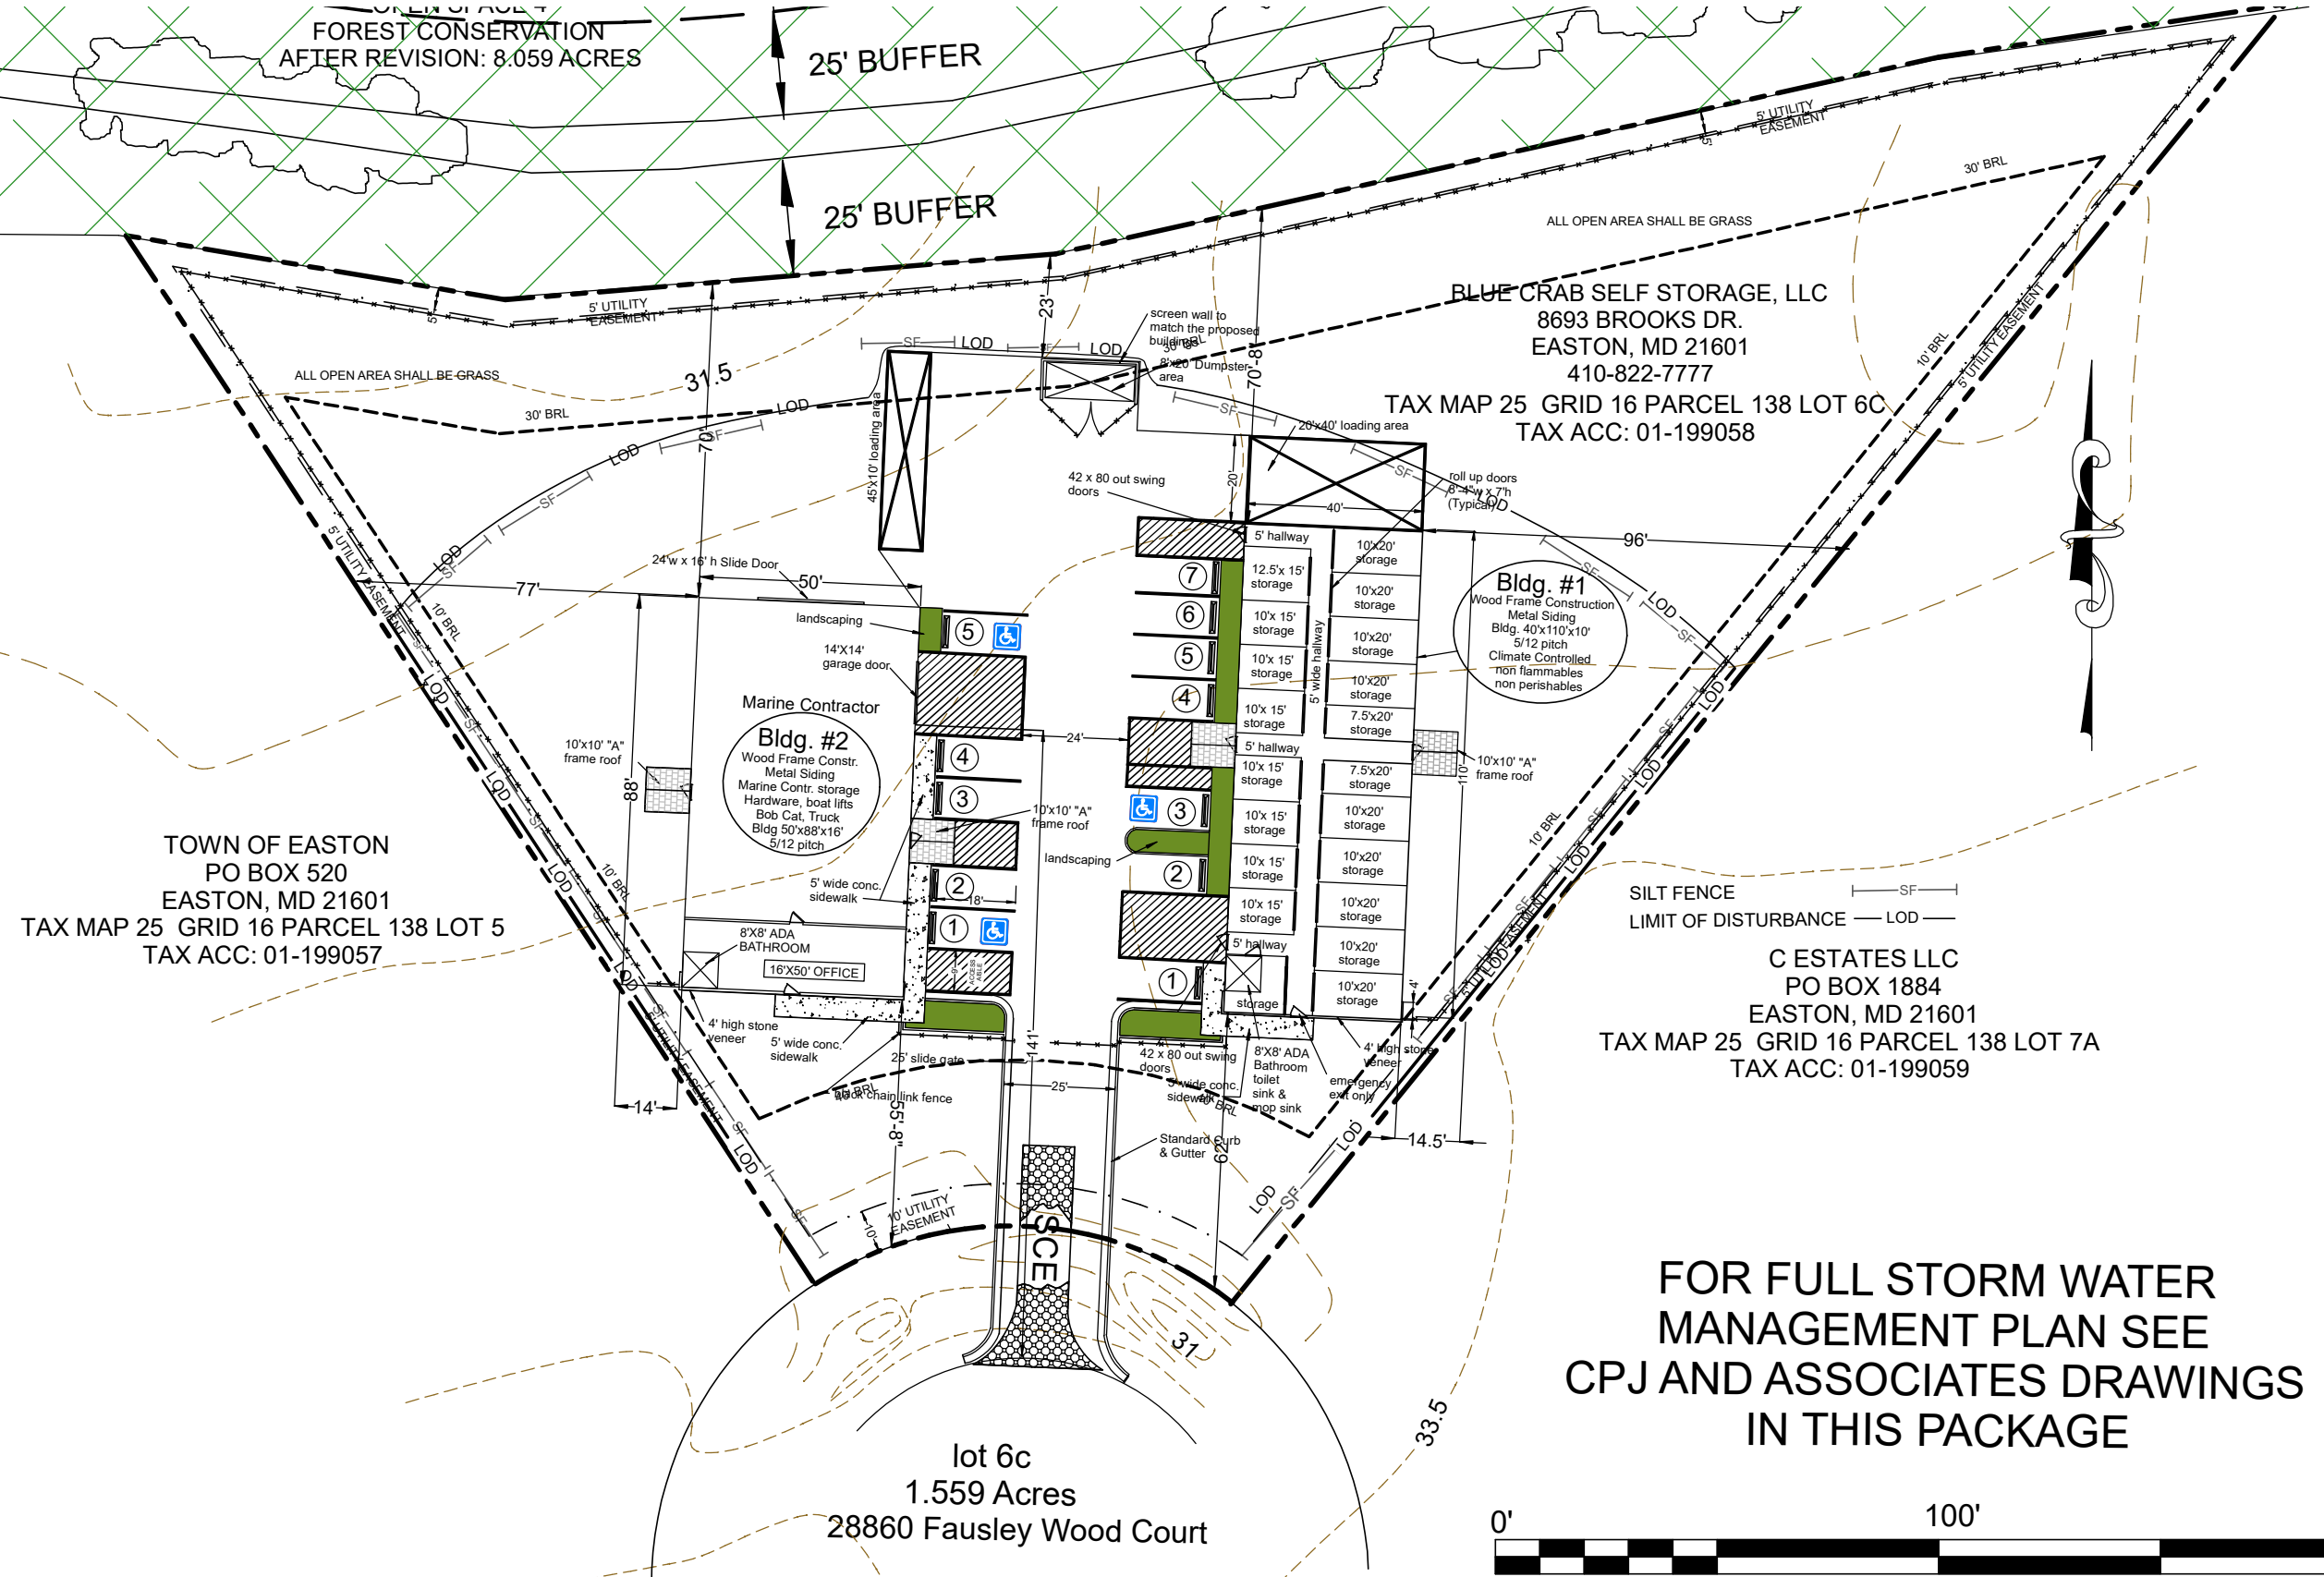

PROFESSIONAL CERTIFICATION: I HEREBY CERTIFY THESE DOCUMENTS WERE PREPARED OR APPROVED BY ME, AND THAT I AM A DULY LICENSED PROFESSIONAL ENGINEER UNDER THE LAWS OF THE STATE OF MARYLAND. LICENSE NO. _____, EXPIRATION DATE: _____

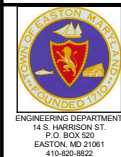

APPROVED: _____
TOWN OF EASTON - PLANNING & ZONING DATE: _____
APPROVED: _____
TOWN OF EASTON - TOWN ENGINEER DATE: _____

APPROVED: _____
EASTON UTILITIES - ENGINEER DATE: _____

OWNER / DEVELOPER / APPLICANT
BLUE CRAB SELF STORAGE, LLC
8693 BROOKS DR.
EASTON, MD 21601
410-822-7777

SEAL

DES. BY: DML	FMB	ORIGINAL DRAWING DATE	12/1/23
DRN BY: FMB			
CHK BY:			
DATE:			
BY:	NO.	REVISION	DATE

**STORM WATER
MANAGEMENT**

MISTLETOE HALL FARM
SUBDIVISION
28860 FAUSLEY WOOD COURT
WARD DISTRICT #1, EASTON, MD

SCALE
AS SHOWN
SHEET NO.
5

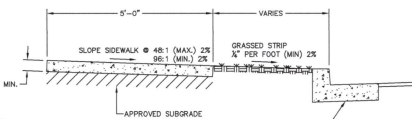


Diagram showing the main plan view of the concrete sidewalk. It includes labels for "SLOPE SIDEWALK @ 48:1 (MAX.) 2% BE:1 (MIN.) 2%", "GRASSED STRIP 1" PER FOOT (MIN) 2%", "APPROVED SUBGRADE", "CURB AND GUTTER", and dimensions "5'-0\"/>

NOTES

- CONCRETE SHALL BE SHA MIX NO. 3.
- CONTRACTION JOINTS SHALL BE TOOLED AT 5'-0" INTERVALS. (4' INTERVALS FOR 4" WIDE SIDEWALK)
- EXPANSION JOINTS AT INTERVALS NOT GREATER THAN 20'-0".
- ALL UNPAVED AREAS WITHIN STREET SIDELINES SHALL BE SEEDED OR SOODED PER SPECIFICATIONS.
- SIDEWALKS AT DRIVEWAY LOCATIONS TO BE 8" THICK.
- WHERE CONTINUOUS WIDTH OF TRAVEL IS LESS THAN 5'-0", PROVIDE PASSING ZONES AT AN INTERVAL NOT TO EXCEED 200' CENTER TO CENTER. ENTRANCES SHALL BE ACCEPTABLE PASSING ZONES PROVIDED PAVING WIDTH OF 5'-0" IS MAINTAINED AT 48:1 SLOPE.
- GRASS STRIPS SHALL BE SLOPED AS TO PROVIDE POSITIVE DRAINAGE TOWARD STORMWATER FEATURES.
- WHERE REVERSE SLOPES OF GRASS STRIPS AND SIDEWALKS ARE REQUIRED TO PROVIDE POSITIVE DRAINAGE TOWARD A STORMWATER FEATURE, SPOT ELEVATIONS SHALL BE PROVIDED ON FRONT AND BACK OF SIDEWALK. (REVERSE SLOPES MUST BE APPROVED BY THE TOWN PRIOR TO CONSTRUCTION)
- MAXIMUM SLOPE IN THE DIRECTION OF TRAVEL SHALL BE 5% IN LOCATIONS WITHOUT HANDICAPPED RAMPS.
- SIDEWALKS SHALL COMPLY WITH ADA REQUIREMENTS PER THE MOST UP TO DATE DEPARTMENT OF JUSTICE REGULATION 280CFR PART 36.

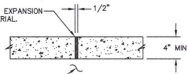
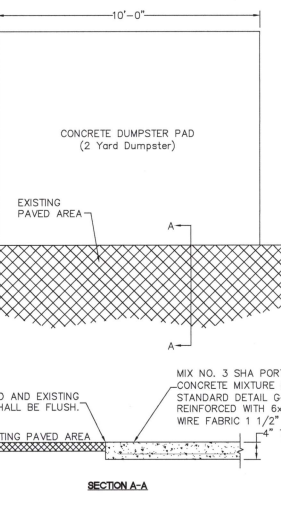


Diagram showing the expansion joint detail. It includes labels for "PREFORMED EXPANSION JOINT MATERIAL", "APPROVED SUBGRADE", and dimensions "1/2\"/>

EXPANSION JOINT DETAIL

	APPROVAL  TOWN ENGINEER	TOWN OF EASTON STANDARD DETAILS CONCRETE SIDEWALK
	DATE 1/2020	
	ISSUED: JANUARY 2020	
	STANDARD NO: TOE-R-7.01	

 TOWN OF EASTON MAINTENANCE DIVISION FOUNDED 1780	ISSUED: JANUARY 2020	 10'-0" 8'-0" CONCRETE DUMPSTER PAD (2 Yard Dumpster) EXISTING PAVED AREA JOINT BETWEEN PAD AND EXISTING PAVED AREA SHALL BE FLUSH. MIX NO. 3 SHA PORTLAND CEMENT CONCRETE MIXTURE. (SEE STANDARD DETAIL C-3.00) REINFORCED WITH #6x, #10 WELDED WIRE FABRIC 1 1/2" FROM BOTTOM. 4" THICK SECTION A-A	TOWN OF EASTON STANDARD DETAILS CONCRETE DUMPSTER PAD DATE: 1/2020 TOWN ENGINEER: [Signature] TCE-SI-3.01
--	-----------------------------	--	---

PLAN			
SECTION	- SINGLE STRAIGHT TRUNK TO 7" HEIGHT, MINIMUM 2" CALIPER. - GUY WIRES (3), WASTE FLAG ON EACH TO INCREASE VISIBILITY. AVOID TIGHT GUY WIRES AS THEY PRESENT NATURAL BRUNT AND DISTURBANCE AROUND TREE TO PREVENT BARK DAMAGE. - PRUNE BRANCHES BELOW 5' - SET TREE AT ORIGINAL GRADE. MULCH-SPRINKLED HANDWOOD MULCH KEEP MULCH AWAY FROM ROOT COLLAR. - ROSES AT TOP OF BALL SHALL BE CUT. REMOVE TOP 1/3 OF BURLAP. NON-Biodegradable MATERIALS SHALL BE TOTALLY REMOVED. 2" x 4" HARDWOOD STAKES (2) (SEE TREE CUTTING PLAN). - ROOT BALL ON UNDISTURBED SOIL. 3" MULCH AS SPECIFIED - PREPARED ADJUTIVE BACKFILL OF NATIVE SOIL. - BALL DIA. MAX.		
	<table border="1"> <tr> <td data-bbox="285 1389 438 1453"> AUTHORITY <i>[Signature]</i> TOWN ENGINEER DATE <i>1/2020</i> </td> <td data-bbox="441 1389 593 1453"> TOWN OF EASTON STANDARD DETAILS TREE PLANTING </td> </tr> </table>	AUTHORITY <i>[Signature]</i> TOWN ENGINEER DATE <i>1/2020</i>	TOWN OF EASTON STANDARD DETAILS TREE PLANTING
AUTHORITY <i>[Signature]</i> TOWN ENGINEER DATE <i>1/2020</i>	TOWN OF EASTON STANDARD DETAILS TREE PLANTING		

DETAIL E-1 SILT FENCE

STANDARD SYMBOL

— SF —

Diagram illustrating the elevation view of a silt fence section. The fence is 6 FT MAX. CENTER TO CENTER. The fence post length is 36 IN MIN. FENCE POST LENGTH DRIVEN MIN. 18 IN INTO GROUND. The height of the woven silt flum geotextile is 16 IN MIN. HEIGHT OF WOVEN SILT FLUM GEOTEXTILE. The depth of the geotextile into the ground is 8 IN MIN. DEPTH INTO GROUND.

ELEVATION

Diagram illustrating the cross section view of a silt fence section. The fence post length is 36 IN MIN. FENCE POST LENGTH. The woven silt flum geotextile is shown with flow direction indicated. The fence post is 18 IN MIN. ABOVE GROUND. The geotextile is embedded 8 IN MIN. VERTICALLY INTO THE GROUND, BACKFILL AND COMPACT THE SOIL ON BOTH SIDES OF GEOTEXTILE. The fence post is driven A MIN. OF 16 IN INTO THE GROUND. The ground is labeled UNDISTURBED GROUND.

CROSS SECTION

Diagram illustrating the steps for joining two adjacent silt fence sections. Step 1 shows two posts (A and B) being driven into the ground, with staples being used to secure the geotextile. Step 3 shows the final configuration where the two sections are joined, with the geotextile being secured by staples.

Diagram illustrating the steps for joining two adjacent silt fence sections. Step 2 shows the two posts (A and B) being driven into the ground, with staples being used to secure the geotextile. The final configuration shows the two sections joined, with the geotextile being secured by staples. The posts are labeled TWIST POSTS TOGETHER.

JOINING TWO ADJACENT SILT FENCE SECTIONS (TOP VIEW)

1 OF 2

MARYLAND STANDARDS AND SPECIFICATIONS FOR SOIL EROSION AND SEDIMENT CONTROL

U.S. DEPARTMENT OF AGRICULTURE
NATURAL RESOURCES CONSERVATION SERVICE

2011

MARYLAND DEPARTMENT OF ENVIRONMENT
WATER MANAGEMENT ADMINISTRATION

CONSTRUCTION INSPECTIONS


- CALL THE TOWN OF EASTON ENGINEERING DEPARTMENT AT 410-802-8822 PRIOR TO CONSTRUCTION AND IMMEDIATELY FOLLOWING EACH OF THE FOLLOWING PHASES:
- EXCAVATION TO SUB-GRADE AND BEFORE PLACEMENT OF SOIL.
- FINE GRADING AND PERMANENT STABILIZATION OF ADJACENT SLOPS.




SITE PLAN SYMBOL

WPI ###

TREATED AREA (SQ. FT.) = _____

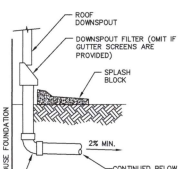


SIZING CHART			
TREATED AREA (SQ. FT.)	RAIN GARDEN AREA (SQ. FT.)	PVC SIZE	SUGGESTED DIMENSIONS
			LENGTH WIDTH
500	70	4"	14 8
1000	140	6"	20 8
1500	210	8"	24 10
2000	280	8"	30 11

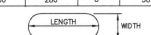

MINIMUM SETBACKS


1. 10 FEET FROM A BUILDING OR PROPERTY LINE

DOWNSPOUT DETAIL

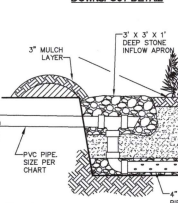

NOTE: ALL STONE SHALL BE 1" TO 2" WASHED GRAVEL

RAIN GARDEN CROSS SECTION (THROUGH LONG DIMENSION)

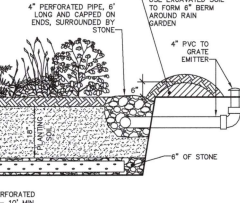

APPROVAL

[Signature]

TOWN ENGINEER

DATE: 1/10/20

TOWN OF EASTON STANDARD DETAILS

WET SOIL, RAIN GARDEN CONSTRUCTION DETAIL



ISSUED: JANUARY 2020

STANDARD NO.: TOE-SWM-6.01-3

CONSTRUCTION NOTES: 1. RAIN GARDENS SHALL BE CONSTRUCTED AFTER ALL EXISTING AREAS HAVE BEEN STABILIZED WITH OTHER INTERVIEWS SURFACES OR VEGETATION. 2. RAIN GARDEN EXCAVATION SHALL BE ROUGH AND UNFINISHED IF WEARING OF BOTTOM OR WALLS OCCURS. SCOUR WITH A RAKE AS NECESSARY TO EXPOSE ROUGH EARTH. 3. LANDSCAPING MATERIALS SHOULD BE INSTALLED DURING THE SPRING OF RAIN IF POSSIBLE. 4. OVERTFLOW FROM RAIN GARDEN SHALL BE DIRECTED DOWN A 2" DEEP BY 10" WIDE DEPRESSION IN THE PERIMETER BERM AND SHALL NOT BE A SOURCE OF DOWNSIDE EROSION. 5. THE OWNER IS ENCOURAGED TO ENHANCE THE VISUAL APPEAL OF THE RAIN GARDEN BY USING STONE OR TIMBER RETAINING WALLS INSTEAD OF EXCAVATED SOIL. EROSION UNDER MAY BE NEEDED TO MAKE A WATER-TIGHT WALL.	SOL SPECIFICATIONS 1. THE RAIN GARDEN PLANTING SOIL SHALL HAVE A COMPOSITION OF 50% SAND, 20% MUD CHIPS LEAVES, AND 30% TOPSOIL. 2. SOIL SHALL BE OF UNIFORM COMPOSITION, FREE OF STONES, FERTILIZERS, STAMPS, OR SIMILAR OBJECTS LARGER THAN ONE INCH. 3. SOIL SHALL BE FREE OF PLANTS (OR PLANT PARTS) OF BERMOUDA GRASS, QUACK GRASS, JOHNSON GRASS, MUDDWORT, MUGWORT, POISON IVY, OR CANADIAN THISTLE. 4. PLANTING SOIL SHALL BE OVERTILLED BY 2-3" TO ALLOW FOR SETTLING DO NOT COMPACT.
MAINTENANCE CRITERIA: 1. WATER PLANTS LIBERALLY THE FIRST GROWING SEASON AND DURING PERIODS OF DROUGHT THEREAFTER. 2. REMOVE ACCUMULATED TRASH AND VEGETATIVE DEBRIS EVERY FEW MONTHS AND ENSURE THAT INFLOW PIPES) FLOW FREELY. 3. PRUNE AND REMOVE DEAD VEGETATION PERIODICALLY, AS WITH ANY LANDSCAPE BED. IF SPECIFIC PLANTS ARE NOT SURVIVING, REPLACE WITH A DIFFERENT SPECIES. WATERING MAY BE REQUIRED DURING PROLONGED DRY PERIODS. 4. SILTS AND SEDIMENT SHOULD BE REMOVED FROM THE SURFACE OF THE FILTER BED WHEN ACCUMULATION EXCEEDS ONE INCH. THE TOP FEW INCHES OF FILTER MEDIA SHOULD BE REMOVED AND REPLACED WHEN WATER PONDOS FOR MORE THAN 48 HOURS. 5. REFRESH MULCH WITH AN ADDITIONAL 3" LAYER ANNUALLY. REMOVE ALL EXCESS MULCH WITH A NEW THREE-INCH LAYER EVERY 3-5 YEARS.	
 APPROVAL  TOWN ENGINEER DATE <u>1/16/20</u> TOWN OF EASTON STANDARD DETAILS WET SOIL, RAIN GARDEN NOTES	
ISSUED: <u> </u> JANUARY 20<u>20</u> STANDARD NO.: <u>TOE-SWM-6-01-4</u>	

BOTANICAL NAME		COMMON NAME	SYMB.	SIZE	RAIN GARDEN SIZE (SQ. FT.)		
					70	140	210
					QTY.	QTY.	QTY.
(SHRUBS)							
CELTIS ALNIFOLIA	SWEET PEPPERBUSH	CA	2 GAL.	1	2	3	3
LEIA VIRGINICA	VIRGINIA SWEETSPICE	IV	2 GAL.	1	1	2	3
VERBENUM MILDUM	SMOOTH WITHEROOD	VN	2 GAL.	1	2	2	3
GROUND COVER:							
CALLANDRISTIS CANADENSIS	BLUE JOINT GRASS	CC	PLUS	6	12	18	24
HELENIUM AUTUMNALE	YELLOW SNEEZEWEED	HA	PLUS	6	12	18	24
LOBELIA CARDINALIS	CARDINAL FLOWER	LC	PLUS	6	12	18	24

PLANTING EXAMPLE
FOR 140 SQ. FT. RAIN GARDEN

PLANT SELECTION

- THE OWNER IS ENCOURAGED TO WORK WITH A REGISTERED LANDSCAPE ARCHITECT OR NURSERY TO CREATE AN ATTRACTIVE AND FUNCTIONAL MIX OF NATIVE PLANT SPECIES THAT ARE TOLERANT OF BOTH SATURATED AND DRY CONDITIONS.
- INFORMATION ON APPROPRIATE SPECIES IS AVAILABLE BY TYPING "BAYSCAPES NATIVE PLANTS" INTO YOUR FAVORITE SEARCH ENGINE.
- THE SCHEDULE AND TYPICAL DETAIL BELOW CAN BE USED AS A BASIS FOR PLANT SELECTION AND GROUPINGS, IF DESIRED.

	APPROVAL TOWN ENGINEER 1/10/2020 DATE	TOWN OF EASTON STANDARD DETAILS WET SOIL RAIN GARDEN PLANTING NOTES AND SCHEDULE
	ISSUED: JANUARY 2020	
	STANDARD NO. 2	
	TCE-WM-6.01-5	

	APPROVED: _____ TOWN OF EASTON - PLANNING & ZONING DATE _____ APPROVED: _____ TOWN OF EASTON - TOWN ENGINEER DATE _____
---	---

APPROVED:

EASTON UTILITIES - ENGINEER DATE


OWNER / DEVELOPER / APPLICANT
BLUE CRAB SELF STORAGE, LLC
8693 BROOKS DR.
EASTON, MD 21601
410-822-7777

SEAL	DES. BY: DML	FMB		ORIGINAL DRAWING DATE	12/1/23
	DRN BY: FMB				
	CHK BY:				
	DATE:				
		BY	NO.	REVISION	DATE

DETAILS

MISTLETOE HALL FARM
SUBDIVISION
28860 FAUSLEY WOOD COURT
WARD DISTRICT #1, EASTON, MD

SCALE AS SHOWN
SHEET NO. 6

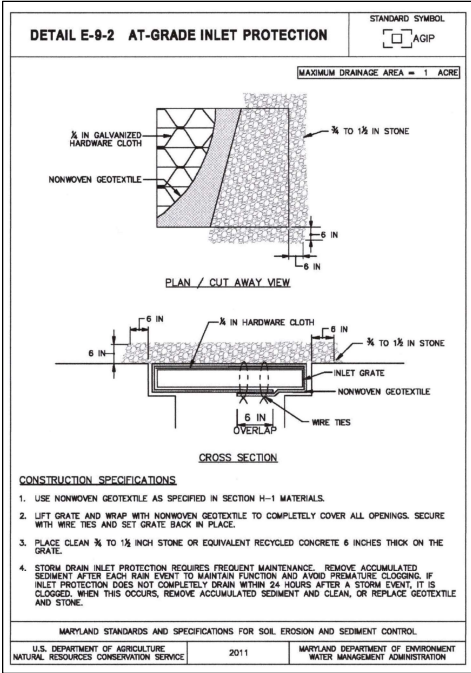

EROSION AND SEDIMENT CONTROL STANDARDS & SPECIFICATIONS FOR VEGETATIVE STABILIZATION



- 1) Contractor shall install soil erosion and sediment control devices prior to any grading. Following initial disturbance or re-disturbance, permanent or temporary stabilization shall be completed within three (3) calendar days as to the surface of all perimeter controls, dikes, swales, ditches, perimeter slopes greater than three (3) horizontal to one (1) vertical (3:1) and seven (7) days as to all other disturbed or graded areas on the project site not under active grading.
- 2) All temporary erosion and sediment control devices are to be provided as indicated on this plan, with location adjustments to be made in the field as necessary, and to be maintained at the end of each working day until project completion. The minimum area practical shall be disturbed for the minimal amount of time possible.
- 3) Clearing and grubbing shall include all trees, brush, debris, root mat and organic materials to be removed.
- 4) Temporary seeding shall be accomplished between February 15th through April 30th, and August 15th through November 30th. During other times, temporary mulching shall be provided.
- 5) Temporary seeding shall conform to the following applications: 436 lbs. per acre of 10-20-20; 4,000 lbs. per acre of ground limestone, to be incorporated into the soil by disking or other suitable means. Annual ryegrass shall be applied at a rate of 50 lbs. per acre using suitable equipment. Mulching shall be accomplished immediately after seeding.

Seed Mixture (For Hardiness Zone 7a) (From Table B.1)				Fertilizer Rate (10-20-20)	Lime Rate
Species	Appl. Rate (lbs. / ac.)	Seeding Dates	Seeding Depths		
ANNUAL RYEGRASS	50#	2/15 - 4/30 8/15 - 11/30	½"	436 lbs. / ac. 10 lbs. / 1000 sf	2 tons / ac. 90 lbs. / 1000 sf
BARLEY	96#	2/15 - 4/30; 8/15 - 11/30	1"		
OATS	72#	2/15 - 4/30; 8/15 - 11/30	1"		
WHEAT	120#	2/15 - 4/30; 8/15 - 11/30	1"		
CEREAL RYE	112#	2/15 - 4/30; 8/15 - 12/15	1"		
FOXTAIL MILLET	30#	5/1 - 8/14	½"		
PEARL MILLET	20#	5/1 - 8/14	½"		

- 6) Mulching shall be un-chopped, un-rotted, small grain straw applied at a rate of 2-2½ tons per acre. Anchor mulch with a mulch anchoring tool on the Contour. Wood cellulose fiber may be used for anchoring straw at a rate of 750 lbs. per acre mixed with water at a maximum of 50 lbs. of wood cellulose fiber per 100 gals. of water, or with a synthetic liquid binder according to manufacturer recommendations. Wood cellulose fiber used as mulch must be applied at a net dry weight of 1,500 lbs. per acre. Mix wood cellulose fiber with water to attain a mixture with a maximum of 50 lbs. of wood cellulose fiber per 100 gals. of water.
- 7) Permanent seeding shall be accomplished between February 15th through April 30th, or August 15th through October 31st. Permanent seeding at other than specified times will be allowed only upon written approval. Permanent seeding shall conform to the following applications: Permanent seeding for sites having disturbed over five (5) acres shall use fertilizer rates recommended by a soil testing agency and the recommendations provided in the Permanent Seeding Summary Table. Permanent seeding for conditions other than listed above shall be performed at the rates and dates as provided in the Permanent Seeding Summary Table below. Fertilizer and lime amendments shall be incorporated into the top 3"-5" of the soil by disking or other suitable means. Mulching shall be accomplished as discussed in Item #6 of these specifications.

Seed Mixture (For Hardiness Zone 7a) (From Table B.3)					Fertilizer Rate (10-20-20)			Lime Rate
No.	Species	Appl. Rate (lbs. / ac.)	Seeding Dates	Seeding Depths	N	P2O5	K2O	
7	CREeping RED FESCUE KENTUCKY BLUEGRASS	60# 15#	2/15-4/30 8/15-10/31	¾"-½"	45 lb. / ac. 1 lb. / 1000 sf	90 lb. / ac. 2 lbs. / 1000 sf	90 lb. / ac. 2 lbs. / 1000 sf	2 tons / ac. 90 lbs. / 1000 sf
8	TALL FESCUE	100#	2/15-4/30 8/15-10/31	¾"-½"				
9	TALL FESCUE KENTUCKY BLUEGRASS PERENNIAL RYEGRASS	60# 40# 20#	2/15-4/30 8/15-10/31	¾"-½"				

- 8) Any spoil or borrow will be placed at a site approved by the Talbot Soil Conservation District.
- 9) All areas remaining or intended to remain disturbed for longer than seven (7) days shall be stabilized in accordance with the USDA, Natural Resources Conservation Service Standards and Specifications for Soil Erosion and Sediment Control in developing areas for critical area stabilization.
- 10) It will be the responsibility of the Contractor or Subcontractor to notify the Engineer of any deviation from this plan. Any change made in this plan without written authorization from the Engineer will place responsibility of said change on the Contractor or Subcontractor.

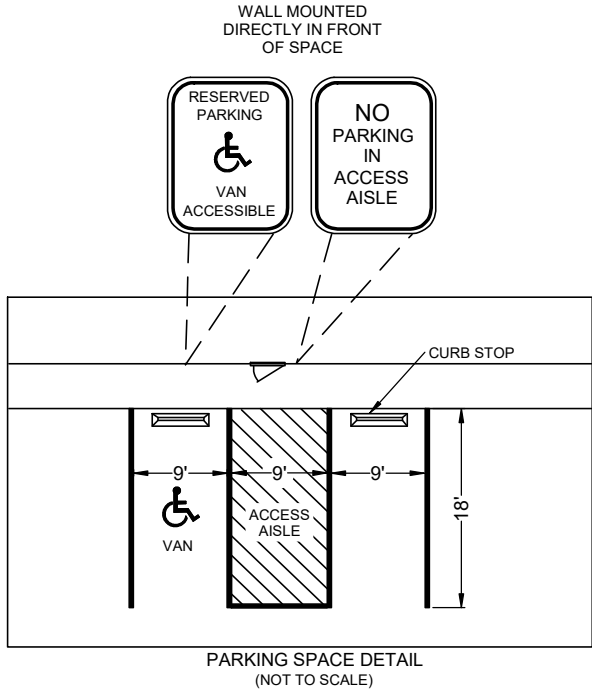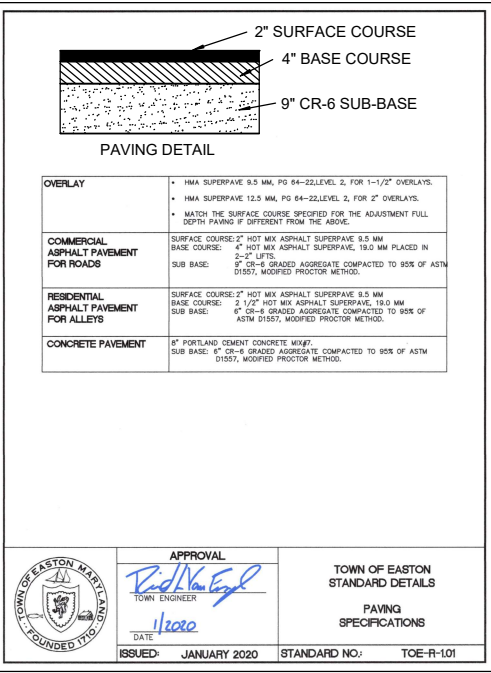

PHASE OF CONSTRUCTION

1. CONTACT THE MARYLAND DEPARTMENT OF THE ENVIRONMENT, PHONE (410) 901-4020 A MINIMUM OF TWO (2) WEEKS PRIOR TO THE START OF CONSTRUCTION TO SCHEDULE A PRE CONSTRUCTION MEETING TO REVIEW PLANS AND BECOME FAMILIAR WITH ALL PERMITS.
2. CONTRACTOR SHALL HAVE ALL SITE UTILITIES MARKED A MINIMUM OF 48 HOURS PRIOR TO ANY EXCAVATION.
3. INSTALL TEMPORARY SEDIMENT CONTROL MEASURES / PERIMETER CONTROLS. MAINTAIN THROUGHOUT PROJECT.
4. REMOVE A MINIMUM OF 6" OF TOPSOIL AS NEEDED AND DISPOSE OF EXCESS TOPSOIL OFFSITE AT AN APPROVED LANDFILL.
5. ROUGH GRADE SITE.
6. BEGIN BUILDING CONSTRUCTION.
7. MAINTAIN ALL SEDIMENT CONTROLS THROUGHOUT CONSTRUCTION.
8. ONCE BUILDING CONSTRUCTION IS TO SUFFICIENT POINT, INSTALL ENTRANCE, SITE PAVEMENT (PER SECTION) AND SIDEWALKS.
9. ONCE DRAINAGE AREAS ARE ADEQUATELY STABILIZED (PAVEMENT SUBBASE INSTALLED AT A MINIMUM) AFTER NOTIFYING THE TOWN OF EASTON STORMWATER MANAGEMENT INSPECTOR, INSTALL STORMWATER MANAGEMENT BIORETENTION PONDS AND QUANTITY CONTROL AREA. CONNECT ROOF LEADERS TO STORMWATER MANAGEMENT AREAS.
10. INSTALL SITE LANDSCAPING, FOREST CONSERVATION PLANTINGS AND STORMWATER MANAGEMENT PLANTINGS.
11. SEED AND MULCH PER SPECIFICATIONS, PROVIDE STABILIZATION MATTING WHERE APPLICABLE. PROVIDE PERMANENT STABILIZATION TO WHOLE SITE.
12. ONCE THE SITE IS FULLY STABILIZED AND THROUGH COORDINATION AND APPROVAL OF THE MDE & TOWN OF EASTON INSPECTORS. REMOVE SEDIMENT CONTROL MEASURES.

THE FOLLOWING ITEMS HAVE BEEN ADDRESSED TO MEET THE REQUIREMENTS OF THE GENERAL PERMIT FOR STORMWATER ASSOCIATED WITH CONSTRUCTION ACTIVITY (NPDES NUMBER MDR10, STATE DISCHARGE PERMIT NUMBER 09GP).

1. UTILIZATION OF ENVIRONMENTAL SITE DESIGN
2. MAINTENANCE OF LIMITS OF DISTURBANCE TO PROTECT NATURAL AREAS
3. CONTROL OF CONSTRUCTION EQUIPMENT AND VEHICLES
4. EVALUATION AND APPROPRIATE LIMITATION OF SITE CLEARING
5. EVALUATION AND DESIGNATION OF SITE AREA FOR PHASING OR SEQUENCING
6. IDENTIFICATION OF SOILS AT HIGH RISK FOR EROSION AND ADVANCED STABILIZATION TECHNIQUES TO BE USED
7. IDENTIFICATION OF STEEP SLOPES AND DESIGNATION OF LIMITATIONS ON CLEARING THEM
8. EVALUATION AND DESIGNATION OF STABILIZATION REQUIREMENTS AND THE LIMITS AND PROTECTION MEASURES FOR DISCHARGES TO THE CHESAPEAKE BAY, IMPARED WATERS OR WATERS WITH AN ESTABLISHED TOTAL MAXIMUM DAILY LOAD (TMDL)

GENERAL NOTES:
ALL MATERIALS AND METHODS OF CONSTRUCTION SHALL CONFORM TO THE DRAWINGS, SPECIFICATIONS, LOCAL BUILDING CODES, BEST PRACTICES OF THE RESPECTIVE TRADES AND THE STANDARD SPECIFICATIONS AND DETAILS REFERED TO HERIN.

THIS DRAWING SHOWS INFORMATION OBTAINED FROM AVAILABE RECORDS REGARDING PIPES, CONDUITS, TELEPHONE LINES AND OTHER STRUCTURES AND CONDITIONS WHICH EXIST WITHIN LIMITS OF THE WORK. AT AND BELOW THE SURFACE OF THE GROUND. THE OWNER AND ENGINEER DISCLAIM ANY RESPONSIBILITIES FOR THE ACCURACY OR COMPLETENESS OF SAID INFORMATION BEING SHOWN ONLY FOR THE CONVIENCE OF THE CONTRACTOR WHO MUST VERIFY THE INFORMATION TO HIS OWN SATIFICATION. IF THE CONTRACTOR RELIES ON SAID INFORMATION, HE DOES SO AT HIS OWN RISK. THE CONTRACTOR IS RESPONSIBLE FOR SUPPORTING AND PROTECTING ALL PIPES, CONDUITS, TELEPHONE LINES AND OTHER STRUCTURES.

THE CONTRACTOR SHALL NOTIFY THE FOLLOWING TWO (2) WEEKS PRIOR TO START OF CONSTRUCTION AND SHALL COORDINATE ALL PHASES WITH THEM:

MDE 410-901-4020
TALBOT COUNTY 410-770-8030
MISS UTILITY 800-441-8355

SHOULD ANY DAMAGE OCCUR TO AN UTILITIES, THEY SHALL BE REPAIRD SOLELY AT THE CONTRACTOR'S EXPENSE.

ALL LANDSCAPING SHALL BE PREFORMED BY QUALIFIED PROFESSIONALS. ALL PLANT MATERIALS SHALL BE FROM CERTIFIED NURSERYMEN AND BE GUARNTTEED FOR ONE (1) YEAR FROM THE DATE OF PLANTING.

ANY PROPERTY MONUMENTS DISTURBED DURING CONSTRUCTION SHALL BE REPLACED SOLELY AT THE CONTRACTOR'S EXPENSE.

OWNER/DEVELOPER:
NAME: DAN LERINAN
STREET: 10555 LAKE ROAD
TOWN: EASTON, MD 21601

TOTAL LOT AREA = 67,910 SF
BUILDING #1 = 4,400 SF
BUILDING #2 = 4,400 SF
PAVING AREA = 10,900 SF
TOTAL DISTURBANCE = 19,700 SF

PROFESSIONAL CERTIFICATION. I HEREBY CERTIFY THESE DOCUMENTS WERE PREPARED OR APPROVED BY ME, AND THAT I AM A DULY LICENSED PROFESSIONAL ENGINEER UNDER THE LAWS OF THE STATE OF MARYLAND LICENSE NO. , EXPIRATION DATE: .



APPROVED:
TOWN OF EASTON - PLANNING & ZONING DATE
APPROVED:
TOWN OF EASTON - TOWN ENGINEER DATE

APPROVED:
EASTON UTILITIES - ENGINEER DATE

OWNER / DEVELOPER / APPLICANT
BLUE CRAB SELF STORAGE, LLC
8693 BROOKS DR.
EASTON, MD 21601
410-822-7777


SEAL

DES. BY: DML
DRN BY: FMB
CHK BY:
DATE:
BY NO. REVISION DATE:

DETAILS

**MISTLETOE HALL FARM
SUBDIVISION
28860 FAUSLEY WOOD COURT
WARD DISTRICT #1, EASTON, MD**

SCALE
AS SHOWN
SHEET NO.
7

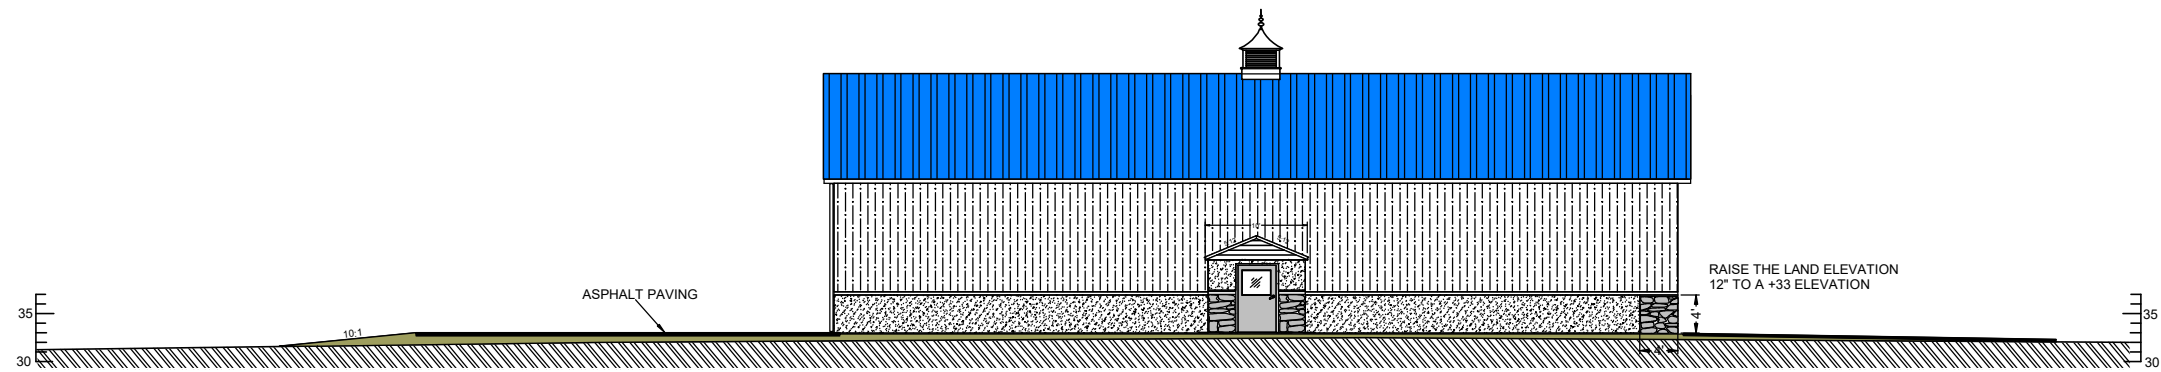


PROPOSED GRADE CHANGE TO +33 ELEVATION


GROUND RAISED 12"



SCALE IN FEET

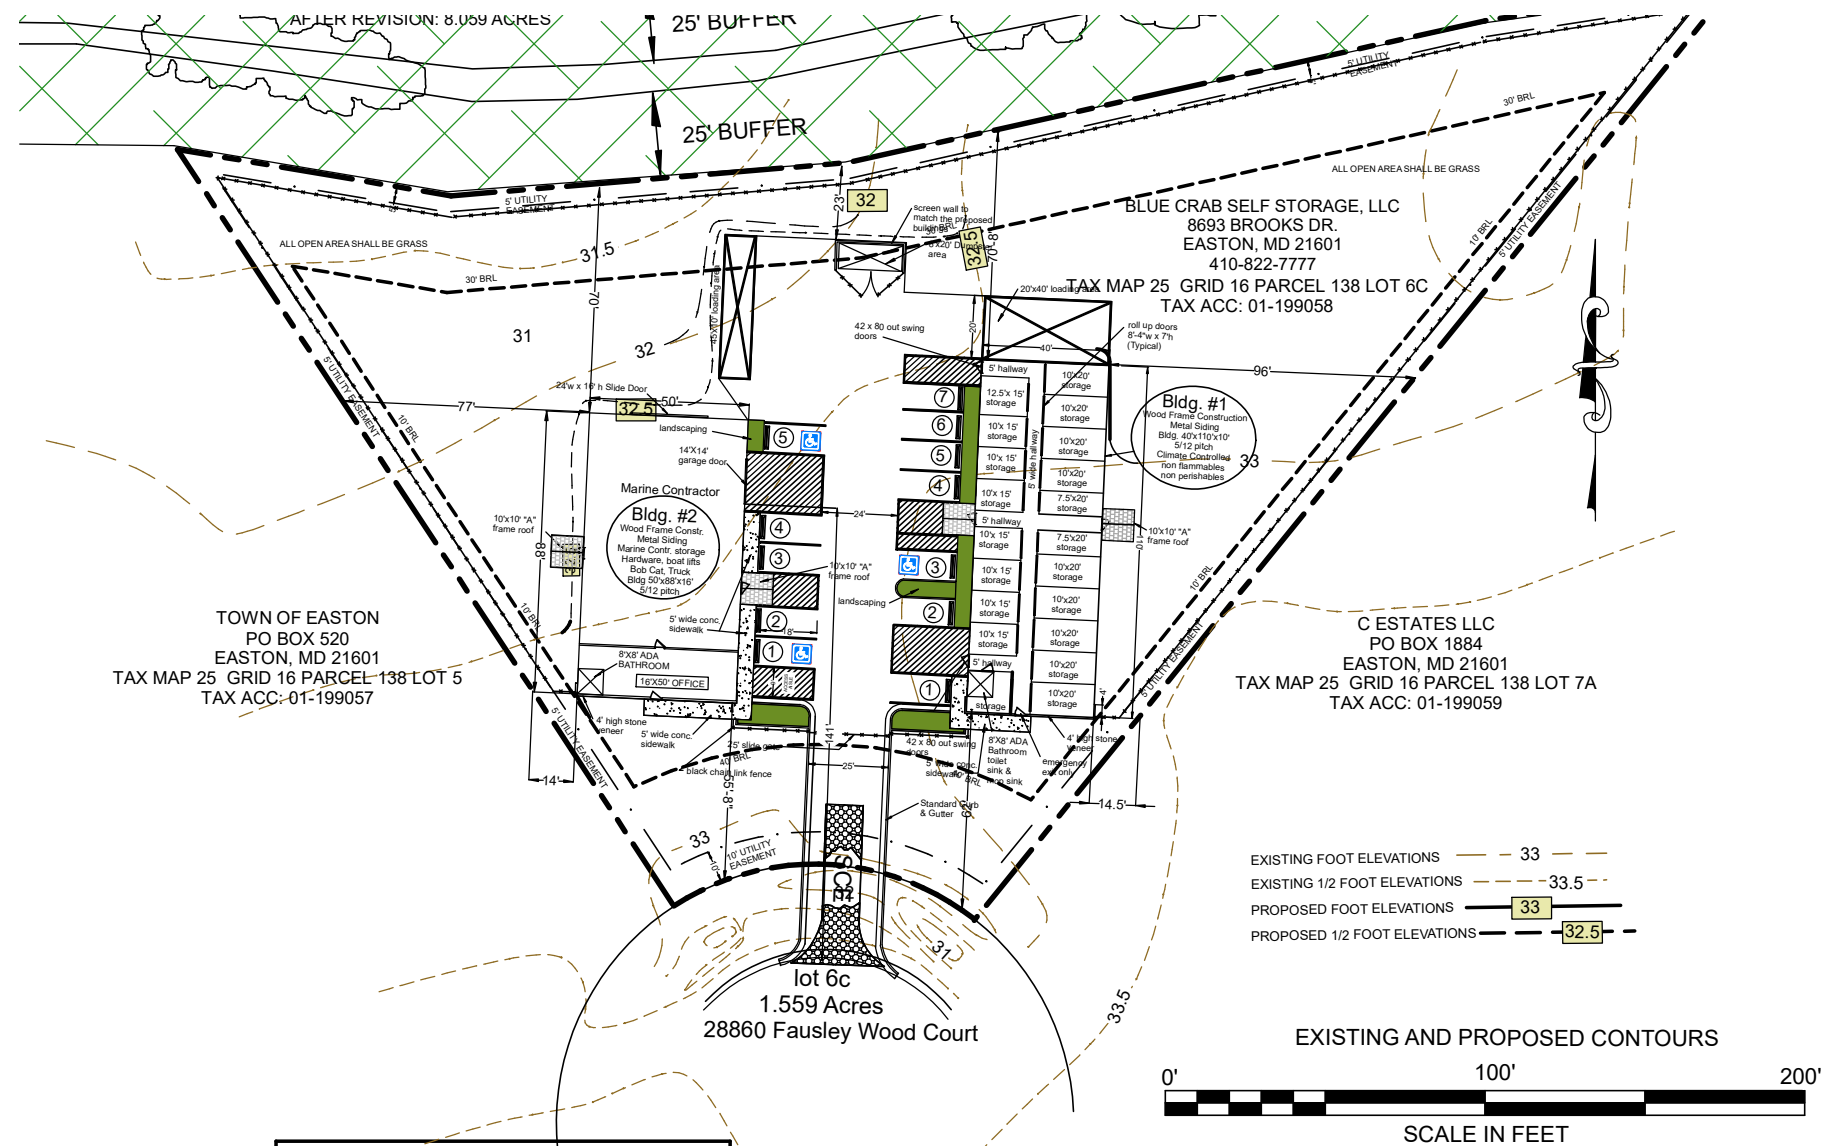

PROFESSIONAL CERTIFICATION. I HEREBY CERTIFY THESE DOCUMENTS WERE PREPARED OR APPROVED BY ME, AND THAT I AM A DULY LICENSED PROFESSIONAL ENGINEER UNDER THE LAWS OF THE STATE OF MARYLAND LICENSE NO. _____ EXPIRATION DATE: _____

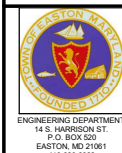

APPROVED: _____
TOWN OF EASTON - PLANNING & ZONING DATE _____
APPROVED: _____
TOWN OF EASTON - TOWN ENGINEER DATE _____

APPROVED: _____
EASTON UTILITIES - ENGINEER DATE _____

OWNER / DEVELOPER / APPLICANT
BLUE CRAB SELF STORAGE, LLC
8693 BROOKS DR.
EASTON, MD 21601
410-822-7777


SEAL

DES. BY: DML	FMB	ORIGINAL DRAWING DATE	12/1/23
DRN BY: FMB			
CHK BY:			
DATE:			
RY	NR	REVISION	DATE

EXISTING AND
PROPOSED
CONTOURS


MISTLETOE HALL FARM
SUBDIVISION
28860 FAUSLEY WOOD COURT
WARD DISTRICT #1 EASTON MD

SCALE
AS SHOWN
SHEET NO.
8

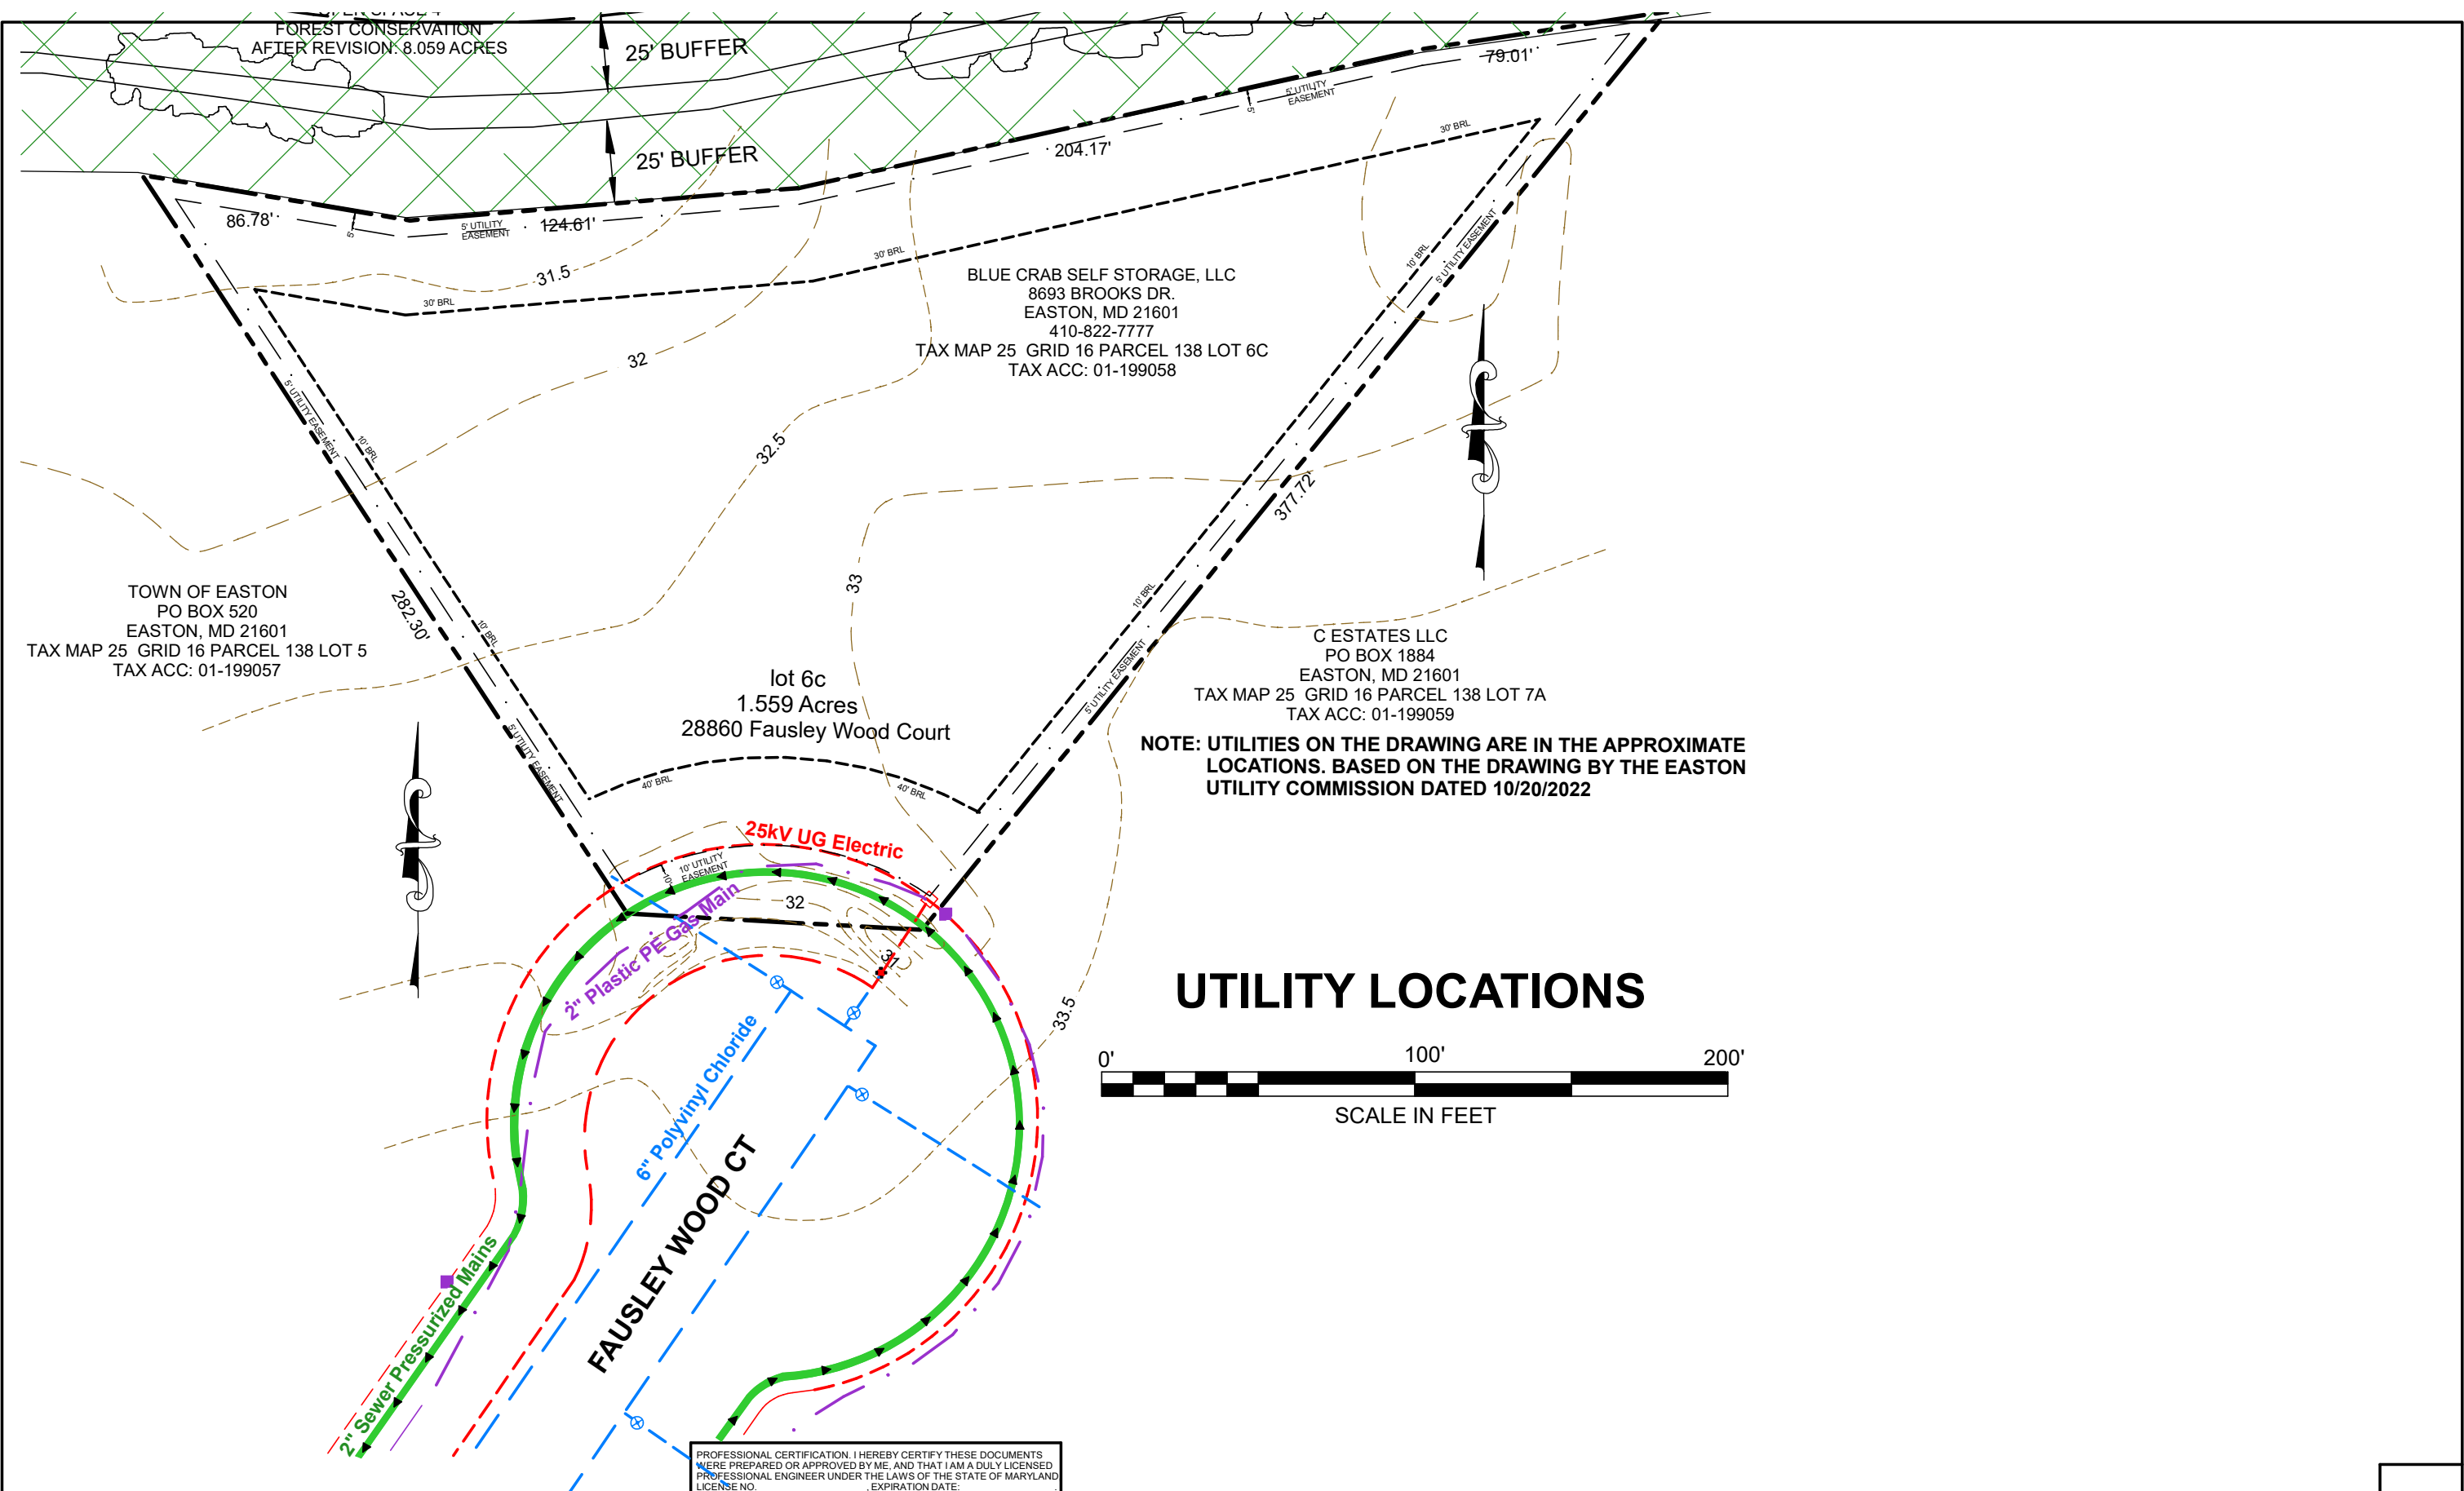


NOTE: UTILITIES ON THE DRAWING ARE IN THE APPROXIMATE LOCATIONS. BASED ON THE DRAWING BY THE EASTON UTILITY COMMISSION DATED 10/20/2022

UTILITY LOCATIONS

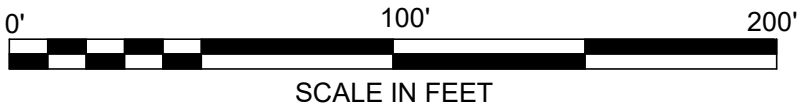


PROFESSIONAL CERTIFICATION. I HEREBY CERTIFY THESE DOCUMENTS WERE PREPARED OR APPROVED BY ME, AND THAT I AM A DULY LICENSED PROFESSIONAL ENGINEER UNDER THE LAWS OF THE STATE OF MARYLAND LICENSE NO. _____ EXPIRATION DATE: _____

 ENGINEERING DEPARTMENT 14 S. HARRISON ST. EASTON, MD 21601 410-822-8622	APPROVED: _____ TOWN OF EASTON - PLANNING & ZONING DATE: _____	APPROVED: _____ EASTON UTILITIES - ENGINEER DATE: _____	OWNER / DEVELOPER / APPLICANT BLUE CRAB SELF STORAGE, LLC 8693 BROOKS DR. EASTON, MD 21601 410-822-7777	SEAL	DES. BY: DML FMB ORIGINAL DRAWING DATE 12/1/23	UTILITY LOCATIONS	MISTLETOE HALL FARM SUBDIVISION 28860 FAUSLEY WOOD COURT WARD DISTRICT #1, EASTON, MD	SCALE AS SHOWN
	APPROVED: _____ TOWN OF EASTON - TOWN ENGINEER DATE: _____			DRN BY: FMB				SHEET NO. 9
				CHK BY:				
				DATE:	BY: NO. REVISION DATE			

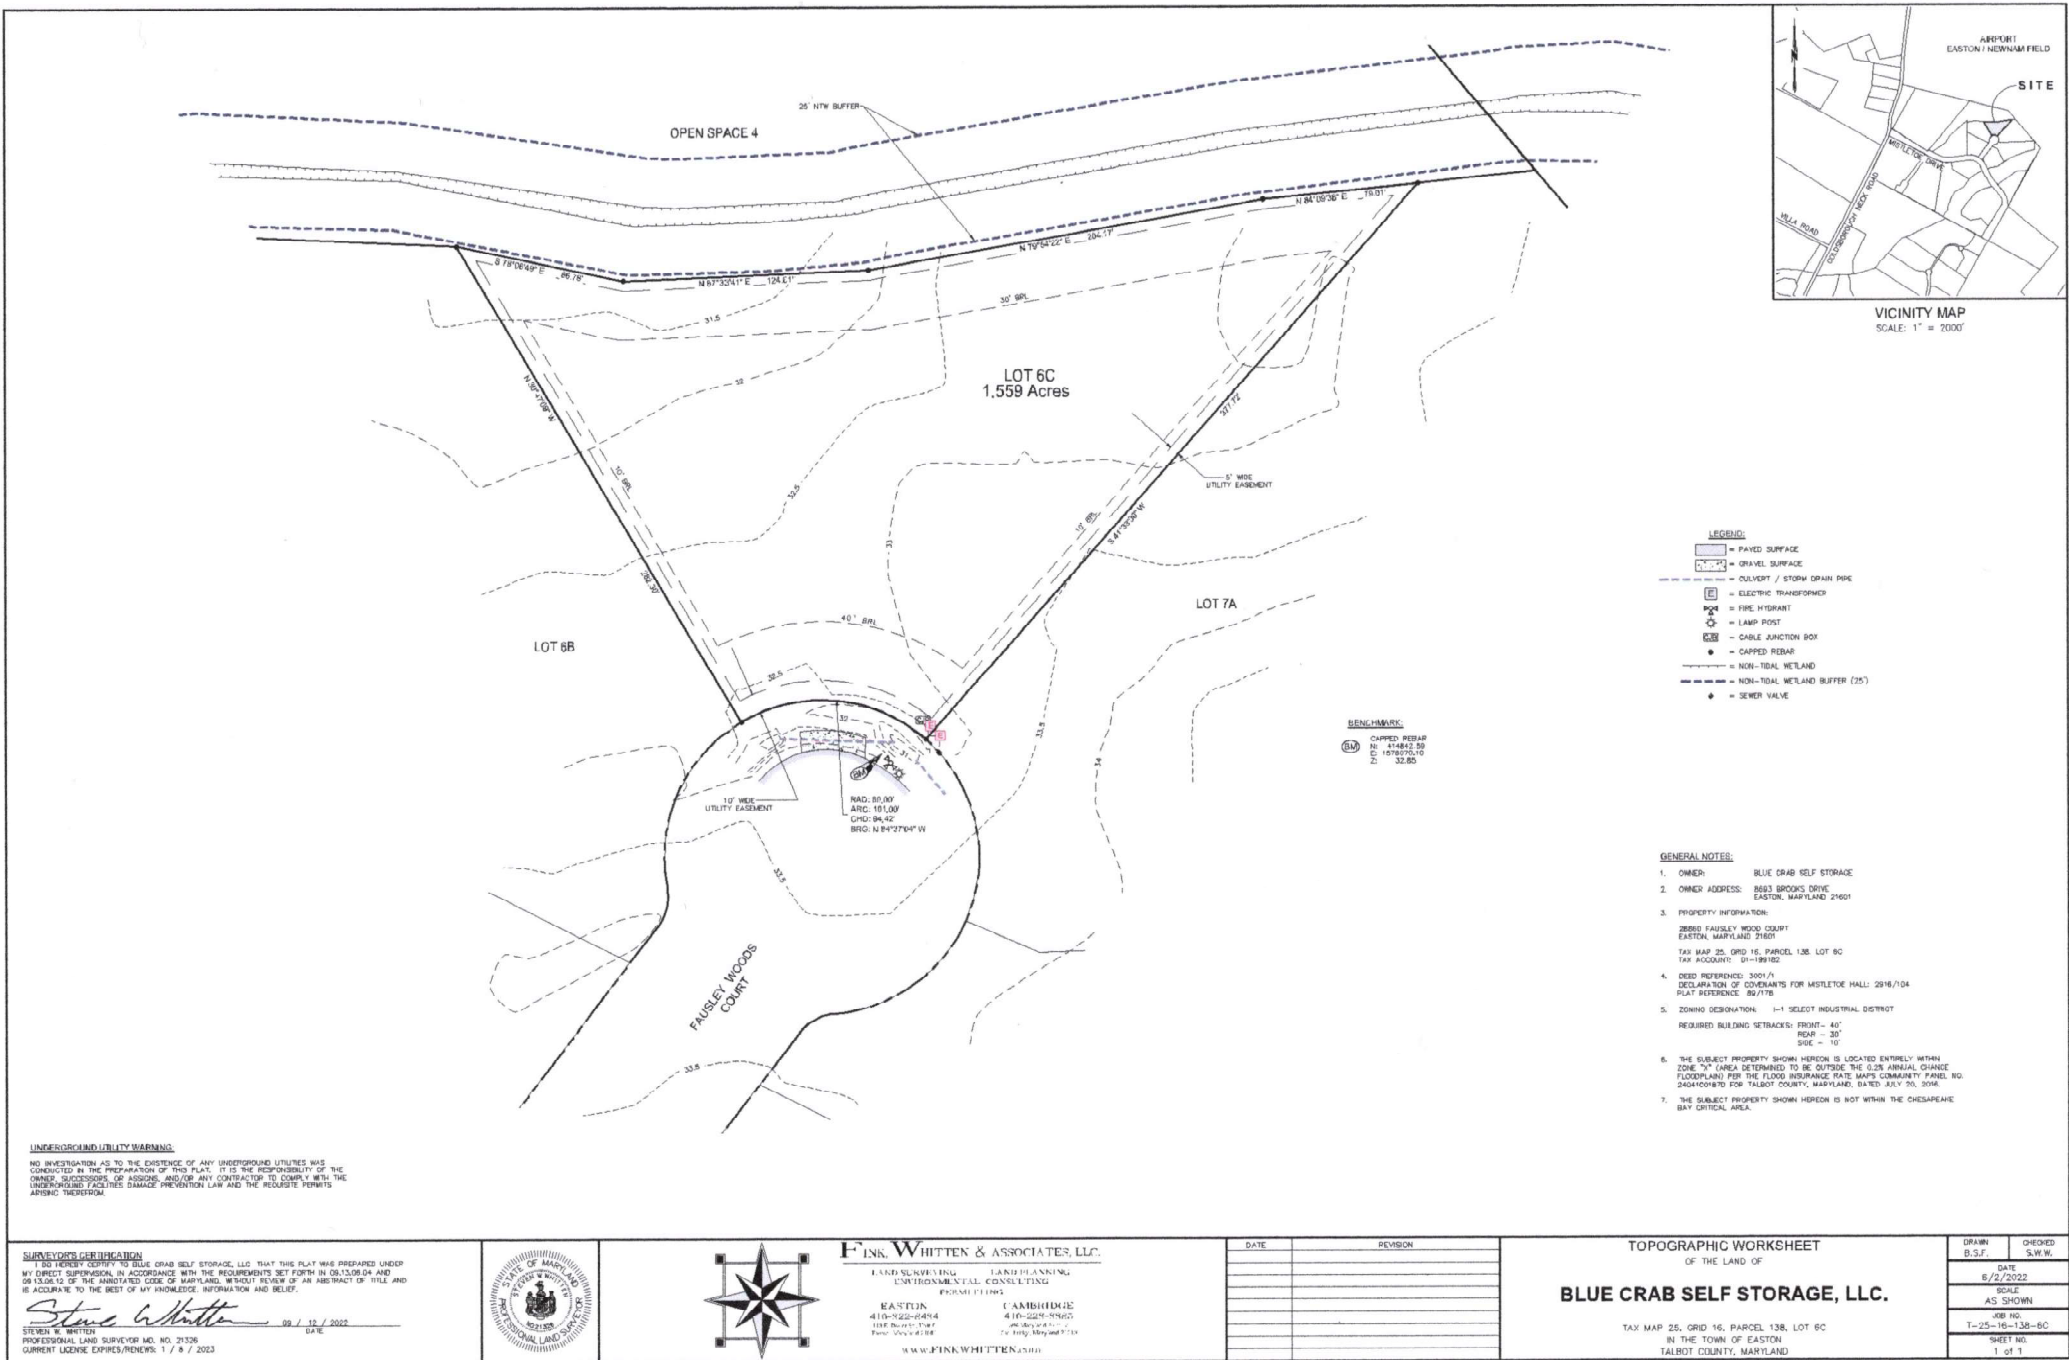

PROFESSIONAL CERTIFICATION. I HEREBY CERTIFY THESE DOCUMENTS WERE PREPARED OR APPROVED BY ME, AND THAT I AM A DULY LICENSED PROFESSIONAL ENGINEER UNDER THE LAWS OF THE STATE OF MARYLAND. LICENSE NO. _____ EXPIRATION DATE: _____

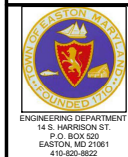

APPROVED:	DATE
TOWN OF EASTON - PLANNING & ZONING	
APPROVED:	DATE
TOWN OF EASTON - TOWN ENGINEER	

APPROVED:	DATE
EASTON UTILITIES - ENGINEER	

OWNER / DEVELOPER / APPLICANT
BLUE CRAB SELF STORAGE, LLC
8693 BROOKS DR.
EASTON, MD 21601
410-822-7777


SEAL
DES. BY: DML
DRN BY: FMB
CHK BY:
DATE:
BY NO. REVISION DATE:

ORIGINAL DRAWING DATE	2/1/23
DATE:	
BY NO. REVISION DATE:	

SEALED
PROPERTY
SURVEY

MISTLETOE HALL FARM SUBDIVISION 28860 FAUSLEY WOOD COURT WARD DISTRICT #1, EASTON, MD
--






SCALE AS SHOWN
SHEET NO. 10

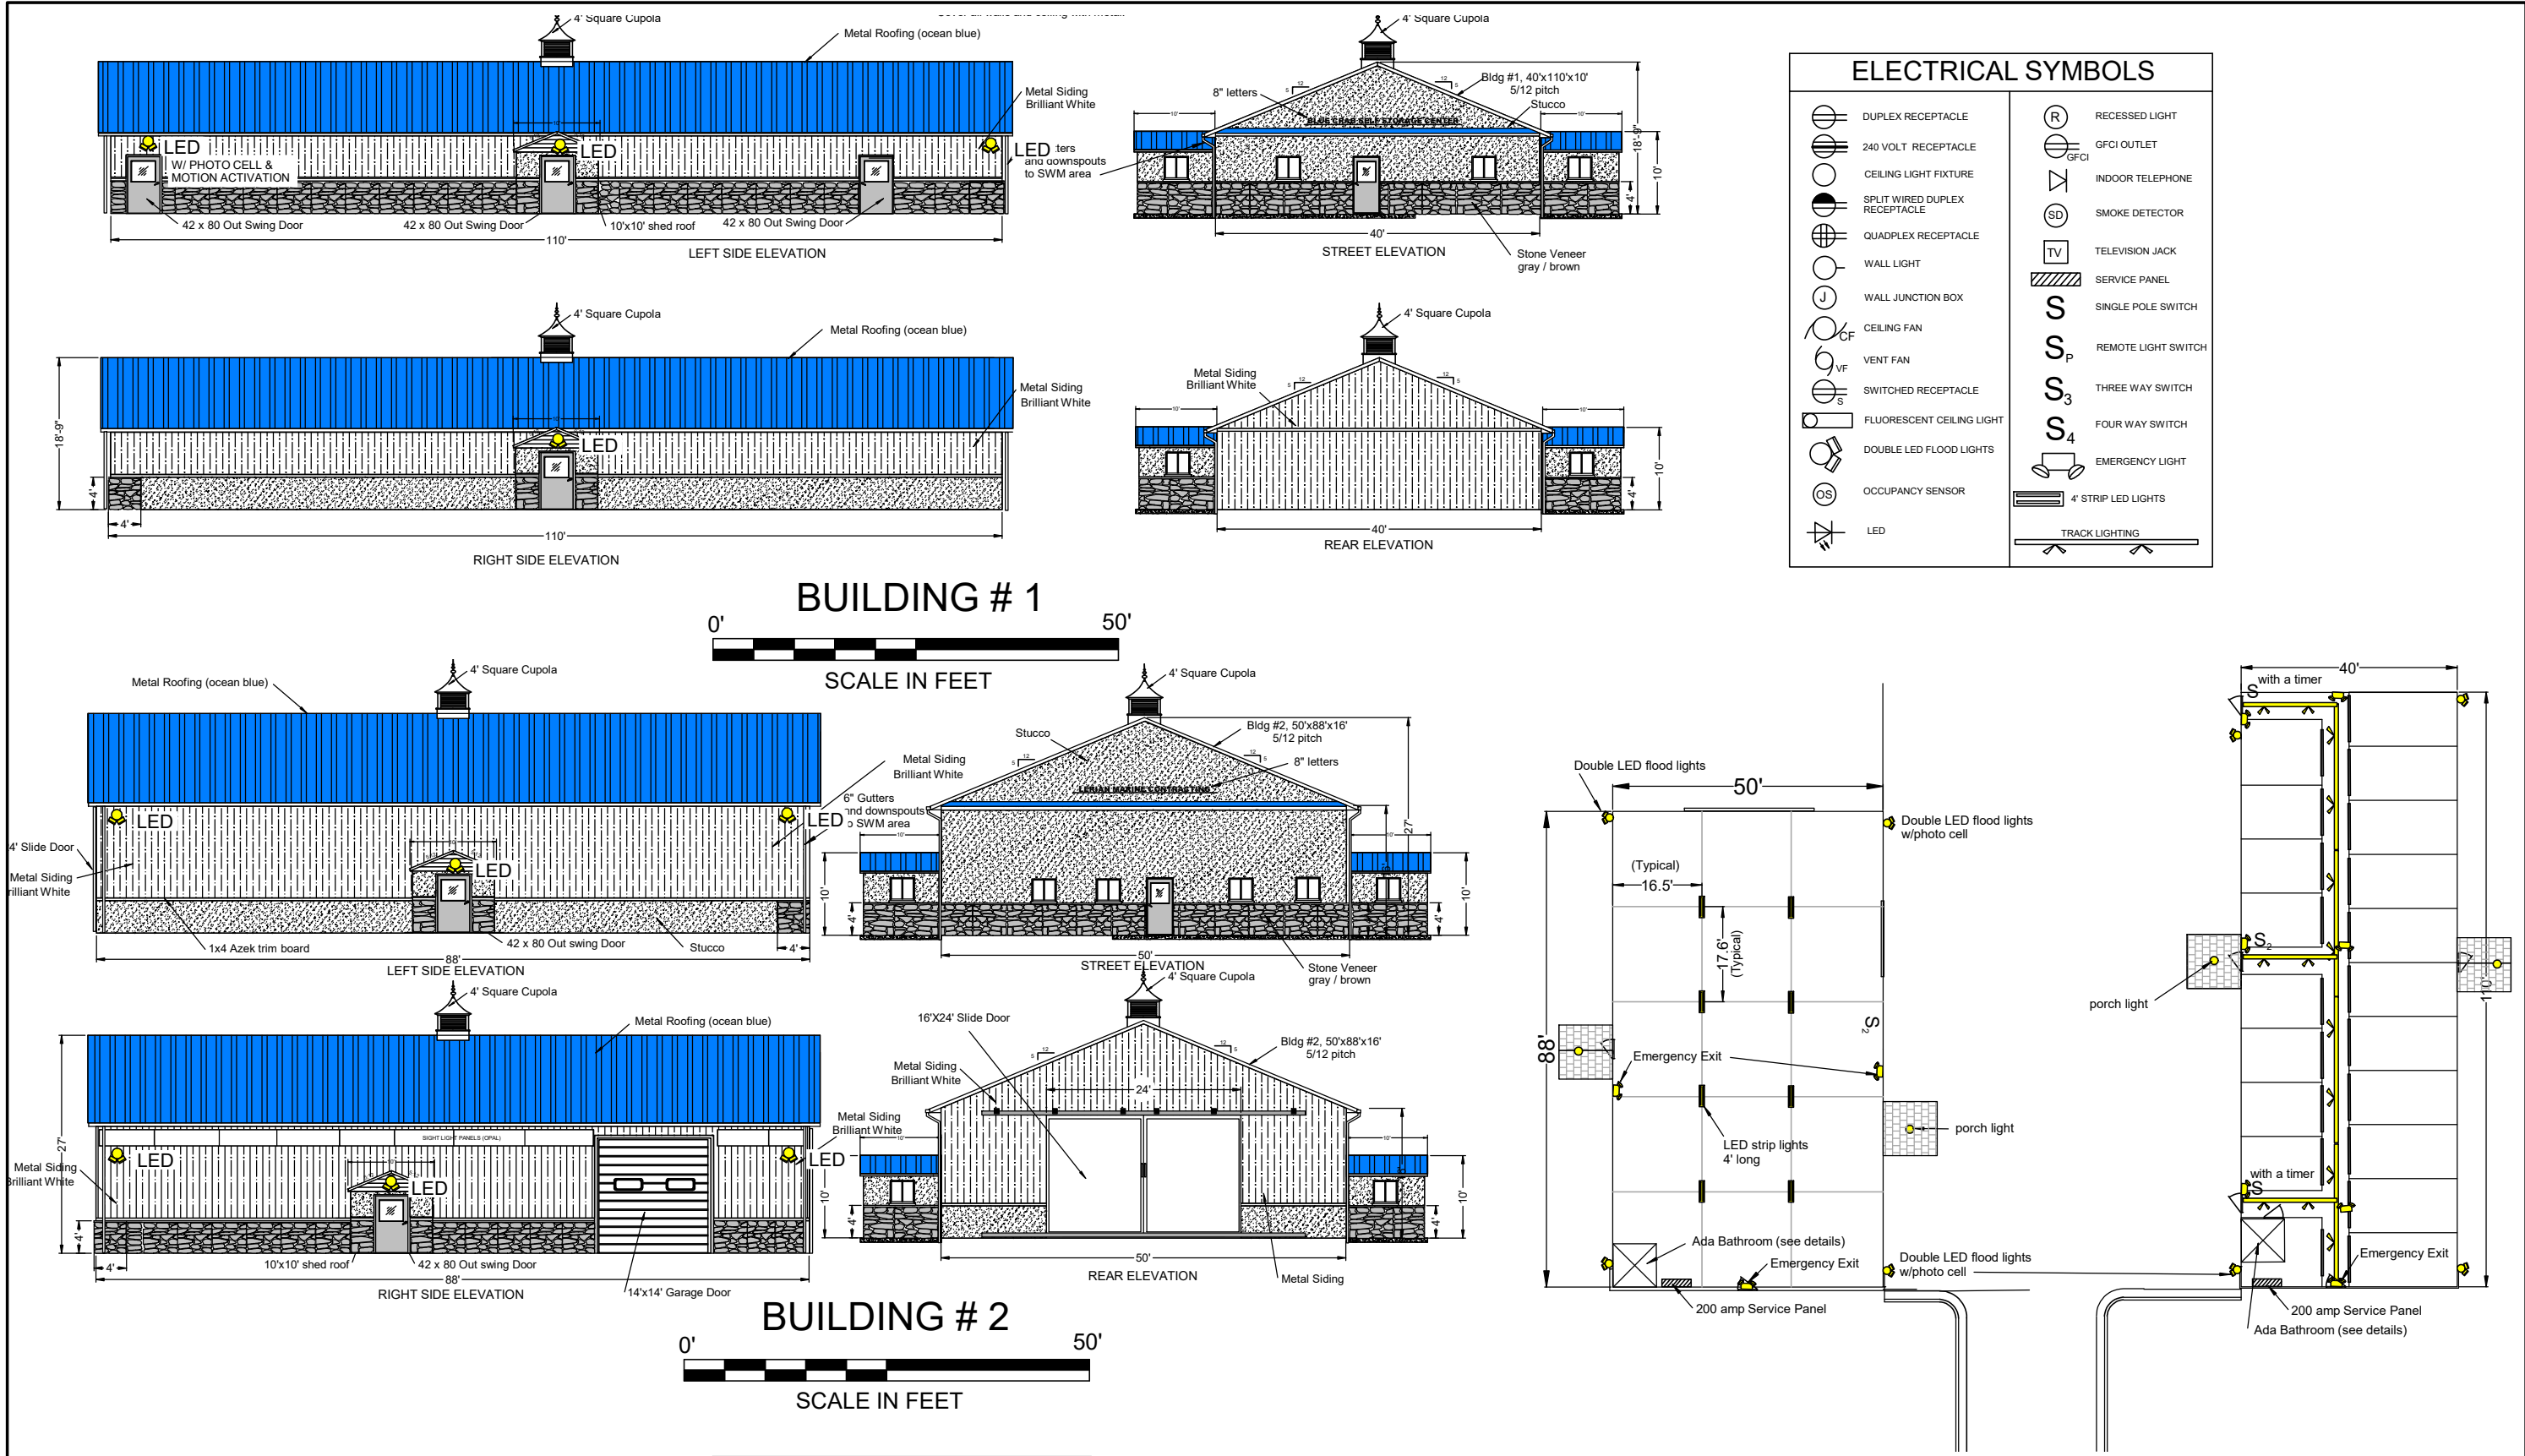

	APPROVED:	APPROVED:	OWNER / DEVELOPER / APPLICANT BLUE CRAB SELF STORAGE, LLC 8693 BROOKS DR. EASTON, MD 21601 410-822-7777	SEAL	DES. BY: DML	FMB	ORIGINAL DRAWING DATE	12/1/23	ELECTRIC	MISTLETOE HALL FARM SUBDIVISION 28860 FAUSLEY WOOD COURT WARD DISTRICT #1, EASTON, MD	SCALE AS SHOWN SHEET NO. 11		
	TOWN OF EASTON - PLANNING & ZONING	DATE:			EASTON UTILITIES - ENGINEER	DATE:	DRN BY: FMB						
	TOWN OF EASTON - TOWN ENGINEER	DATE:					CHK BY:						
							DATE:	BY				NO.	REVISION

NOTE:

Climate controlled building, 3 ply, 2x6 posts at 8' on centers, 2x4 purlins, 2- 2x12 beams, trusses 4' on centers, 2x6 wall framing at 16" on center, all exterior and divider walls. R-19 batt insulation on exterior walls, R-39 blown in the ceiling. Cover all walls and ceiling with metal.

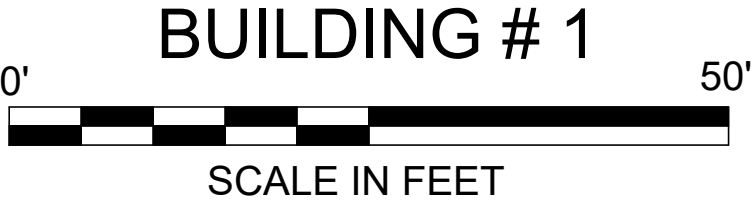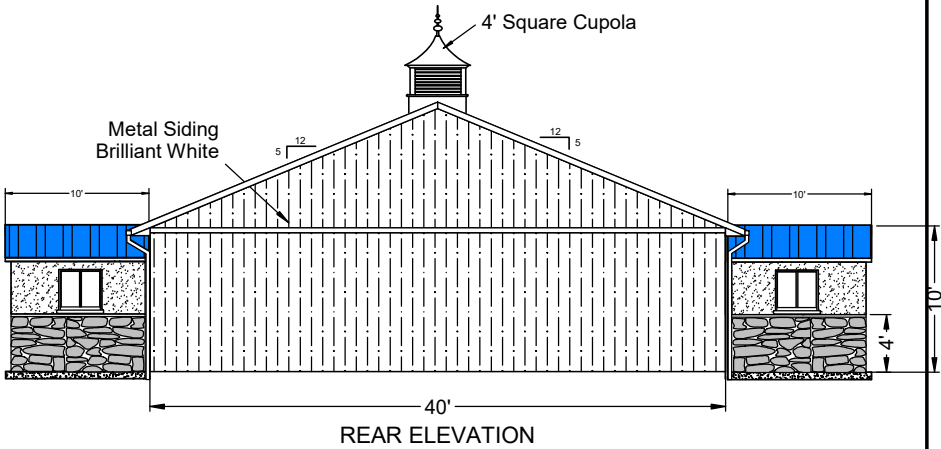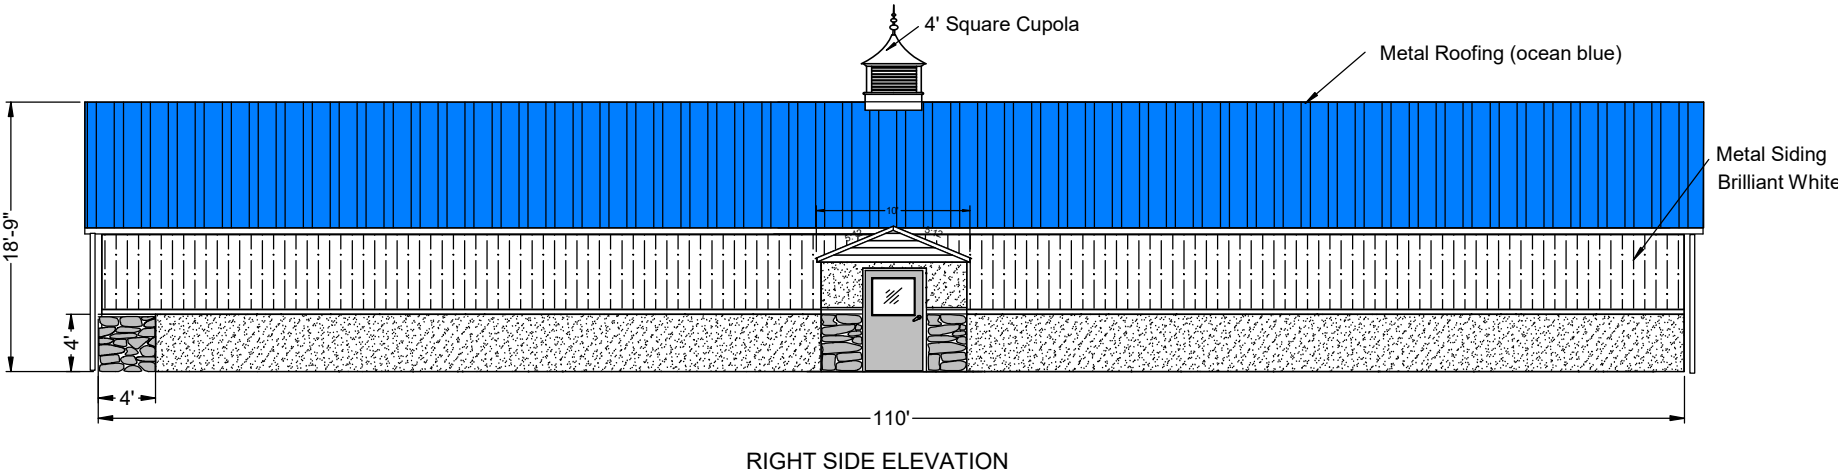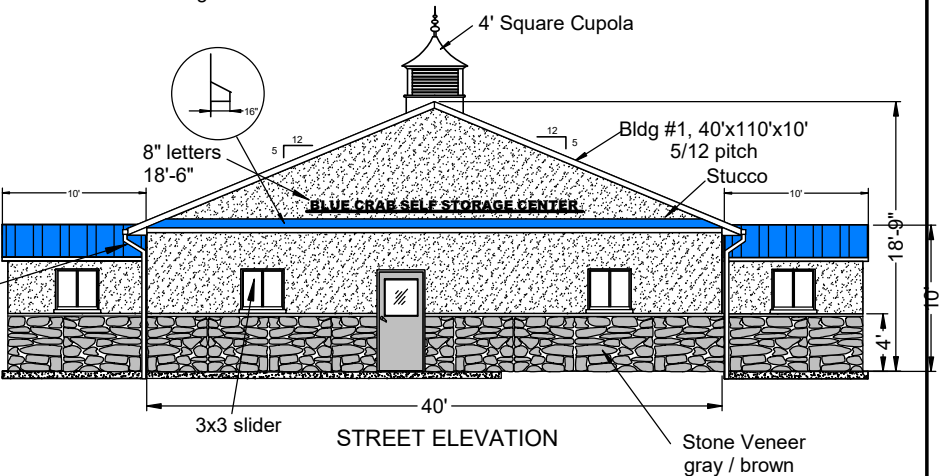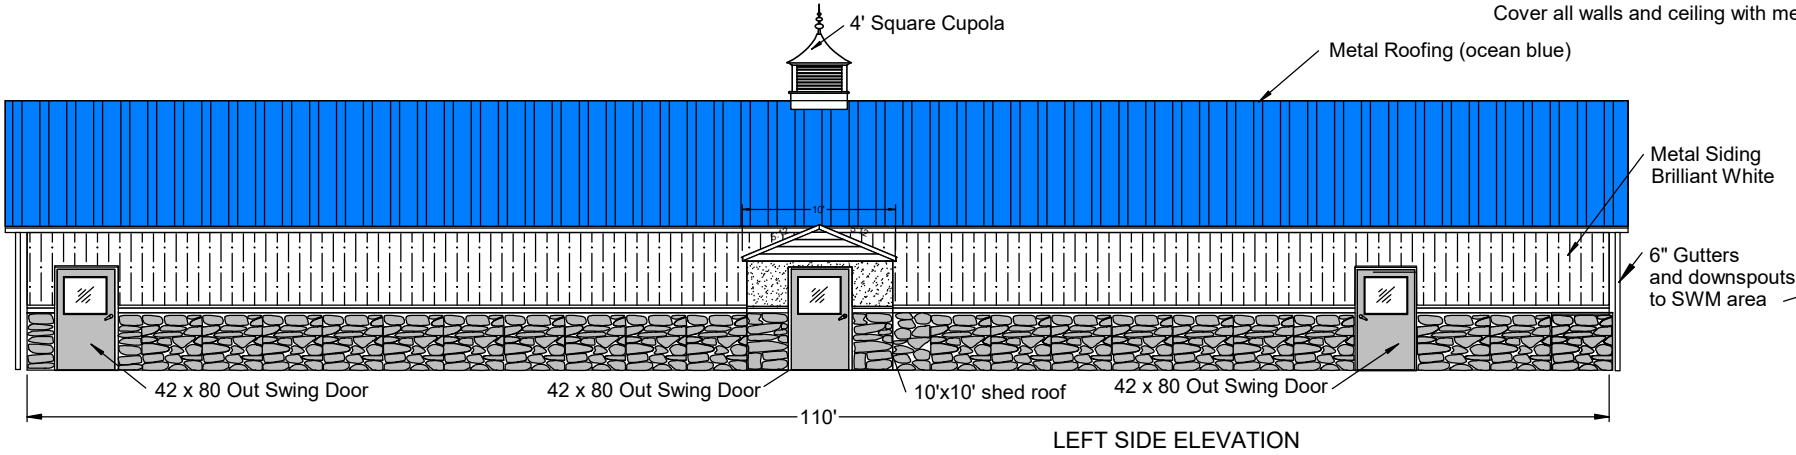

PROFESSIONAL CERTIFICATION. I HEREBY CERTIFY THESE DOCUMENTS WERE PREPARED OR APPROVED BY ME, AND THAT I AM A DULY LICENSED PROFESSIONAL ENGINEER UNDER THE LAWS OF THE STATE OF MARYLAND. LICENSE NO. _____ EXPIRATION DATE: _____



APPROVED: _____
TOWN OF EASTON - PLANNING & ZONING DATE: _____
APPROVED: _____
TOWN OF EASTON - TOWN ENGINEER DATE: _____

APPROVED: _____
EASTON UTILITIES - ENGINEER DATE: _____

OWNER / DEVELOPER / APPLICANT
BLUE CRAB SELF STORAGE, LLC
8693 BROOKS DR.
EASTON, MD 21601
410-822-7777


SEAL

DES. BY: DML	FMB	ORIGINAL DRAWING DATE	12/1/23
DRN BY: FMB			
CHK BY:			
DATE:	BY	NO.	REVISION


PROPOSED
BUILDING #1

MISTLETOE HALL FARM
SUBDIVISION
28860 FAUSLEY WOOD COURT
WARD DISTRICT #1, EASTON, MD


SCALE
AS SHOWN
SHEET NO.
12

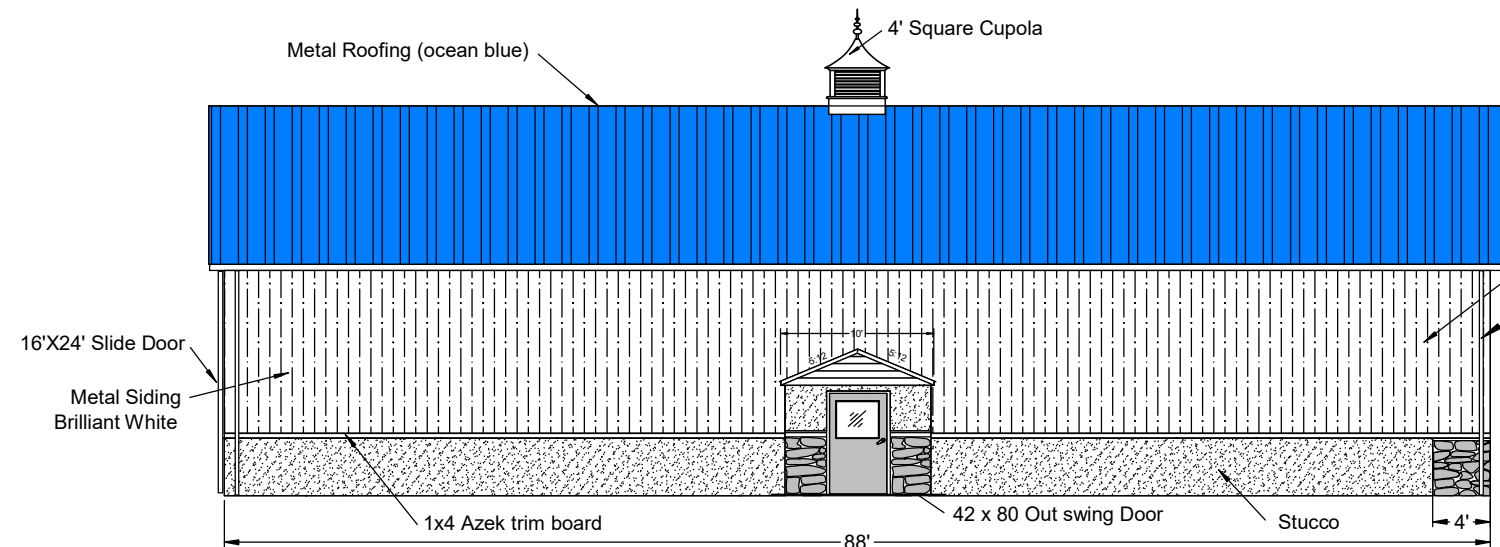


LEFT SIDE ELEVATION

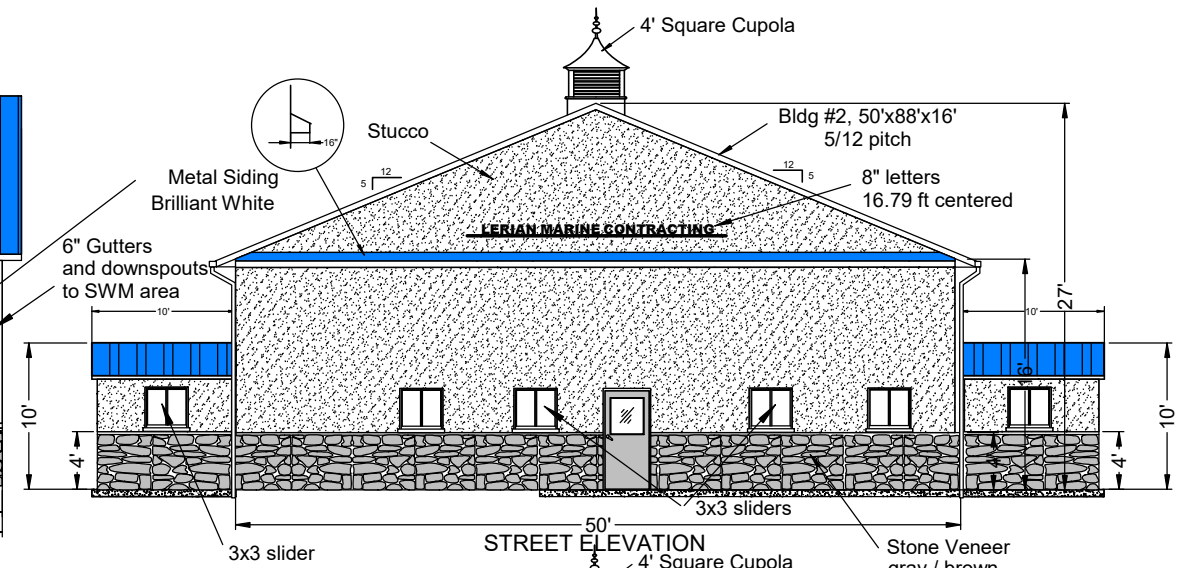

STREET ELEVATION

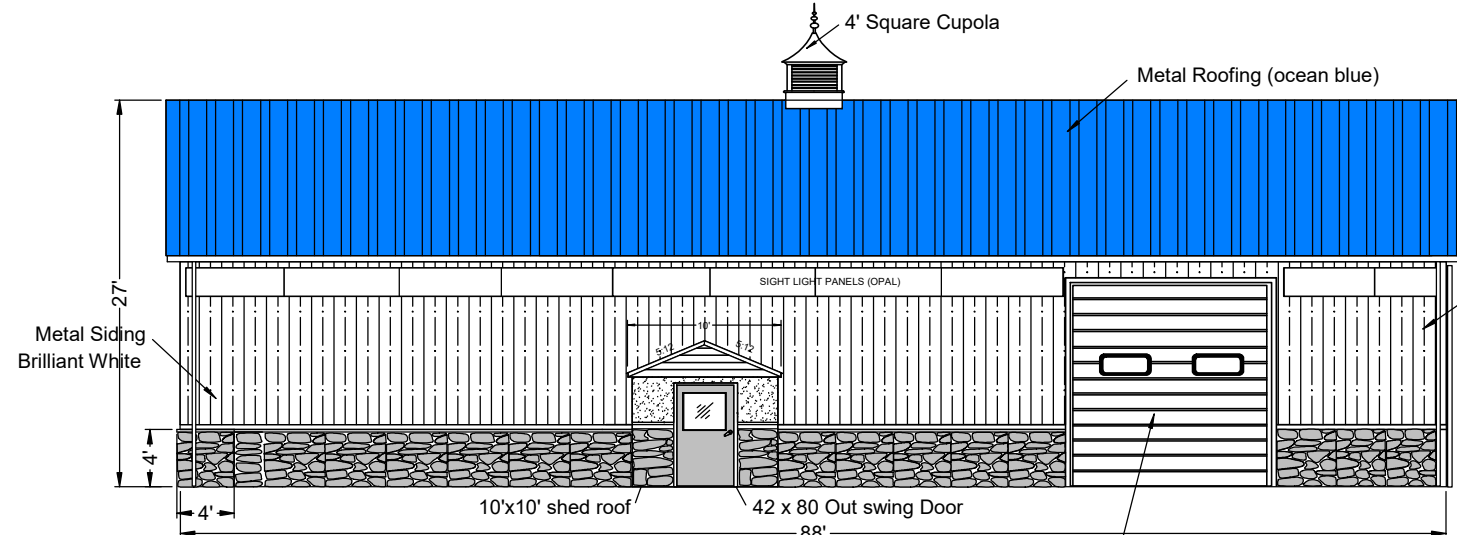

RIGHT SIDE ELEVATION

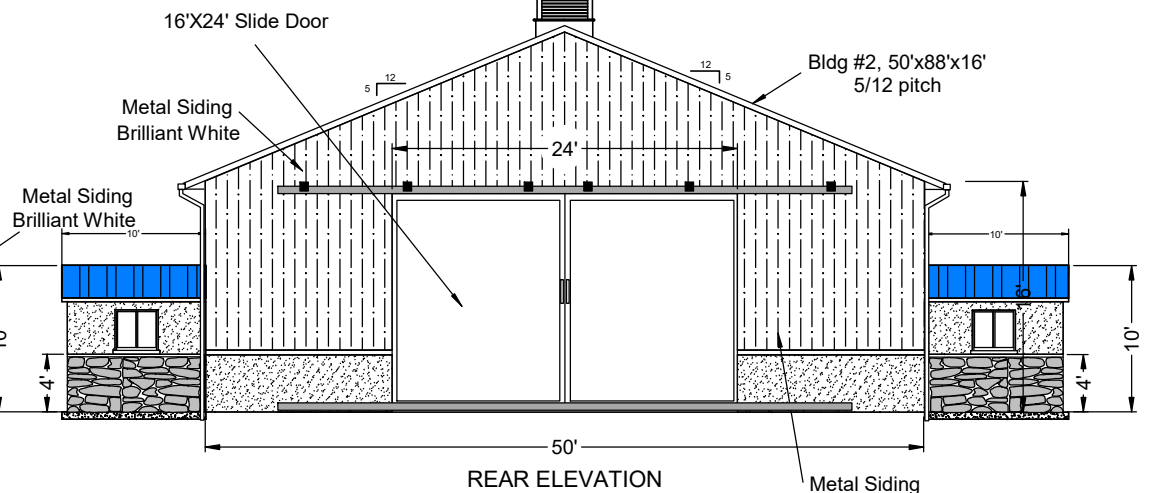

REAR ELEVATION


BUILDING # 2



SCALE IN FEET

PROFESSIONAL CERTIFICATION. I HEREBY CERTIFY THESE DOCUMENTS WERE PREPARED OR APPROVED BY ME, AND THAT I AM A DULY LICENSED PROFESSIONAL ENGINEER UNDER THE LAWS OF THE STATE OF MARYLAND. LICENSE NO. _____, EXPIRATION DATE: _____


	APPROVED:	APPROVED:	OWNER / DEVELOPER / APPLICANT	SEAL	DES. BY: DML	FMB	ORIGINAL DRAWING DATE	12/1/23	PROPOSED BUILDING #2	MISTLETOE HALL FARM SUBDIVISION 28860 FAUSLEY WOOD COURT WARD DISTRICT #1, EASTON, MD	SCALE AS SHOWN SHEET NO. 13
	TOWN OF EASTON - PLANNING & ZONING	EASTON UTILITIES - ENGINEER	BLUE CRAB SELF STORAGE, LLC		DRN BY: FMB						
	TOWN OF EASTON - TOWN ENGINEER		8693 BROOKS DR.		CHK BY:						
			EASTON, MD 21601		DATE:						
			410-822-7777		BY	NO.	REVISION	DATE			

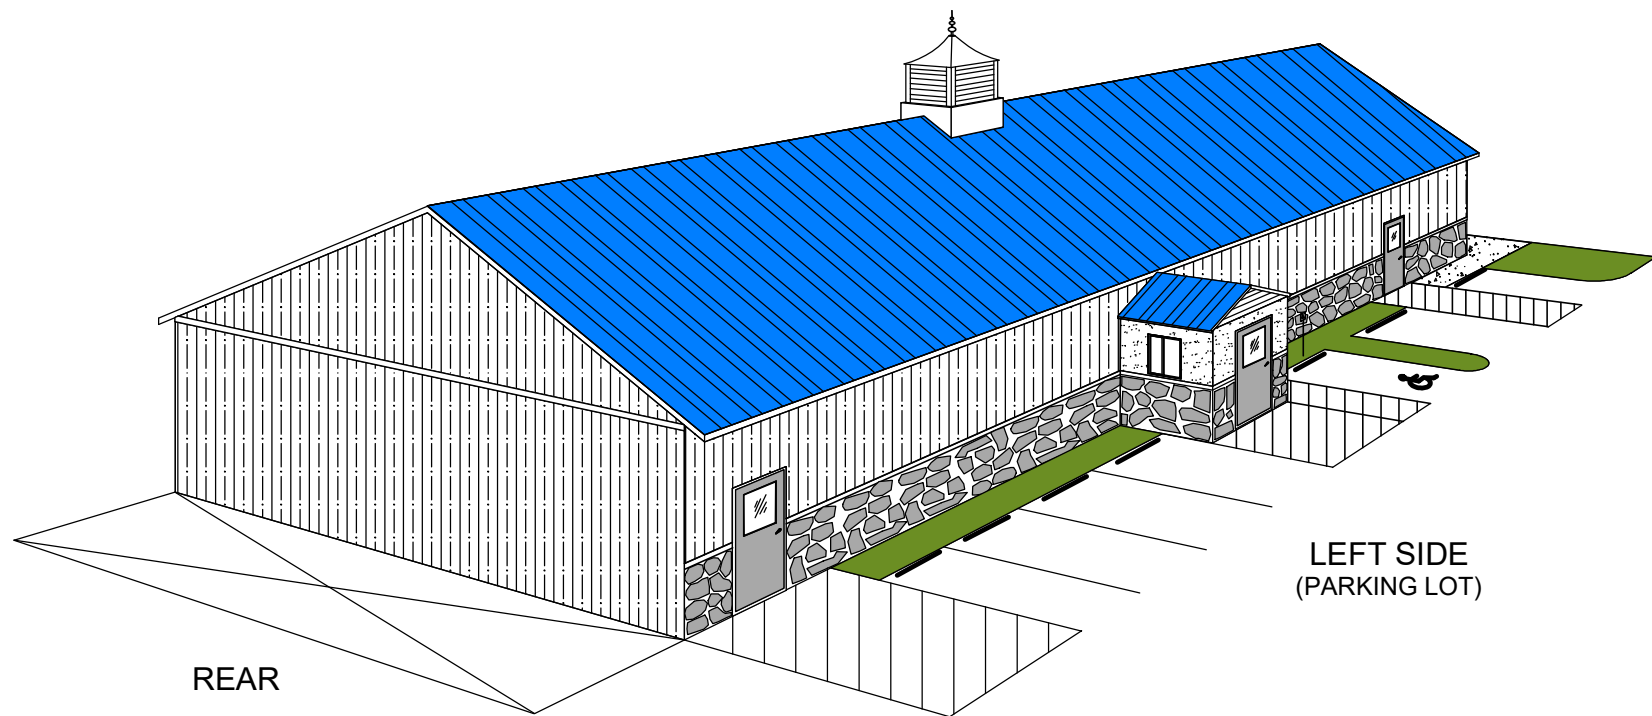

REAR

LEFT SIDE
(PARKING LOT)

BUILDING #1

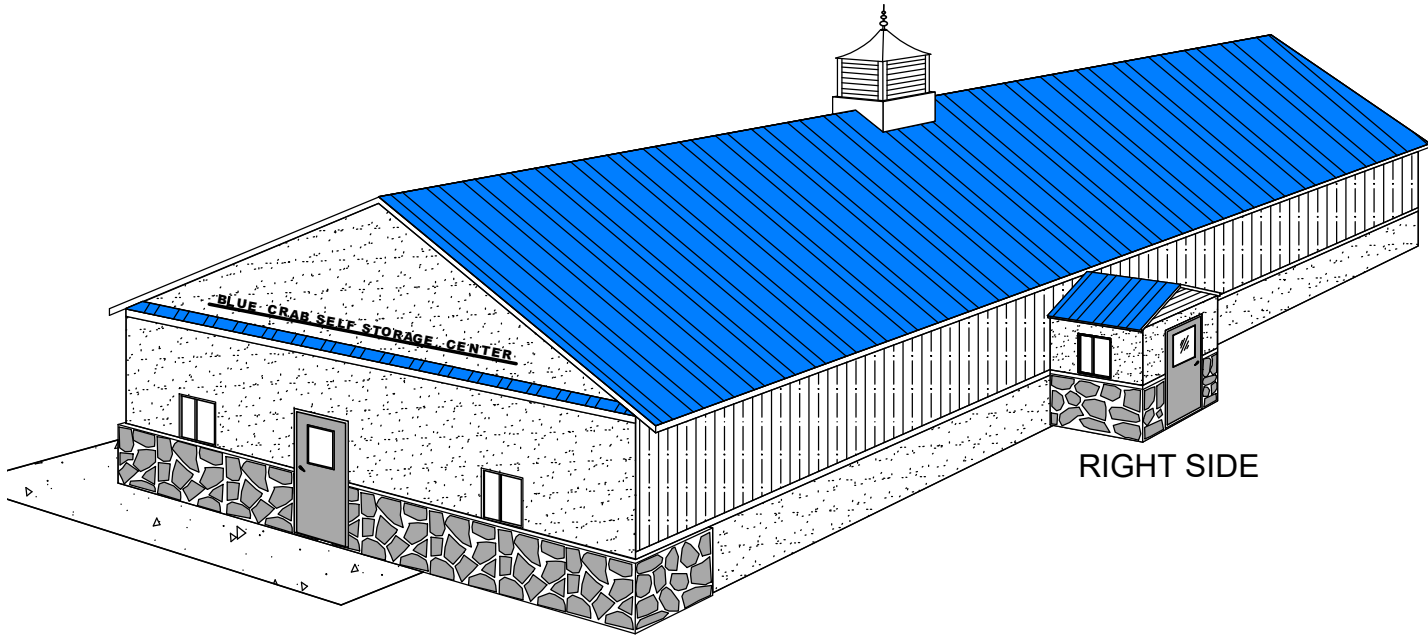


RIGHT SIDE

STREET SIDE

BUILDING #1

PROFESSIONAL CERTIFICATION: I HEREBY CERTIFY THESE DOCUMENTS WERE PREPARED OR APPROVED BY ME, AND THAT I AM A DULY LICENSED PROFESSIONAL ENGINEER UNDER THE LAWS OF THE STATE OF MARYLAND. LICENSE NO. _____ EXPIRATION DATE: _____

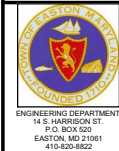

APPROVED:	DATE:
TOWN OF EASTON - PLANNING & ZONING	DATE
APPROVED:	DATE:
TOWN OF EASTON - TOWN ENGINEER	DATE

APPROVED:	DATE:
EASTON UTILITIES - ENGINEER	DATE

OWNER / DEVELOPER / APPLICANT
BLUE CRAB SELF STORAGE, LLC
8693 BROOKS DR.
EASTON, MD 21601
410-822-7777


SEAL

DES. BY: DML	FMB	ORIGINAL DRAWING DATE	12/1/23
DRN BY: FMB			
CHK BY:			
DATE:	BY	NO.	REVISION

**ISOMETRIC
BUILDING #1**

MISTLETOE HALL FARM SUBDIVISION
28860 FAUSLEY WOOD COURT
WARD DISTRICT #1, EASTON, MD


14
SCALE AS SHOWN
SHEET NO. 14

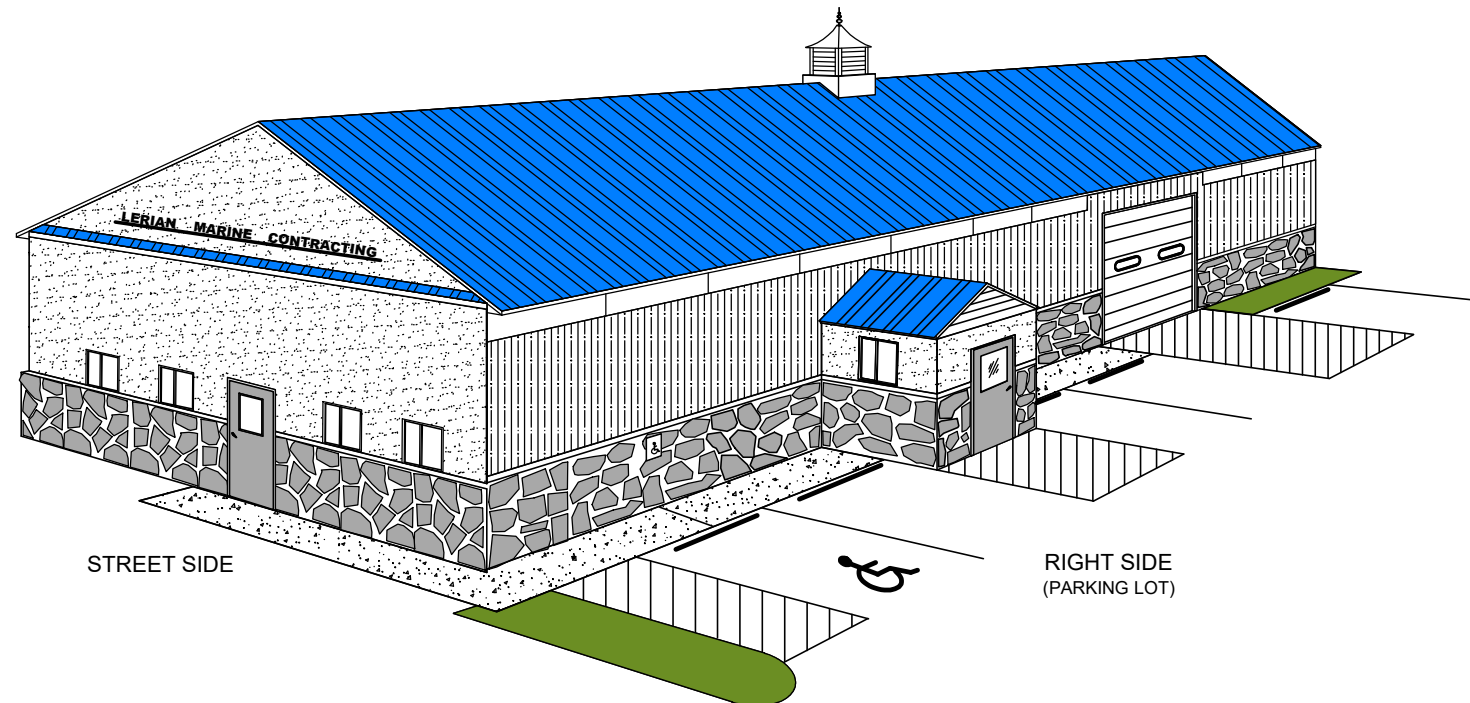

STREET SIDE

RIGHT SIDE
(PARKING LOT)

BUILDING # 2

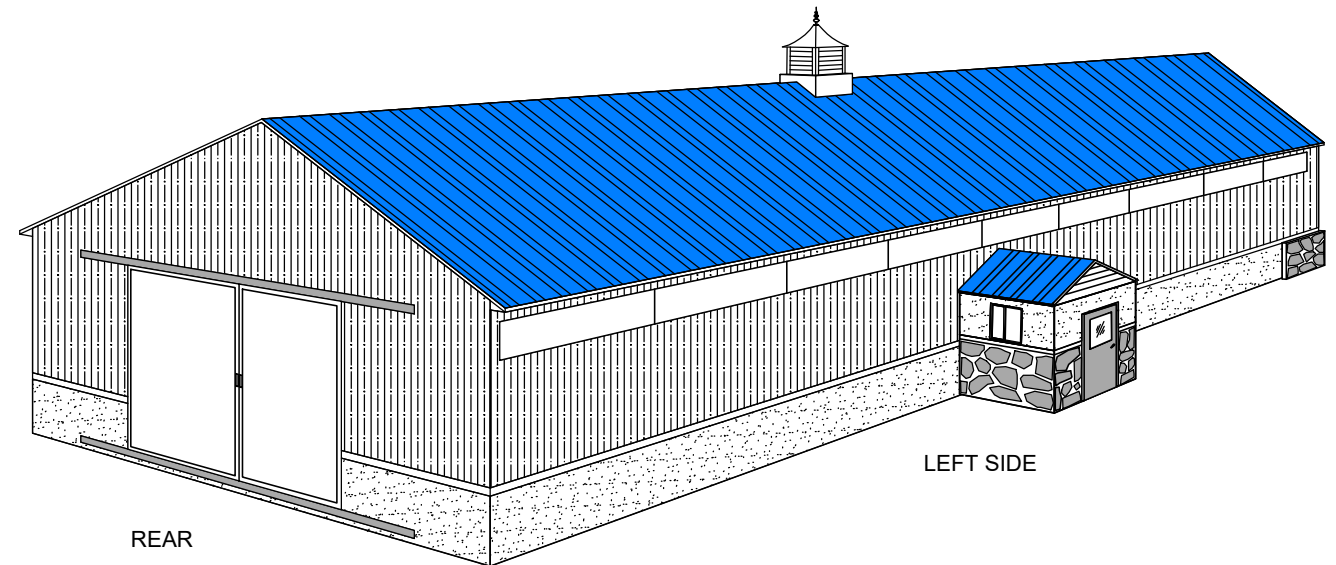


REAR

LEFT SIDE

BUILDING # 2

PROFESSIONAL CERTIFICATION. I HEREBY CERTIFY THESE DOCUMENTS WERE PREPARED OR APPROVED BY ME, AND THAT I AM A DULY LICENSED PROFESSIONAL ENGINEER UNDER THE LAWS OF THE STATE OF MARYLAND. LICENSE NO. _____ EXPIRATION DATE: _____

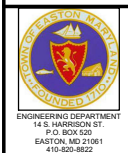

APPROVED:	DATE:
TOWN OF EASTON - PLANNING & ZONING	DATE
APPROVED:	DATE:
TOWN OF EASTON - TOWN ENGINEER	DATE

APPROVED:	DATE:
EASTON UTILITIES - ENGINEER	DATE

OWNER / DEVELOPER / APPLICANT
BLUE CRAB SELF STORAGE, LLC
8693 BROOKS DR.
EASTON, MD 21601
410-822-7777

SEAL


DES. BY: DML	FMB	ORIGINAL DRAWING DATE	12/1/23
DRN BY: FMB			
CHK BY:			
DATE:	BY	NO	REVISION
			DATE:

ISOMETRIC
BUILDING #2



MISTLETOE HALL FARM
SUBDIVISION
28860 FAUSLEY WOOD COURT
WARD DISTRICT #1, EASTON, MD

15
SCALE
AS SHOWN
SHEET NO.
15


Climate controlled building, 3 ply, 2x6 posts at 8' on centers, 2x4 purlins, 2- 2x12 beams, trusses 4' on centers, 2x6 wall framing at 16" on center, all exterior and divider walls. R-19 batt insulation on exterior walls, R-39 blown in the ceiling. Cover all walls and ceiling with metal.

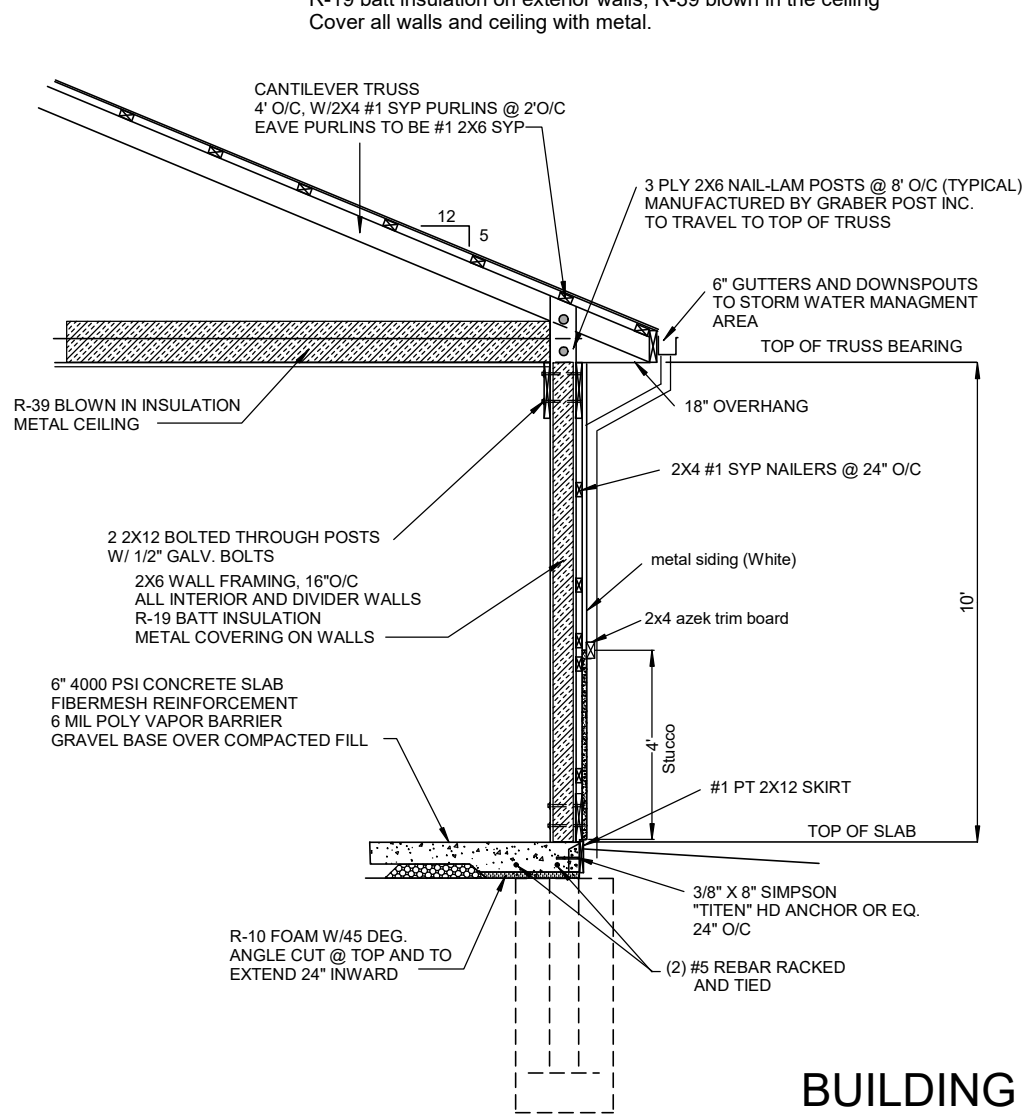

**BUILDING #1
10' HIGH WALL SECTION**

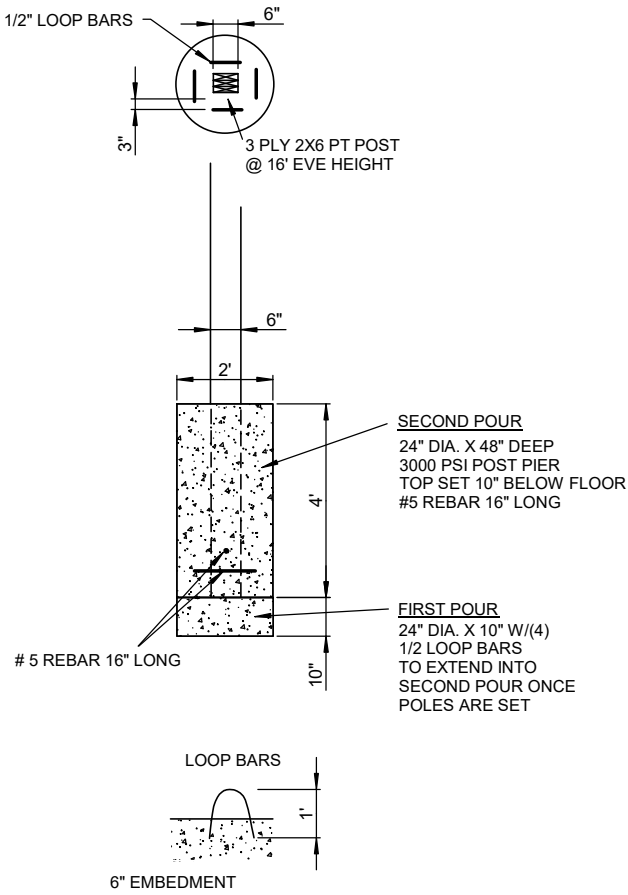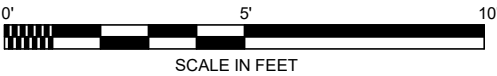

PROFESSIONAL CERTIFICATION: I HEREBY CERTIFY THESE DOCUMENTS WERE PREPARED OR APPROVED BY ME, AND THAT I AM A DULY LICENSED PROFESSIONAL ENGINEER UNDER THE LAWS OF THE STATE OF MARYLAND. LICENSE NO. _____, EXPIRATION DATE: _____

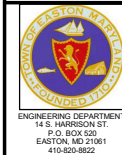

APPROVED:	DATE:
TOWN OF EASTON - PLANNING & ZONING	DATE
APPROVED:	DATE:
TOWN OF EASTON - TOWN ENGINEER	DATE

APPROVED:	DATE:
EASTON UTILITIES - ENGINEER	DATE

OWNER / DEVELOPER / APPLICANT
BLUE CRAB SELF STORAGE, LLC
8693 BROOKS DR.
EASTON, MD 21601
410-822-7777



SEAL

DES. BY: DML	FMB	ORIGINAL DRAWING DATE	12/1/23
DRN BY: FMB			
CHK BY:			
DATE:	BY	NO.	REVISION


BUILDING #1 WALL DETAILS

MISTLETOE HALL FARM
SUBDIVISION
28860 FAUSLEY WOOD COURT
WARD DISTRICT #1, EASTON, MD


SCALE
AS SHOWN
SHEET NO.
16

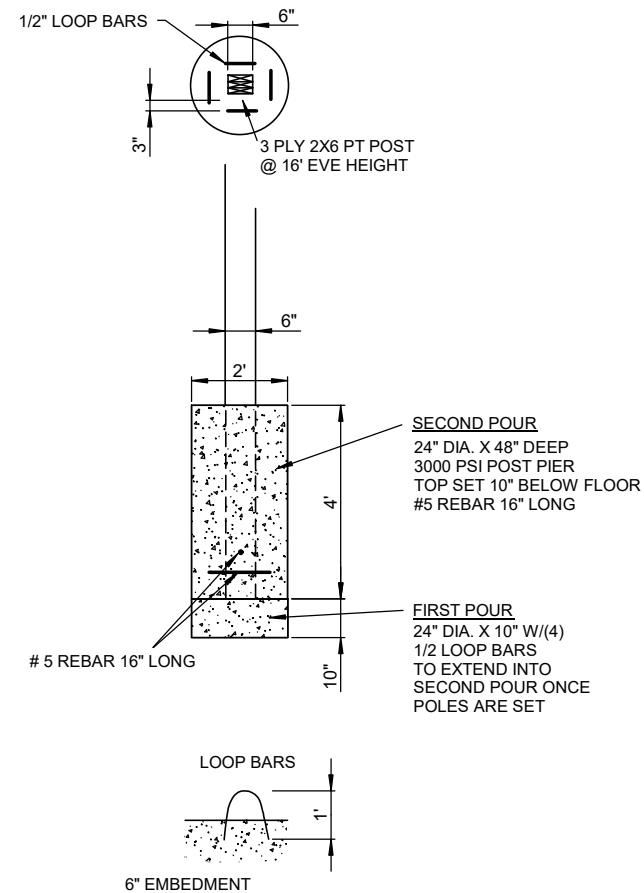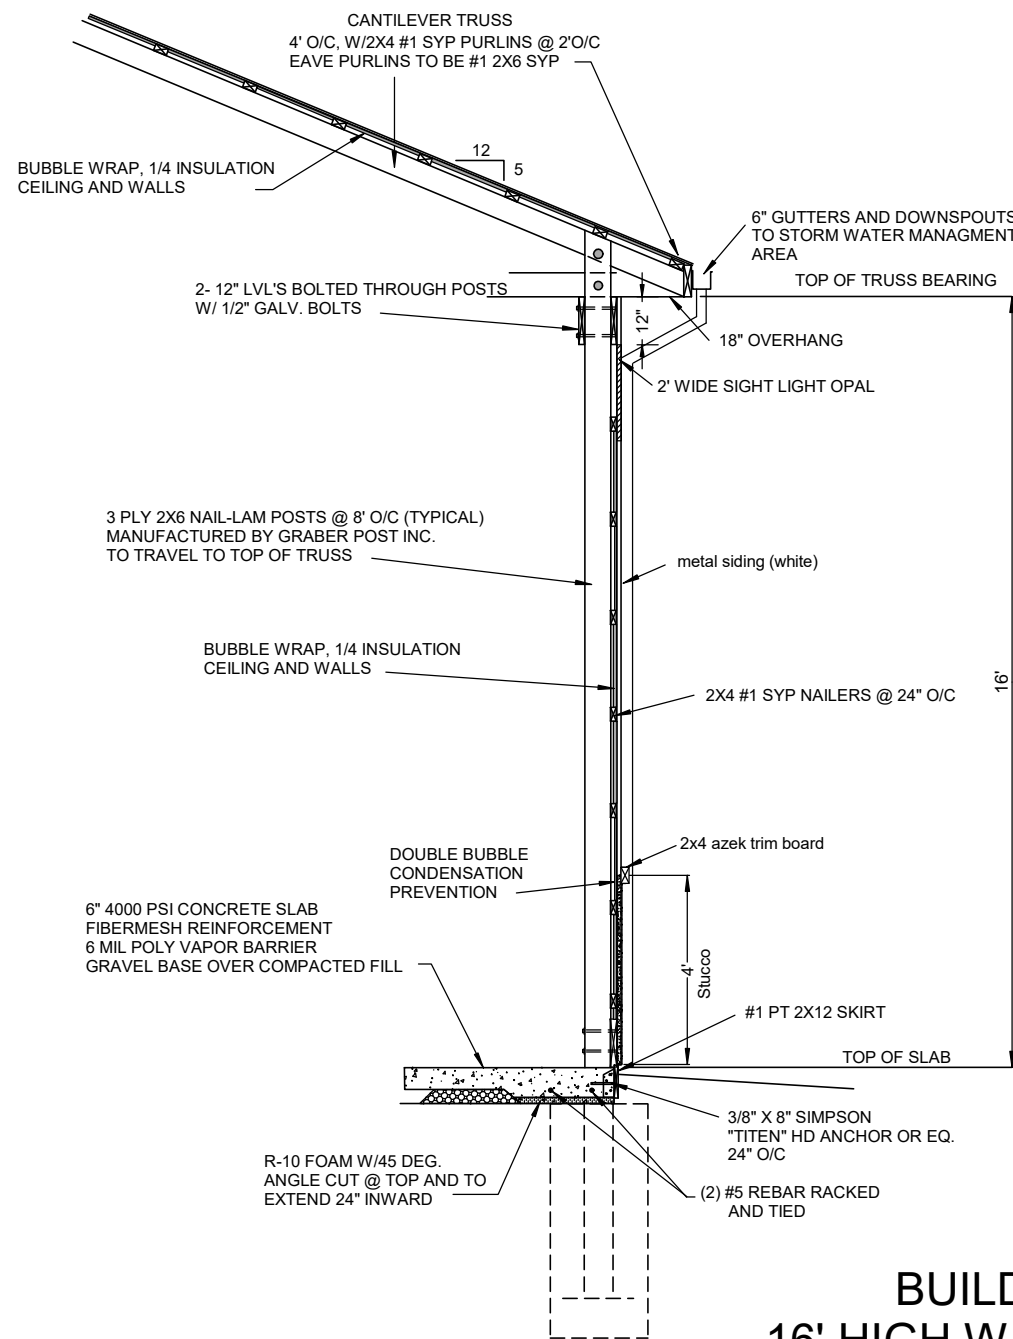

BUILDING #2 **16' HIGH WALL SECTION**

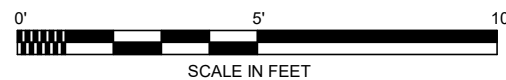

PROFESSIONAL CERTIFICATION: I HEREBY CERTIFY THESE DOCUMENTS WERE PREPARED OR APPROVED BY ME, AND THAT I AM A DULY LICENSED PROFESSIONAL ENGINEER UNDER THE LAWS OF THE STATE OF MARYLAND. LICENSE NO. _____, EXPIRATION DATE: _____.

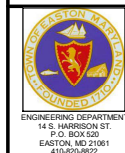

APPROVED:	DATE:
TOWN OF EASTON - PLANNING & ZONING	
APPROVED:	DATE:
TOWN OF EASTON - TOWN ENGINEER	

APPROVED:	DATE:
EASTON UTILITIES - ENGINEER	

OWNER / DEVELOPER / APPLICANT
BLUE CRAB SELF STORAGE, LLC
 8693 BROOKS DR.
 EASTON, MD 21601
 410-822-7777

SEAL





DES. BY: DML	FMB	ORIGINAL DRAWING DATE	12/1/23
DRN BY: FMB			
CHK BY:			
DATE:			
BY:	NO.	REVISION	DATE:

BUILDING #2 **WALL DETAILS**

MISTLETOE HALL FARM
SUBDIVISION
28860 FAUSLEY WOOD COURT
 WARD DISTRICT #1, EASTON, MD

SCALE
AS SHOWN

SHEET NO.
17

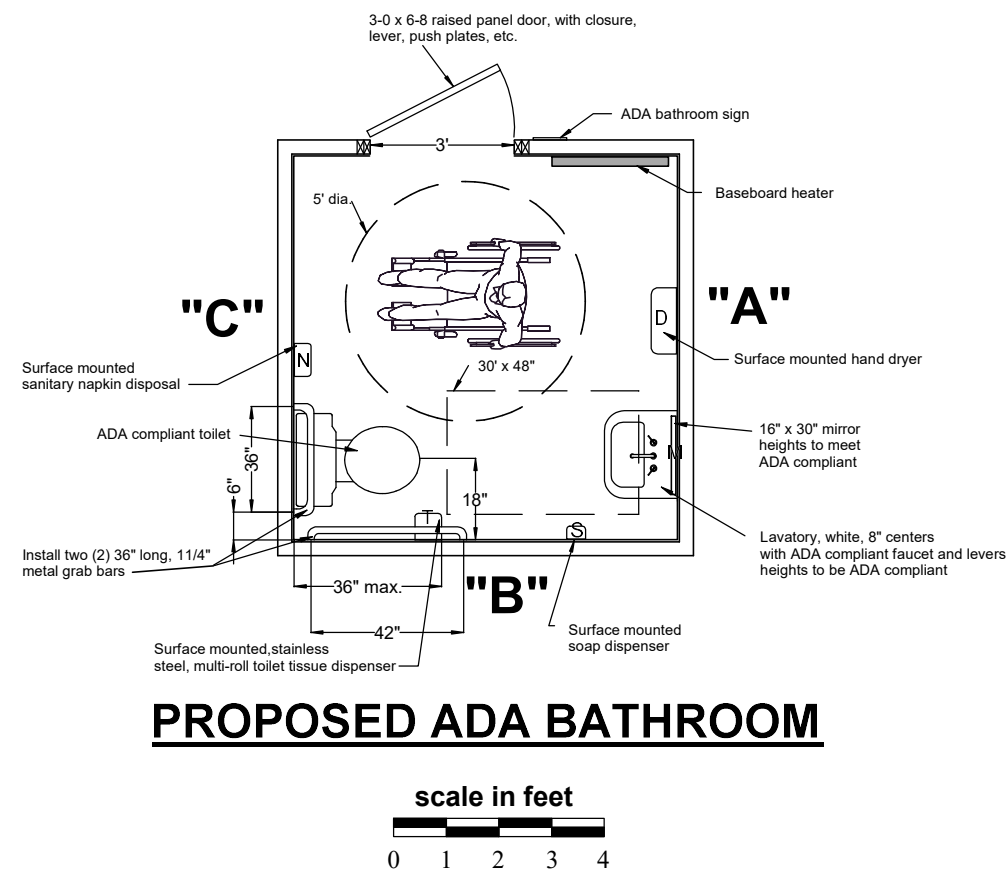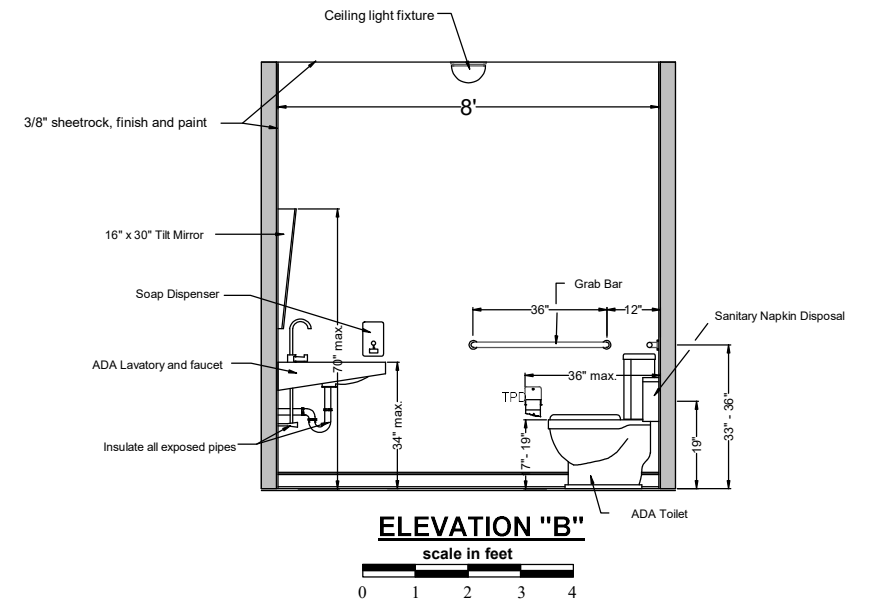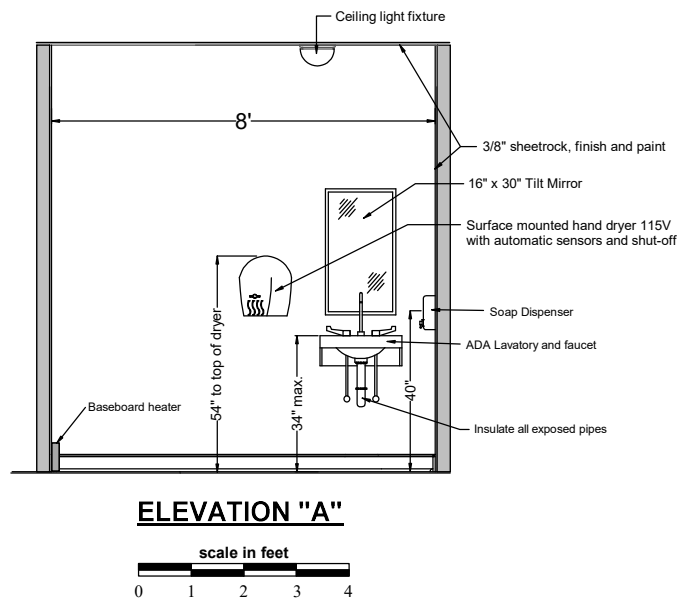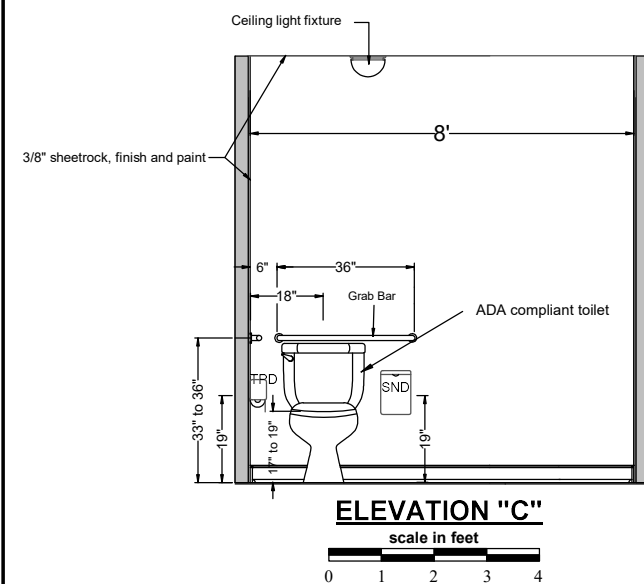

PROFESSIONAL CERTIFICATION. I HEREBY CERTIFY THESE DOCUMENTS WERE PREPARED OR APPROVED BY ME, AND THAT I AM A DULY LICENSED PROFESSIONAL ENGINEER UNDER THE LAWS OF THE STATE OF MARYLAND. LICENSE NO. _____, EXPIRATION DATE: _____

 ENGINEERING DEPARTMENT 14 S. HARRISON ST. P.O. BOX 550 EASTON, MD 21601 410-822-8822	APPROVED: TOWN OF EASTON - PLANNING & ZONING DATE	APPROVED: EASTON UTILITIES - ENGINEER DATE	OWNER / DEVELOPER / APPLICANT BLUE CRAB SELF STORAGE, LLC 8693 BROOKS DR. EASTON, MD 21601 410-822-7777	SEAL	DES. BY: DML FMB ORIGINAL DRAWING DATE 12/1/23	ADA BATHROOMS	MISTLETOE HALL FARM SUBDIVISION 28860 FAUSLEY WOOD COURT WARD DISTRICT #1, EASTON, MD	SCALE AS SHOWN SHEET NO. 18
	APPROVED: TOWN OF EASTON - TOWN ENGINEER DATE				DRN BY: FMB			
					CHK BY:			
					DATE:			
					BY NO. REVISION DATE:			



12/30/2022

Site Information:	Page 1:
<i>Customer:</i> D. L. Truss	<i>Job Number:</i> 29991
<i>Job Description:</i> /29991 /Fettersville/Gonzales#031F	
<i>Address:</i> 8933 Jersey Rd, Salisbury, MD 21801	

This package contains general notes pages, 2 truss drawing(s) and 0 detail(s).

References:

- 1. AWC: American Wood Council, 222 Caloctin Circle SE, Suite 201; Leesburg, VA 20175; www.awc.org.
- 2. ICC: International Code Council, www.iccsafe.org.
- 3. Alpine, a division of ITW Building Components Group Inc.: 155 Harlem Ave, North Building, 4th Floor, Glenview, IL 60025; www.alpineitw.com.
- 4. TPI: Truss Plate Institute, 2670 Crain Highway, Suite 203, Waldorf, MD 20601; www.tpinst.org.
- 5. SBCA: Wood Truss Council of America, 6300 Enterprise Lane, Madison, WI 53719; www.sbcomponents.com.

The Truss Design Engineer shall not be responsible for items beyond the specific scope of the agreed contracted work set forth herein, including but not limited to: verifying the dimensions of the truss component, calculation of any of the truss component design loads, inspection of the truss components before or after installation, the design of temporary or permanent bracing and their attachment required in the roof and/or floor systems, the design of diaphragms or shear walls, the design of load transfer connections to and from diaphragms and shear walls, the design of load transfer to the foundation, the design of connections for the bearing supports, the design of the bearing supports, the design of the assembly connections, the design of the preservation of the truss component installation process, review of truss assembly procedures, sequencing of the truss component installation, construction means and methods, site and/or worker safety in the installation of the truss components and/or its connections.

This document may be a high quality facsimile of the original engineering document which is a digitally signed electronic file with third party authentication. A wet or embossed seal copy of this engineering document is available upon request.

Temporary Lateral Restraint and Bracing: Temporary lateral restraint and diagonal bracing shall be installed according to the provisions of BCSI chapters B1, B2, B7 and/or B10 (Building Component Safety Information, by TPI and SBGA), or as specified by the Building Designer or other Registered Design Professional. The required locations for lateral restraint and/or bracing depicted on these drawings are only for the permanent lateral support of the truss members to reduce buckling lengths, and do not apply to and may not be relied upon for the temporary stability of the truss components during their installation.

Permanent Lateral Restraint and Bracing:
The required locations for lateral restraint or bracing depicted on these drawings are for the permanent lateral support of the truss members to reduce buckling lengths. Permanent lateral support shall be installed according to the provisions of BCSP chapters B3, B7 and D10, or as specified by the Building Designer or other Registered Design Professional. These drawings do not depict or specify installation/erection bracing, wind bracing, portal bracing or similar building stability bracing which are parts of the overall building design to be specified, designed and detailed by the Building Designer.

Connector Plate Information:
Alpine connector plates are made of ASTM A653 or ASTM A1063 galvanized steel with the following designations, gauges and grades. W-Wave, 20ga, grade 40; I-I high Strength, 20ga, grade 60; S=Super Strength, 18ga, grade 60. Information on model code compliance is contained in the ICC Evaluation Service report ESR-1118, available on-line at www.icc-es.org.

Fire Retardant Treated Lumber:
Fire retardant treated lumber must be properly re-dried and maintained below 19% or less moisture level through all stages of construction and usage. Fire retardant treated lumber may be more brittle than untreated lumber. Special handling care must be taken to prevent breakage during all handling activities.

Page 1 of

Key to Terms:
Information provided on drawings reflects a summary of the pertinent information required for the truss design. Detailed information on load cases, reactions, member lengths, forces and members requiring permanent lateral support may be found in calculation sheets available upon written request.

BDL = Bottom Chord standard design Dead Load in pounds per square foot.
BCLL = Bottom Chord standard design Live Load in pounds per square foot.
CL = Certified member.
Des Ld = Total of TCCL, TCDL, BCLL and BCDL Design Load in pounds per square foot.
FRT = Fire Retardant Treated lumber.
FRT-DB = D-Blaze Fire Retardant Treated lumber.
FRT-DC = Dricon Fire Retardant Treated lumber.
FRT-FP = FirePRO Fire Retardant Treated lumber.
FRT-FL = FlamePRO Fire Retardant Treated lumber.
FRT-FT = FlameTech Fire Retardant Treated lumber.
FRT-PG = PYRO-GUARD Fire Retardant Treated lumber.
g = green lumber.
HORZ(L) = maximum Horizontal panel point deflection due to Live Load, in inches.
HORZ(TL) = maximum Horizontal panel point long term deflection in inches, due to Total Load, including creep adjustment.
HPL = additional Horizontal Load added to a truss Piece in pounds per linear foot or pounds.
I = Inched lumber.
JL = Finger jointed lumber.
L/H = user specified divisor for limiting span/deflection ratio for evaluation of actual L/defl value.
L/defl = ratio of Length between bearings, in inches, divided by the vertical Deflection due to creep, in inches, at the reference location, reported as 999 if greater than or equal to 999.
Loc = connection, starting location of left end of bearing or panel point of deflection.
Max BC CSI = Maximum bending and axial Combined Stress Index for Bottom Chords for all load cases.
Max TC CSI = Maximum bending and axial Combined Stress Index for Top Chords for all load cases.
Max Web CSI = Maximum bending and axial Combined Stress Index for Webs for all load cases.
NGBCLL = Non Gravity Normal Bottom Chord design Live Load in pounds per square foot.
PL = additional Load applied at a user specified angle on a truss Piece in pounds per linear foot or pounds.
PLB = additional vertical load added to a Bottom Chord Piece of a truss in pounds per linear foot or pounds.
PLT = additional vertical load added to a Top Chord Piece of a truss in pounds per linear foot or pounds.
R = Panel Point.
R = maximum downward design Reaction, in pounds, from all specified gravity load cases, at the indicated location (Loc).
R-maximum upward design Reaction, in pounds, from all specified gravity load cases, at the identified location (Loc).
Rh = maximum horizontal design Reaction in either direction, in pounds, from all specified gravity load cases, at the indicated location (Loc).
RL = maximum design Reaction in either direction, in pounds, from all specified non-gravity (wind or seismic) load cases, at the indicated location (Loc).
RW = maximum downward design Reaction, in pounds, from all specified non-gravity (wind or seismic) load cases, at the identified location (Loc).
TCDL = Top Chord standard design Dead Load in pounds per square foot.
TCCL = Top Chord standard design Live Load in pounds per square foot.
U = maximum Upward design reaction, in pounds, from all specified non-gravity (wind or seismic) load cases, at the indicated location (Loc).
VERT(L) = maximum Vertical panel point deflection in inches due to Live Load and Creep Component of Dead Load in inches.
VERT(CTL) = maximum Vertical panel point deflection ratios due to Live Load and Creep Component of Dead Load, and maximum long term Vertical panel point deflection in inches due to Total Load, including creep adjustment.
VERT(LL) = maximum Vertical panel point deflection in inches due to Live Load.
VERT(TL) = maximum Vertical panel point deflection in inches due to Total Load, including creep adjustment.
W = Width of non-hanger bearing, in inches.

Refer to ASCE-7 for Wind and Seismic abbreviations.
Uppercase Acronyms not explained above are as defined in TPI 1.

PROFESSIONAL CERTIFICATION. I HEREBY CERTIFY THESE DOCUMENTS
WERE PREPARED OR APPROVED BY ME, AND THAT I AM A DULY LICENSED
PROFESSIONAL ENGINEER UNDER THE LAWS OF THE STATE OF MARYLAND
LICENSE NO. _____, EXPIRATION DATE: _____

Page 2 of 3

OWNER / DEVELOPER / APPLICANT
BLUE CRAB SELF STORAGE, LLC
8693 BROOKS DR.
EASTON, MD 21601
410-822-7777

SEAL

DES B

[illegible]

1

FMB

100

+

[illegible]

12/1/23

1	2	
---	---	---	---	---	---	---	---	---	----	----	-----	-----	

--	--

--	--

FD

DATA



✓ ✓ ✓

MISTLETOE HALL FARM
SUBDIVISION
50 FAUSLEY WOOD COURT
WARD DISTRICT #1, EASTON, MD

SHEET NO
10

Page 46 of 492



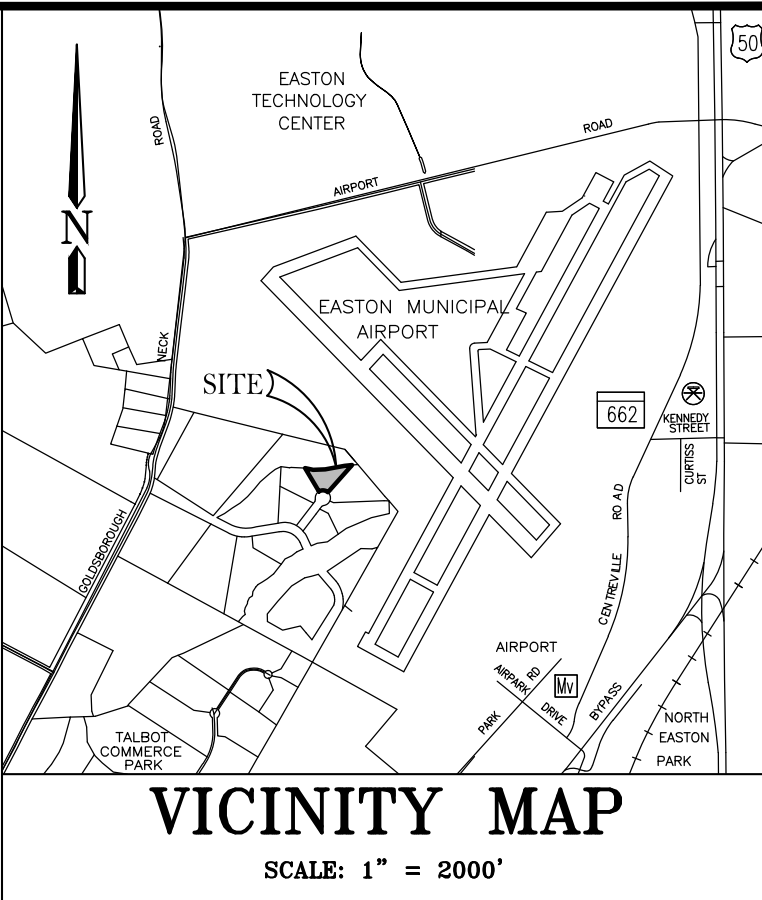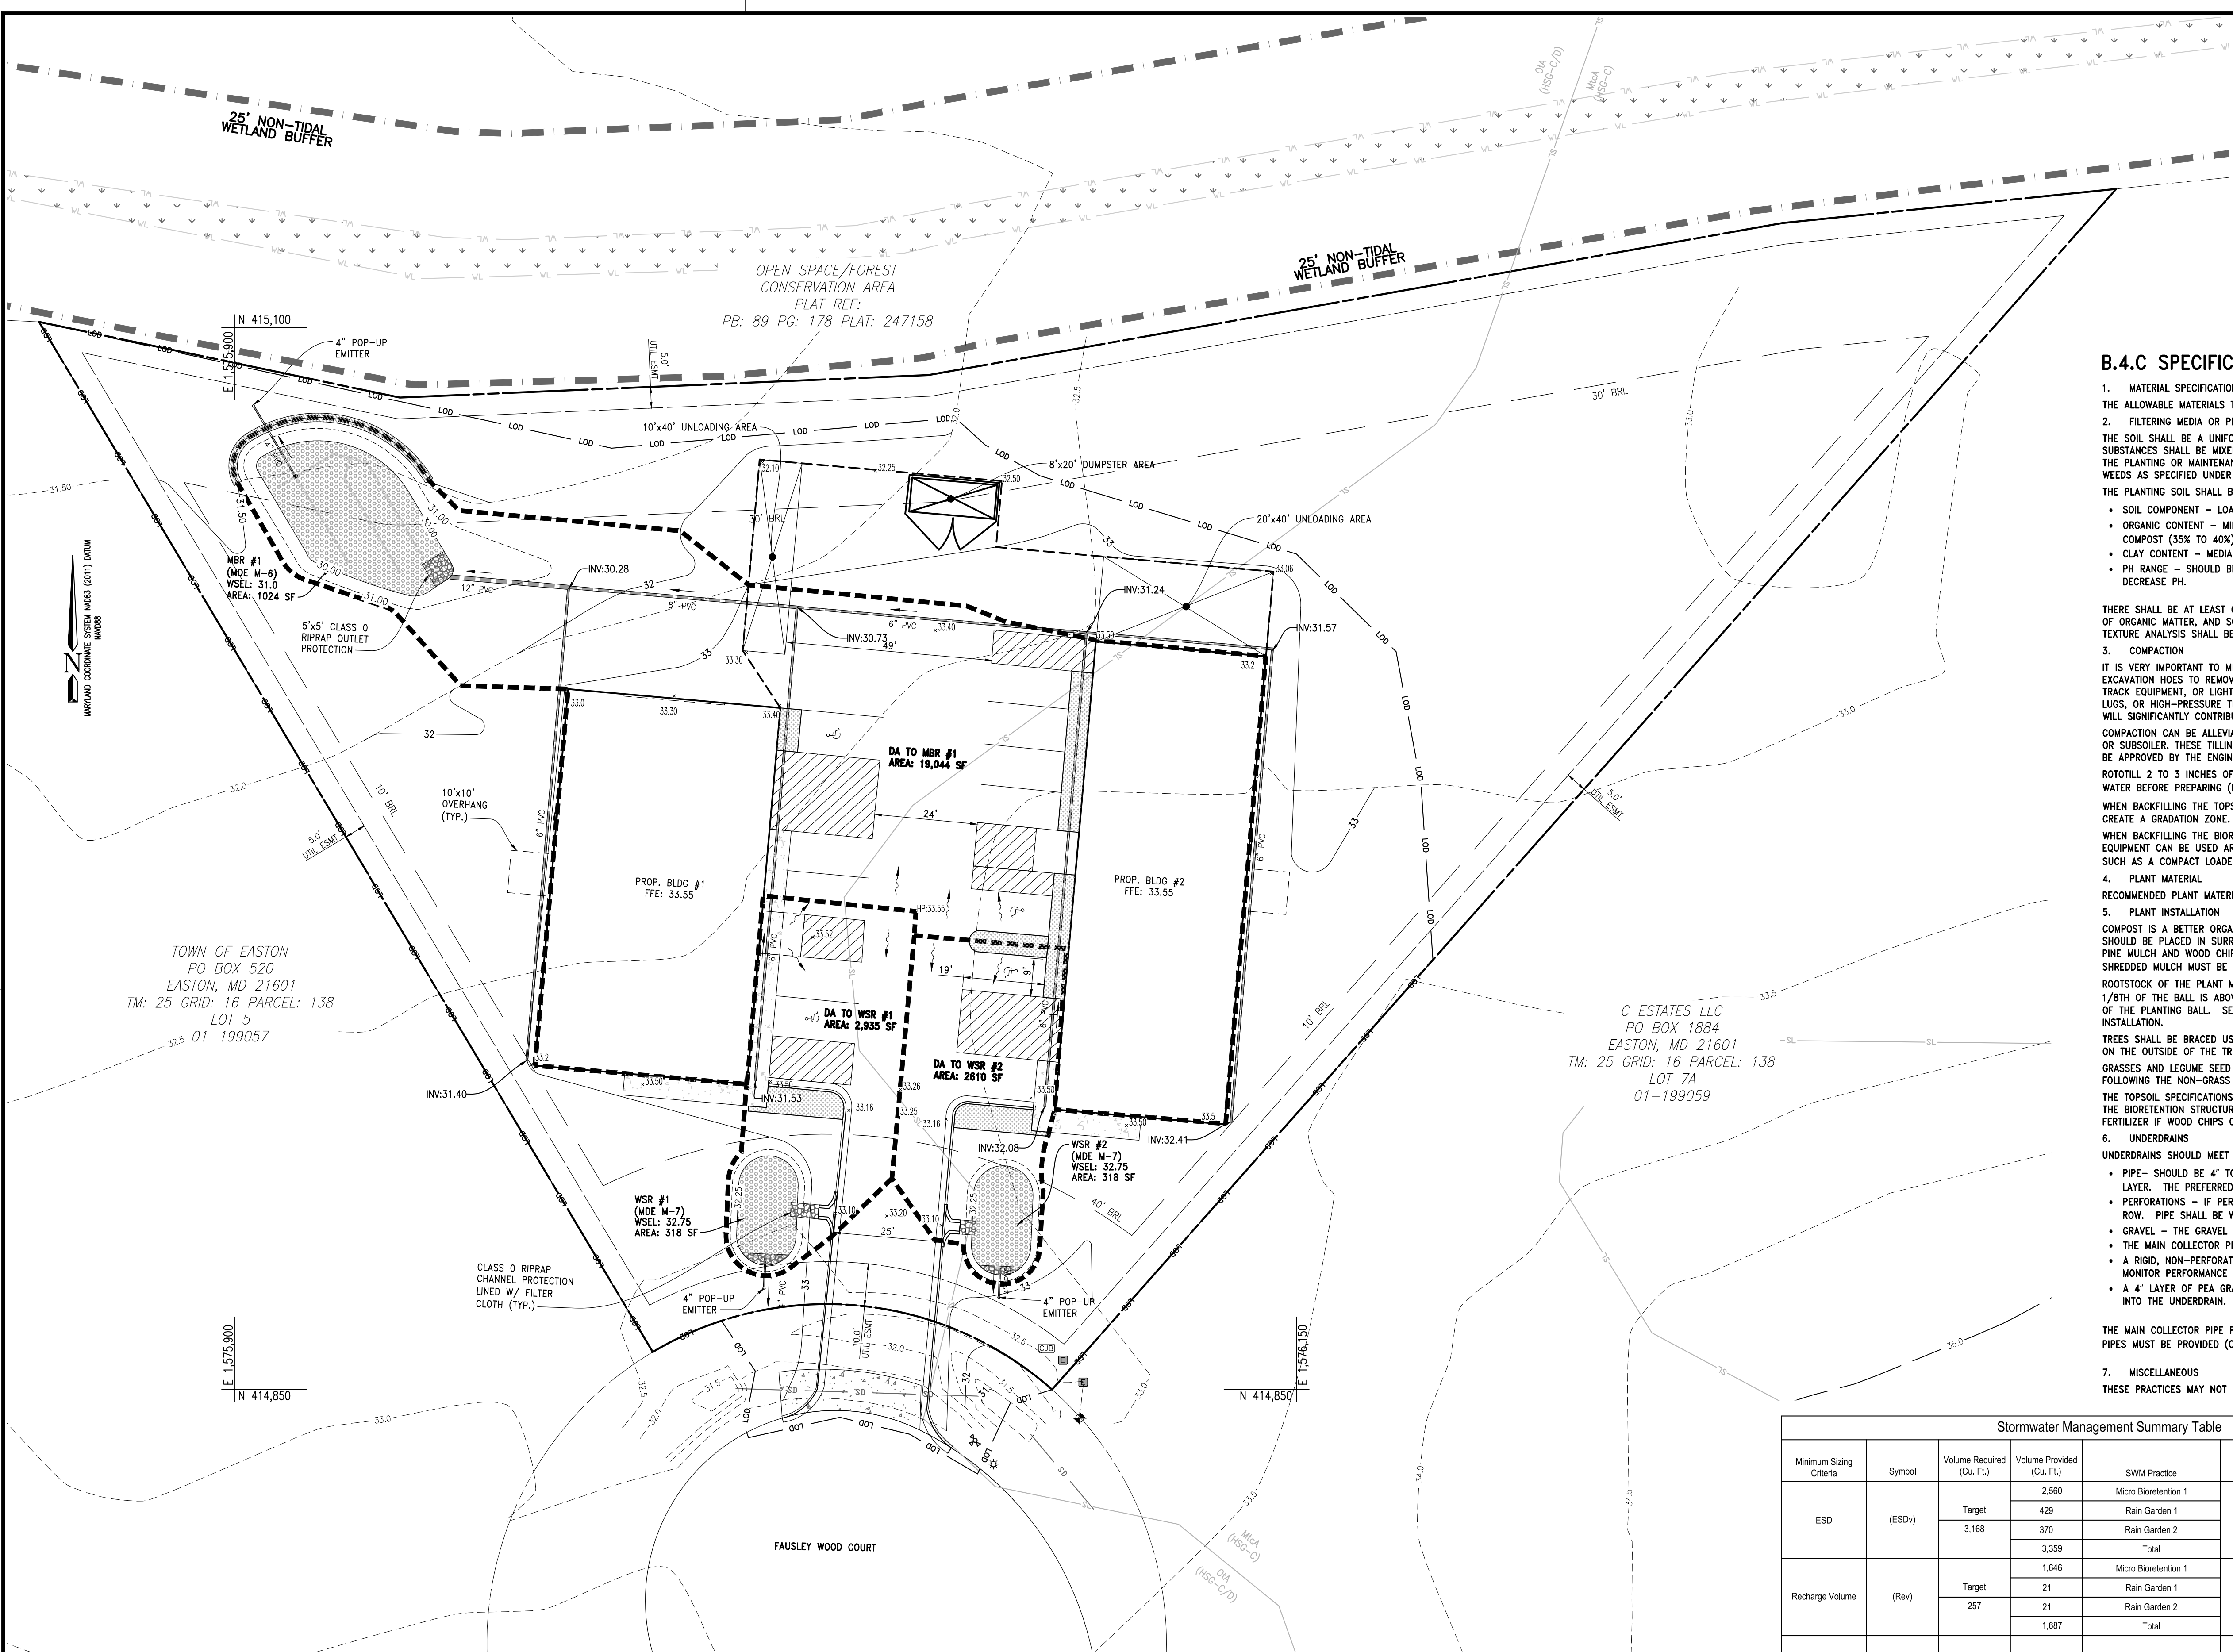

- B.4.C SPECIFICATIONS FOR MICRO-BIORETENTION.**
- MATERIAL SPECIFICATIONS**
THE ALLOWABLE MATERIALS TO BE USED IN THESE PRACTICES ARE DETAILED IN TABLE B.4.1.
 - FILTERING MEDIA OR PLANTING SOIL**
THE SOIL SHALL BE A UNIFORM MIX, FREE OF STONES, STUMPS, ROOTS OR OTHER SIMILAR OBJECTS LARGER THAN TWO INCHES. NO OTHER MATERIALS OR SUBSTANCES SHALL BE MIXED OR DUMPED WITHIN THE MICROBIORETENTION PRACTICE THAT MAY BE HARMFUL TO PLANT GROWTH, OR PROVE A HINDRANCE TO THE PLANTING OR MAINTENANCE OPERATIONS. THE PLANTING SOIL SHALL BE FREE OF BERMUDA GRASS, QUACKGRASS, JOHNSON GRASS, OR OTHER NOXIOUS WEEDS AS SPECIFIED UNDER COMAR 15.08.01.05.
THE PLANTING SOIL SHALL BE TESTED AND SHALL MEET THE FOLLOWING CRITERIA:
 - SOIL COMPONENT - LOAMY SAND OR SANDY LOAM (USDA SOIL TEXTURAL CLASSIFICATION)
 - ORGANIC CONTENT - MINIMUM 10% BY DRY WEIGHT (ASTM D 2974). IN GENERAL, THIS CAN BE MET WITH A MIXTURE OF LOAMY SAND (60%-65%) AND COMPOST (35% TO 40%) OR SANDY LOAM (30%), COARSE SAND (30%), AND COMPOST (40%).
 - CLAY CONTENT - MEDIA SHALL HAVE A CLAY CONTENT OF LESS THAN 5%.
 - PH RANGE - SHOULD BE BETWEEN 5.5 - 7.0. AMENDMENTS (E.G., LIME, IRON SULFATE PLUS SULFUR) MAY BE MIXED INTO THE SOIL TO INCREASE OR DECREASE PH.

THERE SHALL BE AT LEAST ONE SOIL TEST PER PROJECT. EACH TEST SHALL CONSIST OF BOTH THE STANDARD SOIL TEST FOR PH, AND ADDITIONAL TESTS OF ORGANIC MATTER, AND SOLUBLE SALTS. A TEXTURAL ANALYSIS IS REQUIRED FROM THE SITE STOCKPILED TOPSOIL. IF TOPSOIL IS IMPORTED, THEN A TEXTURE ANALYSIS SHALL BE PERFORMED FOR EACH LOCATION WHERE THE TOPSOIL WAS EXCAVATED.

3. **COMPACTION**
IT IS VERY IMPORTANT TO MINIMIZE COMPACTION OF BOTH THE BASE OF BIORETENTION PRACTICES AND THE REQUIRED BACKFILL. WHEN POSSIBLE, USE EXCAVATION HOES TO REMOVE ORIGINAL SOIL. IF PRACTICES ARE EXCAVATED USING A LOADER, THE CONTRACTOR SHOULD USE WIDE TRACK OR MARSH TRACK EQUIPMENT, OR LIGHT EQUIPMENT WITH TURF TYPE TIRES. USE OF EQUIPMENT WITH NARROW TRACKS OR NARROW TIRES, RUBBER TIRES WITH LARGE LUGS, OR HIGH-PRESSURE TIRES WILL CAUSE EXCESSIVE COMPACTION RESULTING IN REDUCED INFILTRATION RATES AND IS NOT ACCEPTABLE. COMPACTION WILL SIGNIFICANTLY CONTRIBUTE TO DESIGN FAILURE.

COMPACTION CAN BE ALLEVATED AT THE BASE OF THE BIORETENTION FACILITY BY USING A PRIMARY TILLING OPERATION SUCH AS A CHISEL PLOW, RIPPER, OR SUBSOILER. THESE TILLING OPERATIONS ARE TO REFRACTURE THE SOIL PROFILE THROUGH THE 12 INCH COMPACTION ZONE. SUBSTITUTE METHODS MUST BE APPROVED BY THE ENGINEER. ROTOTILLERS TYPICALLY DO NOT TILL DEEP ENOUGH TO REDUCE THE EFFECTS OF COMPACTION FROM HEAVY EQUIPMENT. ROTOTILL 2 TO 3 INCHES OF SAND INTO THE BASE OF THE BIORETENTION FACILITY BEFORE BACKFILLING THE OPTIONAL SAND LAYER. PUMP ANY PONDED WATER BEFORE PREPARING (ROTOTILLING) BASE.

WHEN BACKFILLING THE TOPSOIL OVER THE SAND LAYER, FIRST PLACE 3 TO 4 INCHES OF TOPSOIL OVER THE SAND, THEN ROTOTILL THE SAND/TOPSOIL TO CREATE A GRADATION ZONE. BACKFILL THE REMAINDER OF THE TOPSOIL TO FINAL GRADE.

WHEN BACKFILLING THE BIORETENTION FACILITY, PLACE SOIL IN LIFTS 12" TO 18". DO NOT USE HEAVY EQUIPMENT WITHIN THE BIORETENTION BASIN. HEAVY EQUIPMENT CAN BE USED AROUND THE PERIMETER OF THE BASIN TO SUPPLY SOILS AND SAND. GRADE BIORETENTION MATERIALS WITH LIGHT EQUIPMENT SUCH AS A COMPACT LOADER OR A DOZER/LOADER WITH MARSH TRACKS.

- PLANT MATERIAL**
RECOMMENDED PLANT MATERIAL FOR MICRO-BIORETENTION PRACTICES CAN BE FOUND IN APPENDIX A, SECTION A.2.3.
- PLANT INSTALLATION**
COMPOST IS A BETTER ORGANIC MATERIAL SOURCE, IS LESS LIKELY TO FLOAT, AND SHOULD BE PLACED IN THE INVERT AND OTHER LOW AREAS. MULCH SHOULD BE PLACED IN SURROUNDING TO A UNIFORM THICKNESS OF 2" TO 3". SHREDDED OR CHIPPED HARDWOOD MULCH IS THE ONLY ACCEPTED MULCH. PINE MULCH AND WOOD CHIPS WILL FLOAT AND MOVE TO THE PERIMETER OF THE BIORETENTION AREA DURING A STORM EVENT AND ARE NOT ACCEPTABLE. SHREDDED MULCH MUST BE WELL AGED (6 TO 12 MONTHS) FOR ACCEPTANCE.
ROOTSTOCK OF THE PLANT MATERIAL SHALL BE KEPT MOIST DURING TRANSPORT AND ON-SITE STORAGE. THE PLANT ROOT BALL SHOULD BE PLANTED SO 1/8TH OF THE BALL IS ABOVE FINAL GRADE SURFACE. THE DIAMETER OF THE PLANTING PIT SHALL BE AT LEAST SIX INCHES LARGER THAN THE DIAMETER OF THE PLANTING BALL. SET AND MAINTAIN THE PLANT STRAIGHT DURING THE ENTIRE PLANTING PROCESS. THOROUGHLY WATER GROUND BED COVER AFTER INSTALLATION.
TREES SHALL BE BRACED USING 2" BY 2" STAKES ONLY AS NECESSARY AND FOR THE FIRST GROWING SEASON ONLY. STAKES ARE TO BE EQUALLY SPACED ON THE OUTSIDE OF THE TREE BALL.
GRASSES AND LEGUME SEED SHOULD BE DRILLED INTO THE SOIL TO A DEPTH OF AT LEAST ONE INCH. GRASS AND LEGUME PLUGS SHALL BE PLANTED FOLLOWING THE NON-GRASS GROUND COVER PLANTING SPECIFICATIONS.

- THE TOPSOIL SPECIFICATIONS PROVIDE ENOUGH ORGANIC MATERIAL TO ADEQUATELY SUPPLY NUTRIENTS FROM NATURAL CYCLING. THE PRIMARY FUNCTION OF THE BIORETENTION STRUCTURE IS TO IMPROVE WATER QUALITY. ADDING FERTILIZERS DEFEATS, OR AT A MINIMUM, IMPEDES THIS GOAL. ONLY ADD FERTILIZER IF WOOD CHIPS OR MULCH ARE USED TO AMEND THE SOIL. ROTOTILL UREA FERTILIZER AT A RATE OF 2 POUNDS PER 1000 SQUARE FEET.
- UNDERDRAINS**
UNDERDRAINS SHOULD MEET THE FOLLOWING CRITERIA:
 - PIPE - SHOULD BE 4" TO 6" DIAMETER, SLOTTED OR PERFORATED RIGID PLASTIC PIPE (ASTM F758, TYPE PS 28, OR AASHTO-M-278) IN A GRAVEL LAYER. THE PREFERRED MATERIAL IS SLOTTED, 4" RIGID PIPE (E.G., PVC OR HDPE).
 - PERFORATIONS - IF PERFORATED PIPE IS USED, PERFORATIONS SHOULD BE 3/4" DIAMETER LOCATED 6" ON CENTER WITH A MINIMUM OF FOUR HOLES PER ROW. PIPE SHALL BE WRAPPED WITH A 1/4" (NO. 4 OR 4X4) GALVANIZED HARDWARE CLOTH.
 - GRAVEL - THE GRAVEL LAYER (NO. 57 STONE PREFERRED) SHALL BE AT LEAST 3" THICK ABOVE AND BELOW THE UNDERDRAIN.
 - THE MAIN COLLECTOR PIPE SHALL BE AT A MINIMUM 0.5% SLOPE.
 - A RIGID, NON-PERFORATED OBSERVATION WELL MUST BE PROVIDED (ONE PER EVERY 1,000 SQUARE FEET) TO PROVIDE A CLEAN-OUT PORT AND MONITOR PERFORMANCE OF THE FILTER.
 - A 4" LAYER OF PEA GRAVEL (1/4" TO 3/8" STONE) SHALL BE LOCATED BETWEEN THE FILTER MEDIA AND UNDERDRAIN TO PREVENT MIGRATION OF FINES INTO THE UNDERDRAIN. THIS LAYER MAY BE CONSIDERED PART OF THE FILTER BED WHEN BED THICKNESS EXCEEDS 24".

THE MAIN COLLECTOR PIPE FOR UNDERDRAIN SYSTEMS SHALL BE CONSTRUCTED AT A MINIMUM SLOPE OF 0.5%. OBSERVATION WELLS AND/OR CLEAN-OUT PIPES MUST BE PROVIDED (ONE MINIMUM PER EVERY 1000 SQUARE FEET OF SURFACE AREA).

- MISCELLANEOUS**
THESE PRACTICES MAY NOT BE CONSTRUCTED UNTIL ALL CONTRIBUTING DRAINAGE AREAS HAVE BEEN STABILIZED.

LEGEND

- PROPERTY LINE
- ADJOINING PROPERTY LINE
- EXISTING MAJOR CONTOUR
- EXISTING MINOR CONTOUR
- ROOF DRAIN SPOUT
- LDD - LIMITS OF DISTURBANCE
- SOILS DELINEATION
- SD - EXISTING STORM DRAIN PIPE
- INV. - INVERT
- N/F - NOW OR FORMERLY
- L. F. - LIBER ; FOLIO
- B.R.L. - BUILDING RESTRICTION LINE
- UTILITY BOX
- POWER TRANSFORMER
- FIRE HYDRANT
- LIGHT POLE
- NON TIDAL WETLANDS
- PROPOSED SWM FACILITY
- PROPOSED STORMDRAIN PIPES
- PROPOSED STRUCTURE
- DRAINAGE AREA
- MICRO-BIORETENTION WEIR
- PROPOSED CONTOURS

PROPOSED STORMWATER MANAGEMENT PLAN
SCALE: 1"=20'

SITE DATA:
TOTAL SITE AREA: 1.56 AC.
EXISTING IMPERVIOUS: 0.0 AC.
PROPOSED IMPERVIOUS: 0.51 AC.

PARKING NOTES:
PARKING REQUIRED: 11 SPACES
USE: MINI-WAREHOUSE OR SELF-STORAGE
4 SPACES + 2 FOR MANAGER'S QUARTERS
6 SPACES
USE: CONSTRUCTION-RELATED BUSINESSES
1 SPACE / 1,000SF GFA MINIMUM
1 SPACE / 200SF GFA MAXIMUM
4,400 / 1,000 = 4.4 SPACES MINIMUM
4,400 / 200 = 22 SPACES MAXIMUM
5 SPACES MIN., 22 SPACES MAX.

PROPOSED PARKING: 12 SPACES


SOILS TABLE				
MAP UNIT SYMBOL	MAP UNIT NAME	HSG TYPE	K FACTOR, WHOLE SOIL	HYDRIC
MtCa	Mattapex silt loam, 0 to 2 percent slopes, Mid-Atlantic Coastal Plain	C	0.49	5%
OtA	Othello silt loams, 0 to 2 percent slopes, Mid-Atlantic Coastal Plain	C/D	0.43	*86%

*SOILS THAT CONTAIN POTENTIALLY HYDRIC COMPONENTS


NOTES:

- CONTRACTOR IS SOLELY RESPONSIBLE TO LOCATE ALL UTILITIES TO DETERMINE EXACT LOCATIONS, AND TO RELOCATE/RECONNECT AS REQUIRED.
- EXISTING CONDITIONS PROVIDED TO CPJA BY DAN LERIAN

Stormwater Management Summary Table				
Minimum Sizing Criteria	Symbol	Volume Required (Cu. Ft.)	Volume Provided (Cu. Ft.)	SWM Practice
ESD	(ESDv)	Target 3,168	2,560	Micro Bioretention 1
			429	Rain Garden 1
			370	Rain Garden 2
			3,359	Total
Recharge Volume	(Rev)	Target 257	1,648	Micro Bioretention 1
			21	Rain Garden 1
			21	Rain Garden 2
			1,687	Total
Channel Protection Storage Volume	(Cpv)	N/A	N/A	N/A
Overbank Flood Protection	(Qp10)	N/A	N/A	N/A
Extreme Flood Volume	(QF)	N/A	N/A	N/A
				CPV not required for this site
				Site discharges to FCE, controlling downstream development
				No historical flooding or floodplain downstream of site

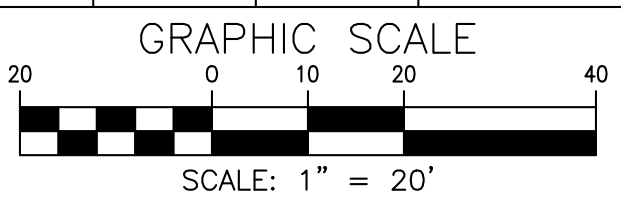

FOLLOWING INITIAL SOIL DISTURBANCE OR RE-DISTURBANCE, PERMANENT OR TEMPORARY STABILIZATION MUST BE COMPLETED WITHIN:
1) THREE (3) CALENDAR DAYS FOR THE SURFACE OF ALL PERIMETER CONTROLS, DIKES, SWALES, DITCHES, PERIMETER SLOPES, AND ALL SLOPES STEEPER THAN 3 HORIZONTAL TO 1 VERTICAL (3:1); AND 1.5) SEVEN (7) CALENDAR DAYS FOR ALL OTHER DISTURBED OR GRADED AREAS ON THE PROJECT SITE.

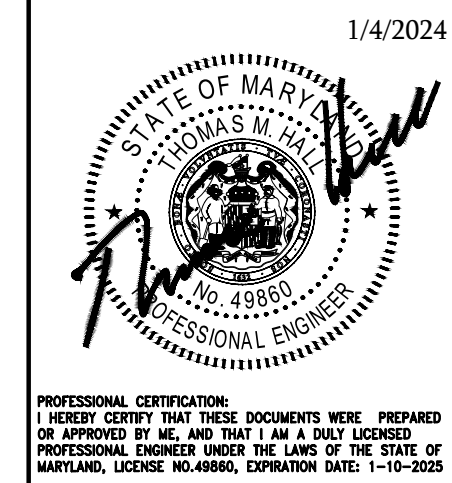

UPDATES/REVISIONS:	

STORMWATER MANAGEMENT PLAN
28860 FAUSLEY WOOD COURT
TAX MAP 25, GRID 16, TAX PARCEL 138

MISTLETOE HALL, LOT 6C
EASTON
TALBOT COUNTY, MARYLAND

CPJ Charles P. Johnson & Associates, Inc.
Civil and Environmental Engineers • Planners • Landscape Architects • Surveyors
45 Old Solomons Island Rd., Ste. 204 Annapolis, MD 410-266-5999 Fax: 410-266-3871
www.cpja.com • Silver Spring, MD • Gaithersburg, MD • Annapolis, MD • Greenbelt, MD • Frederick, MD • Fairfax, VA

CLIENT: BLUE CRAB SELF STORAGE, LLC
8693 BROOKS DRIVE
EASTON, MD 21601
(410) 822-7777
DANLERIAN@YAHOO.COM


TAX ACCOUNT NO. 01-09982
DESIGN JWW
DRAFT SC
DATE 12/04/2023
SCALE AS SHOWN

STANDARD GRADING PLAN NO. SHEET 01 OF 03
FILE NO. 2022-5067-24-01


COPYRIGHT © LATEST DATE HEREON CHARLES P. JOHNSON & ASSOCIATES, INC. ALL RIGHTS RESERVED. UNAUTHORIZED USE OR REPRODUCTION IS PROHIBITED.



LEGEND

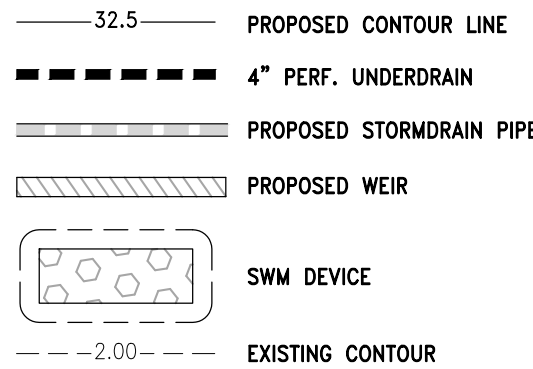

MICRO-BIORETENTION SCHEDULE	
	MBR
WATER SURFACE ELEVATION	31.00
FILTER BED ELEVATION	30.00
BOTTOM OF MULCH ELEVATION	29.75
PLANTING SOIL DEPTH	2.00
BOTTOM OF PLANTING SOIL ELEVATION	27.75
BOTTOM OF CHOKER LAYER	27.25
UNDERDRAIN INVERT	26.50
BOTTOM OF GRAVEL JACKET	26.25
SURFACE AREA (SF)	1024

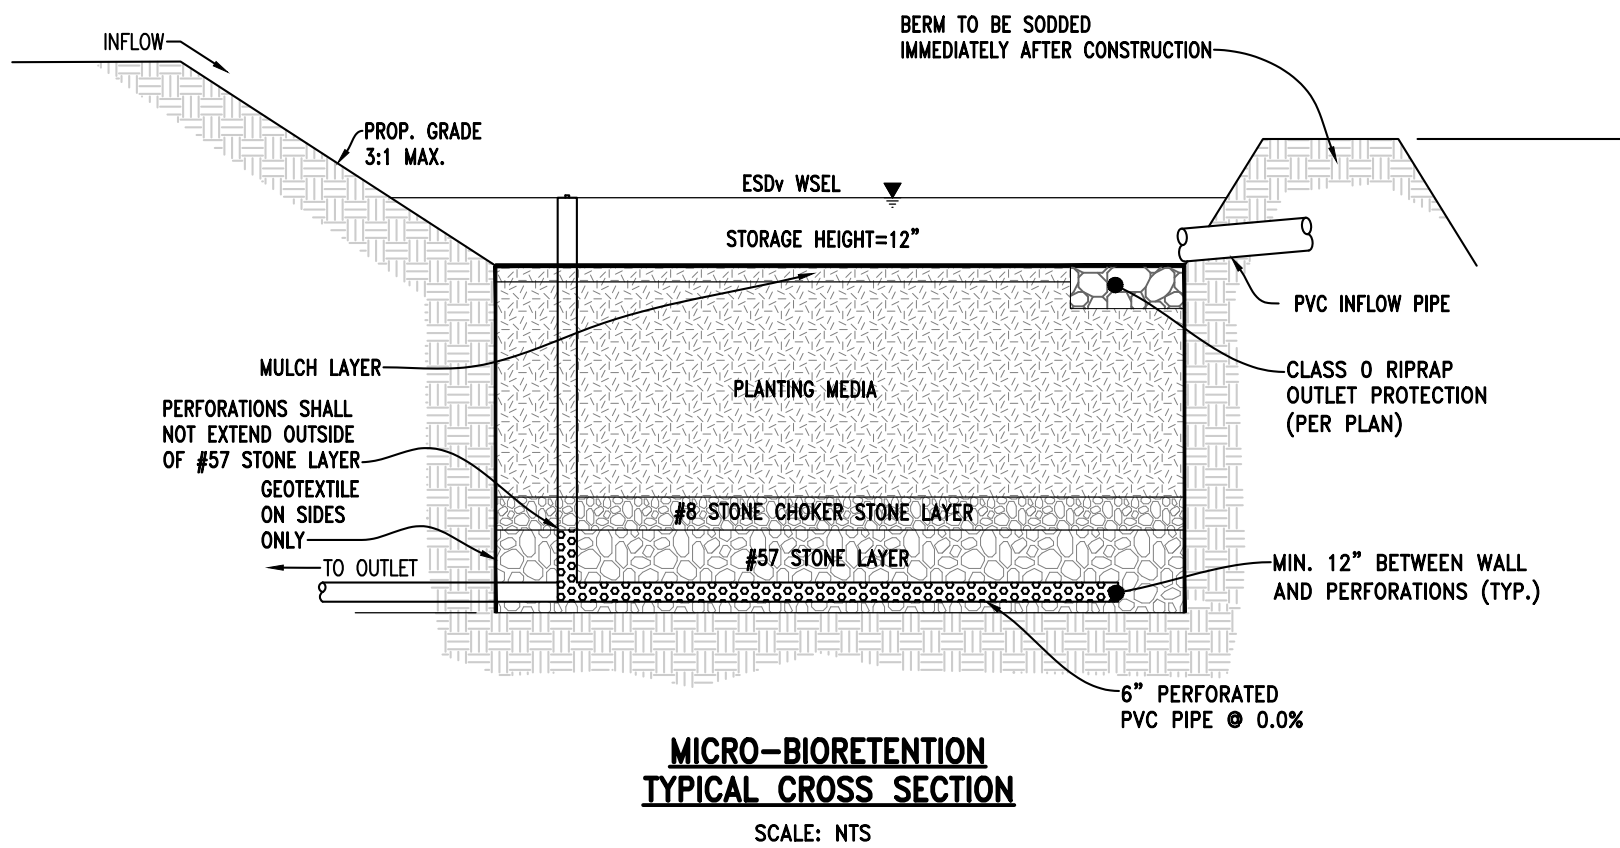

STORMWATER MANAGEMENT DETAILS 1 of 2
28860 FAUSLEY WOOD COURT
TAX MAP 25, GRID 16, TAX PARCEL 138


MISTLETOE HALL, LOT 6C
EASTON
TALBOT COUNTY, MARYLAND

1/4/2024




PROFESSIONAL CERTIFICATION:
I HEREBY CERTIFY THAT THESE DOCUMENTS WERE PREPARED
OR APPROVED BY ME, THAT I AM A FULLY LICENSED
PROFESSIONAL ENGINEER UNDER THE LAWS OF THE STATE OF
MARYLAND, LICENSE NO.49860, EXPIRATION DATE: 1-10-2025

CLIENT: BLUE GRAB SELF STORAGE, LLC 8605 BROOKS DRIVE EASTON, MD 21601 (410) 822-7777 DANIELERH@YAHOO.COM	TAX ACCOUNT NO.		STANDARD GRADING PLAN NO.	
	01-19982			
	DESIGN	JW W	SHEET	OF
	DRAFT	SC	02	03
	DATE	12/04/2023	FILE NO.	
COPYRIGHT © LATEST DATE HEREON CHARLES P. JOHNSON & ASSOCIATES, INC. ALL RIGHTS RESERVED. UNAUTHORIZED USE OR REPRODUCTION IS PROHIBITED.		SCALE	AS SHOWN	2022-5067-24-02

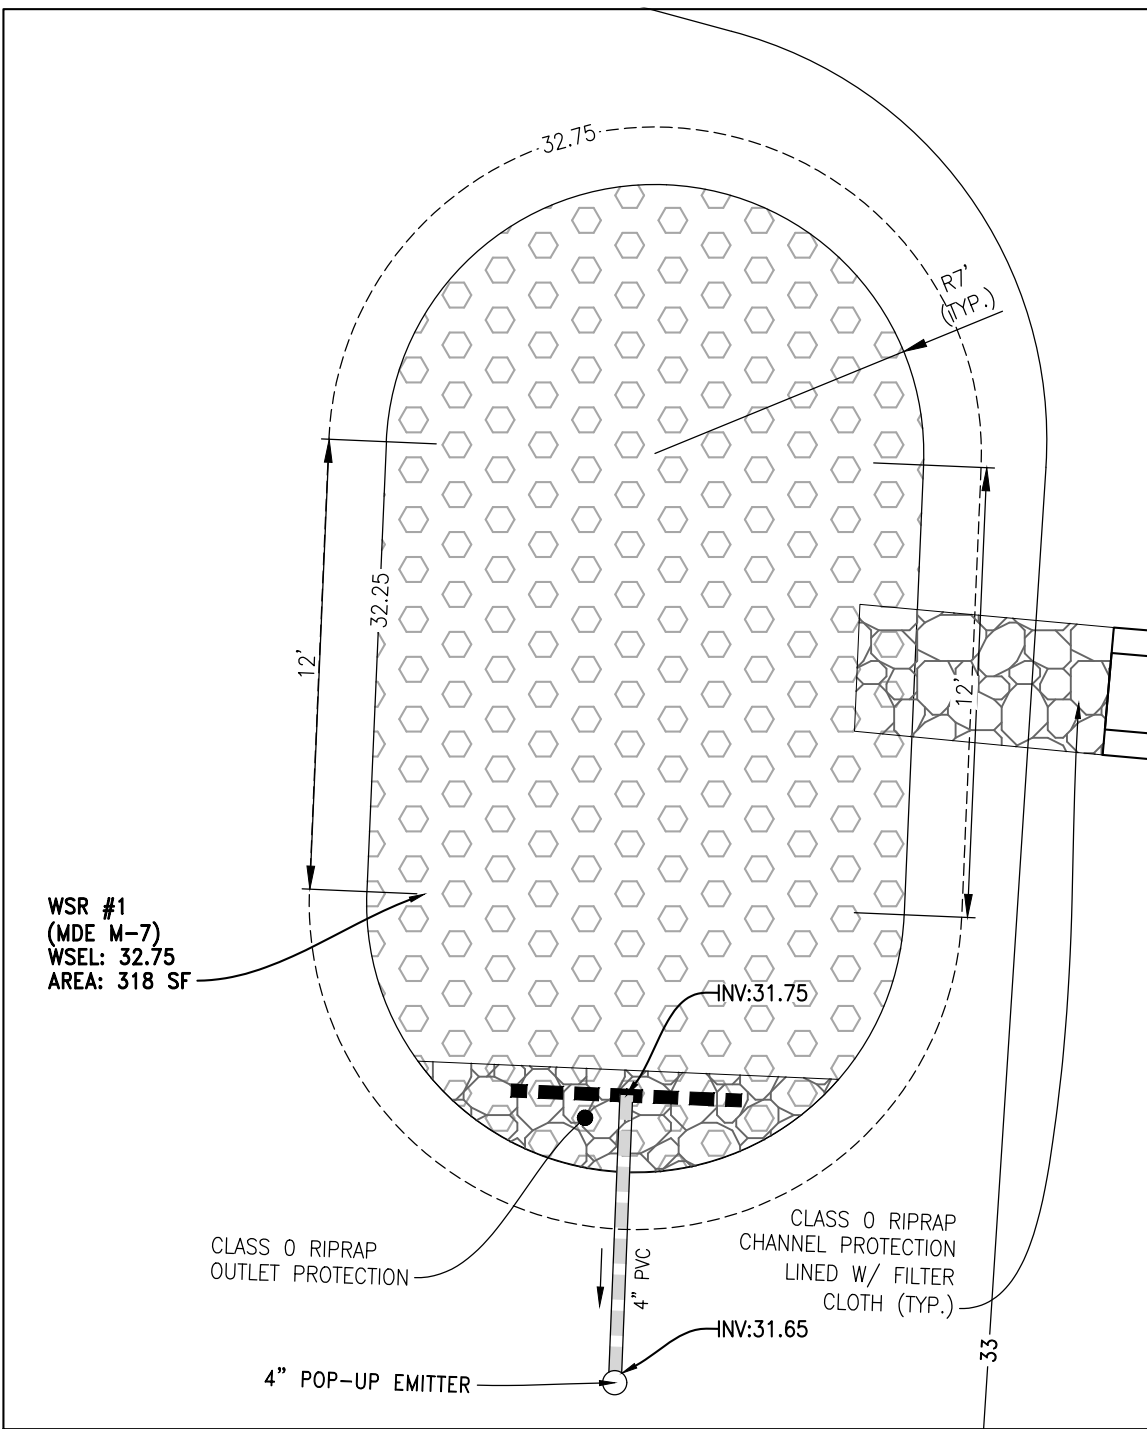

WET SOIL RAIN GARDEN #1 INSET
SCALE: 1"=5'

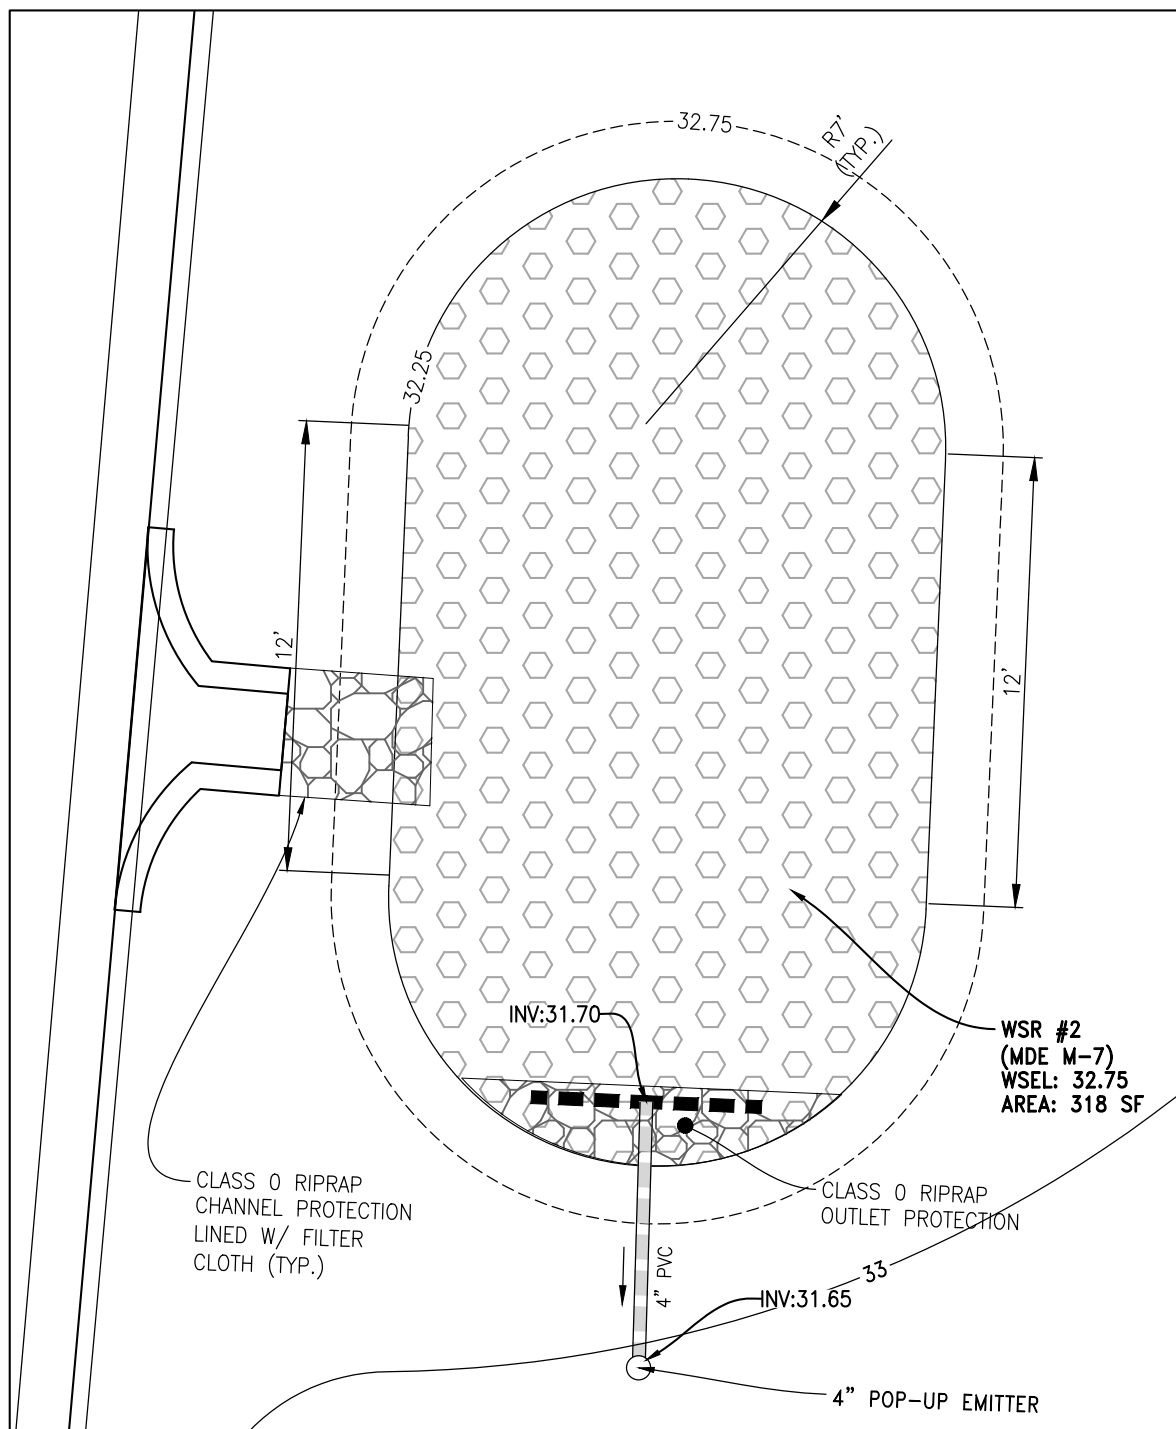

WET SOIL RAIN GARDEN #2 INSET
SCALE: 1"=5'

LEGEND

- 32.5 PROPOSED CONTOUR LINE
- 6" PERF. UNDERDRAIN
- PROPOSED STORMDRAIN PIPE
- SWM DEVICE

WET SOIL RAIN GARDEN SCHEDULE		
DESCRIPTION	1	2
WATER SURFACE ELEVATION	32.75	32.75
FILTER BED ELEVATION	32.25	32.25
BOTTOM OF MULCH ELEVATION	32.00	32.00
BOTTOM OF PLANTING SOIL ELEVATION	30.50	30.50
BOTTOM OF STONE	30.00	30.00
SURFACE AREA	318	318


ESD SUMMARY CHART													
DRAINAGE AREA	TYPE OF ESD PRACTICE	NAME OF ESD PRACTICE (STRUCTURE NAME)	ON-SITE OR OFF-SITE STRUCTURE	RUNOFF CURVE NUMBER (RCN) WEIGHTED	MARYLAND GRID COORDINATE NAD 83 METERS NORTHING	MARYLAND GRID COORDINATE NAD 83 METERS EASTING	ESD PRACTICE TOTAL DRAINAGE AREA (ACRES)	ESD PRACTICE IMPERVIOUS DRAINAGE AREA (ACRES)	SURFACE AREA OF ESD PRACTICE (ACRES)	TARGET PE (IN.)	ACTUAL PE (IN.)	TARGET ESDv (FT)	ACTUAL ESDv (FT)
1	MICRO-BIORETENTION	MICRO-BIORETENTION #1	ON	92	415,059	1,575,929	0.44	0.32	0.02	0.81	2.24	926	2,560
2	WET SOIL RAIN GARDEN	WSR #1	ON	89	414,892	1,576,025	0.07	0.05	0.01	1.08	2.70	172	429
3	WET SOIL RAIN GARDEN	WSR #2	ON	89	414,890	1,576,078	0.06	0.04	0.01	1.22	2.70	167	370
TOTAL AVERAGE				90			0.58	0.40	0.04	0.80	1.65	1,265	2,801

QUANTITY SUMMARY CHART										
PRACTICE	DA (ACRES)	IMPERVIOUS (ACRES)	RCN	Tc (HOURS)	PRE 2 YEARS	POST 2 YEARS	W.S.E	PRE 10 YEARS	POST 10 YEARS	W.S.E
MICRO-BIORETENTION #1	0.44	0.32	92	0.10	0.87	0.60	31.00	1.97	1.10	31.00
WSR #1	0.07	0.05	89	0.10	0.13	0.13	32.75	0.30	0.26	32.75
WSR #2	0.06	0.04	89	0.10	0.12	0.09	32.75	0.27	0.24	32.75

CONSTRUCTION INSPECTIONS

- CALL THE TOWN OF EASTON ENGINEERING DEPARTMENT AT 410-820-8822 PRIOR TO CONSTRUCTION AND IMMEDIATELY FOLLOWING EACH OF THE FOLLOWING PHASES:
- EXCAVATION TO SUB-GRADE AND BEFORE PLACEMENT OF SOIL.
- FINE GRADING AND PERMANENT STABILIZATION OF ADJACENT SOILS.

SITE PLAN SYMBOL

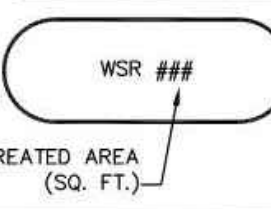


SIZING CHART


TREATED AREA (SQ. FT.)	RAIN GARDEN AREA (SQ. FT.)	PVC SIZE	SUGGESTED DIMENSIONS	LENGTH	WIDTH
500	70	4"	14	6	
1000	140	6"	20	8	
1500	210	6"	24	10	
2000	280	8"	30	11	

MINIMUM SETBACKS

- 10 FEET FROM A BUILDING OR PROPERTY LINE

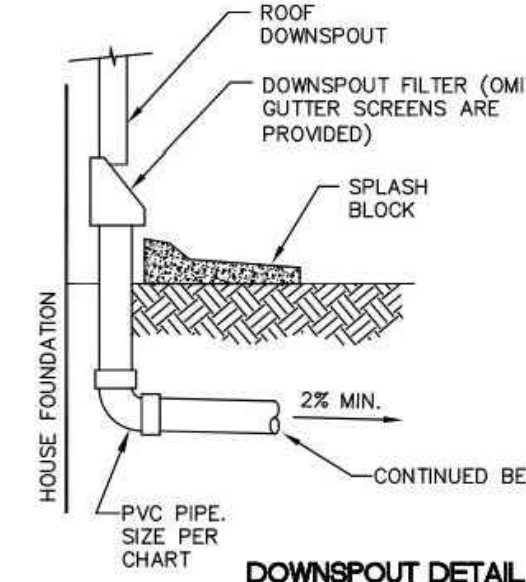

DOWNSPOUT DETAIL

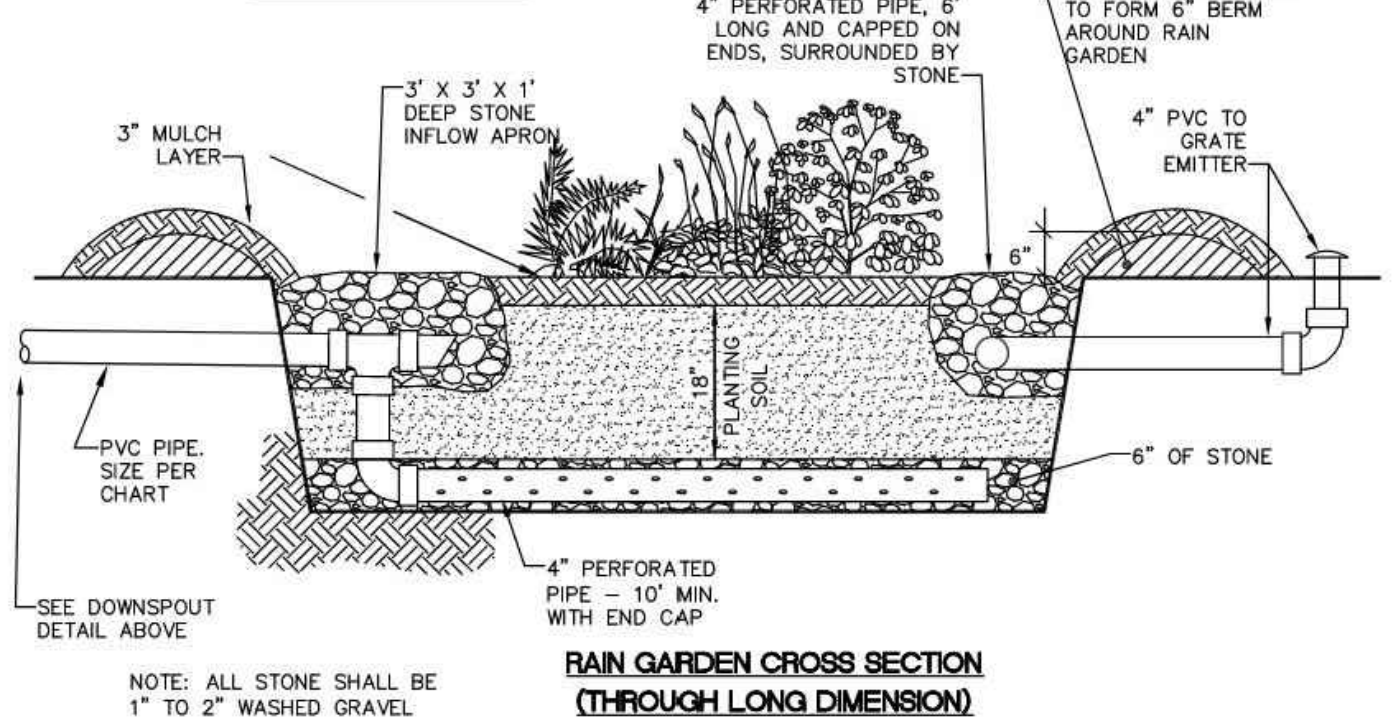

RAIN GARDEN CROSS SECTION
(THROUGH LONG DIMENSION)



APPROVAL

Rid Van Engle
TOWN ENGINEER

DATE
1/2020

ISSUED: JANUARY 2020

TOWN OF EASTON
STANDARD DETAILS

WET SOIL RAIN GARDEN
CONSTRUCTION DETAIL

STANDARD NO.: TOE-SWM-6.01-3

CONSTRUCTION NOTES

- RAIN GARDENS SHALL BE CONSTRUCTED AFTER ALL UPSTREAM AREAS HAVE BEEN STABILIZED WITH EITHER IMPERVIOUS SURFACES OR TOPSOIL AND VEGETATION.
- RAIN GARDEN EXCAVATION SHALL BE ROUGH AND UNCOMPACTED. IF SMEARING OF BOTTOM OR WALLS OCCURS, SCRATCH WITH A RAKE AS NECESSARY TO EXPOSE ROUGH EARTH.
- LANDSCAPING MATERIALS SHOULD BE INSTALLED DURING THE SPRING OR FALL IF POSSIBLE.
- OVERFLOW FROM RAIN GARDEN SHALL BE DIRECTED OVER A 3" DEEP BY 10' WIDE DEPRESSION IN THE PERIMETER BERM AND SHALL NOT BE A SOURCE OF DOWNSTREAM EROSION.
- THE OWNER IS ENCOURAGED TO ENHANCE THE VISUAL APPEAL OF THE RAIN GARDEN BY USING STONE OR TIMBER RETAINING WALLS INSTEAD OF USING EXCAVATED SOIL. EPDM LINER MAY BE NEEDED TO MAKE A WATERTIGHT WALL.

SOIL SPECIFICATIONS

- THE RAIN GARDEN PLANTING SOIL SHALL HAVE A COMPOSITION OF 50% SAND, 20% WOOD CHIPS LEAVES, AND 30% TOPSOIL.
- SOIL SHALL BE OF UNIFORM COMPOSITION, FREE OF STONES, DEBRIS, STUMPS, ROOTS OR SIMILAR OBJECTS LARGER THAN ONE INCH.
- SOIL SHALL BE FREE OF PLANTS (OR PLANT PARTS) OF BERMUDA GRASS, QUACK GRASS, JOHNSON GRASS, MUWORT, NUTSEDGE, POISON IVY, OR CANADIAN THISTLE.
- PLANTING SOIL SHALL BE OVERFILLED BY 2-3" TO ALLOW FOR SETTLING. DO NOT COMPACT.

MAINTENANCE CRITERIA:

- WATER PLANTS LIBERALLY THE FIRST GROWING SEASON AND DURING PERIODS OF DROUGHT THEREAFTER.
- REMOVE ACCUMULATED TRASH AND VEGETATIVE DEBRIS EVERY FEW MONTHS AND ENSURE THAT INFLOW PIPE(S) FLOW FREELY.
- PRUNE AND REMOVE DEAD VEGETATION PERIODICALLY, AS WITH ANY LANDSCAPE BED. IF SPECIFIC PLANTS ARE NOT SURVIVING, REPLACE WITH A DIFFERENT SPECIES. WATERING MAY BE REQUIRED DURING PROLONGED DRY PERIODS.
- SILTS AND SEDIMENT SHOULD BE REMOVED FROM THE SURFACE OF THE FILTER BED WHEN ACCUMULATION EXCEEDS ONE INCH. THE TOP FEW INCHES OF FILTER MEDIA SHOULD BE REMOVED AND REPLACED WHEN WATER PONDS FOR MORE THAN 48 HOURS.
- REFRESH MULCH WITH AN ADDITIONAL THIN LAYER ANNUALLY. REMOVE ALL MULCH AND REPLACE WITH A NEW THREE-INCH LAYER EVERY 3-5 YEARS.



APPROVAL

Rid Van Engle
TOWN ENGINEER

DATE
1/2020

ISSUED: JANUARY 2020


TOWN OF EASTON
STANDARD DETAILS

WET SOIL RAIN GARDEN
NOTES

STANDARD NO.: TOE-SWM-6.01-4

WET SOIL RAIN GARDEN PLANTING SCHEDULE

BOTANICAL NAME	COMMON NAME	SYMB.	SIZE	RAIN GARDEN SIZE (SQ. FT.)			
				70	140	210	280
				QTY.	QTY.	QTY.	QTY.
SHRUBS:							
CLETHRA ALNIFOLIA	SWEET PEPPERBUSH	CA	2 GAL.	1	2	3	3
ITEA VIRGINICA	VIRGINIA SWEETSHIRE	IV	2 GAL.	1	1	2	3
VIBURNUM NUDUM	SMOOTH WITHEROD	VN	2 GAL.	1	2	2	3
GROUND COVER:							
CALAMAGROSIS CANADENSIS	BLUE JOINT GRASS	CC	PLUG	6	12	18	24
HELENIUM AUTUMNALE	YELLOW SNEEZEWEED	HA	PLUG	6	12	18	24
LOBELIA CARDINALIS	CARDINAL FLOWER	LC	PLUG	6	12	18	24

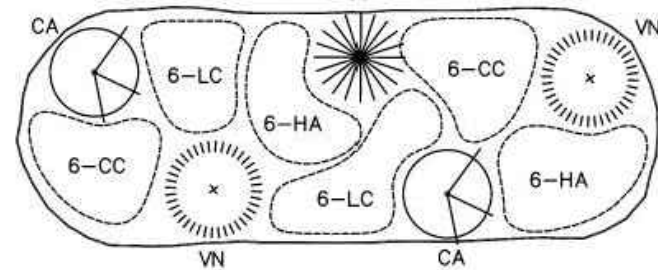

PLANTING EXAMPLE
FOR 140 SQ. FT. RAIN GARDEN

PLANT SELECTION

- THE OWNER IS ENCOURAGED TO WORK WITH A REGISTERED LANDSCAPE ARCHITECT OR NURSERY TO CREATE AN ATTRACTIVE AND FUNCTIONAL MIX OF NATIVE PLANT SPECIES THAT ARE TOLERANT OF BOTH SATURATED AND DRY CONDITIONS.
- INFORMATION ON APPROPRIATE SPECIES IS AVAILABLE BY TYPING "BAYSAPES NATIVE PLANTS" INTO YOUR FAVORITE SEARCH ENGINE.
- THE SCHEDULE AND TYPICAL DETAIL BELOW CAN BE USED AS A BASIS FOR PLANT SELECTION AND GROUPINGS, IF DESIRED.



APPROVAL

Rid Van Engle
TOWN ENGINEER

DATE
1/2020

ISSUED: JANUARY 2020

TOWN OF EASTON
STANDARD DETAILS

WET SOIL RAIN GARDEN
PLANTING NOTES AND SCHEDULE

STANDARD NO.: TOE-SWM-6.01-5

APPROVED:

TOWN OF EASTON - PLANNING & ZONING DATE

APPROVED:

TOWN OF EASTON - TOWN ENGINEER DATE

APPROVED:

EASTON UTILITIES - ENGINEER DATE

UPDATES/REVISIONS:

STORMWATER MANAGEMENT DETAILS 2 of 2
28860 FAUSLEY WOOD COURT
TAX MAP 25, GRID 16, TAX PARCEL 138

MISTLETOE HALL, LOT 6C
EASTON
TALBOT COUNTY, MARYLAND

CPI Charles P. Johnson & Associates, Inc.
Civil and Environmental Engineers • Planners • Landscape Architects • Surveyors
45 Old Solomons Island Rd., Ste. 204 Annapolis, MD 410-266-5599 Fax: 410-266-3871
www.cpija.com • Silver Spring, MD • Gaithersburg, MD • Annapolis, MD • Greenbelt, MD • Frederick, MD • Fairfax, VA

CLIENT: BLUE CRAB SELF STORAGE, LLC
8695 BROOKS DRIVE
EASTON, MD 21601
(410) 822-7777
DANLEIAN@YAHOO.COM

TAX ACCOUNT NO.
01-09982

STANDARD GRADING PLAN NO.

DESIGN JWW
DRAFT SC


SHEET 03 OF 03

DATE 12/04/2023


FILE NO:

SCALE AS SHOWN

2022-5067-24-03

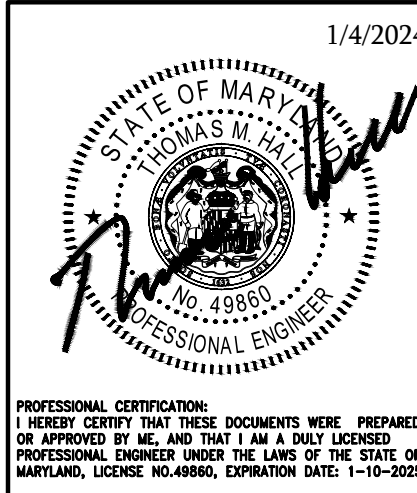

COPYRIGHT © LATEST DATE HEREON CHARLES P. JOHNSON & ASSOCIATES, INC. ALL RIGHTS RESERVED. UNAUTHORIZED USE OR REPRODUCTION IS PROHIBITED.

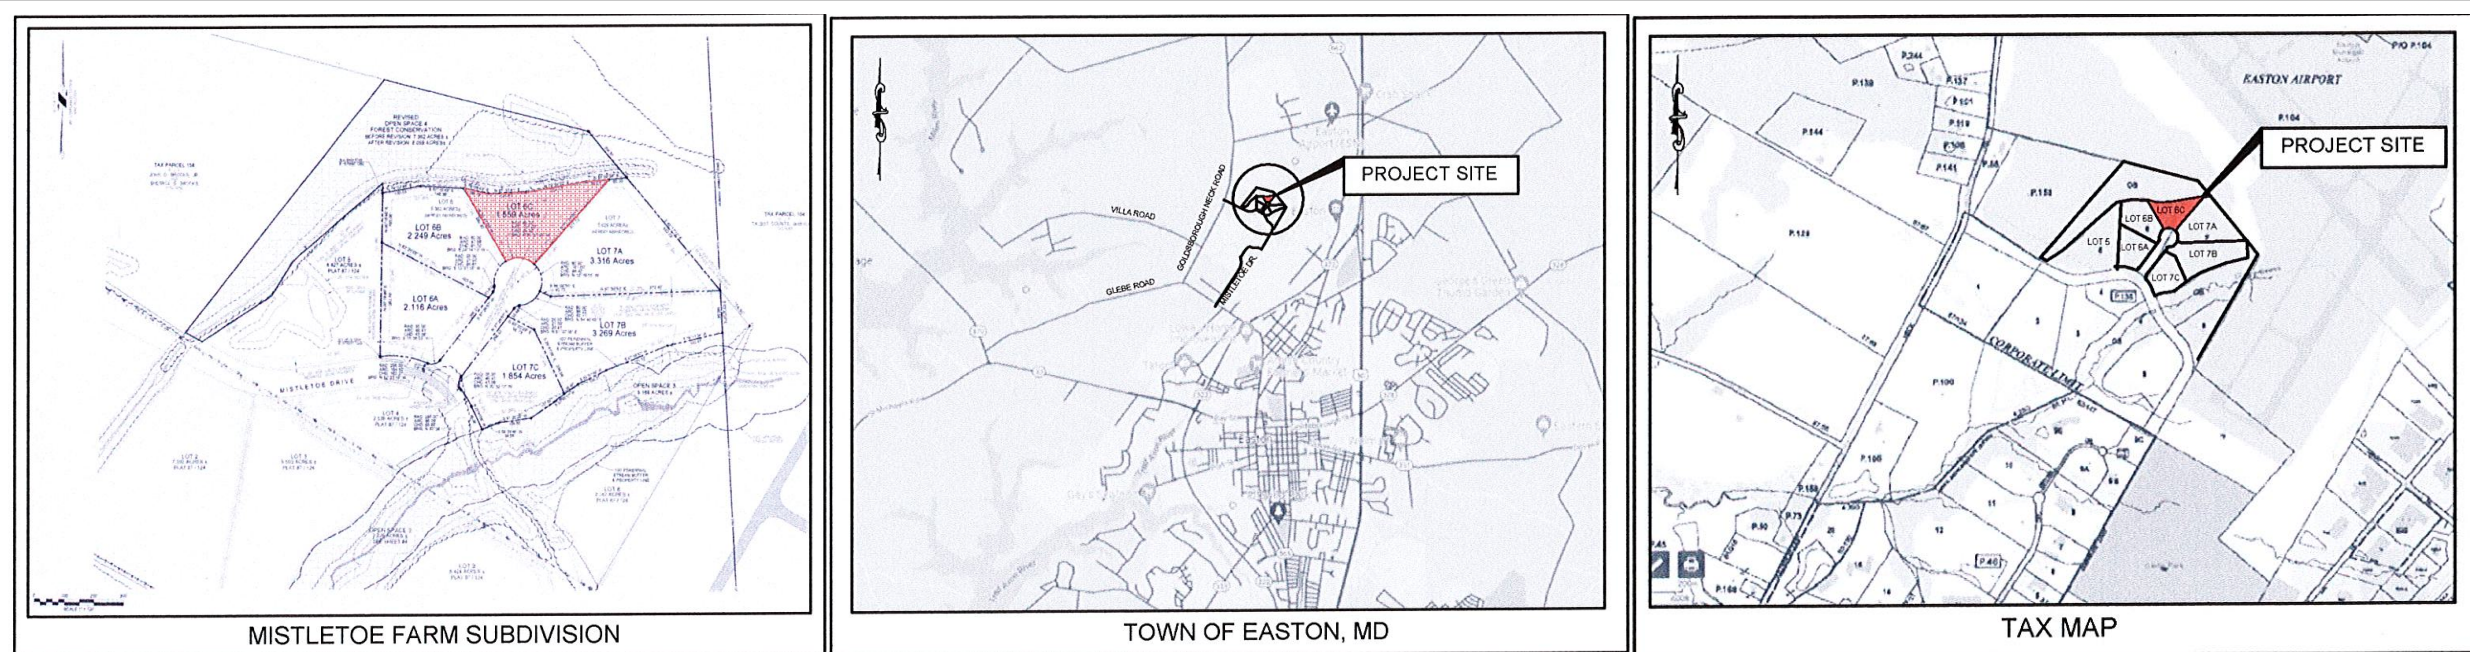

LANDSCAPE TABULATIONS

LANDSCAPE PLANT LIST				
SYMBOL	QUANTITY	BOTANICAL NAME	COMMON	SIZE
CC	5	CARPINUS CAROLINIANA	AMERICAN HORNBEAM	8'
VD	3	VIBURNUM DENTATUM	ARROWOOD VIBURNUM	3 GAL.
RK	21	ROSA x KNOCK OUT	RED KNOCK OUT ROSE	3 GAL.
SB	18	SPIRAEA x BUMALDA	ANTHONY WATERER SPIREA	3 GAL.
IG	21	ILEX GLABRA	INKBERRY	3 GAL.
NF	23	NEPETA x FASSENII	CATMINT	1 GAL.
PA	12	PANICUM VIRGATUM	SWITCHGRASS	1 GAL.
LANDSCAPE AREA TAB				
TOTAL LOT AREA = 67,910 SF				
TOTAL LANDSCAPE AREA REQUIRED = 8,498 SF OF 12.5% OF TOTAL LOT AREA				
LANDSCAPE AREA #1				3,484 SF
LANDSCAPE AREA #2				2,966 SF
LANDSCAPE AREA #3				614 SF
LANDSCAPE AREA #4				869 SF
LANDSCAPE AREA #5				639 SF
TOTAL LANDSCAPE AREA				8,572 SF


OVERALL MINIMUM TREE PLANTINGS				
TOTAL AREA DISTURBED = 19,700 SF (DISTURBED AREA 11,001 TO 100,000 SF = 1 TREE/1,500 SF)				
MINIMUM TREE PLANTINGS REQUIRED = 14 TREES				
SYMBOL	QUANTITY	BOTANICAL NAME	COMMON	SIZE
CC	2	CARPINUS CAROLINIANA	AMERICAN HORNBEAM	8'
TSP	10	THUJA STANDISHII x PLICATA	GREEN GIANT ARBORVITAE	8'
QP	3	QUERCUS PHELLOS	WILLOW OAK	8'

ON-LOT PUBLIC OR PRIVATE STREET TREE				
STREET CENTERLINE LENGTH = 85' (1 SHADE/CANOPY TREE PER 35' OF STREET CENTERLINE LENGTH)				
MINIMUM ON-LOT PUBLIC OR PRIVATE STREET TREE = 3 TREES				
SYMBOL	QUANTITY	BOTANICAL NAME	COMMON	SIZE
QP	3	QUERCUS PHELLOS	WILLOW OAK	8'

NOTE: Plant material in conformance with the American Standard for Nursery Stock, latest edition

NOTE: Landscaping installed within the next planting season of occupancy or within 6 months of substantial completion (date on which the exterior walls and roofs have been installed) of any Building, whichever occurs first, provided that an extension may be granted by the Declarant.

NOTE: In the event that the specified plant material is nto available, equivalent plantings (size, type, native where applicable) will be provided.

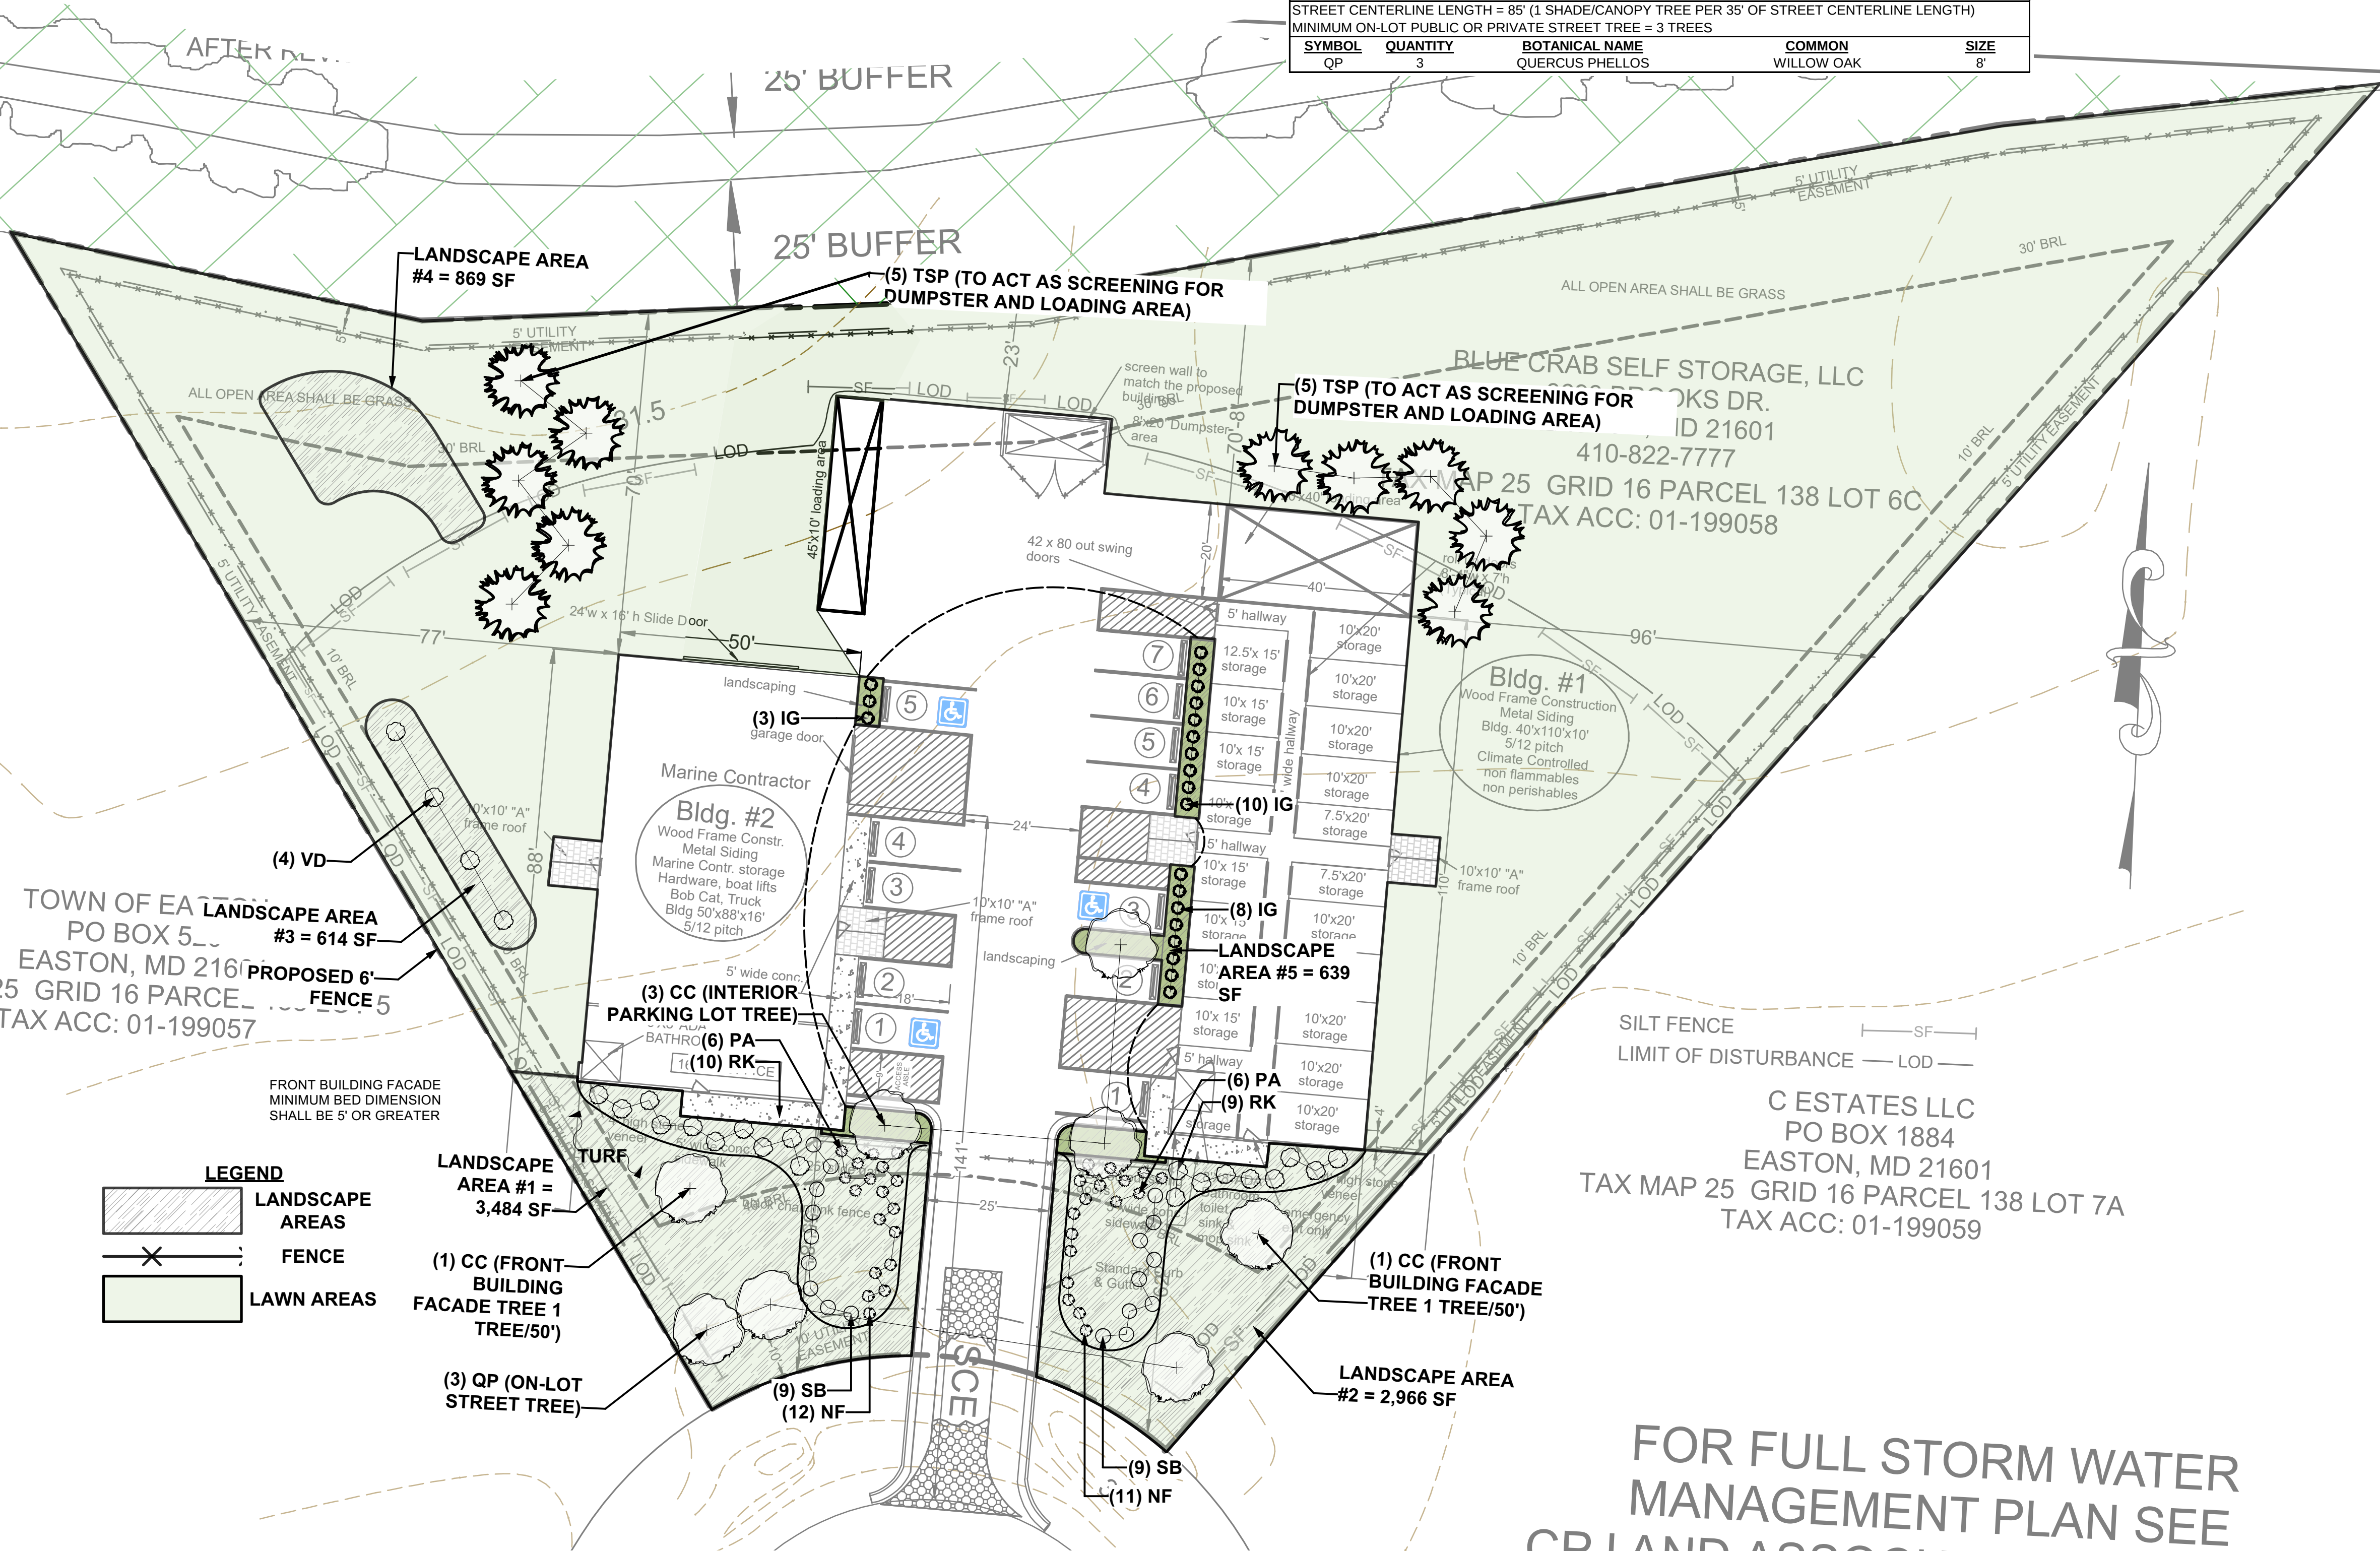


FOR FULL STORM WATER
MANAGEMENT PLAN SEE
CPJ AND ASSOCIATES DRAWINGS
IN THIS PACKAGE



28860 FAUSLEY WOOD COURT
TAX MAP 25, GRID 16, TAX
PARCEL 138
MISTLETOE HALL, LOT 6C
EASTON
TALBOT COUNTY, MARYLAND

LANDSCAPE PLAN

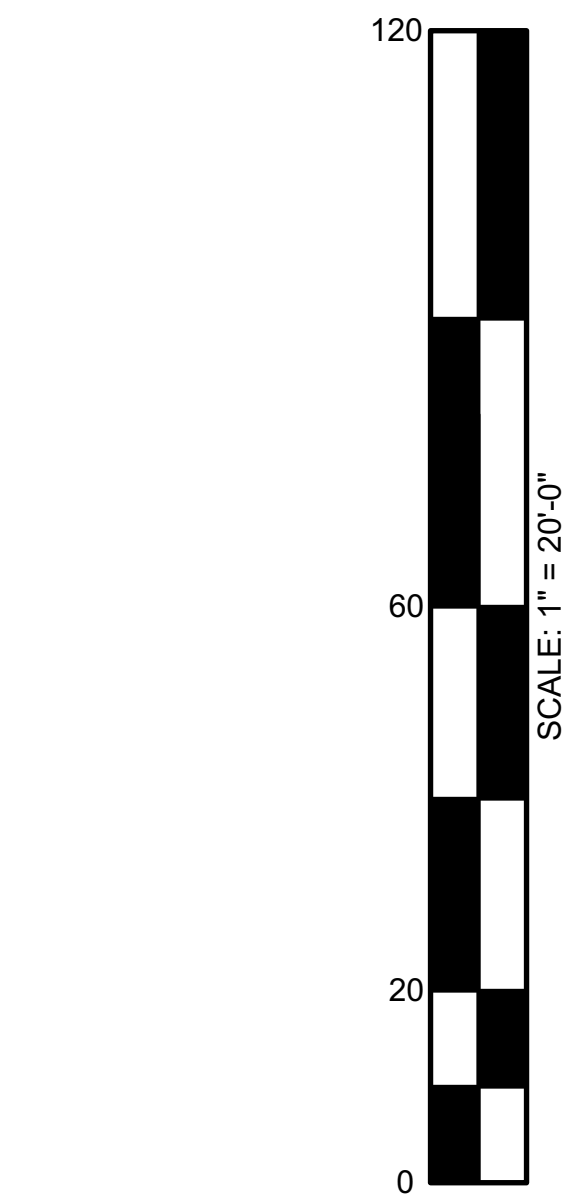

DATE: 02-08-23	DRAWN BY:	CHECKED BY:
REVISION DATES:		
07/21/23		
09/27/23		
01/05/24		
SHEET NUMBER:		
JOB NUMBER:		
DRAWING NUMBER:		
A100		

Mistletoe Hall, Lot 6C

SWM Computations and Report

December 2023

Prepared for:
Dan Larian
10555 Lake Road
Easton, MD 21601
(410) 822-7777
danlerian@yahoo.com



Charles P. Johnson & Associates

45 Old Solomons Island Rd. Suite 204, Annapolis, Md 21401
(410) 266-5599 Fax (410) 266-3871
email: thall@cpja.com

Contents

I - Narrative	2
Existing Conditions	2
Resource Mapping	2
Stormwater Management Concept.....	3
Proposed Conditions	4
II - Environmental Site Design – ESDv	4
III – Minimum Control Requirements (SWM Ordinance 4.1)	5
Attachments	7

I - Narrative

Existing Conditions

This project, known as Mistletoe Hall, Lot 6C, is located at 28860 Fausley Wood Court in Easton. The project site is located on a parcel totaling approximately 1.56 acres. The site is zoned I-1 – Select Industrial District.

The site, in existing conditions, is unimproved. The site is stabilized with turf lawn. There are no steep slopes or other environmental features located onsite, though wetlands are located immediately to the North of the property. These wetlands are encompassed by a Forest Conservation Easement, dedicated to the Town of Easton during the original subdivision process. In existing conditions runoff from the site discharges to both the South and North of the property. The Northern discharge point discharges to the wetland and Forest Conservation Easement, while the Southern discharge point discharges to the public right-of-way of Mistletoe Drive.

There are two soil types located onsite, see Table 1-1 for the summary of the soils. There are no visible signs of erosion location onsite.

Table 1-1

<i>Map Unit Symbol</i>	<i>Map Unit Name</i>	<i>Hydric</i>	<i>Hydrologic Soil Group</i>	<i>K-Factor (Whole Soil)</i>
<i>OtA</i>	<i>Othello silt loams, 0 to 2 percent slopes, Mid-Atlantic Coastal Plain</i>	<i>Y*</i>	<i>C/D</i>	<i>0.43</i>
<i>MtcA</i>	<i>Mattapex silt loam, 0 to 2 percent slopes, Mid-Atlantic Coastal Plain</i>	<i>Y*</i>	<i>C</i>	<i>0.49</i>

**Soil contains potentially hydric components*

Resource Mapping

a. Primary Environmental Features identified onsite:

1. **Streams** – There are no streams located onsite.
2. **Stream Order** – N/A
3. **Stream Buffers** – N/A
4. **Wetlands and Wetland Buffers** – There are no wetlands or wetland buffers located onsite. Wetlands are located immediately to the North, however the buffer does not encroach on the subject property.
5. **Floodplain** – The site lies within Flood Zone ‘X’ – Area of Minimal Flooding as shown on the FEMA flood insurance rate maps for Talbot County, Maryland. Map No. 24041C0187D, effective July 20, 2016.
6. **Steep Slopes** – Steep slopes do not exist on the subject property.

b. Secondary Environmental Features identified onsite:

1. **Critical Area** – This site is not located within the Chesapeake Bay Critical Area Overlay.
2. **Soils** – There are two soil types located onsite, see Table 1-1 for a summary.

3. **Forests** – There are no forests located onsite. An existing Forest Conservation Easement is located immediately to the North of the property.
4. **Cultural Resources** – This site is not located within a Historic District and there are no other known Cultural Resources located onsite.
5. **Miscellaneous** – No additional secondary environmental features are known to exist onsite.

Stormwater Management Concept

a. Alternative Surfaces

1. **Greens Roofs** shall not be utilized as green roofs are not included in the architectural design.
2. **Pervious Pavements** shall not be utilized as this device typically works best in sandy soils and the areas available for this practice are being treated in other devices.
3. **Reinforced Turf** shall not be utilized as this device typically works best in sandy soils and the areas available for this practice are being treated in other devices.

b. Non-Structural Practices

1. **Rooftop Disconnects** shall not be utilized as this practice works best in sandy soils, and the rooftop is being treated in other devices.
2. **Non-rooftop Disconnects** will not be utilized as this practice works best in sandy soils, and the areas available for this practice are being treated in other devices.
3. **Sheet flow to Conservation Areas** will not be used as part of this development as the areas available for this practice are being treated in alternative, more efficient, practices.

c. Micro-Scale Practices

1. **Rainwater Harvesting** will not be used as there are no plans for greywater reuse, rendering this practice impractical.
2. **Submerged Gravel Wetlands** will not be used as the areas available for use in this practice are not large enough to maintain submerged flow conditions, which is vital to the functionality of this practice.
3. **Landscape Infiltration** will not be utilized as the areas available for this practice are being treated in more efficient practices.
4. **Infiltration Berms** will not be utilized as this practice works best in high infiltration rate soil and infiltration berms have limited capacity to meet ESDv requirements as a stand-alone practice, typically being use for pre-treatment for other devices.
5. **Drywells** shall not be utilized as the in-situ soils are HSG-C and are not conducive to infiltration.
6. **Micro-Bioretenention** shall be utilized as this device will promote filtration of stormwater runoff. This device has not been designed with an underdrain system as the elevation of the site will not allow proper discharge. The device has been designed with an overflow weir to safely convey the larger 10-year storms.

7. **Rain Gardens** will be used as the areas available to drain to this practice are of allowable area. The Town of Easton Standard Detail for a Wet Soil Rain Garden (Std. Dtl. TOE-SWM-6.01-3) will be used in order to promote dewatering of the device.
8. **Swales** will not be used in this development as this practice is suitable for linear applications only.
9. **Enhanced Filters** will not be used as part of this development as the state minimums are being met with other devices.

Proposed Conditions

The owner of this property wishes to construct two buildings, along with a supporting parking lot. The property is currently undeveloped and will require no demolition prior to construction.

This development will provide stormwater management onsite, and a stable outfall for the drainage that leaves the site. Grading will only be performed where required to construct the buildings, parking lot, stormwater management, and to establish the drainage areas as shown on the development plans.

The existing site flow patterns will remain largely unchanged, while using minor grading and piping to support the use of the stormwater management. ESD measures will be implemented to the maximum extent practicable in order to meet the stormwater management requirements.

II - Environmental Site Design – ESDv

This site is being designed per the MDE 2000 Maryland Stormwater Management Manual. ESD devices are being proposed to the MEP and will adhere to the MDE Manual.

Per the Town of Easton Stormwater Management Ordinance (*The Ordinance*) planning techniques were implemented during the design process to ensure compliance with the applicable minimum control requirements. The discussion below outlines the various ways ESD was accomplished to the MEP.

- a) Preserving and protecting natural resources
There are no sensitive environmental features located onsite.
- b) Conserving natural drainage patterns.
Overall natural drainage patterns are largely left intact in the final development of this project. The Site Outfall locations will remain largely the same, and discharge conditions will not change as part of this development.
- c) Minimizing impervious area
The proposed development is located near the front of the property in order to limit the amount of impervious required for the drive aisle and parking.
- d) Reducing Runoff Volume

The entirety of the impervious surfaces will enter a stormwater management facility, reducing runoff leaving the site.

- e) Using ESD practices to maintain 100 percent of the annual average predevelopment groundwater recharge volume
The proposed ESD practices meet and exceed the minimum recharge volume, required to maintain the groundwater recharge volume of the site.
- f) Using green roofs, permeable pavement, reinforced turf, and other alternative surfaces
Green roofs are not included in the architectural design, and other alternative surface function best within sandy soils. The in-situ soils are HSG-C and do not lend themselves to the use of alternative surfaces.
- g) Limiting soil disturbance, mass grading, and compaction
The proposed development is located near the front of the property, limiting the amount of disturbance and grading.
- h) Clustering development
The proposed development is located near the front of the property, limiting the amount of impervious located onsite.
- i) Any practices approved by the Administration
The proposed development will be treated using devices from Chapter 5 of the MDE Stormwater Design Manual.

Soils in the development areas have a type 'C' HSG classification; therefore, the target RCN for woods in good condition is **70**. The proposed imperviousness for the site is **33%**. Using Table 5.3 from the MDE Manual yields a target rainfall depth (P_E) of **1.60** inches and a target runoff depth (Q_E) of **0.56** inches. From the initial computations, the minimum and target ESD volume is **3,168** cf, of which **257** cf needs to be recharge volume.

Stormwater management will be achieved using a combination of the practices discussed above.

III – Minimum Control Requirements (SWM Ordinance 4.1)

Per the Town of Easton Stormwater Management Ordinance Section 4.1 planning techniques, nonstructural practices, and design methods specified in the Design Manual shall be used to implement ESD to the MEP. Stormwater Management plans for development projects subject to the ordinance shall be designed using ESD sizing criteria, recharge volume, water quality volume, and channel protection storage volume criteria according to the Design Manual and that the MEP standard is met when channel stability is maintained, predevelopment groundwater discharge is replicated, nonpoint source pollution is minimized, and structural stormwater management practices are used only if determined to be absolutely necessary.

ESD Sizing Criteria (ESD_v)

The proposed stormwater management exceeds the minimum ESD_v for the site.

Recharge Volume (Re_v)

The proposed stormwater management will maintain the predeveloped groundwater recharge for the site.

Water Quality Volume (WQ_v)

The proposed stormwater management exceeds the required WQ_v as it also exceeds the required ESD_v for the site.

Channel Protection Volume (Cp_v)

Per Chapter 2 of the MDE Stormwater Management Manual this development is not subject to the Channel Protection Volume requirement.

Overbank Flood Protection Volume (Q_p)

While not required, the Overbank Flood Protection Volume was considered during the design phase of this project. The proposed stormwater management will aid in the reduction of runoff from the proposed development, allowing stormwater to be temporarily stored in the devices.

Attachments

Designer: TMH	Date: December 1, 2023	Checked By:	Date:
Title: Mistletoe Hall, Lot 6C	Job No.: 2022-5067		
Subject: Stormwater Management Computations	Sheet No. of		

Site Tabulations:

Location: 28860 Fausley Wood Ct					
Site Area:	67,891 sf	or	1.56 Ac.		
Soils: HSG 'A' =	0 sf	or	0.00 Ac.	or	0 % of Site
HSG 'B' =	0 sf	or	0.00 Ac.	or	0 % of Site
HSG 'C' =	67,891 sf	or	1.56 Ac.	or	100 % of Site
HSG 'D' =	0 sf	or	0.00 Ac.	or	0 % of Site

Impervious Surface Tabulations:

Proposed Impervious:	22,303 sf	or	0.51 Ac.
Alternative Surfaces:	0 sf	or	0.00 Ac.
Prop. Impervious:	22,303 sf	or	0.51 Ac.

Step 1: Determine SWM Requirements:

A. Determine Pre-Developed Conditions:

Soil Conditions and RCNs for "woods in good condition"

HSG	RCN*	Area	Percent
A	38	0.00 Ac.	0.00
B	55	0.00 Ac.	0.00
C	70	1.56 Ac.	100.00
D	77	0.00 Ac.	0.00

* RCN for "woods in good condition" (AACo, Appx F)

** Actual RCN is less than 30, use RCN = 38

Composite RCN for "woods in good condition"

$$RCN_{woods} = [(38 \times 0.00ac) + (55 \times 0.00ac) + (70 \times 1.56ac) + (77 \times 0.00ac)] / 1.56ac$$

$$RCN_{woods} = 70$$

Target RCN for "woods in good condition" = **70**

B. Determine Target P_E Using Table 5.3

P_E = Rainfall used to size ESD practices

Proposed imperviousness (%I)

Impervious Area (from above): 22,303 sf

$$\%I = \text{Imperv. Coverage} / \text{Site Area} = 22,303sf / 67,891sf = 32.85 \% = \mathbf{33 \%}$$

- Determine P_E from Table

Hydrologic Soil Group 'A'										
%I	RCN*	P _E = 1"	1.2"	1.4"	1.6"	1.8"	2.0"	2.2"	2.4"	2.6"
0%	40									
5%	43									
10%	46									
15%	48	38								
20%	51	40	38	38						
25%	54	41	40	39						
30%	57	42	41	39	38					
35%	60	44	42	40	39					
40%	61	44	42	40	39					
45%	66	48	46	41	40					
50%	69	51	48	42	41	38				
55%	72	54	50	42	41	39				
60%	74	57	52	44	42	40	38			
65%	77	61	55	47	44	42	40			
70%	80	66	61	55	50	45	40			
75%	84	71	67	62	56	48	40	38		
80%	86	73	70	65	60	52	44	40		
85%	89	77	74	70	65	58	49	42	38	
90%	92	81	78	74	70	65	58	48	42	38
95%	95	85	82	78	75	70	65	57	50	39
100%	98	89	86	83	80	76	72	66	59	40

Use P_E = 0 inches of rainfall as the target for ESD implementation

Hydrologic Soil Group 'B'										
%I	RCN*	P _E = 1"	1.2"	1.4"	1.6"	1.8"	2.0"	2.2"	2.4"	2.6"
0%	61									
5%	63									
10%	65									
15%	67	55								
20%	68	60	55	55						
25%	70	64	61	58						
30%	72	65	62	59	55					
35%	74	66	63	60	56					
40%	75	66	63	60	56					
45%	78	68	66	62	58					
50%	80	70	67	64	60					
55%	81	71	68	65	61	55				
60%	83	73	70	67	63	58				
65%	85	75	72	69	65	60	55			
70%	87	77	74	71	67	62	57			
75%	89	79	76	73	69	65	59			
80%	91	81	78	75	71	66	61			
85%	92	82	79	76	72	67	62	55		
90%	94	84	81	78	74	70	65	59	55	
95%	96	87	84	81	77	73	69	63	57	
100%	98	89	86	83	80	76	72	66	59	55

Use P_E = 0 inches of rainfall as the target for ESD implementation

Hydrologic Soil Group 'C'										
%I	RCN*	P _E = 1"	1.2"	1.4"	1.6"	1.8"	2.0"	2.2"	2.4"	2.6"
0%	74				↑					
5%	75									
10%	76									
15%	78									
20%	79	70								
25%	80	72	70	70						
30%	81	73	72	71						
35%	82	74	73	72	70					
40%	84	77	75	73	71					
45%	85	78	76	74	71					
50%	86	78	76	74	71					
55%	86	78	76	74	71	70				
60%	88	80	78	76	73	71				
65%	90	82	80	77	75	72				
70%	91	82	80	78	75	72				
75%	92	83	81	79	75	72				
80%	93	84	82	79	76	72				
85%	94	85	82	79	76	72				
90%	95	86	83	80	77	73	70			
95%	97	88	85	82	79	75	71			
100%	98	89	86	83	80	76	72	70		

Use P_E = 1.6 inches of rainfall as the target for ESD implementation

Hydrologic Soil Group 'D'										
%I	RCN*	P _E = 1"	1.2"	1.4"	1.6"	1.8"	2.0"	2.2"	2.4"	2.6"
0%	80									
5%	81									
10%	82									
15%	83									
20%	84	77								
25%	85	78								
30%	85	78	77	77						
35%	86	79	78	78						
40%	87	82	81	79	77					
45%	88	82	81	79	78					
50%	89	83	82	80	78					
55%	90	84	82	80	78					
60%	91	85	83	81	78					
65%	92	85	83	81	78					
70%	93	86	84	81	78					
75%	94	86	84	81	78					
80%	94	86	84	92	79					
85%	95	86	84	82	79					
90%	96	87	84	82	79	77				
95%	97	88	85	82	80	78				
100%	98	89	86	83	80	78	77			

Use P_E = 0 inches of rainfall as the target for ESD implementation

Composite P_E

HSG	Area	P _E	
A	0 sf	0 in	0sf x 0.00in / 67,891sf = 0 in
B	0 sf	0 in	0sf x 0.00in / 67,891sf = 0 in
C	67,891 sf	1.6 in	67,891sf x 1.60in / 67,891sf = 1.6 in
D	0 sf	0 in	0sf x 0.00in / 67,891sf = 0 in
			Composite P_E = 1.6 in

C. Compute Q_E:

Q_E = Runoff depth used to size ESD practices

Q_E = P_E * R_v, where:

P_E = 1.6 in (Composite P_E from above)

R_v = 0.05 + (0.009)(I); I = 32.9 %

= 0.05 + 0.009 x (32.9)

= 0.35

Q_E = 1.6 " x 0.35

= 0.56 inches

ESD Target for the Project

P_E = **1.60 Inches**

Q_E = **0.56 Inches**

D. Compute Minimum ESD_v & Re_v for Site:

Required Minimum ESD_v for Site:

$$ESD_v = [(P_E) \times (R_v) \times (A)] / 12$$

Where: P_E = **1.60 in.** (WQ_v)

R_v = 0.05 + (0.009 x %I)

= 0.05 + (0.009 x 33%)

= **0.35**

Site Area: = **67,891 sf** or 1.56 ac

Target ESD_v = [(1.60 in.) x (0.35) x (67,891sf)] / 12 =

= **3,168 cf**

Required Minimum Recharge Volume (Re_v) for Site:

$$Re_v = [(S) \times (R_v) \times (A)] / 12$$

Where:

HSG	Area	Recharge Factor		Net 'S'
A	0.00 Ac	0.38	0.00 ac x 0.38 / 1.56 ac	0.00
B	0.00 Ac	0.26	0.00 ac x 0.26 / 1.56 ac	0.00
C	1.56 Ac	0.13	1.56 ac x 0.13 / 1.56 ac	0.13
D	0.00 Ac	0.07	0.00 ac x 0.07 / 1.56 ac	0.00

Composite 'S' = 0.13

R_v = 0.05 + (0.009 x %I)

= 0.05 + (0.009 x 32.85%)

= **0.35**

Target Re_v = [(0.13) x (0.35) x (67,891sf)] / 12

= **257 cf**

MDE Section 5.4.3 - Micro-Scale Practices

DA-A1: ESD Practice (M-6) - Micro Bioretention 1

Contributing Drainage Area	=	19,044	sf	or	0.44	Ac.
Impervious Surfaces in DA	=	14,109	sf	or	0.32	Ac.
Percent Imperviousness (%I)	=	74	%	=	14,109 sf / 19,044 sf	
Minimum Surface Area (A _r)	=	381	sf	MINIMUM; 2% of Contributing DA		
Provided Surface Area (A _r)	=	1,024	sf	≥	381 sf	O.K.

Concept Design Computations:

$$\begin{aligned}
 ESD_v &= (P_E \times R_v \times DA) / 12 \\
 \text{where: } P_E &= 15 \text{ in} \times (A_r / DA) \quad (MDE \text{ Eqn } 5.2) \\
 &= 15 \text{ in} \times (1,024 \text{ sf} / 19,044 \text{ sf}) \\
 P_E &= 0.81 \text{ in.} \quad (Concept \text{ Design Estimate}) \\
 R_v &= 0.05 + (0.009 \times \%I) \\
 &= 0.05 + (0.009 \times 74\%) \\
 &= 0.72 \\
 ESD_v &= (0.81 \text{ in.} \times 0.72 \times 19,044 \text{ sf}) / 12 \\
 &= 926 \text{ cf} \quad (Concept \text{ Design Estimate}) \\
 Re_v &= [(S) \times (R_v) \times (A)] / 12 \\
 &= [(0.13) \times (0.72) \times (19,044 \text{ sf})] / 12 \\
 &= 110 \text{ cf}
 \end{aligned}$$

Final Design Computations:

Media Storage:	Surface Area x Depth x Void Ratio	
Mulch	=	0.25 ft Shredded Hardwood
Filter Media	=	2 ft Bioretention Soil
Choker Layer	=	0.5 ft #8 Stone
Gravel Jacket	=	1 ft #57 Stone
Enhanced Filter	=	0 ft #57 Stone Below Underdrain
Total Depth	=	3.75 ft
Media Storage/ESD _v	=	1,024 sf x 3.75 ft x 0.40
Media Storage/ESD _v	=	1,536 cf

Ponding Storage:	Average of Water & Device Surface Area x Ponding Depth	
Device Surface Area	=	1,024 sf
Ponding Water Surface Area	=	1,495 sf
Ponding Depth	=	1.00 ft
Ponding Storage	=	(1,024 sf + 1,495 sf) / 2 x 1.00 ft
	=	1,260 cf
Ponding ESD _v	=	Device Surface Area x Ponding Depth
	=	(1,024 sf x 1.00 ft)
	=	1,024 cf

Total Storage	=	2,796 cf	Total ESD _v	=	2,560 cf	Total Re _v	=	1646 cf
---------------	---	----------	------------------------	---	----------	-----------------------	---	---------

$$\begin{aligned}
 P_E \text{ Provided} &= (12 \times ESD_v) / (R_v \times DA) \\
 &= (12 \times 2,560 \text{ cf}) / (0.72 \times 19,044 \text{ sf}) \\
 &= 2.24 \text{ in.} \\
 ESD_v \text{ Max} &= (P_E \times R_v \times DA) / 12 \\
 &= (2.7 \times 0.72 \times 19,044 \text{ sf}) / 12 \\
 &= 3,085 \text{ cf}
 \end{aligned}$$

TOTAL ESD_v PROVIDED OK!

MDE Section 5.4.3 - Micro-Scale Practices

DA-B1: ESD Practice (M-7) - Rain Garden 1

Contributing Drainage Area	=	2,935	sf	or	0.07	Ac.
Impervious Surfaces in DA	=	1,979	sf	or	0.05	Ac.
Percent Imperviousness (%I)	=	67	%	=	1,979 sf / 2,935 sf	
Minimum Surface Area (A_t)	=	59	sf	MINIMUM; 2% of Contributing DA		
Provided Surface Area (A_t)	=	318	sf	≥	59 sf	O.K.

Concept Design Computations:

$$\begin{aligned}
 ESD_v &= (P_E \times R_v \times DA) / 12 \\
 \text{where: } P_E &= 10 \text{ in} \times (A_t / DA) \quad (MDE \text{ Eqn } 5.2) \\
 &= 10 \text{ in} \times (318 \text{ sf} / 2,935 \text{ sf}) \\
 P_E &= 1.08 \text{ in.} \quad (Concept \text{ Design Estimate}) \\
 R_v &= 0.05 + (0.009 \times \%I) \\
 &= 0.05 + (0.009 \times 67\%) \\
 &= 0.65 \\
 ESD_v &= (1.08 \text{ in.} \times 0.65 \times 2,935 \text{ sf}) / 12 \\
 &= 172 \text{ cf} \quad (Concept \text{ Design Estimate}) \\
 Re_v &= [(S) \times (R_v) \times (A)] / 12 \\
 &= [(0.13) \times (0.65) \times (2,935 \text{ sf})] / 12 \\
 &= 21 \text{ cf}
 \end{aligned}$$

Final Design Computations:

Media Storage:	Surface Area x Depth x Void Ratio
Mulch Layer	= 0.25 ft <i>Mulch</i>
Filter Media	= 1.5 ft <i>Bioretention Soil</i>
Choker Layer	= 0 ft <i>Pea Gravel</i>
Gravel Jacket	= 0.5 ft <i>#57 Stone</i>
Total Depth	= 2.25 ft
Media Storage/ESD _v	= 318 sf x 2.25 ft x 0.40
Media Storage/ESD _v	= 286 cf

Ponding Storage:	Average of Water & Device Surface Area x Ponding Depth
Device Surface Area	= 318 sf
Ponding Water Surface Area	= 426 sf
Ponding Depth	= 0.50 ft
Ponding Storage	= (318 sf + 426 sf) / 2 x 0.50 ft
	= 186 cf
Ponding ESD _v	= Device Surface Area x Ponding Depth
	= (318 sf x 0.50 ft)
	= 159 cf

$$\begin{aligned}
 \text{Total Storage} &= 472 \text{ cf} & \text{Total ESD}_v &= 445 \text{ cf} & \text{Total } Re_v &= 21 \text{ cf} \\
 P_E \text{ Provided} &= (12 \times ESD_v) / (R_v \times DA) \\
 &= (12 \times 445 \text{ cf}) / (0.65 \times 2,935 \text{ sf}) \\
 &= 2.8 \text{ in.}
 \end{aligned}$$

$$\begin{aligned}
 ESD_v \text{ Max} &= (P_E \times R_v \times DA) / 12 \\
 &= (2.7 \times 0.65 \times 2,935 \text{ sf}) / 12 \\
 &= 429 \text{ cf}
 \end{aligned}$$

TOTAL ESD_v PROVIDED EXCEEDS ALLOWABLE TREATMENT. USE PE=2.7" FOR ESD_v CALCS

MDE Section 5.4.3 - Micro-Scale Practices

DA-B2: ESD Practice (M-7) - Rain Garden 2

Contributing Drainage Area	=	2,610	sf	or	0.06	Ac.
Impervious Surfaces in DA	=	1,672	sf	or	0.04	Ac.
Percent Imperviousness (%I)	=	64	%	=	1,672 sf / 2,610 sf	
Minimum Surface Area (A_t)	=	52	sf	MINIMUM; 2% of Contributing DA		
Provided Surface Area (A_t)	=	318	sf	≥	52 sf	O.K.

Concept Design Computations:

$$\begin{aligned}
 ESD_v &= (P_E \times R_v \times DA) / 12 \\
 \text{where: } P_E &= 10 \text{ in} \times (A_t / DA) \quad (\text{MDE Eqn 5.2}) \\
 &= 10 \text{ in} \times (318 \text{ sf} / 2,610 \text{ sf}) \\
 P_E &= 1.22 \text{ in.} \quad (\text{Concept Design Estimate}) \\
 R_v &= 0.05 + (0.009 \times \%I) \\
 &= 0.05 + (0.009 \times 64\%) \\
 &= 0.63 \\
 ESD_v &= (1.22 \text{ in.} \times 0.63 \times 2,610 \text{ sf}) / 12 \\
 &= 167 \text{ cf} \quad (\text{Concept Design Estimate}) \\
 Re_v &= [(S) \times (R_v) \times (A)] / 12 \\
 &= [(0.13) \times (0.63) \times (2,610 \text{ sf})] / 12 \\
 &= 21 \text{ cf}
 \end{aligned}$$

Final Design Computations:

Media Storage:	Surface Area x Depth x Void Ratio
Mulch Layer	= 0.25 ft <i>Mulch</i>
Filter Media	= 1.5 ft <i>Bioretention Soil</i>
Choker Layer	= 0 ft <i>Pea Gravel</i>
Gravel Jacket	= 0.5 ft <i>#57 Stone</i>
Total Depth	= 2.25 ft
Media Storage/ESD _v	= 318 sf x 2.25 ft x 0.40
Media Storage/ESD _v	= 286 cf

Ponding Storage:	Average of Water & Device Surface Area x Ponding Depth
Device Surface Area	= 318 sf
Ponding Water Surface Area	= 426 sf
Ponding Depth	= 0.50 ft
Ponding Storage	= (318 sf + 426 sf) / 2 x 0.50 ft
	= 186 cf
Ponding ESD _v	= Device Surface Area x Ponding Depth
	= (318 sf x 0.50 ft)
	= 159 cf

Total Storage	=	472 cf	Total ESD _v	=	445 cf	Total Re _v	=	21 cf
P_E Provided	=	$(12 \times ESD_v) / (R_v \times DA)$ $= (12 \times 445 \text{ cf}) / (0.63 \times 2,610 \text{ sf})$ $= 3.25 \text{ in.}$						

$$\begin{aligned}
 ESD_v \text{ Max} &= (P_E \times R_v \times DA) / 12 \\
 &= (2.7 \times 0.63 \times 2,610 \text{ sf}) / 12 \\
 &= 370 \text{ cf}
 \end{aligned}$$

TOTAL ESD_v PROVIDED EXCEEDS ALLOWABLE TREATMENT. USE PE=2.7" FOR ESD_v CALCS

P_E Value Calculations:

SWM Summary Chart							
DA #	ESD Practice	DA	Storage Provided	ESD _v	Re _v	P _E Value	Net P _E Value
DA-A1:	Micro Bioretention 1	19,044 sf	2,796 cf	2,560 cf	1,646 cf	2.24 in.	2.24" x 19,044 sf / 67,891 sf = 0.63 in.
DA-B1:	Rain Garden 1	2,935 sf	472 cf	429 cf	21 cf	2.70 in.	2.70" x 2,935 sf / 67,891 sf = 0.12 in.
DA-B2:	Rain Garden 2	2,610 sf	472 cf	370 cf	21 cf	2.70 in.	2.70" x 2,610 sf / 67,891 sf = 0.10 in.
		sf	cf	cf	cf	in.	in.
Totals:				3,359 cf	1,687 cf	Total Net P _E Value = 0.85 in.	
Target ESD _v :				3,168 cf	257 cf	Target P _E = 1.60 in.	
				P _E Provided: (12 x 3,359cf) / (0.35 x 67,891sf) = 1.70 in.			



ARMISTEAD, LEE, RUST & WRIGHT, P.A.
ATTORNEYS AT LAW

114 Bay STREET, BUILDING C
EASTON, MARYLAND 21601

TELEPHONE: (410) 819-8989
FACSIMILE: (410) 822-4787

EMAIL ADDRESS
ZACHSMITH@ALRWLAW.COM

January 11, 2024

FOR HAND-DELIVERY

Don Richardson, Town Manager
Town of Easton
14 South Harrison Street
Easton, Maryland 21601

**Re: Petition for Annexation
 Corrigan & Trippe Ventures, LLC
 Tax Map 34, Parcel 128**

Dear Don:

On behalf of Corrigan & Trippe Ventures, LLC, enclosed please find a Petition for Annexation of its above-referenced property. An annexation plat (reduced size) and a metes and bounds description are attached to the Petition as exhibits. I will provide electronic copies of these documents to the Town Clerk for distribution to the Council. Also enclosed please find a check for Fifteen Thousand Dollars (\$15,000.00) representing the application fee.


Consistent with the existing adjacent Town zoning, my client proposes that the property be zoned R10-A upon annexation. Following annexation, my client intends to submit a PUD application proposing to construct multi-family housing on the property, specifically housing intended to provide attainable rental housing for our community. My client has held preliminary discussions with the Talbot County Housing Authority, and is exploring the possibility of collaborating with that organization to develop attainable housing on this this site.

Please provide this request to the Easton Town Council for its consideration and referral to the Easton Planning Commission.

Don Richardson, Town Manager
January 11, 2024
Page 2

If any additional information is required at this time or if there are any questions, please contact me at (410) 819-8989 or by e-mail at zachsmith@alrwlaw.com.

Sincerely,

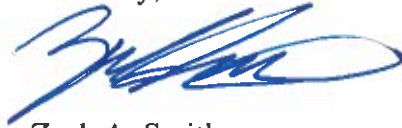A handwritten signature in blue ink, appearing to read 'Zach A. Smith', with a stylized, flowing script.

Zach A. Smith

Enclosures
cc: Corrigan & Trippe Ventures, LLC



Town of Easton
Engineering, Planning and Zoning
14 South Harrison Street, Easton, MD 21601

RECEIVED
JAN 22 2024
TOWN OF EASTON

Petition for Annexation Application

Property Information					
Property Size	Acres	17.329	Square Feet		
Current Land Use	Vacant		Proposed Land Use	Residential	
Address	East Side of Ocean Gateway, South of Dutchmans Lane				
Tax Map	34	Grid	24	Parcel	128 & 175 Lot(s)
Deed Reference:	Liber	2937	Folio	5	
Plat Reference:	Liber	23	Folio	46	(52/18)
Current Country Zoning District	TC/TR			Requested Town Zoning District	R10-A
Town of Easton Comprehensive Plan Priority Designation (circle) ① 2 3					
Property Owner					
Owner Name	Corrigan & Trippe Ventures, LLC				
Mailing Address	27849 Little Park Road, Easton				
Telephone No.		Email			
Agent Information					
Agent Name	Zachary A. Smith	License No.		Expiration Date	
Mailing Address	114 Bay Street, Building C, Easton, Maryland 21601				
Telephone No.	410-819-8989	Email	zachsmith@alrwlaw.com		

ALL OF THE ITEMS ARE REQUIRED TO BE FILED SIMULTANEOUSLY FOR A COMPLETED APPLICATION
(check if included)

- ☒ Petition for Annexation (Needs to be signed by 25% of person who reside in the area to be annexed and who are registered voters and owners of 25% of assessed value of area to be annexed. Can also do by ballot vote ahead of time and initiation of resolution by Town.)
- ☒ An application fee of \$15,000 shall be paid to the Town of Easton. Please Note that the fee collected is a deposit only and that additional fees may be required.
- ☐ The applicant must sign a Town Reimbursement Agreement to ensure all fees, costs, and expenses incurred by the Town in excess of the application fee amount will be reimbursed.
- ☒ Metes and bounds description for property
- ☐ Plats of property which shall include 2 mylar and 8 paper copies.
- ☐ Proposed Annexation Resolution, Proposed Ordinance for Zoning, Proposed Annexation Plan, and Proposed Annexation Agreement.
- NA ☐ If Special Tax District proposed a Resolution to Create Special Tax District shall be required.
-Need consent of owners of 2/3 of assessed value of area, plus 2/3 of number of different property owners.
Can also do by ballot vote ahead of time and initiation of resolution by Town.

Any modifications during review shall warrant an updated application.

I do hereby solemnly declare and affirm that the information provided by this application and the documents attached hereto accurately represent the conditions of the request and that submission of an incomplete application will be returned for correction prior to processing.

Signature of Applicant or Agent


Date 01-22-24

Printed Name of Applicant or Agent

Zachary A. Smith

For Office Use Only

ESDR 2024-02 / AX 24-02

Application No.	2024-1115	Fee Paid	01/23/2024
Date Resolution Introduced to Town Council			
Planning Commission Meeting	TBD	Positive Recommendation to Council? Y ☐ N ☐	
Town Council Public Hearing	TBD	Is a Zoning Waiver Required? Y ☐ N ☐	
Resolution Enactment Date		Resolution Effective Date	
ESDR Y / N Date	02/28/2024		Revised 2-2020

Lane Engineering, LLC

Established 1986

Civil Engineers • Land Planning • Land Surveyors

15 Washington Street
Cambridge, Maryland 21613
Tel 410-221-0818

117 Bay Street
Easton, Maryland 21601
Tel 410-822-8003
Fax 410-822-2024

354 Pennsylvania Avenue
Centreville, Maryland 21617
Tel 410-758-2095

**ANNEXATION DESCRIPTION
ON THE LANDS OF
CORRIGAN AND TRIPPE VENTURES, LLC
IN THE FIRST ELECTION DISTRICT
TALBOT COUNTY, MARYLAND**

January 11, 2024

All that piece, parcel or tract of land situate, lying and being in the First Election District, Talbot County, Maryland, and being more particularly described as follows.

Beginning for the same at a point, said point also being on the easterly side of the public known as Ocean Gateway (150-foot-wide right-of-way) as delineated on a plat titled "Plat showing division of Lots 6 & 7, Mecklenburg Lots (Second Block – E Section" recorded among the Land Records of Talbot County, Maryland in Plat Book 24, Folio 36, said point also being on the easterly "Right-of-Way Line" as delineated on State Roads Commission of Maryland Plat Number 4951, said point also being at the southwest corner of the lands of Richard Burnette (Liber 2439, Folio 75), and from said point of beginning and running in the meridian of the Maryland State Coordinate System NAD 83 (2011), and by and with said southerly side of Richard Burnette lands following course and distance

(1) South 75 degrees 29 minutes 31 seconds East, 200.00 feet to a point and the rear property line of said Richard Burnette; thence by and with said rear property line and the extension thereof the following course and distance.

(2) North 14 degrees 32 minutes 45 seconds East, 1169.05 feet to a point 20-feet south of the lands of Dutchmans Land Investments, LLC (Liber 2879, Folio 359) as delineated on a plat of subdivision titled "Plat Showing Proposed Annexation to the Town of Easton" recorded among the aforesaid Land Records in Plat Book 78, Folio 47; thence running 20-feet south and parallel to said Dutchmans Land Investments, LLC lands the following course and distance

(3) South 75 degrees 58 minutes 28 seconds East, 484.72 feet more or less to a point and the center of Windmill Branch; thence by and with the center of the said Windmill Branch and many meanderings thereof generally the following seventeen courses and distances


(4) South 04 degrees 02 minutes 10 seconds East, 11.12 feet to a point; thence

- (5) South 26 degrees 43 minutes 32 seconds East, 24.11 feet to a point; thence
- (6) South 13 degrees 50 minutes 49 seconds West, 156.48 feet to a point; thence
- (7) South 48 degrees 12 minutes 55 seconds West, 71.44 feet to a point; thence
- (8) North 78 degrees 18 minutes 07 seconds West, 26.34 feet to a point; thence
- (9) North 18 degrees 02 minutes 37 seconds West, 33.72 feet to a point; thence
- (10) North 59 degrees 47 minutes 37 seconds West, 25.96 feet to a point; thence
- (11) South 61 degrees 14 minutes 27 seconds West, 28.63 feet to a point; thence
- (12) South 13 degrees 51 minutes 40 seconds East, 87.37 feet to a point; thence
- (13) South 25 degrees 32 minutes 02 seconds West, 145.73 feet to a point; thence
- (14) South 14 degrees 53 minutes 22 seconds East, 155.44 feet to a point; thence
- (15) South 02 degrees 14 minutes 41 seconds West, 133.00 feet to a point; thence
- (15) South 36 degrees 22 minutes 55 seconds West, 75.30 feet to a point; thence
- (16) South 06 degrees 33 minutes 33 seconds West, 102.48 feet to a point; thence
- (17) South 22 degrees 23 minutes 04 seconds West, 78.50 feet to a point; thence
- (18) South 30 degrees 51 minutes 53 seconds West, 73.24 feet to a point; thence
- (19) South 11 degrees 23 minutes 18 seconds West, 32.00 feet to a point; thence leaving said Windmill Branch and running in, through, over and across Tax Parcel 128, Deed Parcel Two as to include a portion thereof the following twelve courses and distances
- (20) North 87 degrees 00 minutes 18 seconds West, 20.22 feet more or less to a point; thence
- (21) South 11 degrees 23 minutes 18 seconds West, 21.10 feet to a point; thence
- (22) South 50 degrees 15 minutes 51 seconds West, 64.49 feet to a point; thence
- (23) South 11 degrees 19 minutes 30 seconds East, 76.32 feet to a point; thence
- (24) South 45 degrees 20 minutes 03 seconds West, 40.95 feet to a point; thence
- (25) North 75 degrees 27 minutes 15 seconds West, 117.94 feet to a point; thence



- (26) South 19 degrees 46 minutes 31 seconds West, 100.42 feet to a point; thence
- (27) South 75 degrees 27 minutes 15 seconds East, 115.16 feet to a point; thence
- (28) South 18 degrees 43 minutes 12 seconds West, 32.10 feet to a point; thence
- (29) South 03 degrees 03 minutes 57 seconds West, 36.31 feet to a point; thence
- (30) South 38 degrees 38 minutes 21 seconds West, 114.12 feet to a point; thence
- (31) South 17 degrees 49 minutes 05 seconds West, 71.20 feet to a point; thence
- (32) South 17 degrees 24 minutes 05 seconds East, 38.51 feet to a point and the lands of The Unitarian Universalist Fellowship at Easton (Liber 1928, Folio 346); thence by and with said The Unitarian Universalist Fellowship at Easton lands
- (33) North 75 degrees 24 minutes 57 seconds West, 370.11 feet to a point and the lands of Walbridge Real Estate Investments, LLC (Liber 1840, Folio 398; thence by and with said Walbridge Real Estate Investments, LLC land the following two courses and distances
- (34) North 14 degrees 32 minutes 45 seconds East, 150.00 feet to a point; thence
- (35) North 75 degrees 24 minutes 45 seconds West, 200.00 feet to a point and the aforementioned easterly side of Ocean Gateway; thence by and with said easterly side of Ocean Gateway
- (36) North 14 degrees 32 minutes 45 seconds East, 299.64 feet to the Place of Beginning, containing 17.329 Acres of Land, more or less, and

The above parcel is intended to be all of the same land, as shown as Total Area of Annexation on a plan entitled "Annexation Plat on the lands of Corrigan and Trippe Ventures, LLC" as prepared by Lane Engineering, LLC, on January 5, 2024, I hereby certify that these documents were prepared by me or under my responsible charge and complies with requirements as set forth in regulation 09.13.06.12, and that I am a duly licensed property line surveyor under the laws of the State of Maryland, License No. 363, and, subject to biennial renewal, my current expiration date is August 3, 2025

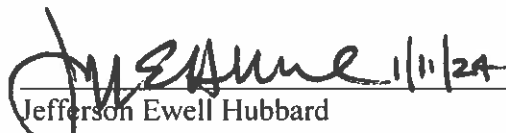
Jefferson Ewell Hubbard
Registered Property Line Surveyor
Maryland Registration Number 363



www.leinc.com
general@leinc.com



**IN THE MATTER OF THE
ANNEXATION OF THE PROPERTY
OF CORRIGAN & TRIPPE
VENTURES, LLC**

*** BEFORE THE
TOWN COUNCIL OF EASTON,
* MARYLAND**

PETITION FOR ANNEXATION

A. THIS PETITION FOR ANNEXATION ("Petition") is submitted by Corrigan & Trippe Ventures, LLC, a Maryland limited liability company ("Petitioner"), the owner of certain real property shown and depicted on Exhibit "1" attached hereto and titled "ANNEXATION PLAT ON THE LANDS OF CORRIGAN AND TRIPPE VENTURES, LLC IN THE FIRST ELECTION DISTRICT, TALBOT COUNTY, MARYLAND TAX MAP 34 GRID 24, PARCEL128," and described in the metes and bounds description attached hereto as Exhibit "2" ("Annexation Property").

B. The Annexation Property consists of a total of 17.329 acres of land, more or less.

C. Petitioner hereby petitions the Town Council of Easton, Maryland to annex the Annexation Property by extending the municipal boundaries of the Town of Easton, Maryland to include the Annexation Property.

D. Petitioner owns all of the Annexation Property, and accordingly, constitutes at least twenty-five percent (25%) of the persons eligible to sign this Petition.

E. There are no registered voters residing within the boundaries of the Annexation Property.

F. The Annexation Property is contiguous and adjoining to the existing municipal boundaries of the Town of Easton, Maryland.

G. The expansion of the existing municipal boundaries of the Town of Easton, Maryland to include the Annexation Property will not create enclaves of unincorporated land bounded on all sides by real property located within the municipal boundaries of the Town of Easton, Maryland.

H. The Annexation Property is shown as a "*Priority 1 – Boundary Refinement Area*" on the "*Growth Areas Map*" included in the 2010 Easton Comprehensive Plan, which areas are described in the Comprehensive Plan as "*deemed appropriate for consideration for Annexation*" (2010 Town of Easton Comprehensive Plan, Municipal Growth Element, page 49).

NOW, THEREFORE, Petitioner hereby petitions the Town Council of Easton, Maryland to introduce a resolution to extend the municipal boundaries of the Town of Easton, Maryland to include the Annexation Property.

IN WITNESS WHEREOF, Petitioner has caused this Petition to be signed and sealed by its duly authorized representative this 8th day of January, 2024.

CORRIGAN & TRIPPE VENTURES, LLC,
a Maryland limited liability company

By: William Coyne
William Coyne, Authorized Member



Good Neighbors

THE HOUSING COMMISSION Of Talbot County

900 Doverbrook ☐ Easton, MD 21601 ☐ phone: 410.822.5358 ☐ fax: 410.822.3213

Don E. Bibb, Executive Director

January 23, 2024

Easton Town Council
c/o Frank Gunsallus, Council President
14 South Harrison Street
P.O. Box 520
Easton, Maryland 21601

Re: Annexation of the Lands of Corrigan & Trippe Ventures, LLC

Dear President Gunsallus and Members of the Town Council:

The Housing Commission of Talbot has met recently with Zach Smith and Bill Coyne to discuss the potential development of affordable housing on the approximately 17 acres of land owned by Corrigan & Trippe Ventures, LLC and that is the subject of a pending Petition for Annexation into the Town of Easton. These discussions have centered on the prospect of building multi-family rental housing on this property that will be available to the populations that the Housing Authority of Talbot County serves, and the possibility of a public private partnership to develop and/or to operate such units. While there is no formal and/or final agreement between our organizations at this point, the discussions thus far have been very encouraging. As we all know there is a shortage of affordable housing units within our community, and the construction of multi-family residential on the subject property will certainly help to address this shortage.

The Housing Commission of Talbot supports the effort to annex this land into the Town, and hopes to continue collaborating with the property owner following its annexation to help create additional affordable units within our community. Please support the annexation.

Sincerely,

Don E. Bibb, PHM
Executive Director
Housing Commission of Talbot

RECEIVED

FEB 02 2024

TOWN OF EASTON





FINK, WHITTEN & ASSOCIATES, LLC

Land Surveying • Land Planning • Environmental Consulting • Permitting
www.finkwhitten.com

504 Maryland Avenue
Cambridge, MD 21613
410-228-8885 phone
410-228-8845 fax

113 East Dover Street
Unit C, 1st Floor
Easton, MD 21601
410-822-8484

February 7, 2024

Mr. Lynn Thomas, Town Planner
Town of Easton Planning & Zoning
16 S. Harrison Street
Easton, MD 21601

RE: Site Plan – Canvasback Properties, LLC c/o Keith Prettyman
29501 Canvasback Drive, Easton
Map 109, Parcel 4586, Lot 16 – Carlton Business Park – Zoned CG

Dear Lynn:

Please find enclosed four (4) copies of the Site Plan on the Lands of Canvasback Properties, LLC c/o Keith Prettyman, as well as the ESDR application, site plan application and review fee, deeds and plats of record.

As such, please place on the ESDR agenda for February 28, 2024. Please note that this project started with DBF and upon zoning change, Mr. Prettyman had to change his plans to proposed (2) climate controlled buildings. FWA has taken the plans previously prepared and only slightly modified them. Note that SWM was previously approved and taken from DBF plans as well. FWA is acting as Mr. Prettyman's agent / surveyor in the finalization of this site plan. Full architectural plans are forthcoming.

Sincerely,
Fink, Whitten & Associates, LLC

Elizabeth

Elizabeth Fink
Co-owner, Planner



Town of Easton
Engineering, Planning and Zoning
14 South Harrison Street, Easton, MD 21601

RECEIVED
FEB 07 2024
TOWN OF EASTON

Easton Staff Development Review

Property Information

Address 29501 Canvasback Drive
Tax Map 109 Grid EA Parcel 4582 Lot 16
Deed Reference: Liber 2690 Folio 5
Plat Reference: Liber 1 Folio 18A
Base Zoning District CG Historic District Y ☐ N ☒ Planning Redevelopment Y ☐ N ☒
Purpose of Application / Description of Work:

Finalization of previously approved site plan - scope changed when zoning changed. Seeking approval of (29) climate controlled storage buildings with associated parking, stormwater management and landscaping.

Owner

Name Canvasback Properties, LLC c/o Keith Prettyman
Mailing Address 30360 Kings meadow place Easton 21601
Telephone No. 410 310 9792 Email Keithprettymanconstruction.com

Applicant / Agent

Name Fink, Whitten + Assoc - Elizabeth Fink
Mailing Address 113 E Dover St Unit C Easton 21601
Telephone No. 410 822 8484 Email efink@finkwhitten.com

Surveyor / Engineer

Name Steve Whitten License No. 21326 Expiration Date 1-8-25
Mailing Address 504 Maryland Ave Cambridge md 21613
Telephone No. 410 822 8885 Email stevewhitten.1s@gmail.com

Any modifications during review shall warrant an updated application.

I do hereby solemnly declare and affirm that the information provided by this application and the documents attached hereto accurately represent the conditions of the request and that submission of an incomplete application will be returned for correction prior to processing.

Signature of Applicant or Agent

Date

Printed Name of Applicant or Agent

Elizabeth Fink, FWA
2-7-24
Elizabeth Fink

For Office Use Only

Easton Staff Development Review Meeting Required Y ☒ N ☐

Easton Staff Development Review Meeting Date

02/28/2024

2024-1128 / ESDR 24-03

Completeness Check Date

Revisions/Resubmissions Required Y ☐ N ☐

Resubmission Date

Documents Received Y ☐ N ☐

Staff Determination

Planning Commission Required Y ☐ N ☐

BOZA Required Y ☐ N ☐

Historic District Commission Required Y ☐ N ☐

Resubmission for ESDR Required Y ☐ N ☐

Staff Signature

Date

Revised 02-2019



Town of Easton
Engineering, Planning and Zoning
14 South Harrison Street, Easton, MD 21601

RECEIVED
FEB 07 2024
TOWN OF EASTON

Site Plan, PUD, Planned Healthcare Application

Application Type

Planned Unit Development ☐ Amendment ☐ Health Care (HC) ☐ Site Plan ☒

Subdivision Information

Name Canvasback Properties, LLC c/o Keith Prettyman
Original Property Size Acres .86 Square Feet
Telephone No. 410-310-9792 Email keithprettymanconstructioninc.com

Site Plan Information

Property Size Acres .86 Square Feet 37,547
Structure's Floor Area 12,000 SF Structure's Square Feet 12,000
Area of Disturbance 37,547 SF Number of Dwelling Units 0

Property Information

Address 29501 Canvasback Drive Easton
Tax Map 109 Grid EA Parcel 4582 Lot 16
Deed Reference: Liber 2690 Folio 5
Plat Reference: Liber 1 Folio 18A
Base Zoning District CG Historic Y ☒ N ☐ Planned Redevelopment Y ☐ N ☒
Source of Electricity Easton Utilities

Owner

Name Canvasback Properties, LLC c/o Keith Prettyman
Mailing Address 30360 Kings meadow place Easton 21601
Telephone No. 410 310 9792 Email keithprettymanconstructioninc.com

Applicant or Agent

Name Fink, Whitten + Associates, LLC - Elizabeth Fink
Mailing Address 113 E Dover Street Unit C, Easton
Telephone No. 410 822 8484 Email efink@finkwhitten.com

Surveyor / Engineer

Name Steve Whitten License No. 21326 Expiration Date 1-8-25
Mailing Address 504 Maryland Avenue Cambridge md 21613
Telephone No. 410 228 8885 Email strevwhitten.15@gmail.com

Any modifications during review shall warrant an updated application.

I hereby certify that I have reviewed and satisfied the Town of Easton Development Standards and that submission of an incomplete application will be returned for correction prior to processing.

Signature of Applicant or Agent

Date

Printed Name of Applicant or Agent

Elizabeth Fink FWA
2-7-24
Elizabeth Fink

For Office Use Only

Planning Commission Required	Y ☐ N ☐
Planning Commission Meeting Date	TBD
Sketch Approval Date	Project No. ESDR 24-03
Prelim/Dev. Approval Date	Application No. 2024-1128
Final Approval Date	Sketch Fee Paid 02/07/2024
Recordation Date	Develop. Fee Paid


Revised 02-2019

TOTAL LOT AREA = 37,462 SQ.FT.
50% LOT COVERAGE ALLOWED FOR ALL BUILDINGS & STRUCTURES = 18,730 SQ.FT.



PROPOSED STRUCTURE COVERAGE
PROPOSED BUILDINGS = 12,000 S.F.
TOTAL BUILDING / STRUCTURE AREA = 12,000 S.F. (32%)
REMAINING BUILDING / STRUCTURE COVERAGE ALLOWED = 6,730 S.F.

PROPOSED NON-STRUCTURE COVERAGE
PROPOSED PAVEMENT = 8,770 S.F.
TOTAL NON-STRUCTURE AREA = 8,770 S.F. (23%)

TOTAL LOT COVERAGE = 20,770 S.F. (55%)

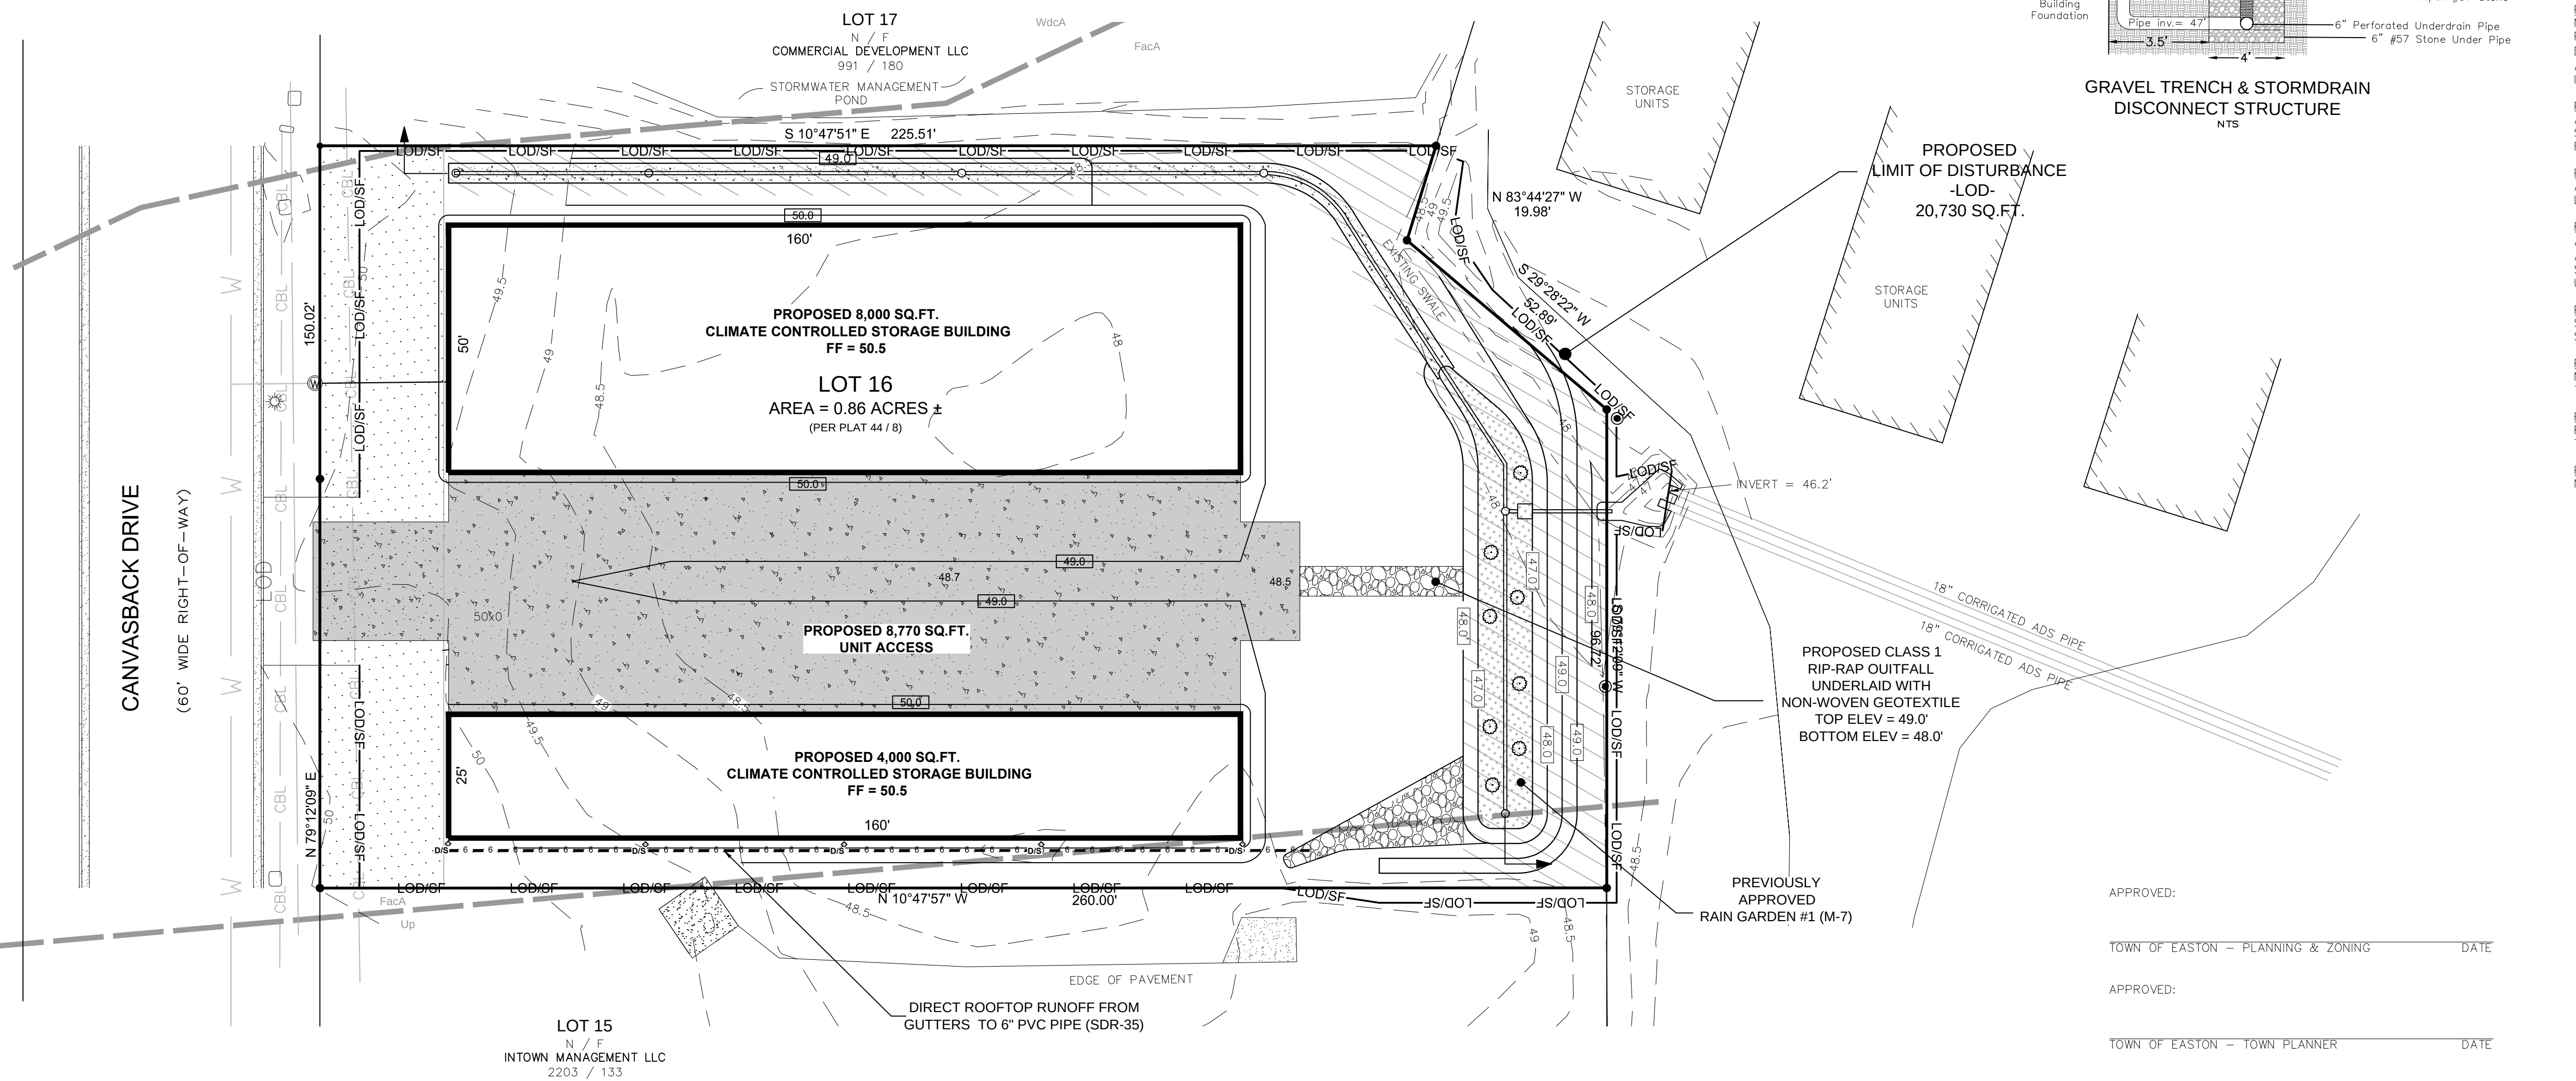

UNDERGROUND UTILITY WARNING:
NO INVESTIGATION AS TO THE EXISTENCE OF ANY UNDERGROUND UTILITIES WAS CONDUCTED IN THE PREPARATION OF THIS PLAN. IT IS THE RESPONSIBILITY OF THE OWNER, SUCCESSORS, OR ASSIGNS, AND/OR ANY CONTRACTOR TO COMPLY WITH THE UNDERGROUND FACILITIES DAMAGE PREVENTION LAW AND THE REQUISITE PERMITS ARISING THEREFROM.

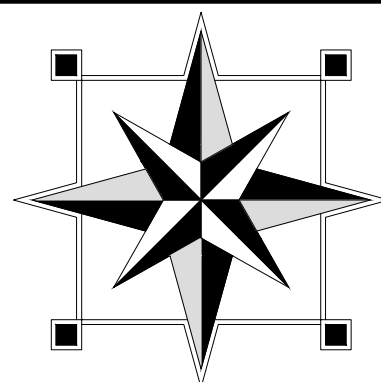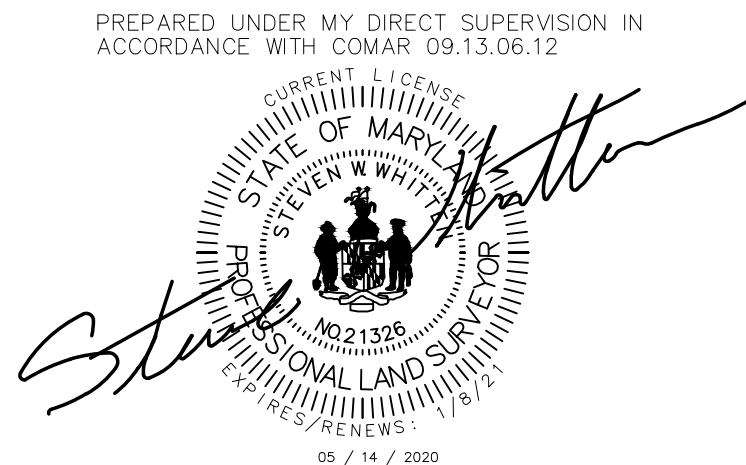

FINK, WHITTEN & ASSOCIATES, LLC.
LAND SURVEYING LAND PLANNING
ENVIRONMENTAL CONSULTING
PERMITTING

EASTON
410-822-8484
113 E. Dover St., Unit C
Easton, Maryland 21601

CAMBRIDGE
410-228-8885
564 Maryland Avenue
Cambridge, Maryland 21613

www.FINKWHITTEN.com

DATE	REVISION

SITE PLAN ON THE LAND OF		DRAWN B.S.F.	CHECKED S.W.W.
DATE		05/05/2022	
SCALE		1" = 20'	
JOB NO.		T-109-EA-4582-16	
SHEET NO.		1 of 5	

TAX MAP 109, GRID EA, PARCEL 4582, LOT 16
IN THE TOWN OF EASTON
TALBOT COUNTY, MARYLAND

- ALL MATERIALS AND METHODS OF CONSTRUCTION SHALL CONFORM TO THE DRAWINGS, SPECIFICATIONS, LOCAL BUILDING CODES, BEST PRACTICES OF THE RESPECTIVE TRADES AND THE STANDARD SPECIFICATIONS AND DETAILS REFERRED TO HEREON.
- THESE DRAWINGS SHOW INFORMATION FROM THE BEST AVAILABLE RECORDS REGARDING PIPES, CONDUITS, TELEPHONE LINES, AND OTHER STRUCTURES AND CONDITIONS WHICH EXIST ALONG THE LINE OF WORK, BOTH AT AND BELOW THE SURFACE OF THE GROUND. THE OWNER AND THE ENGINEER DISCLAIM ANY RESPONSIBILITY FOR THE ACCURACY OR COMPLETENESS OF SAID INFORMATION, BEING SHOWN ONLY FOR THE CONVENIENCE OF THE CONTRACTOR, WHO MUST VERIFY THE INFORMATION GIVEN TO HIS OWN SATISFACTION. IF THE CONTRACTOR RELIES ON SAID INFORMATION, HE DOES SO AT HIS OWN RISK, THE GIVING OF THE INFORMATION ON THE CONTRACT DRAWINGS WILL NOT RELIEVE THE CONTRACTOR OF HIS OBLIGATION TO SUPPORT AND PROTECT ALL PIPES, CONDUITS, TELEPHONE LINES, UTILITIES AND OTHER STRUCTURES.
- THE CONTRACTOR SHALL NOTIFY THE FOLLOWING TWO WEEKS PRIOR TO THE START OF CONSTRUCTION AND SHALL COORDINATE ALL CONSTRUCTION PHASES WITH THEM:

MDE	1-410-901-4020
TALBOT COUNTY	1-410-770-8030
MISS UTILITY	1-800-441-8355
TOWN OF EASTON	410-822-2525
TALBOT SOIL CONSERVATION DISTRICT	410-822-1583
- SHOULD ANY DAMAGE OCCUR TO ANY UTILITIES, THEY SHALL BE REPAIRED SOLELY AT THE CONTRACTORS EXPENSE.
- ALL LANDSCAPING SHALL BE PERFORMED BY QUALIFIED PROFESSIONALS. ALL PLANT MATERIAL SHALL BE FROM CERTIFIED NURSERYMAN AND BE GUARANTEED FOR ONE (1) YEAR FROM THE DATE OF PLANTING.
- ANY PROPERTY LINE MONUMENTATION DISTURBED DURING CONSTRUCTION SHALL BE REPLACED SOLELY AT THE CONTRACTORS EXPENSE.
- THE IMPACT FEES (\$) INDICATED IN THIS NOTATION SHALL NOT BE CONSTRUCTED AS VESTED UNLESS AND UNTIL SUBMISSION OF BUILDING PERMIT APPLICATION.
- PARKING REQUIREMENTS
STORAGE AND WAREHOUSE ~ 1 SPACE PER 2,000 SQ.FT. OF GFA PLUS REQUIRED SPACES FOR ANY OFFICE AREA AND 1 SPACE FOR EACH VEHICLE USED IN THE BUSINESS.
- A MAXIMUM OF 9 EMPLOYEES DAILY.
- HOURS OF OPERATION: 9 WEEKLY 8AM TO 5PM, MONDAY-FRIDAY
- OWNER WILL EXCEPT MAINTENANCE RESPONSIBILITIES FOR STORMWATER MANAGEMENT PRACTICES.

DESIGN PRINCIPLES

- PRINCIPLE #1**
INTEGRATED USES ARE DESIRABLE: AS THIS DEVELOPMENT IS LOCATED WITHIN AN INDUSTRIAL ZONED DISTRICT, THIS ELEMENT IS NOT PARTICULARLY APPLICABLE TO THIS SITE. THE SITE IS CONSIDERED INFILL DEVELOPMENT, AS THE LOT IS CURRENTLY UNIMPROVED. LOCATED WITHIN AN ESTABLISHED BUSINESS PARK, THE PROPOSED NEW STRUCTURE WILL SERVE AS WAREHOUSE/CONTRACTORS STORAGE.
- PRINCIPLE #2**
NATURAL FEATURES SHOULD DETERMINE DESIGN: THIS ELEMENT REFERS TO THE PLANNING OF SITES BASED ON THE ENVIRONMENTAL RESOURCES PRESENT. IN THIS CASE, THE SITE IS UNIMPROVED BUT BORDERED BY DEVELOPED LOTS ON EITHER SIDE. THIS LOT SHALL BE AN INFILL DEVELOPMENT, TO BE IMPROVED WITH A WAREHOUSE/CONTRACTORS STORAGE BUILDING. MDE HAS VISITED THE SITE AND IS CALLING THE DITCH ALONG THE REAR PROPERTY LINE A LINEAR NONTIDAL WETLAND, REQUIRING A 25' BUFFER. THERE IS LITTLE TO NO TOPOGRAPHIC RELIEF. THE SITE IS DESIGNED TO COMPLEMENT THE SURROUNDING DEVELOPED LOTS.
- PRINCIPLE #3**
AUTOMOBILES SHOULD NOT DETERMINE DESIGN: PER THE ZONING CODE AND WITH THE USES EXISTING AND PROPOSED WITHIN THIS SITE, 9 PARKING SPACES ARE REQUIRED AS WELL AS ONE UNLOADING SPACE, ALL WHICH HAVE BEEN SATISFIED. THE PROPOSED PAVEMENT AREA ON SITE, AT THE FRONT OF THE PROPOSED STRUCTURE, IS DIRECTLY COMPARABLE TO THAT OF THE OTHER DEVELOPED LOTS WITHIN THIS BUSINESS PARK.
- PRINCIPLE #4**
AMPLE OPEN SPACES SHOULD BE PROVIDED WITHIN AND AROUND NEIGHBORHOODS: AS THIS SITE IS LOCATED IN AN INDUSTRIAL ZONE AND IS NOT LOCATED NEAR TO NEIGHBORHOODS, THIS IS NOT APPLICABLE.
- PRINCIPLE #5**
ARCHITECTURE SHOULD RESPECT EASTON'S HISTORICAL DEVELOPMENT: AS THE PROPOSED BUILDING ADDITION IS NOT "OPEN TO THE PUBLIC", AND IS MEANT TO SERVE AS WAREHOUSE SPACE AND/OR A CONTRACTORS' SHOP, THIS IS NOT PARTICULARLY RELEVANT TO OUR REQUEST. THE BUILDING WILL BE A METAL POLE BUILDING AS ARE SEEN IN MANY WAREHOUSE UNITS.
- PRINCIPLE #6**
SIGNS SHOULD INFORM BUT NOT DOMINATE: AT THIS TIME, ONE FREESTANDING SIGN IS PROPOSED IN ACCORDANCE WITH THE CODE. SMALLER SHRUBS ARE PROPOSED AT THE BASE OF THE PROPOSED SIGN.
- PRINCIPLE #7**
NEIGHBORHOODS SHOULD CONTAIN A DIVERSITY OF HOUSING TYPES: THIS PRINCIPLE IS NOT APPLICABLE TO OUR REQUEST.
- PRINCIPLE #8**
RESIDENTIAL DEVELOPMENT SHOULD BE INTERESTING PLACES: THIS PRINCIPLE IS NOT APPLICABLE TO OUR REQUEST.
- PRINCIPLE #9**
NEIGHBORHOODS SHOULD CONNECT: THIS PRINCIPLE IS NOT APPLICABLE TO OUR REQUEST.

NOTES:

- SITE INFORMATION:
OWNERS: CANVASBACK PROPERTIES, LLC
30360 KINGS MEADOW PLACE
EASTON, MD. 21601
TAX MAP 109, GRID EA, PARCEL 4582, LOT 16
TAX ACCOUNT No.: 01-072080
- DEED REFERENCE: 2690 / 005
PLAT REFERENCE: PC 1 / 18A
- ZONING: CG - COMMERCIAL GENERAL
- BUILDING SETBACKS: FRONT 25'
SIDE 10'
REAR 30'
- THE ENTIRE PROPERTY SHOWN HEREON IS LOCATED WITHIN THE COASTAL FLOOD PLAIN ZONE "X" AS SHOWN ON THE FLOOD INSURANCE RATE MAP COMMUNITY PANEL NO. 24041C0193C FOR TALBOT COUNTY, MARYLAND DATED AUGUST 5, 2013.
- THE PROPERTY SHOWN HEREON IS NOT LOCATED WITHIN THE CHESAPEAKE BAY CRITICAL AREA.
- THE PROPERTY LINES SHOWN HEREON ARE PER PLAT 1 / 18A.
- ALL PROPOSED SITE IMPROVEMENTS SHALL BE CONSTRUCTED IN ACCORDANCE WITH TOWN OF EASTON & EASTON UTILITIES CONSTRUCTION STANDARDS AND SPECIFICATIONS FOR WATER, SEWER AND STREETS ISSUED APRIL 12, 2011.
- THE CONTRACTOR SHALL NOTIFY THE TOWN OF EASTON ENGINEERING DEPARTMENT AT 410-820-8822 AT LEAST TWO WEEKS PRIOR TO THE START OF CONSTRUCTION TO SCHEDULE A PRE-CONSTRUCTION MEETING.

GENERAL NOTES:

ALL MATERIALS AND METHODS OF CONSTRUCTION SHALL CONFORM TO THE DRAWINGS, SPECIFICATIONS, LOCAL BUILDING CODES, BEST PRACTICES OF THE RESPECTIVE TRADES AND THE STANDARD SPECIFICATIONS AND DETAILS REFERRED TO HEREON.

THIS DRAWING SHOWS INFORMATION OBTAINED FROM AVAILABLE RECORDS REGARDING PIPES, CONDUITS, TELEPHONE LINES AND OTHER STRUCTURES AND CONDITIONS WHICH EXIST WITHIN LIMITS OF THE WORK AT AND BELOW THE SURFACE OF THE GROUND. THE OWNER AND ENGINEER DISCLAIM ANY RESPONSIBILITIES FOR THE ACCURACY OR COMPLETENESS OF SAID INFORMATION BEING SHOWN ONLY FOR THE CONVENIENCE OF THE CONTRACTOR WHO MUST VERIFY THE INFORMATION TO HIS OWN SATISFACTION. IF THE CONTRACTOR RELIES ON SAID INFORMATION, HE DOES SO AT HIS OWN RISK. THE CONTRACTOR IS RESPONSIBLE FOR SUPPORTING AND PROTECTING ALL PIPES, CONDUITS, TELEPHONE LINES, AND OTHER STRUCTURES.

THE CONTRACTOR SHALL NOTIFY THE FOLLOWING TWO (2) WEEKS PRIOR TO START OF CONSTRUCTION AND SHALL COORDINATE ALL CONSTRUCTION PHASES WITH THEM:

SHOULD ANY DAMAGE OCCUR TO ANY UTILITIES, THEY SHALL BE REPAIRED SOLELY AT THE CONTRACTORS EXPENSE.

ALL LANDSCAPING SHALL BE PERFORMED BY QUALIFIED PROFESSIONALS. ALL PLANT MATERIALS SHALL BE FROM CERTIFIED NURSERYMEN AND BE GUARANTEED FOR ONE (1) YEAR FROM THE DATE OF PLANTING.

ANY PROPERTY LINE MONUMENTATION DISTURBED DURING CONSTRUCTION SHALL BE REPLACED SOLELY AT THE CONTRACTORS EXPENSE.

ANY PROPERTY LINE MONUMENTATION DISTURBED DURING CONSTRUCTION SHALL BE REPLACED SOLELY AT THE CONTRACTORS EXPENSE.

ZONING: CG - COMMERCIAL GENERAL

ZONING: CG – COMMERCIAL GENERAL

OWNER/DEVELOPER:

NAME: KEITH PRETTYMAN
STREET: 29501 CANVASBACK DRIVE

TOWN: EASTON, MD 21601
PHONE: 410 310 8793

PHONE: 410-510-9792

PROJECT LOCATION: TAX MAP NO. 109, GRID EA, PARCEL 4582, LOT 16

SCD NOTES

TOTAL AREA OF SITE	= 37,599	SQ.FT.±
TOTAL DISTURBED AREA	= 37,646	SQ.FT.±
AREA TO BE SEEDDED	= 16,400	SQ.FT.±
TOTAL VOLUME OF CUT	= 132	CU.YDS.± *
TOTAL VOLUME OF FILL	= 600	CU.YDS.± *
APPROXIMATE CUBIC YARDS OF MATERIAL TO BE TRANSPORTED FROM THE SITE = 0 CU. YDS.±		

* = ESTIMATE ONLY. NOT FOR BID. IT IS THE RESPONSIBILITY OF THE CONTRACTOR TO SECURE APPROVAL FOR ANY BORROW OR SPOIL LOCATIONS NOT SHOWN ON THIS PLAN.

PHASE OF CONSTRUCTION

1. CONTACT THE MARYLAND DEPARTMENT OF THE ENVIRONMENT, PHONE # (410)901-4020 A MINIMUM OF TWO (2) WEEKS PRIOR TO THE START OF CONSTRUCTION TO SCHEDULE A PRE CONSTRUCTION MEETING TO REVIEW PLANS AND BECOME FAMILIAR WITH ALL PERMITS.
2. INSTALL TEMPORARY SEDIMENT CONTROL MEASURES/PERIMETER CONTROLS.
3. REMOVE A MINIMUM OF 6" OF TOPSOIL AS NEEDED AND STOCKPILE AS SHOWN. DISPOSE OF EXCESS TOPSOIL OFFSITE AT AN APPROVED LAND FILL.
4. CONSTRUCT ALL PROPOSED IMPROVEMENTS.
5. MAINTAIN ALL SEDIMENT CONTROL MEASURES THROUGHOUT CONSTRUCTION.
6. CONSTRUCT RAIN GARDEN.
7. SEED AND MULCH PER SPECIFICATIONS.
8. ONCE THE SITE IS FULLY STABILIZED, AND THROUGH COORDINATION AND APPROVAL OF THE MDE INSPECTOR, REMOVE SEDIMENT CONTROL MEASURES.

EROSION & SEDIMENT CONTROL STANDARDS AND SPECIFICATIONS FOR VEGETATIVE STABILIZATION

- CONTRACTOR SHALL INSTALL/LOE EROSION AND SEDIMENT CONTROL DEVICES PRIOR TO ANY GRADING. FOLLOWING INITIAL DISTURBANCE OR RE-DISTURBANCE, PERMANENT OR TEMPORARY STABILIZATION SHALL BE COMPLETED WITHIN THREE (3) CALENDAR DAYS AS TO THE SURFACE OF ALL PERIMETER CONTROLS, DIKES, SWALES, DITCHES, PERIMETER SLOPES GREATER THAN THREE (3) HORIZONTAL TO ONE (1) VERTICAL (3:1) AND SEVEN (7) DAYS ON ALL OTHER DISTURBED OR GRADED AREAS ON THE SITE NOT UNDER ACTIVE GRADING.
- ALL TEMPORARY EROSION AND SEDIMENT CONTROL DEVICES ARE TO BE PROVIDED AS INDICATED ON THIS PLAN, WITH LOCATION AND ADJUSTMENTS TO BE MADE IN THE FIELD AS NECESSARY, AND TO BE MAINTAINED AT THE END OF EACH WORKING DAY UNTIL PROJECT COMPLETION. THE MINIMUM AREA PRACTICAL SHALL BE DISTURBED FOR THE MINIMAL AMOUNT OF TIME POSSIBLE.
3. CLEARING AND GRUBBING SHALL INCLUDE ALL TREES, BRUSH, DEBRIS, ROOT MAT AND ORGANIC MATERIALS TO BE REMOVED.
4. TEMPORARY SEEDING SHALL BE ACCOMPLISHED BETWEEN FEBRUARY 15TH THROUGH APRIL 30TH, OR AUGUST 15TH THROUGH NOVEMBER 30TH. DURING OTHER TIMES, TEMPORARY MULCHING SHALL BE PROVIDED.
5. TEMPORARY SEEDING SHALL CONFORM TO THE FOLLOWING APPLICATIONS: 436 LBS. PER ACRE OF 10-20-20; 4,000 LBS. PER ACRE OF GROUND LIMESTONE, TO BE INCORPORATED INTO THE SOIL BY DISKING OR OTHER SUITABLE MEANS. ANNUAL REGRASS MULCH SHALL BE APPLIED AT A RATE OF 50 LBS. PER ACRE USING SUITABLE EQUIPMENT. MULCHING SHALL BE ACCOMPLISHED IMMEDIATELY AFTER SEEDING.

Seed Mixture (For Hazard Zone 7a) (From Table B.1)					Fertilizer Rate (10-20-20)	Lime Rate
No.	Species	Appl. Rate (lbs./a.c.)	Seeding Dates	Seeding Depths		
	ANNUAL RYE GRASS	50 lbs.	2/15-4/30 8/15-11/30	1/2"	436 lb/ac 10 lb 1000 sf	2 tons/ac 80 lb 1000 sf
	BARLEY	96 lbs.	2/15-4/30 / 8/15-11/30	1"		
	DATS	72 lbs.	2/15-4/30 / 8/15-11/30	1"		
	WHEAT	120 lbs.	2/15-4/30 / 8/15-11/30	1"		
	CEREAL RYE	112 lbs.	2/15-4/30 8/15-12/15	1"		
	FOXTAIL MILLET	96 lbs.	2/15-4/30 / 8/15-11/30	1/2"		
	PEARL MILLET	72 lbs.	2/15-4/30 / 8/15-11/30	1/2"		

4. MULCHING SHALL BE UNCHOTED, UNROTATED, SMALL GRAIN STRAW APPLIED AT A RATE OF 2-2½ TONS PER ACRE. ANCHOR MULCH WITH A MULCH ANCHORING TOOL ON THE CONTOUR. WOOD CELLULOSE FIBER MAY BE USED FOR ANCHORING STRAW AT A RATE OF 750 LBS. PER ACRE MIXED WITH WATER AT A MAXIMUM OF 50 LBS. OF WOOD CELLULOSE FIBER PER 100 GALS. OF WATER, OR WITH A SYNTHETIC LIQUID BINDER ACCORDING TO MANUFACTURER RECOMMENDATIONS. WOOD CELLULOSE FIBER USED AS MULCH MUST BE APPLIED AT A NET DRY WEIGHT OF 1,500 LBS. PER ACRE. MIX WOOD CELLULOSE FIBER WITH WATER TO ATTAIN A MIXTURE WITH A MAXIMUM OF 50 LBS. OF WOOD CELLULOSE FIBER PER 100 GALS. OF WATER.

15. PERMANENT SEEDING SHALL BE ACCOMPLISHED BETWEEN MARCH 1ST THROUGH MAY 15TH, OR AUGUST 15TH THROUGH OCTOBER 15TH. PERMANENT SEEDING AT OTHER THAN SPECIFIED TIMES WILL BE ALLOWED ONLY UPON WRITTEN APPROVAL. PERMANENT SEEDING SHALL CONFORM TO THE FOLLOWING APPLICATIONS: PERMANENT SEEDING FOR SITES HAVING DISTURBED OVER FIVE (5) ACRES SHALL USE FERTILIZER RATES RECOMMENDED BY A SOIL TESTING AGENCY AND THE RECOMMENDATIONS PROVIDED IN THE PERMANENT SEEDING SUMMARY TABLE. PERMANENT SEEDING FOR CONDITIONS OTHER THAN LISTED ABOVE SHALL BE PERFORMED AT THE RATES AND DATES AS PROVIDED IN THE PERMANENT SEEDING SUMMARY TABLE BELOW. FERTILIZER AND LIME AMENDMENTS SHALL BE INCORPORATED INTO THE TOP 3"-5" OF THE SOIL BY DISKING OR OTHER SUITABLE MEANS. MULCHING SHALL BE ACCOMPLISHED AS DISCUSSED IN ITEM #6 OF THESE SPECIFICATIONS.

Seed Mixture (For Hazard Zone 7a) (From Table 2b)					Fertilizer Rate (10-20-20)			Lime Rate
No.	Species	Appl. Rate (lbs./ac.)	Seeding Dates	Seeding Depths	N	P205	K20	
7	CREEPING RED BLUEGRASS	60 lbs	3/1-5/15	1/4" to 1/2"	45 lb/ac 1 lb/1000 sf	90 lb/ac 2 lb/1000 sf	90 lb/ac 2 lb/1000 sf	2 tons/ac 100 lb/1000 sf
	KENTUCKY BLUEGRASS	15 lbs	8/15-10/15					
8	TALL FESCUE	100 lbs	3/1-5/15	1/4" to 1/2"				
9	TALL FESCUE KENTUCKY BLUEGRASS	60 lbs 40 lbs	3/1-5/15	1/4" to 1/2"				
	PERENNIAL RYEGRASS	20 lbs	8/15-10/15					

- 4.) ANY SPOIL OR BORROW WILL BE PLACED AT A SITE APPROVED BY THE SOIL CONSERVATION DISTRICT.

- ALL AREAS REMAINING OR INTENDED TO REMAIN DISTURBED FOR LONGER THAN SEVEN (7) DAYS SHALL BE STABILIZED IN ACCORDANCE WITH THE USDA, NATURAL RESOURCES CONSERVATION SERVICE STANDARDS AND SPECIFICATIONS FOR SOIL EROSION AND SEDIMENT CONTROL IN DEVELOPING AREAS FOR CRITICAL AREA STABILIZATION.

- 0.) IT WILL BE THE RESPONSIBILITY OF THE CONTRACTOR OR SUBCONTRACTOR TO NOTIFY THE ENGINEER OF ANY DEVIATION FROM THIS PLAN. ANY CHANGE MADE IN THIS PLAN WITHOUT WRITTEN AUTHORIZATION FROM THE ENGINEER WILL PLACE RESPONSIBILITY OF SAID CHANGE ON THE CONTRACTOR OR SUBCONTRACTOR.

DRAWN B.S.F.	CHECKED S.W.W.
DATE 05/05/2022	
SCALE AS SHOWN	
JOB NO. T-109-EA-4582-16	
SHEET NO. 2 of 5	

SEDIMENT AND EROSION CONTROL PLAN
ON THE LAND OF
CANVASBACK PROPERTIES, LLC
TAX MAP 109, GRID EA, PARCEL 4582, LOT 16
IN THE TOWN OF EASTON
TALBOT COUNTY, MARYLAND

CONSTRUCTION SPECIFICATIONS		
(MAXIMUM) SLOPE STEEPNESS LENGTH	(MAXIMUM) SLOPE LENGTH	SILT FENCE
FLATTER THAN 50:1	UNLIMITED	UNLIMITED
50:1 TO 10:1	125 FEET	1,000 FEET
10:1 TO 5:1	100 FEET	750 FEET
5:1 TO 3:1	60 FEET	500 FEET
3:1 TO 2:1	40 FEET	250 FEET
2:1 AND STEEPER	20 FEET	125 FEET

NOTE: IN AREAS OF LESS THAN 2% SLOPE AND SANDY SOILS (USDA FEDERAL CLASSIFICATION SYSTEM, SOIL CLASS A), MAXIMUM SLOPE LENGTH AND SILT FENCE LENGTH WILL BE UNLIMITED. IN THESE AREAS, A SILT FENCE MAY BE THE ONLY PERIMETER CONTROL REQUIRED.

SOILS LEGEND:

PER USDA SOILS MAP:

FacA = FALLSINGTON SANDY LOAMS, 0 TO 2% SLOPES, MID-ATLANTIC COASTAL PLAIN

TALBOT COUNTY SCD:
REVIEWED FOR THE TALBOT SOIL CONSERVATION DISTRICT AND MEETS TECHNICAL REQUIREMENTS

APPROVED: _____ DATE _____

TALBOT SOIL CONSERVATION DISTRICT

NOTE: THE TALBOT SOIL CONSERVATION DISTRICT RESERVES THE RIGHT TO ADD, DELETE, MODIFY OR OTHERWISE ALTER THE EROSION CONTROL PROVISIONS OF THIS PLAN IN THE EVENT ADDITIONAL PROTECTION BECOMES NECESSARY.

DEVELOPERS CERTIFICATION

I, KEITH PRETTYMAN, HEREBY CERTIFY THAT ALL THE DEVELOPMENT AND/OR CONSTRUCTION SHALL BE DONE ACCORDING TO THIS PLAN OF EROSION AND SEDIMENT CONTROL.

Keith Prettyman
KEITH PRETTYMAN 09 / 28 / 2022
DATE

1. IT WILL BE THE RESPONSIBILITY OF THE CONTRACTOR OR SUBCONTRACTOR TO NOTIFY THE ENGINEER OF ANY DEVIATION FROM THIS PLAN. ANY CHANGE MADE IN THIS PLAN WITHOUT WRITTEN AUTHORIZATION FROM THE ENGINEER WILL PLACE RESPONSIBILITY FOR SAID CHANGE ON THE CONTRACTOR OR SUBCONTRACTOR.

2. ANY RESPONSIBLE PERSONNEL INVOLVED IN THE CONSTRUCTION PROJECT WILL HAVE A CERTIFICATE OF ATTENDANCE AT THE DEPARTMENT OF THE ENVIRONMENT APPROVED TRAINING PROGRAM FOR THE CONTROL OF EROSION AND SEDIMENT BEFORE BEGINNING THE PROJECT.

DESIGN CERTIFICATION


I HEREBY CERTIFY THAT THIS PLAN HAS BEEN DESIGNED IN ACCORDANCE WITH THE 2011 MARYLAND STANDARDS AND SPECIFICATIONS FOR SOIL EROSION AND SEDIMENT CONTROL.

09 / 28 / 2022
DATE

Steve Whitten
DESIGNER'S SIGNATURE

MD. REGISTRATION NO: 21326 STEVEN W. WHITTEN, PROFESSIONAL LAND SURVEYOR


PROFESSIONAL CERTIFICATION: I HEREBY CERTIFY THAT THESE DOCUMENTS WERE PREPARED OR APPROVED BY ME, AND THAT I AM A DULY LICENSED PROFESSIONAL LAND SURVEYOR UNDER THE LAWS OF THE STATE OF MARYLAND, LICENSE NO. 21326, RENEWAL/EXPIRATION DATE: 1 / 8 / 2023

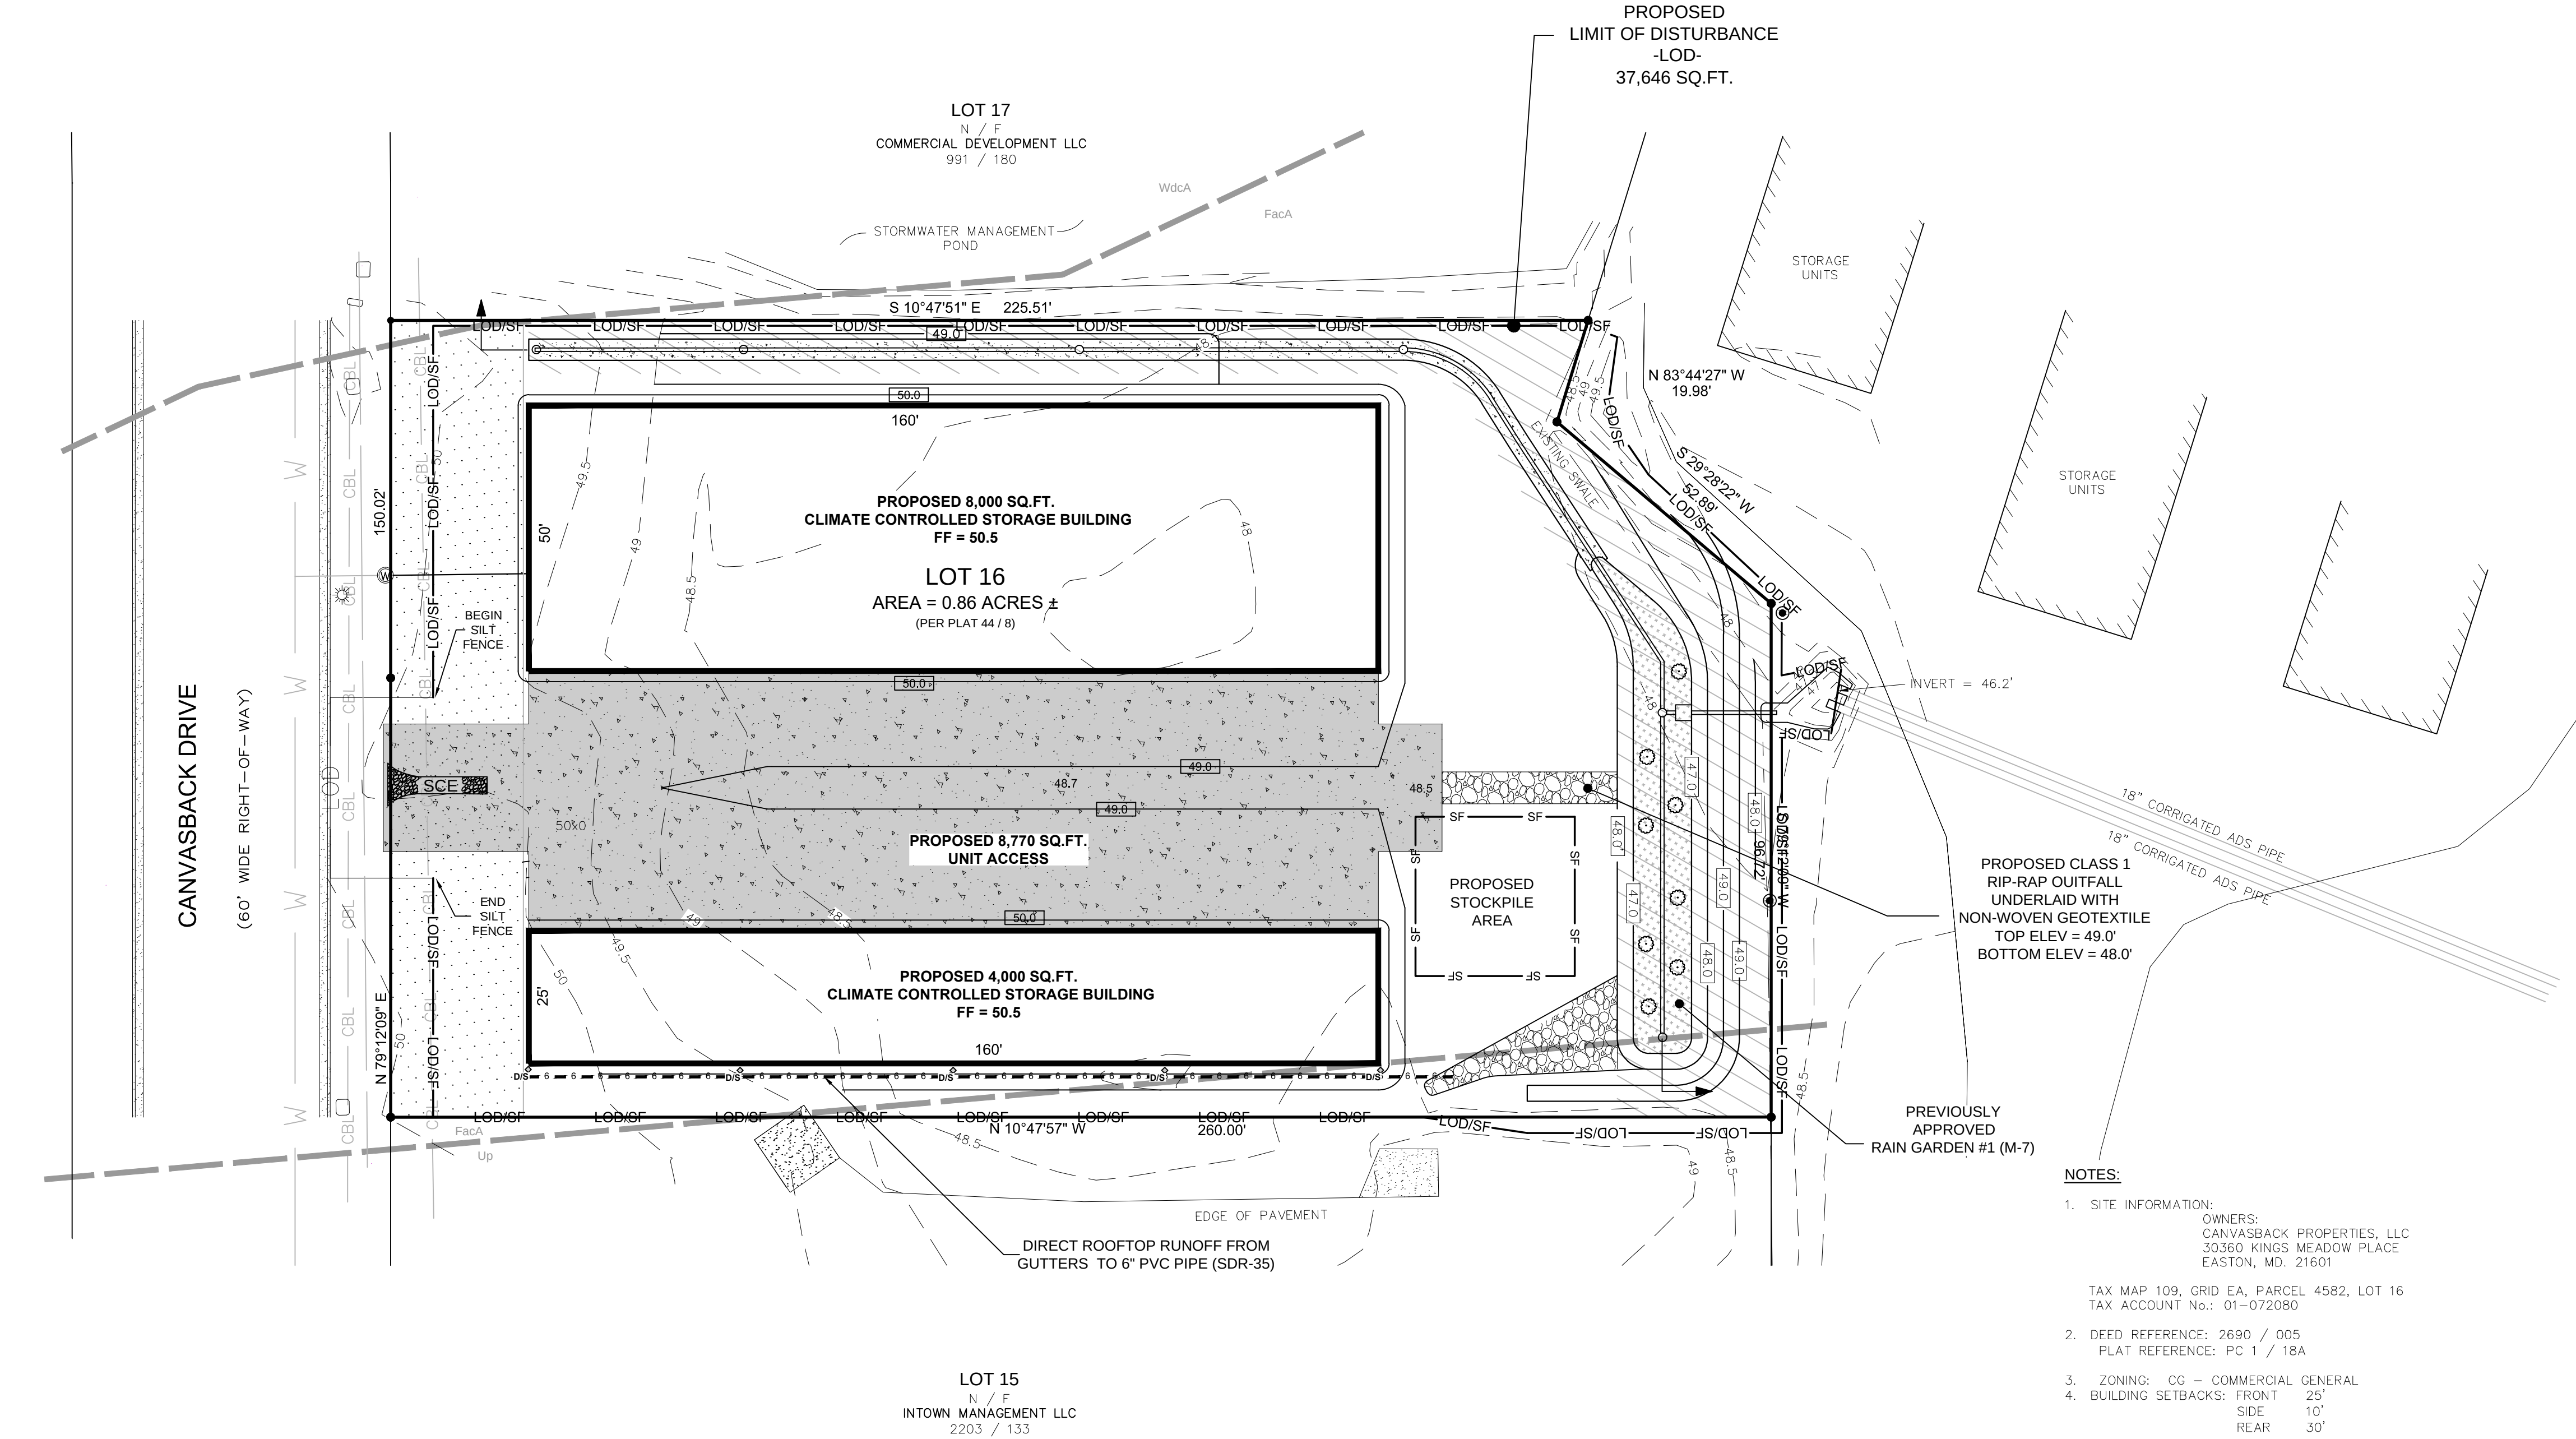

NOTES:

- SITE INFORMATION:
OWNERS: CANVASBACK PROPERTIES, LLC
30360 KINGS MEADOW PLACE
EASTON, MD. 21601
TAX MAP 109, GRID EA, PARCEL 4582, LOT 16
TAX ACCOUNT No.: 01-072080
- DEED REFERENCE: 2690 / 005
PLAT REFERENCE: PC 1 / 18A
- ZONING: CG - COMMERCIAL GENERAL
- BUILDING SETBACKS: FRONT 25'
SIDE 10'
REAR 30'
- THE ENTIRE PROPERTY SHOWN HEREON IS LOCATED WITHIN THE COASTAL FLOOD PLAIN ZONE "X" AS SHOWN ON THE FLOOD INSURANCE RATE MAP COMMUNITY PANEL NO. 24041C0193C FOR TALBOT COUNTY, MARYLAND DATED AUGUST 5, 2013.
- THE PROPERTY SHOWN HEREON IS NOT LOCATED WITHIN THE CHESAPEAKE BAY CRITICAL AREA.
- THE PROPERTY LINES SHOWN HEREON ARE PER PLAT 1 / 18A.
- ALL PROPOSED SITE IMPROVEMENTS SHALL BE CONSTRUCTED IN ACCORDANCE WITH TOWN OF EASTON & EASTON UTILITIES CONSTRUCTION STANDARDS AND SPECIFICATIONS FOR WATER, SEWER AND STREETS ISSUED APRIL 12, 2011.
- THE CONTRACTOR SHALL NOTIFY THE TOWN OF EASTON ENGINEERING DEPARTMENT AT 410-820-8822 AT LEAST TWO WEEKS PRIOR TO THE START OF CONSTRUCTION TO SCHEDULE A PRE-CONSTRUCTION MEETING.

 FINK, WHITTEN & ASSOCIATES, LLC. LAND SURVEYING LAND PLANNING ENVIRONMENTAL CONSULTING PERMITTING EASTON 410-822-8484 113 E. Dover St., Unit C Easton, Maryland 21601 CAMBRIDGE 410-228-8885 264 Maryland Avenue Cambridge, Maryland 21613 www.FINKWHITTEN.com	DATE	REVISION	SEDIMENT AND EROSION CONTROL PLAN ON THE LAND OF CANVASBACK PROPERTIES, LLC TAX MAP 109, GRID EA, PARCEL 4582, LOT 16 IN THE TOWN OF EASTON TALBOT COUNTY, MARYLAND	DRAWN B.S.F.	CHECKED S.W.W.
				DATE 05/05/2022 SCALE 1" = 20' JOB NO. T-109-EA-4582-16 SHEET NO. 3 of 5	

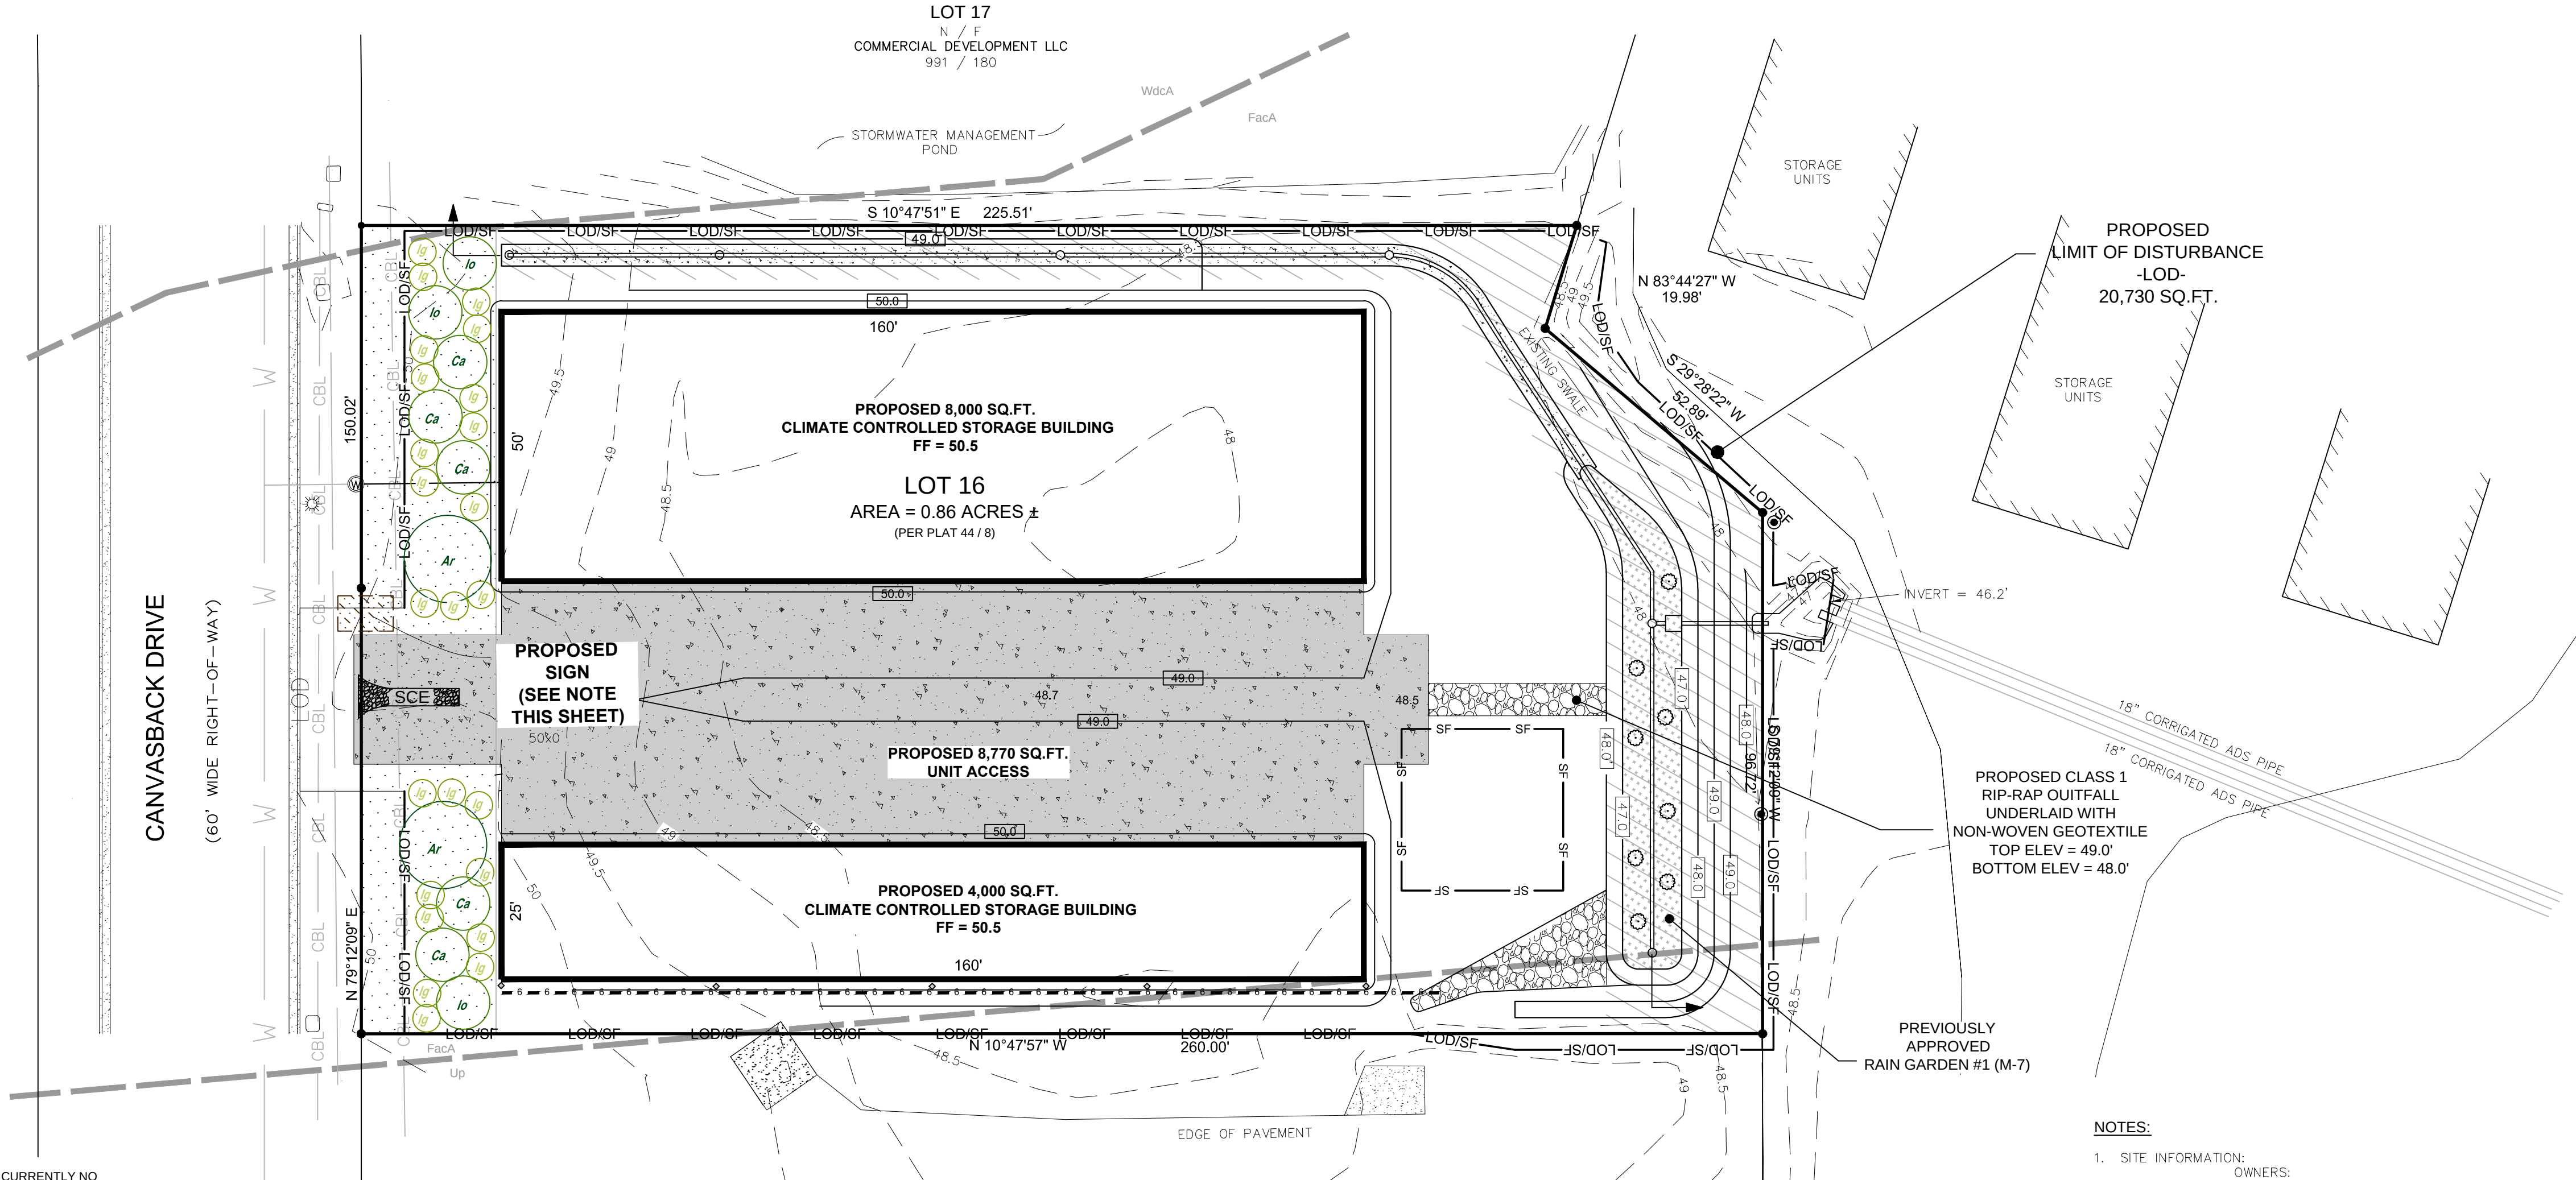

LANDSCAPE PLAN

NARRATIVE:

THIS SITE IS LOCATED WITHIN AN ESTABLISHED BUSINESS PARK WHERE LITTLE TO NO NATIVE VEGETATION EXISTS. THERE IS CURRENTLY NO EXISTING FOREST ON SITE.

PER SECTION 28-1014.6 OF THE TOWN OF EASTON ZONING ORDINANCE, THE FOLLOWING LANDSCAPE PLANTINGS ARE REQUIRED IN THIS SECTION:

ONE (1) TREE PER 3,000 SF OF DISTURBED AREA PER SECTION 2-1017.6F
RESPONSE: DISTURBED AREA = 20,770 SQ.FT. (BUILDING AND PAVEMENT AREA), THUS 7 TREES REQUIRED. DUE TO SITE CONSTRAINTS, 6 TREES ARE PROPOSED AND THEREFORE, WE RESPECTFULLY REQUEST A WAIVER OF THE REMAINING TREE REQUIRED BY CODE.

ONE (1) INTERIOR PARKING LOT TREE PER SECTION 28-1014.6F(2)(a)
RESPONSE: RESPECTFULLY REQUEST A WAIVER OF THIS REQUIREMENT AS NO OTHER BUSINESS WITHIN THE INDUSTRIAL PARK HAS A TREE LOCATED WITHIN THE PARKING AREA. ONE TREE WITHIN THE PARKING AREA WILL SERVE NO PURPOSE, NOT BE CONSISTENT WITH THE OTHER BUSINESSES AND WILL LOOK OUT OF PLACE.

PARKING LOT SCREENING WITH AN EVERGREEN SHRUB HEDGE WHICH WILL GROW TO A MINIMUM OF 42" HEIGHT WITHIN 5 YEARS ALONG ALL STREET FRONTAGES, AND ALONG ALL, OR PORTIONS OF SIDES VISIBLE FROM A STREET, EXCLUDING THE BUILDING OR FACILITY ACCESS SIDES PER SECTION 28-1014.6F(2)(b)
RESPONSE: THE PLANTINGS WITHIN THE BIORETENTION AREAS, ADJACENT TO THE LOADING AREA AND ADJACENT TO THE FRONT PERIMETER OF THE BUILDING SATISFY THIS REQUIREMENT.

ONE (1) DECIDUOUS SHADE / CANOPY TREE PER EVERY 20' OF BUILDING FACADE PERIMETER VISIBLE FROM STREET PER SECTION 28-1016.F(2)(C)
RESPONSE: BUILDING FACADE PERIMETER = 250 LINEAR FEET. THUS 13 TREES REQUIRED. DUE TO SITE CONSTRAINTS, 6 TREES ARE PROPOSED AND THEREFORE, WE RESPECTFULLY REQUEST A WAIVER OF THE REMAINING 7 TREES REQUIRED BY CODE.

LANDSCAPE STOCK LEGEND - SITE LANDSCAPING

PROPOSED LANDSCAPE PLANTING:

CANOPY/SHADE TREES:

- Ar = 2 - "RED SUNSET MAPLE" (*Acer rubrum* 'RED SUNSET'); 2" CALIPER MIN.

UNDERSTORY TREES:

- Io = 3 - AMERICAN HOLLY (*Ilex opaca*)
- Ca = 5 - PAGODA DOGWOOD (*Cornus alterniflora*)

UPRIGHT SHRUBS:

- G = 20 - COMPACT INKBERRY (*Ilex glabra* 'COMPACTA'); 18" HEIGHT MIN.

PROPOSED PLANTINGS AT SIGN BASE:

- = MULCHED LANDSCAPE BED
- SIGN TO BE MULCHED AND LANDSCAPED AT ITS BASE, TO INCLUDE A MIX OF:
- LILYTURF (*Liriope spicata*): 12" SPREAD MIN.
- "PARDON ME" DAYLILLY (*Hemerocallis* "PARDON ME"); 12" SPREAD MIN.

- = PROPOSED BIO-RETENTION AREAS

NOTES:

1. SITE INFORMATION:
OWNERS:
CANVASBACK PROPERTIES, LLC
30360 KINGS MEADOW PLACE
EASTON, MD. 21601

TAX MAP 109, GRID EA, PARCEL 4582, LOT 16
TAX ACCOUNT No.: 01-072080
2. DEED REFERENCE: 2690 / 005
PLAT REFERENCE: PC 1 / 18A
3. ZONING: CG - COMMERCIAL GENERAL
4. BUILDING SETBACKS: FRONT 25'
SIDE 10'
REAR 30'
5. THE ENTIRE PROPERTY SHOWN HEREON IS LOCATED WITHIN THE COASTAL FLOOD PLAIN ZONE "X" AS SHOWN ON THE FLOOD INSURANCE RATE MAP COMMUNITY PANEL NO. 24041C0193C FOR TALBOT COUNTY, MARYLAND DATED AUGUST 5, 2013.
6. THE PROPERTY SHOWN HEREON IS NOT LOCATED WITHIN THE CHESAPEAKE BAY CRITICAL AREA.
7. THE PROPERTY LINES SHOWN HEREON ARE PER PLAT 1 / 18A.
8. ALL PROPOSED SITE IMPROVEMENTS SHALL BE CONSTRUCTED IN ACCORDANCE WITH TOWN OF EASTON & EASTON UTILITIES CONSTRUCTION STANDARDS AND SPECIFICATIONS FOR WATER, SEWER AND STREETS ISSUED APRIL 12, 2011.
9. THE CONTRACTOR SHALL NOTIFY THE TOWN OF EASTON ENGINEERING DEPARTMENT AT 410-820-8822 AT LEAST TWO WEEKS PRIOR TO THE START OF CONSTRUCTION TO SCHEDULE A PRE-CONSTRUCTION MEETING.

APPROVED:

TOWN OF EASTON - PLANNING & ZONING DATE


APPROVED:

TOWN OF EASTON - TOWN PLANNER DATE

APPROVED:

EASTON UTILITIES - MANAGER OF ENGINEERING DATE

- 1.) LANDSCAPE INSTALLER SHALL VERIFY THE LOCATION OF ALL UNDERGROUND UTILITIES PRIOR TO COMMENCING WORK. INSTALLER SHALL INSURE THAT FINAL GRADES HAVE BEEN ESTABLISHED AND THE SITE IS READY FOR LANDSCAPE INSTALLATION.
- 2.) LANDSCAPE INSTALLER SHALL MAINTAIN THE LANDSCAPE IMPROVEMENT AREAS IN A CLEAN CONDITION, REMOVING DEBRIS DAILY AND AT THE COMPLETION OF THE INSTALLATION.
- 3.) INSTALLER SHALL LAYOUT ALL BEDS AND POSITION PLANTS PER THE PLANS. ADJUST AS REQUIRED FOR FIELD CONDITIONS. REPORT SIGNIFICANT ADJUSTMENTS TO THE OWNER FOR APPROVAL PRIOR TO PLANT INSTALLATION. ALL BED AREAS SHALL BE SPRAYED WITH HERBICIDE AS NEEDED TO KILL AND/OR REMOVE ALL WEED OR GRASS VEGETATION.
- 4.) EXCEPT FOR TREE SPADE INSTALLATIONS, ALL TREE PITS SHALL BE EXCAVATED TO A DEPTH SO THAT THE ROOT BALL WILL REST ON SOLID S OIL AT THE PROPER HEIGHT. STREET TREES PLANTING PITS SHALL BE EXCAVATED AND WORKED IN A RECTANGULAR FORM WITH THE SMALL DIMENSION TWICE THE DIAMETER OF THE ROOT BALL AND THE LARGE DIMENSION AT LEAST THREE TIMES THE DIAMETER OF THE ROOT BALL. OPEN AREA TREE PITS SHALL BE EXCAVATED TO A MINIMUM DIMENSION OF TWICE THE ROOTBALL WIDTH. TREES PLANTED ON SLOPES OR SIDE SWALES SHALL BE INSTALLED AT A HEIGHT RELATING TO THE UP HILL SIDE OF THE PIT, AND MOUNDED WITH SOIL AROUND THE LOWER SIDE. ALL SIDES AND BOTTOM OF TREE PLANTING PITS SHALL BE SCARIFIED OR LOOSENED TO PERMIT ROOT GROWTH. EXCAVATED SOILS THAT HAVE BEEN PREVIOUSLY UNDISTURBED SHALL BE LOOSENED AND UTILIZED FOR BACKFILL. COMPACTED SOILS THAT CANNOT BE RESTORED TO A REASONABLE PLANTING SOIL SHALL BE REMOVED AND REPLACED WITH FRIABLE NATIVE SOILS FROM THE REGION.
- 5.) ALL SHRUB PLANTING PITS, LANDSCAPE BEDS AND PLANTING MASS AREAS SHALL BE WORKED TO A DEPTH OF 12" (OR RAISED SLIGHTLY TO ACHIEVE A 12" FRIABLE SOIL DEPTH). SHRUB PLANTING AREAS SHALL BE WORKED TO 12" MINIMUM OUTSIDE THE ROOT BALL.
- 6.) ALL LANDSCAPE BEDS SHALL BE V EDGED AND MULCHED WITH MINIMUM 3" DOUBLE SHREDDED HARDWOOD BARK MULCH, OR APPROVED EQUAL. MULCH TO FENCE LINES OR BACK OF CURBS WHERE APPROPRIATE TO ELIMINATE NARROW GRASS AREAS. AVOID MULCH PILED AGAINST TREE TRUNKS, ETC.
- 7.) ALL TREES TO BE STAKED AND GUYED WITH HARDWOOD STAKES, MINIMUM OF TWO (2) - 5' LONG, OR OTHER APPROVED GUYING SYSTEM. STAKES SHALL BE DRIVEN INTO STABLE SOILS. PROVIDE WIRE GUYS WITH RUBBER PROTECTANT OR OTHER APPROVED INDUSTRY PRACTICE.
- 8.) LANDSCAPE INSTALLER SHALL MAINTAIN ALL PLANT MATERIALS THROUGH THE COMPLETION OF THE LANDSCAPE INSTALLATION, AND THEN AS REQUIRED BY THE OWNER.
- 9.) AT THE COMPLETION OF THE LANDSCAPE INSTALLATION (OR BY PHASED COMPLETION IF PROVIDED FOR ON THE PLAN), THE OWNER, OR HIS DESIGNATED REPRESENTATIVE SHALL REQUEST AN INSPECTION BY TOWN OF EASTON.

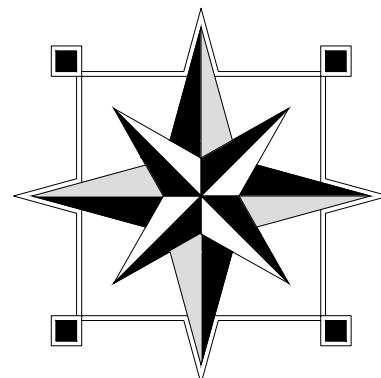

FINK, WHITTEN & ASSOCIATES, LLC.

LAND SURVEYING LAND PLANNING
ENVIRONMENTAL CONSULTING
PERMITTING



EASTON 410-822-8484
113 E. Dover St., Unit C
Easton, Maryland 21601

CAMBRIDGE 410-228-8885
564 Maryland Avenue
Cambridge, Maryland 21613

www.FINKWHITTEN.com

DATE	REVISION

SITE LANDSCAPE PLAN ON THE LAND OF		DRAWN B.S.F.	CHECKED S.W.W.
CANVASBACK PROPERTIES, LLC		DATE 05/05/2022	
		SCALE 1" = 20'	
		JOB NO. T-109-EA-4582-16	
TAX MAP 109, GRID EA, PARCEL 4582, LOT 16 IN THE TOWN OF EASTON TALBOT COUNTY, MARYLAND		SHEET NO. 4 of 5	

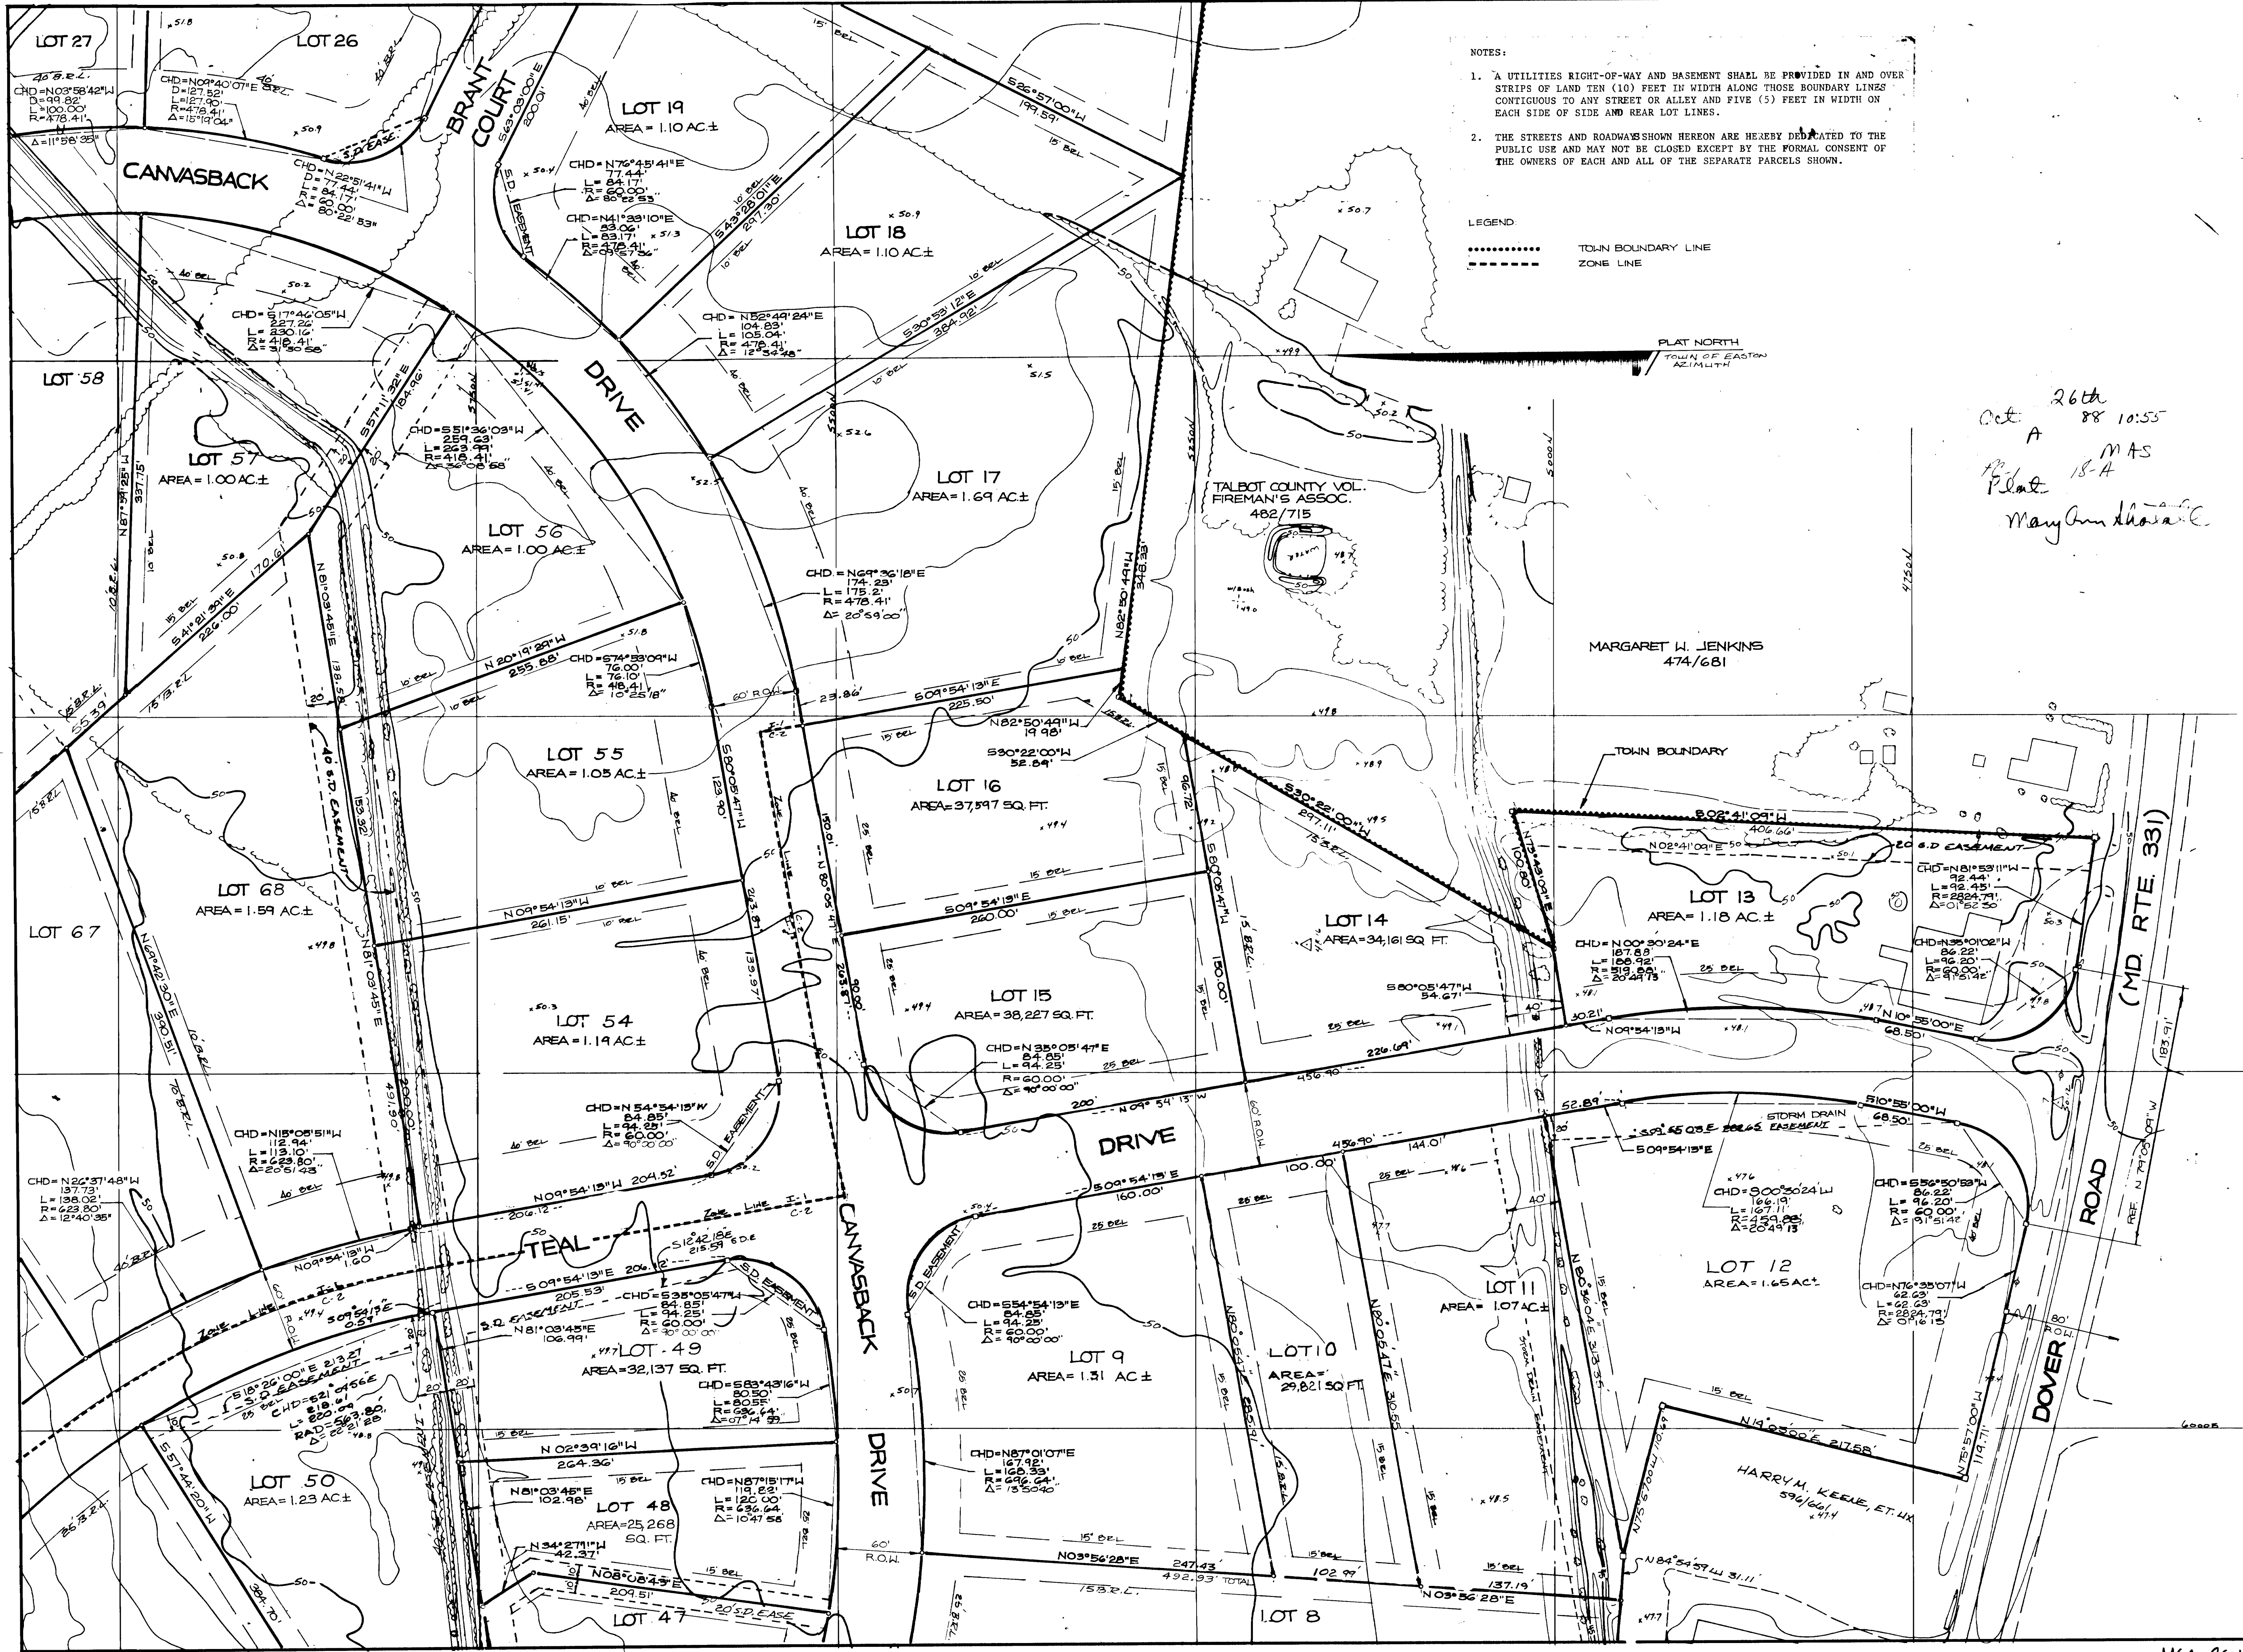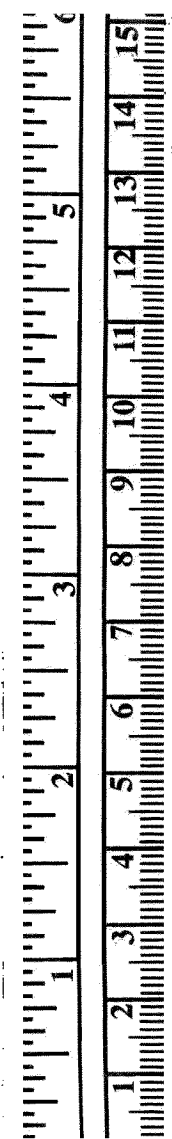

- NOTES:
1. A UTILITIES RIGHT-OF-WAY AND BASEMENT SHALL BE PROVIDED IN AND OVER STRIPS OF LAND TEN (10) FEET IN WIDTH ALONG THOSE BOUNDARY LINES CONTIGUOUS TO ANY STREET OR ALLEY AND FIVE (5) FEET IN WIDTH ON EACH SIDE OF SIDE AND REAR LOT LINES.
 2. THE STREETS AND ROADWAYS SHOWN HEREON ARE HEREBY DEDICATED TO THE PUBLIC USE AND MAY NOT BE CLOSED EXCEPT BY THE FORMAL CONSENT OF THE OWNERS OF EACH AND ALL OF THE SEPARATE PARCELS SHOWN.

LEGEND
..... TOWN BOUNDARY LINE
----- ZONE LINE

Oct 26th 88 10:55
A MAS
Plat 18-A
Mary Ann Howard

MCRONE

ENGINEERS ■ PLANNERS ■ SURVEYORS

ANNAPOLIS, MARYLAND

CENTREVILLE - CHESTERTOWN - DENTON - EASTON - ELKTON - LEONARDTOWN - PRINCE FREDRICK

FULL OF
CARLTON BUSINESS PARK
A SUBDIVISION
IN THE TOWN OF EASTON
TALBOT COUNTY, MARYLAND

SHEET NO. 3 OF 6


FILE NO. 2906

MSA C2399-8278

079264



*SIDING, ROOF,
AND BRICK COLORS / TYPE
TO BE DETERMINED*

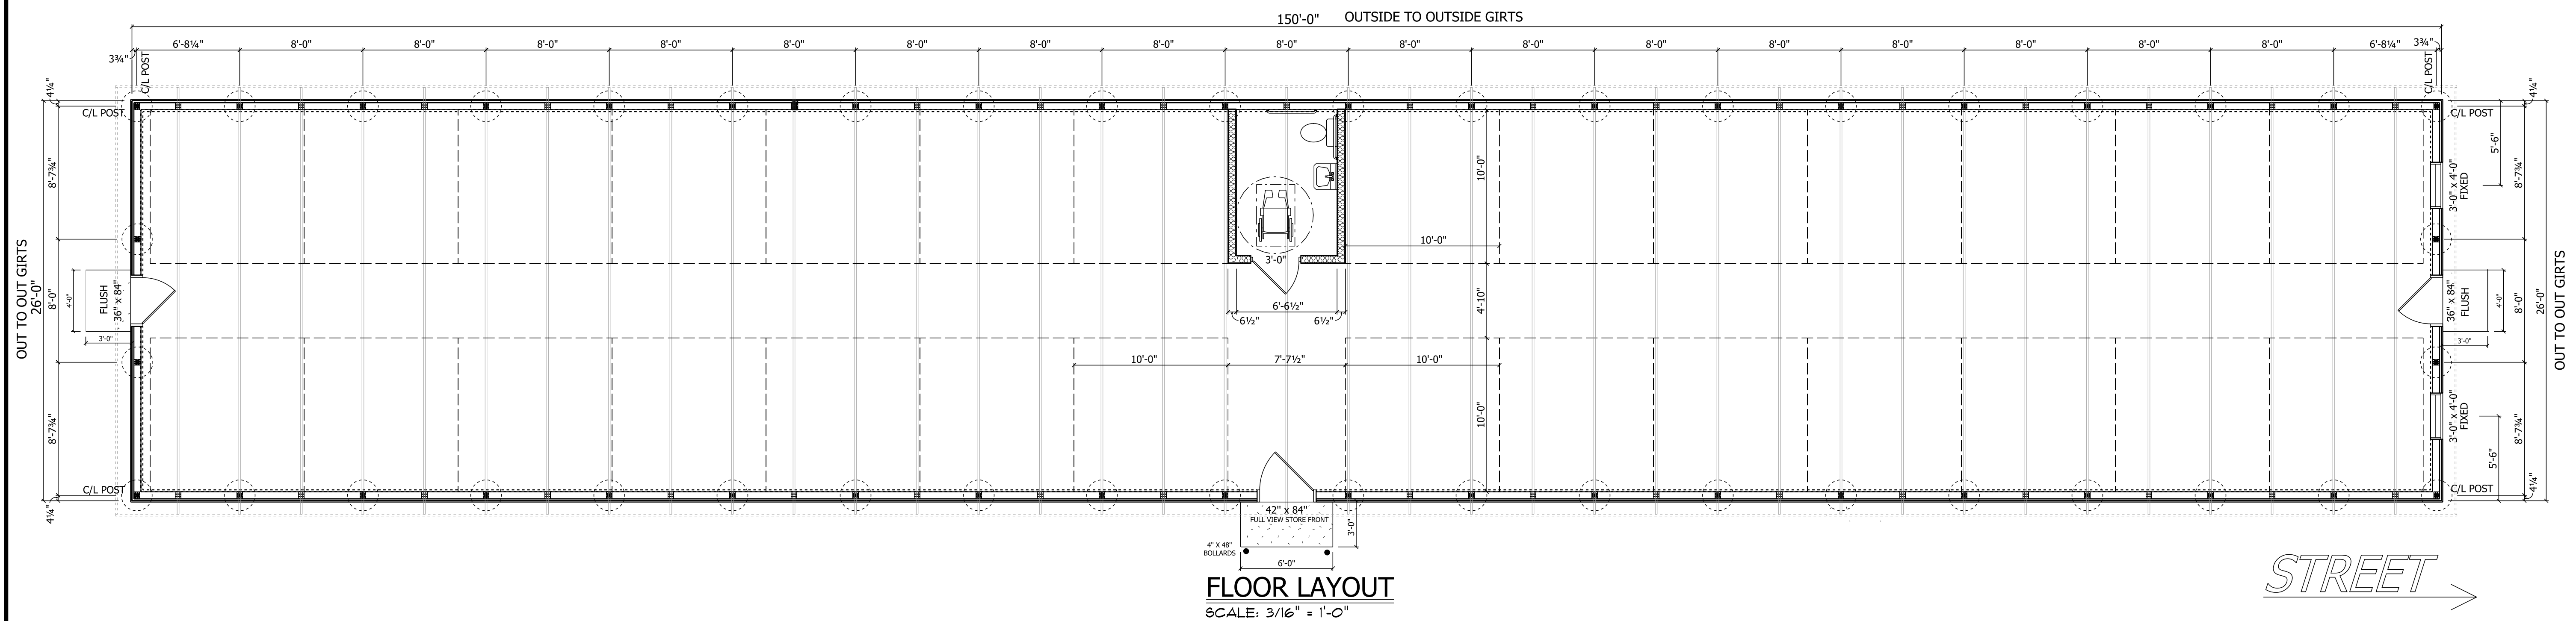

The drawings herein are representative of the design intent as expressed and reviewed by the owner/owners representative. The end user is responsible for reviewing and verifying dimensions, code compliance, job site safety and the structural elements for the project. The end user should become familiar with all aspects of the project prior to commencement of the project and notify the designer with any discrepancies.

PLANS BY MIKE ADAMS
410 330 6711

APPROVED

CANVASBACK PROPERTIES LLC.
29501 CANVASBACK DR.
EASTON, MD. 21601

SOFTPLAN V 2022 FILE: CANVASBACK PROPERTIES LLC. 1/2023

USE

**REVIEW ONLY
NOT FOR
CONSTRUCTION**

SCALE
1/4" = 1'-0"
UNO

DATE
2/5/2024

R-1

This instrument has been prepared
by Ewing, Dietz, Fountain & Kaludis, P.A.
using information furnished by the
parties and it makes no representation
or warranty whatsoever as to the title
of the property herein conveyed.

THIS DEED, made on this 13 day of March, 2020, by and between
KEITH B. PRETTYMAN and CAROL E. PRETTYMAN, his wife (the "Grantors"); and
CANVASBACK PROPERTIES, LLC, a Maryland limited liability company (the "Grantee").

WHEREAS, the Grantors have owned and operated the hereinafter described property as
a real estate enterprise as tenants by the entirety; and

WHEREAS, the Grantors desire to transfer the hereinafter described property to the Grantee
and said transfer is exempt from the payment of recordation and transfer taxes pursuant to Sections
12-108(bb) and 13-207(a)(18) of the Tax-Property Article of the Annotated Code of Maryland as (i)
the transfer is for no consideration other than the issuance of membership interests to the Grantors
in the Grantee; (ii) the members of the Grantee are identical to the partners of the real estate
enterprise; (iii) each member's allocation of the profits and losses of the Grantee are identical to that
member's allocation of the profits and losses of the real estate enterprise; (iv) the transfer is part of
a discontinuation of the real estate enterprise; and (v) all real property owned by the individuals and
used in the conduct of the real estate enterprise are being conveyed to the Grantee.

NOW, THEREFORE, WITNESSETH, that for NO CONSIDERATION, the Grantors
do hereby grant and convey to the Grantee, its successors and assigns, in fee simple, all the
hereinafter described property:

ALL that lot, piece or parcel of ground situate, lying and being in the Town
of Easton, First Election District of Talbot County, State of Maryland and more
particularly described as follows, that is to say:

ALL that lot, tract or parcel of land situate, lying and being in the Town of
Easton, Talbot County, Maryland, and more particularly shown and designated as Lot
No. 16 on a certain plat entitled "FINAL OF CARLTON BUSINESS PARK, A
SUBDIVISION IN THE TOWN OF EASTON, TALBOT COUNTY,
MARYLAND", dated April, 1988 and revised September 19, 1988, as prepared by
McCrone, and recorded among the Plat Records of Talbot County in Plat Cabinet
M.A.S. No. 1, Plat No. 17A through 19AA inclusive; reference being hereby made
to said Plat for a more particular description of said lot by metes and bounds, courses
and distances. Said lot or parcel containing 37,597 square feet of land, more or less,
and lying on the southerly side of Canvasback Drive.

TOGETHER with a right-of-way for ingress and egress, to be used in
common with others legally entitled thereto, over all roadways shown and designated
as Teal Drive, Pintail Drive, Brant Court and Canvasback Drive on the
aforementioned plats. SUBJECT TO provisions as to roadways and easements
contained in a Quit Claim Deed dated January 7, 1991 and recorded among the Land
Records of Talbot County, Maryland in Liber No. 698, folio 469.

BEING the same property conveyed unto Keith B. Prettyman and Carol E.
Prettyman, by Choptank Investments, LLC, a Maryland limited liability company, by
Deed dated May 13, 2016, and recorded among the Land Records of Talbot County,
Maryland in Liber 2351, folio 514.

TALBOT COUNTY FINANCE OFFICE
RECORDATION TAX
AMT: 480
DATE: 3/17/2020
INITIALS: SDH
Prop ID: 01-072080

1

CERTIFICATION IS MADE THAT ALL TAXES
DUE ON THE PROPERTY INDICATED IN
THIS DEED HAVE BEEN PAID.
FINANCE OFFICER OF TALBOT COUNTY
RANDREW HOLLIS, FIN. OFFICER CL
DATE 3/17/2020 CL

TOGETHER WITH the buildings and improvements thereon erected, made or being; and all and every the rights, alleys, ways, waters, privileges, appurtenances and advantages, to the same belonging, or in anywise appertaining.

TO HAVE AND TO HOLD said tract or parcel of ground and premises above described and mentioned, and hereby intended to be conveyed; together with the rights, privileges, appurtenances and advantages thereto belonging or appertaining unto and to the proper use and benefit of the Grantee, its successors and assigns, in fee simple.

AND the Grantors do hereby covenant that they have not done or suffered to be done any act, matter or thing whatsoever, to encumber the property hereby conveyed, that they will warrant specially the property granted, and that they will execute such further assurance of the same as may be requisite.

IN WITNESS WHEREOF, the Grantors have signed and sealed this Deed as of the day and year first above written.

WITNESS:

John M. Egle

Keith B. Prettyman (SEAL)
Keith B. Prettyman

John M. Egle

Carol E. Prettyman (SEAL)
Carol E. Prettyman


STATE OF MARYLAND, COUNTY OF TALBOT, to wit:

I HEREBY CERTIFY, that on this 13th day of March, 2020, before me, the subscriber, a Notary Public of the foregoing State and County, personally appeared **KEITH B. PRETTYMAN** known to me (or satisfactorily proven) to be one of the persons whose name is subscribed to the within instrument and acknowledged that he executed the same for the purposes therein contained, and further acknowledged said instrument to be his act, giving oath under penalties of perjury that the information contained herein is true and correct and that the consideration recited is correct.

IN WITNESS WHEREOF, I hereunto set my hand and official seal as of the day and year first above written.

Melinda D. Stafford
Notary Public

My Commission Expires: 9/24/2020

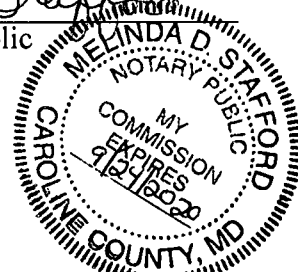



STATE OF MARYLAND, COUNTY OF TALBOT, to wit:

I HEREBY CERTIFY, that on this 13th day of March, 2020, before me, the subscriber, a Notary Public of the foregoing State and County, personally appeared **CAROL E. PRETTYMAN** known to me (or satisfactorily proven) to be one of the persons whose name is subscribed to the within instrument and acknowledged that she executed the same for the purposes

therein contained, and further acknowledged said instrument to be her act, giving oath under penalties of perjury that the information contained herein is true and correct and that the consideration recited is correct.


IN WITNESS WHEREOF, I hereunto set my hand and official seal as of the day and year first above written.

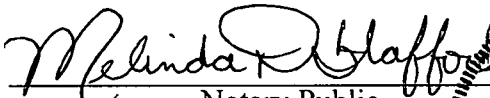
Notary Public

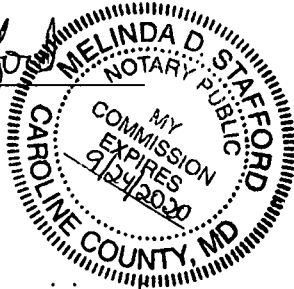

My Commission Expires: 9/24/2020

This is to certify that the foregoing instrument was prepared by, or under the supervision of the undersigned, an attorney duly admitted to practice before the Court of Appeals in Maryland.

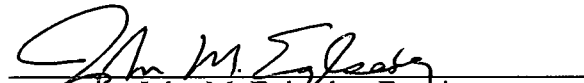
John M. Eglseider, Esquire

Y:\UME\CLIENTS M-R\Prettyman, Carol E. & Keith B\Deed to LLC.wpd

TALBOT COUNTY CIRCUIT COURT (Land Records) KMD 2690, p. 0007, MSA_CE91_2629. Date available 03/25/2020. Printed 02/07/2024.



FINK, WHITTEN & ASSOCIATES, LLC

Land Surveying • Land Planning • Environmental Consulting • Permitting
www.finkwhitten.com

504 Maryland Avenue
Cambridge, MD 21613
410-228-8885 phone
410-228-8845 fax

113 East Dover Street
Unit C, 1st Floor
Easton, MD 21601
410-822-8484

February 7, 2024

Mr. Lynn Thomas, Town Planner
Town of Easton Planning & Zoning
16 S. Harrison Street
Easton, MD 21601

RE: Minor Subdivision - Pamela Into
220 South Street, Easton
Map 104, Parcel 1902 – Zoned R-10A

Dear Lynn:

Please find enclosed four (4) copies of the Minor Subdivision Plat on the Lands of Pamela Into, as well as the subdivision application and review fee, deeds and plats of record.

As such, please place on the ESDR agenda for February 28, 2024. Please note that Ms. Into started this subdivision several years ago with a different firm and we are finalizing it.

Sincerely,
Fink, Whitten & Associates, LLC

Elizabeth

Elizabeth Fink
Co-owner, Planner



Town of Easton
Engineering, Planning and Zoning
14 South Harrison Street, Easton, MD 21601

RECEIVED
FEB 07 2024
TOWN OF EASTON

Easton Staff Development Review

Property Information					
Address	220 South Street				
Tax Map	104	Grid	EA	Parcel	1902
Deed Reference:	Liber	2615	Folio	306	Lot
Plat Reference:	Liber	4	Folio	50 HH	
Base Zoning District	R-10A		Historic District	Y ☒ N ☐	
			Planning Redevelopment	Y ☐ N ☒	
Purpose of Application / Description of Work:					
Subdivision of existing parcel 1902 to create					
Revised parcel 1902 (horse lot) and new Lot 1					

Owner	
Name	Pamela Into
Mailing Address	220 South Street
Telephone No.	530 306 5032
Email	pamelainto@yahoo.com

Applicant / Agent	
Name	Elizabeth Fink, Fink Whitten + Assoc, LLC
Mailing Address	113 E Dover St Unit C Easton 21601
Telephone No.	410 822 8484
Email	efink@finkwhitten.com

Surveyor / Engineer		
Name	Steve Whitten	License No.
		21326
		Expiration Date
		1-8-25
Mailing Address	504 Maryland Ave Cambridge md 21613	
Telephone No.	410 228 8885	Email
		sterewhitten15@gmail.com

Any modifications during review shall warrant an updated application.

I do hereby solemnly declare and affirm that the information provided by this application and the documents attached hereto accurately represent the conditions of the request and that submission of an incomplete application will be returned for correction prior to processing.

Signature of Applicant or Agent

Date

Printed Name of Applicant or Agent

Elizabeth Fink, FWA
2-7-24
Elizabeth Fink

For Office Use Only

Easton Staff Development Review Meeting Required Y ☒ N ☐

Easton Staff Development Review Meeting Date 02/28/2024

2024-1130/ ESDR 24-05

Completeness Check Date

Revisions/Resubmissions Required Y ☐ N ☐

Resubmission Date

Documents Received Y ☐ N ☐

Staff Determination

Planning Commission Required Y ☐ N ☐

BOZA Required Y ☐ N ☐

Historic District Commission Required Y ☐ N ☐

Resubmission for ESDR Required Y ☐ N ☐

Staff Signature

Date

Revised 02-2019



Town of Easton
Engineering, Planning and Zoning
13 South Harrison Street, Easton, MD 21601

RECEIVED
FEB 07 2024
TOWN OF EASTON

Subdivision & Property Line Adjustment Application

Application Type

Subdivision ☐ Minor Subdivision ☒ Lot Line Revision ☐

Subdivision Information

Name Pamela Into
Property Size Acres .496 Square Feet 21,622 SF
Number of Lots Proposed 2

Property Information

Address 220 South Street
Tax Map 104 Grid EA Parcel 1902 Lot
Deed Reference: Liber 2615 Folio 306
Plat Reference: Liber 4 Folio 50HH
Zoning District R-10A Planned Redevelopment Y ☐ N ☒ Historic District Y ☒ N ☐
Source of Electricity Easton Utilities

Owner

Name Pamela Into
Mailing Address 220 South Street Easton md 21601
Telephone No. 530-306-5032 Email pamelainto@yahoo.com

Surveyor / Engineer

Name Stere Whitten License No. 21326 Expiration Date 1-8-25
Mailing Address 504 Maryland Avenue Cambridge md 21613
Telephone No. 410 228 8885 Email sterewhitten15@gmail.com

Applicant or Agent

Name Elizabeth Fink, Fink Whitten + Assoc
Mailing Address 113 E Dorer St Unit C Easton md 21601
Telephone No. 410 822 8484 Email efink@finkwhitten.com

Additional Comments:

Subdivision of existing parcel 1902 to create revised parcel 1902 (Morse lot) and new Lot 1

Minimum Lot Size
Minimum Lot Envelope

10,000 | 7,000
55' D x 30' W

Minimum Lot Frontage
Existing Lot Coverage
Proposed Lot Coverage

30'

0

- ☐ ESDR Letter
☐ \$200 Per Subdivided Lot Fee
☐ \$500 Lot Line Revision Fee

28.-303.2;
We may need a variance for this

Any modifications during review shall warrant an updated application.

I hereby certify that I have reviewed and satisfied the Town of Easton Subdivision Regulations Article 4, Procedures and Requirements and that submission of an incomplete application will be returned for correction prior to processing.

Signature of Applicant or Agent

Date

Elizabeth Fink
2/7/24
Elizabeth Fink, FWA

For Office Use Only


Planning Commission Y ☐ N ☐			
Planning Commission Meeting Date		TBD	
PC Approval Date		Subdivision No.	
Conditions? Y / N		Application No.	2024 -1130
Recordation Date		Fee Amount	\$600.00
ESDR Y / N	Date	Review Fee Paid	02/07/2024
Revised 02-2019			

ESDR 24-05

State of Maryland
Talbot County, To Whom It May Concern
Recorded in the Plat Recess
of Talbot County. MAG 024/50HH
Mary Ann Shortall
Mary Ann Shortall, Clerk

EASTON

VICINITY MAP
SCALE : 1" = 2,000'
COPYRIGHT ADC, THE MAP PEOPLE
PERMITTED USE NO. 20396402

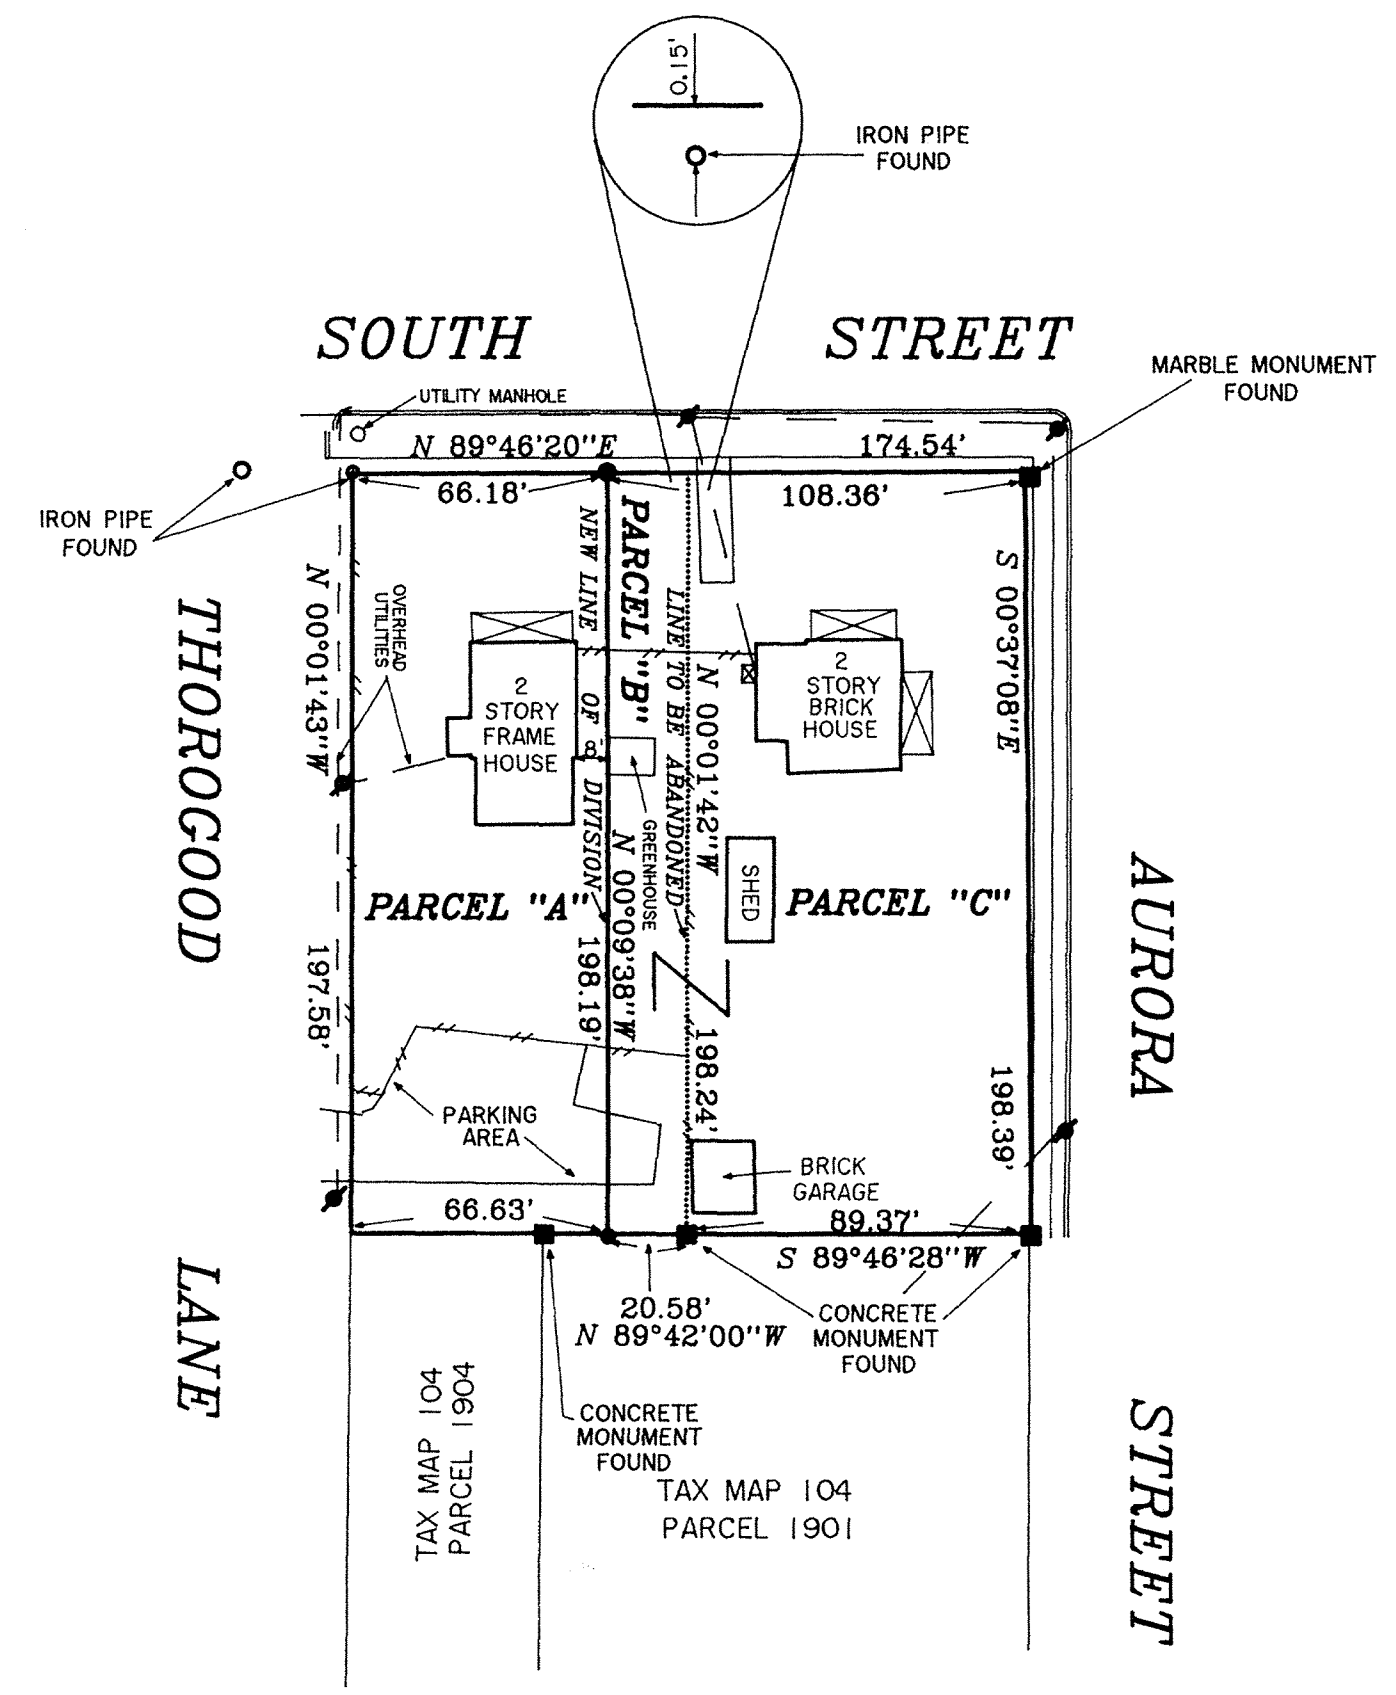

NOTES AND APPROVALS

HEALTH DEPARTMENT
THIS LOT LINE REVISION IS APPROVED FOR COMMUNITY WATER SUPPLY AND COMMUNITY SEWAGE AND THEIR USE IS IN ACCORDANCE WITH THE TALBOT COUNTY COMPREHENSIVE WATER AND SEWERAGE PLAN AND MDE REGULATION 26.04.03.

John M. Ryan, MD 17 Sept 97
TALBOT COUNTY APPROVING AUTHORITY DATE

DEPARTMENT OF PUBLIC WORKS
Angie E. Lunden 10/8/97
TOWN OF EASTON ENGINEER DATE


PLANNING AND ZONING
Jan M. Warrall 10/16/97
CHAIRMAN, TOWN OF EASTON PLANNING AND ZONING DATE

NOTES: (1) PARCEL "B" IS TO BECOME PART OF PARCEL "C" AND PARCEL "B" IS NOT APPROVED AS A SEPARATE LOT FOR BUILDING PURPOSES.

OWNER'S CERTIFICATE:
I, JOYCE M. DeLAURENTIS, OWNER OF THE PROPERTY SHOWN AND DESCRIBED HEREON, HEREBY ADOPT THIS PLAN.


Joyce M. DeLaurentis 10/3/97
JOYCE M. DeLAURENTIS DATE

LOT AREAS		
	BEFORE REVISION	AFTER REVISION
PARCEL "A"	17,266 SQ.FT.	13,140 SQ.FT.
PARCEL "C"	17,527 SQ.FT.	21,653 SQ.FT.

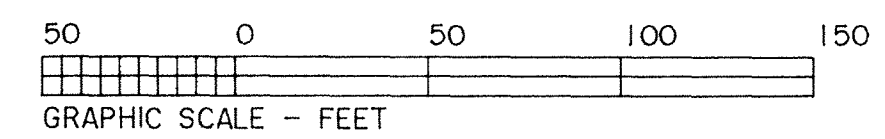

SURVEYOR'S CERTIFICATE:
I CERTIFY TO JOYCE M. DeLAURENTIS THAT THIS PLAT WAS MADE FROM NOTES OF A PRECISE FIELD SURVEY, WITHOUT REVIEW OF AN ABSTRACT OF TITLE, AND IS ACCURATE TO THE BEST OF MY KNOWLEDGE, INFORMATION AND BELIEF.

William C. Craig 10/7/97
WILLIAM C. CRAIG DATE

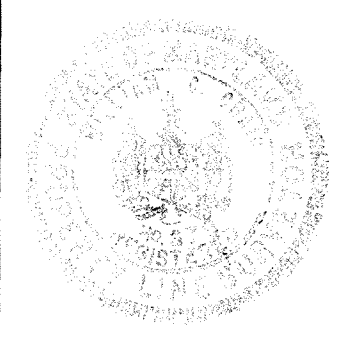


LOT LINE REVISION
LAND OF
JOYCE M. DeLAURENTIS
TOWN OF EASTON
TALBOT COUNTY, MARYLAND

WILLIAM C. CRAIG & COMPANY
LICENSED SURVEYOR
300 Academy Street, Suite 202
Cambridge, Maryland 21613
(410) 228-2295
Facsimile (410) 228-3238

COMPUTER FILE:
COORD.: DELRNTAS
SCREEN: DELRNTAS

DATE:	6/24/97
SCALE:	1" = 50'
JOB NO.:	104/ 1903-97
SHEET	

TALBOT COUNTY CIRCUIT COURT (Subdivision Plats, TA) Plat Cabinet 105-4, p. 50HH S1254-1852. Date at 12/09. Printed 12/05/2023.

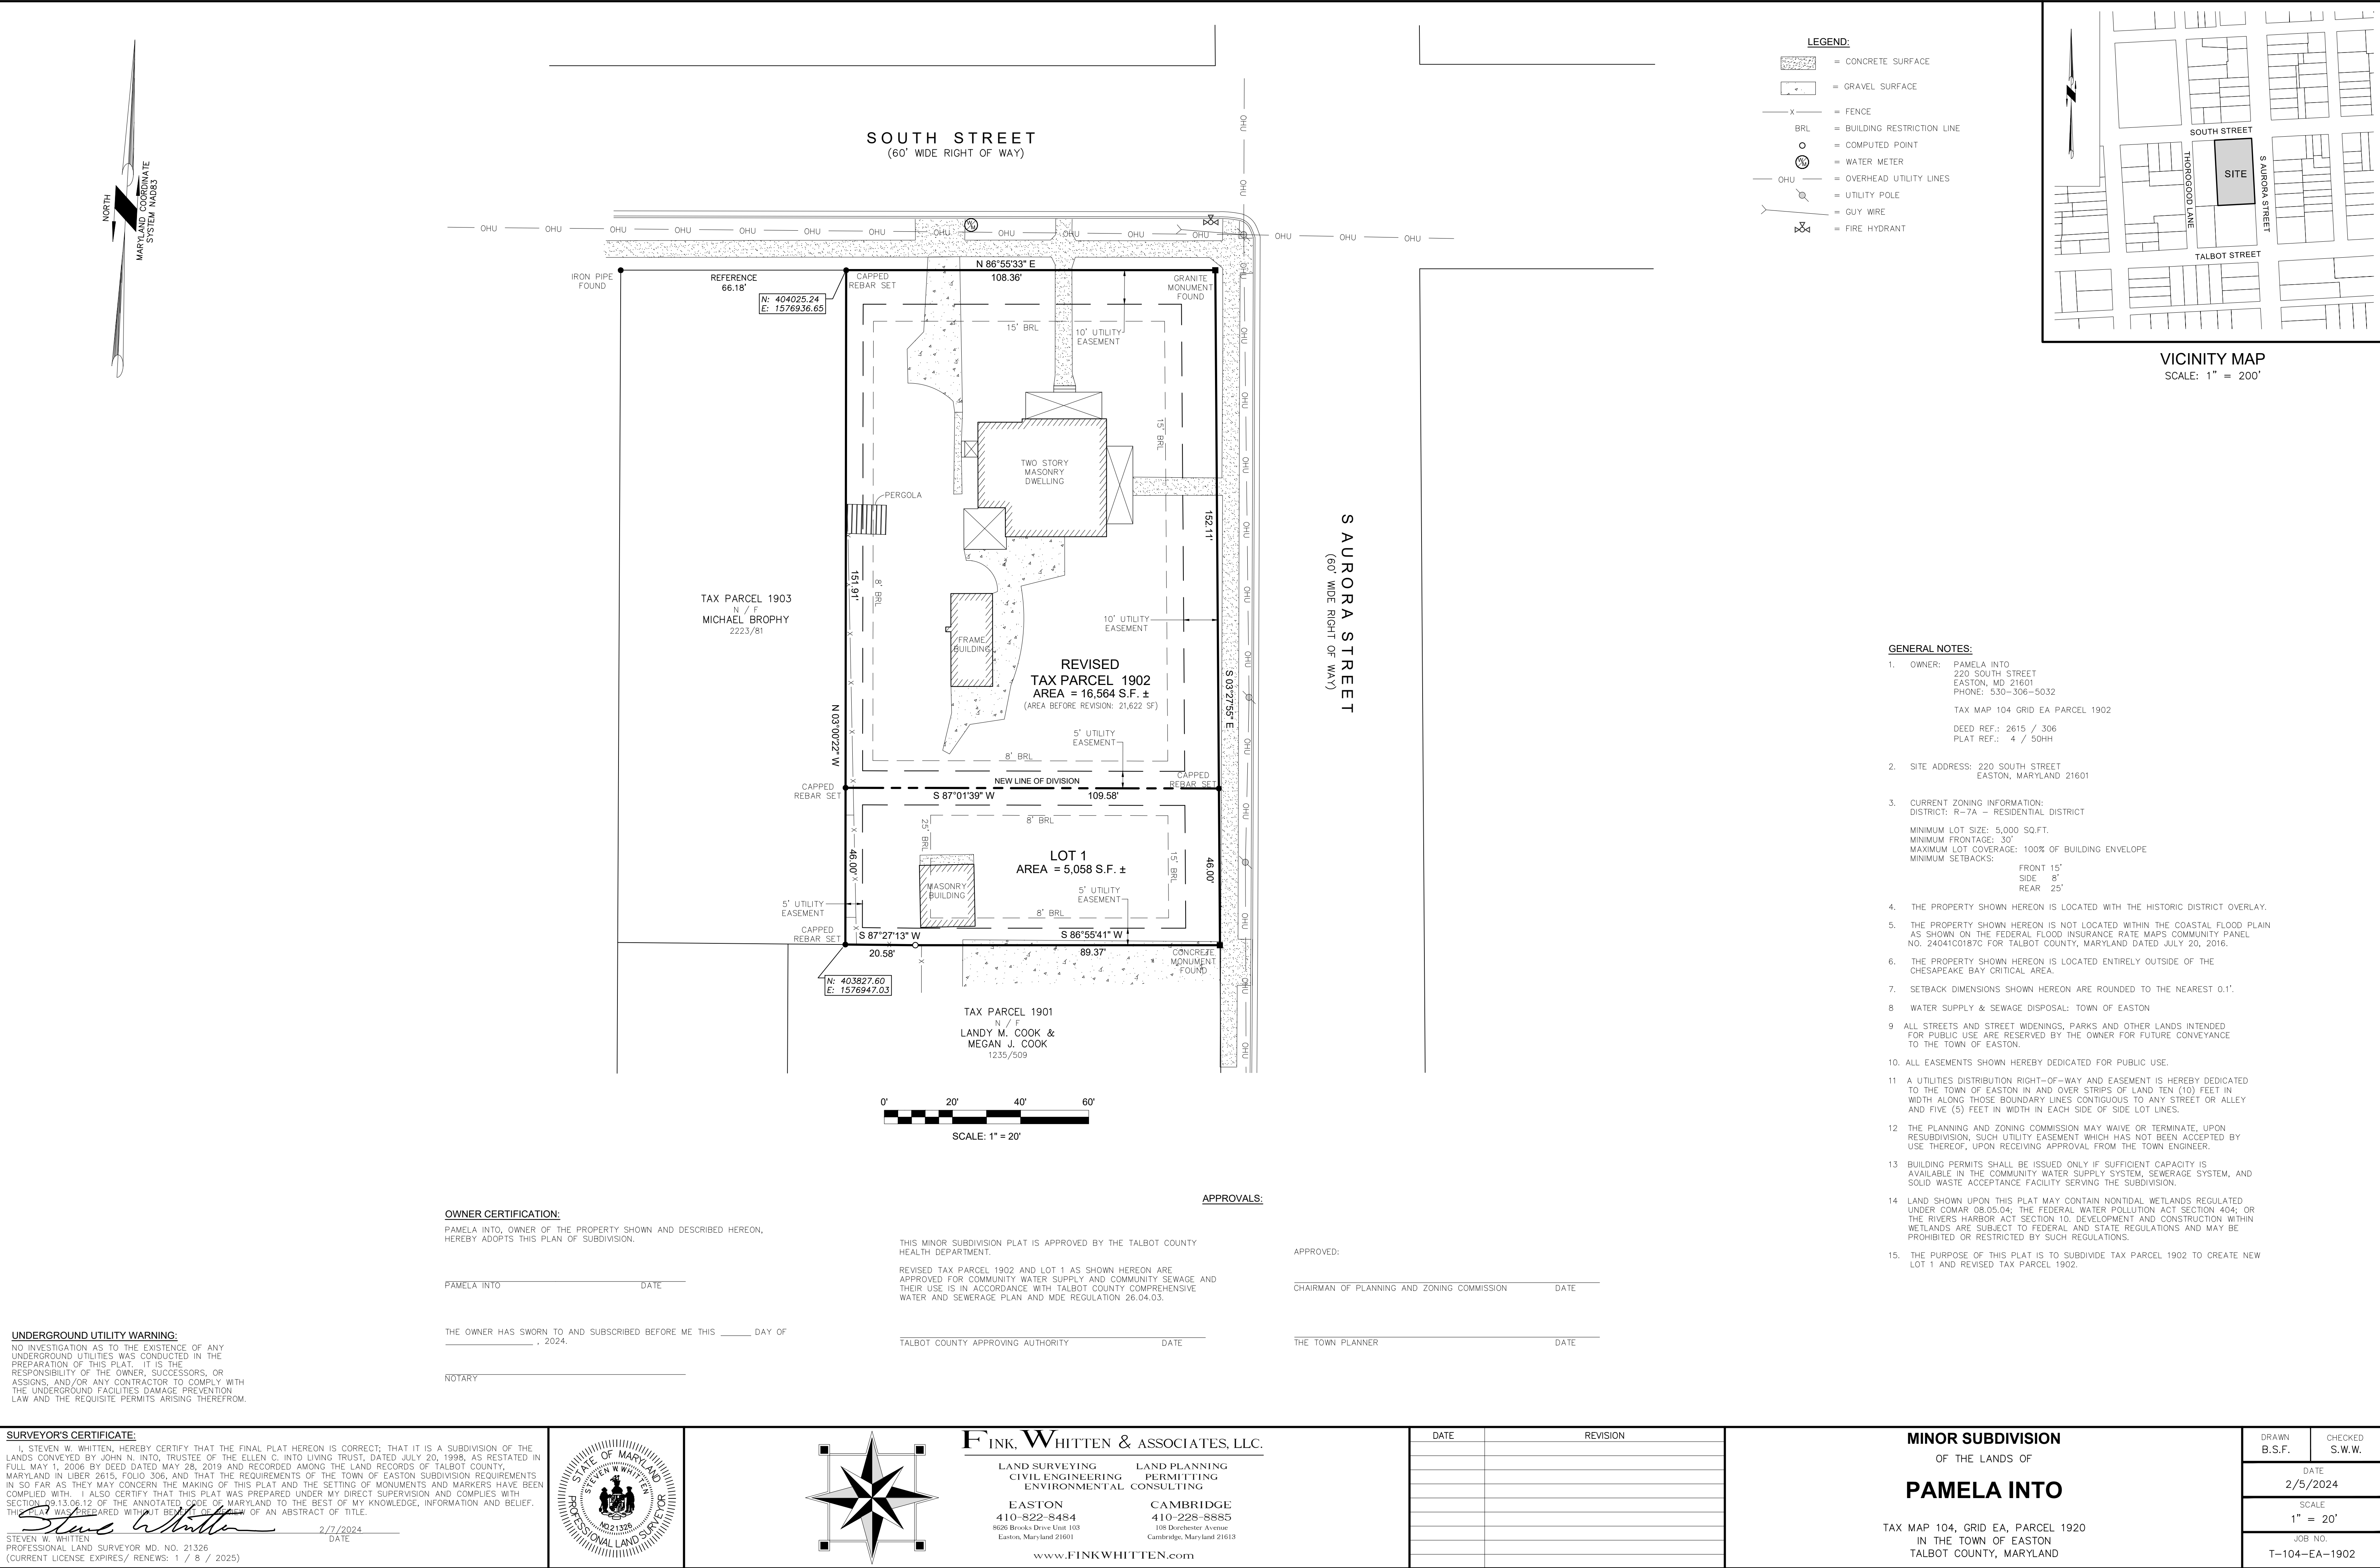

NO CONSIDERATION**NO TITLE EXAMINATION**

THIS DEED, made this 28 day of May, in the year two thousand nineteen, by **JOHN N. INTO, TRUSTEE OF THE ELLEN C. INTO LIVING TRUST DATED JULY 20, 1998, AS RESTATED IN FULL, MAY 1, 2006**, Grantor, and **PAMELA INTO**, Grantee.

WHEREAS, this transfer is exempt under Estates and Trusts Article, Section 14.5-1001(b)(2).

WITNESSETH that for no cash consideration, but to distribute a trust to the beneficiaries, said Grantor does hereby grant, convey, release unto Grantee, as sole owner, her personal representatives and assigns, in fee simple, the following described property:

ALL that lot or parcel of ground situate, lying and being in the Town of Easton, Talbot County, Maryland and designated as Parcel "A" & "B", as shown on a plat entitled: "Lot Line Revision lands of Joyce M. DeLaurentis, dated 6/24/1997, prepared by William C. Craig & Company, Licensed Surveyor, and recorded among the Plat Records of Talbot County in Plat Cabinet 4, Plat 50HH, to which plat reference is hereby made for a more complete description by metes and bounds, courses and distances.

BEING the property conveyed unto The Ellen C. Into Living Trust Dated July 20, 1998, As Restated In Full, May 1, 2006, by deed dated April 29, 2019, from John N. Into,

Personal Representative of the Estate of Ellen C. Into, and recorded among the Land Records of Talbot County, in Liber 2612, folio 102.



SUBJECT TO all Restrictions, Agreements, Easements, Rights of Way, Utility Rights of Way of record.

TOGETHER with the buildings and improvements thereupon erected, made or being; and all and every, the rights, alleys, ways, waters, privileges, appurtenances and advantages to the same belonging and in any wise appertaining.

TO HAVE AND TO HOLD said lots or parcels of ground and premises above described and mentioned and hereby intended to be conveyed, together with the rights, privileges, appurtenances and advantages to the same belonging or appertaining to and to the proper use and benefit of said Grantee, as sole owner, her personal representatives and assigns, in fee simple.

AS WITNESS the hands and seals of said Grantor.

WITNESS:

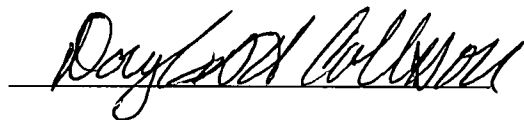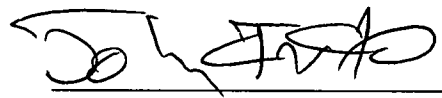

 (SEAL)
**JOHN N. INTO, TRUSTEE OF
 THE ELLEN C. INTO LIVING
 TRUST DATED JULY 20, 1998, AS
 RESTATED IN FULL, MAY 1, 2006**

STATE OF MARYLAND, COUNTY OF TALBOT TO WIT:

I HEREBY CERTIFY that on this 28th day of May, 2019, before me, the subscriber, a Notary Public of the aforesaid State and County, personally appeared **JOHN N. INTO, TRUSTEE OF THE ELLEN C. INTO LIVING TRUST DATED JULY 20, 1998, AS RESTATED IN FULL, MAY 1, 2006**, known to me (or satisfactorily proven) to be the person whose name is subscribed to the within Instrument, and he acknowledged that, as Personal Representative, he executed the same for the purposes therein

contained, and further affirmed under the penalties of perjury that the matters, facts, and consideration recited in the above instrument are true and correct to the best of his knowledge, information and belief, and in my presence signed and sealed the same.

AS WITNESS my hand and Notarial Seal.

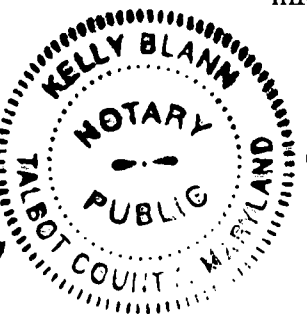

Kelly Blann

Notary Public

My Commission Expires: 6-27-2023

AFFIDAVIT OF NO CONSIDERATION

THE UNDERSIGNED HEREBY CERTIFIES, under penalty of perjury, that no cash consideration has been paid or will be paid for the foregoing conveyance.

WITNESS the hand and seal of Grantor, this 28th day of May, 2019.


WITNESS:

Douglas A. Collison

John N. Into (SEAL)

JOHN N. INTO, TRUSTEE OF
THE ELLEN C. INTO LIVING
TRUST DATED JULY 20, 1998, AS
RESTATED IN FULL, MAY 1, 2006

Sworn and subscribed to before me on this 28th day of May, 2019.

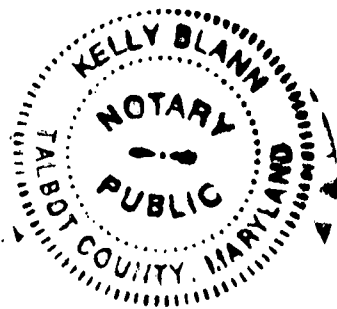

Kelly Blann

Notary Public

My Commission Expires: 6-27-2023

CERTIFICATION

I hereby certify that I am an attorney admitted to practice before the Court of Appeals of the State of Maryland and that the foregoing Instrument was prepared by me or under my supervision.

Douglas A. Collison
Douglas A. Collison

CERTIFICATION IS MADE THAT ALL TAXES
DUE ON THE PROPERTY INDICATED IN
THIS DEED HAVE BEEN PAID.
FINANCE OFFICER OF TALBOT COUNTY
R ANDREW HOLLIS, FIN. OFFICER u

DATE 5/29/2019 Page 102 of 492

TALBOT COUNTY FINANCE OFFICE
RECORDATION TAX
AMT: \$0
DATE: 5/29/2019
INITIALS: SRH
Prop ID: 01-001922



Kathleen M. Duvall, Clerk
Circuit Court for Talbot County
11 N. Washington St., Suite 16
Easton, Maryland 21601

License and Recording
410-822-2611 Ext. 4

LR - Deed (No-Taxes)
Recording Fee 20.00
Name: Into/Into
Ref:
LR - Deed (No-Taxes)
Surcharge 40.00
=====

SubTotal:	60.00
=====	
Total:	120.00
05/29/2019 10:24	
CC20-MG	
#12196486 CC0205 -	
Talbot	
County/CC02.05.02 -	
Register 02	

DOCUMENT VALIDATION
(excluded from page count)

State of Maryland Land Instrument Intake Sheet

☐ Baltimore City ☒ County: Talbot
Information provided is for the use of the Clerk's Office, State Department of Assessments and Taxation, and County Finance Office Only.
(Type or Print in Black Ink Only—All Copies Must Be Legible)

Space Reserved for Circuit Court Clerk Recording Validation

1	Type(s) of Instruments	(☐ Check Box if addendum Intake Form is Attached)			
		1 Deed Deed of Trust	Mortgage Lease	Other _____	Other _____
2	Conveyance Type Check Box	☐ Improved Sale Arms-Length [1]	☐ Unimproved Sale Arms-Length [2]	☐ Multiple Accounts Arms-Length [3]	☐ Not an Arms- Length Sale [9]
3	Tax Exemptions (if applicable) Cite or Explain Authority	Recordation			
		State Transfer			
		County Transfer			

4	Consideration and Tax Calculations	Consideration Amount		Finance Office Use Only Transfer and Recordation Tax Consideration	
		Purchase Price/Consideration	\$ 0.00	Transfer Tax Consideration	\$
		Any New Mortgage	\$	X () % =	\$
		Balance of Existing Mortgage	\$	Less Exemption Amount =	\$
		Other:	\$	Total Transfer Tax =	\$
		Other:	\$	Recordation Tax Consideration	\$
		Full Cash Value:	\$	X () per \$500 =	\$
		TOTAL DUE	\$		

5	Fees	Amount of Fees		Doc. 1	Doc. 2	Agent: Tax Bill: C.B. Credit: Ag. Tax/Other:
		Recording Charge	\$ 20.00	\$		
		Surcharge	\$ 40.00	\$		
		State Recordation Tax	\$	\$		
		State Transfer Tax	\$	\$		
		County Transfer Tax	\$	\$		
		Other	\$	\$		
		Other	\$	\$		

6	Description of Property SDAT requires submission of all applicable information. A maximum of 40 characters will be indexed in accordance with the priority cited in Real Property Article Section 3-104(g)(3)(i).	District	Property Tax ID No. (1)	Grantor Liber/Folio	Map	Parcel No.	Var. LOG	
		01	001922	2612 / 102	0104	1902		(5)
		Subdivision Name		Lot (3a)	Block (3b)	Sect/AR (3c)	Plat Ref.	SqFt/Acreage (4)
		Location/Address of Property Being Conveyed (2)						
		220 South Street, Easton, Maryland 21601						
		Other Property Identifiers (if applicable)						Water Meter Account No.
		Residential ☒ or Non-Residential ☐ Fee Simple ☒ or Ground Rent ☐ Amount:						
		Partial Conveyance? ☐ Yes ☒ No Description/Amt. of SqFt/Acreage Transferred:						
		If Partial Conveyance, List Improvements Conveyed:						

7	Transferred From	Doc. 1 – Grantor(s) Name(s)		Doc. 2 – Grantor(s) Name(s)	
		John N. Into, Trustee of the Ellen C. Into Living Trust Dated July 20, 1998			
		Doc. 1 – Owner(s) of Record, if Different from Grantor(s)		Doc. 2 – Owner(s) of Record, if Different from Grantor(s)	

8	Transferred To	Doc. 1 – Grantee(s) Name(s)		Doc. 2 – Grantee(s) Name(s)	
		Pamela Into			
		New Owner's (Grantee) Mailing Address			
		220 South Street, Easton, Maryland 21601			

9	Other Names to Be Indexed	Doc. 1 – Additional Names to be Indexed (Optional)		Doc. 2 – Additional Names to be Indexed (Optional)	

10	Contact/Mail Information	Instrument Submitted By or Contact Person			☐ Return to Contact Person
		Name:			☒ Hold for Pickup
		Firm Kopen & Collison, LLP			
		Address: PO Box 1028, Easton, Maryland 21601			
			Phone: (410) 822-3900	☐ Return Address Provided	

11	Assessment Information	IMPORTANT: BOTH THE ORIGINAL DEED AND A PHOTOCOPY MUST ACCOMPANY EACH TRANSFER			
		☒ Yes ☐ No	Will the property being conveyed be the grantee's principal residence?		
		☐ Yes ☒ No	Does transfer include personal property? If yes, identify: _____		
		☐ Yes ☒ No	Was property surveyed? If yes, attach copy of survey (if recorded, no copy required).		

Assessment Use Only – Do Not Write Below This Line							
Terminal Verification		Agricultural Verification		Whole		Part	
Transfer Number		Date Received:		Deed Reference:		Assigned Property No.:	
Year	20	20	Geo.	Map	Sub	Block	
Land			Zoning	Grid	Plat	Lot	
Buildings			Use	Parcel	Section	Occ. Cd.	
Total			Town Cd.	Ex. St.	Ex. Cd.		
REMARKS:							

Space Reserved for County Validation



Town of Easton
Engineering, Planning and Zoning
14 South Harrison Street, Easton, MD 21601

RECEIVED
FEB 07 2024
TOWN OF EASTON

Easton Staff Development Review

Property Information

Address 7872 Ocean Gateway, Easton, MD 21601
Tax Map 105 Grid 0 Parcel 2990 Lot
Deed Reference: Liber 2412 Folio 282
Plat Reference: Liber 84 Folio 461
Base Zoning District CG Historic District Y ☐ N ☒ Planning Redevelopment Y ☐ N ☒
Purpose of Application / Description of Work:

Proposed minor subdivision to create Lot 1 (1.74 ac ±) and Lot 2 (2.30 ac ±). Redevelopment of site to include a two-story medical clinic on Lot 1 and a one-story retail store with mezzanine office space on Lot 2. See site plan for full scope.

Owner

Name In Town Properties, LLC c/o Steve Hershey
Mailing Address 8845 Mistletoe Drive, Easton, MD 21601
Telephone No. 410-200-3057 Email intownsteve@verizon.net

Applicant / Agent

Name Brett Ewing, AICP, Lane Engineering, LLC
Mailing Address 117 Bay Street, Easton, MD 21601
Telephone No. 410-822-8003 Email bewing@leinc.com

Surveyor / Engineer

Name Timothy Glass, P.E. License No. 23152 Expiration Date 7/5/2025
Mailing Address Lane Engineering, LLC, 117 Bay Street, Easton, MD 21601
Telephone No. 410-822-8003 Email tglass@leinc.com

Any modifications during review shall warrant an updated application.

I do hereby solemnly declare and affirm that the information provided by this application and the documents attached hereto accurately represent the conditions of the request and that submission of an incomplete application will be returned for correction prior to processing.

Signature of Applicant or Agent

Date 2/7/2024

Printed Name of Applicant or Agent

Brett Ewing, AICP, Lane Engineering, LLC

For Office Use Only

Easton Staff Development Review Meeting Required Y ☒ N ☐

2024-1129 / ESDR 24-04

Easton Staff Development Review Meeting Date

Completeness Check Date

Revisions/Resubmissions Required Y ☐ N ☐

Resubmission Date

Documents Received Y ☐ N ☐

Staff Determination

Planning Commission Required Y ☐ N ☐

BOZA Required Y ☐ N ☐

Historic District Commission Required Y ☐ N ☐

Resubmission for ESDR Required Y ☐ N ☐

Staff Signature

Date

Revised 02-2019



Town of Easton
Engineering, Planning and Zoning
14 South Harrison Street, Easton, MD 21601

RECEIVED
FEB 07 2024
TOWN OF EASTON

Site Plan, PUD, Planned Healthcare Application

Application Type

Planned Unit Development ☐ Amendment ☐ Health Care (HC) ☐ Site Plan ☒

Subdivision Information

Name In Town Properties, LLC
Original Property Size Acres 4.043 Square Feet 176,113
Telephone No. 410-200-3057 Email intownsteve@verizon.net

Site Plan Information

Property Size Acres 4.043 Square Feet 176,113 sf
Structure's Floor Area 14,999 sf Structure's Square Feet 26,999 sf
Area of Disturbance +/- 4 ac Number of Dwelling Units 0

Property Information

Address 7872 Ocean Gateway, Easton, MD 21601
Tax Map 105 Grid 0 Parcel 2990 Lot
Deed Reference: Liber 2412 Folio 282
Plat Reference: Liber 84 Folio 461
Base Zoning District CG Historic Y ☐ N ☒ Planned Redevelopment Y ☐ N ☒
Source of Electricity Easton Utilities

Owner

Name In Town Properties, LLC c/o Steve Hershey
Mailing Address 8845 Mistletoe Drive, Easton, MD 21601
Telephone No. 410-200-3057 Email intownsteve@verizon.net

Applicant or Agent

Name Brett Ewing, AICP, Lane Engineering, LLC
Mailing Address 117 Bay Street, Easton, MD 21601
Telephone No. 410-822-8003 Email bewing@leinc.com

Surveyor / Engineer

Name Timothy Glass, P.E. License No. 23152 Expiration Date 7/5/2025
Mailing Address Lane Engineering, LLC, 117 Bay Street, Easton, MD 21601
Telephone No. 410-822-8003 Email tglass@leinc.com

Any modifications during review shall warrant an updated application.

I hereby certify that I have reviewed and satisfied the Town of Easton Development Standards and that submission of an incomplete application will be returned for correction prior to processing.

Signature of Applicant or Agent



Date 2/7/2024

Printed Name of Applicant or Agent

Brett Ewing, AICP, Lane Engineering, LLC

For Office Use Only

Planning Commission Required	Y ☐	N ☐
Planning Commission Meeting Date	TBD	
Sketch Approval Date	Project No.	ESDR 24-04
Prelim/Dev. Approval Date	Application No.	2024-1129
Final Approval Date	Sketch Fee Paid	\$2700
Recordation Date	Develop. Fee Paid	

Revised 02-2019



Town of Easton
Engineering, Planning and Zoning
13 South Harrison Street, Easton, MD 21601

RECEIVED
FEB 07 2024
TOWN OF EASTON

Subdivision & Property Line Adjustment Application

Application Type

Subdivision ☐ Minor Subdivision ☒ Lot Line Revision ☐

Subdivision Information

Name **In Town Properties, LLC**
Property Size Acres **4.043** Square Feet **176,113**
Number of Lots Proposed **2 total**

Property Information

Address **7872 Ocean Gateway, Easton, MD 21601**
Tax Map **105** Grid **0** Parcel **2990** Lot
Deed Reference: Liber **2412** Folio **282**
Plat Reference: Liber **84** Folio **461**
Zoning District **CG** Planned Redevelopment Y ☐ N ☒ Historic District Y ☐ N ☒
Source of Electricity **Easton Utilities**

Owner

Name **In Town Properties, LLC c/o Steve Hershey**
Mailing Address **8845 Mistletoe Drive, Easton, MD 21601**
Telephone No. **410-200-3057** Email **intownsteve@verizon.net**

Surveyor / Engineer

Name **Timothy Glass, P.E.** License No. **23152** Expiration Date **7/5/2025**
Mailing Address **Lane Engineering, LLC, 117 Bay Street, Easton, MD 21601**
Telephone No. **410-822-8003** Email **tglass@leinc.com**

Applicant or Agent

Name **Brett Ewing, AICP, Lane Engineering, LLC**
Mailing Address **117 Bay Street, Easton, MD 21601**
Telephone No. **410-822-8003** Email **bewing@leinc.com**

Additional Comments:

Proposed minor subdivision to create Lots 1 and 2; redevelop site to include a medical clinic on Lot 1 and a retail store with mezzanine office space on Lot 2. See site plan for full scope.

Minimum Lot Size	20,000 sf	Minimum Lot Frontage	60'
Minimum Lot Envelope	20'x30'	Existing Lot Coverage	35% ±
		Proposed Lot Coverage	Lot 1: 16%, Lot 2: 17.8%

- ☐ ESDR Letter
☐ \$200 Per Subdivided Lot Fee
☐ \$500 Lot Line Revision Fee

Any modifications during review shall warrant an updated application.

I hereby certify that I have reviewed and satisfied the Town of Easton Subdivision Regulations Article 4, Procedures and Requirements and that submission of an incomplete application will be returned for correction prior to processing._____

Signature of Applicant or Agent



Date 2/7/2024

Printed Name of Applicant or Agent

Brett Ewing, AICP, Lane Engineering, LLC

For Office Use Only

Planning Commission Y ☐ N ☐			
Planning Commission Meeting Date		TBD	
PC Approval Date		Subdivision No.	
Conditions? Y / N		Application No.	2024-1129
Recordation Date		Fee Amount	\$2,700.00
ESDR Y / N	Date	Review Fee Paid	
<i>Revised 02-2019</i>			

APPENDIX B

SKETCH PLAN SUBMITTAL CHECKLIST


NOTE: THIS CHECKLIST REPRESENTS THE MINIMUM INFORMATION TO BE SUBMITTED ON A SITE PLAN. ADDITIONAL INFORMATION MAY BE REQUIRED FOR UNIQUE SITUATIONS.

COMPLETE THE CHECKLIST AND SUBMIT IT WITH THE PLAN. IF AN ITEM IS NOT APPLICABLE, ENTER "N/A".

- | | |
|--|------------|
| 1. Location map, | <u>X</u> |
| 2. Boundary, | <u>X</u> |
| 3. Topography, | <u>X</u> |
| 4. General proposed land uses drawn to scale, and | <u>X</u> |
| 5. The Forest Stand Delineation as detailed in the Town of Easton's Forest Conservation Ordinance. | <u>N/A</u> |
| 6. The location of any easements, rights-of-way or any other encumbrances which pertain to the property subject to the site plan review. | <u>X</u> |
| 7. Conditions of concern, for example, water courses, wetlands, floodplains, or other environmentally sensitive features. | <u>X</u> |
| 8. Location of refuse collection, exterior lighting, fencing, and all pedestrian walkways and sidewalks. | <u>X</u> |
| 9. General location and description (r.e. intended function, proposed species, etc.) of proposed landscaping. | <u>X</u> |
| 10. Location of parking including layout and landscaping. | <u>X</u> |
| 11. Conceptual building elevations or renderings illustrating the character, scale, and materials of all proposed structures. Such elevations or renderings shall be sealed by a licensed professional as described above. | <u>X</u> |
| 12. A statement describing the extent to which the application complies with the Recommended Design Principles for Easton set forth on pages 29-31 of the Comprehensive Plan. | <u>X</u> |

TALBOT COUNTY, MARYLAND

PRINCIPLE #9- NEIGHBORHOODS SHOULD CONNECT- NOT APPLICABLE TO THIS APPLICATION.

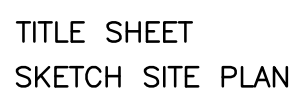

LANE ENGINEERING, LLC
C/O TIMOTHY W. GLASS, P.E.
117 BAY STREET
EASTON, MD 21601
(410) 822-8003

2" CALIPER MINIMUM CANOPY OR STREET TREES (OAK, ELM, MAPLE, ZELKOVA)


1.25" CALIPER OR 7' HEIGHT MINIMUM FLowering TREES (CHERRY, MAGNOLIA, RED BUD)

7' HEIGHT MINIMUM EVERGREEN TREES (WHITE PINE, SPRUCE, HOLLY, AMERICAN ARBORVITAE)

LANDSCAPING MASS - PERENNIAL MIX WITH SHRUBS, GRASSES

STORMWATER MANAGEMENT ESD LANDSCAPING MASS - PERENNIAL MIX WITH SHRUBS, GRASSES

ESD SUMMARY CHART													
DRAINAGE AREA	TYPE OF ESD PRACTICE	TYPE OF ESD PRACTICE (STRUCTURE NAME)	ON-SITE OR OFF-SITE STRUCTURE	RUNOFF CURVE NUMBER (RCN) WEIGHTED	MARYLAND GRID COORDINATE NAD 83 METERS NORTHING	MARYLAND GRID COORDINATE NAD 83 METERS EASTING	ESD PRACTICE TOTAL DRAINAGE AREA (ACRES)	ESD PRACTICE IMPERVIOUS DRAINAGE AREA (ACRES)	SURFACE AREA OF ESD PRACTICE (ACRES)	TARGET PE (IN)	ACTUAL PE (IN)	TARGET ESDV (FT')	ACTUAL ESDV (FT')
GREEN (SGW#1)	M-2	SUBMERGED GRAVEL WETLAND	ON-SITE	94	401492.7738'	1580118.8427'	2.33	1.73	0.17	2	2	12157	12536
BLUE (SGW#2)	M-2	SUBMERGED GRAVEL WETLAND	ON-SITE	94	401537.4268'	1579725.9363'	0.93	0.47	0.04	2	2	3425	4334
YELLOW (MGR#1)	M-6	MICRO-BIORETENTION	ON-SITE	94	401369.0797'	1579697.1745'	0.45	0.30	0.03	2	2	2151	2911
TOTAL	--	--	ON-SITE	94	--	--	3.71	2.51	0.24	2	2	17854	19780

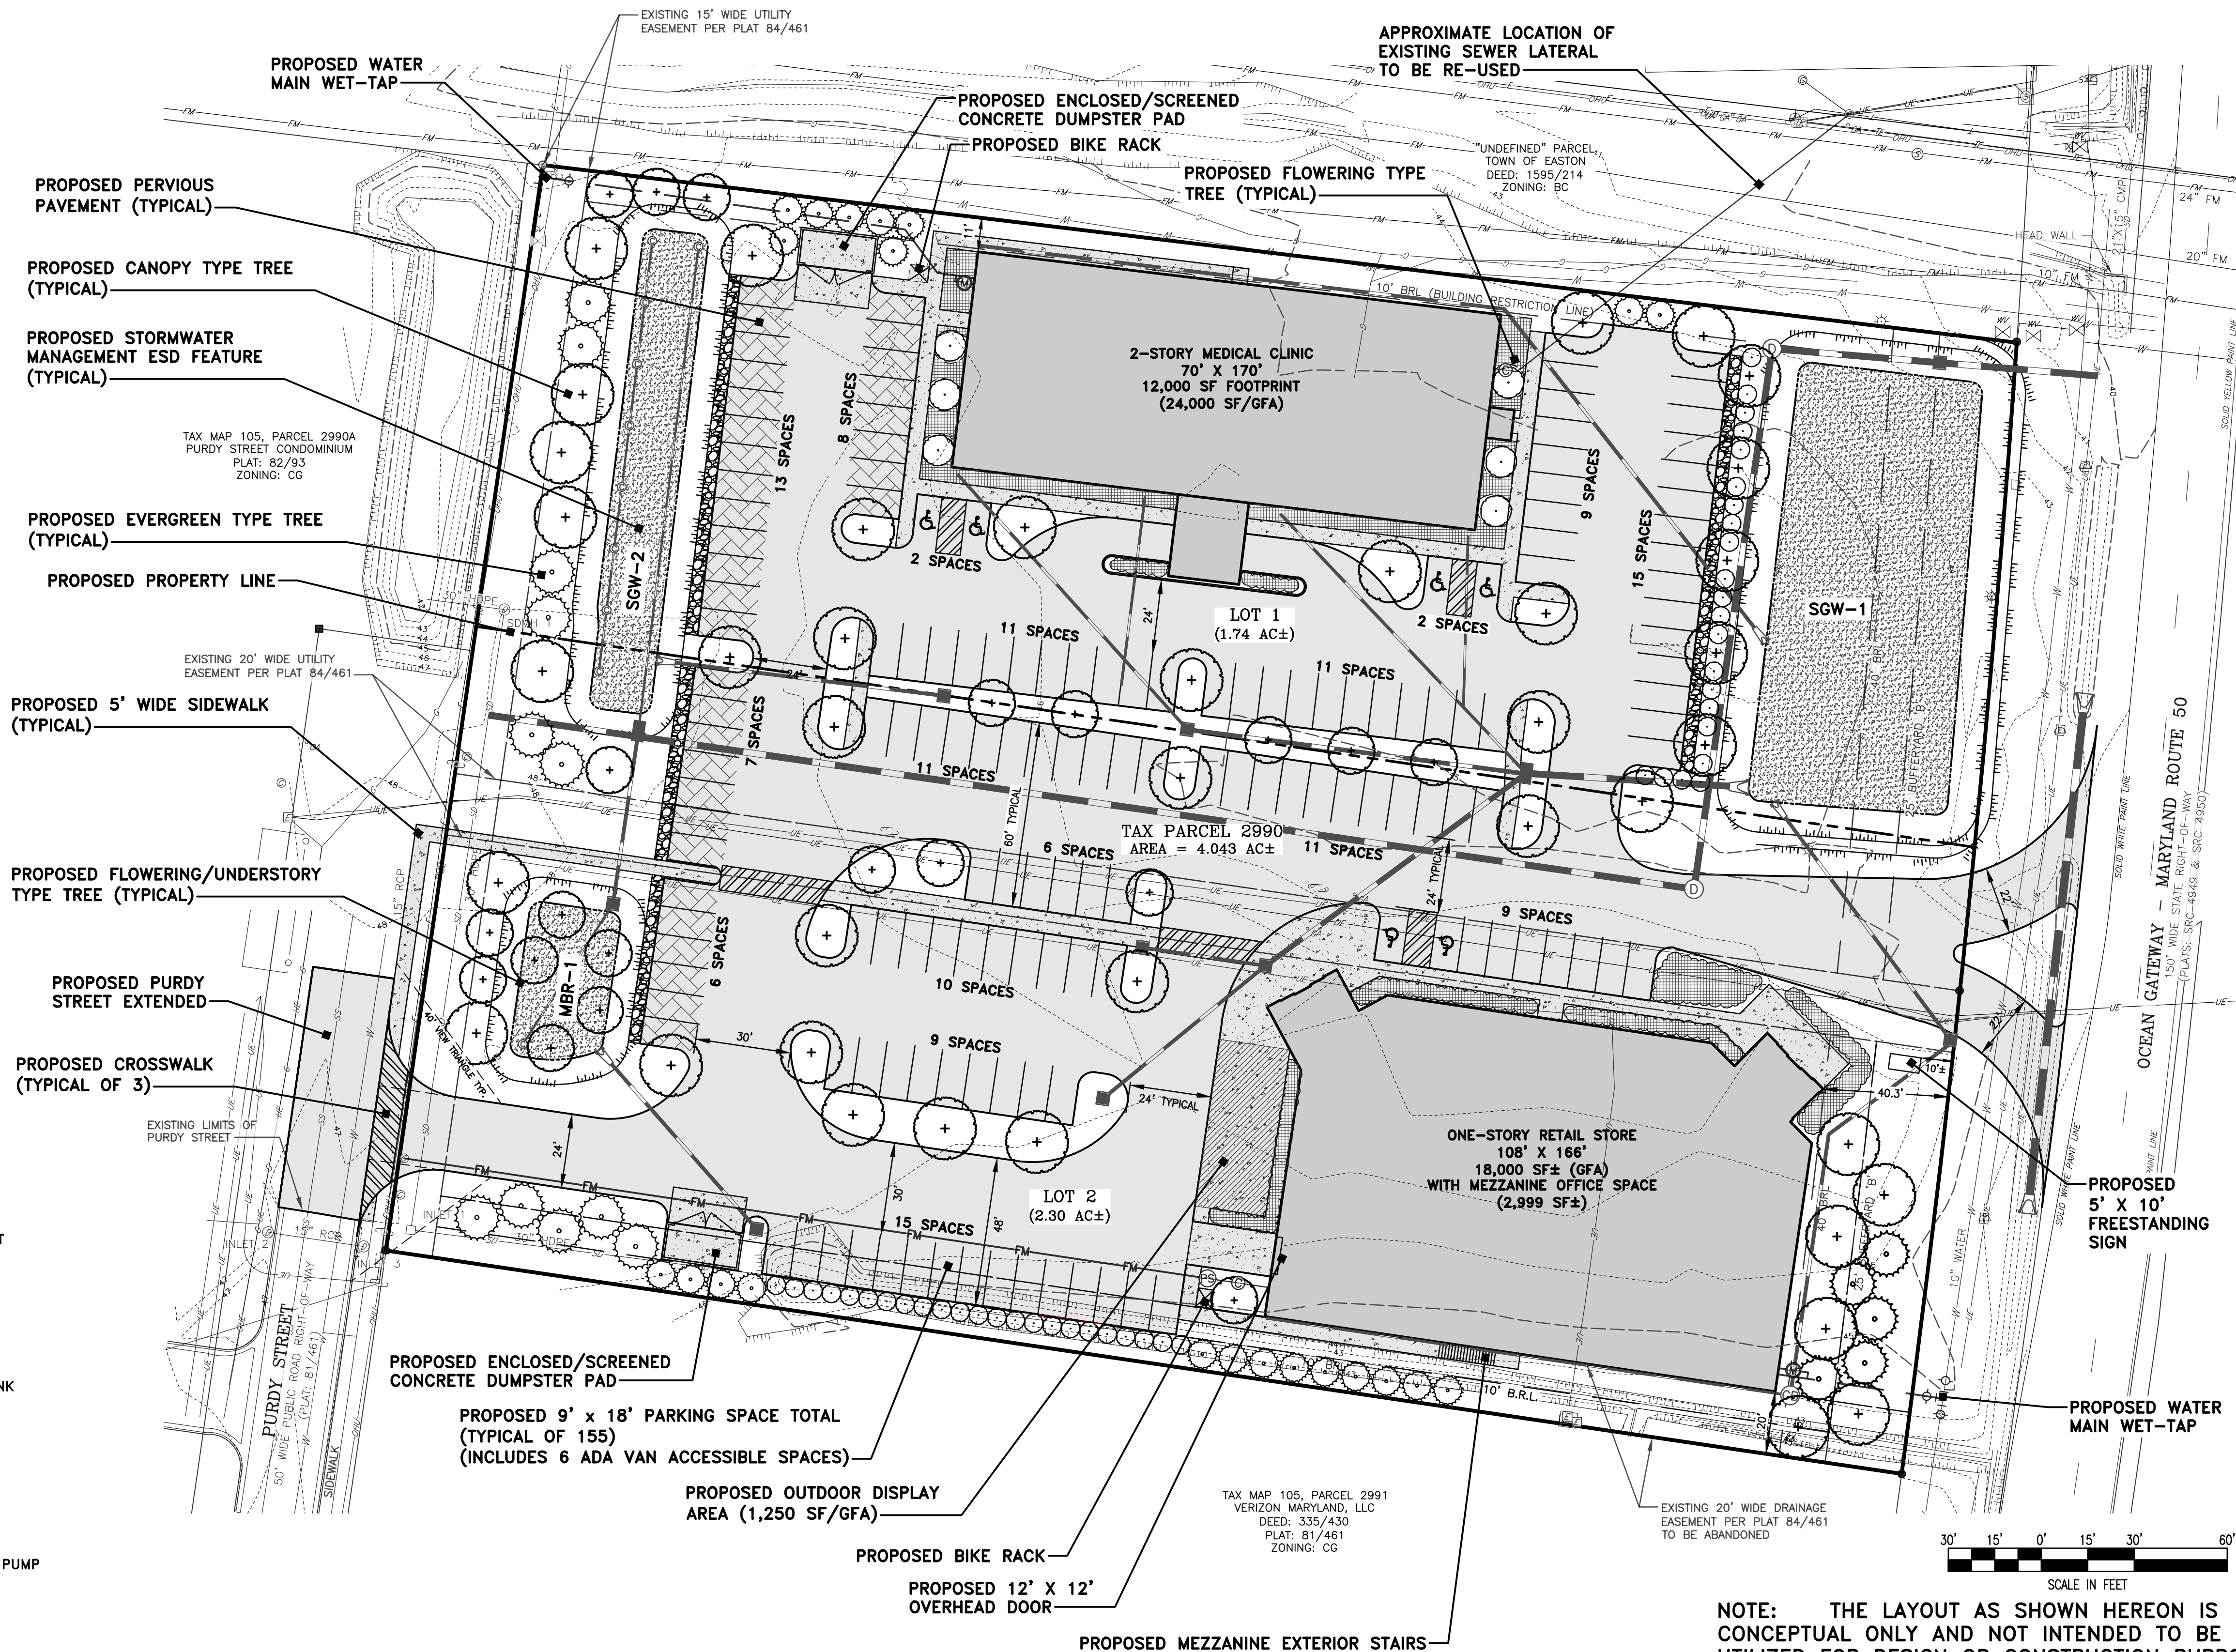

NOTE: THE LAYOUT AS SHOWN HEREON IS CONCEPTUAL ONLY AND NOT INTENDED TO BE UTILIZED FOR DESIGN OR CONSTRUCTION PURPOSES.

PLANS ARE NOT
APPROVED FOR
CONSTRUCTION

[illegible]

WARNING!!
THE LOCATIONS OF EXISTING UTILITIES AS SHOWN ON THIS PLAN ARE APPROXIMATE ONLY. THE CONTRACTOR SHALL VERIFY THE LOCATION AND DEPTH OF EXISTING UTILITIES PRIOR TO BEGINNING CONSTRUCTION. THE QUANTITIES SHOWN ON THIS PLAN ARE FOR INFORMATIONAL AND PERMITTING PURPOSES ONLY. THE CONTRACTOR SHALL VERIFY ALL QUANTITIES TO HIS OWN SATISFACTION PRIOR TO BEGINNING CONSTRUCTION.

THE CONTRACTOR SHALL TEST PIT AND LOCATE EXISTING UNDERGROUND UTILITIES PRIOR TO THE BEGINNING OF ANY WORK ON PUBLIC WORKS. THE CONTRACTOR SHALL NOTIFY THE CITY OF ANY DISCREPANCIES, OMISSIONS, AND REQUEST THE RELOCATION OF THE EXISTING UNDERGROUND UTILITIES BEFORE BEGINNING ANY WORK. THE CONTRACTOR SHALL BE RESPONSIBLE FOR ANY RELOCATION EXPENSE.



Established 1986
Civil Engineers • Land Planning • Land Surveyors



E-mail: general@leinc.com
117 Bay St. Easton, MD 21601 (410) 822-8003
15 Washington St. Cambridge, MD 21613 (410) 221-0818
354 Pennsylvania Ave. Centreville, MD 21617 (410) 758-2095

PROFESSIONAL CERTIFICATION: I hereby certify that these documents were prepared or approved by me, and that I am a duly licensed professional engineer under the laws of the State of Maryland, License No. 23152 , Expiration Date: 7/5/2025.



IN THE TOWN OF EASTON, ELECTION WARD
TALBOT COUNTY, MARYLAND
TAX MAP 105 GRID 17 PARCEL 2990

ISSUED/REVISED FOR:	DATE:	BY:
FORM SUBMITTAL	8/7/2004	...

SHEET No. 2 OF 2

SCALE: AS NOTED	JOB No. 240020
	FILE No. 1026

The diagram illustrates various tree symbols used in landscaping plans:

- A large green circle with a black outline and a '+' sign inside.
- A small yellow circle with a black outline and a '-' sign inside.
- A medium purple circle with a black outline and a '+' sign inside.
- A small green circle with a black outline and a '-' sign inside.
- A medium green circle with a black outline and a '-' sign inside.
- A large, irregular green shape representing a shrub or mass planting.

	IRON ROD FOUND
	COMPUTED POINT
	ELECTRIC TRANSFORMER
	ELECTRIC METER
	ELECTRIC HANDHOLE
	UTILITY POLE
	GAS SHUTOFF VALVE
	WIRE GUY ANCHOR
	LAMP POLE
	OVER HEAD UTILITY LINES
	SANITARY SEWER CLEAN OUT
	SANITARY SEWER MANHOLE
	ROUND STORM DRAIN INLET
	STORM DRAIN MANHOLE
	STORM DRAIN LINE
	TELEPHONE PEDESTAL
	UNDERGROUND PROPANE TANK
	UNDERGROUND GAS TANK
	FIRE HYDRANT
	WATER METER
	WATER VALVE
	MAJOR CONTOUR
	MINOR CONTOUR



NOTE: THE LAYOUT AS SHOWN HEREON IS CONCEPTUAL ONLY AND NOT INTENDED TO BE UTILIZED FOR DESIGN OR CONSTRUCTION PURPOSES.

PLANS ARE NOT
APPROVED FOR
CONSTRUCTION

[illegible]

WARNING!!

THE LOCATIONS OF EXISTING UTILITIES AS SHOWN ON THIS PLAN ARE APPROXIMATE ONLY. THE CONTRACTOR SHALL VERIFY THE LOCATION AND DEPTH OF EXISTING UTILITIES PRIOR TO BEGINNING CONSTRUCTION. THE CONTRACTOR SHALL KNOW THAT THIS PLAN IS FOR INFORMATIONAL AND PERMITTING PURPOSES ONLY. THE CONTRACTOR SHALL VERIFY ALL QUANTITIES TO HIS OWN SATISFACTION PRIOR TO BEGINNING CONSTRUCTION.

THE CONTRACTOR SHALL TEST PIT AND LOCATE EXISTING UNDERGROUND UTILITIES PRIOR TO THE BEGINNING OF ANY WORK. IF THE CONTRACTOR MIGHT ENCOUNTER A DEPT. OF PUBLIC WORKS, IF IT IS POSSIBLE TO AVOID AND REQUEST THE RELOCATION OF THE EXISTING UNDERGROUND UTILITIES BEFORE BEGINNING ANY WORK. THE CONTRACTOR SHALL BE RESPONSIBLE FOR ANY RELOCATION EXPENSE.



E-mail: general@iabse.com
117 Bay St. Easton, MD 21601 (410) 822-8003
15 Washington St. Cambridge, MD 21613 (410) 221-0818
354 Pennsylvania Ave. Centreville, MD 21617 (410) 758-2095


SEAL

IN THE TOWN OF EASTON, ELECTION WARD 1
TALBOT COUNTY, MARYLAND
TAX MAP 105 GRID 17 PARCEL 2990


ISSUED/REVISED FOR:	DATE:	BY:
ESDR SUBMITTAL	2/7/2024	RCF

SHEET No. **1 OF 1**


SCALE: AS NOTED

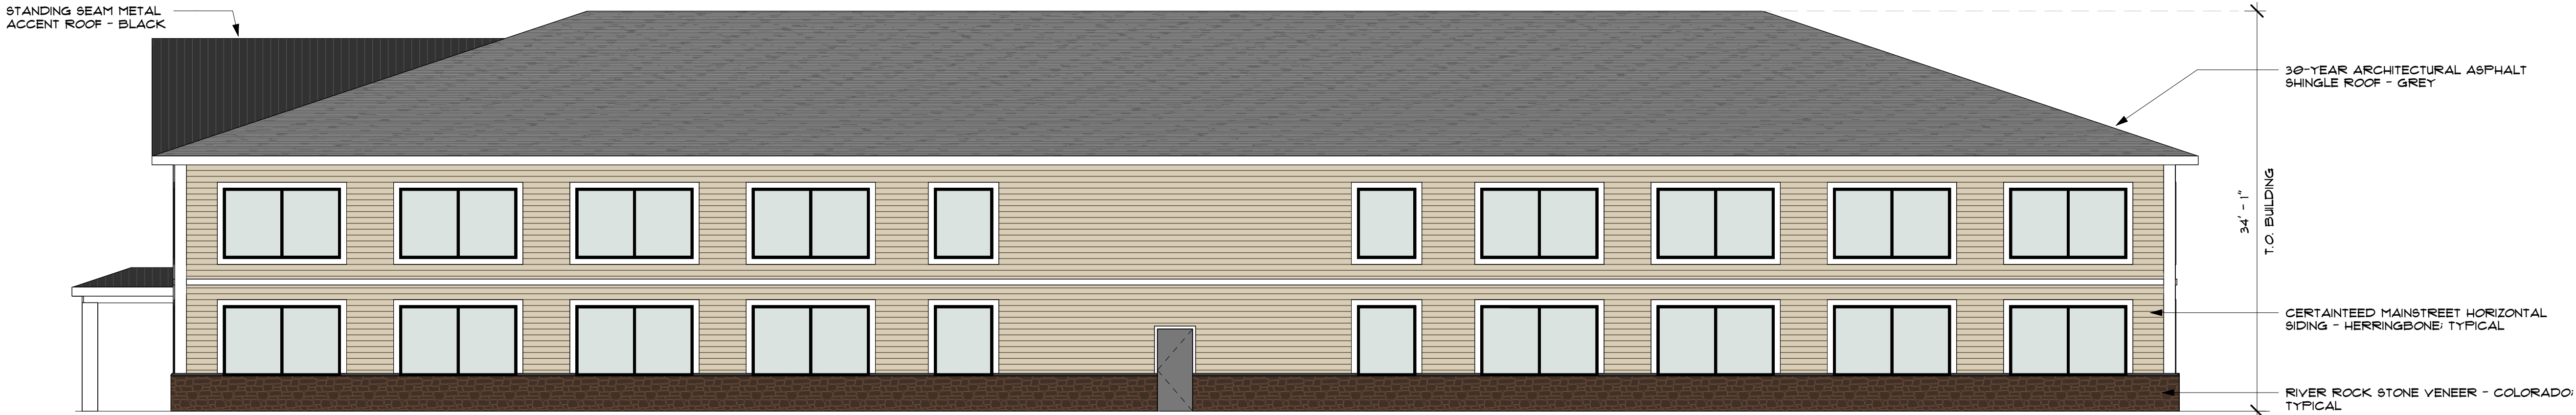

1 REAR/NORTH ELEVATION
1/8" = 1'-0"

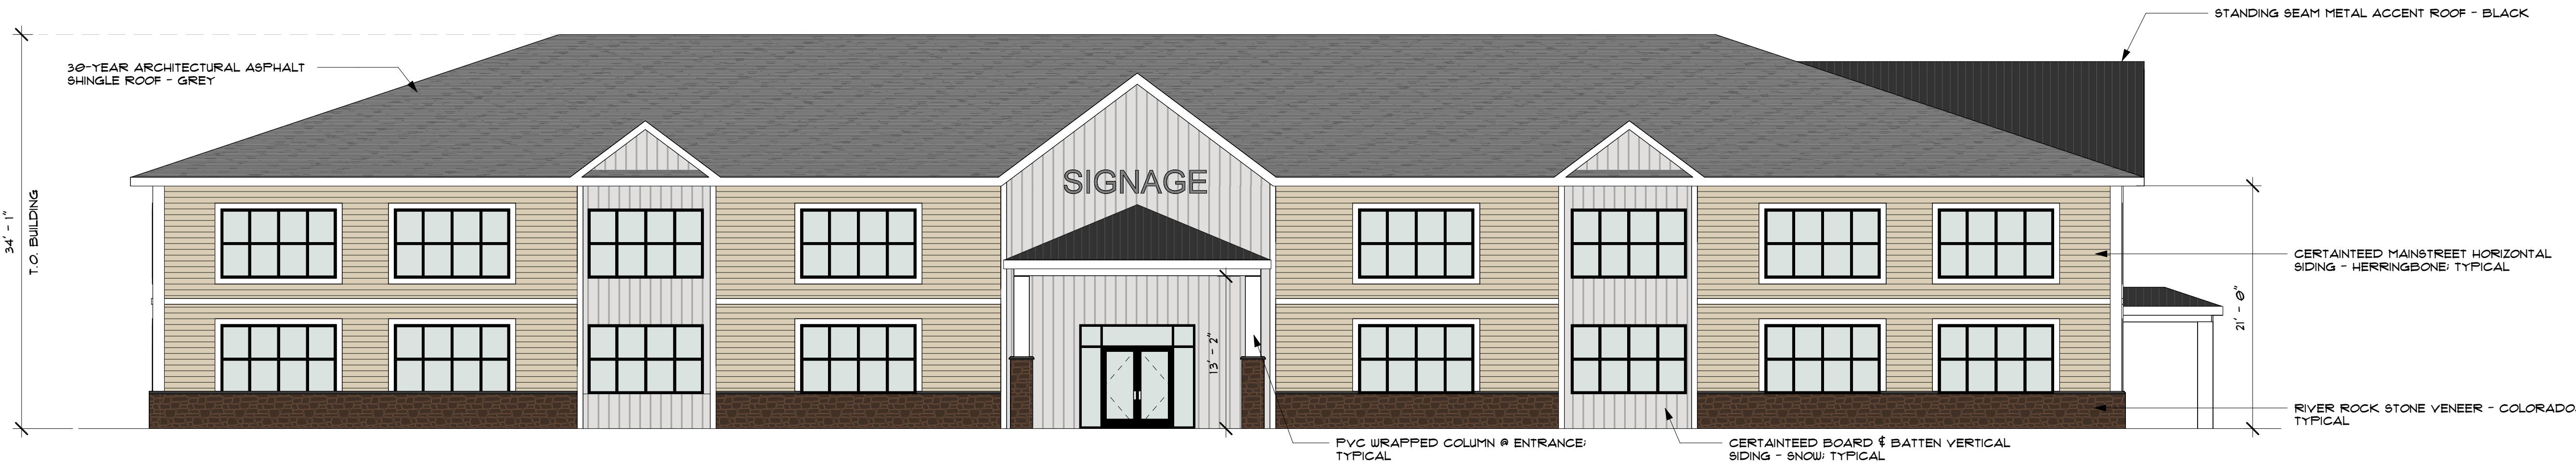

2 FRONT/SOUTH ELEVATION
1/8" = 1'-0"

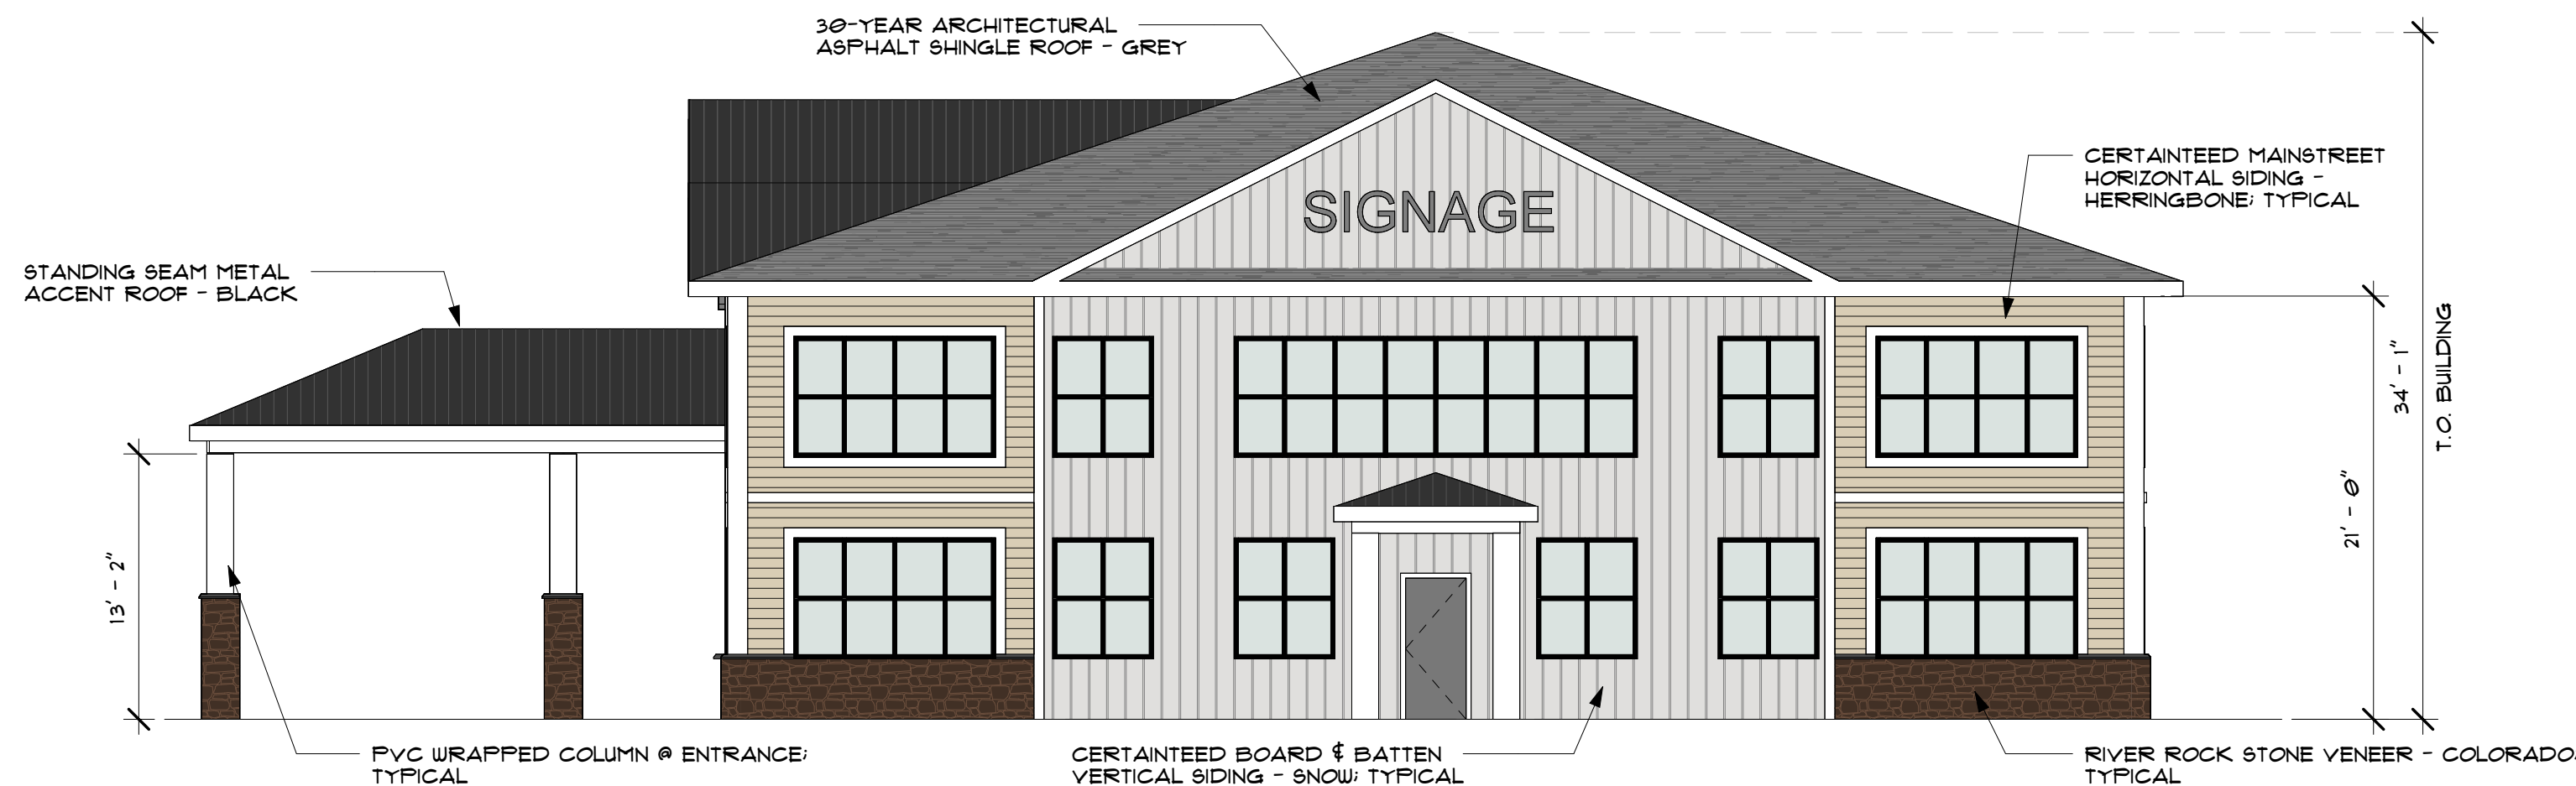

3 RIGHT ELEVATION - ROUTE 50
1/8" = 1'-0"



4 LEFT ELEVATION - INTERIOR PARKING LOT
1/8" = 1'-0"

SEAL:

FOR REVIEW
ONLY NOT FOR
CONSTRUCTION

PROFESSIONAL CERTIFICATION:
I CERTIFY THAT THESE DOCUMENTS WERE
PREPARED OR APPROVED BY ME, AND THAT I AM
A QUALIFIED ARCHITECT UNDER THE LAWS
OF THIS STATE.

LICENSE NO.: 0013955
EXPIRATION NO.: 09-23-2024

THE DOCUMENTS PREPARED BY FISHER
ARCHITECTURE, LLC, ARE SOLELY FOR
THE PURPOSES OF THE SPECIFIED
PROJECT. THEY ARE NOT INTENDED OR
AUTHORIZED FOR USE ON ANY OTHER
PROJECT. FISHER ARCHITECTURE, LLC
MAKES NO REPRESENTATION AS TO
THEIR SUITABILITY FOR ANY OTHER USE.
ALL DOCUMENTS PREPARED BY FISHER
ARCHITECTURE, LLC ARE INSTRUMENTS
OF PROFESSIONAL SERVICE IN RESPECT
OF THE PROJECT. THESE DOCUMENTS
ARE, AND SHALL REMAIN, THE PROPERTY
OF FISHER ARCHITECTURE, LLC.

CONSULTANTS:

MEDICAL CLINIC
EASTON MD

SHEET INFO:

ELEVATIONS

REV	REV DATE	DESCRIPTION
DATE:	2022.XX.XX	
PROJECT NO.	2022015	
SCALE:	1/8" = 1'-0"	
PROJ MGR:	Designer	
DRAWN BY:	Author	
SHEET NUMBER:		

A-201



FISHER
ARCHITECTURE



THE DOCUMENTS PREPARED BY FISHER ARCHITECTURE, LLC, ARE SOLELY FOR THE PURPOSES OF THE SPECIFIED PROJECT. THEY ARE NOT INTENDED OR AUTHORIZED FOR USE ON ANY OTHER PROJECT. FISHER ARCHITECTURE, LLC MAKES NO REPRESENTATION AS TO THEIR SUITABILITY FOR ANY OTHER USE. DOCUMENTS PREPARED BY FISHER ARCHITECTURE, LLC ARE INSTRUMENTS OF PROFESSIONAL SERVICE IN RESPECT OF THE PROJECT. THESE DOCUMENTS ARE, AND SHALL REMAIN, THE PROPERTY OF FISHER ARCHITECTURE, LLC.

CONSULTANTS:



EASTON, MD
RETAIL STORE


SHEET INFO:

ELEVATIONS

REV DATE:	DESCRIPTION
E:	2023.XX.XX
JECT NO:	2023XXX
E:	1/8" = 1'-0"
J MGR:	Designer
WN BY:	Author
ET NUMBER:	

A-201

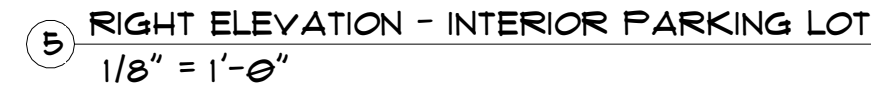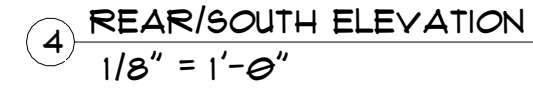

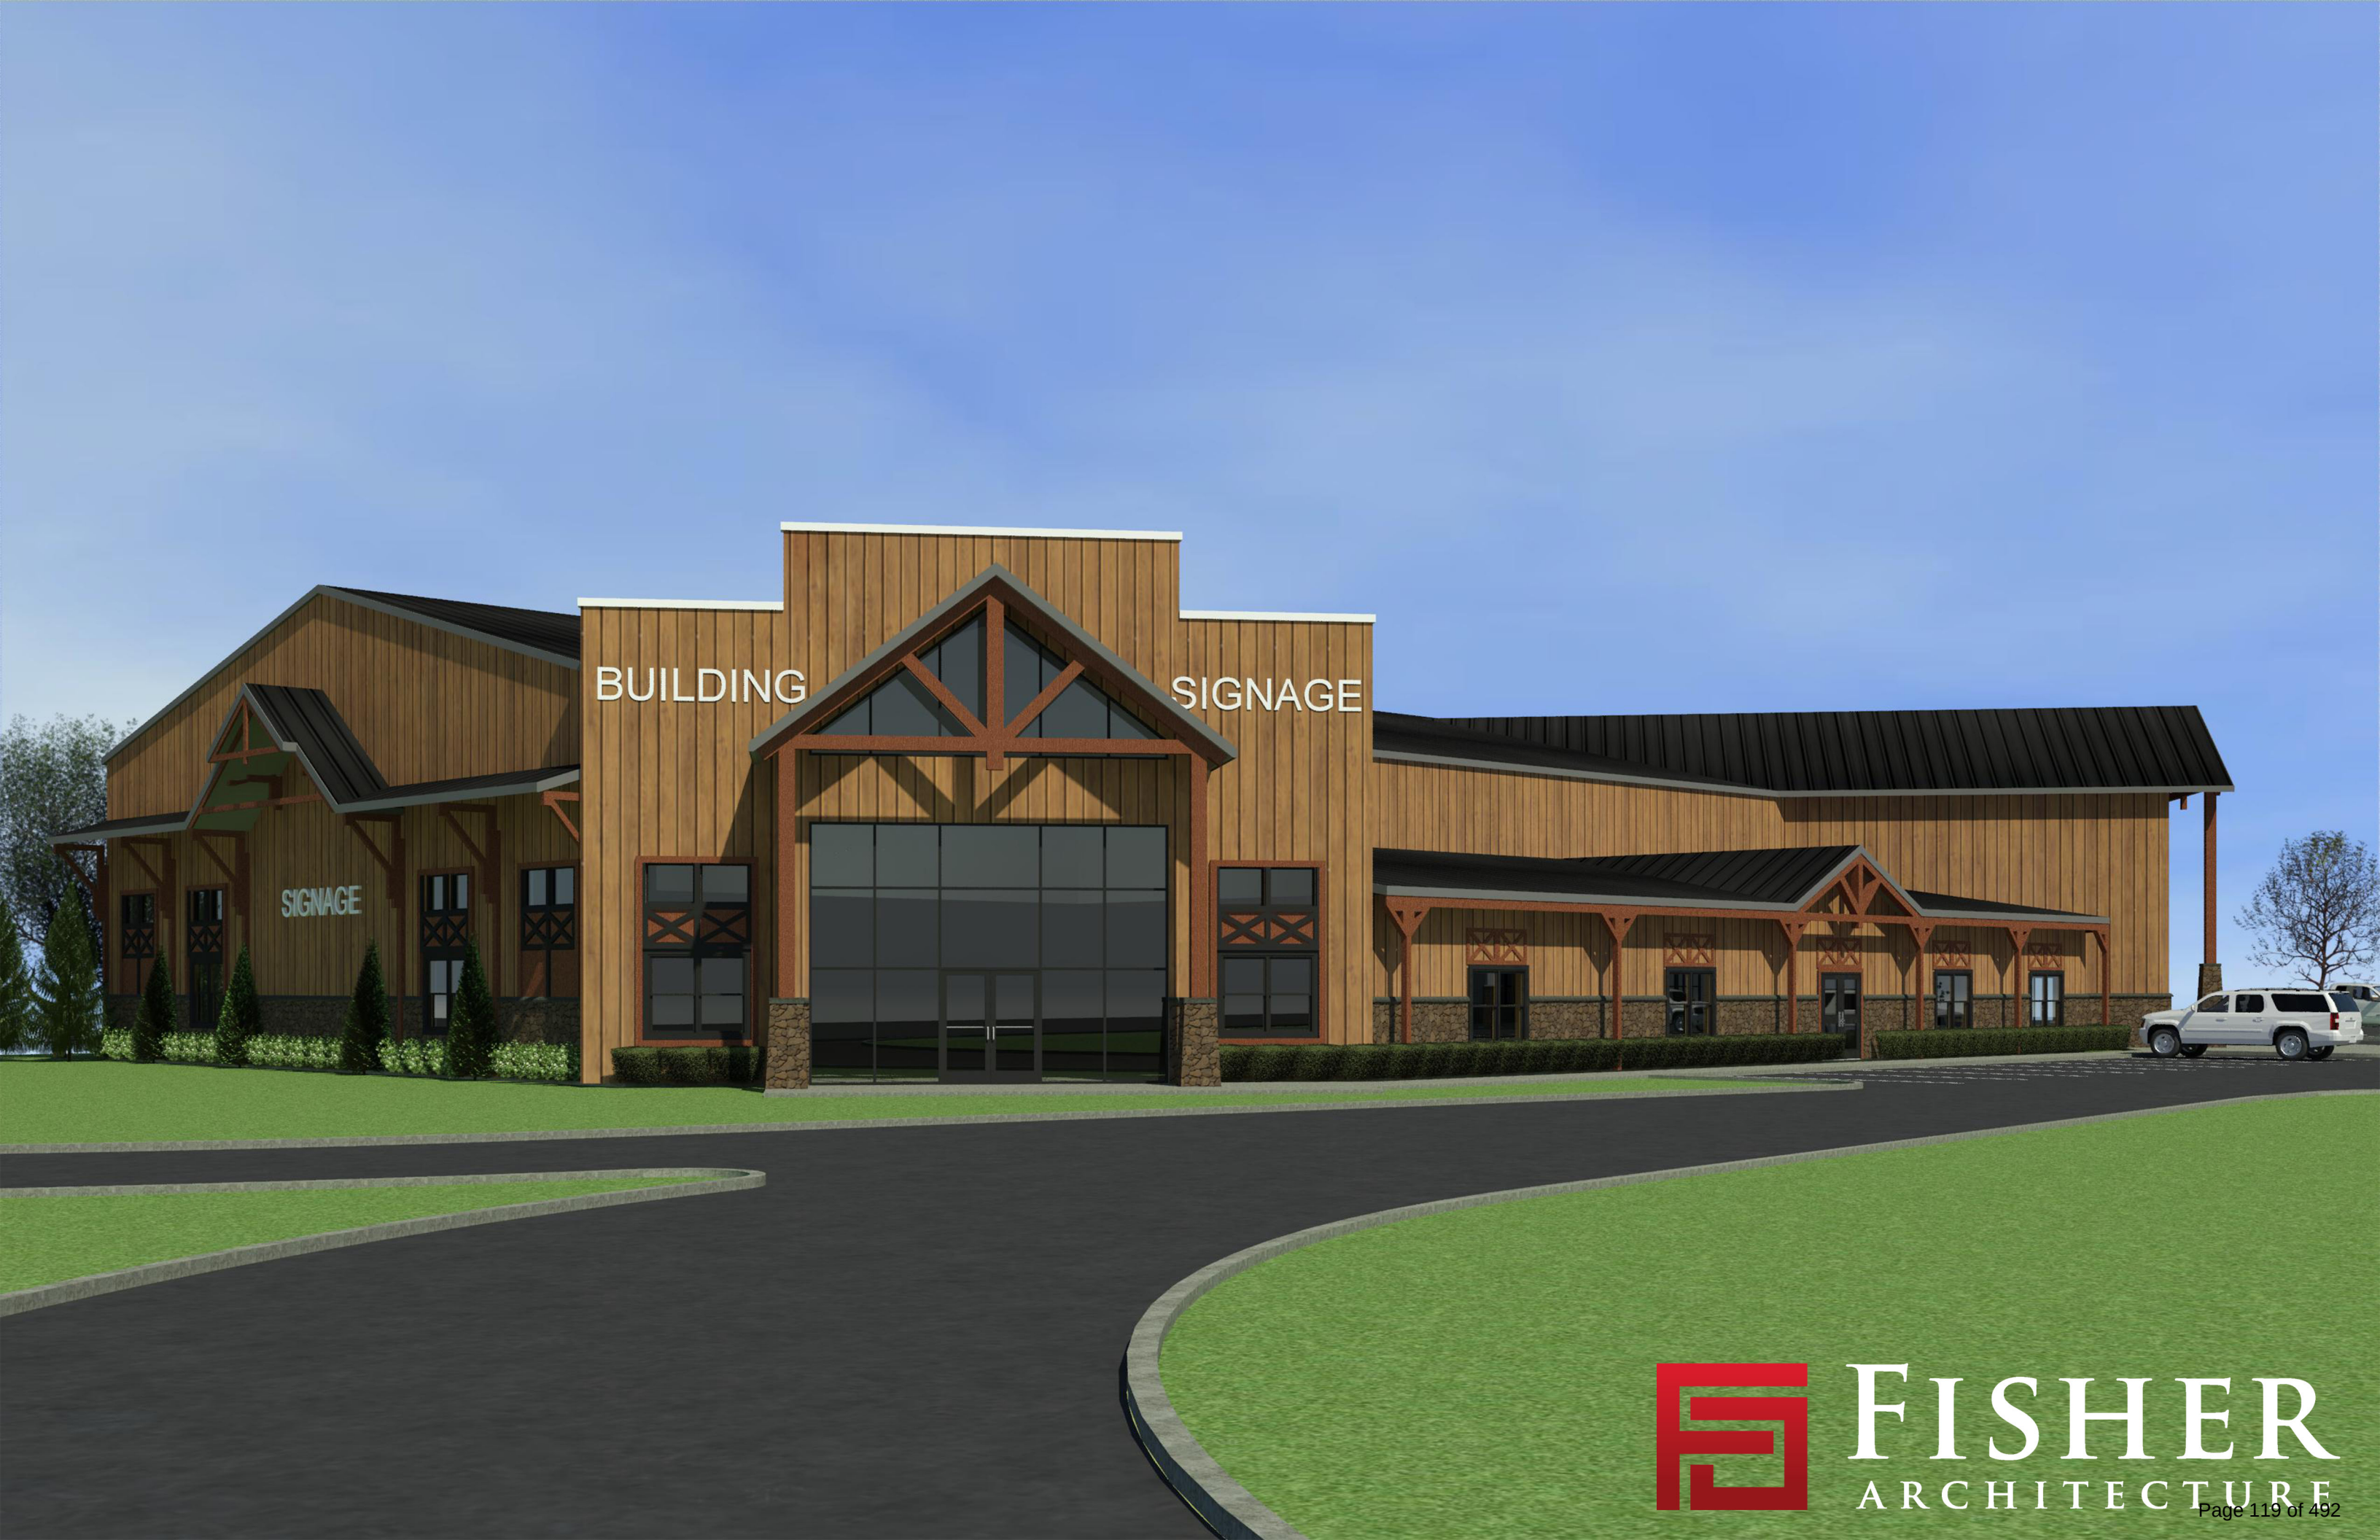

FISHER
ARCHITECTURE

APPENDIX B-2

SKETCH STORMWATER MANAGEMENT PLAN SUBMITTAL CHECKLIST

EFFECTIVE MAY 4, 2010

NOTE: THE FOLLOWING CHECKLIST REPRESENTS THE MINIMUM INFORMATION TO BE SUBMITTED FOR SUPPORT OF A STORMWATER MANAGEMENT CONCEPT PLAN, SITE DEVELOPMENT PLAN, AND/OR FINAL DESIGN PLAN. THE TOWN MAY REQUEST ADDITIONAL INFORMATION AS DEEMED NECESSARY.

COMPLETE THE APPROPRIATE CHECKLIST AND SUBMIT IT WITH THE PLANS, APPLICATION FORM, NARRATIVE OR REPORT, AND FEE. ITEMS IN BOLD ARE REQUIRED FOR CONCEPT AND/OR SITE DEVELOPMENT PHASE REVIEW.

I. Sketch Plan Submittal

A. Site and Resource Map

Natural Resources Identified on Plan, including, but not limited to:

Please use these responses for the following:

(Provided = P; Not Provided = NP; Not Applicable = N/A)

Tidal and Non-Tidal Wetland Boundaries

N/A

Wetland Buffers

N/A

Floodplain Boundaries and Elevations

N/A

Streams and other Waterways

↓

Stream Buffers

N/A

Forest Boundaries

N/A

Forest Buffers

↓

Critical Areas

↓

Steep Slopes (>25%)

P

Erodible Soils

N/A

Areas of High Recharge

Springs

Soil Types and Hydrologic Soil Groups

Bedrock and/or other Geologic Features

Vegetative Cover

P

P

Existing Drainage Areas and Flow Patterns

P

Existing Stormwater Outfalls

P

Site and Resource Map field verified by a properly licensed design professional.

Existing contours (1' max intervals) and utilities shown. P

Large tracts of contiguous open spaces, forested areas and other important resources protected by conservation easements.

N/A

Opportunities for afforestation identified.

N/A

Wetland, stream and forest buffers enhanced and/or

expanded.

N/A

B. Site Fingerprinting and Development Layout

Locations of proposed impervious areas provided.

P

Proposed contours (1' max intervals) and utilities shown.

P

Preliminary locations of proposed Environmental Site Design (ESD) practices provided.

P

Locations of stormwater outfalls and conveyance provided with offsite storm drains, culverts and grass channels with size and slope.

P

Limit of disturbance and extent of clearing & grading.

P

Site natural resources protected during construction.
If site natural resources must be disturbed during construction, please include an explanation in the stormwater narrative.

N/A

Better Site Design Techniques incorporated, including:

Sheetflow and overland flow provided wherever possible

P

Building footprint and site layout designed to protect conservation areas

N/A

Proposed streets, rights of way, and/or sidewalks with modifications to reduce impervious area

P
P

Landscaped medians and/or cul-de-sacs

Stormwater management features in medians or cul-de-sacs

N/A

Private open road section with grass channels and/or biofilters

N/A

Minimize numbers of parking spaces and sizes

N/A
N/A

Narrow frontages to reduce road length

Site graded to encourage runoff from impervious areas to pervious areas or other natural conveyance systems

N/A

C. Stormwater Narrative

Title Page includes:

Job Name

Owner/Developer

Design Professional

Date Prepared

Seal and Signature (properly licensed Design Professional)

P
P
P
P
P

Project is identified as new development or redevelopment.
(Redevelopment projects have $\geq 40\%$ total site imperviousness)

N/A

Project and streets designed for 2-year and 10-year quantitative management.

P

Project is identified as being within the Tanyard Branch Watershed. (Projects within this watershed must manage proposed 10-year storm flows to the existing 2-year storm discharge rate.)

N/A

A narrative that supports the concept and describes how the design will achieve:

Natural resource protection and enhancement

P

Maintenance of natural flow patterns

P

Reduction of impervious areas through better site design, alternative surfaces, and non-structural practices

P

Implementation of ESD planning techniques and practices to the Maximum Extent Practicable (MEP)

P

Preliminary ESD sizing calculations provided

P

Integration of erosion and sediment controls (ESC) into the stormwater strategy

P

D. Sketch Plan Meeting

Following the Sketch Plan submittal, a meeting will be scheduled between the Town of Easton Planning & Zoning, Town Engineer, the Talbot County Soil Conservation District (SCD) ESC reviewer, the owner/developer, the SWM and ESC designer(s), and any other reviewers deemed necessary by the Town of Easton and/or the Talbot County SCD. Official Minutes from the Sketch Plan Meeting must be submitted for review and acceptance by all parties. These minutes must accompany all future submittals.

OK

This checklist completed by

Mike F. Cross

Date 2-7-24

CONCEPT STORMWATER MANAGEMENT REPORT

For

**7872 Ocean Gateway
Easton, Maryland**

Developer

In Town Propties, LLC
c/o Steve Hershey
8845 Mistletoe Drive
Easton, MD 21601

Design Professional

Lane Engineering, LLC
117 Bay Street
Easton, Maryland 21601
410-822-8003

Date Prepared

February 7, 2024

Date Revised

N/A

Prepared by

Alec F. Chosta, E.I.T.
Civil Engineer

Timothy W. Glass, P.E.



PROFESSIONAL CERTIFICATION: I hereby certify that this document was prepared or approved by me, and that I am a duly licensed professional engineer under the laws of the State of Maryland, License No. 23152, Expiration Date: 7/5/25

TABLE OF CONTENTS

SECTIONS LIST

1. Introduction
2. General Site Information
3. Proposed Project
4. Environmental Site Design (ESD)
 - 4.1 Quantity
 - 4.2 Quality
 - 4.2.1 ESD Practices
5. Conclusion

APPENDIX LIST

- APPENDIX A – Maryland Environmental Site Design (ESD) Calculations
- APPENDIX B – HydroCAD Quantity Analysis
- APPENDIX C – Drainage Area Maps
- APPENDIX D – Existing G-2 & Purdy St. Improvement Plans & Drainage Maps

ATTACHMENT LIST

- Stormwater Management Submittal Checklist

7872 Ocean Gateway STORMWATER MANAGEMENT REPORT

1. INTRODUCTION

This report addresses stormwater management for development of the vacant property at 7872 Ocean Gateway. The stormwater management plan incorporates the requirements of the *2000 Maryland Stormwater Design Manual Volumes I and II* (Manual) as currently updated. Stormwater projects are required to be reviewed during the concept, preliminary site development and final design stages. This narrative addresses the requirements pertaining to the concept design stage and meets the intent of the guidelines and methodologies presented in the MDE document *Environmental Site Design (ESD) Process & Computations* dated July 2010.

2. GENERAL SITE INFORMATION

The vacant lot predominantly consists of a derelict building, formerly housing Southern States, surrounded by grassed lawn interspersed with the remains of prior buildings, works yards, and other debris. The property is entirely outside the Critical Area with no environmental features of note.



Onsite drainage patterns split between a small portion discharging to an existing, neighboring, stormwater pond, two drainage areas that span the property before discharging to an SHA swale adjacent US 50 and a portion of the property draining to a lot-side swale adjacent to a Verizon service yard. The lot-side swale between the current project and Verizon also serves as a discharge point for the existing stormwater pond on neighboring property.

The existing stormwater pond treats and attenuates the neighboring G2 & Associates site runoff as well as the Town-owned Purdy Street runoff. This project was also designed by Lane Engineering in 2005 with construction taking place between 2007 and 2008. A copy of the original design drawings and associated stormwater documentation is included in Appendix D. Items of note from the prior project include SHA approval of the discharge from the stormwater pond ultimately entering their ditch system (under Hydraulics File No. 04-AP-TA-004), the sizing of the pond anticipated full buildout of Purdy Street (including portions yet to be constructed), and the nature of the stormwater feature that was a combination of a wet pond used in conjunction with underground storage under the 2000 design manual.

According to the USDA soil maps, site soils are predominantly mapped as Hambrook-Sassafras complex – acting as a Hydrologic Group “B” soil. There is a small portion of Woodstown loam in the northeast corner of the project that will act as a Hydrologic Group “C” soil. As the more conservative condition and to simplify calculations, it is assumed that the entirety of the site acts as Group “B” soil as an existing condition.

As of the writing of this report various utility test pitting across the site has also indicated that soils are granular in nature and may allow for stormwater infiltration practices pending additional geotechnical investigation. As such, the sketch site plan depicts locations where such practices may be implemented (i.e. permeable pavers in parking spaces), however, pavers are not required to meet quantity or quality targets and are not quantified in this report at this time.

3. PROPOSED PROJECT

The property is to be redeveloped into a blend of commercial & retail use with a proposed Medical/Office building sharing the property with an incoming retailer.

Development of the parcel will require design and management of three different sources of runoff: those created onsite, those draining from the adjacent stormwater pond from Purdy Street/G2 Associates, and runoff from the Verizon yard also using the lot-side swale to drain. Evaluation and accommodation of State Highway drainage conditions will also occur as a result of entrance improvements.

4. ENVIRONMENTAL SITE DESIGN (ESD)

ESD requirements must be addressed for the project’s on-lot limits of disturbance (LOD), which is assumed to consist of the entire property (176,186 SF).

Any additional ESD targets imposed for MDOT SHA improvements are anticipated to be addressed to the Maximum Extent Practicable standard (MEP) balancing functionality and safety with water quality. The removal of the two existing SHA entrances and the creation of a new right-in-right-out entrance results in a decrease in impervious coverage in the SHA right of way (2,237 SF versus 2,048 SF post development). As a result, it is anticipated that non-rooftop disconnection in conjunction with potential swale improvements can satisfy any water quality targets in future submittals to SHA.

The proposed buildings, parking, and loading area result in approximately 109,239 SF (2.51 acres) of impervious cover (62%). Utilizing table 5.3 and onsite soil conditions, a target P_E of 2.0" results in an ESD target volume of **17,854 cf**.

In accordance with the Manual, available ESD techniques i.e. Alternative Surfaces, Non-Structural and Micro-Scale Practices were evaluated for use at the site. Considering the proposed site conditions, i.e. location, topography, facility orientation, soil properties, ground water elevation, traffic, economics, use of facility, construction constraints, neighboring properties and available stormwater discharge locations, the following ESD practices are proposed for the site:

- Micro-BioRetention (MBR)
- Submerged Gravel Wetlands (SGW)

See Appendix A for calculations.

4.1 STORMWATER QUANTITY

The existing site, now vacant and previously hosting industrial activities, breaks into four separate onsite drainage areas and one study point adjacent to US 50. In addition, there is a lot-side swale on the southern property boundary that conveys water from the Purdy Street stormwater outfall while also picking up sheetflow runoff from Verizon to the south. This offsite water will be re-routed through a new stormdrain system to be built onsite, combined with onsite discharges from proposed stormwater features, and ultimately discharged into State Highway drainage channels.

Analysis verifies that management of the 2 and 10-year storms for onsite runoff is achieved in the proposed stormwater features. These consist of a combination of a micro-bioretenion and two Submerged Gravel Wetlands. Furthermore, in anticipation of SHA requirements, even the 100-year storm discharge is a reduction post development.

	2 Year Storm (cfs)		10 Year Storm (cfs)		100 Year Storm (cfs)	
	Pre	Post	Pre	Post	Pre	Post
Study Point 1	12.41	11.04	24.74	21.99	51.88	42.53
NET REDUCTION	1.37		2.75		9.35	

Please see Appendix B for HydroCAD calculations and Appendix C for Drainage Area Maps.

4.2 STORMWATER QUALITY

The project is broken into 3 primary drainage areas (color-coded yellow, blue, and green on drainage maps and in the ESD calculations) to be treated with downstream ESD practices and several residual drainage areas but with minimal impervious surface, therefore no individual drainage area ESD targets are assessed in these locations. See appendix A for ESD calculations and Appendix B for HydroCAD diagram and analysis.

Due to the size of the drainage areas created by onsite impervious and grading requirements, two submerged gravel wetlands are to be created. SGW #1 (Green Drainage Areas) will be constructed adjacent to US 50 at an elevation low enough to maintain saturated conditions based on contributing drainage and proximity to ground water.

SGW #2 (Blue Drainage Area) will likely require a liner as onsite soils appear to indicate granular materials more suited to infiltration practices – but due to the MDE restrictions on allowable drainage area to infiltration-based practices, only a submerged gravel wetland is permissible for the 40,553 SF drainage area under current regulations.

Finally, a micro-bioretenion (MBR #1) is feasible for the yellow drainage area because onsite soils appear to support the practice, an underdrain can be provided, and the contributing drainage area to the feature is compliant with the MDE restriction of 20,000 sf.

Should the State and/or Town Engineer elect to modify drainage area restrictions for infiltration practices, such features would be better suited to facilitate groundwater discharge while minimizing runoff from this site. While the current scheme of stormwater features fully meets quantity and quality targets, such practices do not as readily exploit soils conditions apparent onsite. Pending additional infiltration testing and geotechnical reports, implementing such practices may become an item of further discussion as the project develops.

4.2.1 ESD PRACTICES

ESD practices were evaluated for applicability to the site:

Alternative Surfaces

- Green Rooftops – the project economics do not readily allow for the use of green roofs; green roofs on multi-story structures may prove more difficult to access and maintain.
- Permeable Pavements – Alternative surfaces are ideal for in-town redevelopment scenarios or similar projects; however, at an industry quoted \$25 per square foot of install, they do not represent the most cost-effective form of treatment for projects where there is sufficient room to construct other practices. Pending additional geotechnical infiltration testing, there may be opportunity to implement this practice to reduce the footprint of other stormwater facilities.
- Reinforced Turf - Reinforced turf areas are commonly used for emergency equipment access or for areas that receive minimal vehicular use. Emergency equipment can service the building using the paved surfaces designed for the site needs, and additional access areas are not necessary.

Nonstructural practices

- Disconnection of Rooftop Runoff – Due to the spatial limitations of the property, disconnection of rooftop runoff is not feasible.
- Disconnection of Non-Rooftop Runoff – As an in-town property with relatively high density, there is limited opportunity and space to implement this practice.
- Sheetflow to Conservation Area – There are no open space or conservation areas adjacent to the site outside of various buffer yards that do not meet the necessary criteria.

Micro-scale practices

- Rainwater Harvesting – Opportunities for on-site reuse of harvested rainwater is limited. Irrigation is not proposed for the site. Operations and maintenance, especially during cold-weather periods, is also a concern.
- **Submerged Gravel Wetlands** – This practice is best suited for sites with a high groundwater table and large drainage areas. Depending on future soil testing, a liner may be required.

The submerged gravel wetland adjacent to US 50 should be low enough to intercept local groundwater table.

- Landscape Infiltration – the soils on-site are predominantly mapped as group B at the surface level. Conceptual discussions with the Town Engineer indicated that a Chapter 3 landscape infiltration practice in conjunction with permeable pavers could be entertained if soil testing confirms suitable soils.
- Infiltration Berms – onsite soils may support the use of this practice, however, the opportunity for successful implementation is limited due to the proposed density of the project.
- Dry Wells – the proposed drainage areas exceed the 1,000 sf limit for dry wells.
- **Micro Bio-Retention** – This practice can be easily configured to fit the spatial constraints of the site, provides excellent water quality treatment, and quantity reduction.
- Rain Gardens – Given the extensive impervious surfaces, this practice's drainage area restrictions (10,000 sf max) prevent effective implementation.
- Grass & Bio-Swales – Given the density of the proposed project, the opportunity to implement such practices is limited.

A combination of practices centered around the dominant use of Submerged Gravel Wetlands and a Micro-Bioretenention required for this site. The total ESD volume provided is **19,780 CF**.

5. CONCLUSION

This stormwater management analysis indicates that the proposed design will successfully meet stormwater quality and quantity requirements. Referring to the attached water quality calculations, the computed ESDv provided is greater than the ESDv required. Planning and design analysis indicates that stormwater quality and quantity management can be accomplished as described.

APPENDIX A

MARYLAND ENVIRONMENTAL SITE DESIGN (ESD) CALCULATIONS

Maryland Environmental Site Design (ESD) Computations

Project	7872 Medical & Retail	By	AFC	Job #	210666
Location	7872 Ocean Gateway	Date	1/12/2024	File #	1026

Determine if the Project is subject to Redevelopment Requirements:

Site Area = 4.0 ac
 Net Site Area = 4.0 ac
 Existing Imp. Area = 1.27 ac
 Percent Impervious (I) = 31.64 %
 I < 40%. Project Not subject to Redevelopment requirements.

Step 1 - Determine Stormwater Management Requirements

Initial Site Assessment (Site Data):

Existing Conditions

Total Disturbance Area: 176,186 sf
Soil Types:

HSG	A	B	C	D
Area		176,186		
Percent		100.0		

Proposed Layout

Impervious Cover: 109,239 sf
Percent Impervious (I) 62 %

Determine RCNs for Wooded Conditions:

HSG	A	B	C	D
Area		176,186		
Percent		100.0		
RCN	38	55	70	77

Weighted RCN: 55

Determine ESD Targets:

$$R_v = 0.05 + 0.009(I) \\ = 0.61$$

From Table 5.3 and
%I = 62

HSG	A	B	C	D
Area		176,186		
Target P_E		2.0		

Composite Target P_E (in.): **2.00**

$$ESD_v = \frac{(P_E)(R_v)(A)}{12} \\ = 17,854 \quad \text{cf}$$

Step 2 - Preliminary ESD Options

Please refer to the Stormwater Management Report

Step 3 - ESD Design

Evaluation of specific ESD treatment practices for the project on the following sheets.

Yellow Drainage Area MBR-1

Total Area	19,689 sf	Target ESDv = $\frac{(P_e)(R_v)(A)}{12}$
Impervious Area	13,245 sf	
Percent Impervious (I)	67 %	= 2,151 cf
$R_v = 0.05 + 0.009(I)$	0.66	75% of target= 1,613 cf

Site Development Design - Micro-Bioretenention (M-6)

Based on the Cpv storm (2.8 in.): Max allowable ESDv that can be used:

$$V = \frac{(P)(R_v)(A)}{12} = 3,011 \text{ cf}$$

The computed ESDv provided is:

$$\text{ESDv} = (\text{Ponding storage}) + (\text{Storage in media}) \\ = 2,911 \text{ cf}$$

Surface Area=	1,437 sf	Media Depth=	2 ft
Ponding Area=	2,085 sf		
Ponding depth=	1 ft	Porosity=	0.4

Therefore, when assessing compliance with the MEP standard, the volume of runoff treated by this micro-bioretenention practice is **2,911 cf.**

Now check for compliance with design criteria:

Micro-Bioretenention Design Criteria:	Provided
Runoff shall enter, flowthrough, and exit in safe and non-erosive manner	✓
Drainage area to any individual practice shall be approximately 20,000 sf	✓
Micro-Bioretenention practices shall capture and store at least 75% of the ESDv.	135%
The surface area of the practice shall be at least 2% of the contributing drainage area	7.3%
Filter beds shall be between 24 and 48 inches deep	24"
Filter beds shall not intercept groundwater	✓
Planting soil, mulch and underdrain systems shall conform to specs in Manual Appendix B.4	✓
Locate at least 30' from water supply wells and 25' from septic systems	✓
Any trees planted in practice shall be located to avoid future problems with overhead lines	✓
Size and locate practices to meet minimum local requirements for clearance from utilities	✓

Blue Drainage Area SGW #2

Total Area	40,567 sf	Target ESDv = $\frac{(P_e)(R_v)(A)}{12}$
Impervious Area	20,581 sf	
Percent Impervious (I)	51 %	= 3,425 cf
$R_v = 0.05 + 0.009(I)$	0.51	75% of target= 2,569 cf

Site Development Design - Submerged Gravel Wetland (M-2)

Based on the Cpv storm (2.8 in.): Max allowable ESDv that can be used:

$$V = \frac{(P)(R_v)(A)}{12} = 4,795 \text{ cf}$$

The computed ESDv provided is:

$$\text{ESDv} = (\text{Ponding storage}) + (\text{Storage in media}) \\ = 4,334 \text{ cf}$$

Surface Area=	1,891 sf	Media Depth=	0 ft
Ponding Area=	3,888 sf		
Ponding depth=	1.5 ft	Porosity=	0.4

Therefore, when assessing compliance with the MEP standard, the volume of runoff treated by this submerged gravel wetland practice is **4,334 cf.**

Green Drainage Area SGW #1

Total Area	101,375 sf	Target ESDv = $\frac{(P_e)(R_v)(A)}{12}$
Impervious Area	75,413 sf	
Percent Impervious (I)	74 %	= 12,157 cf
$R_v = 0.05 + 0.009(I)$	0.72	75% of target= 9,118 cf

Site Development Design - Submerged Gravel Wetland (M-2)

Based on the Cpv storm (2.8 in.): Max allowable ESDv that can be used:

$$V = \frac{(P)(R_v)(A)}{12} = 17,019 \text{ cf}$$

The computed ESDv provided is:

$$\begin{aligned} \text{ESDv} &= (\text{Ponding storage}) + (\text{Storage in media}) \\ &= 12,536 \text{ cf} \end{aligned}$$

Surface Area=	7,196 sf	Media Depth=	0 ft
Ponding Area=	9,518 sf		
Ponding depth=	1.5 ft	Porosity=	0.4


Therefore, when assessing compliance with the MEP standard, the volume of runoff treated by this submerged gravel wetland practice is **12,536 cf.**

Feature #	Drainage Area (DA)	DA Target	DA Provided	Exceeded by
1	Yellow Drainage Area MBR-1	2,151	2911	760
2	Blue Drainage Area SGW #2	3,425	4334	909
3	Green Drainage Area SGW #1	12,157	12536	379
Total Provided			19,780	
Site Target			17,854	

drainage area	impervious		surface		
19689	0.45	13245	0.30	1437	0.03
40567	0.93	20581	0.47	1891	0.04
101374.6	2.33	75412.54	1.73	7196	0.17
	3.71		2.51		0.24

APPENDIX B

HydroCAD Quantity Analysis

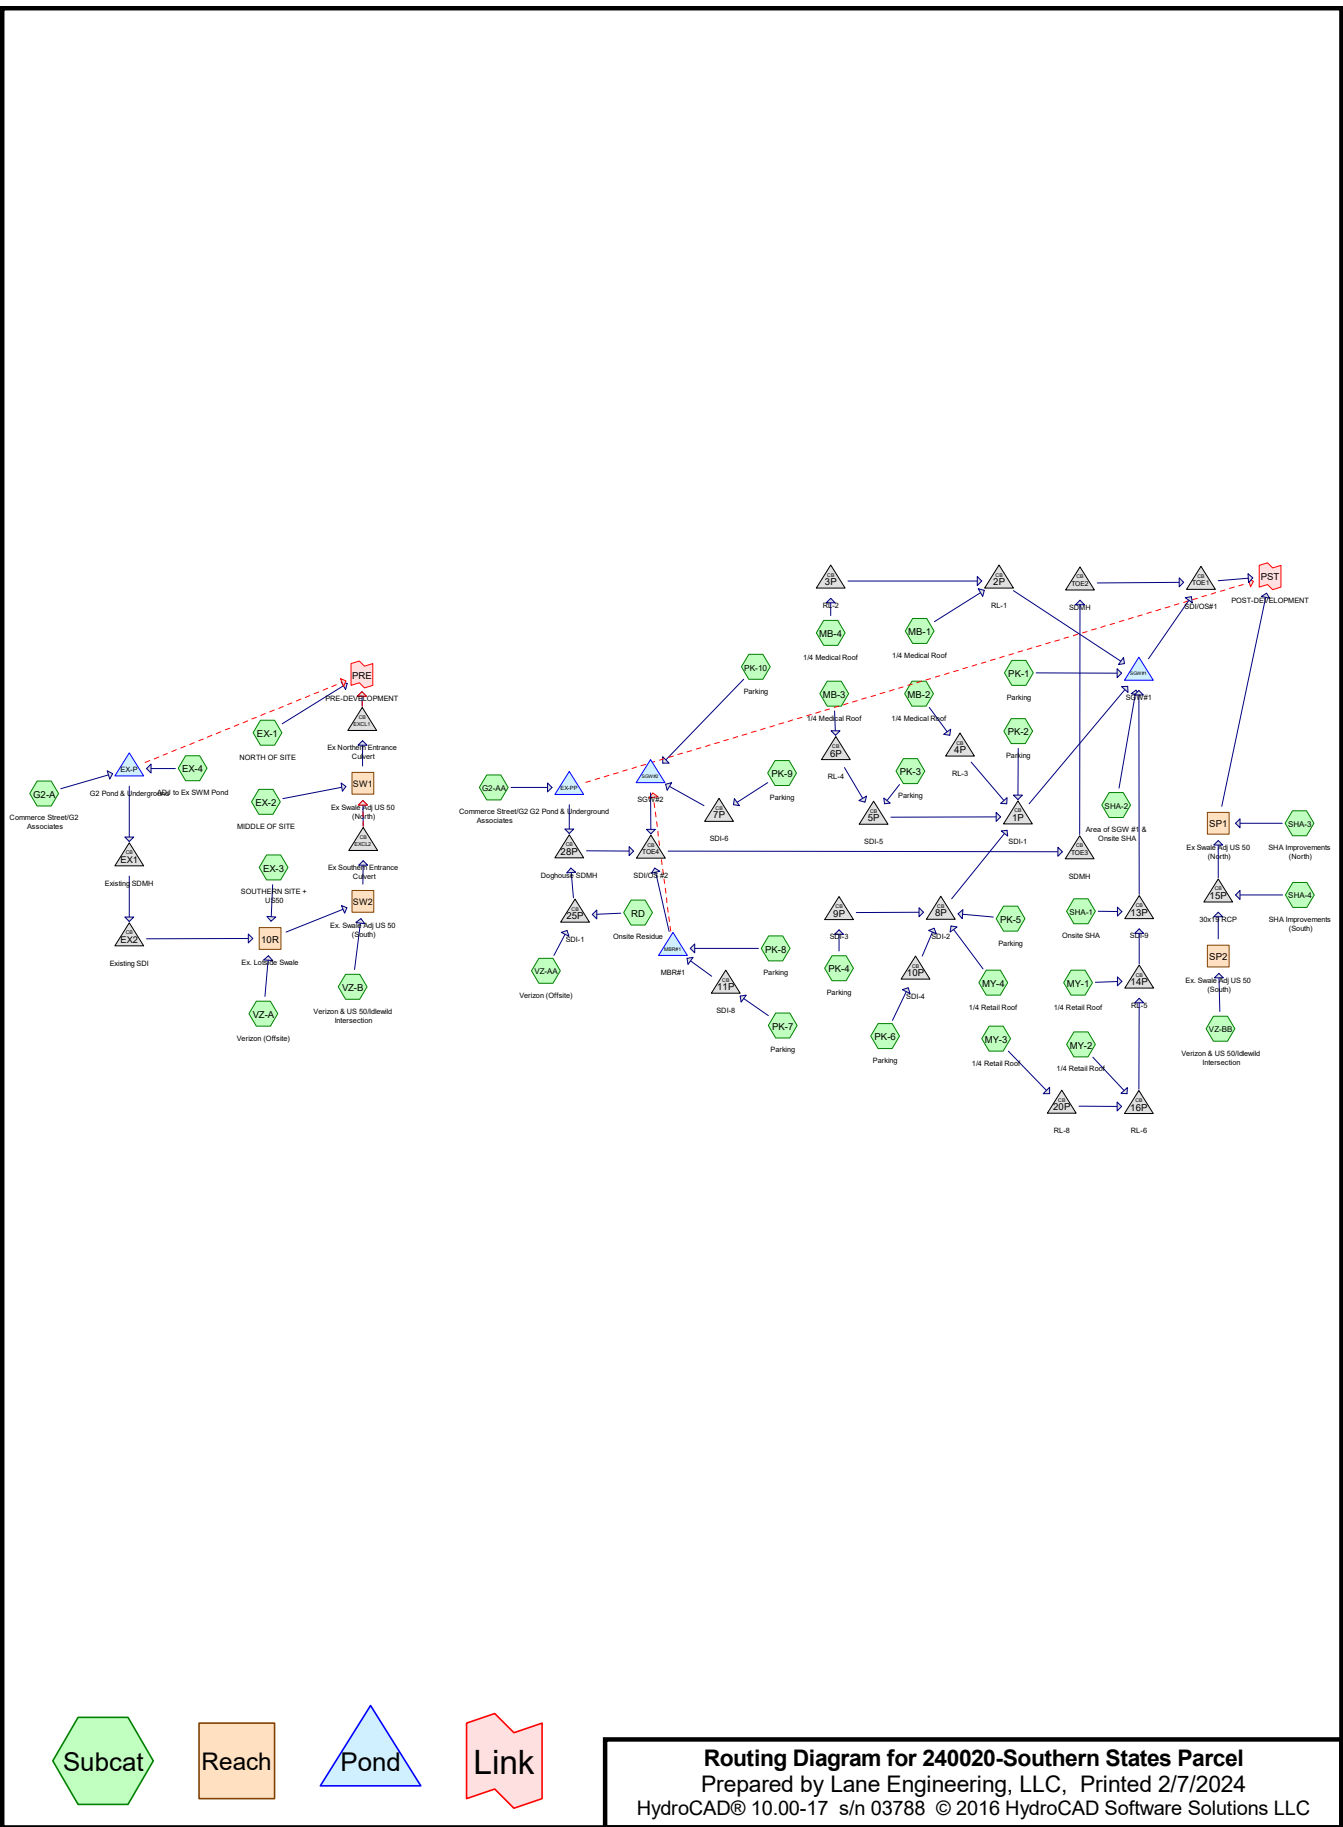

240020-Southern States Parcel

Prepared by Lane Engineering, LLC

HydroCAD® 10.00-17 s/n 03788 © 2016 HydroCAD Software Solutions LLC

240020 - Southern States Redevelopment

Type II 24-hr 2-yr Rainfall=3.40"

Printed 2/7/2024

Page 2

Summary for Subcatchment EX-1: NORTH OF SITE


Runoff = 3.06 cfs @ 11.96 hrs, Volume= 0.158 af, Depth> 1.85"

Runoff by SCS TR-20 method, UH=Delmarva, Weighted-CN, Time Span= 0.00-24.00 hrs, dt= 0.05 hrs
Type II 24-hr 2-yr Rainfall=3.40"

	Area (sf)	CN	Description
*	19,542	98	Gravel Driveway; Bldg; Old foundations
	25,202	74	>75% Grass cover, Good, HSG C
	44,744	84	Weighted Average
	25,202		56.32% Pervious Area
	19,542		43.68% Impervious Area

Tc (min)	Length (feet)	Slope (ft/ft)	Velocity (ft/sec)	Capacity (cfs)	Description
3.8	419	0.0083	1.85		Shallow Concentrated Flow, Compacted Gravel Driveway Paved Kv= 20.3 fps

Subcatchment EX-1: NORTH OF SITE

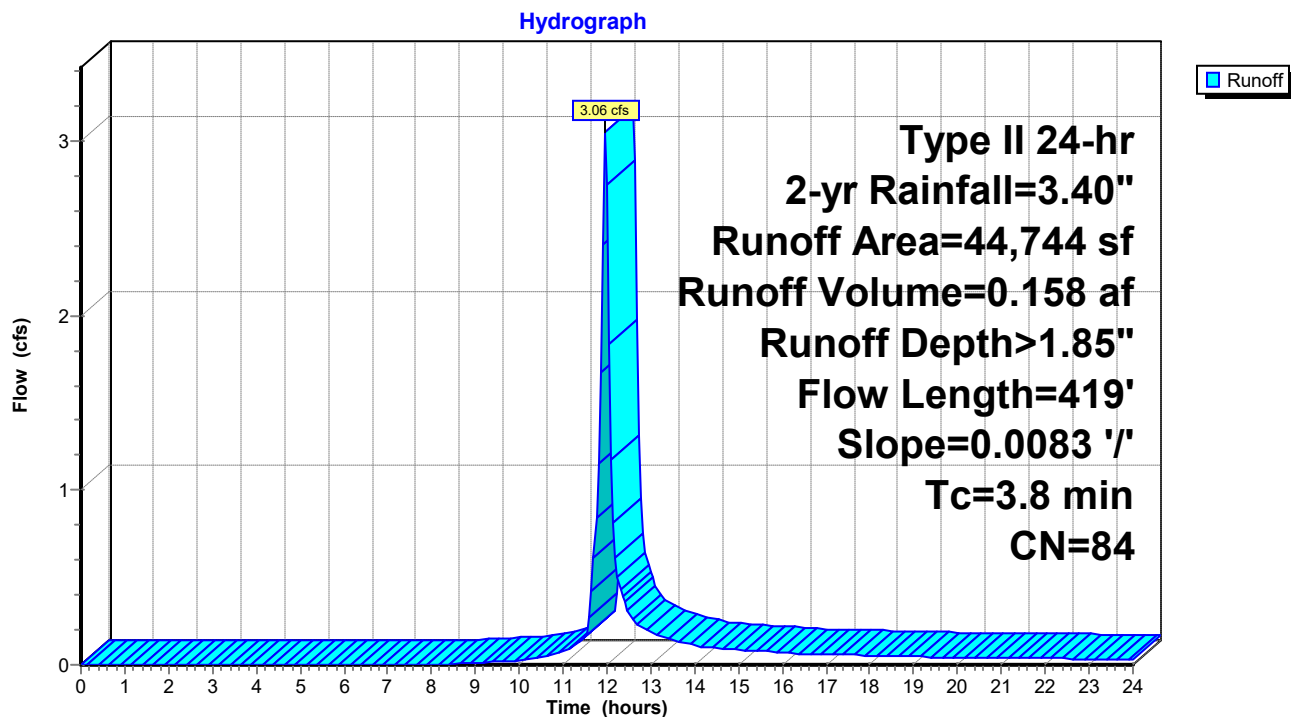

240020-Southern States Parcel

Prepared by Lane Engineering, LLC

HydroCAD® 10.00-17 s/n 03788 © 2016 HydroCAD Software Solutions LLC

240020 - Southern States Redevelopment

Type II 24-hr 2-yr Rainfall=3.40"

Printed 2/7/2024

Page 3

Summary for Subcatchment EX-2: MIDDLE OF SITE

Runoff = 1.28 cfs @ 12.38 hrs, Volume= 0.240 af, Depth> 1.21"

Runoff by SCS TR-20 method, UH=Delmarva, Weighted-CN, Time Span= 0.00-24.00 hrs, dt= 0.05 hrs
Type II 24-hr 2-yr Rainfall=3.40"

	Area (sf)	CN	Description
*	40,056	98	Ex Bldg; Front Parking; US 50
	64,086	61	>75% Grass cover, Good, HSG B
	104,142	75	Weighted Average
	64,086		61.54% Pervious Area
	40,056		38.46% Impervious Area

Tc (min)	Length (feet)	Slope (ft/ft)	Velocity (ft/sec)	Capacity (cfs)	Description
34.4	150	0.0018	0.07		Sheet Flow, Vacant Grassed Lot Grass: Short n= 0.150 P2= 3.40"
1.1	137	0.0189	2.06		Shallow Concentrated Flow, Grassed Lot Grassed Waterway Kv= 15.0 fps
0.1	31	0.0070	4.49	3.52	Pipe Channel, 12" RCP 12.0" Round Area= 0.8 sf Perim= 3.1' r= 0.25' n= 0.011 Concrete pipe, straight & clean
0.6	10	0.0001	0.28	0.02	Pipe Channel, 4" PVC Culverts 4.0" Round Area= 0.1 sf Perim= 1.0' r= 0.08' n= 0.010 PVC, smooth interior
0.3	70	0.0800	4.24		Shallow Concentrated Flow, Grassed Lot Grassed Waterway Kv= 15.0 fps
36.5	398	Total			

240020-Southern States Parcel

Prepared by Lane Engineering, LLC

HydroCAD® 10.00-17 s/n 03788 © 2016 HydroCAD Software Solutions LLC


240020 - Southern States Redevelopment

Type II 24-hr 2-yr Rainfall=3.40"

Printed 2/7/2024

Page 4

Subcatchment EX-2: MIDDLE OF SITE

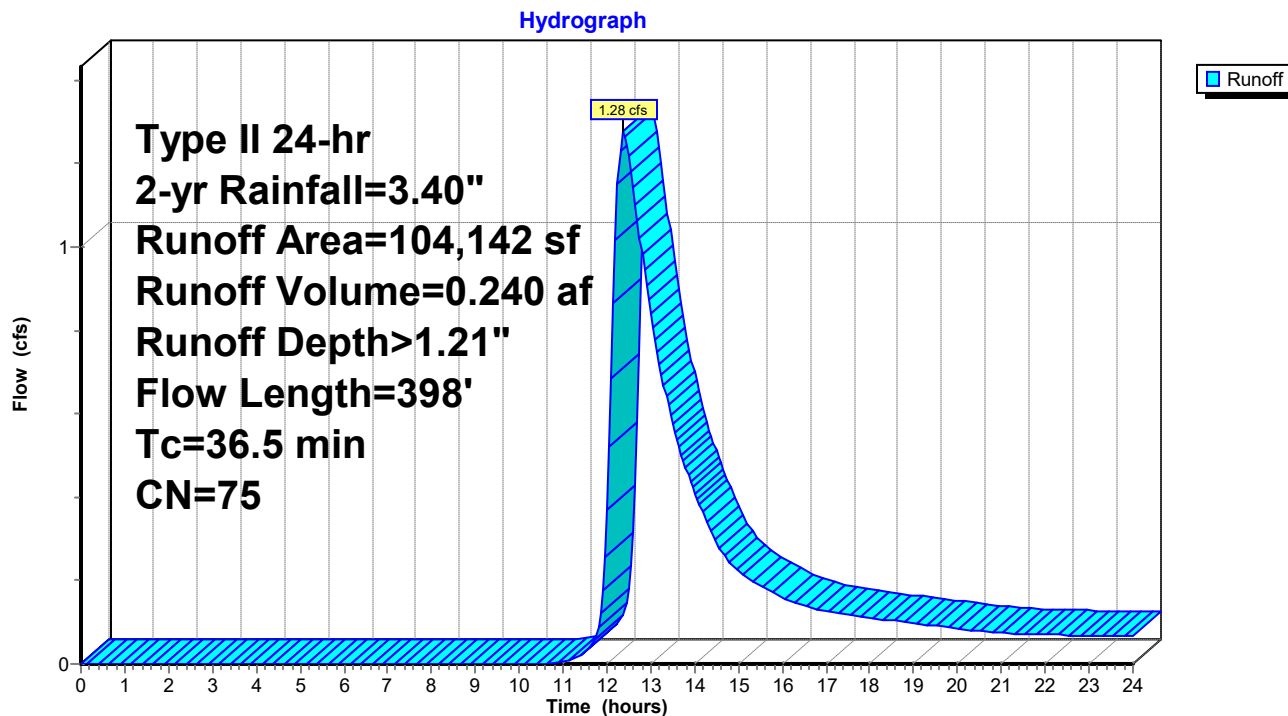

240020-Southern States Parcel

Prepared by Lane Engineering, LLC

HydroCAD® 10.00-17 s/n 03788 © 2016 HydroCAD Software Solutions LLC

240020 - Southern States Redevelopment

Type II 24-hr 2-yr Rainfall=3.40"

Printed 2/7/2024

Page 5

Summary for Subcatchment EX-3: SOUTHERN SITE + US50

Runoff = 0.81 cfs @ 12.01 hrs, Volume= 0.056 af, Depth> 0.70"


Runoff by SCS TR-20 method, UH=Delmarva, Weighted-CN, Time Span= 0.00-24.00 hrs, dt= 0.05 hrs
Type II 24-hr 2-yr Rainfall=3.40"

Area (sf)	CN	Description
37,243	61	>75% Grass cover, Good, HSG B
* 4,619	98	SHA/Route 50
41,862	65	Weighted Average
37,243		88.97% Pervious Area
4,619		11.03% Impervious Area

Tc (min)	Length (feet)	Slope (ft/ft)	Velocity (ft/sec)	Capacity (cfs)	Description
5.9	77	0.0386	0.22		Sheet Flow, Vacant Grassed Lot
					Grass: Short n= 0.150 P2= 3.40"

Subcatchment EX-3: SOUTHERN SITE + US50

Hydrograph

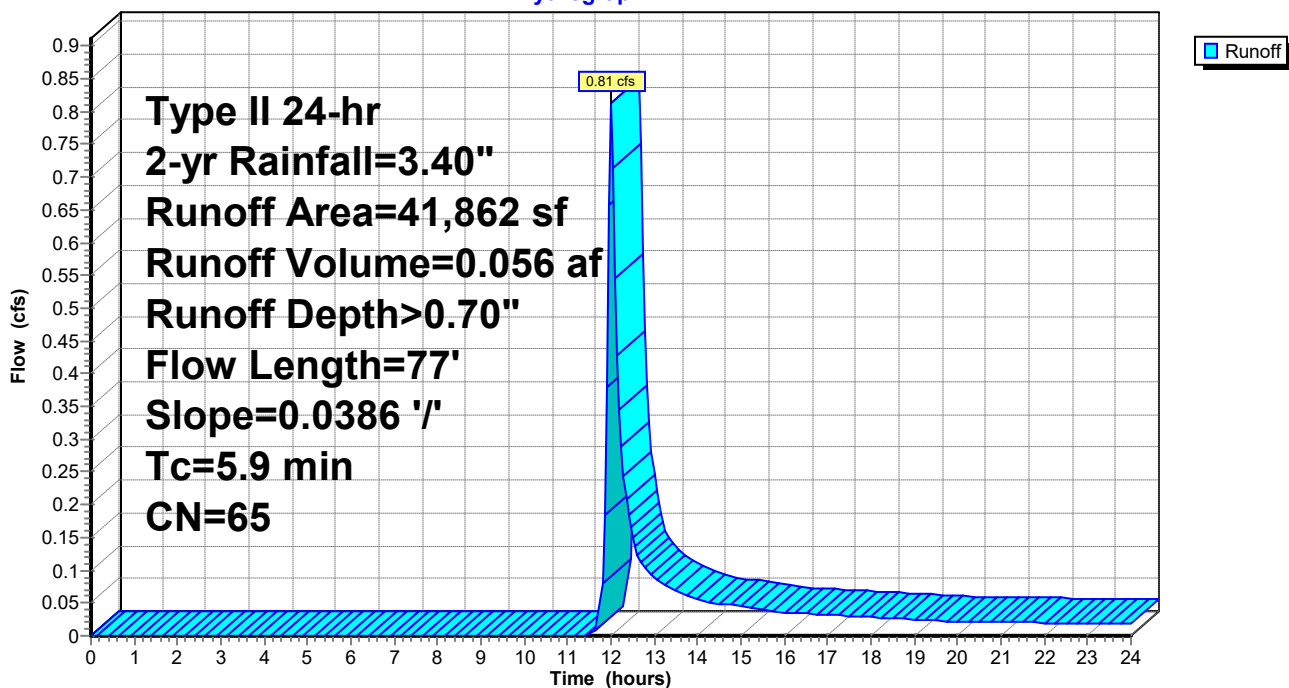

240020-Southern States Parcel

Prepared by Lane Engineering, LLC

HydroCAD® 10.00-17 s/n 03788 © 2016 HydroCAD Software Solutions LLC

240020 - Southern States Redevelopment

Type II 24-hr 2-yr Rainfall=3.40"

Printed 2/7/2024

Page 6


Summary for Subcatchment EX-4: ADJ to Ex SWM Pond

Runoff = 1.16 cfs @ 11.93 hrs, Volume= 0.053 af, Depth> 2.18"

Runoff by SCS TR-20 method, UH=Delmarva, Weighted-CN, Time Span= 0.00-24.00 hrs, dt= 0.05 hrs
Type II 24-hr 2-yr Rainfall=3.40"

	Area (sf)	CN	Description
*	7,479	98	Old foundations
	5,287	74	>75% Grass cover, Good, HSG C
	12,766	88	Weighted Average
	5,287		41.41% Pervious Area
	7,479		58.59% Impervious Area

Tc (min)	Length (feet)	Slope (ft/ft)	Velocity (ft/sec)	Capacity (cfs)	Description
1.7	114	0.0100	1.10		Sheet Flow, Concrete Foundation Smooth surfaces n= 0.011 P2= 3.40"

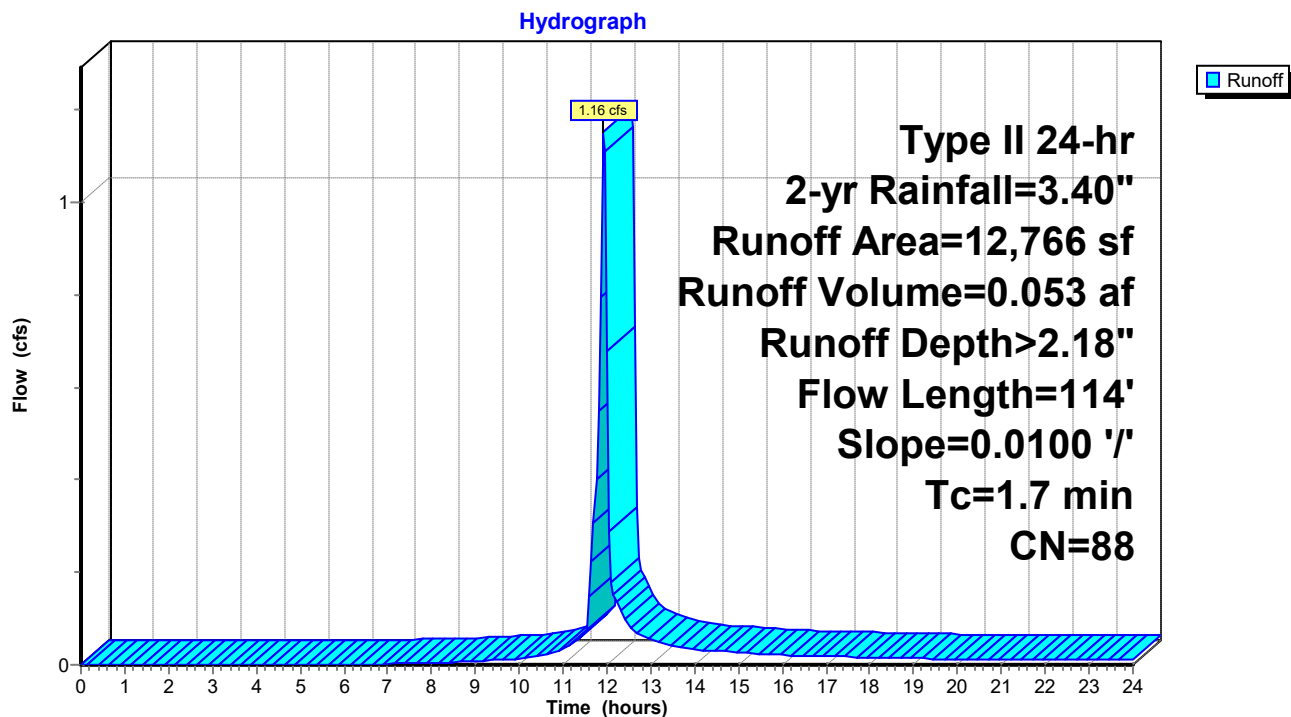Subcatchment EX-4: ADJ to Ex SWM Pond

240020-Southern States Parcel

Prepared by Lane Engineering, LLC

HydroCAD® 10.00-17 s/n 03788 © 2016 HydroCAD Software Solutions LLC

240020 - Southern States Redevelopment

Type II 24-hr 2-yr Rainfall=3.40"

Printed 2/7/2024

Page 7

Summary for Subcatchment G2-A: Commerce Street/G2 Associates

Runoff = 6.76 cfs @ 12.03 hrs, Volume= 0.507 af, Depth> 2.09"


Runoff by SCS TR-20 method, UH=Delmarva, Weighted-CN, Time Span= 0.00-24.00 hrs, dt= 0.05 hrs
Type II 24-hr 2-yr Rainfall=3.40"

Area (ac)	CN	Description
* 2.080	98	G2 Development circa 2005
* 0.840	61	>75% Grass cover, Good, HSG C
2.920	87	Weighted Average
0.840		28.77% Pervious Area
2.080		71.23% Impervious Area

Tc (min)	Length (feet)	Slope (ft/ft)	Velocity (ft/sec)	Capacity (cfs)	Description
9.8					Direct Entry, Tcon from TR-55 Report circa 2005

Subcatchment G2-A: Commerce Street/G2 Associates

Hydrograph

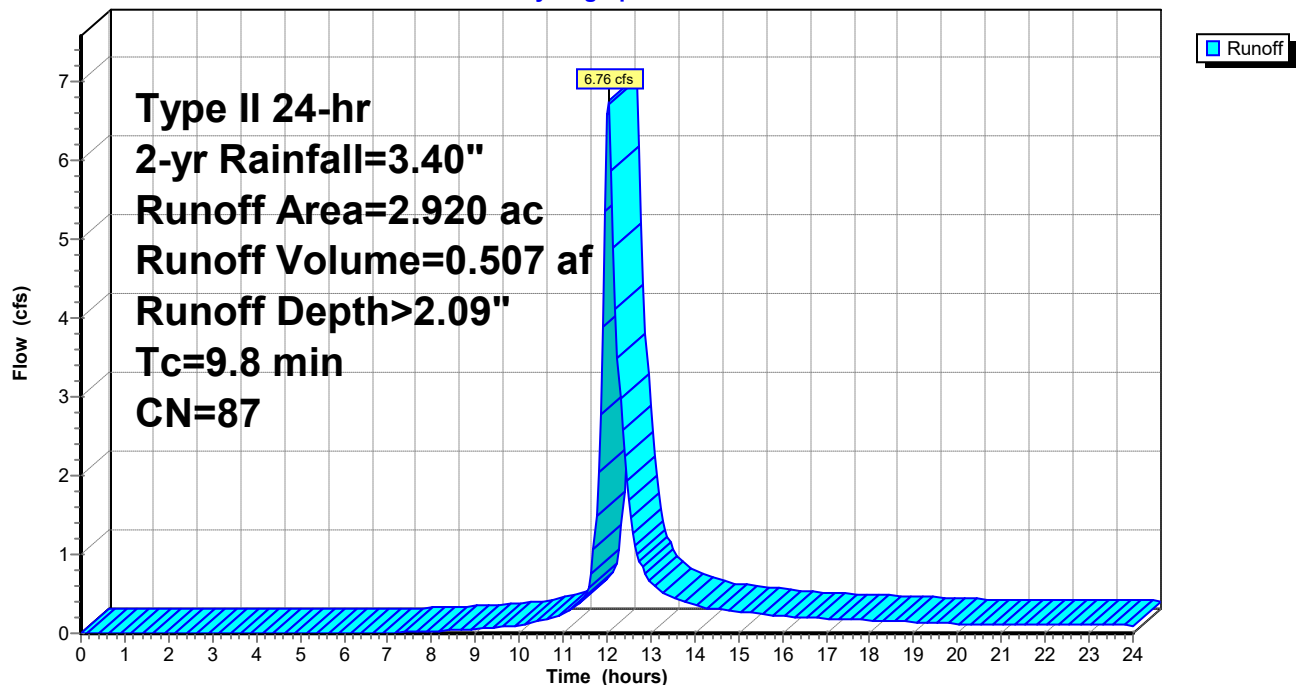

240020-Southern States Parcel

Prepared by Lane Engineering, LLC

HydroCAD® 10.00-17 s/n 03788 © 2016 HydroCAD Software Solutions LLC

240020 - Southern States Redevelopment

Type II 24-hr 2-yr Rainfall=3.40"

Printed 2/7/2024

Page 8

Summary for Subcatchment G2-AA: Commerce Street/G2 Associates

Runoff = 6.76 cfs @ 12.03 hrs, Volume= 0.507 af, Depth> 2.09"


Runoff by SCS TR-20 method, UH=Delmarva, Weighted-CN, Time Span= 0.00-24.00 hrs, dt= 0.05 hrs
Type II 24-hr 2-yr Rainfall=3.40"

Area (ac)	CN	Description
* 2.080	98	G2 Development circa 2005
* 0.840	61	>75% Grass cover, Good, HSG C
2.920	87	Weighted Average
0.840		28.77% Pervious Area
2.080		71.23% Impervious Area

Tc (min)	Length (feet)	Slope (ft/ft)	Velocity (ft/sec)	Capacity (cfs)	Description
9.8					Direct Entry, Tcon from TR-55 Report circa 2005

Subcatchment G2-AA: Commerce Street/G2 Associates

Hydrograph

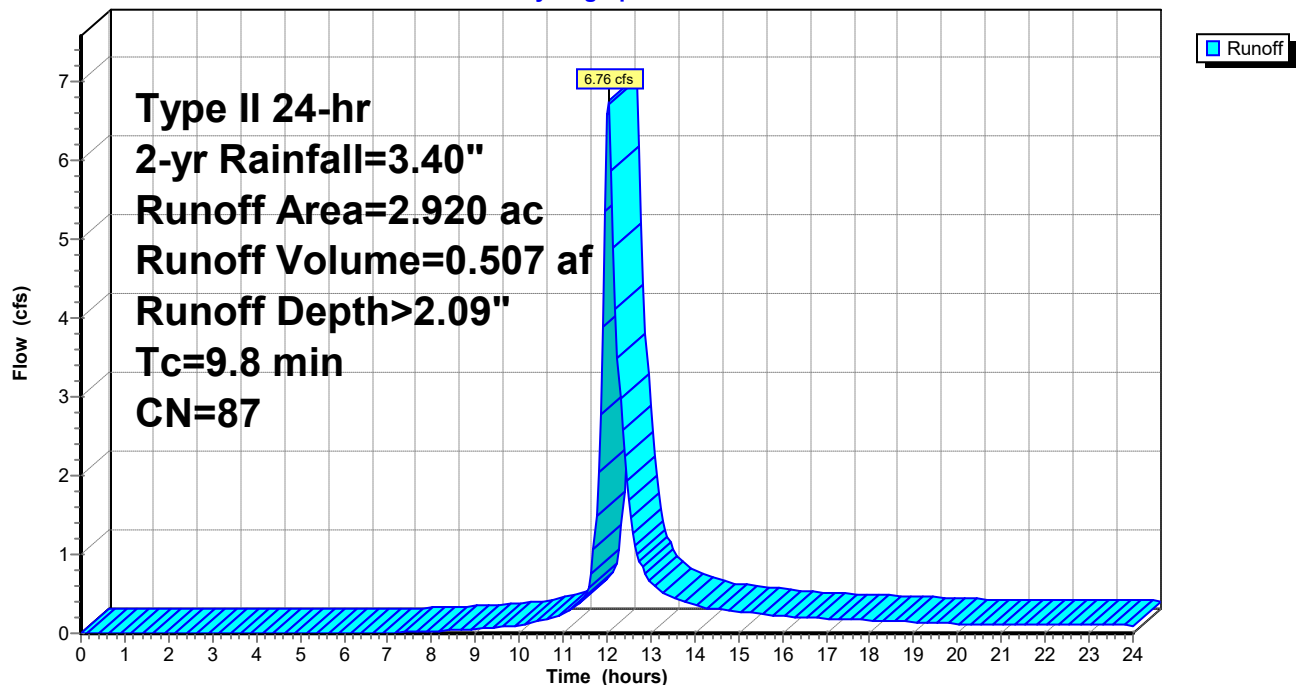

240020-Southern States Parcel

Prepared by Lane Engineering, LLC

HydroCAD® 10.00-17 s/n 03788 © 2016 HydroCAD Software Solutions LLC

240020 - Southern States Redevelopment

Type II 24-hr 2-yr Rainfall=3.40"

Printed 2/7/2024

Page 9

Summary for Subcatchment MB-1: 1/4 Medical Roof

Runoff = 0.35 cfs @ 11.90 hrs, Volume= 0.018 af, Depth> 3.17"


Runoff by SCS TR-20 method, UH=Delmarva, Weighted-CN, Time Span= 0.00-24.00 hrs, dt= 0.05 hrs
Type II 24-hr 2-yr Rainfall=3.40"

	Area (sf)	CN	Description
*	2,987	98	Rear Med. Building Roof
	2,987		100.00% Impervious Area

Tc (min)	Length (feet)	Slope (ft/ft)	Velocity (ft/sec)	Capacity (cfs)	Description
1.0					Direct Entry, Roof

Subcatchment MB-1: 1/4 Medical Roof

Hydrograph

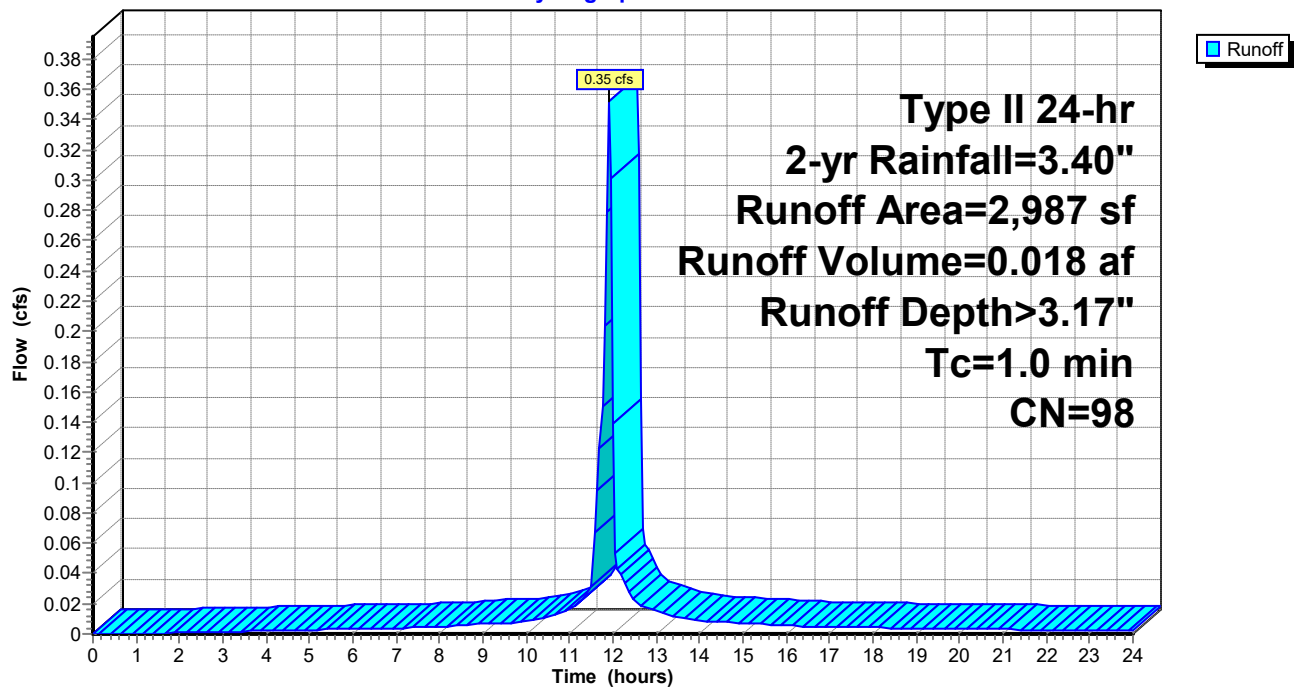

240020-Southern States Parcel

Prepared by Lane Engineering, LLC

HydroCAD® 10.00-17 s/n 03788 © 2016 HydroCAD Software Solutions LLC

240020 - Southern States Redevelopment

Type II 24-hr 2-yr Rainfall=3.40"

Printed 2/7/2024

Page 10

Summary for Subcatchment MB-2: 1/4 Medical Roof

Runoff = 0.37 cfs @ 11.90 hrs, Volume= 0.019 af, Depth> 3.17"


Runoff by SCS TR-20 method, UH=Delmarva, Weighted-CN, Time Span= 0.00-24.00 hrs, dt= 0.05 hrs
Type II 24-hr 2-yr Rainfall=3.40"

	Area (sf)	CN	Description
*	3,158	98	Rear Med. Building Roof
	3,158		100.00% Impervious Area

Tc (min)	Length (feet)	Slope (ft/ft)	Velocity (ft/sec)	Capacity (cfs)	Description
1.0					Direct Entry, Roof

Subcatchment MB-2: 1/4 Medical Roof

Hydrograph

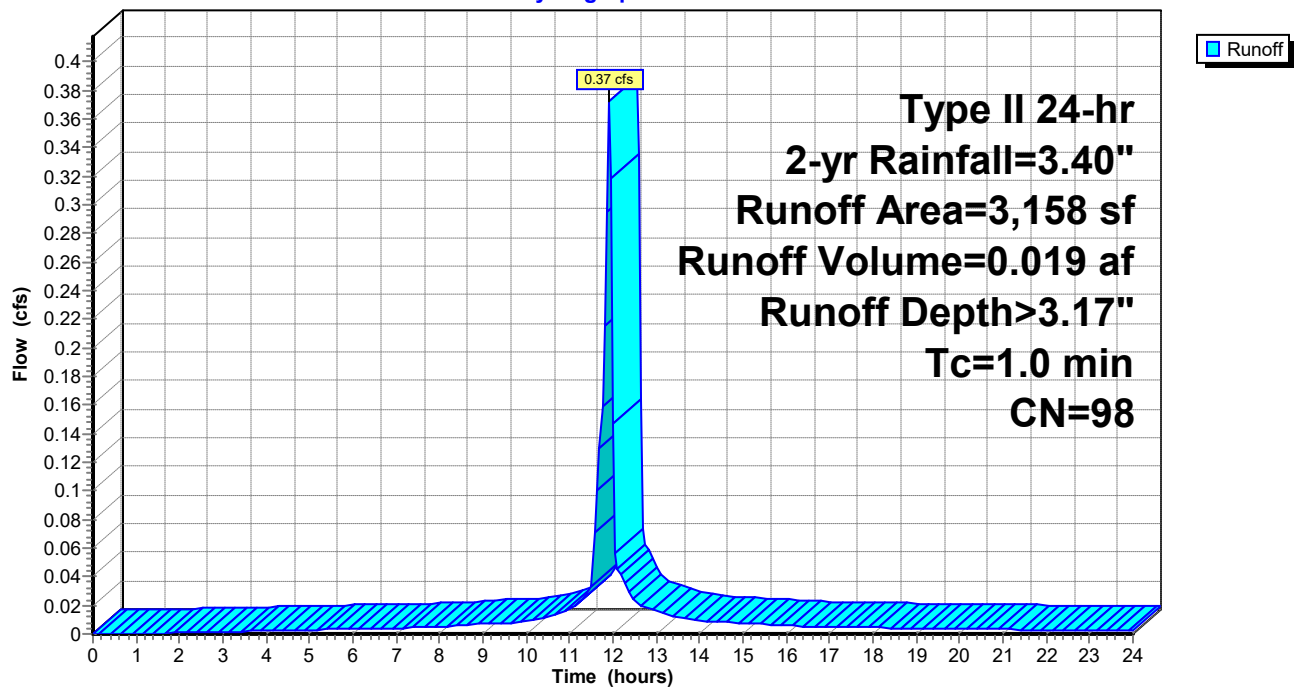

240020-Southern States Parcel

Prepared by Lane Engineering, LLC

HydroCAD® 10.00-17 s/n 03788 © 2016 HydroCAD Software Solutions LLC

240020 - Southern States Redevelopment

Type II 24-hr 2-yr Rainfall=3.40"

Printed 2/7/2024

Page 11

Summary for Subcatchment MB-3: 1/4 Medical Roof

Runoff = 0.37 cfs @ 11.90 hrs, Volume= 0.019 af, Depth> 3.17"


Runoff by SCS TR-20 method, UH=Delmarva, Weighted-CN, Time Span= 0.00-24.00 hrs, dt= 0.05 hrs
Type II 24-hr 2-yr Rainfall=3.40"

	Area (sf)	CN	Description
*	3,158	98	Rear Med. Building Roof
	3,158		100.00% Impervious Area

Tc (min)	Length (feet)	Slope (ft/ft)	Velocity (ft/sec)	Capacity (cfs)	Description
1.0					Direct Entry, Roof

Subcatchment MB-3: 1/4 Medical Roof

Hydrograph

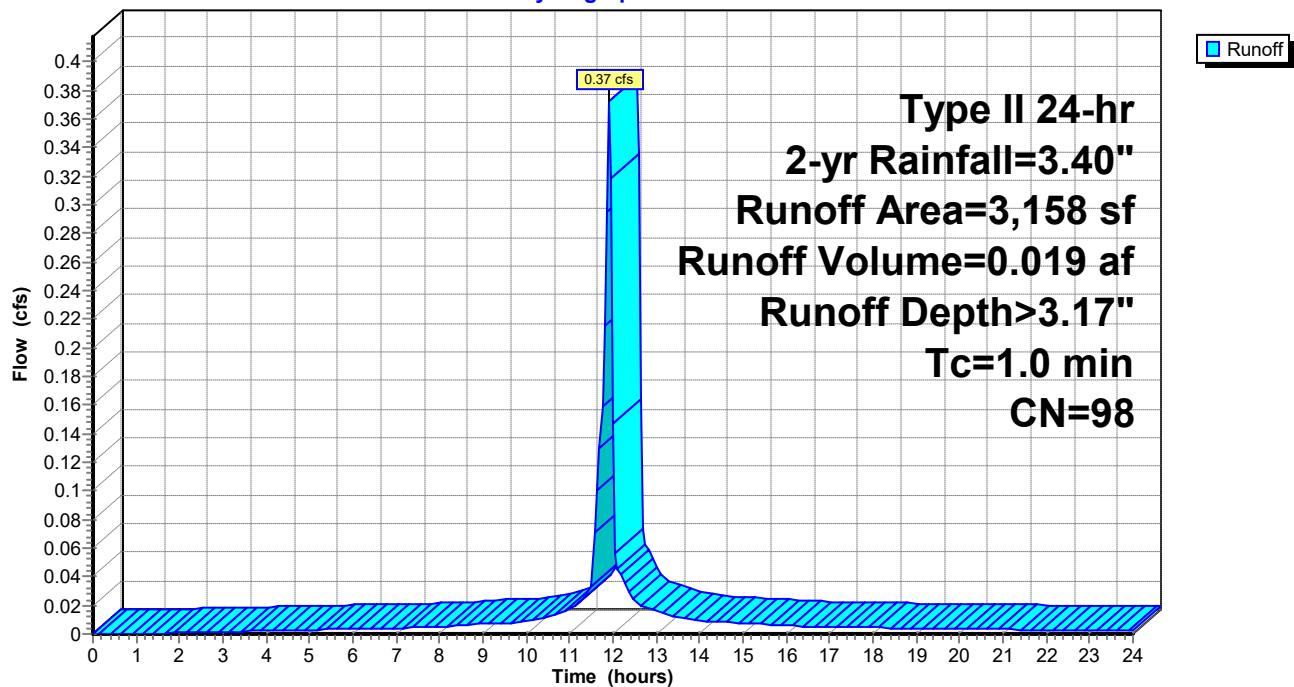

240020-Southern States Parcel

Prepared by Lane Engineering, LLC

HydroCAD® 10.00-17 s/n 03788 © 2016 HydroCAD Software Solutions LLC

240020 - Southern States Redevelopment

Type II 24-hr 2-yr Rainfall=3.40"

Printed 2/7/2024

Page 12

Summary for Subcatchment MB-4: 1/4 Medical Roof

Runoff = 0.35 cfs @ 11.90 hrs, Volume= 0.018 af, Depth> 3.17"


Runoff by SCS TR-20 method, UH=Delmarva, Weighted-CN, Time Span= 0.00-24.00 hrs, dt= 0.05 hrs
Type II 24-hr 2-yr Rainfall=3.40"

	Area (sf)	CN	Description
*	2,987	98	Rear Med. Building Roof
	2,987		100.00% Impervious Area

Tc (min)	Length (feet)	Slope (ft/ft)	Velocity (ft/sec)	Capacity (cfs)	Description
1.0					Direct Entry, Roof

Subcatchment MB-4: 1/4 Medical Roof

Hydrograph

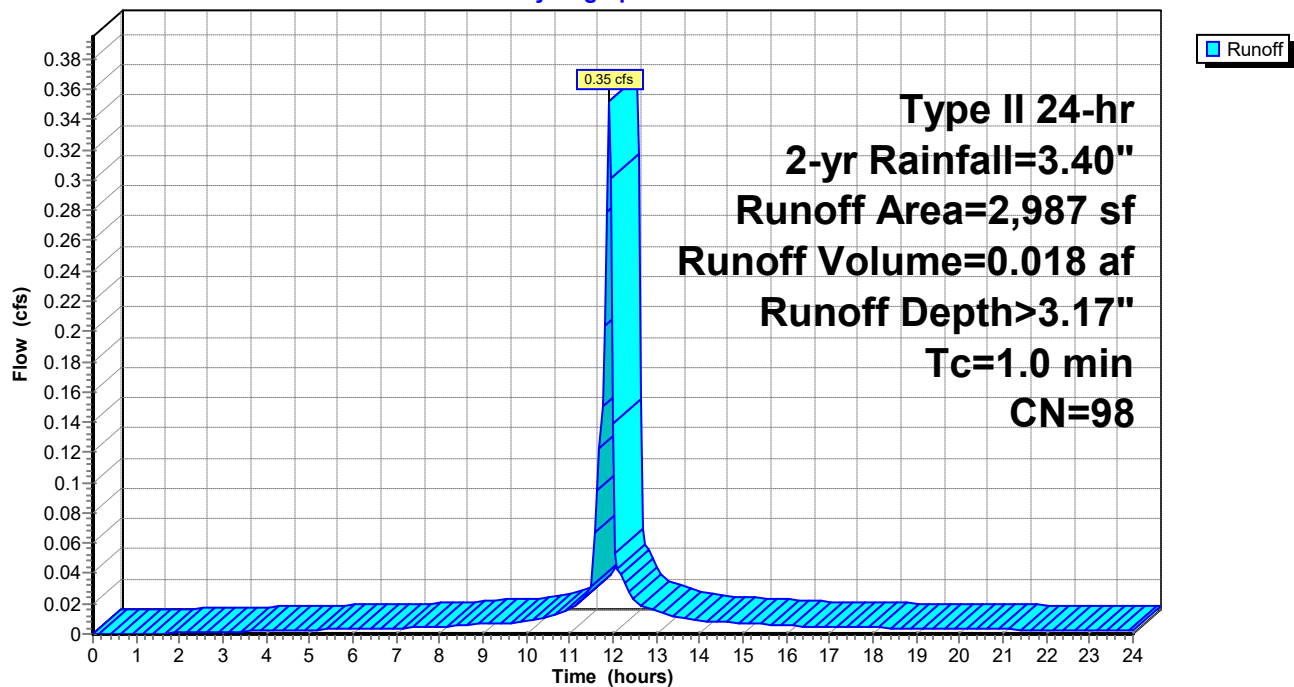

240020-Southern States Parcel

Prepared by Lane Engineering, LLC

HydroCAD® 10.00-17 s/n 03788 © 2016 HydroCAD Software Solutions LLC

240020 - Southern States Redevelopment

Type II 24-hr 2-yr Rainfall=3.40"

Printed 2/7/2024

Page 13

Summary for Subcatchment MY-1: 1/4 Retail Roof

Runoff = 0.52 cfs @ 11.90 hrs, Volume= 0.027 af, Depth> 3.17"


Runoff by SCS TR-20 method, UH=Delmarva, Weighted-CN, Time Span= 0.00-24.00 hrs, dt= 0.05 hrs
Type II 24-hr 2-yr Rainfall=3.40"

	Area (sf)	CN	Description
*	4,375	98	Building Roof
	4,375		100.00% Impervious Area

Tc (min)	Length (feet)	Slope (ft/ft)	Velocity (ft/sec)	Capacity (cfs)	Description
1.0					Direct Entry, Roof

Subcatchment MY-1: 1/4 Retail Roof

Hydrograph

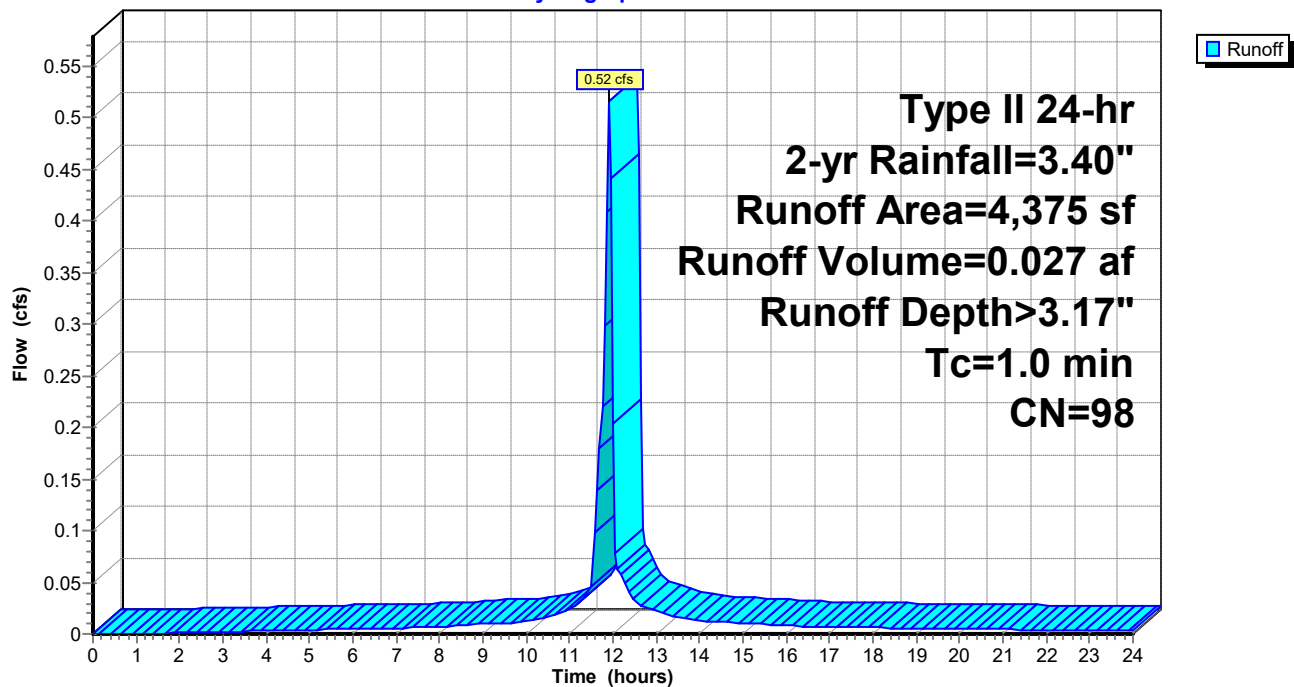

240020-Southern States Parcel

Prepared by Lane Engineering, LLC

HydroCAD® 10.00-17 s/n 03788 © 2016 HydroCAD Software Solutions LLC

240020 - Southern States Redevelopment

Type II 24-hr 2-yr Rainfall=3.40"

Printed 2/7/2024

Page 14

Summary for Subcatchment MY-2: 1/4 Retail Roof

Runoff = 0.53 cfs @ 11.90 hrs, Volume= 0.027 af, Depth> 3.17"


Runoff by SCS TR-20 method, UH=Delmarva, Weighted-CN, Time Span= 0.00-24.00 hrs, dt= 0.05 hrs
Type II 24-hr 2-yr Rainfall=3.40"

	Area (sf)	CN	Description
*	4,505	98	Rear Building Roof
	4,505		100.00% Impervious Area

Tc (min)	Length (feet)	Slope (ft/ft)	Velocity (ft/sec)	Capacity (cfs)	Description
1.0					Direct Entry, Roof

Subcatchment MY-2: 1/4 Retail Roof

Hydrograph

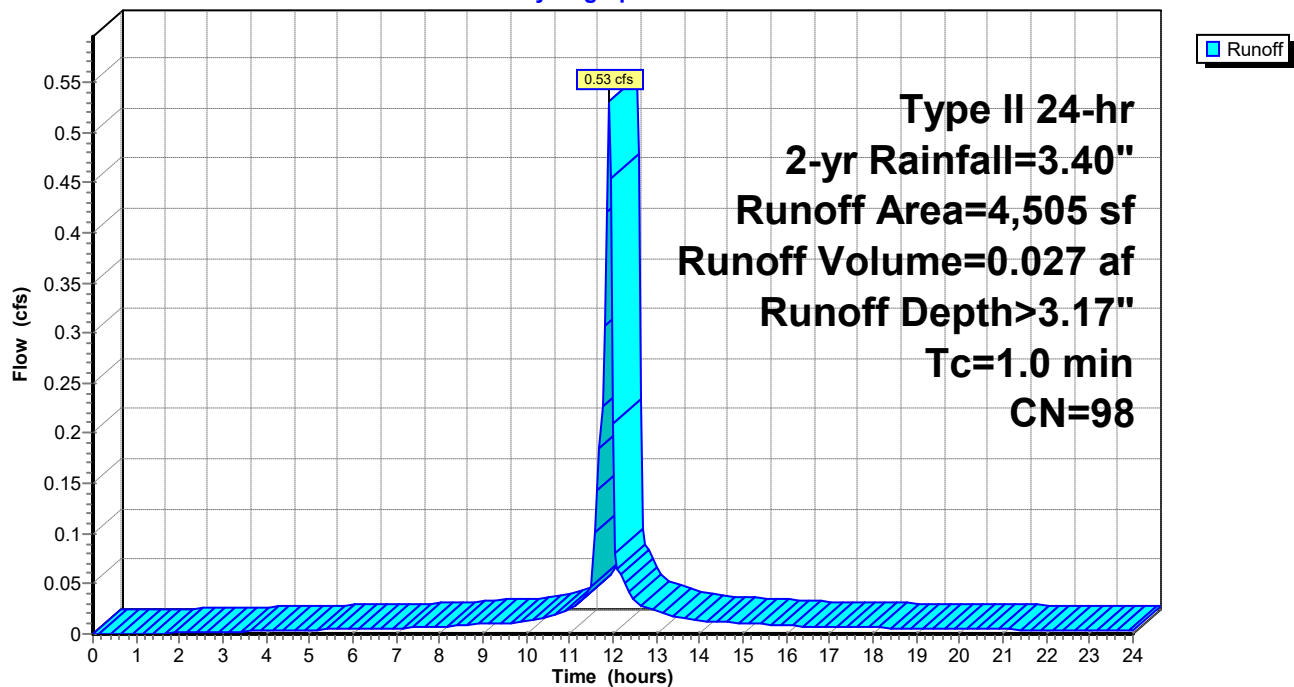

240020-Southern States Parcel

Prepared by Lane Engineering, LLC

HydroCAD® 10.00-17 s/n 03788 © 2016 HydroCAD Software Solutions LLC

240020 - Southern States Redevelopment

Type II 24-hr 2-yr Rainfall=3.40"

Printed 2/7/2024

Page 15

Summary for Subcatchment MY-3: 1/4 Retail Roof

Runoff = 0.53 cfs @ 11.90 hrs, Volume= 0.027 af, Depth> 3.17"


Runoff by SCS TR-20 method, UH=Delmarva, Weighted-CN, Time Span= 0.00-24.00 hrs, dt= 0.05 hrs
Type II 24-hr 2-yr Rainfall=3.40"

	Area (sf)	CN	Description
*	4,515	98	Rear Building Roof
	4,515		100.00% Impervious Area

Tc (min)	Length (feet)	Slope (ft/ft)	Velocity (ft/sec)	Capacity (cfs)	Description
1.0					Direct Entry, Roof

Subcatchment MY-3: 1/4 Retail Roof

Hydrograph

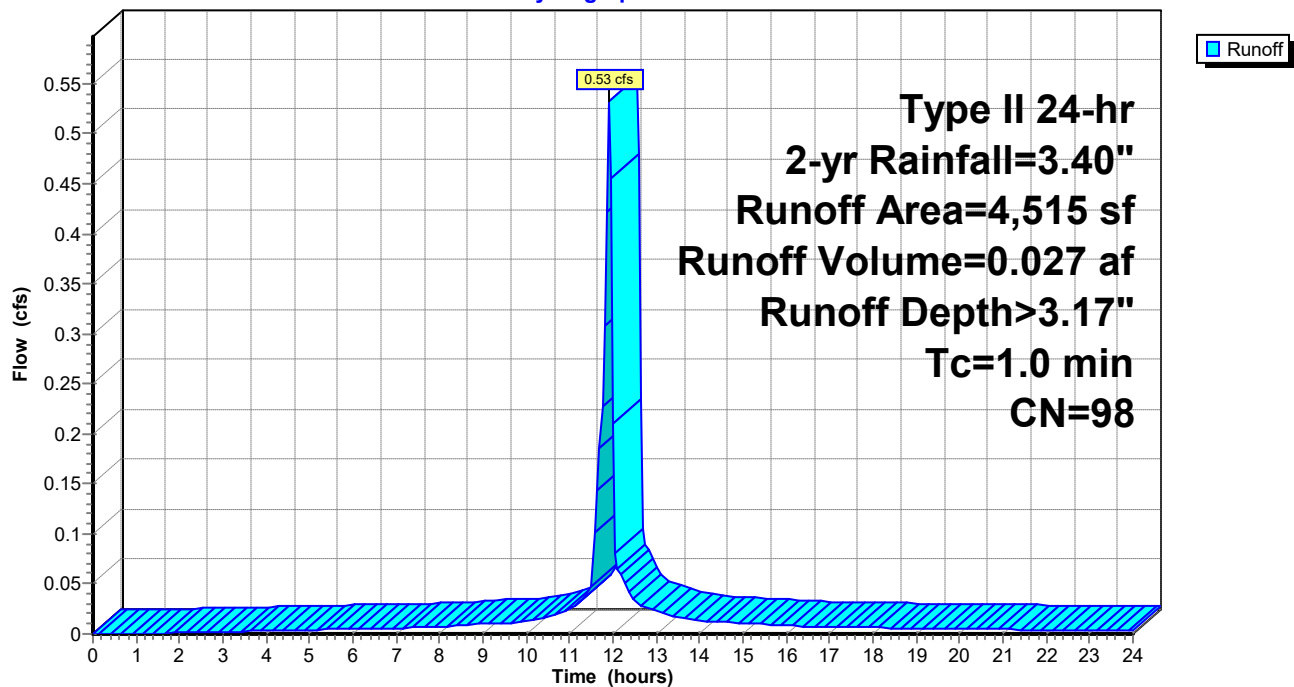

240020-Southern States Parcel

Prepared by Lane Engineering, LLC

HydroCAD® 10.00-17 s/n 03788 © 2016 HydroCAD Software Solutions LLC

240020 - Southern States Redevelopment

Type II 24-hr 2-yr Rainfall=3.40"

Printed 2/7/2024

Page 16

Summary for Subcatchment MY-4: 1/4 Retail Roof

Runoff = 0.55 cfs @ 11.90 hrs, Volume= 0.028 af, Depth> 3.17"


Runoff by SCS TR-20 method, UH=Delmarva, Weighted-CN, Time Span= 0.00-24.00 hrs, dt= 0.05 hrs
Type II 24-hr 2-yr Rainfall=3.40"

	Area (sf)	CN	Description
*	4,699	98	Building Roof
	4,699		100.00% Impervious Area

Tc (min)	Length (feet)	Slope (ft/ft)	Velocity (ft/sec)	Capacity (cfs)	Description
1.0					Direct Entry, Roof

Subcatchment MY-4: 1/4 Retail Roof

Hydrograph

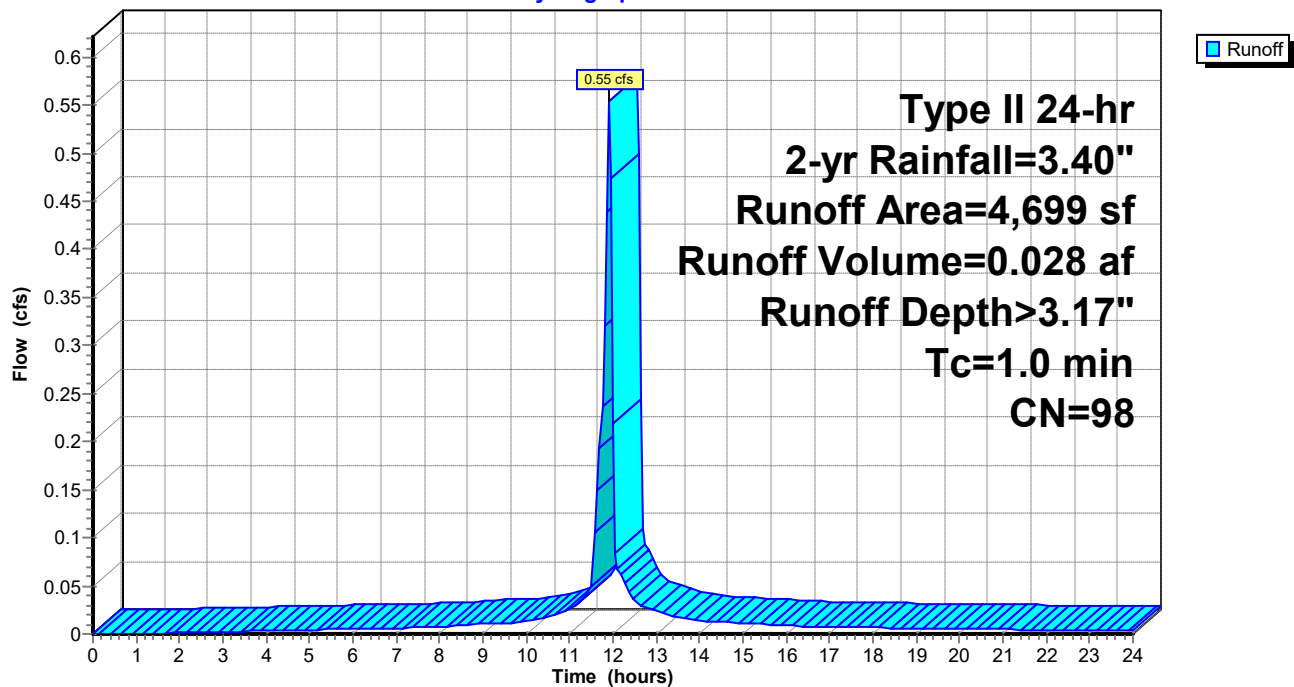

240020-Southern States Parcel

Prepared by Lane Engineering, LLC

HydroCAD® 10.00-17 s/n 03788 © 2016 HydroCAD Software Solutions LLC

240020 - Southern States Redevelopment

Type II 24-hr 2-yr Rainfall=3.40"

Printed 2/7/2024

Page 17


Summary for Subcatchment PK-1: Parking

Runoff = 1.05 cfs @ 11.90 hrs, Volume= 0.046 af, Depth> 2.26"

Runoff by SCS TR-20 method, UH=Delmarva, Weighted-CN, Time Span= 0.00-24.00 hrs, dt= 0.05 hrs
Type II 24-hr 2-yr Rainfall=3.40"

	Area (sf)	CN	Description
*	4,140	98	Parking Area
	2,703	61	>75% Grass cover, Good, HSG B
*	3,888	98	Parking Spaces
	10,731	89	Weighted Average
	2,703		25.19% Pervious Area
	8,028		74.81% Impervious Area

Tc (min)	Length (feet)	Slope (ft/ft)	Velocity (ft/sec)	Capacity (cfs)	Description
0.8	60	0.0200	1.28		Sheet Flow, Parking Lot
Smooth surfaces n= 0.011 P2= 3.40"					

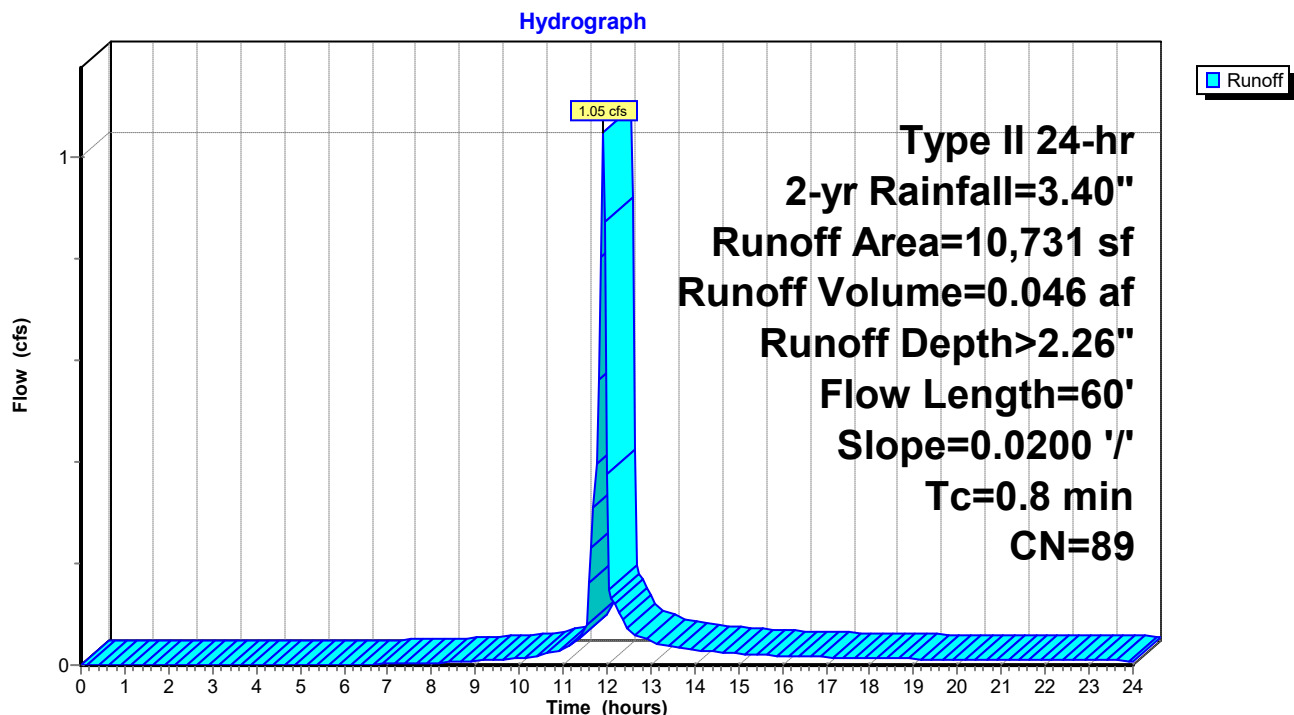Subcatchment PK-1: Parking

240020-Southern States Parcel

Prepared by Lane Engineering, LLC

HydroCAD® 10.00-17 s/n 03788 © 2016 HydroCAD Software Solutions LLC

240020 - Southern States Redevelopment

Type II 24-hr 2-yr Rainfall=3.40"

Printed 2/7/2024

Page 18

Summary for Subcatchment PK-10: Parking

Runoff = 1.59 cfs @ 11.91 hrs, Volume= 0.068 af, Depth> 1.23"


Runoff by SCS TR-20 method, UH=Delmarva, Weighted-CN, Time Span= 0.00-24.00 hrs, dt= 0.05 hrs
Type II 24-hr 2-yr Rainfall=3.40"

	Area (sf)	CN	Description
*	6,254	98	Asphalt
	18,135	61	>75% Grass cover, Good, HSG B
*	4,396	98	Parking Spaces
	28,785	75	Weighted Average
	18,135		63.00% Pervious Area
	10,650		37.00% Impervious Area

Tc (min)	Length (feet)	Slope (ft/ft)	Velocity (ft/sec)	Capacity (cfs)	Description
0.8	60	0.0200	1.28		Sheet Flow, Parking Lot Smooth surfaces n= 0.011 P2= 3.40"

Subcatchment PK-10: Parking

Hydrograph

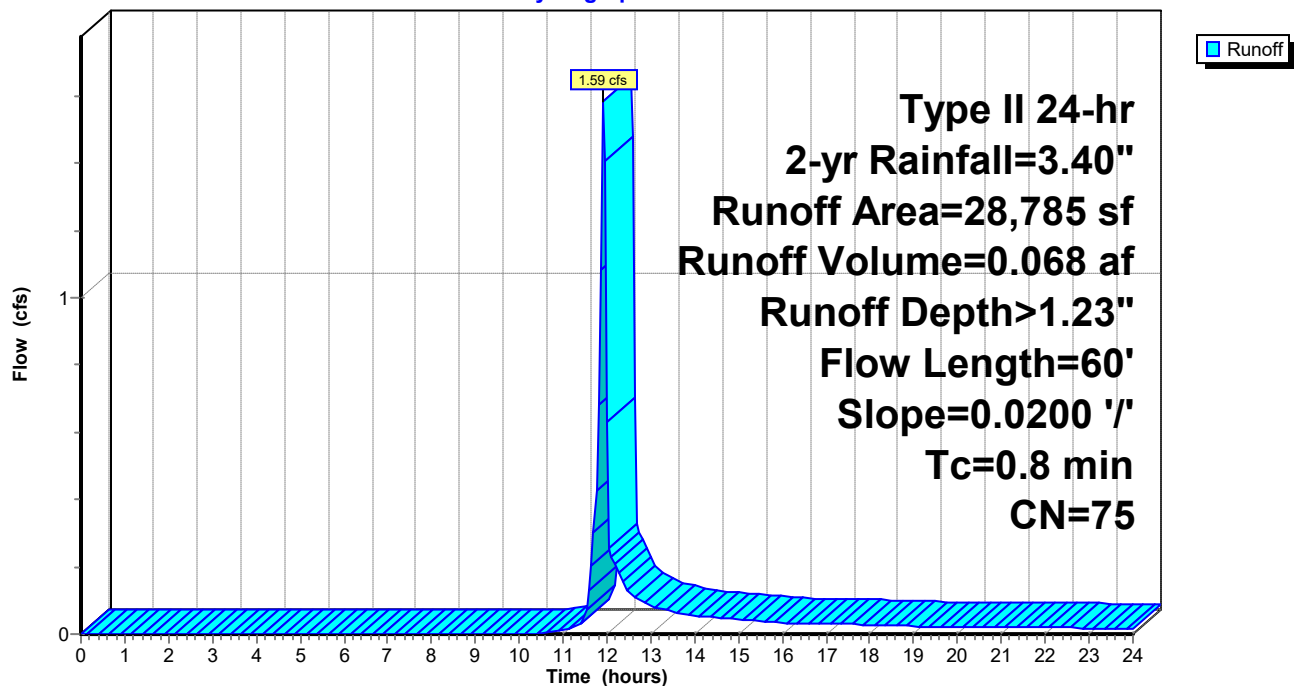

240020-Southern States Parcel

Prepared by Lane Engineering, LLC

HydroCAD® 10.00-17 s/n 03788 © 2016 HydroCAD Software Solutions LLC

240020 - Southern States Redevelopment

Type II 24-hr 2-yr Rainfall=3.40"

Printed 2/7/2024

Page 19


Summary for Subcatchment PK-2: Parking

Runoff = 0.75 cfs @ 11.91 hrs, Volume= 0.036 af, Depth> 2.74"

Runoff by SCS TR-20 method, UH=Delmarva, Weighted-CN, Time Span= 0.00-24.00 hrs, dt= 0.05 hrs
Type II 24-hr 2-yr Rainfall=3.40"

	Area (sf)	CN	Description
*	4,272	98	Parking Area
	801	61	>75% Grass cover, Good, HSG B
*	1,805	98	Parking Spaces
	6,878	94	Weighted Average
	801		11.65% Pervious Area
	6,077		88.35% Impervious Area

Tc (min)	Length (feet)	Slope (ft/ft)	Velocity (ft/sec)	Capacity (cfs)	Description
0.8	60	0.0200	1.28		Sheet Flow, Parking lot
					Smooth surfaces n= 0.011 P2= 3.40"
0.4	33	0.0050	1.44		Shallow Concentrated Flow, Curb
					Paved Kv= 20.3 fps
1.2	93				Total

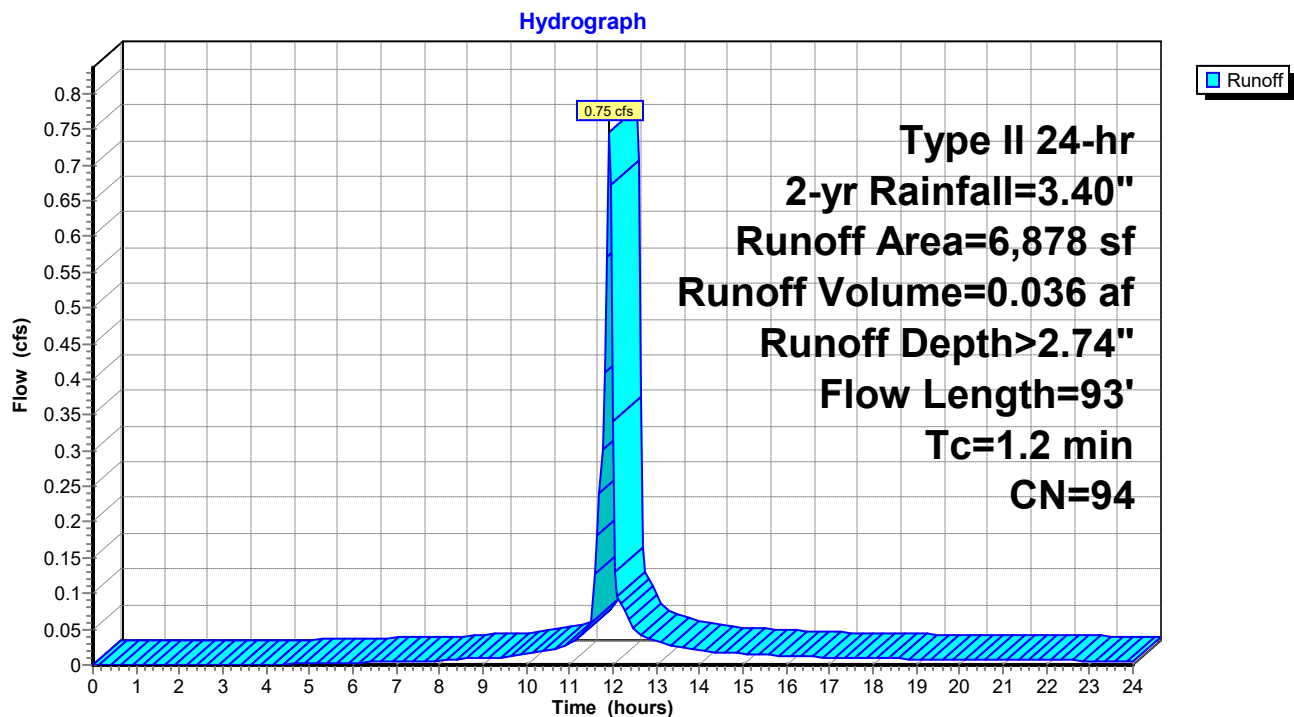Subcatchment PK-2: Parking

240020-Southern States Parcel

Prepared by Lane Engineering, LLC

HydroCAD® 10.00-17 s/n 03788 © 2016 HydroCAD Software Solutions LLC

240020 - Southern States Redevelopment

Type II 24-hr 2-yr Rainfall=3.40"

Printed 2/7/2024

Page 20

Summary for Subcatchment PK-3: Parking

Runoff = 0.80 cfs @ 11.92 hrs, Volume= 0.040 af, Depth> 2.84"


Runoff by SCS TR-20 method, UH=Delmarva, Weighted-CN, Time Span= 0.00-24.00 hrs, dt= 0.05 hrs
Type II 24-hr 2-yr Rainfall=3.40"

	Area (sf)	CN	Description
*	4,424	98	Parking Area
	559	61	>75% Grass cover, Good, HSG B
*	2,320	98	Parking Spaces
	7,303	95	Weighted Average
	559		7.65% Pervious Area
	6,744		92.35% Impervious Area

Tc (min)	Length (feet)	Slope (ft/ft)	Velocity (ft/sec)	Capacity (cfs)	Description
1.4	121	0.0200	1.47		Sheet Flow, Parking Lot
					Smooth surfaces n= 0.011 P2= 3.40"

Subcatchment PK-3: Parking

Hydrograph

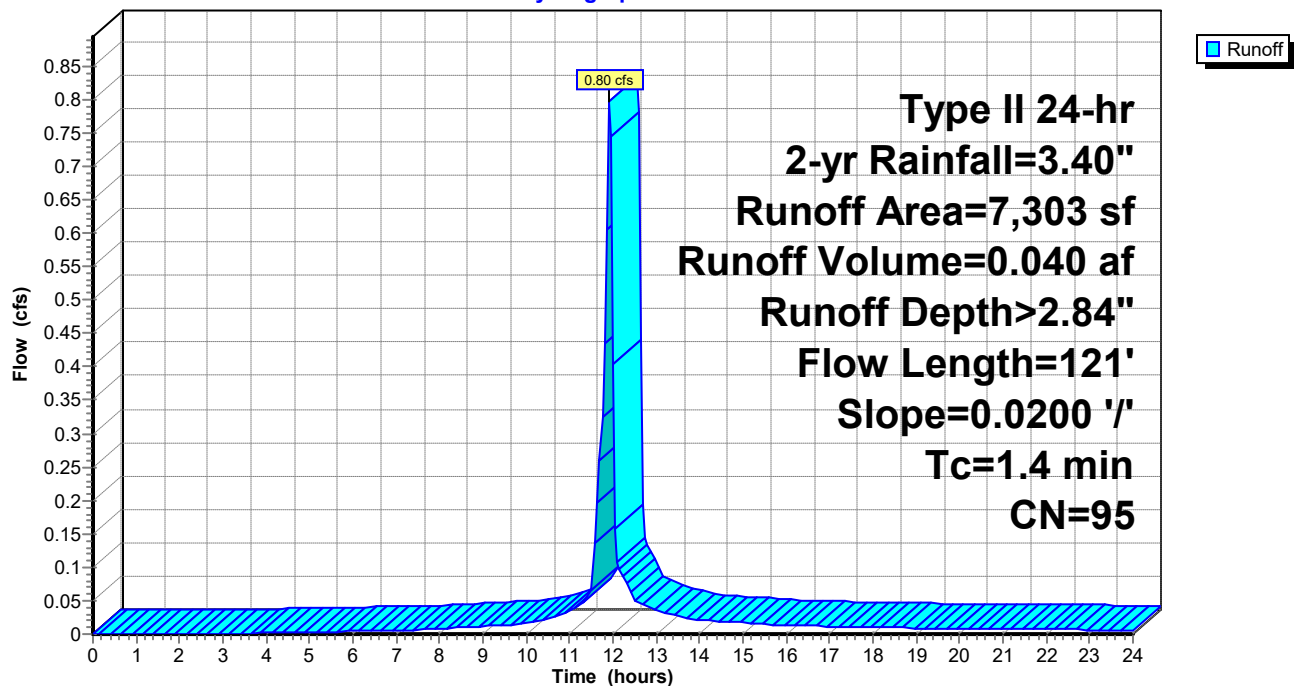

240020-Southern States Parcel

Prepared by Lane Engineering, LLC

HydroCAD® 10.00-17 s/n 03788 © 2016 HydroCAD Software Solutions LLC

240020 - Southern States Redevelopment

Type II 24-hr 2-yr Rainfall=3.40"

Printed 2/7/2024

Page 21

Summary for Subcatchment PK-4: Parking

Runoff = 0.47 cfs @ 11.90 hrs, Volume= 0.022 af, Depth> 2.84"


Runoff by SCS TR-20 method, UH=Delmarva, Weighted-CN, Time Span= 0.00-24.00 hrs, dt= 0.05 hrs
Type II 24-hr 2-yr Rainfall=3.40"

	Area (sf)	CN	Description
*	2,405	98	Asphalt
	337	61	>75% Grass cover, Good, HSG B
*	1,379	98	Parking Spaces
	4,121	95	Weighted Average
	337		8.18% Pervious Area
	3,784		91.82% Impervious Area

Tc (min)	Length (feet)	Slope (ft/ft)	Velocity (ft/sec)	Capacity (cfs)	Description
0.8	58	0.0200	1.27		Sheet Flow, Parking Lot
					Smooth surfaces n= 0.011 P2= 3.40"

Subcatchment PK-4: Parking

Hydrograph

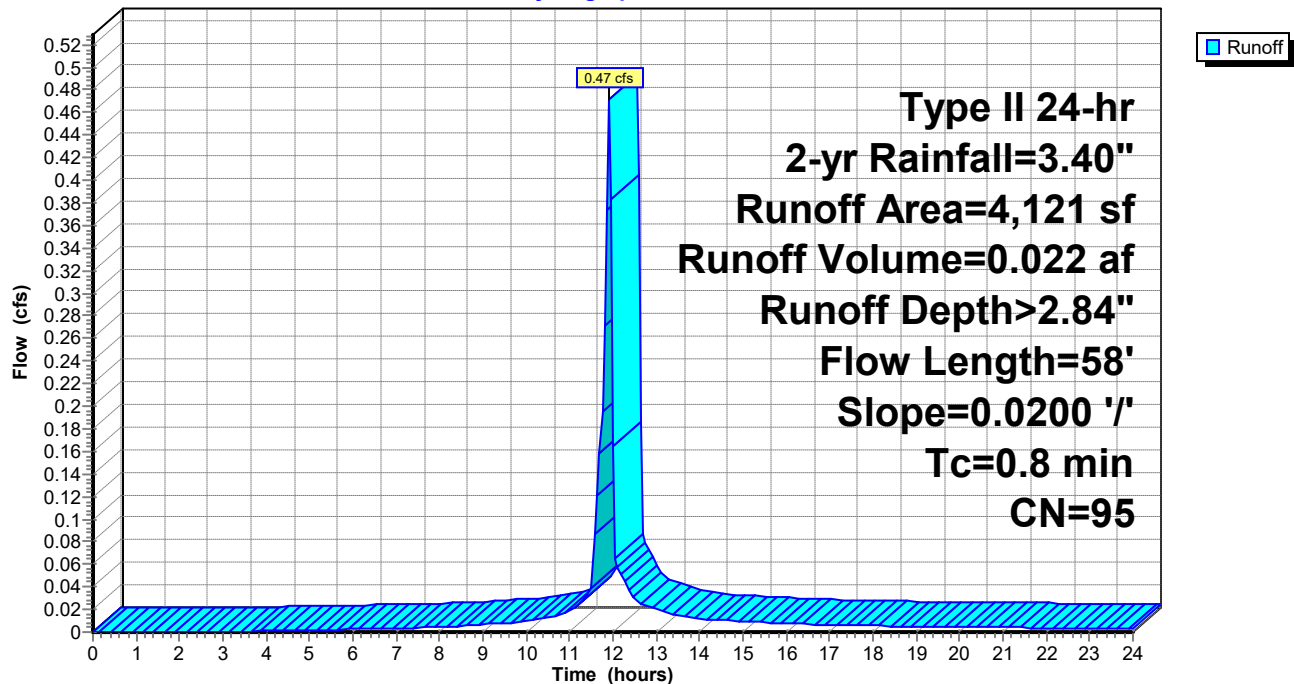

240020-Southern States Parcel

Prepared by Lane Engineering, LLC

HydroCAD® 10.00-17 s/n 03788 © 2016 HydroCAD Software Solutions LLC

240020 - Southern States Redevelopment

Type II 24-hr 2-yr Rainfall=3.40"

Printed 2/7/2024

Page 22


Summary for Subcatchment PK-5: Parking

Runoff = 0.75 cfs @ 11.91 hrs, Volume= 0.037 af, Depth> 2.84"

Runoff by SCS TR-20 method, UH=Delmarva, Weighted-CN, Time Span= 0.00-24.00 hrs, dt= 0.05 hrs
Type II 24-hr 2-yr Rainfall=3.40"

	Area (sf)	CN	Description
*	4,714	98	Asphalt
	516	61	>75% Grass cover, Good, HSG B
*	1,620	98	Parking Spaces
	6,850	95	Weighted Average
	516		7.53% Pervious Area
	6,334		92.47% Impervious Area

Tc (min)	Length (feet)	Slope (ft/ft)	Velocity (ft/sec)	Capacity (cfs)	Description
0.3	18	0.0200	1.01		Sheet Flow, Parking Lot
					Smooth surfaces n= 0.011 P2= 3.40"
1.0	89	0.0050	1.44		Shallow Concentrated Flow, Gutter
					Paved Kv= 20.3 fps
1.3	107	Total			

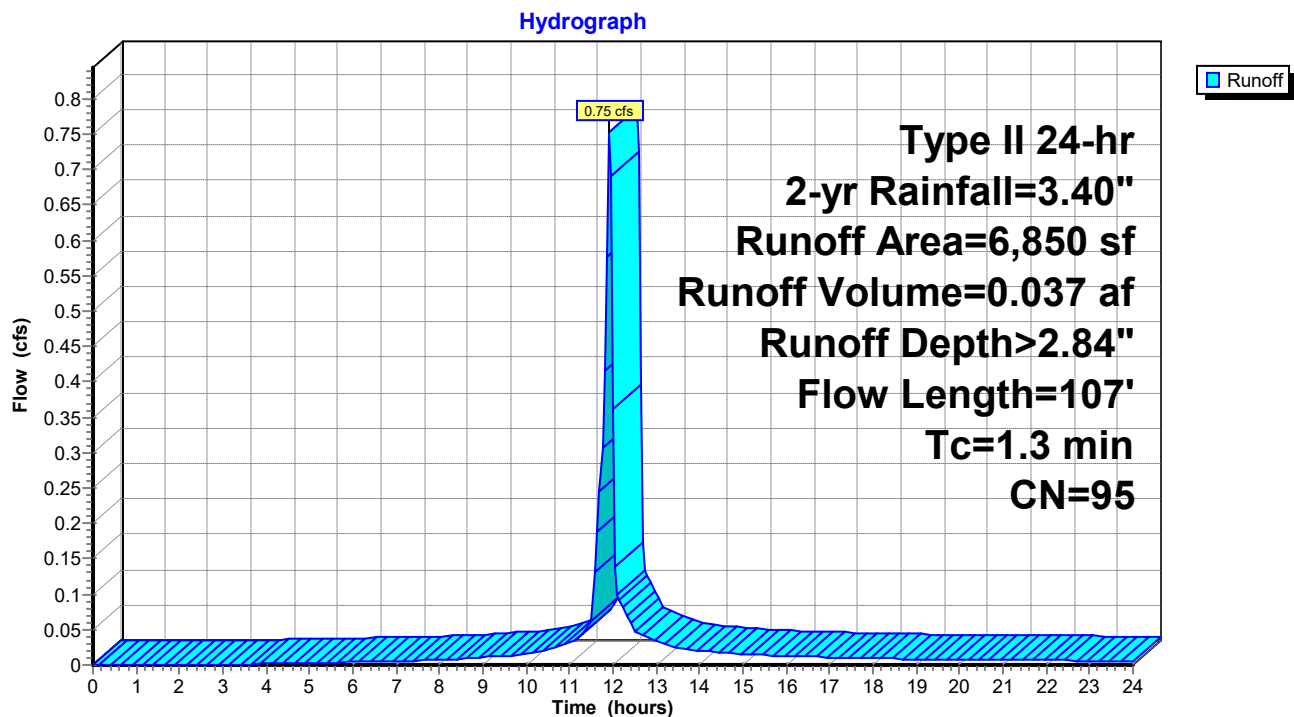Subcatchment PK-5: Parking

240020-Southern States Parcel

Prepared by Lane Engineering, LLC

HydroCAD® 10.00-17 s/n 03788 © 2016 HydroCAD Software Solutions LLC

240020 - Southern States Redevelopment

Type II 24-hr 2-yr Rainfall=3.40"

Printed 2/7/2024

Page 23


Summary for Subcatchment PK-6: Parking

Runoff = 1.07 cfs @ 11.90 hrs, Volume= 0.049 af, Depth> 2.54"

Runoff by SCS TR-20 method, UH=Delmarva, Weighted-CN, Time Span= 0.00-24.00 hrs, dt= 0.05 hrs
Type II 24-hr 2-yr Rainfall=3.40"

	Area (sf)	CN	Description
*	6,357	98	Asphalt
	1,534	61	>75% Grass cover, Good, HSG B
*	2,235	98	Parking Spaces
	10,126	92	Weighted Average
	1,534		15.15% Pervious Area
	8,592		84.85% Impervious Area

Tc (min)	Length (feet)	Slope (ft/ft)	Velocity (ft/sec)	Capacity (cfs)	Description
0.9	70	0.0200	1.32		Sheet Flow, Parking Lot Smooth surfaces n= 0.011 P2= 3.40"

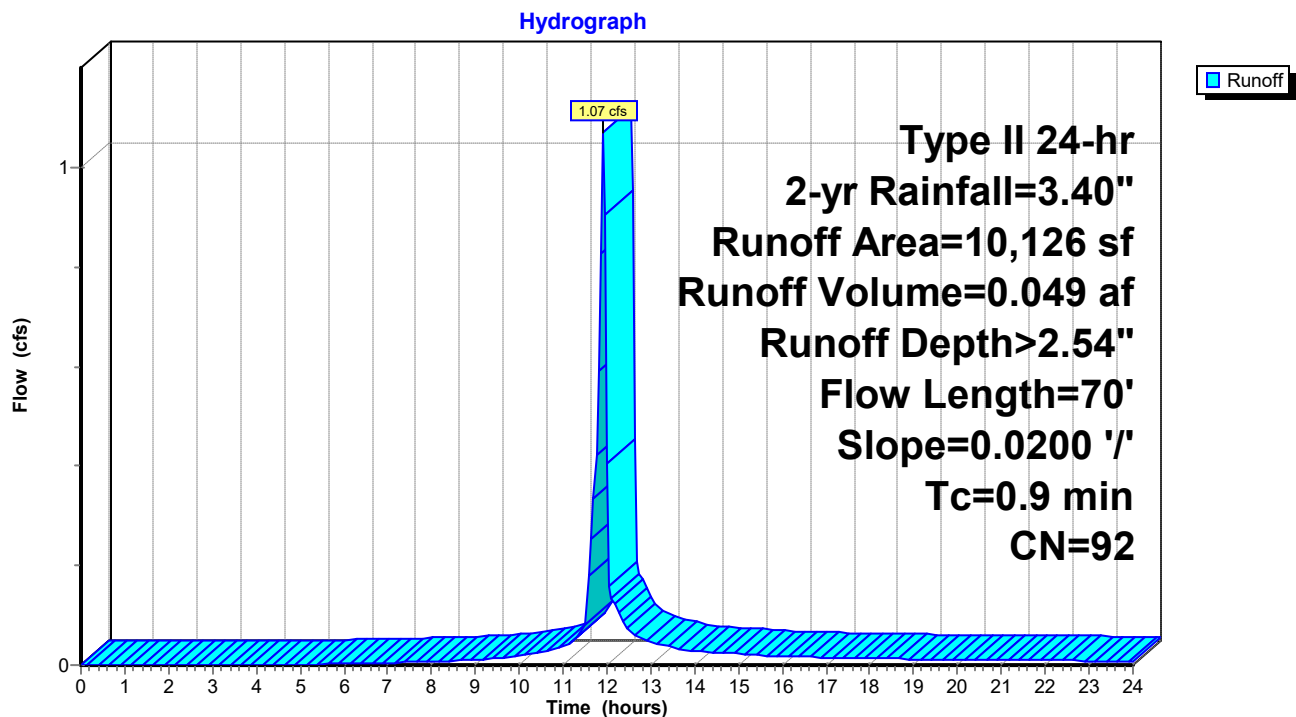Subcatchment PK-6: Parking

240020-Southern States Parcel

Prepared by Lane Engineering, LLC

HydroCAD® 10.00-17 s/n 03788 © 2016 HydroCAD Software Solutions LLC

240020 - Southern States Redevelopment

Type II 24-hr 2-yr Rainfall=3.40"

Printed 2/7/2024

Page 24

Summary for Subcatchment PK-7: Parking


Runoff = 0.52 cfs @ 11.91 hrs, Volume= 0.024 af, Depth> 2.45"

Runoff by SCS TR-20 method, UH=Delmarva, Weighted-CN, Time Span= 0.00-24.00 hrs, dt= 0.05 hrs
Type II 24-hr 2-yr Rainfall=3.40"

	Area (sf)	CN	Description
*	3,258	98	Asphalt
	896	61	>75% Grass cover, Good, HSG B
*	923	98	Parking Spaces
	5,077	91	Weighted Average
	896		17.65% Pervious Area
	4,181		82.35% Impervious Area

Tc (min)	Length (feet)	Slope (ft/ft)	Velocity (ft/sec)	Capacity (cfs)	Description
0.9	63	0.0150	1.15		Sheet Flow, Pavement
Smooth surfaces n= 0.011 P2= 3.40"					

Subcatchment PK-7: Parking

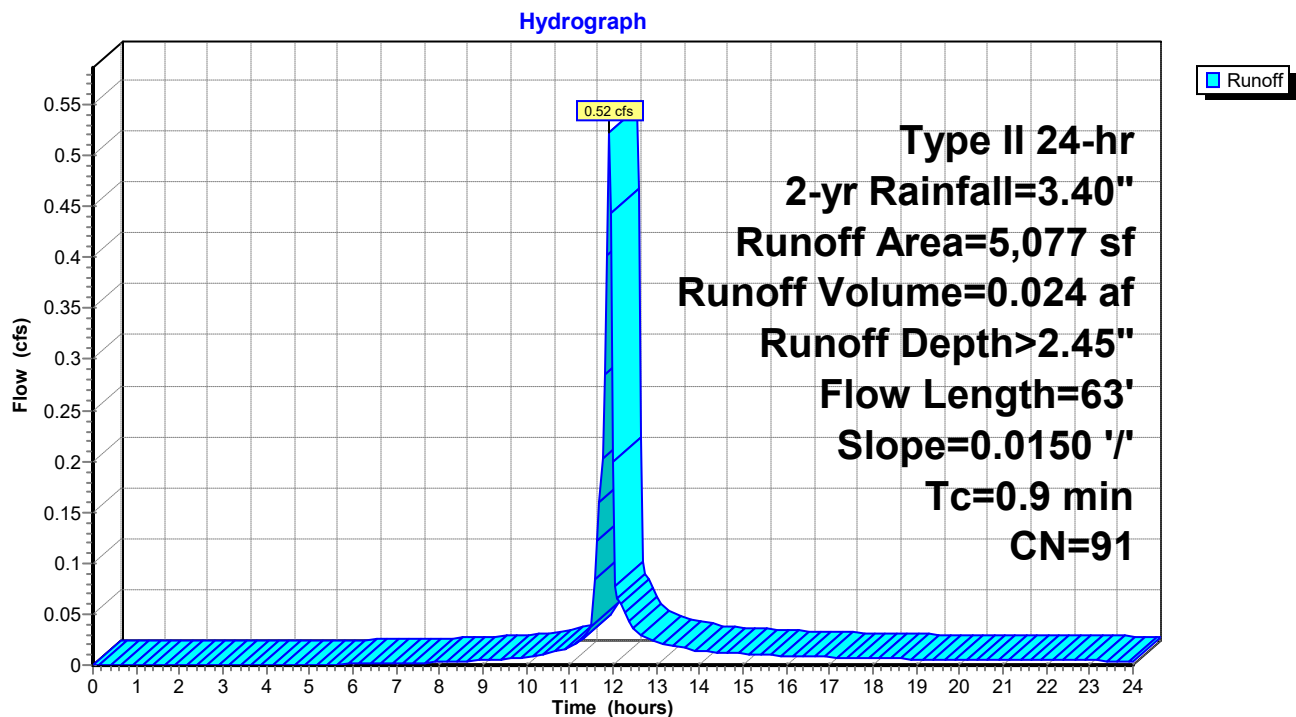

240020-Southern States Parcel

Prepared by Lane Engineering, LLC

HydroCAD® 10.00-17 s/n 03788 © 2016 HydroCAD Software Solutions LLC

240020 - Southern States Redevelopment

Type II 24-hr 2-yr Rainfall=3.40"

Printed 2/7/2024

Page 25


Summary for Subcatchment PK-8: Parking

Runoff = 1.15 cfs @ 11.92 hrs, Volume= 0.052 af, Depth> 1.85"

Runoff by SCS TR-20 method, UH=Delmarva, Weighted-CN, Time Span= 0.00-24.00 hrs, dt= 0.05 hrs
Type II 24-hr 2-yr Rainfall=3.40"

	Area (sf)	CN	Description
*	6,414	98	Asphalt Drive Aisles & Sidewalk
*	2,660	98	Parking Spaces
	5,540	61	>75% Grass cover, Good, HSG B
	14,614	84	Weighted Average
	5,540		37.91% Pervious Area
	9,074		62.09% Impervious Area

Tc (min)	Length (feet)	Slope (ft/ft)	Velocity (ft/sec)	Capacity (cfs)	Description
1.3	101	0.0150	1.27		Sheet Flow, Asphalt Smooth surfaces n= 0.011 P2= 3.40"

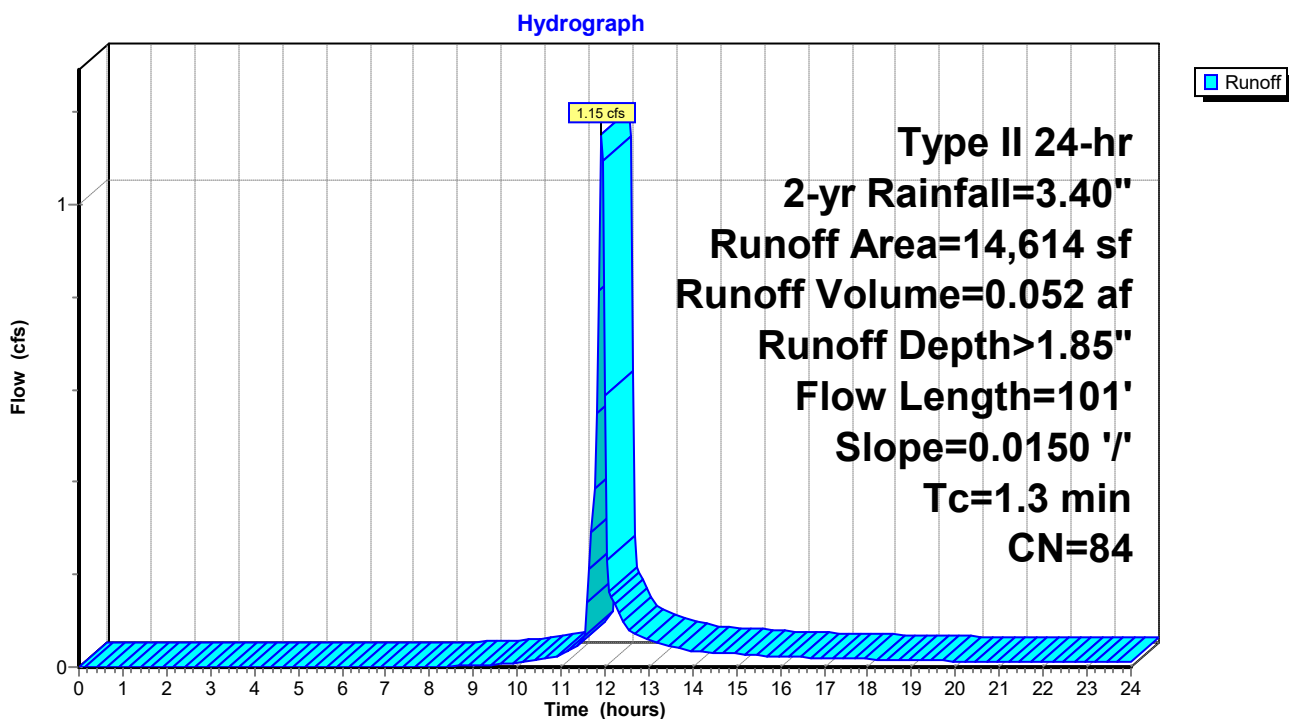Subcatchment PK-8: Parking

240020-Southern States Parcel

Prepared by Lane Engineering, LLC

HydroCAD® 10.00-17 s/n 03788 © 2016 HydroCAD Software Solutions LLC

240020 - Southern States Redevelopment

Type II 24-hr 2-yr Rainfall=3.40"

Printed 2/7/2024

Page 26


Summary for Subcatchment PK-9: Parking

Runoff = 1.29 cfs @ 11.90 hrs, Volume= 0.059 af, Depth> 2.64"

Runoff by SCS TR-20 method, UH=Delmarva, Weighted-CN, Time Span= 0.00-24.00 hrs, dt= 0.05 hrs
Type II 24-hr 2-yr Rainfall=3.40"

	Area (sf)	CN	Description
*	7,036	98	Asphalt
	1,729	61	>75% Grass cover, Good, HSG B
*	3,003	98	Parking Spaces
	11,768	93	Weighted Average
	1,729		14.69% Pervious Area
	10,039		85.31% Impervious Area

Tc (min)	Length (feet)	Slope (ft/ft)	Velocity (ft/sec)	Capacity (cfs)	Description
0.8	60	0.0200	1.28		Sheet Flow, Parking Lot
Smooth surfaces n= 0.011 P2= 3.40"					

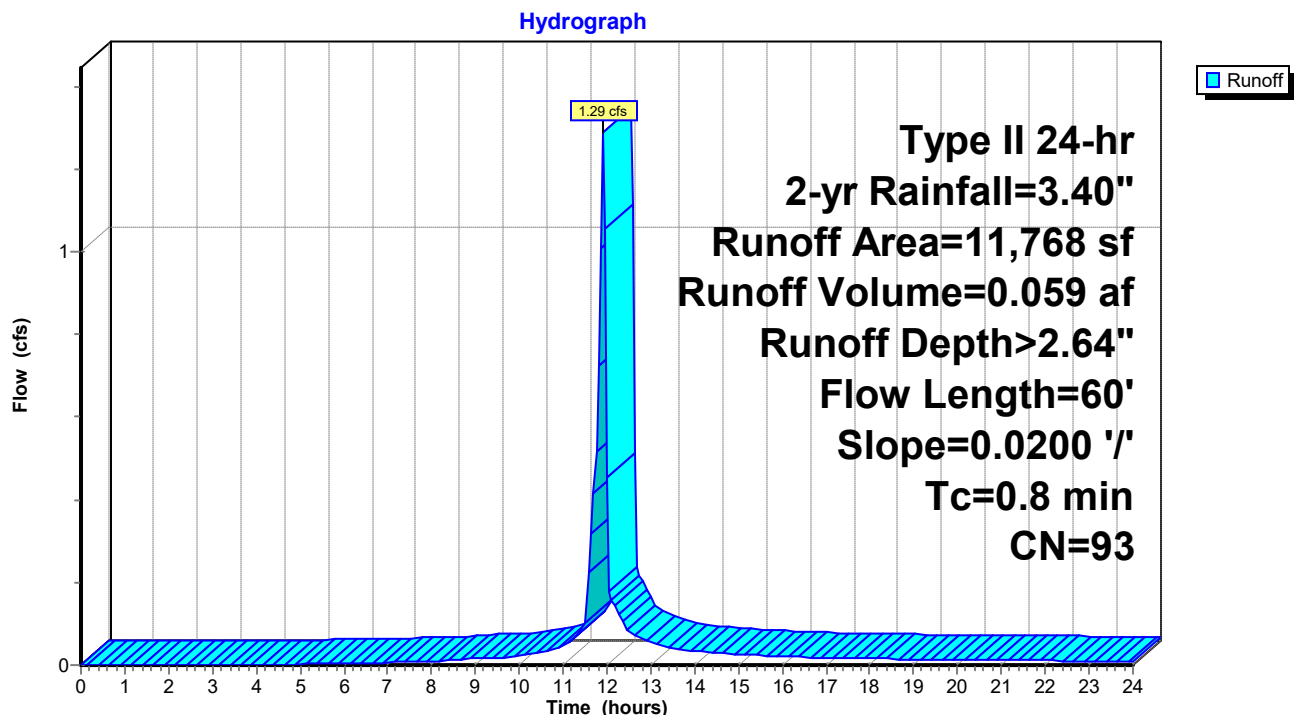Subcatchment PK-9: Parking

240020-Southern States Parcel

Prepared by Lane Engineering, LLC

HydroCAD® 10.00-17 s/n 03788 © 2016 HydroCAD Software Solutions LLC

240020 - Southern States Redevelopment

Type II 24-hr 2-yr Rainfall=3.40"

Printed 2/7/2024

Page 27

Summary for Subcatchment RD: Onsite Residue

Runoff = 0.12 cfs @ 12.00 hrs, Volume= 0.008 af, Depth> 0.65"


Runoff by SCS TR-20 method, UH=Delmarva, Weighted-CN, Time Span= 0.00-24.00 hrs, dt= 0.05 hrs
Type II 24-hr 2-yr Rainfall=3.40"

Area (sf)	CN	Description
5,797	61	>75% Grass cover, Good, HSG B
* 484	98	Sidewalk & Portion Entrance
6,281	64	Weighted Average
5,797		92.29% Pervious Area
484		7.71% Impervious Area

Tc (min)	Length (feet)	Slope (ft/ft)	Velocity (ft/sec)	Capacity (cfs)	Description
5.0					Direct Entry,

Subcatchment RD: Onsite Residue

Hydrograph

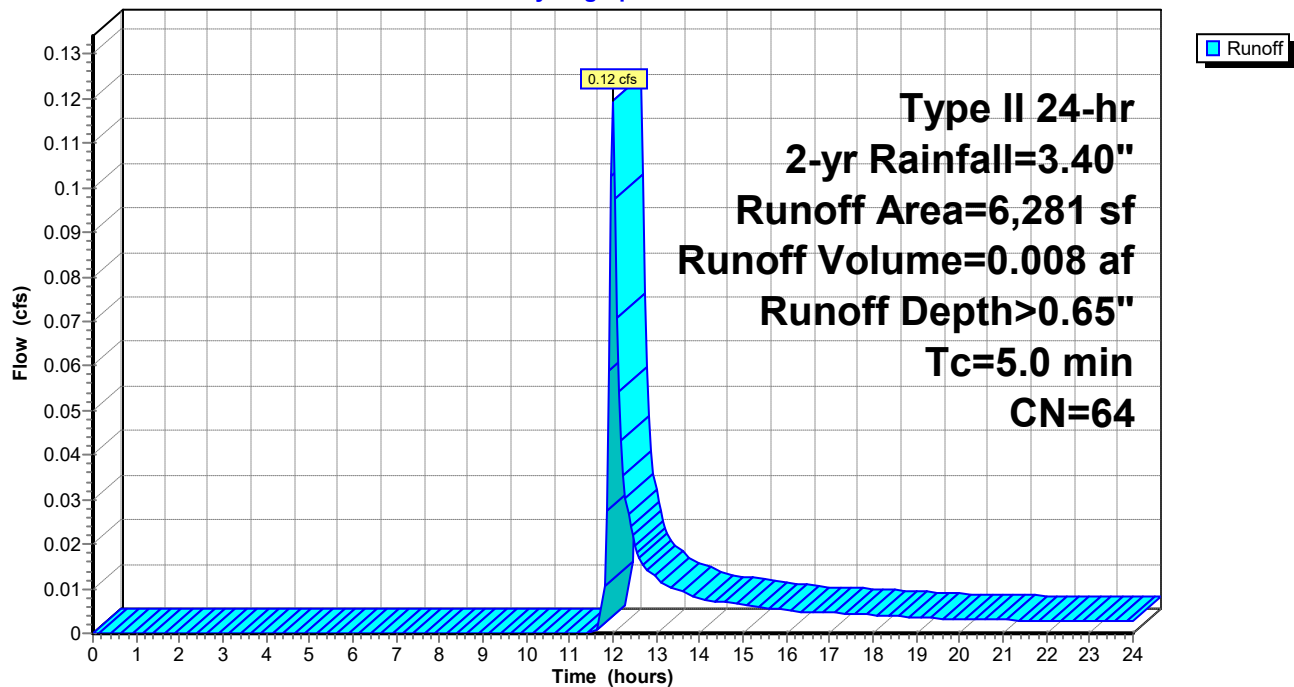

240020-Southern States Parcel

Prepared by Lane Engineering, LLC

HydroCAD® 10.00-17 s/n 03788 © 2016 HydroCAD Software Solutions LLC

240020 - Southern States Redevelopment

Type II 24-hr 2-yr Rainfall=3.40"

Printed 2/7/2024

Page 28

Summary for Subcatchment SHA-1: Onsite SHA


Runoff = 0.33 cfs @ 11.91 hrs, Volume= 0.014 af, Depth> 1.70"

Runoff by SCS TR-20 method, UH=Delmarva, Weighted-CN, Time Span= 0.00-24.00 hrs, dt= 0.05 hrs
Type II 24-hr 2-yr Rainfall=3.40"

	Area (sf)	CN	Description
	1,908	61	>75% Grass cover, Good, HSG B
*	2,468	98	Pavement & Sidewalk
	4,376	82	Weighted Average
	1,908		43.60% Pervious Area
	2,468		56.40% Impervious Area

Tc (min)	Length (feet)	Slope (ft/ft)	Velocity (ft/sec)	Capacity (cfs)	Description
1.0					Direct Entry, Pavement

Subcatchment SHA-1: Onsite SHA

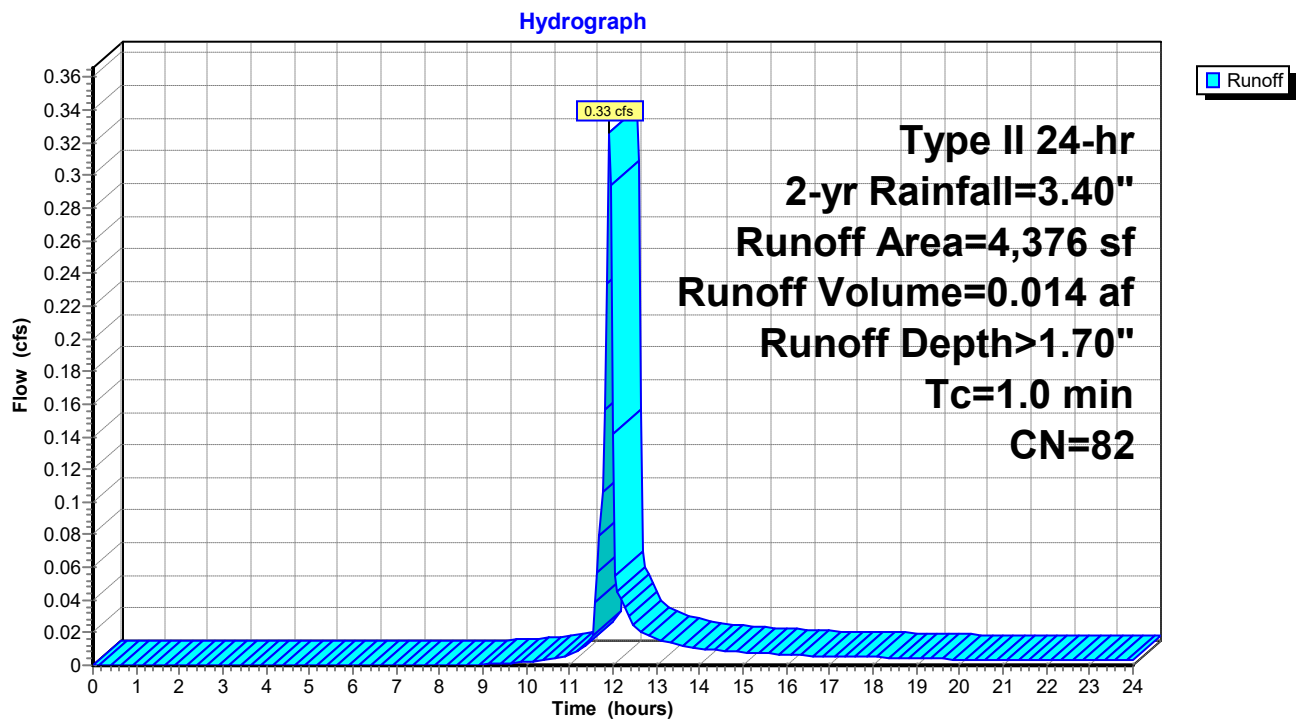

240020-Southern States Parcel

Prepared by Lane Engineering, LLC

HydroCAD® 10.00-17 s/n 03788 © 2016 HydroCAD Software Solutions LLC

240020 - Southern States Redevelopment

Type II 24-hr 2-yr Rainfall=3.40"

Printed 2/7/2024

Page 29

Summary for Subcatchment SHA-2: Area of SGW #1 & Onsite SHA

Runoff = 0.63 cfs @ 11.93 hrs, Volume= 0.029 af, Depth> 0.75"


Runoff by SCS TR-20 method, UH=Delmarva, Weighted-CN, Time Span= 0.00-24.00 hrs, dt= 0.05 hrs
Type II 24-hr 2-yr Rainfall=3.40"

Area (sf)	CN	Description
17,507	61	>75% Grass cover, Good, HSG B
* 2,554	98	SHA Entrance Pavement
20,061	66	Weighted Average
17,507		87.27% Pervious Area
2,554		12.73% Impervious Area

Tc (min)	Length (feet)	Slope (ft/ft)	Velocity (ft/sec)	Capacity (cfs)	Description
1.0					Direct Entry, Pavement

Subcatchment SHA-2: Area of SGW #1 & Onsite SHA

Hydrograph

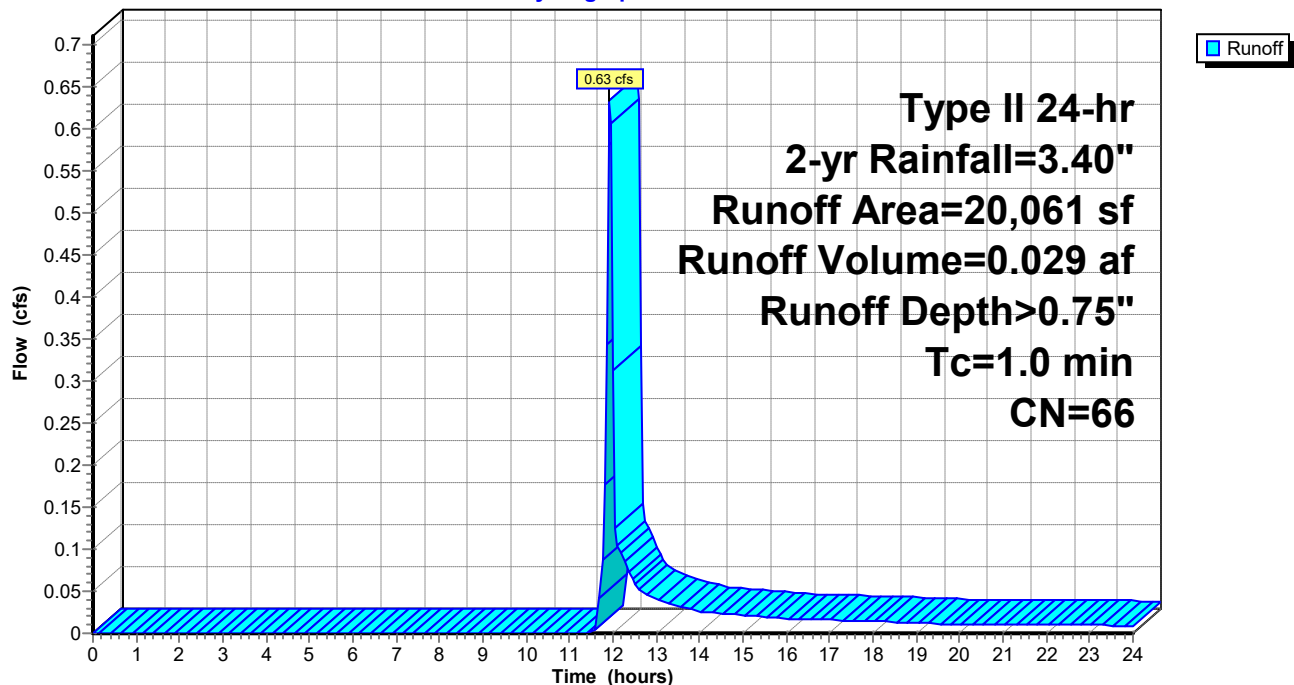

240020-Southern States Parcel

Prepared by Lane Engineering, LLC

HydroCAD® 10.00-17 s/n 03788 © 2016 HydroCAD Software Solutions LLC

240020 - Southern States Redevelopment

Type II 24-hr 2-yr Rainfall=3.40"

Printed 2/7/2024

Page 30


Summary for Subcatchment SHA-3: SHA Improvements (North)

Runoff = 0.90 cfs @ 11.98 hrs, Volume= 0.051 af, Depth> 1.77"

Runoff by SCS TR-20 method, UH=Delmarva, Weighted-CN, Time Span= 0.00-24.00 hrs, dt= 0.05 hrs
Type II 24-hr 2-yr Rainfall=3.40"

	Area (sf)	CN	Description
*	8,750	98	SHA Pavement & Entrance
	6,239	61	>75% Grass cover, Good, HSG B
	14,989	83	Weighted Average
	6,239		41.62% Pervious Area
	8,750		58.38% Impervious Area

Tc (min)	Length (feet)	Slope (ft/ft)	Velocity (ft/sec)	Capacity (cfs)	Description
5.0					Direct Entry,

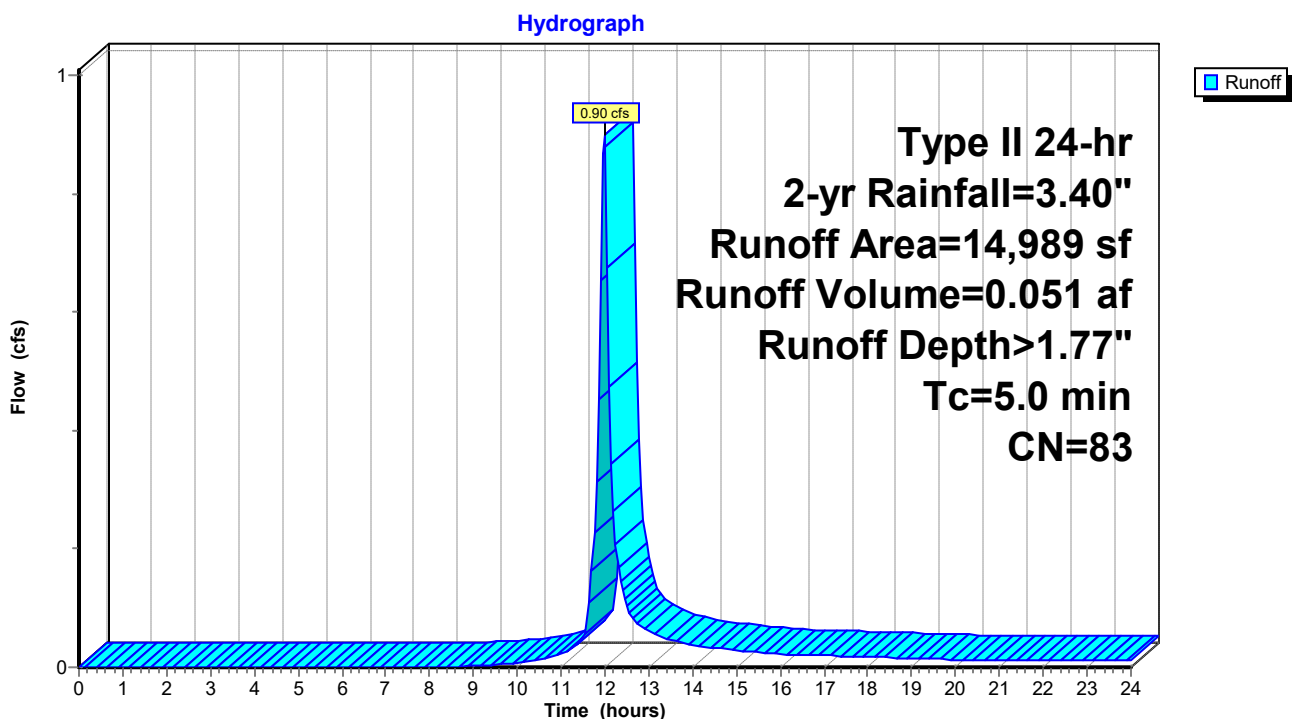Subcatchment SHA-3: SHA Improvements (North)

240020-Southern States Parcel

Prepared by Lane Engineering, LLC

HydroCAD® 10.00-17 s/n 03788 © 2016 HydroCAD Software Solutions LLC

240020 - Southern States Redevelopment

Type II 24-hr 2-yr Rainfall=3.40"

Printed 2/7/2024

Page 31

Summary for Subcatchment SHA-4: SHA Improvements (South)


Runoff = 0.87 cfs @ 11.98 hrs, Volume= 0.050 af, Depth> 1.23"

Runoff by SCS TR-20 method, UH=Delmarva, Weighted-CN, Time Span= 0.00-24.00 hrs, dt= 0.05 hrs
Type II 24-hr 2-yr Rainfall=3.40"

	Area (sf)	CN	Description
*	8,053	98	US 50 & SHA Entrance
	13,124	61	>75% Grass cover, Good, HSG B
	21,177	75	Weighted Average
	13,124		61.97% Pervious Area
	8,053		38.03% Impervious Area

Tc (min)	Length (feet)	Slope (ft/ft)	Velocity (ft/sec)	Capacity (cfs)	Description
5.0					Direct Entry,

Subcatchment SHA-4: SHA Improvements (South)

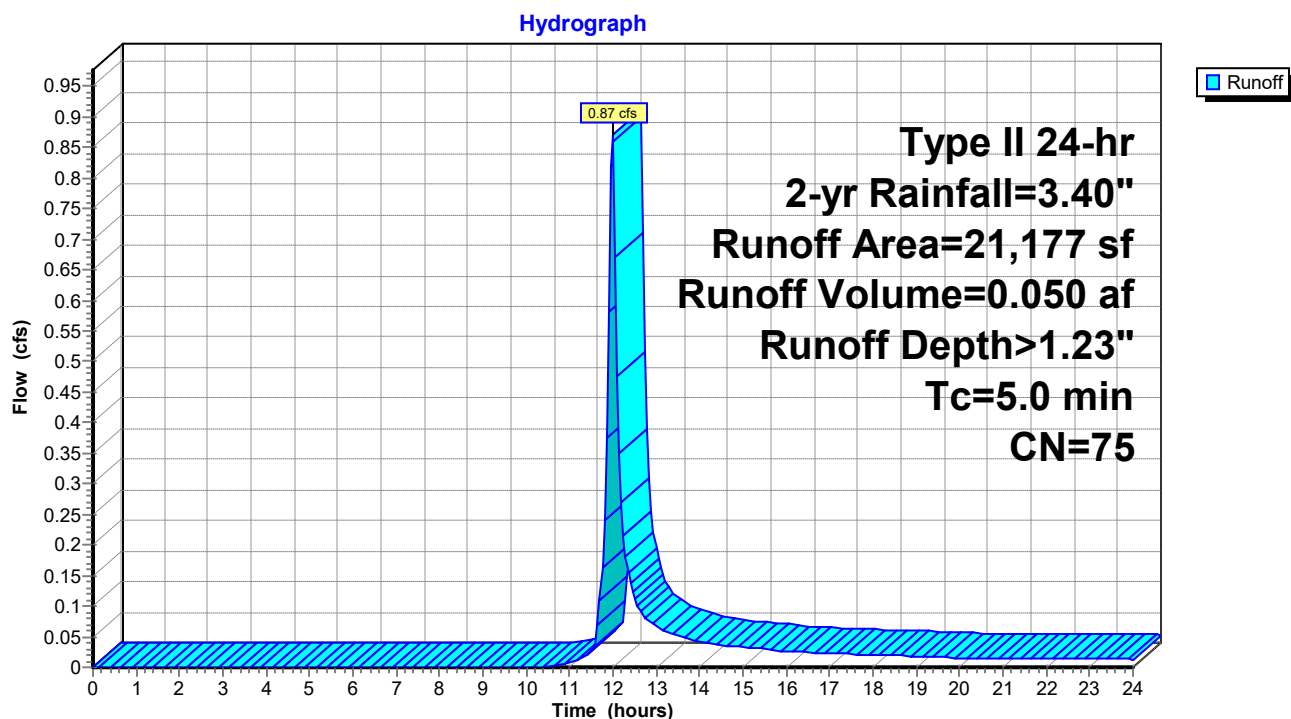

240020-Southern States Parcel

Prepared by Lane Engineering, LLC

HydroCAD® 10.00-17 s/n 03788 © 2016 HydroCAD Software Solutions LLC

240020 - Southern States Redevelopment

Type II 24-hr 2-yr Rainfall=3.40"

Printed 2/7/2024

Page 32


Summary for Subcatchment VZ-A: Verizon (Offsite)

Runoff = 5.41 cfs @ 11.98 hrs, Volume= 0.314 af, Depth> 2.01"

Runoff by SCS TR-20 method, UH=Delmarva, Weighted-CN, Time Span= 0.00-24.00 hrs, dt= 0.05 hrs
Type II 24-hr 2-yr Rainfall=3.40"

	Area (sf)	CN	Description
*	56,382	98	Verizon Storage Yard
	25,485	61	>75% Grass cover, Good, HSG B
	81,867	86	Weighted Average
	25,485		31.13% Pervious Area
	56,382		68.87% Impervious Area

Tc (min)	Length (feet)	Slope (ft/ft)	Velocity (ft/sec)	Capacity (cfs)	Description
1.3	80	0.0100	1.03		Sheet Flow, Pavement Smooth surfaces n= 0.011 P2= 3.40"
4.1	280	0.0050	1.14		Shallow Concentrated Flow, Shallow Grass Channel Unpaved Kv= 16.1 fps
5.4	360	Total			

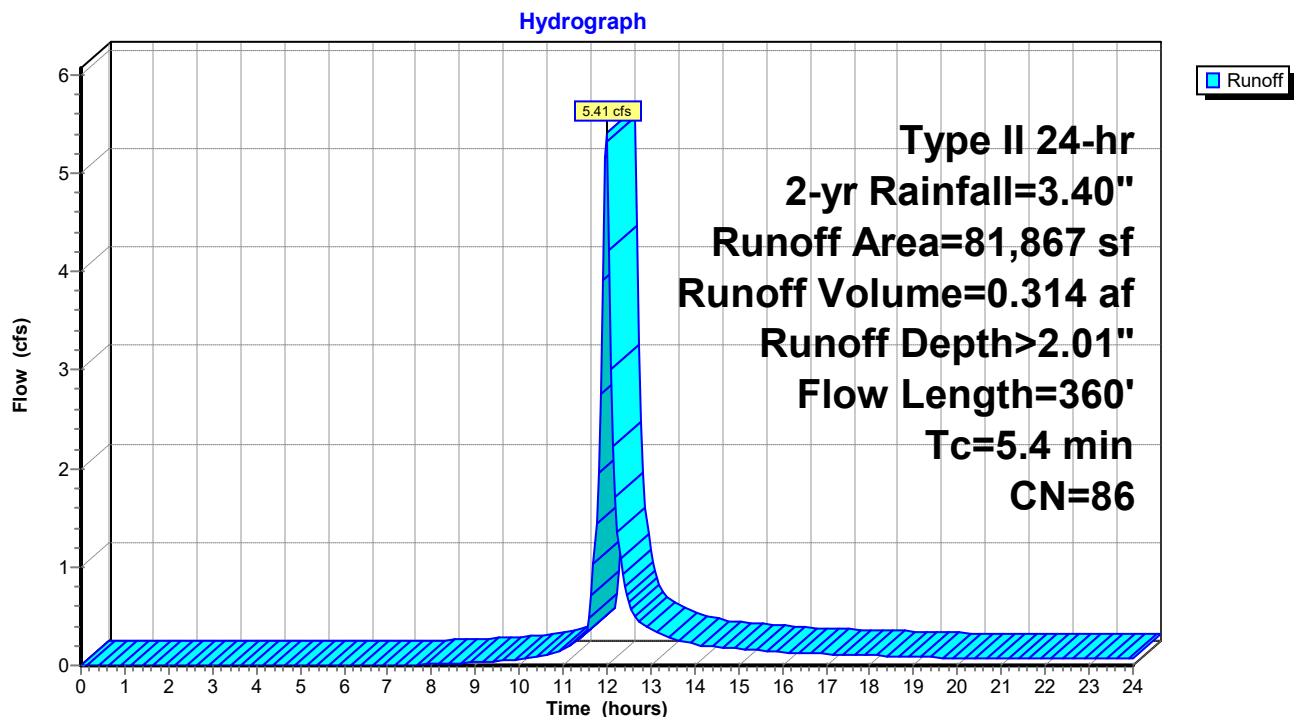Subcatchment VZ-A: Verizon (Offsite)

240020-Southern States Parcel

Prepared by Lane Engineering, LLC

HydroCAD® 10.00-17 s/n 03788 © 2016 HydroCAD Software Solutions LLC

240020 - Southern States Redevelopment

Type II 24-hr 2-yr Rainfall=3.40"

Printed 2/7/2024

Page 33


Summary for Subcatchment VZ-AA: Verizon (Offsite)

Runoff = 5.41 cfs @ 11.98 hrs, Volume= 0.314 af, Depth> 2.01"

Runoff by SCS TR-20 method, UH=Delmarva, Weighted-CN, Time Span= 0.00-24.00 hrs, dt= 0.05 hrs
Type II 24-hr 2-yr Rainfall=3.40"

	Area (sf)	CN	Description
*	56,382	98	Verizon Storage Yard
	25,485	61	>75% Grass cover, Good, HSG B
	81,867	86	Weighted Average
	25,485		31.13% Pervious Area
	56,382		68.87% Impervious Area

Tc (min)	Length (feet)	Slope (ft/ft)	Velocity (ft/sec)	Capacity (cfs)	Description
1.3	80	0.0100	1.03		Sheet Flow, Pavement Smooth surfaces n= 0.011 P2= 3.40"
4.1	280	0.0050	1.14		Shallow Concentrated Flow, Shallow Grass Channel Unpaved Kv= 16.1 fps
5.4	360	Total			

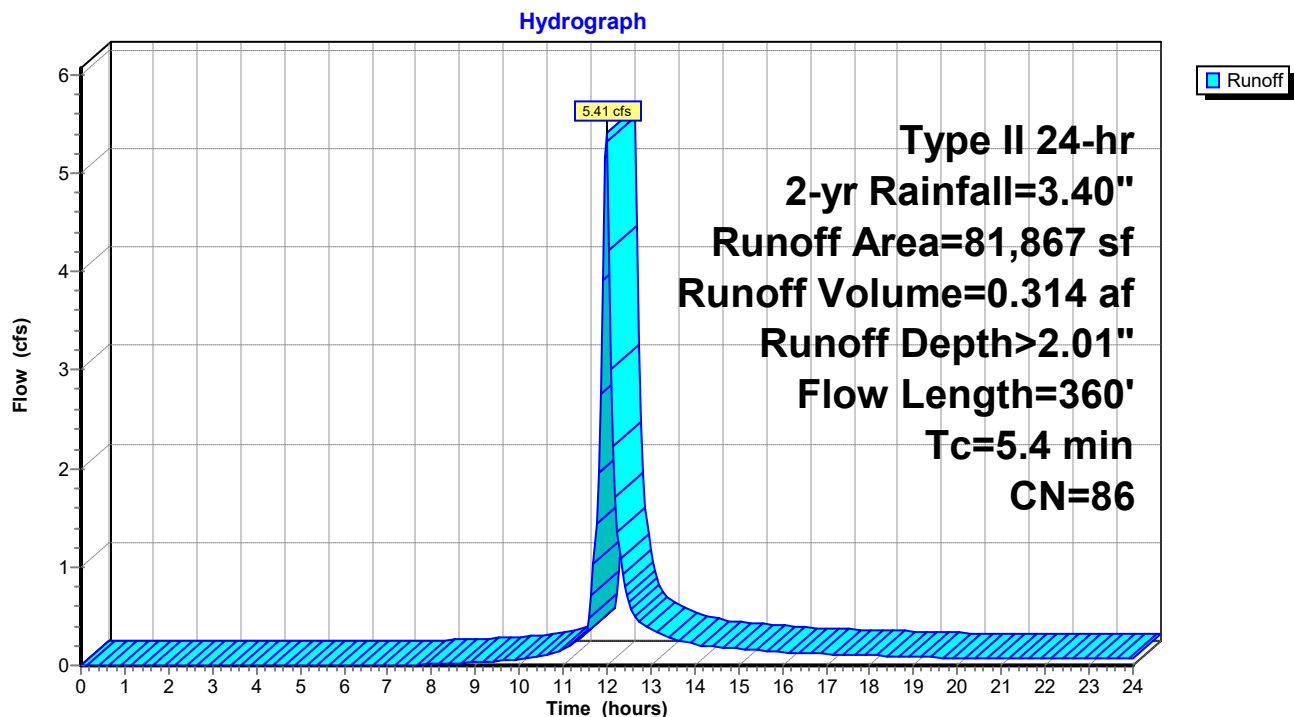Subcatchment VZ-AA: Verizon (Offsite)

240020-Southern States Parcel

Prepared by Lane Engineering, LLC

HydroCAD® 10.00-17 s/n 03788 © 2016 HydroCAD Software Solutions LLC

240020 - Southern States Redevelopment

Type II 24-hr 2-yr Rainfall=3.40"

Printed 2/7/2024

Page 34


Summary for Subcatchment VZ-B: Verizon & US 50/Idlewild Intersection

Runoff = 4.24 cfs @ 12.06 hrs, Volume= 0.355 af, Depth> 1.92"

Runoff by SCS TR-20 method, UH=Delmarva, Weighted-CN, Time Span= 0.00-24.00 hrs, dt= 0.05 hrs
Type II 24-hr 2-yr Rainfall=3.40"

	Area (sf)	CN	Description
	35,081	61	>75% Grass cover, Good, HSG B
*	61,527	98	Roads & Verizon Yard
	96,608	85	Weighted Average
	35,081		36.31% Pervious Area
	61,527		63.69% Impervious Area

Tc (min)	Length (feet)	Slope (ft/ft)	Velocity (ft/sec)	Capacity (cfs)	Description
12.2	778	0.0050	1.06		Shallow Concentrated Flow, Road Adjacent Swale Grassed Waterway Kv= 15.0 fps

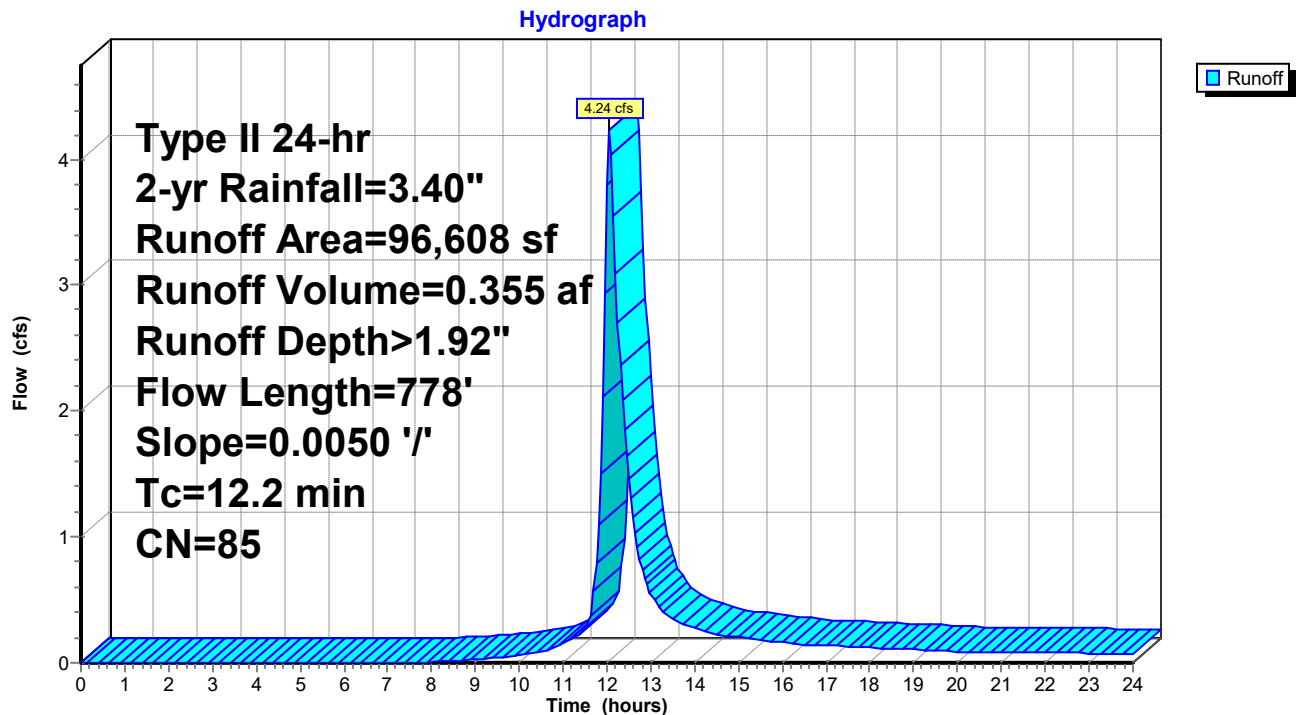Subcatchment VZ-B: Verizon & US 50/Idlewild Intersection

240020-Southern States Parcel

Prepared by Lane Engineering, LLC

HydroCAD® 10.00-17 s/n 03788 © 2016 HydroCAD Software Solutions LLC

240020 - Southern States Redevelopment

Type II 24-hr 2-yr Rainfall=3.40"

Printed 2/7/2024

Page 35


Summary for Subcatchment VZ-BB: Verizon & US 50/Idlewild Intersection

Runoff = 4.24 cfs @ 12.06 hrs, Volume= 0.355 af, Depth> 1.92"

Runoff by SCS TR-20 method, UH=Delmarva, Weighted-CN, Time Span= 0.00-24.00 hrs, dt= 0.05 hrs
Type II 24-hr 2-yr Rainfall=3.40"

	Area (sf)	CN	Description
	35,081	61	>75% Grass cover, Good, HSG B
*	61,527	98	Roads & Verizon Yard
	96,608	85	Weighted Average
	35,081		36.31% Pervious Area
	61,527		63.69% Impervious Area

Tc (min)	Length (feet)	Slope (ft/ft)	Velocity (ft/sec)	Capacity (cfs)	Description
12.2	778	0.0050	1.06		Shallow Concentrated Flow, Road Adjacent Swale Grassed Waterway Kv= 15.0 fps

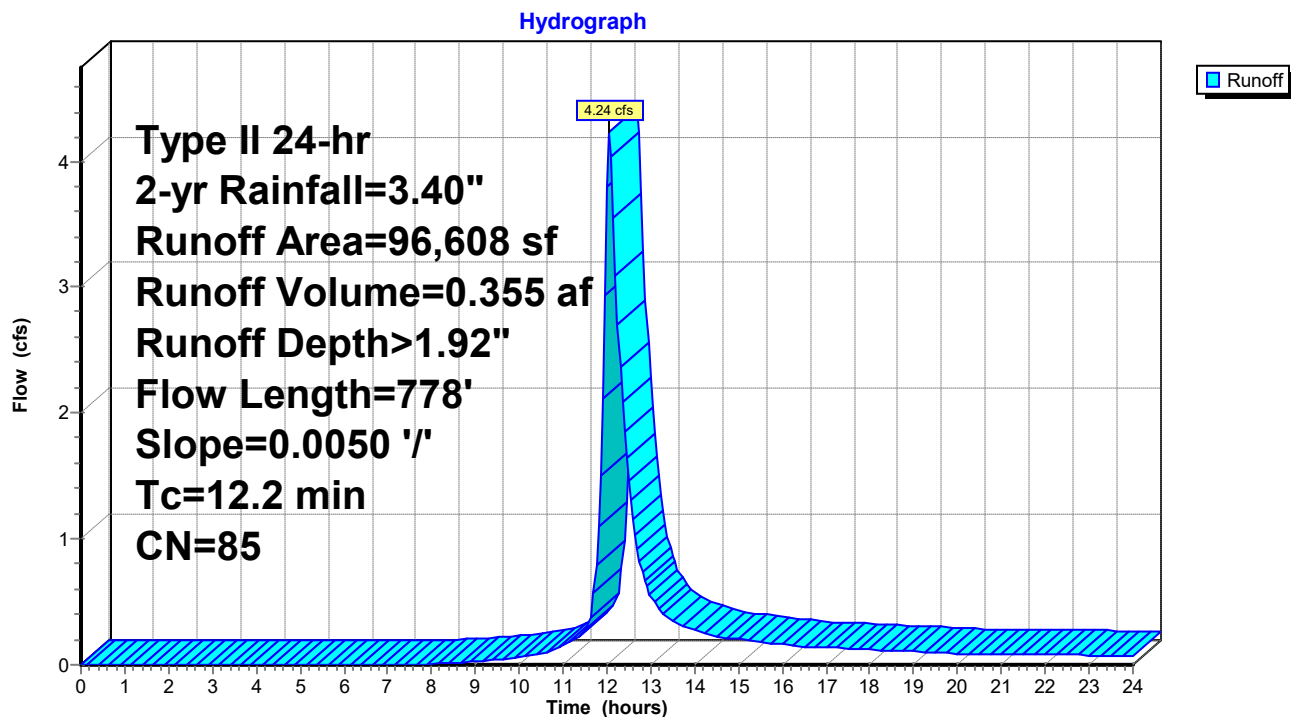Subcatchment VZ-BB: Verizon & US 50/Idlewild Intersection

240020-Southern States Parcel

Prepared by Lane Engineering, LLC

HydroCAD® 10.00-17 s/n 03788 © 2016 HydroCAD Software Solutions LLC

240020 - Southern States Redevelopment

Type II 24-hr 2-yr Rainfall=3.40"

Printed 2/7/2024

Page 36

Summary for Reach 10R: Ex. Lotside Swale

Inflow Area = 6.053 ac, 60.33% Impervious, Inflow Depth > 1.74" for 2-yr event
Inflow = 6.53 cfs @ 11.99 hrs, Volume= 0.880 af
Outflow = 5.87 cfs @ 12.03 hrs, Volume= 0.876 af, Atten= 10%, Lag= 2.7 min

Routing by Dyn-Stor-Ind method, Time Span= 0.00-24.00 hrs, dt= 0.05 hrs

Max. Velocity= 1.65 fps, Min. Travel Time= 4.0 min

Avg. Velocity= 0.81 fps, Avg. Travel Time= 8.1 min

Peak Storage= 1,400 cf @ 12.03 hrs

Average Depth at Peak Storage= 1.44'


Bank-Full Depth= 2.59' Flow Area= 9.2 sf, Capacity= 20.81 cfs

1.10' x 2.59' deep channel, n= 0.022 Earth, clean & straight

Side Slope Z-value= 0.8 1.1 '/' Top Width= 6.02'


Length= 394.0' Slope= 0.0010 '/'

Inlet Invert= 42.00', Outlet Invert= 41.62'

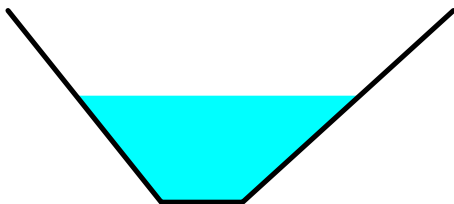

Reach 10R: Ex. Lotside Swale

Hydrograph

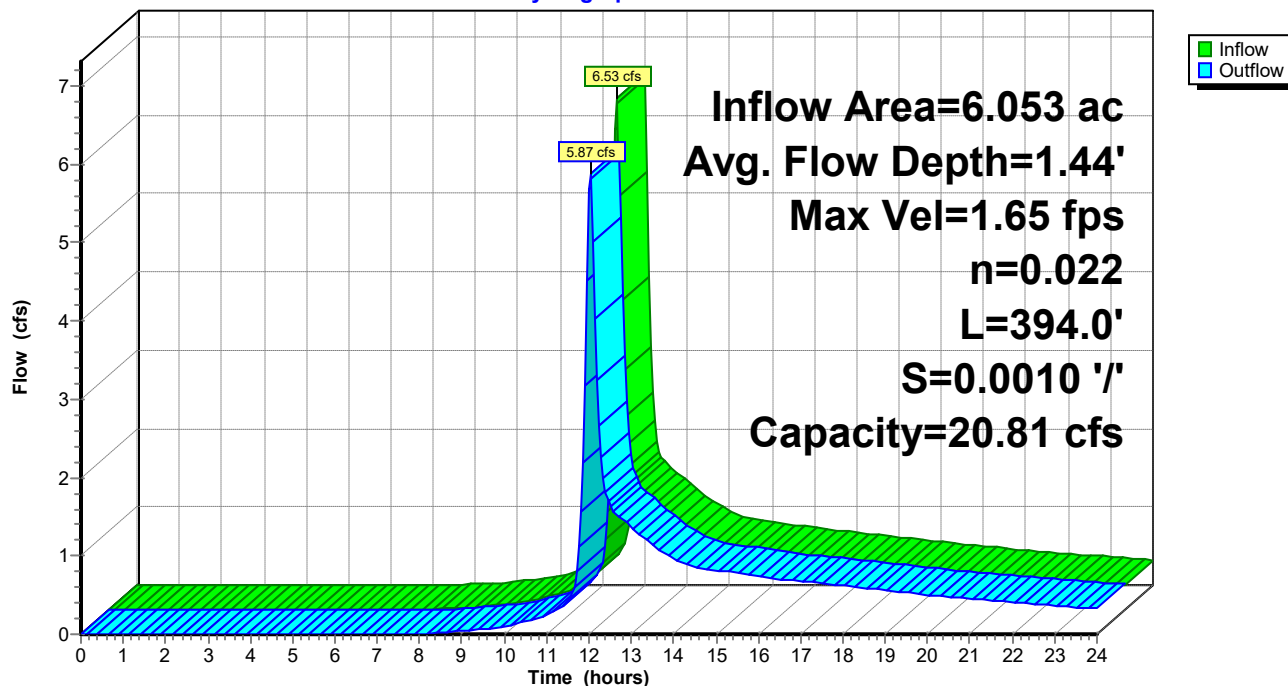

240020-Southern States Parcel

Prepared by Lane Engineering, LLC

HydroCAD® 10.00-17 s/n 03788 © 2016 HydroCAD Software Solutions LLC

240020 - Southern States Redevelopment

Type II 24-hr 2-yr Rainfall=3.40"

Printed 2/7/2024

Page 37

Stage-Area-Storage for Reach 10R: Ex. Lotside Swale

Elevation (feet)	End-Area (sq-ft)	Storage (cubic-feet)	Elevation (feet)	End-Area (sq-ft)	Storage (cubic-feet)
42.00	0.0	0	44.55	9.0	3,539
42.05	0.1	23			
42.10	0.1	47			
42.15	0.2	73			
42.20	0.3	102			
42.25	0.3	132			
42.30	0.4	164			
42.35	0.5	198			
42.40	0.6	233			
42.45	0.7	271			
42.50	0.8	310			
42.55	0.9	352			
42.60	1.0	395			
42.65	1.1	440			
42.70	1.2	487			
42.75	1.4	536			
42.80	1.5	586			
42.85	1.6	639			
42.90	1.8	693			
42.95	1.9	750			
43.00	2.1	808			
43.05	2.2	868			
43.10	2.4	930			
43.15	2.5	993			
43.20	2.7	1,059			
43.25	2.9	1,127			
43.30	3.0	1,196			
43.35	3.2	1,267			
43.40	3.4	1,340			
43.45	3.6	1,415			
43.50	3.8	1,492			
43.55	4.0	1,571			
43.60	4.2	1,652			
43.65	4.4	1,734			
43.70	4.6	1,819			
43.75	4.8	1,905			
43.80	5.1	1,993			
43.85	5.3	2,083			
43.90	5.5	2,175			
43.95	5.8	2,268			
44.00	6.0	2,364			
44.05	6.2	2,461			
44.10	6.5	2,561			
44.15	6.8	2,662			
44.20	7.0	2,765			
44.25	7.3	2,870			
44.30	7.6	2,977			
44.35	7.8	3,086			
44.40	8.1	3,196			
44.45	8.4	3,309			
44.50	8.7	3,423			

240020-Southern States Parcel

Prepared by Lane Engineering, LLC

HydroCAD® 10.00-17 s/n 03788 © 2016 HydroCAD Software Solutions LLC

240020 - Southern States Redevelopment

Type II 24-hr 2-yr Rainfall=3.40"

Printed 2/7/2024

Page 38

Summary for Reach SP1: Ex Swale Adj US 50 (North)

Inflow Area = 3.048 ac, 58.99% Impervious, Inflow Depth > 1.79" for 2-yr event
Inflow = 5.59 cfs @ 12.03 hrs, Volume= 0.455 af
Outflow = 5.59 cfs @ 12.04 hrs, Volume= 0.455 af, Atten= 0%, Lag= 0.5 min

Routing by Dyn-Stor-Ind method, Time Span= 0.00-24.00 hrs, dt= 0.05 hrs

Max. Velocity= 3.48 fps, Min. Travel Time= 0.6 min

Avg. Velocity= 1.29 fps, Avg. Travel Time= 1.6 min

Peak Storage= 199 cf @ 12.04 hrs

Average Depth at Peak Storage= 0.68'


Bank-Full Depth= 2.05' Flow Area= 10.4 sf, Capacity= 68.26 cfs

0.99' x 2.05' deep channel, n= 0.022 Earth, clean & straight

Side Slope Z-value= 2.3 1.7 '/' Top Width= 9.19'


Length= 123.5' Slope= 0.0091 '/'

Inlet Invert= 38.72', Outlet Invert= 37.60'

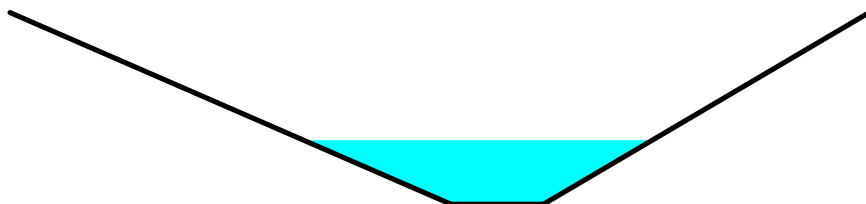

Reach SP1: Ex Swale Adj US 50 (North)

Hydrograph

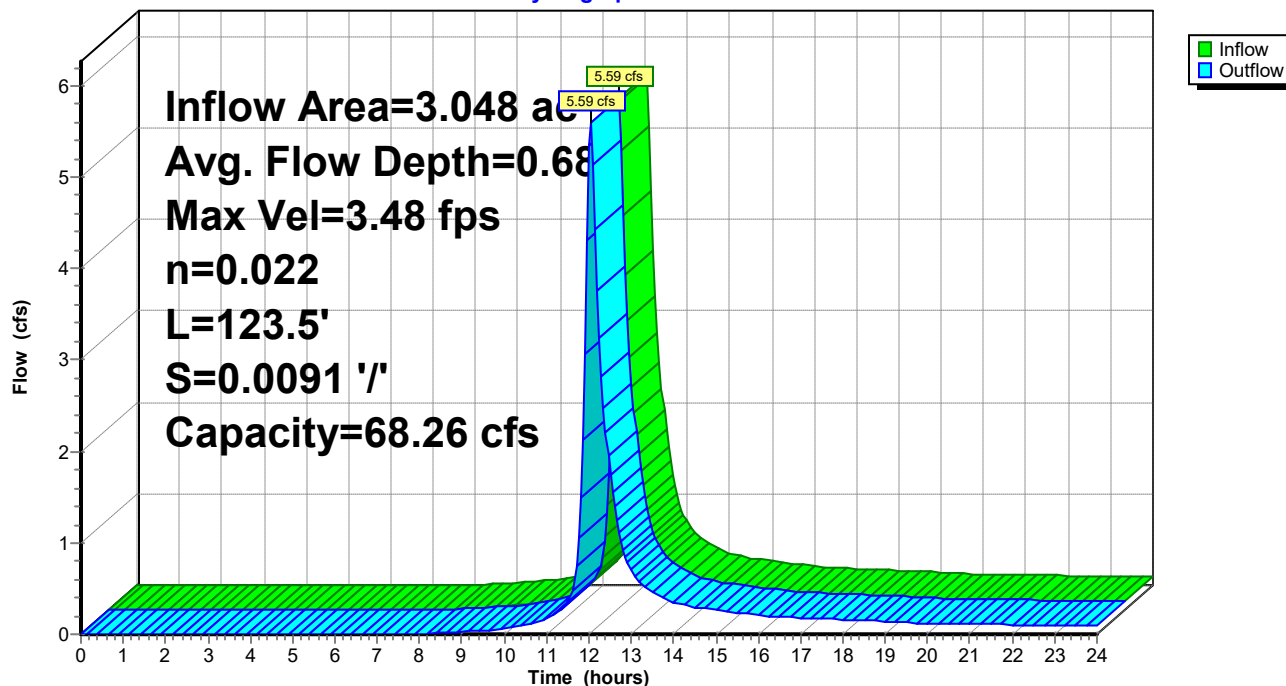

240020-Southern States Parcel

Prepared by Lane Engineering, LLC

HydroCAD® 10.00-17 s/n 03788 © 2016 HydroCAD Software Solutions LLC

240020 - Southern States Redevelopment

Type II 24-hr 2-yr Rainfall=3.40"

Printed 2/7/2024

Page 39

Stage-Area-Storage for Reach SP1: Ex Swale Adj US 50 (North)

Elevation (feet)	End-Area (sq-ft)	Storage (cubic-feet)
38.72	0.0	0
38.77	0.1	7
38.82	0.1	15
38.87	0.2	24
38.92	0.3	34
38.97	0.4	46
39.02	0.5	59
39.07	0.6	73
39.12	0.7	88
39.17	0.9	105
39.22	1.0	123
39.27	1.1	142
39.32	1.3	162
39.37	1.5	184
39.42	1.7	207
39.47	1.9	231
39.52	2.1	256
39.57	2.3	282
39.62	2.5	310
39.67	2.7	339
39.72	3.0	369
39.77	3.2	401
39.82	3.5	433
39.87	3.8	467
39.92	4.1	502
39.97	4.4	539
40.02	4.7	576
40.07	5.0	615
40.12	5.3	655
40.17	5.6	697
40.22	6.0	739
40.27	6.3	783
40.32	6.7	828
40.37	7.1	874
40.42	7.5	922
40.47	7.9	970
40.52	8.3	1,020
40.57	8.7	1,072
40.62	9.1	1,124
40.67	9.5	1,178
40.72	10.0	1,233
40.77	10.4	1,289

240020-Southern States Parcel

Prepared by Lane Engineering, LLC

HydroCAD® 10.00-17 s/n 03788 © 2016 HydroCAD Software Solutions LLC

240020 - Southern States Redevelopment

Type II 24-hr 2-yr Rainfall=3.40"

Printed 2/7/2024

Page 40

Summary for Reach SP2: Ex. Swale Adj US 50 (South)

Inflow Area = 2.218 ac, 63.69% Impervious, Inflow Depth > 1.92" for 2-yr event
Inflow = 4.24 cfs @ 12.06 hrs, Volume= 0.355 af
Outflow = 4.23 cfs @ 12.06 hrs, Volume= 0.355 af, Atten= 0%, Lag= 0.3 min

Routing by Dyn-Stor-Ind method, Time Span= 0.00-24.00 hrs, dt= 0.05 hrs

Max. Velocity= 3.48 fps, Min. Travel Time= 0.4 min

Avg. Velocity= 1.19 fps, Avg. Travel Time= 1.3 min

Peak Storage= 112 cf @ 12.06 hrs

Average Depth at Peak Storage= 0.49'


Bank-Full Depth= 1.96' Flow Area= 10.7 sf, Capacity= 80.11 cfs

1.53' x 1.96' deep channel, n= 0.022 Earth, clean & straight

Side Slope Z-value= 2.1 1.9 '/' Top Width= 9.37'


Length= 92.0' Slope= 0.0117 '/'

Inlet Invert= 41.58', Outlet Invert= 40.50'

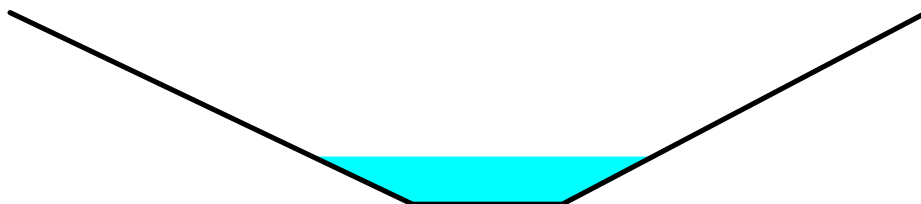

Reach SP2: Ex. Swale Adj US 50 (South)

Hydrograph

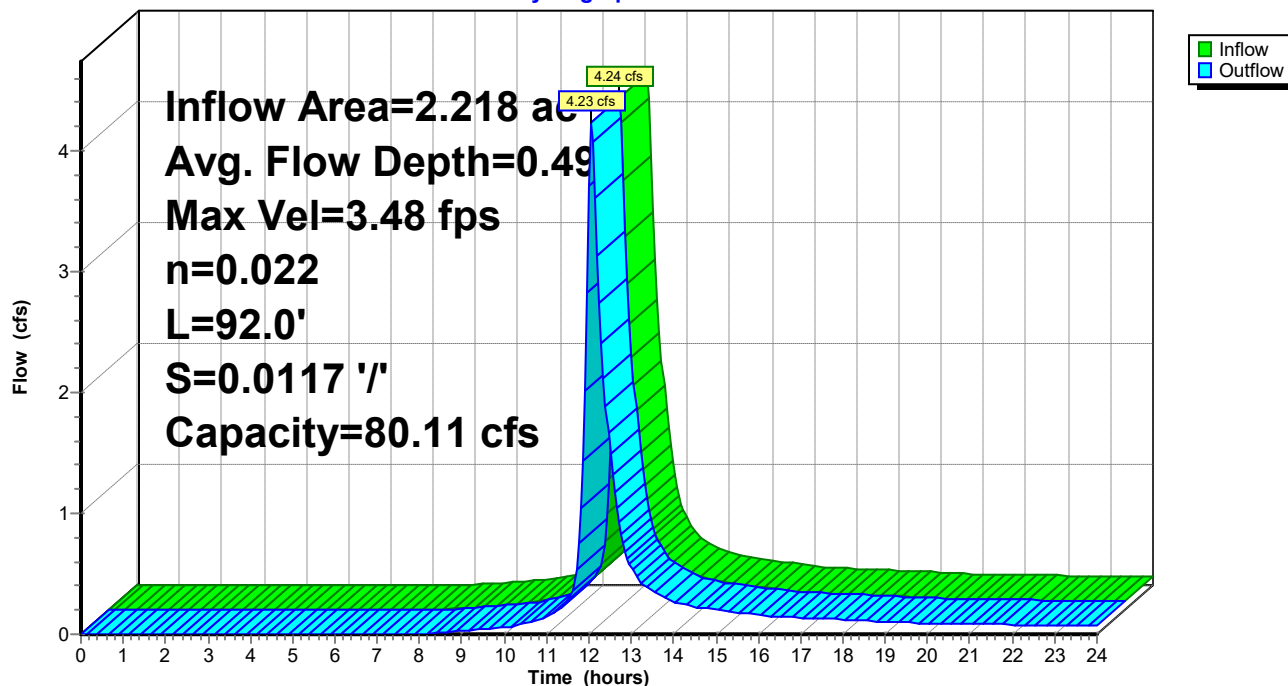

240020-Southern States Parcel

Prepared by Lane Engineering, LLC

HydroCAD® 10.00-17 s/n 03788 © 2016 HydroCAD Software Solutions LLC

240020 - Southern States Redevelopment

Type II 24-hr 2-yr Rainfall=3.40"

Printed 2/7/2024

Page 41

Stage-Area-Storage for Reach SP2: Ex. Swale Adj US 50 (South)

Elevation (feet)	End-Area (sq-ft)	Storage (cubic-feet)	Elevation (feet)	End-Area (sq-ft)	Storage (cubic-feet)
41.58	0.0	0	42.60	3.6	335
41.60	0.0	3	42.62	3.8	345
41.62	0.1	6	42.64	3.9	356
41.64	0.1	9	42.66	4.0	367
41.66	0.1	12	42.68	4.1	377
41.68	0.2	16	42.70	4.2	388
41.70	0.2	20	42.72	4.3	400
41.72	0.3	23	42.74	4.5	411
41.74	0.3	27	42.76	4.6	422
41.76	0.3	31	42.78	4.7	434
41.78	0.4	36	42.80	4.8	446
41.80	0.4	40	42.82	5.0	457
41.82	0.5	44	42.84	5.1	469
41.84	0.5	49	42.86	5.2	482
41.86	0.6	54	42.88	5.4	494
41.88	0.6	59	42.90	5.5	506
41.90	0.7	64	42.92	5.6	519
41.92	0.8	69	42.94	5.8	532
41.94	0.8	75	42.96	5.9	545
41.96	0.9	80	42.98	6.1	558
41.98	0.9	86	43.00	6.2	571
42.00	1.0	92	43.02	6.4	584
42.02	1.1	98	43.04	6.5	598
42.04	1.1	104	43.06	6.6	611
42.06	1.2	110	43.08	6.8	625
42.08	1.3	116	43.10	6.9	639
42.10	1.3	123	43.12	7.1	653
42.12	1.4	130	43.14	7.3	667
42.14	1.5	137	43.16	7.4	682
42.16	1.6	144	43.18	7.6	696
42.18	1.6	151	43.20	7.7	711
42.20	1.7	158	43.22	7.9	726
42.22	1.8	165	43.24	8.1	741
42.24	1.9	173	43.26	8.2	756
42.26	2.0	181	43.28	8.4	771
42.28	2.1	189	43.30	8.5	786
42.30	2.1	197	43.32	8.7	802
42.32	2.2	205	43.34	8.9	818
42.34	2.3	213	43.36	9.1	834
42.36	2.4	222	43.38	9.2	850
42.38	2.5	230	43.40	9.4	866
42.40	2.6	239	43.42	9.6	882
42.42	2.7	248	43.44	9.8	898
42.44	2.8	257	43.46	9.9	915
42.46	2.9	266	43.48	10.1	932
42.48	3.0	276	43.50	10.3	949
42.50	3.1	285	43.52	10.5	966
42.52	3.2	295	43.54	10.7	983
42.54	3.3	305			
42.56	3.4	315			
42.58	3.5	325			

240020-Southern States Parcel

Prepared by Lane Engineering, LLC

HydroCAD® 10.00-17 s/n 03788 © 2016 HydroCAD Software Solutions LLC

240020 - Southern States Redevelopment

Type II 24-hr 2-yr Rainfall=3.40"

Printed 2/7/2024

Page 42

Summary for Reach SW1: Ex Swale Adj US 50 (North)

Inflow Area = 10.662 ac, 56.13% Impervious, Inflow Depth > 1.65" for 2-yr event
Inflow = 10.59 cfs @ 12.06 hrs, Volume= 1.470 af
Outflow = 10.58 cfs @ 12.06 hrs, Volume= 1.470 af, Atten= 0%, Lag= 0.3 min

Routing by Dyn-Stor-Ind method, Time Span= 0.00-24.00 hrs, dt= 0.05 hrs

Max. Velocity= 2.88 fps, Min. Travel Time= 0.5 min

Avg. Velocity= 1.37 fps, Avg. Travel Time= 1.0 min

Peak Storage= 288 cf @ 12.06 hrs

Average Depth at Peak Storage= 1.13'


Bank-Full Depth= 2.05' Flow Area= 10.4 sf, Capacity= 42.81 cfs

0.99' x 2.05' deep channel, n= 0.022 Earth, clean & straight

Side Slope Z-value= 2.3 1.7 '/' Top Width= 9.19'


Length= 78.5' Slope= 0.0036 '/'

Inlet Invert= 38.72', Outlet Invert= 38.44'

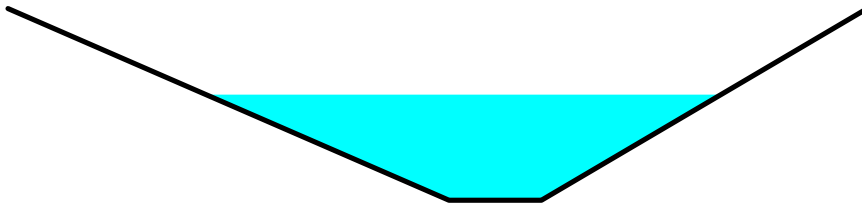

Reach SW1: Ex Swale Adj US 50 (North)

Hydrograph

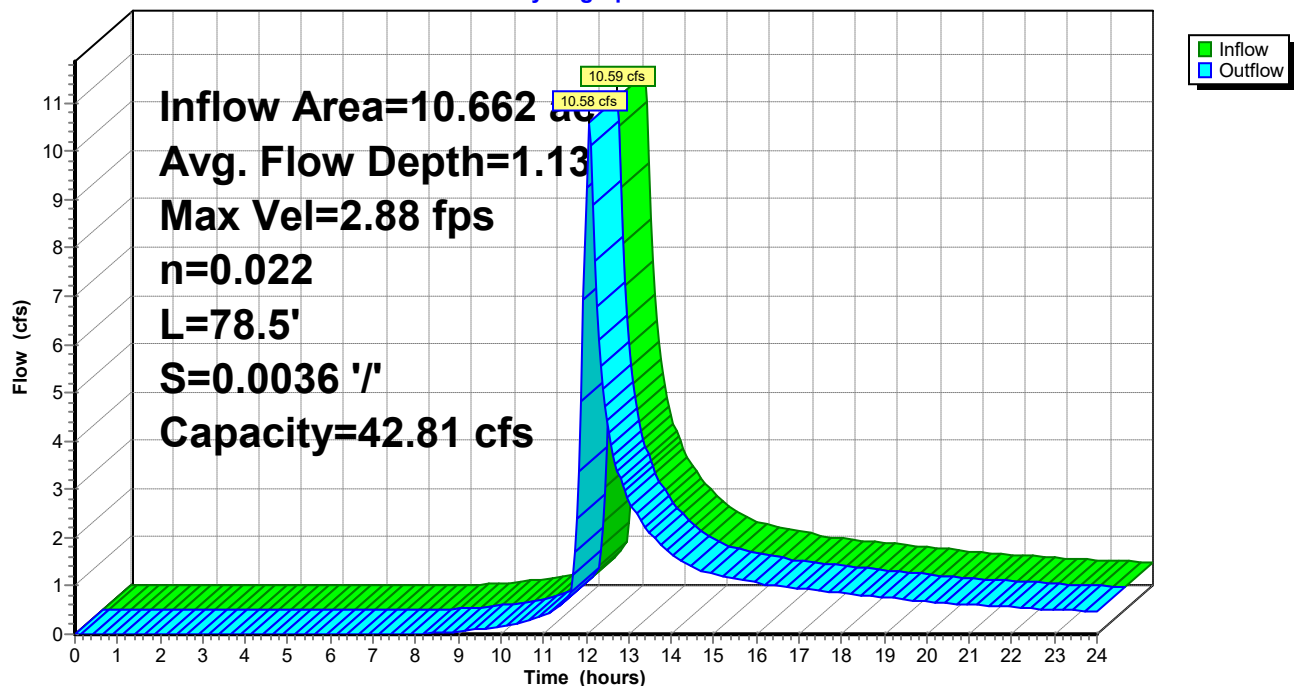

240020-Southern States Parcel

Prepared by Lane Engineering, LLC

HydroCAD® 10.00-17 s/n 03788 © 2016 HydroCAD Software Solutions LLC

240020 - Southern States Redevelopment

Type II 24-hr 2-yr Rainfall=3.40"

Printed 2/7/2024

Page 43

Stage-Area-Storage for Reach SW1: Ex Swale Adj US 50 (North)

Elevation (feet)	End-Area (sq-ft)	Storage (cubic-feet)
38.72	0.0	0
38.77	0.1	4
38.82	0.1	9
38.87	0.2	15
38.92	0.3	22
38.97	0.4	29
39.02	0.5	37
39.07	0.6	46
39.12	0.7	56
39.17	0.9	67
39.22	1.0	78
39.27	1.1	90
39.32	1.3	103
39.37	1.5	117
39.42	1.7	131
39.47	1.9	147
39.52	2.1	163
39.57	2.3	180
39.62	2.5	197
39.67	2.7	216
39.72	3.0	235
39.77	3.2	255
39.82	3.5	275
39.87	3.8	297
39.92	4.1	319
39.97	4.4	342
40.02	4.7	366
40.07	5.0	391
40.12	5.3	417
40.17	5.6	443
40.22	6.0	470
40.27	6.3	498
40.32	6.7	526
40.37	7.1	556
40.42	7.5	586
40.47	7.9	617
40.52	8.3	649
40.57	8.7	681
40.62	9.1	714
40.67	9.5	749
40.72	10.0	783
40.77	10.4	819

240020-Southern States Parcel

Prepared by Lane Engineering, LLC

HydroCAD® 10.00-17 s/n 03788 © 2016 HydroCAD Software Solutions LLC

240020 - Southern States Redevelopment

Type II 24-hr 2-yr Rainfall=3.40"

Printed 2/7/2024

Page 44

Summary for Reach SW2: Ex. Swale Adj US 50 (South)

Inflow Area = 8.271 ac, 61.23% Impervious, Inflow Depth > 1.79" for 2-yr event
Inflow = 10.05 cfs @ 12.04 hrs, Volume= 1.231 af
Outflow = 10.05 cfs @ 12.05 hrs, Volume= 1.230 af, Atten= 0%, Lag= 0.6 min

Routing by Dyn-Stor-Ind method, Time Span= 0.00-24.00 hrs, dt= 0.05 hrs

Max. Velocity= 4.38 fps, Min. Travel Time= 0.7 min

Avg. Velocity= 1.89 fps, Avg. Travel Time= 1.7 min

Peak Storage= 444 cf @ 12.05 hrs

Average Depth at Peak Storage= 0.75'


Bank-Full Depth= 1.96' Flow Area= 10.7 sf, Capacity= 79.53 cfs

1.53' x 1.96' deep channel, n= 0.022 Earth, clean & straight

Side Slope Z-value= 2.1 1.9 '/' Top Width= 9.37'


Length= 193.6' Slope= 0.0116 '/'

Inlet Invert= 41.58', Outlet Invert= 39.34'

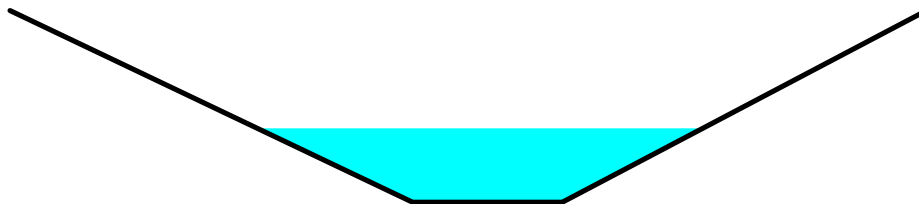

Reach SW2: Ex. Swale Adj US 50 (South)

Hydrograph

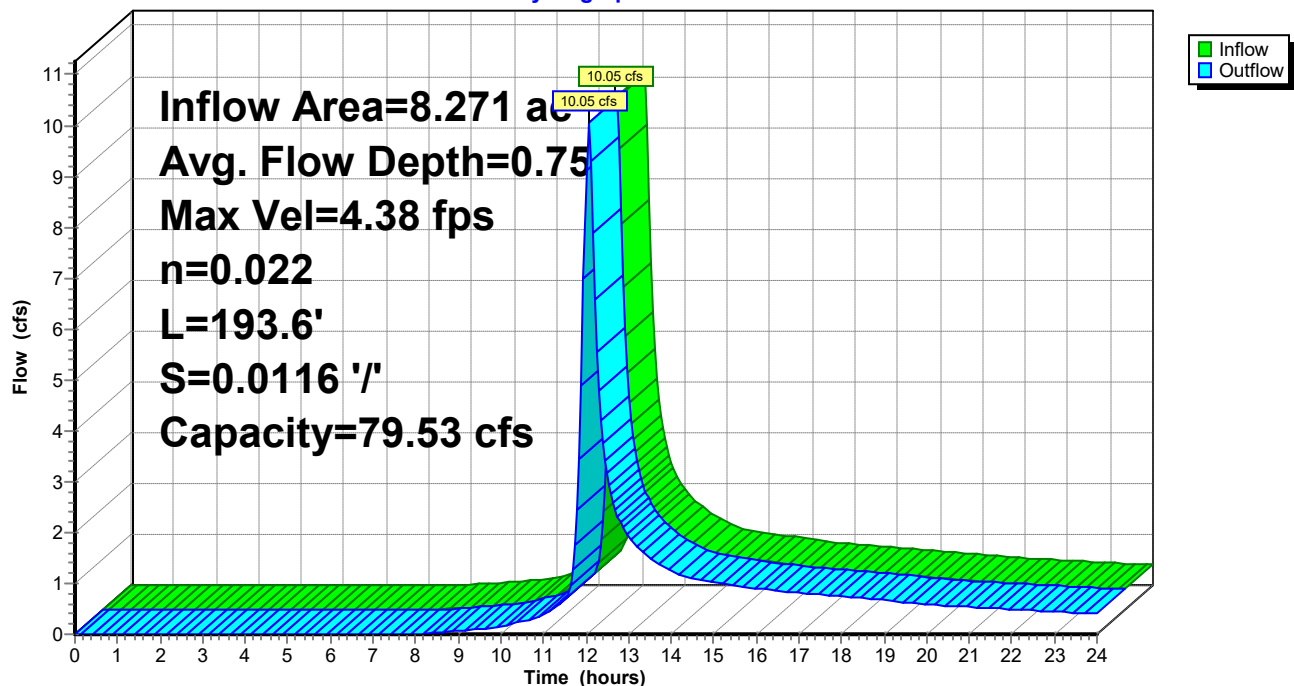

240020-Southern States Parcel

Prepared by Lane Engineering, LLC

HydroCAD® 10.00-17 s/n 03788 © 2016 HydroCAD Software Solutions LLC

240020 - Southern States Redevelopment

Type II 24-hr 2-yr Rainfall=3.40"

Printed 2/7/2024

Page 45

Stage-Area-Storage for Reach SW2: Ex. Swale Adj US 50 (South)

Elevation (feet)	End-Area (sq-ft)	Storage (cubic-feet)	Elevation (feet)	End-Area (sq-ft)	Storage (cubic-feet)
41.58	0.0	0	42.60	3.6	705
41.60	0.0	6	42.62	3.8	727
41.62	0.1	12	42.64	3.9	749
41.64	0.1	19	42.66	4.0	772
41.66	0.1	26	42.68	4.1	794
41.68	0.2	34	42.70	4.2	817
41.70	0.2	41	42.72	4.3	841
41.72	0.3	49	42.74	4.5	865
41.74	0.3	57	42.76	4.6	889
41.76	0.3	66	42.78	4.7	913
41.78	0.4	75	42.80	4.8	938
41.80	0.4	84	42.82	5.0	963
41.82	0.5	93	42.84	5.1	988
41.84	0.5	103	42.86	5.2	1,014
41.86	0.6	113	42.88	5.4	1,039
41.88	0.6	124	42.90	5.5	1,066
41.90	0.7	134	42.92	5.6	1,092
41.92	0.8	146	42.94	5.8	1,119
41.94	0.8	157	42.96	5.9	1,146
41.96	0.9	169	42.98	6.1	1,174
41.98	0.9	180	43.00	6.2	1,201
42.00	1.0	193	43.02	6.4	1,229
42.02	1.1	205	43.04	6.5	1,258
42.04	1.1	218	43.06	6.6	1,287
42.06	1.2	231	43.08	6.8	1,316
42.08	1.3	245	43.10	6.9	1,345
42.10	1.3	259	43.12	7.1	1,374
42.12	1.4	273	43.14	7.3	1,404
42.14	1.5	287	43.16	7.4	1,435
42.16	1.6	302	43.18	7.6	1,465
42.18	1.6	317	43.20	7.7	1,496
42.20	1.7	333	43.22	7.9	1,527
42.22	1.8	348	43.24	8.1	1,559
42.24	1.9	364	43.26	8.2	1,590
42.26	2.0	380	43.28	8.4	1,623
42.28	2.1	397	43.30	8.5	1,655
42.30	2.1	414	43.32	8.7	1,688
42.32	2.2	431	43.34	8.9	1,721
42.34	2.3	449	43.36	9.1	1,754
42.36	2.4	467	43.38	9.2	1,788
42.38	2.5	485	43.40	9.4	1,822
42.40	2.6	503	43.42	9.6	1,856
42.42	2.7	522	43.44	9.8	1,891
42.44	2.8	541	43.46	9.9	1,925
42.46	2.9	561	43.48	10.1	1,961
42.48	3.0	580	43.50	10.3	1,996
42.50	3.1	600	43.52	10.5	2,032
42.52	3.2	621	43.54	10.7	2,068
42.54	3.3	641			
42.56	3.4	662			
42.58	3.5	683			

240020-Southern States Parcel

Prepared by Lane Engineering, LLC

HydroCAD® 10.00-17 s/n 03788 © 2016 HydroCAD Software Solutions LLC

240020 - Southern States Redevelopment

Type II 24-hr 2-yr Rainfall=3.40"

Printed 2/7/2024

Page 46

Summary for Pond 1P: SDI-1

Inflow Area = 1.063 ac, 91.91% Impervious, Inflow Depth > 2.84" for 2-yr event
Inflow = 5.14 cfs @ 11.91 hrs, Volume= 0.251 af
Outflow = 5.14 cfs @ 11.91 hrs, Volume= 0.251 af, Atten= 0%, Lag= 0.0 min
Primary = 5.14 cfs @ 11.91 hrs, Volume= 0.251 af

Routing by Dyn-Stor-Ind method, Time Span= 0.00-24.00 hrs, dt= 0.05 hrs

Peak Elev= 41.86' @ 11.91 hrs


Flood Elev= 45.90'

Device	Routing	Invert	Outlet Devices
#1	Primary	40.75'	24.0" Round 24" HDPE L= 70.0' Box, headwall w/3 square edges, Ke= 0.500 Inlet / Outlet Invert= 40.75' / 40.40' S= 0.0050 '/ Cc= 0.900 n= 0.012, Flow Area= 3.14 sf

Primary OutFlow Max=5.02 cfs @ 11.91 hrs HW=41.85' TW=40.50' (Dynamic Tailwater)
↑ **1=24" HDPE** (Barrel Controls 5.02 cfs @ 4.11 fps)

Pond 1P: SDI-1

Hydrograph

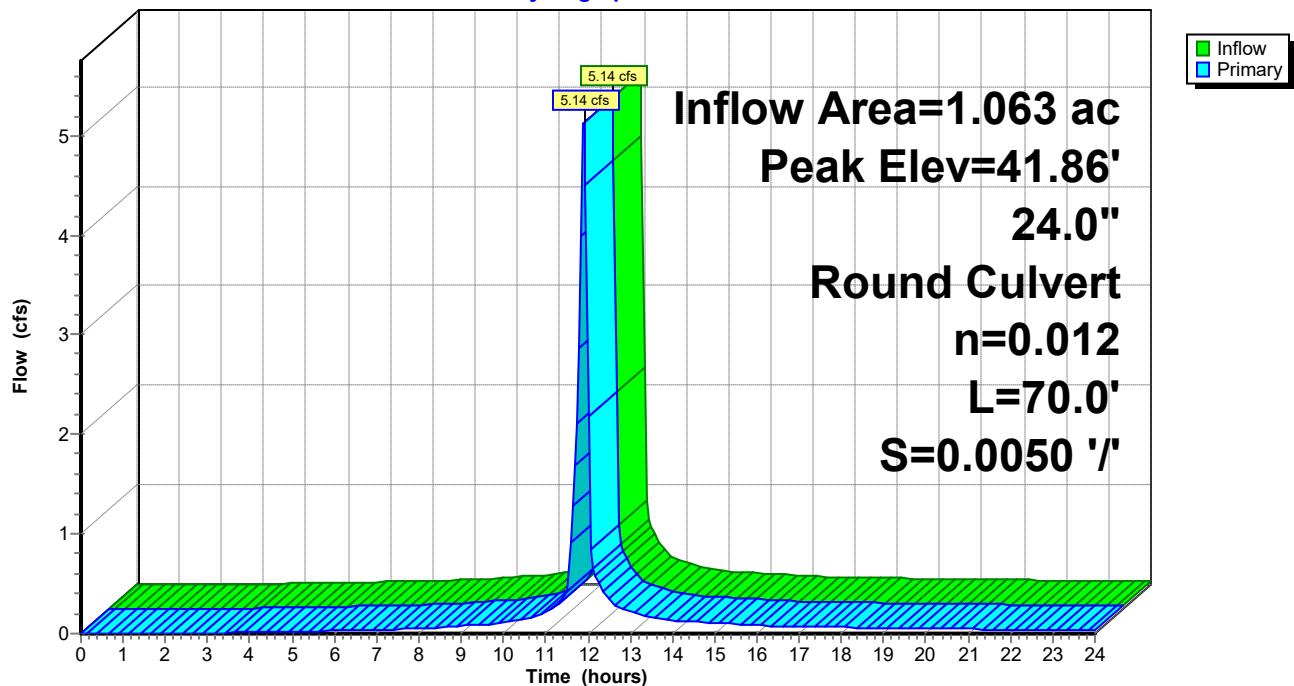

240020-Southern States Parcel

Prepared by Lane Engineering, LLC

HydroCAD® 10.00-17 s/n 03788 © 2016 HydroCAD Software Solutions LLC

240020 - Southern States Redevelopment

Type II 24-hr 2-yr Rainfall=3.40"

Printed 2/7/2024

Page 47

Stage-Area-Storage for Pond 1P: SDI-1

Elevation (feet)	Storage (cubic-feet)	Elevation (feet)	Storage (cubic-feet)	Elevation (feet)	Storage (cubic-feet)
40.75	0	42.79	0	44.83	0
40.79	0	42.83	0	44.87	0
40.83	0	42.87	0	44.91	0
40.87	0	42.91	0	44.95	0
40.91	0	42.95	0	44.99	0
40.95	0	42.99	0	45.03	0
40.99	0	43.03	0	45.07	0
41.03	0	43.07	0	45.11	0
41.07	0	43.11	0	45.15	0
41.11	0	43.15	0	45.19	0
41.15	0	43.19	0	45.23	0
41.19	0	43.23	0	45.27	0
41.23	0	43.27	0	45.31	0
41.27	0	43.31	0	45.35	0
41.31	0	43.35	0	45.39	0
41.35	0	43.39	0	45.43	0
41.39	0	43.43	0	45.47	0
41.43	0	43.47	0	45.51	0
41.47	0	43.51	0	45.55	0
41.51	0	43.55	0	45.59	0
41.55	0	43.59	0	45.63	0
41.59	0	43.63	0	45.67	0
41.63	0	43.67	0	45.71	0
41.67	0	43.71	0	45.75	0
41.71	0	43.75	0	45.79	0
41.75	0	43.79	0	45.83	0
41.79	0	43.83	0	45.87	0
41.83	0	43.87	0		
41.87	0	43.91	0		
41.91	0	43.95	0		
41.95	0	43.99	0		
41.99	0	44.03	0		
42.03	0	44.07	0		
42.07	0	44.11	0		
42.11	0	44.15	0		
42.15	0	44.19	0		
42.19	0	44.23	0		
42.23	0	44.27	0		
42.27	0	44.31	0		
42.31	0	44.35	0		
42.35	0	44.39	0		
42.39	0	44.43	0		
42.43	0	44.47	0		
42.47	0	44.51	0		
42.51	0	44.55	0		
42.55	0	44.59	0		
42.59	0	44.63	0		
42.63	0	44.67	0		
42.67	0	44.71	0		
42.71	0	44.75	0		
42.75	0	44.79	0		

240020-Southern States Parcel

Prepared by Lane Engineering, LLC

HydroCAD® 10.00-17 s/n 03788 © 2016 HydroCAD Software Solutions LLC

240020 - Southern States Redevelopment

Type II 24-hr 2-yr Rainfall=3.40"

Printed 2/7/2024

Page 48

Summary for Pond 2P: RL-1

Inflow Area = 0.137 ac, 100.00% Impervious, Inflow Depth > 3.17" for 2-yr event
Inflow = 0.71 cfs @ 11.90 hrs, Volume= 0.036 af
Outflow = 0.71 cfs @ 11.90 hrs, Volume= 0.036 af, Atten= 0%, Lag= 0.0 min
Primary = 0.71 cfs @ 11.90 hrs, Volume= 0.036 af

Routing by Dyn-Stor-Ind method, Time Span= 0.00-24.00 hrs, dt= 0.05 hrs

Peak Elev= 41.57' @ 11.90 hrs


Flood Elev= 46.35'

Device	Routing	Invert	Outlet Devices
#1	Primary	41.10'	12.0" Round 12" HDPE L= 137.0' Box, headwall w/3 square edges, Ke= 0.500 Inlet / Outlet Invert= 41.10' / 40.40' S= 0.0051 '/' Cc= 0.900 n= 0.012, Flow Area= 0.79 sf

Primary OutFlow Max=0.69 cfs @ 11.90 hrs HW=41.57' TW=40.49' (Dynamic Tailwater)
↑ **1=12" HDPE** (Barrel Controls 0.69 cfs @ 2.82 fps)

Pond 2P: RL-1

Hydrograph

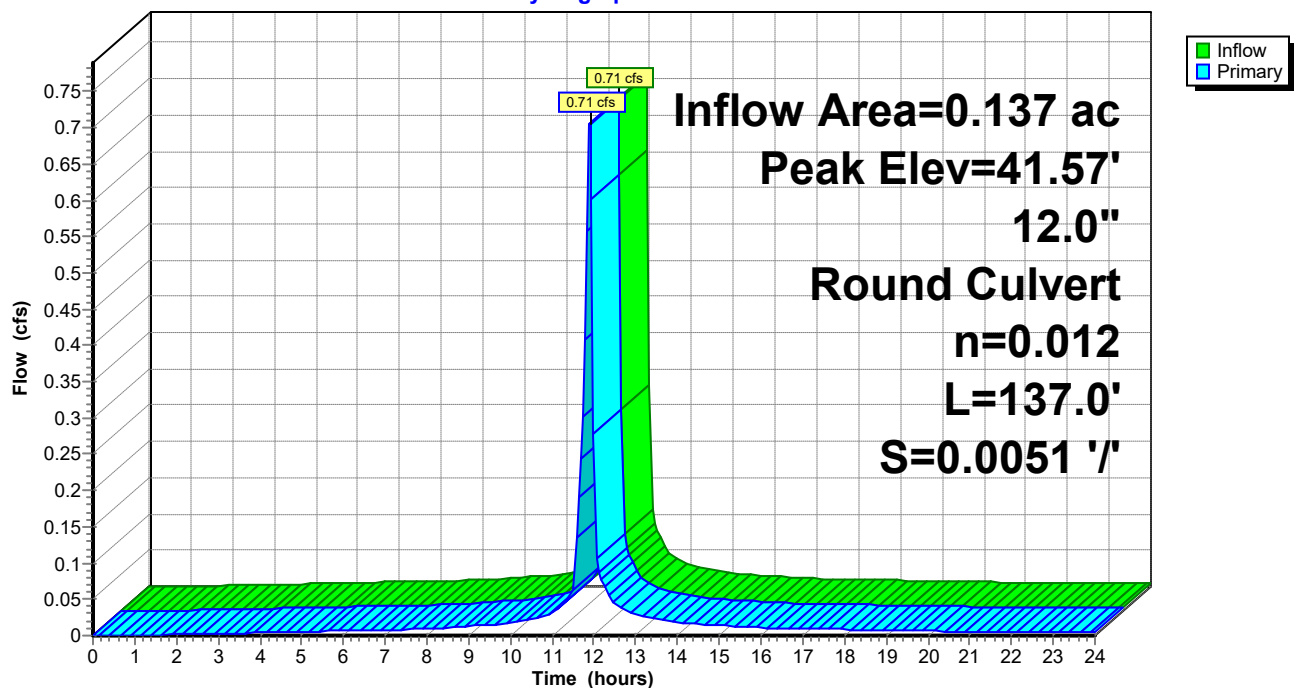

240020-Southern States Parcel

Prepared by Lane Engineering, LLC

HydroCAD® 10.00-17 s/n 03788 © 2016 HydroCAD Software Solutions LLC

240020 - Southern States Redevelopment

Type II 24-hr 2-yr Rainfall=3.40"

Printed 2/7/2024

Page 49

Stage-Area-Storage for Pond 2P: RL-1

Elevation (feet)	Storage (cubic-feet)	Elevation (feet)	Storage (cubic-feet)	Elevation (feet)	Storage (cubic-feet)
41.10	0	43.14	0	45.18	0
41.14	0	43.18	0	45.22	0
41.18	0	43.22	0	45.26	0
41.22	0	43.26	0	45.30	0
41.26	0	43.30	0	45.34	0
41.30	0	43.34	0	45.38	0
41.34	0	43.38	0	45.42	0
41.38	0	43.42	0	45.46	0
41.42	0	43.46	0	45.50	0
41.46	0	43.50	0	45.54	0
41.50	0	43.54	0	45.58	0
41.54	0	43.58	0	45.62	0
41.58	0	43.62	0	45.66	0
41.62	0	43.66	0	45.70	0
41.66	0	43.70	0	45.74	0
41.70	0	43.74	0	45.78	0
41.74	0	43.78	0	45.82	0
41.78	0	43.82	0	45.86	0
41.82	0	43.86	0	45.90	0
41.86	0	43.90	0	45.94	0
41.90	0	43.94	0	45.98	0
41.94	0	43.98	0	46.02	0
41.98	0	44.02	0	46.06	0
42.02	0	44.06	0	46.10	0
42.06	0	44.10	0	46.14	0
42.10	0	44.14	0	46.18	0
42.14	0	44.18	0	46.22	0
42.18	0	44.22	0	46.26	0
42.22	0	44.26	0	46.30	0
42.26	0	44.30	0	46.34	0
42.30	0	44.34	0		
42.34	0	44.38	0		
42.38	0	44.42	0		
42.42	0	44.46	0		
42.46	0	44.50	0		
42.50	0	44.54	0		
42.54	0	44.58	0		
42.58	0	44.62	0		
42.62	0	44.66	0		
42.66	0	44.70	0		
42.70	0	44.74	0		
42.74	0	44.78	0		
42.78	0	44.82	0		
42.82	0	44.86	0		
42.86	0	44.90	0		
42.90	0	44.94	0		
42.94	0	44.98	0		
42.98	0	45.02	0		
43.02	0	45.06	0		
43.06	0	45.10	0		
43.10	0	45.14	0		

240020-Southern States Parcel

Prepared by Lane Engineering, LLC

HydroCAD® 10.00-17 s/n 03788 © 2016 HydroCAD Software Solutions LLC

240020 - Southern States Redevelopment

Type II 24-hr 2-yr Rainfall=3.40"

Printed 2/7/2024

Page 50

Summary for Pond 3P: RL-2

Inflow Area = 0.069 ac, 100.00% Impervious, Inflow Depth > 3.17" for 2-yr event
Inflow = 0.35 cfs @ 11.90 hrs, Volume= 0.018 af
Outflow = 0.35 cfs @ 11.90 hrs, Volume= 0.018 af, Atten= 0%, Lag= 0.0 min
Primary = 0.35 cfs @ 11.90 hrs, Volume= 0.018 af

Routing by Dyn-Stor-Ind method, Time Span= 0.00-24.00 hrs, dt= 0.05 hrs

Peak Elev= 43.09' @ 11.90 hrs


Flood Elev= 46.90'

Device	Routing	Invert	Outlet Devices
#1	Primary	42.80'	12.0" Round 12" HPDE L= 171.0' Box, headwall w/3 square edges, Ke= 0.500 Inlet / Outlet Invert= 42.80' / 41.10' S= 0.0099 '/ Cc= 0.900 n= 0.012, Flow Area= 0.79 sf

Primary OutFlow Max=0.35 cfs @ 11.90 hrs HW=43.09' TW=41.57' (Dynamic Tailwater)
↑ **1=12" HPDE** (Inlet Controls 0.35 cfs @ 1.83 fps)

Pond 3P: RL-2

Hydrograph

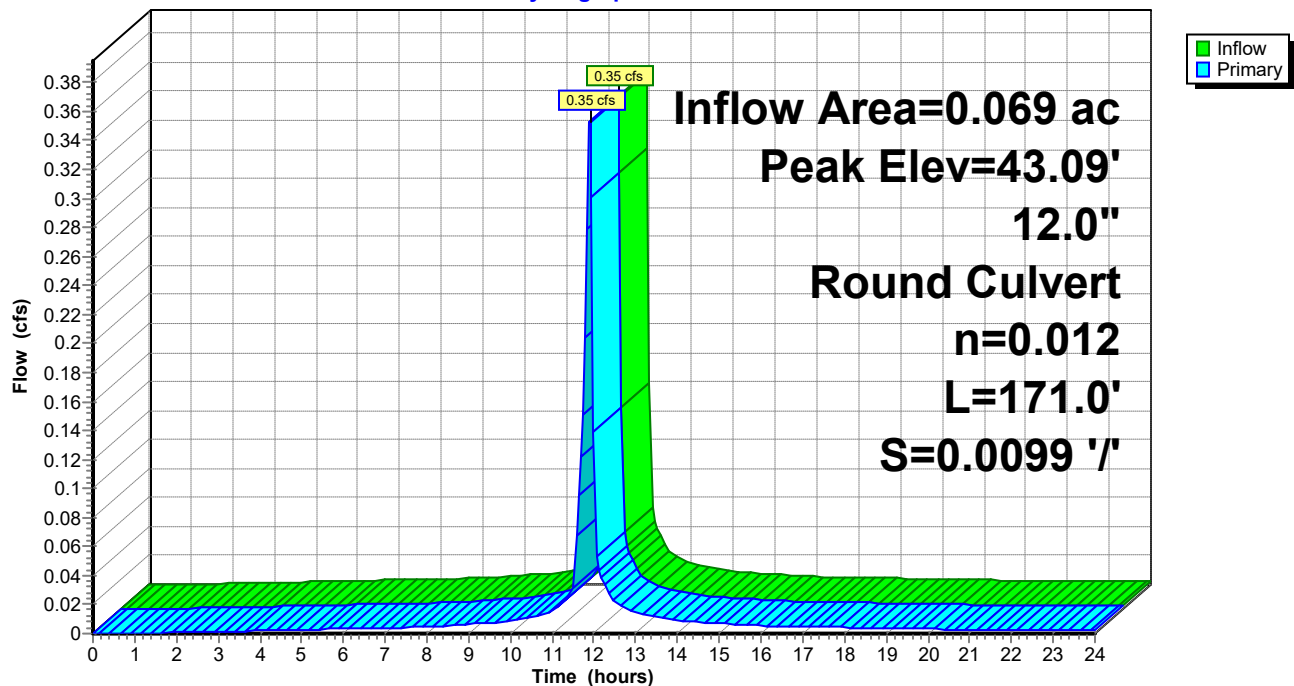

240020-Southern States Parcel

Prepared by Lane Engineering, LLC

HydroCAD® 10.00-17 s/n 03788 © 2016 HydroCAD Software Solutions LLC

240020 - Southern States Redevelopment

Type II 24-hr 2-yr Rainfall=3.40"

Printed 2/7/2024

Page 51

Stage-Area-Storage for Pond 3P: RL-2

Elevation (feet)	Storage (cubic-feet)	Elevation (feet)	Storage (cubic-feet)
42.80	0	45.35	0
42.85	0	45.40	0
42.90	0	45.45	0
42.95	0	45.50	0
43.00	0	45.55	0
43.05	0	45.60	0
43.10	0	45.65	0
43.15	0	45.70	0
43.20	0	45.75	0
43.25	0	45.80	0
43.30	0	45.85	0
43.35	0	45.90	0
43.40	0	45.95	0
43.45	0	46.00	0
43.50	0	46.05	0
43.55	0	46.10	0
43.60	0	46.15	0
43.65	0	46.20	0
43.70	0	46.25	0
43.75	0	46.30	0
43.80	0	46.35	0
43.85	0	46.40	0
43.90	0	46.45	0
43.95	0	46.50	0
44.00	0	46.55	0
44.05	0	46.60	0
44.10	0	46.65	0
44.15	0	46.70	0
44.20	0	46.75	0
44.25	0	46.80	0
44.30	0	46.85	0
44.35	0	46.90	0
44.40	0		
44.45	0		
44.50	0		
44.55	0		
44.60	0		
44.65	0		
44.70	0		
44.75	0		
44.80	0		
44.85	0		
44.90	0		
44.95	0		
45.00	0		
45.05	0		
45.10	0		
45.15	0		
45.20	0		
45.25	0		
45.30	0		

240020-Southern States Parcel

Prepared by Lane Engineering, LLC

HydroCAD® 10.00-17 s/n 03788 © 2016 HydroCAD Software Solutions LLC

240020 - Southern States Redevelopment

Type II 24-hr 2-yr Rainfall=3.40"

Printed 2/7/2024

Page 52

Summary for Pond 4P: RL-3

Inflow Area = 0.072 ac, 100.00% Impervious, Inflow Depth > 3.17" for 2-yr event
Inflow = 0.37 cfs @ 11.90 hrs, Volume= 0.019 af
Outflow = 0.37 cfs @ 11.90 hrs, Volume= 0.019 af, Atten= 0%, Lag= 0.0 min
Primary = 0.37 cfs @ 11.90 hrs, Volume= 0.019 af

Routing by Dyn-Stor-Ind method, Time Span= 0.00-24.00 hrs, dt= 0.05 hrs

Peak Elev= 42.02' @ 11.94 hrs


Flood Elev= 47.25'

Device	Routing	Invert	Outlet Devices
#1	Primary	41.50'	10.0" Round 10" HDPE L= 114.0' CPP, mitered to conform to fill, Ke= 0.700 Inlet / Outlet Invert= 41.50' / 40.90' S= 0.0053 '/ Cc= 0.900 n= 0.012, Flow Area= 0.55 sf

Primary OutFlow Max=0.26 cfs @ 11.90 hrs HW=41.98' TW=41.86' (Dynamic Tailwater)
↑ **1=10" HDPE** (Outlet Controls 0.26 cfs @ 1.15 fps)

Pond 4P: RL-3

Hydrograph

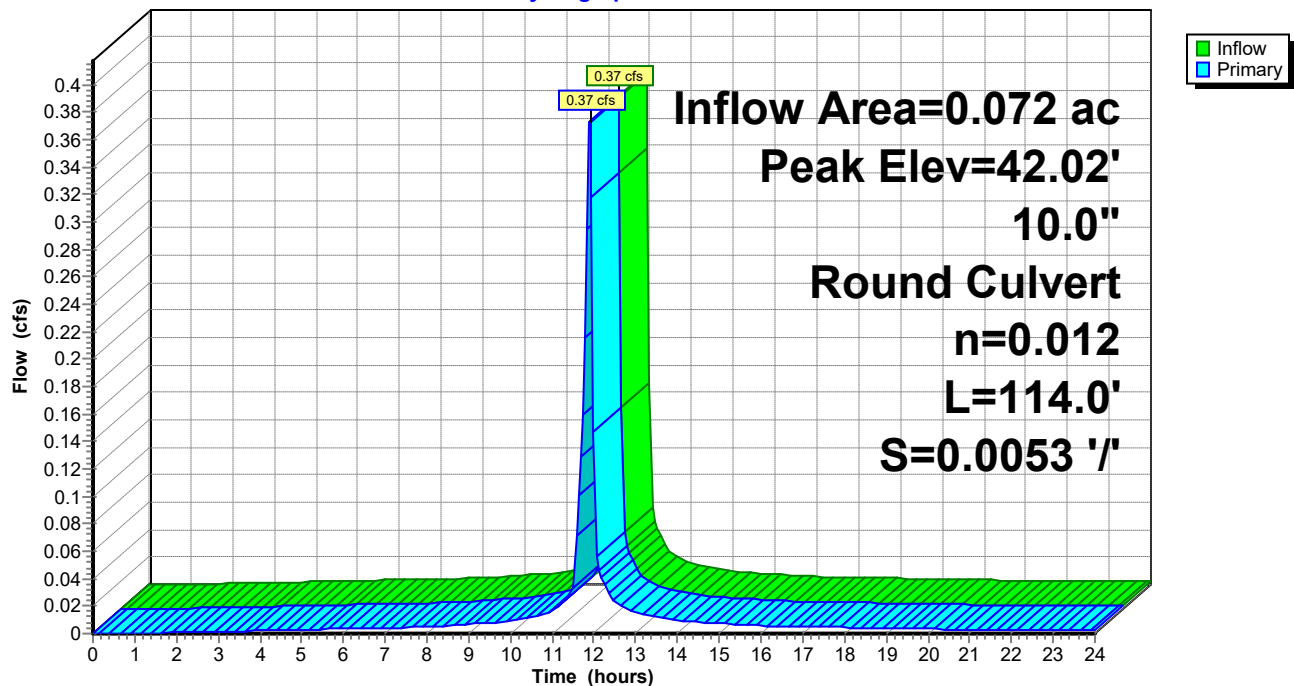

240020-Southern States Parcel

Prepared by Lane Engineering, LLC

HydroCAD® 10.00-17 s/n 03788 © 2016 HydroCAD Software Solutions LLC

240020 - Southern States Redevelopment

Type II 24-hr 2-yr Rainfall=3.40"

Printed 2/7/2024

Page 53

Stage-Area-Storage for Pond 4P: RL-3

Elevation (feet)	Storage (cubic-feet)	Elevation (feet)	Storage (cubic-feet)	Elevation (feet)	Storage (cubic-feet)
41.50	0	43.54	0	45.58	0
41.54	0	43.58	0	45.62	0
41.58	0	43.62	0	45.66	0
41.62	0	43.66	0	45.70	0
41.66	0	43.70	0	45.74	0
41.70	0	43.74	0	45.78	0
41.74	0	43.78	0	45.82	0
41.78	0	43.82	0	45.86	0
41.82	0	43.86	0	45.90	0
41.86	0	43.90	0	45.94	0
41.90	0	43.94	0	45.98	0
41.94	0	43.98	0	46.02	0
41.98	0	44.02	0	46.06	0
42.02	0	44.06	0	46.10	0
42.06	0	44.10	0	46.14	0
42.10	0	44.14	0	46.18	0
42.14	0	44.18	0	46.22	0
42.18	0	44.22	0	46.26	0
42.22	0	44.26	0	46.30	0
42.26	0	44.30	0	46.34	0
42.30	0	44.34	0	46.38	0
42.34	0	44.38	0	46.42	0
42.38	0	44.42	0	46.46	0
42.42	0	44.46	0	46.50	0
42.46	0	44.50	0	46.54	0
42.50	0	44.54	0	46.58	0
42.54	0	44.58	0	46.62	0
42.58	0	44.62	0	46.66	0
42.62	0	44.66	0	46.70	0
42.66	0	44.70	0	46.74	0
42.70	0	44.74	0	46.78	0
42.74	0	44.78	0	46.82	0
42.78	0	44.82	0	46.86	0
42.82	0	44.86	0	46.90	0
42.86	0	44.90	0	46.94	0
42.90	0	44.94	0	46.98	0
42.94	0	44.98	0	47.02	0
42.98	0	45.02	0	47.06	0
43.02	0	45.06	0	47.10	0
43.06	0	45.10	0	47.14	0
43.10	0	45.14	0	47.18	0
43.14	0	45.18	0	47.22	0
43.18	0	45.22	0		
43.22	0	45.26	0		
43.26	0	45.30	0		
43.30	0	45.34	0		
43.34	0	45.38	0		
43.38	0	45.42	0		
43.42	0	45.46	0		
43.46	0	45.50	0		
43.50	0	45.54	0		

240020-Southern States Parcel

Prepared by Lane Engineering, LLC

HydroCAD® 10.00-17 s/n 03788 © 2016 HydroCAD Software Solutions LLC

240020 - Southern States Redevelopment

Type II 24-hr 2-yr Rainfall=3.40"

Printed 2/7/2024

Page 54

Summary for Pond 5P: SDI-5

Inflow Area = 0.240 ac, 94.66% Impervious, Inflow Depth > 2.94" for 2-yr event
Inflow = 1.17 cfs @ 11.91 hrs, Volume= 0.059 af
Outflow = 1.17 cfs @ 11.91 hrs, Volume= 0.059 af, Atten= 0%, Lag= 0.0 min
Primary = 1.17 cfs @ 11.91 hrs, Volume= 0.059 af

Routing by Dyn-Stor-Ind method, Time Span= 0.00-24.00 hrs, dt= 0.05 hrs

Peak Elev= 42.16' @ 11.93 hrs


Flood Elev= 46.75'

Device	Routing	Invert	Outlet Devices
#1	Primary	41.45'	15.0" Round 15" HDPE L= 108.0' Box, headwall w/3 square edges, Ke= 0.500 Inlet / Outlet Invert= 41.45' / 40.90' S= 0.0051 '/ Cc= 0.900 n= 0.012, Flow Area= 1.23 sf

Primary OutFlow Max=0.99 cfs @ 11.91 hrs HW=42.13' TW=41.84' (Dynamic Tailwater)
↑ **1=15" HDPE** (Outlet Controls 0.99 cfs @ 2.11 fps)

Pond 5P: SDI-5

Hydrograph

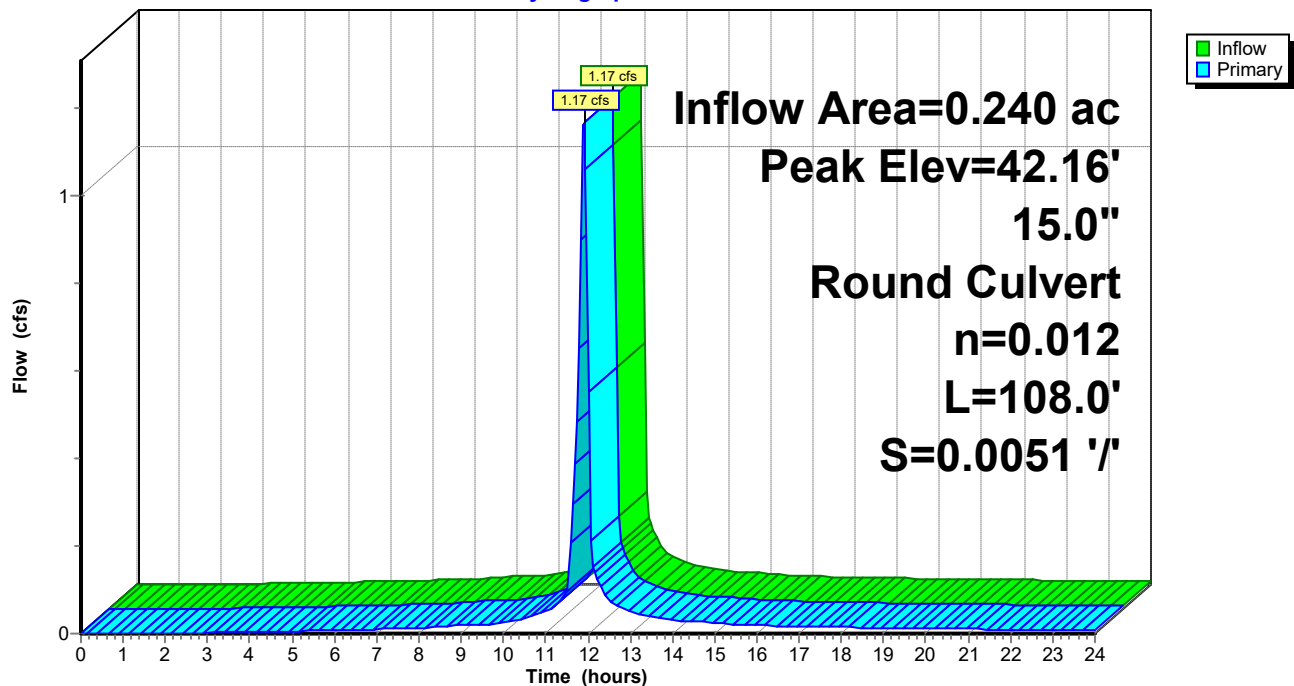

240020-Southern States Parcel

Prepared by Lane Engineering, LLC

HydroCAD® 10.00-17 s/n 03788 © 2016 HydroCAD Software Solutions LLC

240020 - Southern States Redevelopment

Type II 24-hr 2-yr Rainfall=3.40"

Printed 2/7/2024

Page 55

Stage-Area-Storage for Pond 5P: SDI-5

Elevation (feet)	Storage (cubic-feet)	Elevation (feet)	Storage (cubic-feet)	Elevation (feet)	Storage (cubic-feet)
41.45	0	43.49	0	45.53	0
41.49	0	43.53	0	45.57	0
41.53	0	43.57	0	45.61	0
41.57	0	43.61	0	45.65	0
41.61	0	43.65	0	45.69	0
41.65	0	43.69	0	45.73	0
41.69	0	43.73	0	45.77	0
41.73	0	43.77	0	45.81	0
41.77	0	43.81	0	45.85	0
41.81	0	43.85	0	45.89	0
41.85	0	43.89	0	45.93	0
41.89	0	43.93	0	45.97	0
41.93	0	43.97	0	46.01	0
41.97	0	44.01	0	46.05	0
42.01	0	44.05	0	46.09	0
42.05	0	44.09	0	46.13	0
42.09	0	44.13	0	46.17	0
42.13	0	44.17	0	46.21	0
42.17	0	44.21	0	46.25	0
42.21	0	44.25	0	46.29	0
42.25	0	44.29	0	46.33	0
42.29	0	44.33	0	46.37	0
42.33	0	44.37	0	46.41	0
42.37	0	44.41	0	46.45	0
42.41	0	44.45	0	46.49	0
42.45	0	44.49	0	46.53	0
42.49	0	44.53	0	46.57	0
42.53	0	44.57	0	46.61	0
42.57	0	44.61	0	46.65	0
42.61	0	44.65	0	46.69	0
42.65	0	44.69	0	46.73	0
42.69	0	44.73	0		
42.73	0	44.77	0		
42.77	0	44.81	0		
42.81	0	44.85	0		
42.85	0	44.89	0		
42.89	0	44.93	0		
42.93	0	44.97	0		
42.97	0	45.01	0		
43.01	0	45.05	0		
43.05	0	45.09	0		
43.09	0	45.13	0		
43.13	0	45.17	0		
43.17	0	45.21	0		
43.21	0	45.25	0		
43.25	0	45.29	0		
43.29	0	45.33	0		
43.33	0	45.37	0		
43.37	0	45.41	0		
43.41	0	45.45	0		
43.45	0	45.49	0		

240020-Southern States Parcel

Prepared by Lane Engineering, LLC

HydroCAD® 10.00-17 s/n 03788 © 2016 HydroCAD Software Solutions LLC

240020 - Southern States Redevelopment

Type II 24-hr 2-yr Rainfall=3.40"

Printed 2/7/2024

Page 56

Summary for Pond 6P: RL-4

Inflow Area = 0.072 ac, 100.00% Impervious, Inflow Depth > 3.17" for 2-yr event
Inflow = 0.37 cfs @ 11.90 hrs, Volume= 0.019 af
Outflow = 0.37 cfs @ 11.90 hrs, Volume= 0.019 af, Atten= 0%, Lag= 0.0 min
Primary = 0.37 cfs @ 11.90 hrs, Volume= 0.019 af

Routing by Dyn-Stor-Ind method, Time Span= 0.00-24.00 hrs, dt= 0.05 hrs

Peak Elev= 43.09' @ 11.90 hrs


Flood Elev= 47.20'

Device	Routing	Invert	Outlet Devices
#1	Primary	42.75'	10.0" Round 10" HDPE L= 117.0' CPP, mitered to conform to fill, Ke= 0.700 Inlet / Outlet Invert= 42.75' / 41.55' S= 0.0103 '/' Cc= 0.900 n= 0.012, Flow Area= 0.55 sf

Primary OutFlow Max=0.37 cfs @ 11.90 hrs HW=43.09' TW=42.12' (Dynamic Tailwater)
↑ **1=10" HDPE** (Inlet Controls 0.37 cfs @ 1.75 fps)

Pond 6P: RL-4

Hydrograph

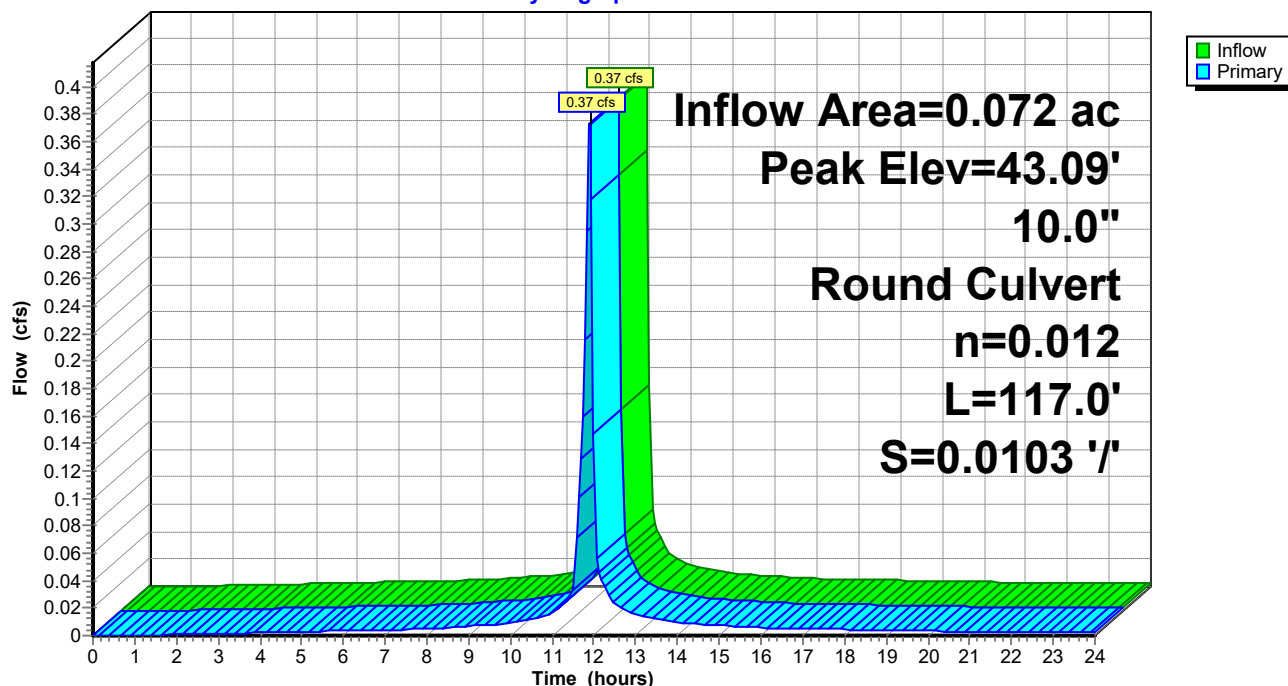

240020-Southern States Parcel

Prepared by Lane Engineering, LLC

HydroCAD® 10.00-17 s/n 03788 © 2016 HydroCAD Software Solutions LLC

240020 - Southern States Redevelopment

Type II 24-hr 2-yr Rainfall=3.40"

Printed 2/7/2024

Page 57

Stage-Area-Storage for Pond 6P: RL-4

Elevation (feet)	Storage (cubic-feet)	Elevation (feet)	Storage (cubic-feet)
42.75	0	45.30	0
42.80	0	45.35	0
42.85	0	45.40	0
42.90	0	45.45	0
42.95	0	45.50	0
43.00	0	45.55	0
43.05	0	45.60	0
43.10	0	45.65	0
43.15	0	45.70	0
43.20	0	45.75	0
43.25	0	45.80	0
43.30	0	45.85	0
43.35	0	45.90	0
43.40	0	45.95	0
43.45	0	46.00	0
43.50	0	46.05	0
43.55	0	46.10	0
43.60	0	46.15	0
43.65	0	46.20	0
43.70	0	46.25	0
43.75	0	46.30	0
43.80	0	46.35	0
43.85	0	46.40	0
43.90	0	46.45	0
43.95	0	46.50	0
44.00	0	46.55	0
44.05	0	46.60	0
44.10	0	46.65	0
44.15	0	46.70	0
44.20	0	46.75	0
44.25	0	46.80	0
44.30	0	46.85	0
44.35	0	46.90	0
44.40	0	46.95	0
44.45	0	47.00	0
44.50	0	47.05	0
44.55	0	47.10	0
44.60	0	47.15	0
44.65	0	47.20	0
44.70	0		
44.75	0		
44.80	0		
44.85	0		
44.90	0		
44.95	0		
45.00	0		
45.05	0		
45.10	0		
45.15	0		
45.20	0		
45.25	0		

240020-Southern States Parcel

Prepared by Lane Engineering, LLC

HydroCAD® 10.00-17 s/n 03788 © 2016 HydroCAD Software Solutions LLC

240020 - Southern States Redevelopment

Type II 24-hr 2-yr Rainfall=3.40"

Printed 2/7/2024

Page 58

Summary for Pond 7P: SDI-6

Inflow Area = 0.270 ac, 85.31% Impervious, Inflow Depth > 2.64" for 2-yr event
Inflow = 1.29 cfs @ 11.90 hrs, Volume= 0.059 af
Outflow = 1.29 cfs @ 11.90 hrs, Volume= 0.059 af, Atten= 0%, Lag= 0.0 min
Primary = 1.29 cfs @ 11.90 hrs, Volume= 0.059 af

Routing by Dyn-Stor-Ind method, Time Span= 0.00-24.00 hrs, dt= 0.05 hrs

Peak Elev= 44.60' @ 11.90 hrs


Flood Elev= 46.40'

Device	Routing	Invert	Outlet Devices
#1	Primary	44.00'	12.0" Round Culvert L= 93.0' Box, headwall w/3 square edges, Ke= 0.500 Inlet / Outlet Invert= 44.00' / 43.05' S= 0.0102 '/' Cc= 0.900 n= 0.012, Flow Area= 0.79 sf

Primary OutFlow Max=1.28 cfs @ 11.90 hrs HW=44.59' TW=42.78' (Dynamic Tailwater)
↑1=Culvert (Inlet Controls 1.28 cfs @ 2.63 fps)

Pond 7P: SDI-6

Hydrograph

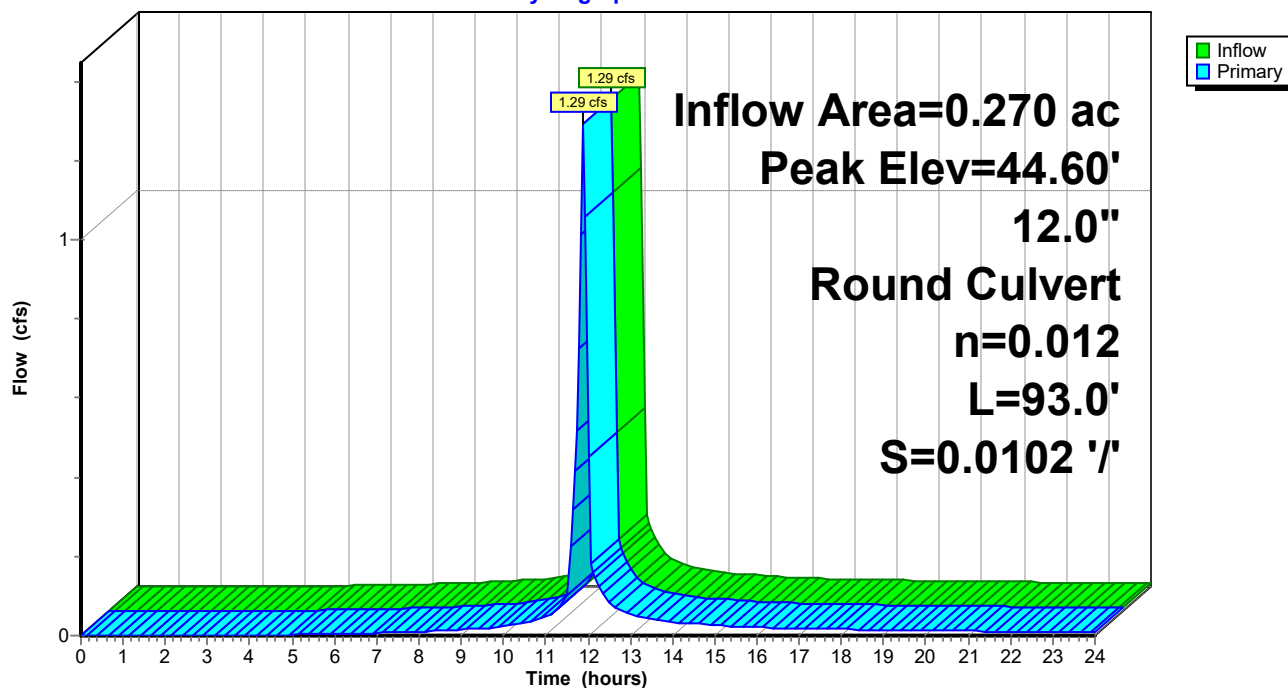

240020-Southern States Parcel

Prepared by Lane Engineering, LLC

HydroCAD® 10.00-17 s/n 03788 © 2016 HydroCAD Software Solutions LLC

240020 - Southern States Redevelopment

Type II 24-hr 2-yr Rainfall=3.40"

Printed 2/7/2024

Page 59

Stage-Area-Storage for Pond 7P: SDI-6

Elevation (feet)	Storage (cubic-feet)	Elevation (feet)	Storage (cubic-feet)	Elevation (feet)	Storage (cubic-feet)
44.00	0	45.02	0	46.04	0
44.02	0	45.04	0	46.06	0
44.04	0	45.06	0	46.08	0
44.06	0	45.08	0	46.10	0
44.08	0	45.10	0	46.12	0
44.10	0	45.12	0	46.14	0
44.12	0	45.14	0	46.16	0
44.14	0	45.16	0	46.18	0
44.16	0	45.18	0	46.20	0
44.18	0	45.20	0	46.22	0
44.20	0	45.22	0	46.24	0
44.22	0	45.24	0	46.26	0
44.24	0	45.26	0	46.28	0
44.26	0	45.28	0	46.30	0
44.28	0	45.30	0	46.32	0
44.30	0	45.32	0	46.34	0
44.32	0	45.34	0	46.36	0
44.34	0	45.36	0	46.38	0
44.36	0	45.38	0	46.40	0
44.38	0	45.40	0		
44.40	0	45.42	0		
44.42	0	45.44	0		
44.44	0	45.46	0		
44.46	0	45.48	0		
44.48	0	45.50	0		
44.50	0	45.52	0		
44.52	0	45.54	0		
44.54	0	45.56	0		
44.56	0	45.58	0		
44.58	0	45.60	0		
44.60	0	45.62	0		
44.62	0	45.64	0		
44.64	0	45.66	0		
44.66	0	45.68	0		
44.68	0	45.70	0		
44.70	0	45.72	0		
44.72	0	45.74	0		
44.74	0	45.76	0		
44.76	0	45.78	0		
44.78	0	45.80	0		
44.80	0	45.82	0		
44.82	0	45.84	0		
44.84	0	45.86	0		
44.86	0	45.88	0		
44.88	0	45.90	0		
44.90	0	45.92	0		
44.92	0	45.94	0		
44.94	0	45.96	0		
44.96	0	45.98	0		
44.98	0	46.00	0		
45.00	0	46.02	0		

240020-Southern States Parcel

Prepared by Lane Engineering, LLC

HydroCAD® 10.00-17 s/n 03788 © 2016 HydroCAD Software Solutions LLC

240020 - Southern States Redevelopment

Type II 24-hr 2-yr Rainfall=3.40"

Printed 2/7/2024

Page 60

Summary for Pond 8P: SDI-2

Inflow Area = 0.592 ac, 90.75% Impervious, Inflow Depth > 2.78" for 2-yr event
Inflow = 2.85 cfs @ 11.91 hrs, Volume= 0.137 af
Outflow = 2.85 cfs @ 11.91 hrs, Volume= 0.137 af, Atten= 0%, Lag= 0.0 min
Primary = 2.85 cfs @ 11.91 hrs, Volume= 0.137 af

Routing by Dyn-Stor-Ind method, Time Span= 0.00-24.00 hrs, dt= 0.05 hrs

Peak Elev= 42.35' @ 11.92 hrs


Flood Elev= 46.60'

Device	Routing	Invert	Outlet Devices
#1	Primary	41.40'	18.0" Round 18" HDPE L= 100.0' Box, headwall w/3 square edges, Ke= 0.500 Inlet / Outlet Invert= 41.40' / 40.90' S= 0.0050 '/ Cc= 0.900 n= 0.012, Flow Area= 1.77 sf

Primary OutFlow Max=2.50 cfs @ 11.91 hrs HW=42.33' TW=41.85' (Dynamic Tailwater)
1=18" HDPE (Outlet Controls 2.50 cfs @ 3.11 fps)

Pond 8P: SDI-2

Hydrograph

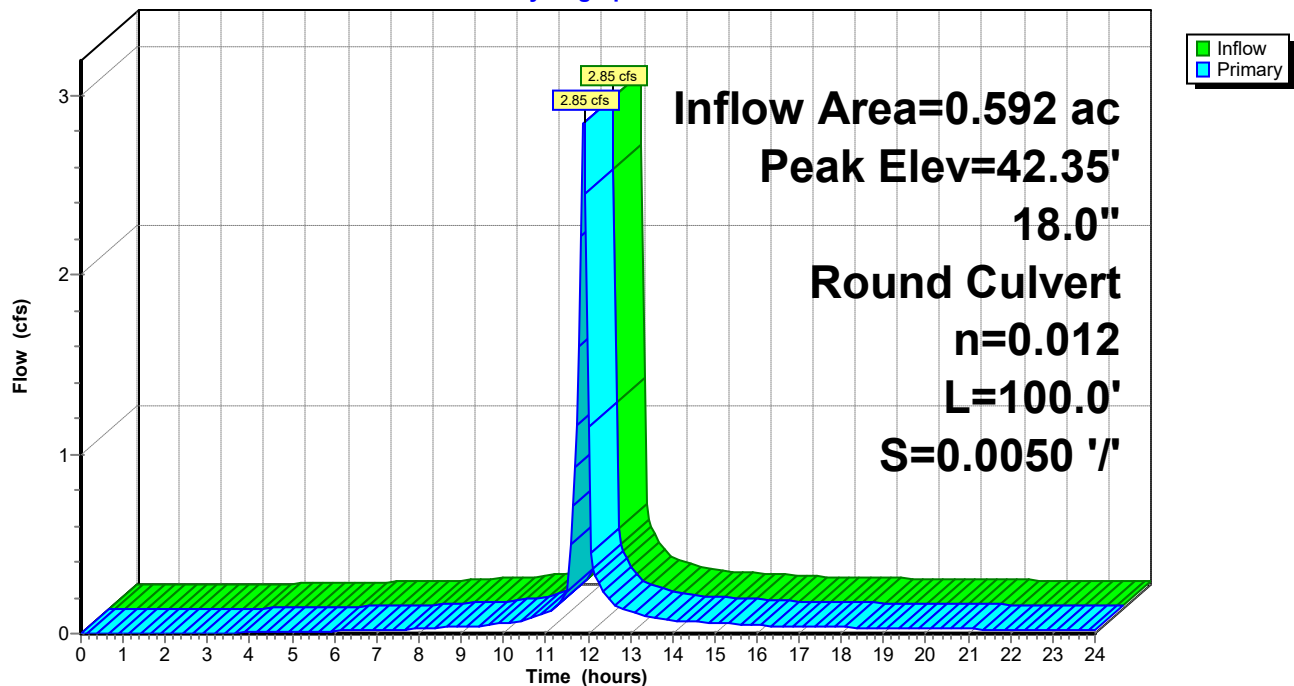

240020-Southern States Parcel

Prepared by Lane Engineering, LLC

HydroCAD® 10.00-17 s/n 03788 © 2016 HydroCAD Software Solutions LLC

240020 - Southern States Redevelopment

Type II 24-hr 2-yr Rainfall=3.40"

Printed 2/7/2024

Page 61

Stage-Area-Storage for Pond 8P: SDI-2

Elevation (feet)	Storage (cubic-feet)	Elevation (feet)	Storage (cubic-feet)	Elevation (feet)	Storage (cubic-feet)
41.40	0	43.44	0	45.48	0
41.44	0	43.48	0	45.52	0
41.48	0	43.52	0	45.56	0
41.52	0	43.56	0	45.60	0
41.56	0	43.60	0	45.64	0
41.60	0	43.64	0	45.68	0
41.64	0	43.68	0	45.72	0
41.68	0	43.72	0	45.76	0
41.72	0	43.76	0	45.80	0
41.76	0	43.80	0	45.84	0
41.80	0	43.84	0	45.88	0
41.84	0	43.88	0	45.92	0
41.88	0	43.92	0	45.96	0
41.92	0	43.96	0	46.00	0
41.96	0	44.00	0	46.04	0
42.00	0	44.04	0	46.08	0
42.04	0	44.08	0	46.12	0
42.08	0	44.12	0	46.16	0
42.12	0	44.16	0	46.20	0
42.16	0	44.20	0	46.24	0
42.20	0	44.24	0	46.28	0
42.24	0	44.28	0	46.32	0
42.28	0	44.32	0	46.36	0
42.32	0	44.36	0	46.40	0
42.36	0	44.40	0	46.44	0
42.40	0	44.44	0	46.48	0
42.44	0	44.48	0	46.52	0
42.48	0	44.52	0	46.56	0
42.52	0	44.56	0	46.60	0
42.56	0	44.60	0		
42.60	0	44.64	0		
42.64	0	44.68	0		
42.68	0	44.72	0		
42.72	0	44.76	0		
42.76	0	44.80	0		
42.80	0	44.84	0		
42.84	0	44.88	0		
42.88	0	44.92	0		
42.92	0	44.96	0		
42.96	0	45.00	0		
43.00	0	45.04	0		
43.04	0	45.08	0		
43.08	0	45.12	0		
43.12	0	45.16	0		
43.16	0	45.20	0		
43.20	0	45.24	0		
43.24	0	45.28	0		
43.28	0	45.32	0		
43.32	0	45.36	0		
43.36	0	45.40	0		
43.40	0	45.44	0		

240020-Southern States Parcel

Prepared by Lane Engineering, LLC

HydroCAD® 10.00-17 s/n 03788 © 2016 HydroCAD Software Solutions LLC

240020 - Southern States Redevelopment

Type II 24-hr 2-yr Rainfall=3.40"

Printed 2/7/2024

Page 62

Summary for Pond 9P: SDI-3

Inflow Area = 0.095 ac, 91.82% Impervious, Inflow Depth > 2.84" for 2-yr event
Inflow = 0.47 cfs @ 11.90 hrs, Volume= 0.022 af
Outflow = 0.47 cfs @ 11.90 hrs, Volume= 0.022 af, Atten= 0%, Lag= 0.0 min
Primary = 0.47 cfs @ 11.90 hrs, Volume= 0.022 af

Routing by Dyn-Stor-Ind method, Time Span= 0.00-24.00 hrs, dt= 0.05 hrs

Peak Elev= 42.65' @ 11.92 hrs


Flood Elev= 46.25'

Device	Routing	Invert	Outlet Devices
#1	Primary	42.30'	12.0" Round 12" HDPE L= 38.6' Box, headwall w/3 square edges, Ke= 0.500 Inlet / Outlet Invert= 42.30' / 41.50' S= 0.0207 '/' Cc= 0.900 n= 0.012, Flow Area= 0.79 sf

Primary OutFlow Max=0.39 cfs @ 11.90 hrs HW=42.65' TW=42.33' (Dynamic Tailwater)
↑ **1=12" HDPE** (Outlet Controls 0.39 cfs @ 2.42 fps)

Pond 9P: SDI-3

Hydrograph

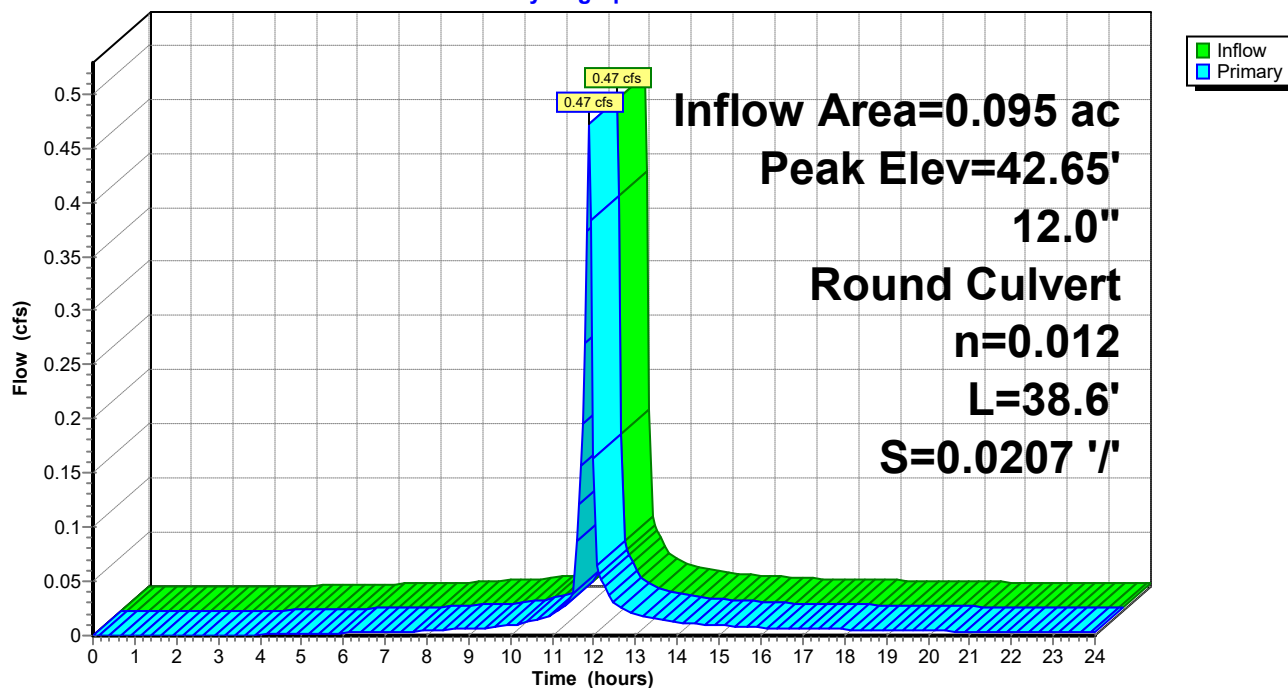

240020-Southern States Parcel

Prepared by Lane Engineering, LLC

HydroCAD® 10.00-17 s/n 03788 © 2016 HydroCAD Software Solutions LLC

240020 - Southern States Redevelopment

Type II 24-hr 2-yr Rainfall=3.40"

Printed 2/7/2024

Page 63

Stage-Area-Storage for Pond 9P: SDI-3

Elevation (feet)	Storage (cubic-feet)	Elevation (feet)	Storage (cubic-feet)
42.30	0	44.85	0
42.35	0	44.90	0
42.40	0	44.95	0
42.45	0	45.00	0
42.50	0	45.05	0
42.55	0	45.10	0
42.60	0	45.15	0
42.65	0	45.20	0
42.70	0	45.25	0
42.75	0	45.30	0
42.80	0	45.35	0
42.85	0	45.40	0
42.90	0	45.45	0
42.95	0	45.50	0
43.00	0	45.55	0
43.05	0	45.60	0
43.10	0	45.65	0
43.15	0	45.70	0
43.20	0	45.75	0
43.25	0	45.80	0
43.30	0	45.85	0
43.35	0	45.90	0
43.40	0	45.95	0
43.45	0	46.00	0
43.50	0	46.05	0
43.55	0	46.10	0
43.60	0	46.15	0
43.65	0	46.20	0
43.70	0	46.25	0
43.75	0		
43.80	0		
43.85	0		
43.90	0		
43.95	0		
44.00	0		
44.05	0		
44.10	0		
44.15	0		
44.20	0		
44.25	0		
44.30	0		
44.35	0		
44.40	0		
44.45	0		
44.50	0		
44.55	0		
44.60	0		
44.65	0		
44.70	0		
44.75	0		
44.80	0		

240020-Southern States Parcel

Prepared by Lane Engineering, LLC

HydroCAD® 10.00-17 s/n 03788 © 2016 HydroCAD Software Solutions LLC

240020 - Southern States Redevelopment

Type II 24-hr 2-yr Rainfall=3.40"

Printed 2/7/2024

Page 64

Summary for Pond 10P: SDI-4

Inflow Area = 0.232 ac, 84.85% Impervious, Inflow Depth > 2.54" for 2-yr event
Inflow = 1.07 cfs @ 11.90 hrs, Volume= 0.049 af
Outflow = 1.07 cfs @ 11.90 hrs, Volume= 0.049 af, Atten= 0%, Lag= 0.0 min
Primary = 1.07 cfs @ 11.90 hrs, Volume= 0.049 af

Routing by Dyn-Stor-Ind method, Time Span= 0.00-24.00 hrs, dt= 0.05 hrs

Peak Elev= 43.54' @ 11.90 hrs


Flood Elev= 45.90'

Device	Routing	Invert	Outlet Devices
#1	Primary	43.00'	12.0" Round 12" HDPE L= 66.0' Box, headwall w/3 square edges, Ke= 0.500 Inlet / Outlet Invert= 43.00' / 41.50' S= 0.0227 '/ Cc= 0.900 n= 0.012, Flow Area= 0.79 sf

Primary OutFlow Max=1.05 cfs @ 11.90 hrs HW=43.53' TW=42.33' (Dynamic Tailwater)
↑ **1=12" HDPE** (Inlet Controls 1.05 cfs @ 2.48 fps)

Pond 10P: SDI-4

Hydrograph

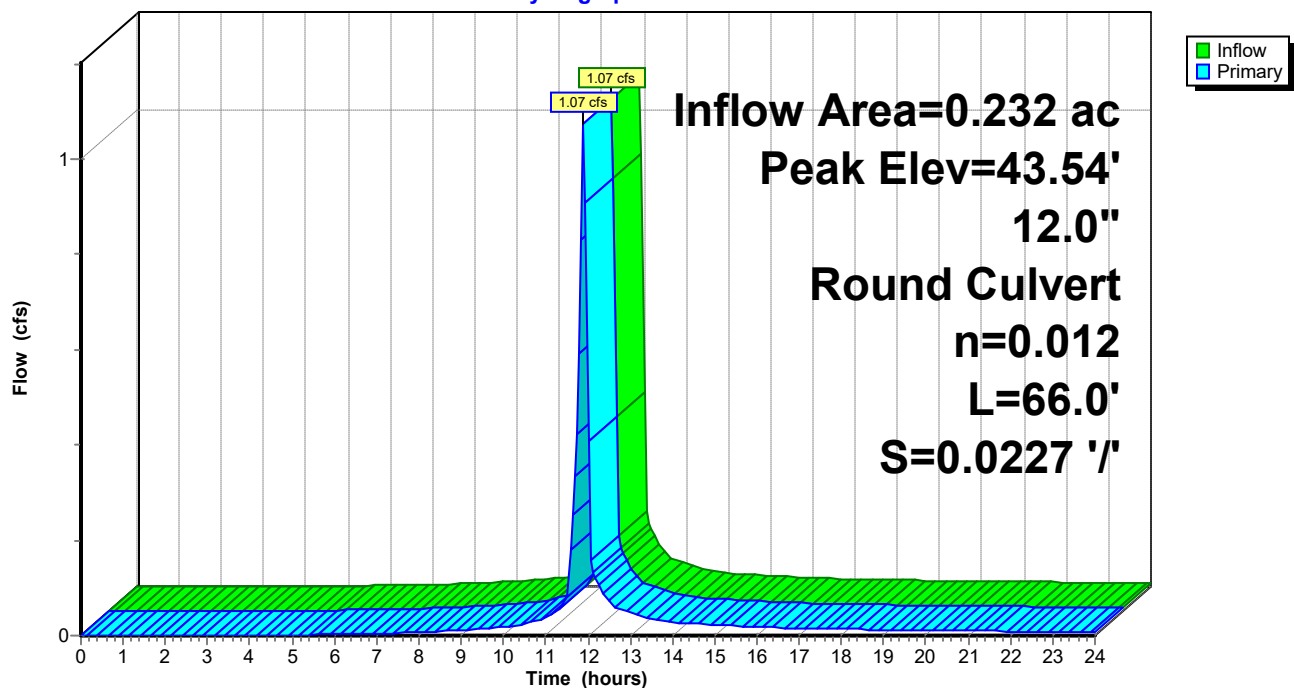

240020-Southern States Parcel

Prepared by Lane Engineering, LLC

HydroCAD® 10.00-17 s/n 03788 © 2016 HydroCAD Software Solutions LLC

240020 - Southern States Redevelopment

Type II 24-hr 2-yr Rainfall=3.40"

Printed 2/7/2024

Page 65

Stage-Area-Storage for Pond 10P: SDI-4

Elevation (feet)	Storage (cubic-feet)	Elevation (feet)	Storage (cubic-feet)	Elevation (feet)	Storage (cubic-feet)
43.00	0	44.02	0	45.04	0
43.02	0	44.04	0	45.06	0
43.04	0	44.06	0	45.08	0
43.06	0	44.08	0	45.10	0
43.08	0	44.10	0	45.12	0
43.10	0	44.12	0	45.14	0
43.12	0	44.14	0	45.16	0
43.14	0	44.16	0	45.18	0
43.16	0	44.18	0	45.20	0
43.18	0	44.20	0	45.22	0
43.20	0	44.22	0	45.24	0
43.22	0	44.24	0	45.26	0
43.24	0	44.26	0	45.28	0
43.26	0	44.28	0	45.30	0
43.28	0	44.30	0	45.32	0
43.30	0	44.32	0	45.34	0
43.32	0	44.34	0	45.36	0
43.34	0	44.36	0	45.38	0
43.36	0	44.38	0	45.40	0
43.38	0	44.40	0	45.42	0
43.40	0	44.42	0	45.44	0
43.42	0	44.44	0	45.46	0
43.44	0	44.46	0	45.48	0
43.46	0	44.48	0	45.50	0
43.48	0	44.50	0	45.52	0
43.50	0	44.52	0	45.54	0
43.52	0	44.54	0	45.56	0
43.54	0	44.56	0	45.58	0
43.56	0	44.58	0	45.60	0
43.58	0	44.60	0	45.62	0
43.60	0	44.62	0	45.64	0
43.62	0	44.64	0	45.66	0
43.64	0	44.66	0	45.68	0
43.66	0	44.68	0	45.70	0
43.68	0	44.70	0	45.72	0
43.70	0	44.72	0	45.74	0
43.72	0	44.74	0	45.76	0
43.74	0	44.76	0	45.78	0
43.76	0	44.78	0	45.80	0
43.78	0	44.80	0	45.82	0
43.80	0	44.82	0	45.84	0
43.82	0	44.84	0	45.86	0
43.84	0	44.86	0	45.88	0
43.86	0	44.88	0	45.90	0
43.88	0	44.90	0		
43.90	0	44.92	0		
43.92	0	44.94	0		
43.94	0	44.96	0		
43.96	0	44.98	0		
43.98	0	45.00	0		
44.00	0	45.02	0		

240020-Southern States Parcel

Prepared by Lane Engineering, LLC

HydroCAD® 10.00-17 s/n 03788 © 2016 HydroCAD Software Solutions LLC

240020 - Southern States Redevelopment

Type II 24-hr 2-yr Rainfall=3.40"

Printed 2/7/2024

Page 66

Summary for Pond 11P: SDI-8

Inflow Area = 0.117 ac, 82.35% Impervious, Inflow Depth > 2.45" for 2-yr event
Inflow = 0.52 cfs @ 11.91 hrs, Volume= 0.024 af
Outflow = 0.52 cfs @ 11.91 hrs, Volume= 0.024 af, Atten= 0%, Lag= 0.0 min
Primary = 0.52 cfs @ 11.91 hrs, Volume= 0.024 af

Routing by Dyn-Stor-Ind method, Time Span= 0.00-24.00 hrs, dt= 0.05 hrs

Peak Elev= 44.83' @ 20.17 hrs


Flood Elev= 45.25'

Device	Routing	Invert	Outlet Devices
#1	Primary	44.20'	12.0" Round 12" HDPE L= 77.0' Box, headwall w/3 square edges, Ke= 0.500 Inlet / Outlet Invert= 44.20' / 43.80' S= 0.0052 '/' Cc= 0.900 n= 0.012, Flow Area= 0.79 sf

Primary OutFlow Max=0.51 cfs @ 11.91 hrs HW=44.60' TW=43.79' (Dynamic Tailwater)
↑ **1=12" HDPE** (Barrel Controls 0.51 cfs @ 2.57 fps)

Pond 11P: SDI-8

Hydrograph

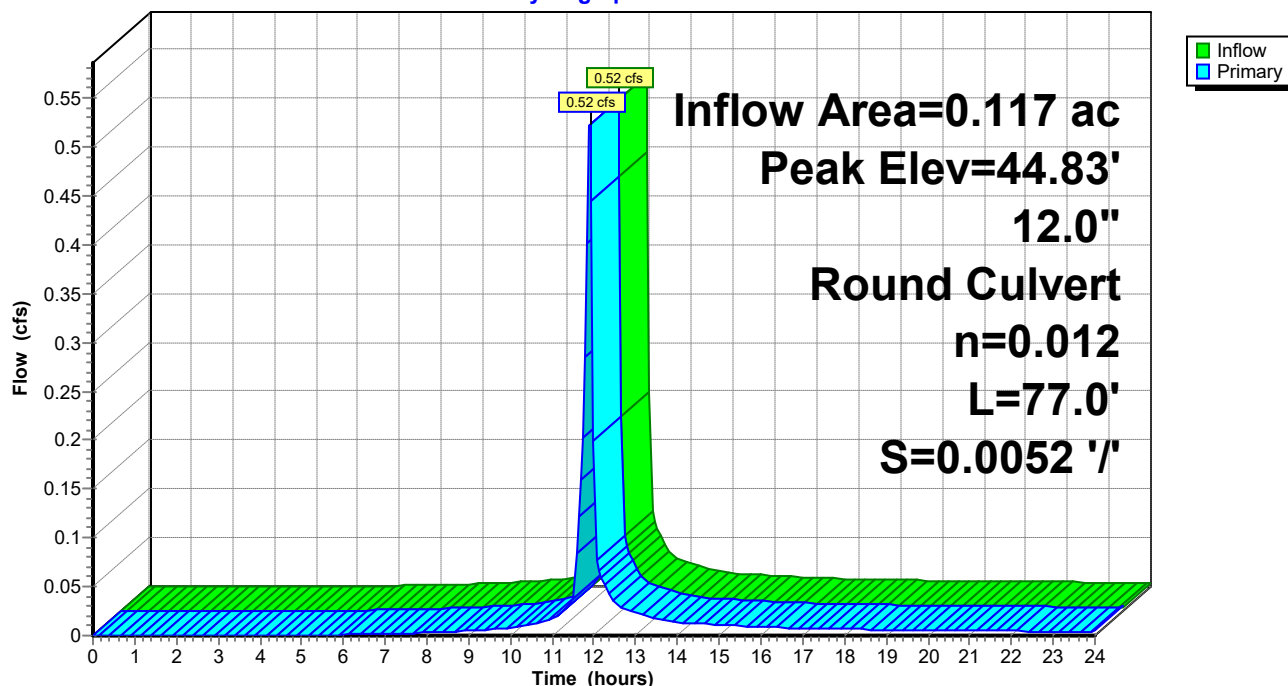

240020-Southern States Parcel

Prepared by Lane Engineering, LLC

HydroCAD® 10.00-17 s/n 03788 © 2016 HydroCAD Software Solutions LLC

240020 - Southern States Redevelopment

Type II 24-hr 2-yr Rainfall=3.40"

Printed 2/7/2024

Page 67

Stage-Area-Storage for Pond 11P: SDI-8

Elevation (feet)	Storage (cubic-feet)	Elevation (feet)	Storage (cubic-feet)	Elevation (feet)	Storage (cubic-feet)
44.20	0	44.71	0	45.22	0
44.21	0	44.72	0	45.23	0
44.22	0	44.73	0	45.24	0
44.23	0	44.74	0	45.25	0
44.24	0	44.75	0		
44.25	0	44.76	0		
44.26	0	44.77	0		
44.27	0	44.78	0		
44.28	0	44.79	0		
44.29	0	44.80	0		
44.30	0	44.81	0		
44.31	0	44.82	0		
44.32	0	44.83	0		
44.33	0	44.84	0		
44.34	0	44.85	0		
44.35	0	44.86	0		
44.36	0	44.87	0		
44.37	0	44.88	0		
44.38	0	44.89	0		
44.39	0	44.90	0		
44.40	0	44.91	0		
44.41	0	44.92	0		
44.42	0	44.93	0		
44.43	0	44.94	0		
44.44	0	44.95	0		
44.45	0	44.96	0		
44.46	0	44.97	0		
44.47	0	44.98	0		
44.48	0	44.99	0		
44.49	0	45.00	0		
44.50	0	45.01	0		
44.51	0	45.02	0		
44.52	0	45.03	0		
44.53	0	45.04	0		
44.54	0	45.05	0		
44.55	0	45.06	0		
44.56	0	45.07	0		
44.57	0	45.08	0		
44.58	0	45.09	0		
44.59	0	45.10	0		
44.60	0	45.11	0		
44.61	0	45.12	0		
44.62	0	45.13	0		
44.63	0	45.14	0		
44.64	0	45.15	0		
44.65	0	45.16	0		
44.66	0	45.17	0		
44.67	0	45.18	0		
44.68	0	45.19	0		
44.69	0	45.20	0		
44.70	0	45.21	0		

240020-Southern States Parcel

Prepared by Lane Engineering, LLC

HydroCAD® 10.00-17 s/n 03788 © 2016 HydroCAD Software Solutions LLC

240020 - Southern States Redevelopment

Type II 24-hr 2-yr Rainfall=3.40"

Printed 2/7/2024

Page 68

Summary for Pond 13P: SDI-9

Inflow Area = 0.408 ac, 89.26% Impervious, Inflow Depth > 2.81" for 2-yr event
Inflow = 1.91 cfs @ 11.91 hrs, Volume= 0.095 af
Outflow = 1.91 cfs @ 11.91 hrs, Volume= 0.095 af, Atten= 0%, Lag= 0.0 min
Primary = 1.91 cfs @ 11.91 hrs, Volume= 0.095 af

Routing by Dyn-Stor-Ind method, Time Span= 0.00-24.00 hrs, dt= 0.05 hrs

Peak Elev= 41.65' @ 11.91 hrs


Flood Elev= 43.00'

Device	Routing	Invert	Outlet Devices
#1	Primary	40.90'	15.0" Round 15" HDPE L= 93.0' Box, headwall w/3 square edges, Ke= 0.500 Inlet / Outlet Invert= 40.90' / 40.40' S= 0.0054 '/ Cc= 0.900 n= 0.012, Flow Area= 1.23 sf

Primary OutFlow Max=1.87 cfs @ 11.91 hrs HW=41.64' TW=40.50' (Dynamic Tailwater)
↑ **1=15" HDPE** (Barrel Controls 1.87 cfs @ 3.53 fps)

Pond 13P: SDI-9

Hydrograph

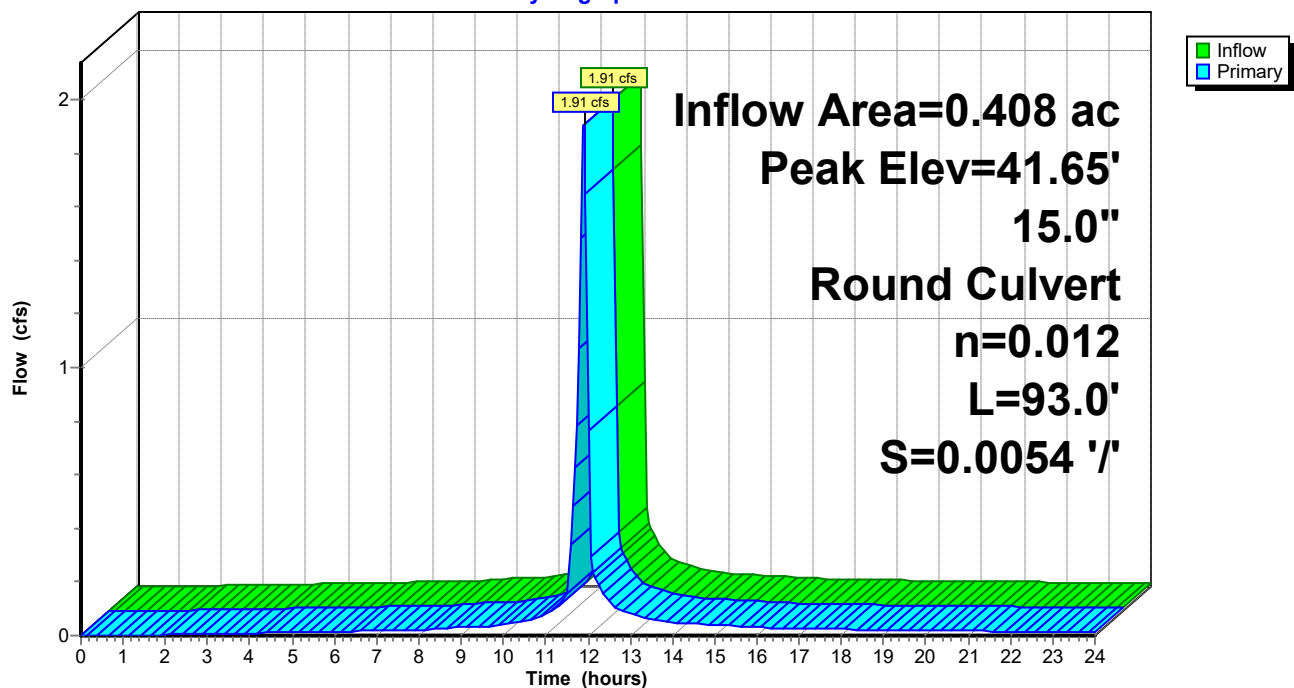

240020-Southern States Parcel

Prepared by Lane Engineering, LLC

HydroCAD® 10.00-17 s/n 03788 © 2016 HydroCAD Software Solutions LLC

240020 - Southern States Redevelopment

Type II 24-hr 2-yr Rainfall=3.40"

Printed 2/7/2024

Page 69

Stage-Area-Storage for Pond 13P: SDI-9

Elevation (feet)	Storage (cubic-feet)	Elevation (feet)	Storage (cubic-feet)	Elevation (feet)	Storage (cubic-feet)
40.90	0	41.92	0	42.94	0
40.92	0	41.94	0	42.96	0
40.94	0	41.96	0	42.98	0
40.96	0	41.98	0	43.00	0
40.98	0	42.00	0		
41.00	0	42.02	0		
41.02	0	42.04	0		
41.04	0	42.06	0		
41.06	0	42.08	0		
41.08	0	42.10	0		
41.10	0	42.12	0		
41.12	0	42.14	0		
41.14	0	42.16	0		
41.16	0	42.18	0		
41.18	0	42.20	0		
41.20	0	42.22	0		
41.22	0	42.24	0		
41.24	0	42.26	0		
41.26	0	42.28	0		
41.28	0	42.30	0		
41.30	0	42.32	0		
41.32	0	42.34	0		
41.34	0	42.36	0		
41.36	0	42.38	0		
41.38	0	42.40	0		
41.40	0	42.42	0		
41.42	0	42.44	0		
41.44	0	42.46	0		
41.46	0	42.48	0		
41.48	0	42.50	0		
41.50	0	42.52	0		
41.52	0	42.54	0		
41.54	0	42.56	0		
41.56	0	42.58	0		
41.58	0	42.60	0		
41.60	0	42.62	0		
41.62	0	42.64	0		
41.64	0	42.66	0		
41.66	0	42.68	0		
41.68	0	42.70	0		
41.70	0	42.72	0		
41.72	0	42.74	0		
41.74	0	42.76	0		
41.76	0	42.78	0		
41.78	0	42.80	0		
41.80	0	42.82	0		
41.82	0	42.84	0		
41.84	0	42.86	0		
41.86	0	42.88	0		
41.88	0	42.90	0		
41.90	0	42.92	0		

240020-Southern States Parcel

Prepared by Lane Engineering, LLC

HydroCAD® 10.00-17 s/n 03788 © 2016 HydroCAD Software Solutions LLC

240020 - Southern States Redevelopment

Type II 24-hr 2-yr Rainfall=3.40"

Printed 2/7/2024

Page 70

Summary for Pond 14P: RL-5

Inflow Area = 0.308 ac, 100.00% Impervious, Inflow Depth > 3.17" for 2-yr event
Inflow = 1.58 cfs @ 11.90 hrs, Volume= 0.081 af
Outflow = 1.58 cfs @ 11.90 hrs, Volume= 0.081 af, Atten= 0%, Lag= 0.0 min
Primary = 1.58 cfs @ 11.90 hrs, Volume= 0.081 af

Routing by Dyn-Stor-Ind method, Time Span= 0.00-24.00 hrs, dt= 0.05 hrs

Peak Elev= 42.04' @ 11.91 hrs


Flood Elev= 46.50'

Device	Routing	Invert	Outlet Devices
#1	Primary	41.20'	12.0" Round 12" HDPE L= 49.0' CPP, mitered to conform to fill, Ke= 0.700 Inlet / Outlet Invert= 41.20' / 41.00' S= 0.0041 '/' Cc= 0.900 n= 0.012, Flow Area= 0.79 sf

Primary OutFlow Max=1.52 cfs @ 11.90 hrs HW=42.03' TW=41.65' (Dynamic Tailwater)
↑ **12" HDPE** (Outlet Controls 1.52 cfs @ 2.96 fps)

Pond 14P: RL-5

Hydrograph

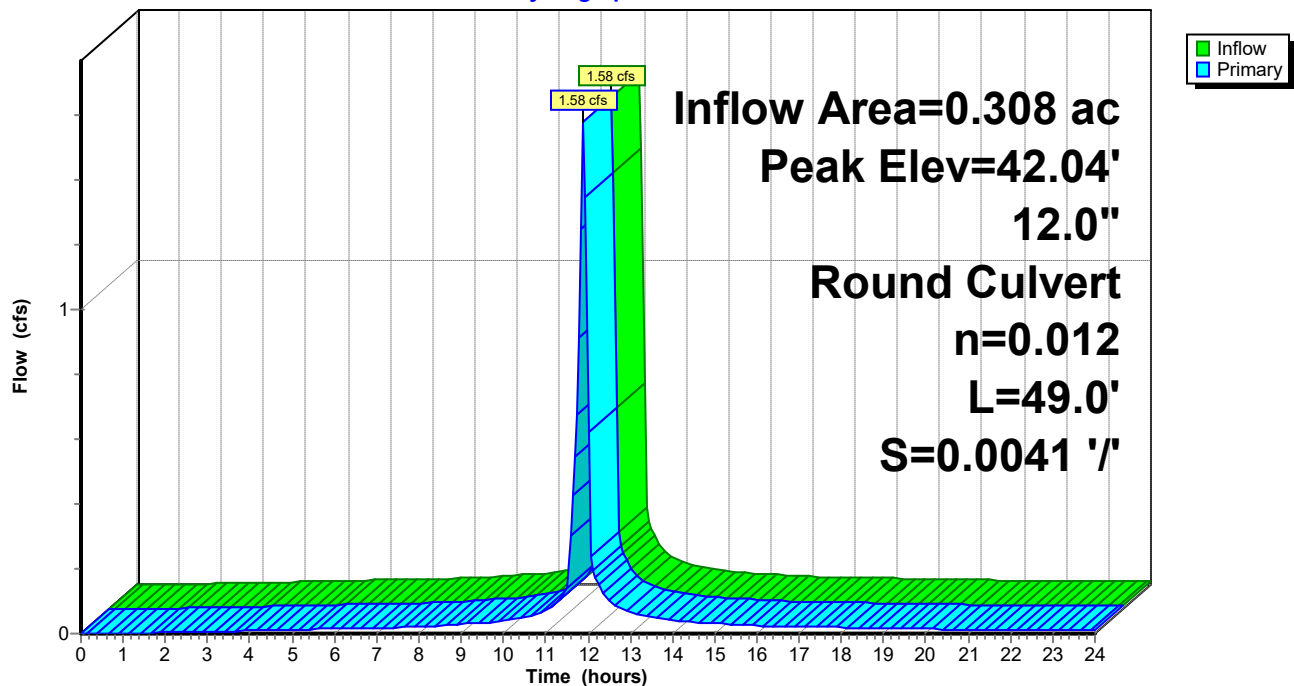

240020-Southern States Parcel

Prepared by Lane Engineering, LLC

HydroCAD® 10.00-17 s/n 03788 © 2016 HydroCAD Software Solutions LLC

240020 - Southern States Redevelopment

Type II 24-hr 2-yr Rainfall=3.40"

Printed 2/7/2024

Page 71

Stage-Area-Storage for Pond 14P: RL-5

Elevation (feet)	Storage (cubic-feet)	Elevation (feet)	Storage (cubic-feet)	Elevation (feet)	Storage (cubic-feet)
41.20	0	43.24	0	45.28	0
41.24	0	43.28	0	45.32	0
41.28	0	43.32	0	45.36	0
41.32	0	43.36	0	45.40	0
41.36	0	43.40	0	45.44	0
41.40	0	43.44	0	45.48	0
41.44	0	43.48	0	45.52	0
41.48	0	43.52	0	45.56	0
41.52	0	43.56	0	45.60	0
41.56	0	43.60	0	45.64	0
41.60	0	43.64	0	45.68	0
41.64	0	43.68	0	45.72	0
41.68	0	43.72	0	45.76	0
41.72	0	43.76	0	45.80	0
41.76	0	43.80	0	45.84	0
41.80	0	43.84	0	45.88	0
41.84	0	43.88	0	45.92	0
41.88	0	43.92	0	45.96	0
41.92	0	43.96	0	46.00	0
41.96	0	44.00	0	46.04	0
42.00	0	44.04	0	46.08	0
42.04	0	44.08	0	46.12	0
42.08	0	44.12	0	46.16	0
42.12	0	44.16	0	46.20	0
42.16	0	44.20	0	46.24	0
42.20	0	44.24	0	46.28	0
42.24	0	44.28	0	46.32	0
42.28	0	44.32	0	46.36	0
42.32	0	44.36	0	46.40	0
42.36	0	44.40	0	46.44	0
42.40	0	44.44	0	46.48	0
42.44	0	44.48	0		
42.48	0	44.52	0		
42.52	0	44.56	0		
42.56	0	44.60	0		
42.60	0	44.64	0		
42.64	0	44.68	0		
42.68	0	44.72	0		
42.72	0	44.76	0		
42.76	0	44.80	0		
42.80	0	44.84	0		
42.84	0	44.88	0		
42.88	0	44.92	0		
42.92	0	44.96	0		
42.96	0	45.00	0		
43.00	0	45.04	0		
43.04	0	45.08	0		
43.08	0	45.12	0		
43.12	0	45.16	0		
43.16	0	45.20	0		
43.20	0	45.24	0		

240020-Southern States Parcel

Prepared by Lane Engineering, LLC

HydroCAD® 10.00-17 s/n 03788 © 2016 HydroCAD Software Solutions LLC

240020 - Southern States Redevelopment

Type II 24-hr 2-yr Rainfall=3.40"

Printed 2/7/2024

Page 72

Summary for Pond 15P: 30x19 RCP

Inflow Area = 2.704 ac, 59.07% Impervious, Inflow Depth > 1.80" for 2-yr event
Inflow = 4.88 cfs @ 12.05 hrs, Volume= 0.404 af
Outflow = 4.88 cfs @ 12.05 hrs, Volume= 0.404 af, Atten= 0%, Lag= 0.0 min
Primary = 4.88 cfs @ 12.05 hrs, Volume= 0.404 af

Routing by Dyn-Stor-Ind method, Time Span= 0.00-24.00 hrs, dt= 0.05 hrs

Peak Elev= 41.34' @ 12.05 hrs


Flood Elev= 42.00'

Device	Routing	Invert	Outlet Devices
#1	Primary	40.50'	30.0" W x 19.0" H, R=33.5" Elliptical RCP_Elliptical 30x19 L= 160.0' RCP, square edge headwall, Ke= 0.500 Inlet / Outlet Invert= 40.50' / 38.70' S= 0.0112 '/' Cc= 0.900 n= 0.012, Flow Area= 3.28 sf

Primary OutFlow Max=4.87 cfs @ 12.05 hrs HW=41.34' TW=39.40' (Dynamic Tailwater)

↑1=RCP_Elliptical 30x19 (Inlet Controls 4.87 cfs @ 2.76 fps)

Pond 15P: 30x19 RCP

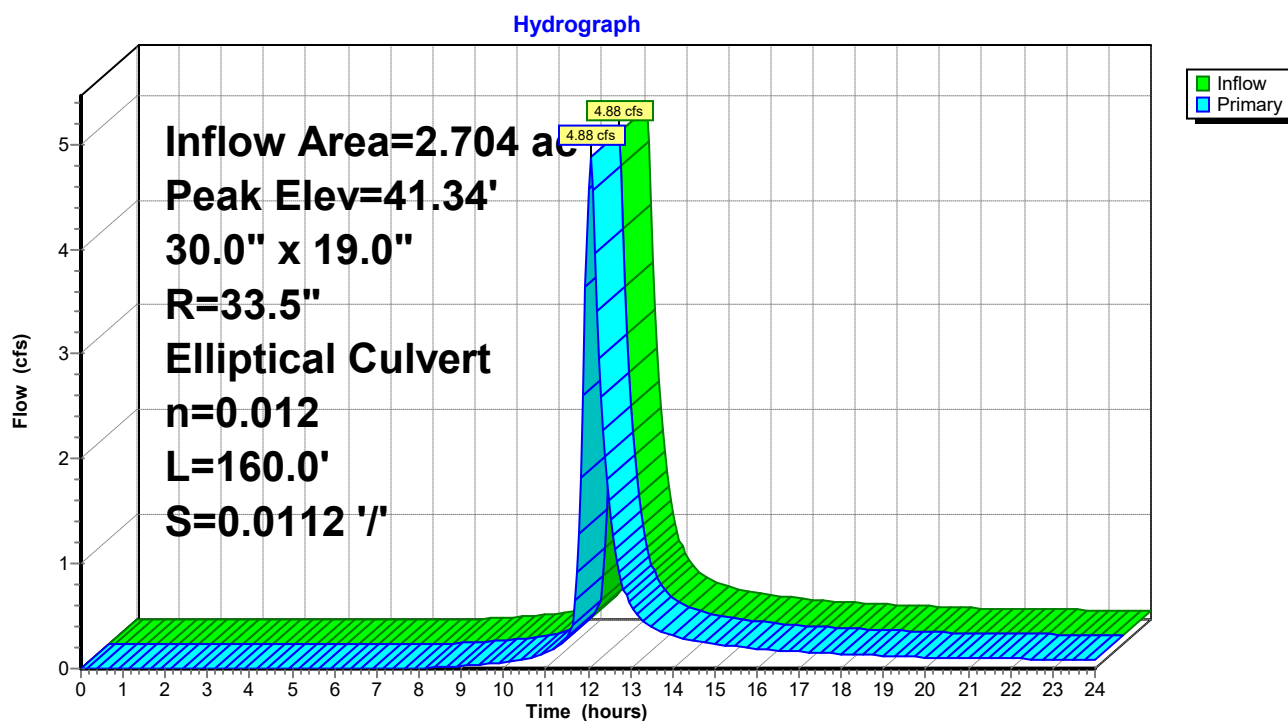

240020-Southern States Parcel

Prepared by Lane Engineering, LLC

HydroCAD® 10.00-17 s/n 03788 © 2016 HydroCAD Software Solutions LLC

240020 - Southern States Redevelopment

Type II 24-hr 2-yr Rainfall=3.40"

Printed 2/7/2024

Page 73

Stage-Area-Storage for Pond 15P: 30x19 RCP

Elevation (feet)	Storage (cubic-feet)	Elevation (feet)	Storage (cubic-feet)
40.50	0	41.52	0
40.52	0	41.54	0
40.54	0	41.56	0
40.56	0	41.58	0
40.58	0	41.60	0
40.60	0	41.62	0
40.62	0	41.64	0
40.64	0	41.66	0
40.66	0	41.68	0
40.68	0	41.70	0
40.70	0	41.72	0
40.72	0	41.74	0
40.74	0	41.76	0
40.76	0	41.78	0
40.78	0	41.80	0
40.80	0	41.82	0
40.82	0	41.84	0
40.84	0	41.86	0
40.86	0	41.88	0
40.88	0	41.90	0
40.90	0	41.92	0
40.92	0	41.94	0
40.94	0	41.96	0
40.96	0	41.98	0
40.98	0	42.00	0
41.00	0	42.02	0
41.02	0	42.04	0
41.04	0	42.06	0
41.06	0	42.08	0
41.08	0		
41.10	0		
41.12	0		
41.14	0		
41.16	0		
41.18	0		
41.20	0		
41.22	0		
41.24	0		
41.26	0		
41.28	0		
41.30	0		
41.32	0		
41.34	0		
41.36	0		
41.38	0		
41.40	0		
41.42	0		
41.44	0		
41.46	0		
41.48	0		
41.50	0		

240020-Southern States Parcel

Prepared by Lane Engineering, LLC

HydroCAD® 10.00-17 s/n 03788 © 2016 HydroCAD Software Solutions LLC

240020 - Southern States Redevelopment

Type II 24-hr 2-yr Rainfall=3.40"

Printed 2/7/2024

Page 74

Summary for Pond 16P: RL-6

Inflow Area = 0.207 ac, 100.00% Impervious, Inflow Depth > 3.17" for 2-yr event
Inflow = 1.06 cfs @ 11.90 hrs, Volume= 0.055 af
Outflow = 1.06 cfs @ 11.90 hrs, Volume= 0.055 af, Atten= 0%, Lag= 0.0 min
Primary = 1.06 cfs @ 11.90 hrs, Volume= 0.055 af

Routing by Dyn-Stor-Ind method, Time Span= 0.00-24.00 hrs, dt= 0.05 hrs

Peak Elev= 42.39' @ 11.92 hrs


Flood Elev= 46.50'

Device	Routing	Invert	Outlet Devices
#1	Primary	41.70'	12.0" Round 12" HDPE L= 97.0' CPP, mitered to conform to fill, Ke= 0.700 Inlet / Outlet Invert= 41.70' / 41.20' S= 0.0052 '/' Cc= 0.900 n= 0.012, Flow Area= 0.79 sf

Primary OutFlow Max=0.93 cfs @ 11.90 hrs HW=42.38' TW=42.03' (Dynamic Tailwater)
1=12" HDPE (Outlet Controls 0.93 cfs @ 2.30 fps)

Pond 16P: RL-6

Hydrograph

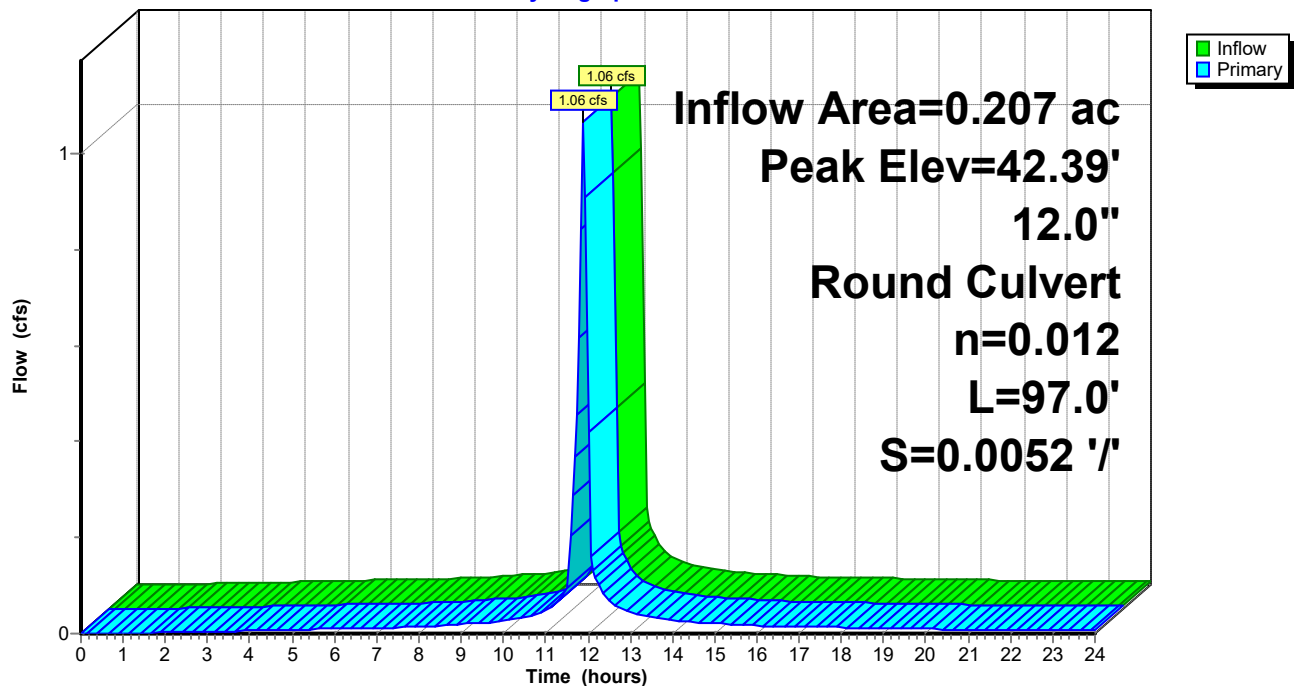

240020-Southern States Parcel

Prepared by Lane Engineering, LLC

HydroCAD® 10.00-17 s/n 03788 © 2016 HydroCAD Software Solutions LLC

240020 - Southern States Redevelopment

Type II 24-hr 2-yr Rainfall=3.40"

Printed 2/7/2024

Page 75

Stage-Area-Storage for Pond 16P: RL-6

Elevation (feet)	Storage (cubic-feet)	Elevation (feet)	Storage (cubic-feet)
41.70	0	44.25	0
41.75	0	44.30	0
41.80	0	44.35	0
41.85	0	44.40	0
41.90	0	44.45	0
41.95	0	44.50	0
42.00	0	44.55	0
42.05	0	44.60	0
42.10	0	44.65	0
42.15	0	44.70	0
42.20	0	44.75	0
42.25	0	44.80	0
42.30	0	44.85	0
42.35	0	44.90	0
42.40	0	44.95	0
42.45	0	45.00	0
42.50	0	45.05	0
42.55	0	45.10	0
42.60	0	45.15	0
42.65	0	45.20	0
42.70	0	45.25	0
42.75	0	45.30	0
42.80	0	45.35	0
42.85	0	45.40	0
42.90	0	45.45	0
42.95	0	45.50	0
43.00	0	45.55	0
43.05	0	45.60	0
43.10	0	45.65	0
43.15	0	45.70	0
43.20	0	45.75	0
43.25	0	45.80	0
43.30	0	45.85	0
43.35	0	45.90	0
43.40	0	45.95	0
43.45	0	46.00	0
43.50	0	46.05	0
43.55	0	46.10	0
43.60	0	46.15	0
43.65	0	46.20	0
43.70	0	46.25	0
43.75	0	46.30	0
43.80	0	46.35	0
43.85	0	46.40	0
43.90	0	46.45	0
43.95	0	46.50	0
44.00	0		
44.05	0		
44.10	0		
44.15	0		
44.20	0		

240020-Southern States Parcel

Prepared by Lane Engineering, LLC

HydroCAD® 10.00-17 s/n 03788 © 2016 HydroCAD Software Solutions LLC

240020 - Southern States Redevelopment

Type II 24-hr 2-yr Rainfall=3.40"

Printed 2/7/2024

Page 76

Summary for Pond 20P: RL-8

Inflow Area = 0.104 ac, 100.00% Impervious, Inflow Depth > 3.17" for 2-yr event
Inflow = 0.53 cfs @ 11.90 hrs, Volume= 0.027 af
Outflow = 0.53 cfs @ 11.90 hrs, Volume= 0.027 af, Atten= 0%, Lag= 0.0 min
Primary = 0.53 cfs @ 11.90 hrs, Volume= 0.027 af

Routing by Dyn-Stor-Ind method, Time Span= 0.00-24.00 hrs, dt= 0.05 hrs

Peak Elev= 42.75' @ 11.92 hrs


Flood Elev= 45.25'

Device	Routing	Invert	Outlet Devices
#1	Primary	42.25'	10.0" Round 10" HDPE L= 105.0' CPP, mitered to conform to fill, Ke= 0.700 Inlet / Outlet Invert= 42.25' / 41.70' S= 0.0052 '/ Cc= 0.900 n= 0.012, Flow Area= 0.55 sf

Primary OutFlow Max=0.47 cfs @ 11.90 hrs HW=42.74' TW=42.38' (Dynamic Tailwater)
↑ **1=10" HDPE** (Outlet Controls 0.47 cfs @ 2.02 fps)

Pond 20P: RL-8

Hydrograph

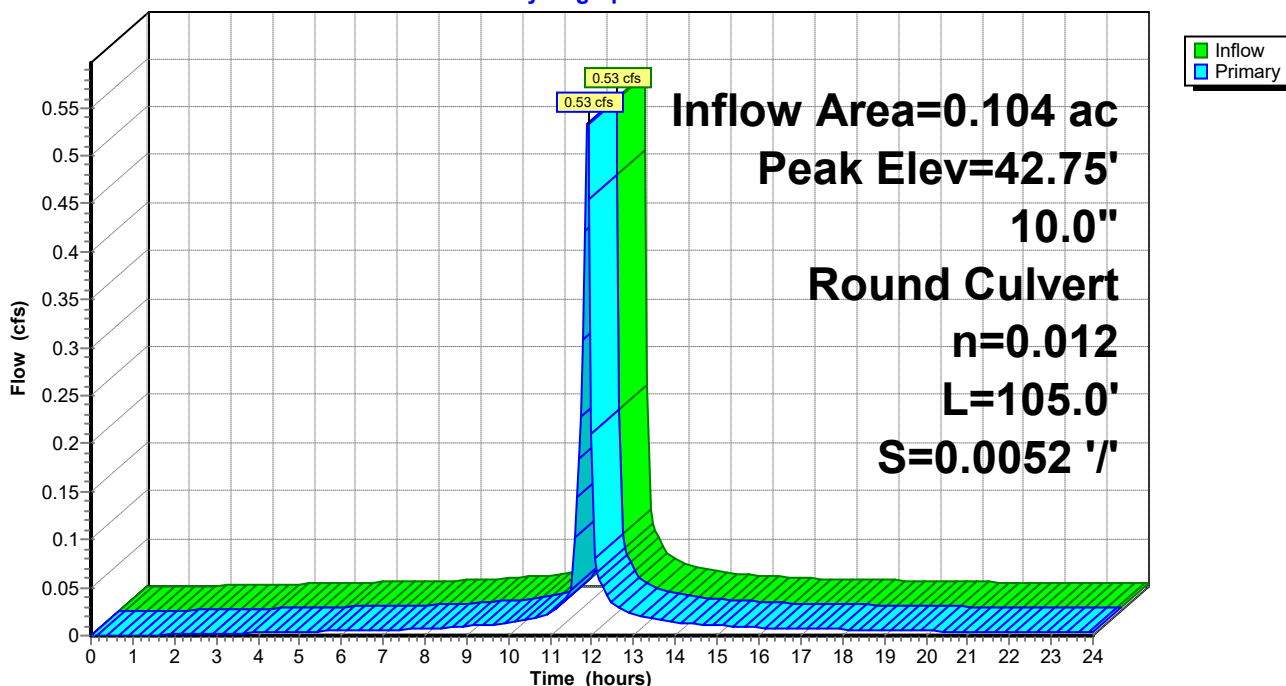

240020-Southern States Parcel

Prepared by Lane Engineering, LLC

HydroCAD® 10.00-17 s/n 03788 © 2016 HydroCAD Software Solutions LLC

240020 - Southern States Redevelopment

Type II 24-hr 2-yr Rainfall=3.40"

Printed 2/7/2024

Page 77

Stage-Area-Storage for Pond 20P: RL-8

Elevation (feet)	Storage (cubic-feet)	Elevation (feet)	Storage (cubic-feet)	Elevation (feet)	Storage (cubic-feet)
42.25	0	43.27	0	44.29	0
42.27	0	43.29	0	44.31	0
42.29	0	43.31	0	44.33	0
42.31	0	43.33	0	44.35	0
42.33	0	43.35	0	44.37	0
42.35	0	43.37	0	44.39	0
42.37	0	43.39	0	44.41	0
42.39	0	43.41	0	44.43	0
42.41	0	43.43	0	44.45	0
42.43	0	43.45	0	44.47	0
42.45	0	43.47	0	44.49	0
42.47	0	43.49	0	44.51	0
42.49	0	43.51	0	44.53	0
42.51	0	43.53	0	44.55	0
42.53	0	43.55	0	44.57	0
42.55	0	43.57	0	44.59	0
42.57	0	43.59	0	44.61	0
42.59	0	43.61	0	44.63	0
42.61	0	43.63	0	44.65	0
42.63	0	43.65	0	44.67	0
42.65	0	43.67	0	44.69	0
42.67	0	43.69	0	44.71	0
42.69	0	43.71	0	44.73	0
42.71	0	43.73	0	44.75	0
42.73	0	43.75	0	44.77	0
42.75	0	43.77	0	44.79	0
42.77	0	43.79	0	44.81	0
42.79	0	43.81	0	44.83	0
42.81	0	43.83	0	44.85	0
42.83	0	43.85	0	44.87	0
42.85	0	43.87	0	44.89	0
42.87	0	43.89	0	44.91	0
42.89	0	43.91	0	44.93	0
42.91	0	43.93	0	44.95	0
42.93	0	43.95	0	44.97	0
42.95	0	43.97	0	44.99	0
42.97	0	43.99	0	45.01	0
42.99	0	44.01	0	45.03	0
43.01	0	44.03	0	45.05	0
43.03	0	44.05	0	45.07	0
43.05	0	44.07	0	45.09	0
43.07	0	44.09	0	45.11	0
43.09	0	44.11	0	45.13	0
43.11	0	44.13	0	45.15	0
43.13	0	44.15	0	45.17	0
43.15	0	44.17	0	45.19	0
43.17	0	44.19	0	45.21	0
43.19	0	44.21	0	45.23	0
43.21	0	44.23	0	45.25	0
43.23	0	44.25	0		
43.25	0	44.27	0		

240020-Southern States Parcel

Prepared by Lane Engineering, LLC

HydroCAD® 10.00-17 s/n 03788 © 2016 HydroCAD Software Solutions LLC

240020 - Southern States Redevelopment

Type II 24-hr 2-yr Rainfall=3.40"

Printed 2/7/2024

Page 78

Summary for Pond 25P: SDI-1

Inflow Area = 2.024 ac, 64.51% Impervious, Inflow Depth > 1.91" for 2-yr event
Inflow = 5.53 cfs @ 11.98 hrs, Volume= 0.322 af
Outflow = 5.53 cfs @ 11.98 hrs, Volume= 0.322 af, Atten= 0%, Lag= 0.0 min
Primary = 5.53 cfs @ 11.98 hrs, Volume= 0.322 af

Routing by Dyn-Stor-Ind method, Time Span= 0.00-24.00 hrs, dt= 0.05 hrs

Peak Elev= 43.20' @ 12.02 hrs


Flood Elev= 46.00'

Device	Routing	Invert	Outlet Devices
#1	Primary	41.84'	30.0" Round 30" PERF. HDPE L= 201.0' Box, headwall w/3 rounded edges, Ke= 0.200 Inlet / Outlet Invert= 41.69' / 41.84' S= -0.0007 '/' Cc= 0.900 n= 0.012, Flow Area= 4.91 sf

Primary OutFlow Max=4.34 cfs @ 11.98 hrs HW=43.15' TW=42.95' (Dynamic Tailwater)
↑1=30" PERF. HDPE (Outlet Controls 4.34 cfs @ 2.10 fps)

Pond 25P: SDI-1

Hydrograph

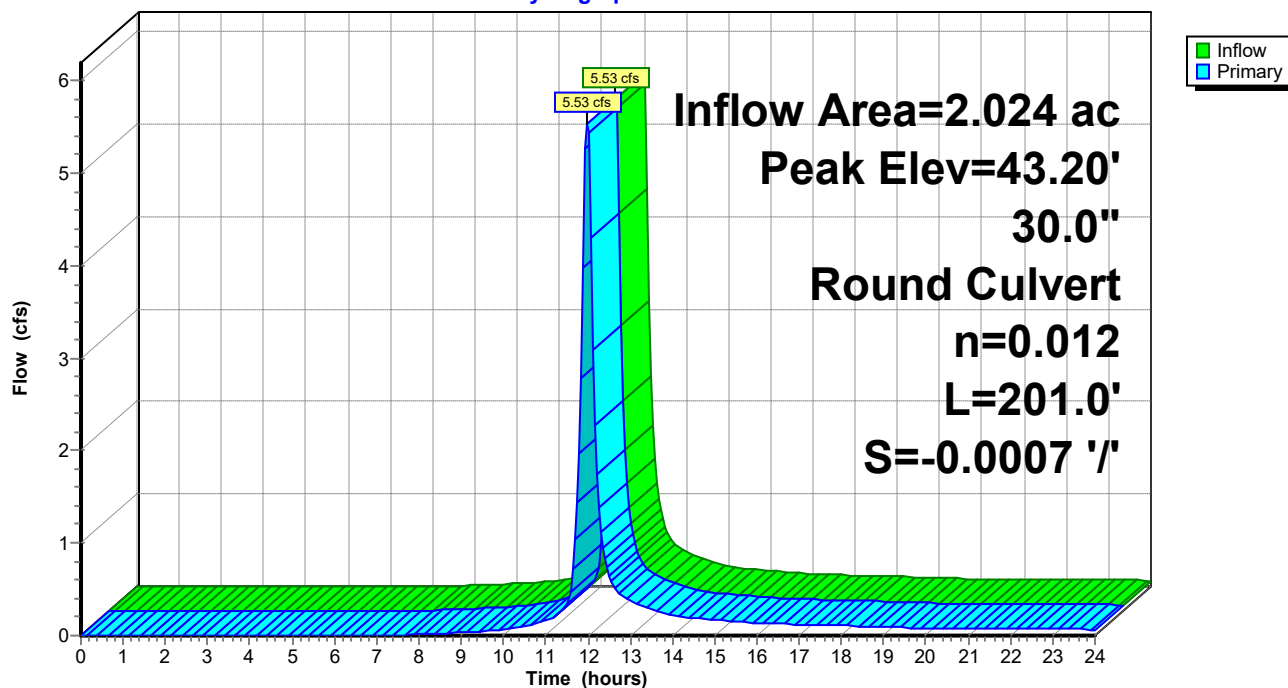

240020-Southern States Parcel

Prepared by Lane Engineering, LLC

HydroCAD® 10.00-17 s/n 03788 © 2016 HydroCAD Software Solutions LLC

240020 - Southern States Redevelopment

Type II 24-hr 2-yr Rainfall=3.40"

Printed 2/7/2024

Page 79

Stage-Area-Storage for Pond 25P: SDI-1

Elevation (feet)	Storage (cubic-feet)	Elevation (feet)	Storage (cubic-feet)
41.84	0	44.39	0
41.89	0	44.44	0
41.94	0	44.49	0
41.99	0	44.54	0
42.04	0	44.59	0
42.09	0	44.64	0
42.14	0	44.69	0
42.19	0	44.74	0
42.24	0	44.79	0
42.29	0	44.84	0
42.34	0	44.89	0
42.39	0	44.94	0
42.44	0	44.99	0
42.49	0	45.04	0
42.54	0	45.09	0
42.59	0	45.14	0
42.64	0	45.19	0
42.69	0	45.24	0
42.74	0	45.29	0
42.79	0	45.34	0
42.84	0	45.39	0
42.89	0	45.44	0
42.94	0	45.49	0
42.99	0	45.54	0
43.04	0	45.59	0
43.09	0	45.64	0
43.14	0	45.69	0
43.19	0	45.74	0
43.24	0	45.79	0
43.29	0	45.84	0
43.34	0	45.89	0
43.39	0	45.94	0
43.44	0	45.99	0
43.49	0		
43.54	0		
43.59	0		
43.64	0		
43.69	0		
43.74	0		
43.79	0		
43.84	0		
43.89	0		
43.94	0		
43.99	0		
44.04	0		
44.09	0		
44.14	0		
44.19	0		
44.24	0		
44.29	0		
44.34	0		

240020-Southern States Parcel

Prepared by Lane Engineering, LLC

HydroCAD® 10.00-17 s/n 03788 © 2016 HydroCAD Software Solutions LLC

240020 - Southern States Redevelopment

Type II 24-hr 2-yr Rainfall=3.40"

Printed 2/7/2024

Page 80

Summary for Pond 28P: Doghouse SDMH

Inflow Area = 4.944 ac, 68.48% Impervious, Inflow Depth > 1.96" for 2-yr event
Inflow = 5.76 cfs @ 11.98 hrs, Volume= 0.806 af
Outflow = 5.76 cfs @ 11.98 hrs, Volume= 0.806 af, Atten= 0%, Lag= 0.0 min
Primary = 5.76 cfs @ 11.98 hrs, Volume= 0.806 af

Routing by Dyn-Stor-Ind method, Time Span= 0.00-24.00 hrs, dt= 0.05 hrs


Peak Elev= 42.98' @ 12.00 hrs

Flood Elev= 48.00'

Device	Routing	Invert	Outlet Devices
#1	Primary	41.65'	24.0" Round Culvert L= 45.0' Box, headwall w/3 rounded edges, Ke= 0.200 Inlet / Outlet Invert= 41.65' / 41.40' S= 0.0056 '/ Cc= 0.900 n= 0.012, Flow Area= 3.14 sf

Primary OutFlow Max=5.18 cfs @ 11.98 hrs HW=42.95' TW=42.64' (Dynamic Tailwater)
↑**1=Culvert** (Outlet Controls 5.18 cfs @ 3.41 fps)

Pond 28P: Doghouse SDMH

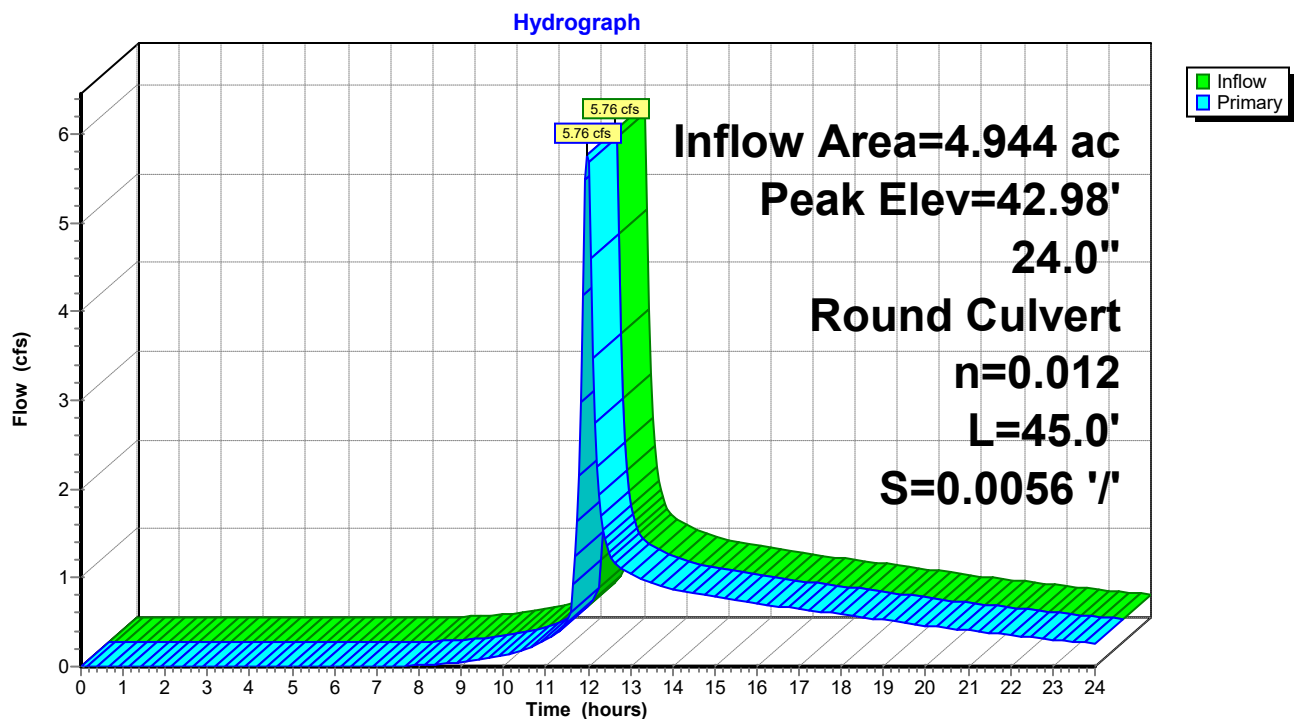

240020-Southern States Parcel

Prepared by Lane Engineering, LLC

HydroCAD® 10.00-17 s/n 03788 © 2016 HydroCAD Software Solutions LLC

240020 - Southern States Redevelopment

Type II 24-hr 2-yr Rainfall=3.40"

Printed 2/7/2024

Page 81

Stage-Area-Storage for Pond 28P: Doghouse SDMH

Elevation (feet)	Storage (cubic-feet)	Elevation (feet)	Storage (cubic-feet)
41.65	0	46.75	0
41.75	0	46.85	0
41.85	0	46.95	0
41.95	0	47.05	0
42.05	0	47.15	0
42.15	0	47.25	0
42.25	0	47.35	0
42.35	0	47.45	0
42.45	0	47.55	0
42.55	0	47.65	0
42.65	0	47.75	0
42.75	0	47.85	0
42.85	0	47.95	0
42.95	0		
43.05	0		
43.15	0		
43.25	0		
43.35	0		
43.45	0		
43.55	0		
43.65	0		
43.75	0		
43.85	0		
43.95	0		
44.05	0		
44.15	0		
44.25	0		
44.35	0		
44.45	0		
44.55	0		
44.65	0		
44.75	0		
44.85	0		
44.95	0		
45.05	0		
45.15	0		
45.25	0		
45.35	0		
45.45	0		
45.55	0		
45.65	0		
45.75	0		
45.85	0		
45.95	0		
46.05	0		
46.15	0		
46.25	0		
46.35	0		
46.45	0		
46.55	0		
46.65	0		

240020-Southern States Parcel

Prepared by Lane Engineering, LLC

HydroCAD® 10.00-17 s/n 03788 © 2016 HydroCAD Software Solutions LLC

240020 - Southern States Redevelopment

Type II 24-hr 2-yr Rainfall=3.40"

Printed 2/7/2024

Page 82

Summary for Pond EX-P: G2 Pond & Underground

Inflow Area = 3.213 ac, 70.08% Impervious, Inflow Depth > 2.09" for 2-yr event
 Inflow = 7.29 cfs @ 12.01 hrs, Volume= 0.561 af
 Outflow = 0.90 cfs @ 12.81 hrs, Volume= 0.510 af, Atten= 88%, Lag= 48.1 min
 Primary = 0.90 cfs @ 12.81 hrs, Volume= 0.510 af
 Secondary = 0.00 cfs @ 0.00 hrs, Volume= 0.000 af

Routing by Dyn-Stor-Ind method, Time Span= 0.00-24.00 hrs, dt= 0.05 hrs

Peak Elev= 45.01' @ 12.80 hrs Surf.Area= 0 sf Storage= 12,595 cf

Flood Elev= 47.00' Surf.Area= 0 sf Storage= 23,400 cf

Plug-Flow detention time= 227.1 min calculated for 0.509 af (91% of inflow)

Center-of-Mass det. time= 181.0 min (1,000.1 - 819.1)

Volume	Invert	Avail.Storage	Storage Description
#1	42.00'	23,400 cf	Custom Stage Data Listed below

Elevation (feet)	Cum.Store (cubic-feet)
42.00	0
42.25	523
42.50	1,508
42.75	2,524
43.00	3,566
43.25	4,630
43.50	5,712
43.75	6,809
44.00	7,911
44.25	9,006
44.50	10,072
45.00	12,544
46.00	17,789
47.00	23,400

Device	Routing	Invert	Outlet Devices
#1	Primary	42.00'	30.0" Round 30" PERF HDPE L= 12.0' Box, headwall w/3 rounded edges, Ke= 0.200 Inlet / Outlet Invert= 42.00' / 41.84' S= 0.0133 '/' Cc= 0.900 n= 0.012, Flow Area= 4.91 sf
#2	Device 1	42.00'	4.0" Vert. 4" hole in S-2 weir from 2005 G2 Plans C= 0.600
#3	Device 1	44.70'	6.0" W x 16.8" H Vert. 4" notched weir from G2 plans C= 0.600
#4	Device 1	46.10'	4.0' long Top of Weir in S-2 outlet box Cv= 2.62 (C= 3.28)
#5	Secondary	46.50'	60.0' long x 20.0' breadth Broad-Crested Rectangular Weir Head (feet) 0.20 0.40 0.60 0.80 1.00 1.20 1.40 1.60 Coef. (English) 2.68 2.70 2.70 2.64 2.63 2.64 2.64 2.63

240020-Southern States Parcel

Prepared by Lane Engineering, LLC

HydroCAD® 10.00-17 s/n 03788 © 2016 HydroCAD Software Solutions LLC

240020 - Southern States Redevelopment

Type II 24-hr 2-yr Rainfall=3.40"

Printed 2/7/2024

Page 83

Primary OutFlow Max=0.91 cfs @ 12.81 hrs HW=45.01' TW=42.77' (Dynamic Tailwater)

1=30" PERF HDPE (Passes 0.91 cfs of 31.66 cfs potential flow)

2=4" hole in S-2 weir from 2005 G2 Plans (Orifice Controls 0.63 cfs @ 7.21 fps)


3=4" notched weir from G2 plans (Orifice Controls 0.28 cfs @ 1.79 fps)

4=Top of Weir in S-2 outlet box (Controls 0.00 cfs)

Secondary OutFlow Max=0.00 cfs @ 0.00 hrs HW=42.00' TW=0.00' (Dynamic Tailwater)

5=Broad-Crested Rectangular Weir (Controls 0.00 cfs)

Pond EX-P: G2 Pond & Underground

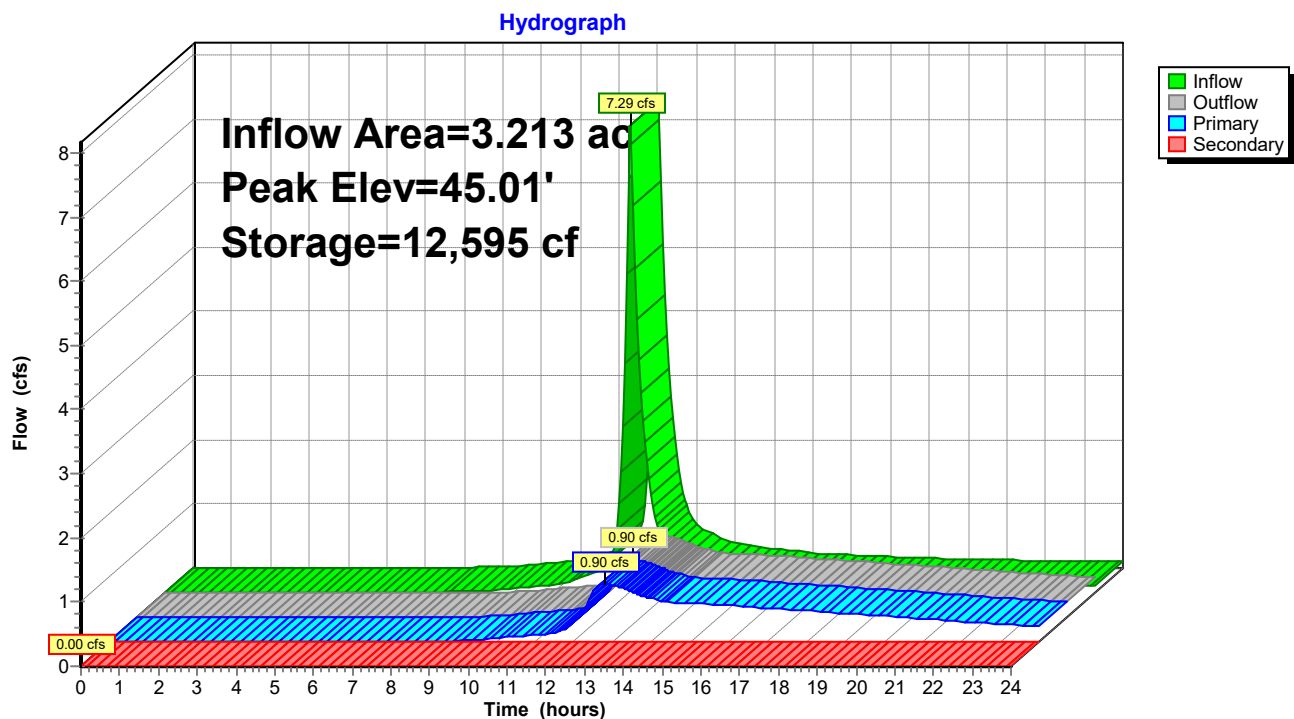

240020-Southern States Parcel

Prepared by Lane Engineering, LLC

HydroCAD® 10.00-17 s/n 03788 © 2016 HydroCAD Software Solutions LLC

240020 - Southern States Redevelopment

Type II 24-hr 2-yr Rainfall=3.40"

Printed 2/7/2024

Page 84

Stage-Area-Storage for Pond EX-P: G2 Pond & Underground

Elevation (feet)	Storage (cubic-feet)	Elevation (feet)	Storage (cubic-feet)
42.00	0	44.55	10,319
42.05	105	44.60	10,566
42.10	209	44.65	10,814
42.15	314	44.70	11,061
42.20	418	44.75	11,308
42.25	523	44.80	11,555
42.30	720	44.85	11,802
42.35	917	44.90	12,050
42.40	1,114	44.95	12,297
42.45	1,311	45.00	12,544
42.50	1,508	45.05	12,806
42.55	1,711	45.10	13,069
42.60	1,914	45.15	13,331
42.65	2,118	45.20	13,593
42.70	2,321	45.25	13,855
42.75	2,524	45.30	14,117
42.80	2,732	45.35	14,380
42.85	2,941	45.40	14,642
42.90	3,149	45.45	14,904
42.95	3,358	45.50	15,167
43.00	3,566	45.55	15,429
43.05	3,779	45.60	15,691
43.10	3,992	45.65	15,953
43.15	4,204	45.70	16,216
43.20	4,417	45.75	16,478
43.25	4,630	45.80	16,740
43.30	4,846	45.85	17,002
43.35	5,063	45.90	17,264
43.40	5,279	45.95	17,527
43.45	5,496	46.00	17,789
43.50	5,712	46.05	18,070
43.55	5,931	46.10	18,350
43.60	6,151	46.15	18,631
43.65	6,370	46.20	18,911
43.70	6,590	46.25	19,192
43.75	6,809	46.30	19,472
43.80	7,029	46.35	19,753
43.85	7,250	46.40	20,033
43.90	7,470	46.45	20,314
43.95	7,691	46.50	20,595
44.00	7,911	46.55	20,875
44.05	8,130	46.60	21,156
44.10	8,349	46.65	21,436
44.15	8,568	46.70	21,717
44.20	8,787	46.75	21,997
44.25	9,006	46.80	22,278
44.30	9,219	46.85	22,558
44.35	9,432	46.90	22,839
44.40	9,646	46.95	23,119
44.45	9,859	47.00	23,400
44.50	10,072		

240020-Southern States Parcel

Prepared by Lane Engineering, LLC

HydroCAD® 10.00-17 s/n 03788 © 2016 HydroCAD Software Solutions LLC

240020 - Southern States Redevelopment

Type II 24-hr 2-yr Rainfall=3.40"

Printed 2/7/2024

Page 85

Summary for Pond EX-PP: G2 Pond & Underground

Inflow Area = 2.920 ac, 71.23% Impervious, Inflow Depth > 2.09" for 2-yr event
 Inflow = 6.76 cfs @ 12.03 hrs, Volume= 0.507 af
 Outflow = 0.67 cfs @ 13.00 hrs, Volume= 0.484 af, Atten= 90%, Lag= 57.9 min
 Primary = 0.67 cfs @ 13.00 hrs, Volume= 0.484 af
 Secondary = 0.00 cfs @ 0.00 hrs, Volume= 0.000 af

Routing by Dyn-Stor-Ind method, Time Span= 0.00-24.00 hrs, dt= 0.05 hrs

Peak Elev= 44.74' @ 12.97 hrs Surf.Area= 0 sf Storage= 11,235 cf

Flood Elev= 47.00' Surf.Area= 0 sf Storage= 23,400 cf

Plug-Flow detention time= 203.1 min calculated for 0.484 af (95% of inflow)

Center-of-Mass det. time= 177.2 min (997.6 - 820.5)

Volume	Invert	Avail.Storage	Storage Description
#1	42.00'	23,400 cf	Custom Stage Data Listed below

Elevation (feet)	Cum.Store (cubic-feet)
42.00	0
42.25	523
42.50	1,508
42.75	2,524
43.00	3,566
43.25	4,630
43.50	5,712
43.75	6,809
44.00	7,911
44.25	9,006
44.50	10,072
45.00	12,544
46.00	17,789
47.00	23,400

Device	Routing	Invert	Outlet Devices
#1	Primary	42.00'	30.0" Round 30" PERF HDPE L= 12.0' Box, headwall w/3 rounded edges, Ke= 0.200 Inlet / Outlet Invert= 42.00' / 41.84' S= 0.0133 '/' Cc= 0.900 n= 0.012, Flow Area= 4.91 sf
#2	Device 1	42.00'	4.0" Vert. 4" hole in S-2 weir from 2005 G2 Plans C= 0.600
#3	Device 1	44.70'	6.0" W x 16.8" H Vert. 4" notched weir from G2 plans C= 0.600
#4	Device 1	46.10'	4.0' long Top of Weir in S-2 outlet box Cv= 2.62 (C= 3.28)
#5	Secondary	46.50'	60.0' long x 20.0' breadth Broad-Crested Rectangular Weir Head (feet) 0.20 0.40 0.60 0.80 1.00 1.20 1.40 1.60 Coef. (English) 2.68 2.70 2.70 2.64 2.63 2.64 2.64 2.63

240020-Southern States Parcel

Prepared by Lane Engineering, LLC

HydroCAD® 10.00-17 s/n 03788 © 2016 HydroCAD Software Solutions LLC

240020 - Southern States Redevelopment

Type II 24-hr 2-yr Rainfall=3.40"

Printed 2/7/2024

Page 86

Primary OutFlow Max=0.67 cfs @ 13.00 hrs HW=44.74' TW=42.24' (Dynamic Tailwater)

1=30" PERF HDPE (Passes 0.67 cfs of 28.16 cfs potential flow)

2=4" hole in S-2 weir from 2005 G2 Plans (Orifice Controls 0.66 cfs @ 7.60 fps)


3=4" notched weir from G2 plans (Orifice Controls 0.01 cfs @ 0.60 fps)

4=Top of Weir in S-2 outlet box (Controls 0.00 cfs)

Secondary OutFlow Max=0.00 cfs @ 0.00 hrs HW=42.00' TW=0.00' (Dynamic Tailwater)

5=Broad-Crested Rectangular Weir (Controls 0.00 cfs)

Pond EX-PP: G2 Pond & Underground

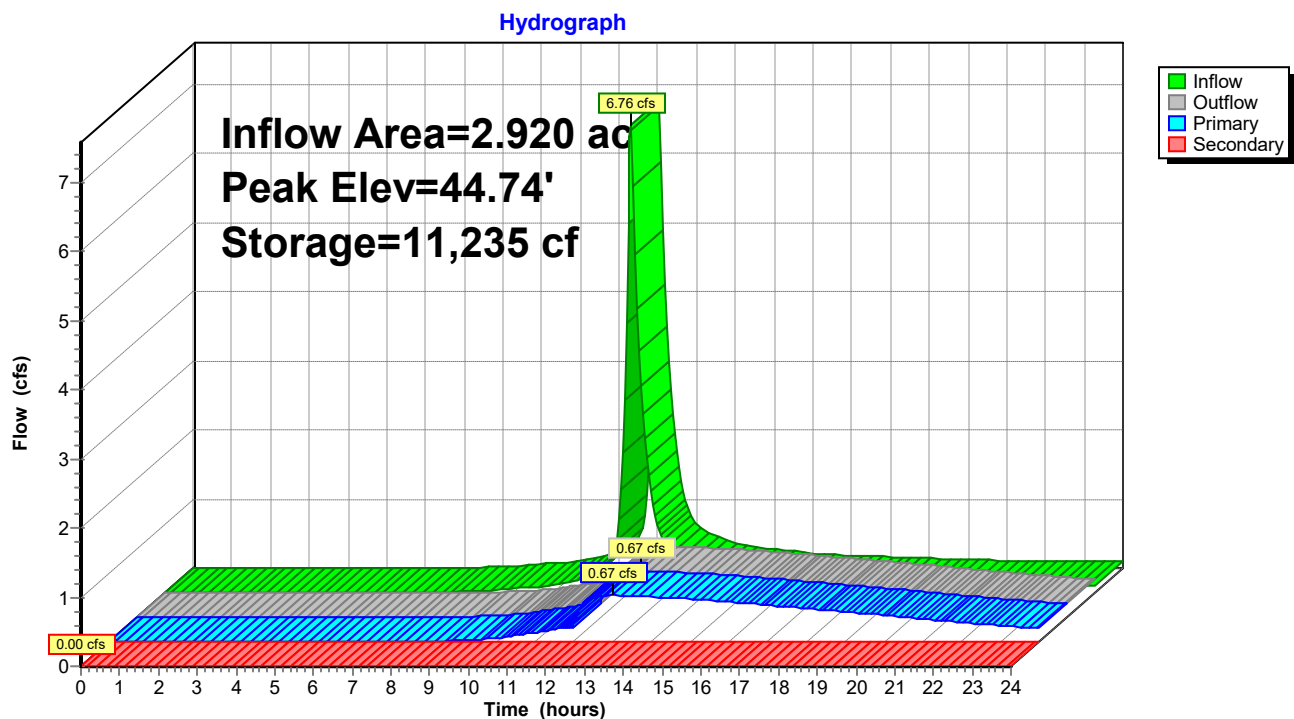

240020-Southern States Parcel

Prepared by Lane Engineering, LLC

HydroCAD® 10.00-17 s/n 03788 © 2016 HydroCAD Software Solutions LLC

240020 - Southern States Redevelopment

Type II 24-hr 2-yr Rainfall=3.40"

Printed 2/7/2024

Page 87

Stage-Area-Storage for Pond EX-PP: G2 Pond & Underground

Elevation (feet)	Storage (cubic-feet)	Elevation (feet)	Storage (cubic-feet)
42.00	0	44.55	10,319
42.05	105	44.60	10,566
42.10	209	44.65	10,814
42.15	314	44.70	11,061
42.20	418	44.75	11,308
42.25	523	44.80	11,555
42.30	720	44.85	11,802
42.35	917	44.90	12,050
42.40	1,114	44.95	12,297
42.45	1,311	45.00	12,544
42.50	1,508	45.05	12,806
42.55	1,711	45.10	13,069
42.60	1,914	45.15	13,331
42.65	2,118	45.20	13,593
42.70	2,321	45.25	13,855
42.75	2,524	45.30	14,117
42.80	2,732	45.35	14,380
42.85	2,941	45.40	14,642
42.90	3,149	45.45	14,904
42.95	3,358	45.50	15,167
43.00	3,566	45.55	15,429
43.05	3,779	45.60	15,691
43.10	3,992	45.65	15,953
43.15	4,204	45.70	16,216
43.20	4,417	45.75	16,478
43.25	4,630	45.80	16,740
43.30	4,846	45.85	17,002
43.35	5,063	45.90	17,264
43.40	5,279	45.95	17,527
43.45	5,496	46.00	17,789
43.50	5,712	46.05	18,070
43.55	5,931	46.10	18,350
43.60	6,151	46.15	18,631
43.65	6,370	46.20	18,911
43.70	6,590	46.25	19,192
43.75	6,809	46.30	19,472
43.80	7,029	46.35	19,753
43.85	7,250	46.40	20,033
43.90	7,470	46.45	20,314
43.95	7,691	46.50	20,595
44.00	7,911	46.55	20,875
44.05	8,130	46.60	21,156
44.10	8,349	46.65	21,436
44.15	8,568	46.70	21,717
44.20	8,787	46.75	21,997
44.25	9,006	46.80	22,278
44.30	9,219	46.85	22,558
44.35	9,432	46.90	22,839
44.40	9,646	46.95	23,119
44.45	9,859	47.00	23,400
44.50	10,072		

240020-Southern States Parcel

Prepared by Lane Engineering, LLC

HydroCAD® 10.00-17 s/n 03788 © 2016 HydroCAD Software Solutions LLC

240020 - Southern States Redevelopment

Type II 24-hr 2-yr Rainfall=3.40"

Printed 2/7/2024

Page 88

Summary for Pond EX1: Existing SDMH

Inflow Area = 3.213 ac, 70.08% Impervious, Inflow Depth > 1.90" for 2-yr event
Inflow = 0.90 cfs @ 12.81 hrs, Volume= 0.510 af
Outflow = 0.90 cfs @ 12.83 hrs, Volume= 0.510 af, Atten= 0%, Lag= 0.9 min
Primary = 0.90 cfs @ 12.83 hrs, Volume= 0.510 af

Routing by Dyn-Stor-Ind method, Time Span= 0.00-24.00 hrs, dt= 0.05 hrs


Peak Elev= 43.44' @ 12.13 hrs

Flood Elev= 48.04'

Device	Routing	Invert	Outlet Devices
#1	Primary	41.84'	30.0" Round 30" PERF. HDPE L= 201.0' Box, headwall w/3 rounded edges, Ke= 0.200 Inlet / Outlet Invert= 41.84' / 41.69' S= 0.0007 '/ Cc= 0.900 n= 0.012, Flow Area= 4.91 sf

Primary OutFlow Max=0.96 cfs @ 12.83 hrs HW=42.77' TW=42.72' (Dynamic Tailwater)
1=30" PERF. HDPE (Outlet Controls 0.96 cfs @ 0.86 fps)

Pond EX1: Existing SDMH

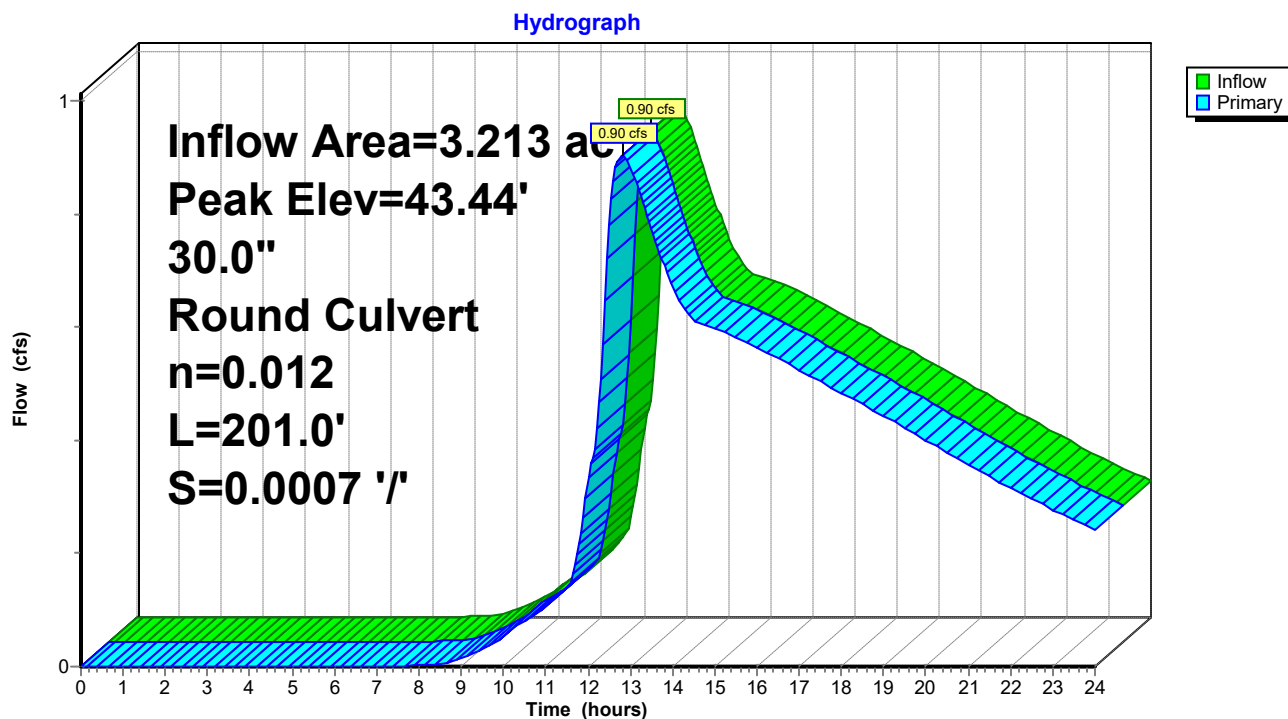

240020-Southern States Parcel

Prepared by Lane Engineering, LLC

HydroCAD® 10.00-17 s/n 03788 © 2016 HydroCAD Software Solutions LLC

240020 - Southern States Redevelopment

Type II 24-hr 2-yr Rainfall=3.40"

Printed 2/7/2024

Page 89

Stage-Area-Storage for Pond EX1: Existing SDMH

Elevation (feet)	Storage (cubic-feet)	Elevation (feet)	Storage (cubic-feet)
41.84	0	46.94	0
41.94	0	47.04	0
42.04	0	47.14	0
42.14	0	47.24	0
42.24	0	47.34	0
42.34	0	47.44	0
42.44	0	47.54	0
42.54	0	47.64	0
42.64	0	47.74	0
42.74	0	47.84	0
42.84	0	47.94	0
42.94	0	48.04	0
43.04	0		
43.14	0		
43.24	0		
43.34	0		
43.44	0		
43.54	0		
43.64	0		
43.74	0		
43.84	0		
43.94	0		
44.04	0		
44.14	0		
44.24	0		
44.34	0		
44.44	0		
44.54	0		
44.64	0		
44.74	0		
44.84	0		
44.94	0		
45.04	0		
45.14	0		
45.24	0		
45.34	0		
45.44	0		
45.54	0		
45.64	0		
45.74	0		
45.84	0		
45.94	0		
46.04	0		
46.14	0		
46.24	0		
46.34	0		
46.44	0		
46.54	0		
46.64	0		
46.74	0		
46.84	0		

240020-Southern States Parcel

Prepared by Lane Engineering, LLC

HydroCAD® 10.00-17 s/n 03788 © 2016 HydroCAD Software Solutions LLC

240020 - Southern States Redevelopment

Type II 24-hr 2-yr Rainfall=3.40"

Printed 2/7/2024

Page 90

Summary for Pond EX2: Existing SDI

Inflow Area = 3.213 ac, 70.08% Impervious, Inflow Depth > 1.90" for 2-yr event
Inflow = 0.90 cfs @ 12.83 hrs, Volume= 0.510 af
Outflow = 0.91 cfs @ 12.84 hrs, Volume= 0.510 af, Atten= 0%, Lag= 0.5 min
Primary = 0.91 cfs @ 12.84 hrs, Volume= 0.510 af

Routing by Dyn-Stor-Ind method, Time Span= 0.00-24.00 hrs, dt= 0.05 hrs


Peak Elev= 43.44' @ 12.08 hrs

Flood Elev= 47.05'

Device	Routing	Invert	Outlet Devices
#1	Primary	41.49'	30.0" Round 30" HDPE L= 119.1' Box, headwall w/3 square edges, Ke= 0.500 Inlet / Outlet Invert= 41.49' / 41.22' S= 0.0023 '/ Cc= 0.900 n= 0.012, Flow Area= 4.91 sf

Primary OutFlow Max=1.07 cfs @ 12.84 hrs HW=42.72' TW=42.70' (Dynamic Tailwater)
↑1=30" HDPE (Outlet Controls 1.07 cfs @ 0.65 fps)

Pond EX2: Existing SDI

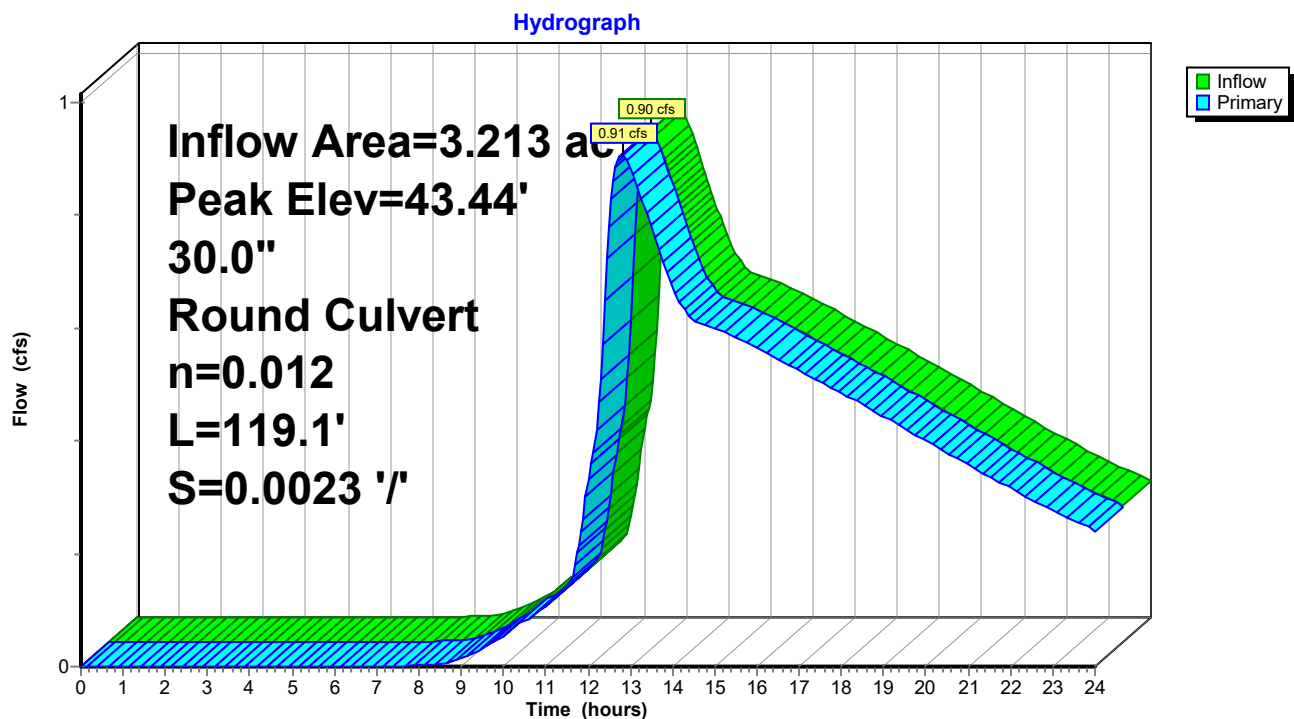

240020-Southern States Parcel

Prepared by Lane Engineering, LLC

HydroCAD® 10.00-17 s/n 03788 © 2016 HydroCAD Software Solutions LLC

240020 - Southern States Redevelopment

Type II 24-hr 2-yr Rainfall=3.40"

Printed 2/7/2024

Page 91

Stage-Area-Storage for Pond EX2: Existing SDI

Elevation (feet)	Storage (cubic-feet)	Elevation (feet)	Storage (cubic-feet)	Elevation (feet)	Storage (cubic-feet)
41.49	0	43.53	0	45.57	0
41.53	0	43.57	0	45.61	0
41.57	0	43.61	0	45.65	0
41.61	0	43.65	0	45.69	0
41.65	0	43.69	0	45.73	0
41.69	0	43.73	0	45.77	0
41.73	0	43.77	0	45.81	0
41.77	0	43.81	0	45.85	0
41.81	0	43.85	0	45.89	0
41.85	0	43.89	0	45.93	0
41.89	0	43.93	0	45.97	0
41.93	0	43.97	0	46.01	0
41.97	0	44.01	0	46.05	0
42.01	0	44.05	0	46.09	0
42.05	0	44.09	0	46.13	0
42.09	0	44.13	0	46.17	0
42.13	0	44.17	0	46.21	0
42.17	0	44.21	0	46.25	0
42.21	0	44.25	0	46.29	0
42.25	0	44.29	0	46.33	0
42.29	0	44.33	0	46.37	0
42.33	0	44.37	0	46.41	0
42.37	0	44.41	0	46.45	0
42.41	0	44.45	0	46.49	0
42.45	0	44.49	0	46.53	0
42.49	0	44.53	0	46.57	0
42.53	0	44.57	0	46.61	0
42.57	0	44.61	0	46.65	0
42.61	0	44.65	0	46.69	0
42.65	0	44.69	0	46.73	0
42.69	0	44.73	0	46.77	0
42.73	0	44.77	0	46.81	0
42.77	0	44.81	0	46.85	0
42.81	0	44.85	0	46.89	0
42.85	0	44.89	0	46.93	0
42.89	0	44.93	0	46.97	0
42.93	0	44.97	0	47.01	0
42.97	0	45.01	0	47.05	0
43.01	0	45.05	0		
43.05	0	45.09	0		
43.09	0	45.13	0		
43.13	0	45.17	0		
43.17	0	45.21	0		
43.21	0	45.25	0		
43.25	0	45.29	0		
43.29	0	45.33	0		
43.33	0	45.37	0		
43.37	0	45.41	0		
43.41	0	45.45	0		
43.45	0	45.49	0		
43.49	0	45.53	0		

240020-Southern States Parcel

Prepared by Lane Engineering, LLC

HydroCAD® 10.00-17 s/n 03788 © 2016 HydroCAD Software Solutions LLC

240020 - Southern States Redevelopment

Type II 24-hr 2-yr Rainfall=3.40"

Printed 2/7/2024

Page 92

Summary for Pond EXCL1: Ex Northern Entrance Culvert

Inflow Area = 10.662 ac, 56.13% Impervious, Inflow Depth > 1.65" for 2-yr event
Inflow = 10.58 cfs @ 12.06 hrs, Volume= 1.470 af
Outflow = 10.58 cfs @ 12.06 hrs, Volume= 1.470 af, Atten= 0%, Lag= 0.0 min
Primary = 8.85 cfs @ 12.06 hrs, Volume= 1.448 af
Secondary = 1.73 cfs @ 12.06 hrs, Volume= 0.021 af

Routing by Dyn-Stor-Ind method, Time Span= 0.00-24.00 hrs, dt= 0.05 hrs

Peak Elev= 40.75' @ 12.06 hrs

Flood Elev= 40.05'

Device	Routing	Invert	Outlet Devices
#1	Primary	38.52'	21.0" W x 15.0" H, R=10.8"/33.1" Pipe Arch CMP_Arch_1/2 21x15 L= 44.7' CMP, mitered to conform to fill, Ke= 0.700 Inlet / Outlet Invert= 38.52' / 37.56' S= 0.0215 '/' Cc= 0.900 n= 0.025 Corrugated metal, Flow Area= 1.74 sf
#2	Secondary	40.00'	1.0' long x 42.0' breadth Over top of entrance pavement Head (feet) 0.20 0.40 0.60 0.80 1.00 1.20 1.40 1.60 Coef. (English) 2.68 2.70 2.70 2.64 2.63 2.64 2.64 2.63


Primary OutFlow Max=8.78 cfs @ 12.06 hrs HW=40.72' TW=0.00' (Dynamic Tailwater)

↳ **1=CMP_Arch_1/2 21x15** (Barrel Controls 8.78 cfs @ 5.04 fps)

Secondary OutFlow Max=1.64 cfs @ 12.06 hrs HW=40.72' TW=0.00' (Dynamic Tailwater)

↳ **2=Over top of entrance pavement** (Weir Controls 1.64 cfs @ 2.27 fps)

Pond EXCL1: Ex Northern Entrance Culvert

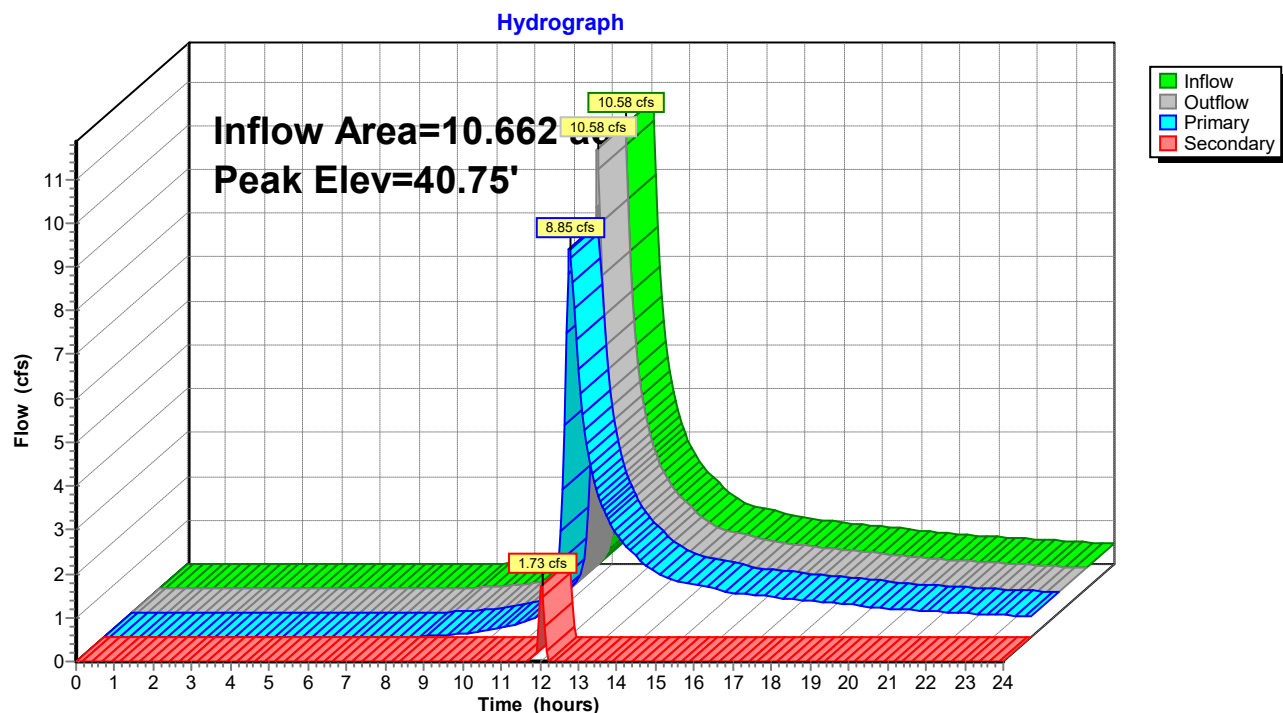

240020-Southern States Parcel

Prepared by Lane Engineering, LLC

HydroCAD® 10.00-17 s/n 03788 © 2016 HydroCAD Software Solutions LLC

240020 - Southern States Redevelopment

Type II 24-hr 2-yr Rainfall=3.40"

Printed 2/7/2024

Page 93

Stage-Area-Storage for Pond EXCL1: Ex Northern Entrance Culvert

Elevation (feet)	Storage (cubic-feet)	Elevation (feet)	Storage (cubic-feet)	Elevation (feet)	Storage (cubic-feet)
38.52	0	39.54	0	40.56	0
38.54	0	39.56	0	40.58	0
38.56	0	39.58	0	40.60	0
38.58	0	39.60	0	40.62	0
38.60	0	39.62	0	40.64	0
38.62	0	39.64	0	40.66	0
38.64	0	39.66	0	40.68	0
38.66	0	39.68	0	40.70	0
38.68	0	39.70	0	40.72	0
38.70	0	39.72	0	40.74	0
38.72	0	39.74	0		
38.74	0	39.76	0		
38.76	0	39.78	0		
38.78	0	39.80	0		
38.80	0	39.82	0		
38.82	0	39.84	0		
38.84	0	39.86	0		
38.86	0	39.88	0		
38.88	0	39.90	0		
38.90	0	39.92	0		
38.92	0	39.94	0		
38.94	0	39.96	0		
38.96	0	39.98	0		
38.98	0	40.00	0		
39.00	0	40.02	0		
39.02	0	40.04	0		
39.04	0	40.06	0		
39.06	0	40.08	0		
39.08	0	40.10	0		
39.10	0	40.12	0		
39.12	0	40.14	0		
39.14	0	40.16	0		
39.16	0	40.18	0		
39.18	0	40.20	0		
39.20	0	40.22	0		
39.22	0	40.24	0		
39.24	0	40.26	0		
39.26	0	40.28	0		
39.28	0	40.30	0		
39.30	0	40.32	0		
39.32	0	40.34	0		
39.34	0	40.36	0		
39.36	0	40.38	0		
39.38	0	40.40	0		
39.40	0	40.42	0		
39.42	0	40.44	0		
39.44	0	40.46	0		
39.46	0	40.48	0		
39.48	0	40.50	0		
39.50	0	40.52	0		
39.52	0	40.54	0		

240020-Southern States Parcel

Prepared by Lane Engineering, LLC

HydroCAD® 10.00-17 s/n 03788 © 2016 HydroCAD Software Solutions LLC

240020 - Southern States Redevelopment

Type II 24-hr 2-yr Rainfall=3.40"

Printed 2/7/2024

Page 94

Summary for Pond EXCL2: Ex Southern Entrance Culvert

Inflow Area = 8.271 ac, 61.23% Impervious, Inflow Depth > 1.78" for 2-yr event
Inflow = 10.05 cfs @ 12.05 hrs, Volume= 1.230 af
Outflow = 10.05 cfs @ 12.05 hrs, Volume= 1.230 af, Atten= 0%, Lag= 0.0 min
Primary = 8.78 cfs @ 12.05 hrs, Volume= 1.217 af
Secondary = 1.27 cfs @ 12.05 hrs, Volume= 0.013 af

Routing by Dyn-Stor-Ind method, Time Span= 0.00-24.00 hrs, dt= 0.05 hrs

Peak Elev= 41.80' @ 12.05 hrs

Flood Elev= 41.33'

Device	Routing	Invert	Outlet Devices
#1	Primary	38.94'	18.0" Round 18" CMP L= 46.0' CMP, mitered to conform to fill, Ke= 0.700 Inlet / Outlet Invert= 38.94' / 38.46' S= 0.0104 '/' Cc= 0.900 n= 0.025 Corrugated metal, Flow Area= 1.77 sf
#2	Secondary	41.20'	1.0' long x 45.0' breadth Over top of entrance pavement Head (feet) 0.20 0.40 0.60 0.80 1.00 1.20 1.40 1.60 Coef. (English) 2.68 2.70 2.70 2.64 2.63 2.64 2.64 2.63


Primary OutFlow Max=8.76 cfs @ 12.05 hrs HW=41.80' TW=39.84' (Dynamic Tailwater)

↳ **1=18" CMP** (Barrel Controls 8.76 cfs @ 4.96 fps)

Secondary OutFlow Max=1.25 cfs @ 12.05 hrs HW=41.80' TW=39.84' (Dynamic Tailwater)

↳ **2=Over top of entrance pavement** (Weir Controls 1.25 cfs @ 2.09 fps)

Pond EXCL2: Ex Southern Entrance Culvert

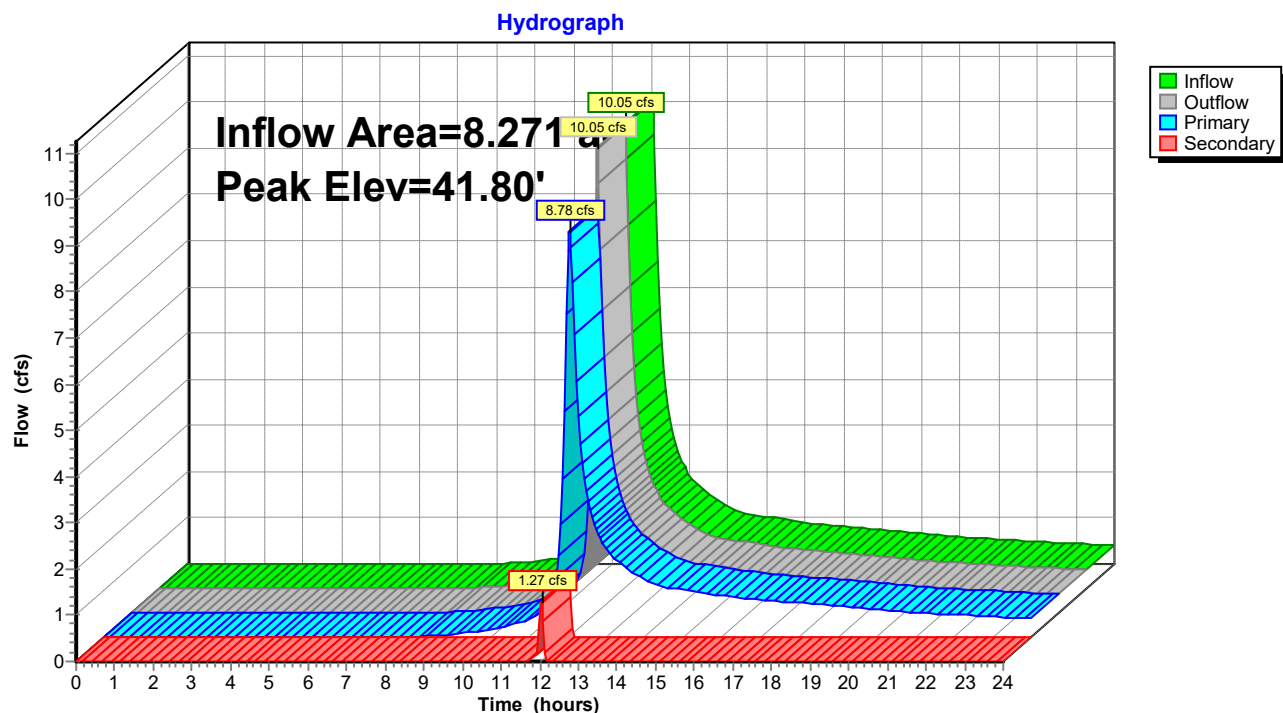

240020-Southern States Parcel

Prepared by Lane Engineering, LLC

HydroCAD® 10.00-17 s/n 03788 © 2016 HydroCAD Software Solutions LLC

240020 - Southern States Redevelopment

Type II 24-hr 2-yr Rainfall=3.40"

Printed 2/7/2024

Page 95

Stage-Area-Storage for Pond EXCL2: Ex Southern Entrance Culvert

Elevation (feet)	Storage (cubic-feet)	Elevation (feet)	Storage (cubic-feet)	Elevation (feet)	Storage (cubic-feet)
38.94	0	39.96	0	40.98	0
38.96	0	39.98	0	41.00	0
38.98	0	40.00	0	41.02	0
39.00	0	40.02	0	41.04	0
39.02	0	40.04	0	41.06	0
39.04	0	40.06	0	41.08	0
39.06	0	40.08	0	41.10	0
39.08	0	40.10	0	41.12	0
39.10	0	40.12	0	41.14	0
39.12	0	40.14	0	41.16	0
39.14	0	40.16	0	41.18	0
39.16	0	40.18	0	41.20	0
39.18	0	40.20	0	41.22	0
39.20	0	40.22	0	41.24	0
39.22	0	40.24	0	41.26	0
39.24	0	40.26	0	41.28	0
39.26	0	40.28	0	41.30	0
39.28	0	40.30	0	41.32	0
39.30	0	40.32	0	41.34	0
39.32	0	40.34	0	41.36	0
39.34	0	40.36	0	41.38	0
39.36	0	40.38	0	41.40	0
39.38	0	40.40	0	41.42	0
39.40	0	40.42	0	41.44	0
39.42	0	40.44	0	41.46	0
39.44	0	40.46	0	41.48	0
39.46	0	40.48	0	41.50	0
39.48	0	40.50	0	41.52	0
39.50	0	40.52	0	41.54	0
39.52	0	40.54	0	41.56	0
39.54	0	40.56	0	41.58	0
39.56	0	40.58	0	41.60	0
39.58	0	40.60	0	41.62	0
39.60	0	40.62	0	41.64	0
39.62	0	40.64	0	41.66	0
39.64	0	40.66	0	41.68	0
39.66	0	40.68	0	41.70	0
39.68	0	40.70	0	41.72	0
39.70	0	40.72	0	41.74	0
39.72	0	40.74	0	41.76	0
39.74	0	40.76	0	41.78	0
39.76	0	40.78	0	41.80	0
39.78	0	40.80	0		
39.80	0	40.82	0		
39.82	0	40.84	0		
39.84	0	40.86	0		
39.86	0	40.88	0		
39.88	0	40.90	0		
39.90	0	40.92	0		
39.92	0	40.94	0		
39.94	0	40.96	0		

240020-Southern States Parcel

Prepared by Lane Engineering, LLC

HydroCAD® 10.00-17 s/n 03788 © 2016 HydroCAD Software Solutions LLC

240020 - Southern States Redevelopment

Type II 24-hr 2-yr Rainfall=3.40"

Printed 2/7/2024

Page 96

Summary for Pond MBR#1: MBR#1

Inflow Area = 0.452 ac, 67.32% Impervious, Inflow Depth > 2.00" for 2-yr event
 Inflow = 1.67 cfs @ 11.91 hrs, Volume= 0.076 af
 Outflow = 0.02 cfs @ 20.12 hrs, Volume= 0.007 af, Atten= 99%, Lag= 492.1 min
 Primary = 0.02 cfs @ 20.12 hrs, Volume= 0.007 af

Routing by Dyn-Stor-Ind method, Time Span= 0.00-24.00 hrs, dt= 0.05 hrs

Peak Elev= 44.83' @ 20.12 hrs Surf.Area= 2,098 sf Storage= 2,975 cf

Plug-Flow detention time= 651.1 min calculated for 0.007 af (10% of inflow)

Center-of-Mass det. time= 466.8 min (1,278.3 - 811.5)

Volume	Invert	Avail.Storage	Storage Description			
#1	41.79'	5,356 cf	Custom Stage Data (Irregular) Listed below (Recalc)			
Elevation (feet)	Surf.Area (sq-ft)	Perim. (feet)	Voids (%)	Inc.Store (cubic-feet)	Cum.Store (cubic-feet)	Wet.Area (sq-ft)
41.79	1,437	149.0	0.0	0	0	1,437
41.80	1,437	149.0	40.0	6	6	1,438
43.79	1,437	149.0	40.0	1,144	1,150	1,735
43.80	1,437	149.0	100.0	14	1,164	1,736
45.80	2,833	200.0	100.0	4,192	5,356	3,195

Device	Routing	Invert	Outlet Devices
#1	Primary	41.79'	12.0" Round 12" HDPE L= 43.0' Box, headwall w/3 square edges, Ke= 0.500 Inlet / Outlet Invert= 41.79' / 41.70' S= 0.0021 '/' Cc= 0.900 n= 0.012, Flow Area= 0.79 sf
#2	Device 1	44.80'	12.0" W x 6.0" H Vert. 12" notch in box C= 0.600
#3	Device 1	45.30'	10.7' long Rim SHA 374.23 0 End Contraction(s)

Primary OutFlow Max=0.02 cfs @ 20.12 hrs HW=44.83' TW=41.97' (Dynamic Tailwater)

1=12" HDPE (Passes 0.02 cfs of 5.65 cfs potential flow)
 2=12" notch in box (Orifice Controls 0.02 cfs @ 0.56 fps)
 3=Rim SHA 374.23 (Controls 0.00 cfs)

240020-Southern States Parcel

Prepared by Lane Engineering, LLC

HydroCAD® 10.00-17 s/n 03788 © 2016 HydroCAD Software Solutions LLC


240020 - Southern States Redevelopment

Type II 24-hr 2-yr Rainfall=3.40"

Printed 2/7/2024

Page 97

Pond MBR#1: MBR#1

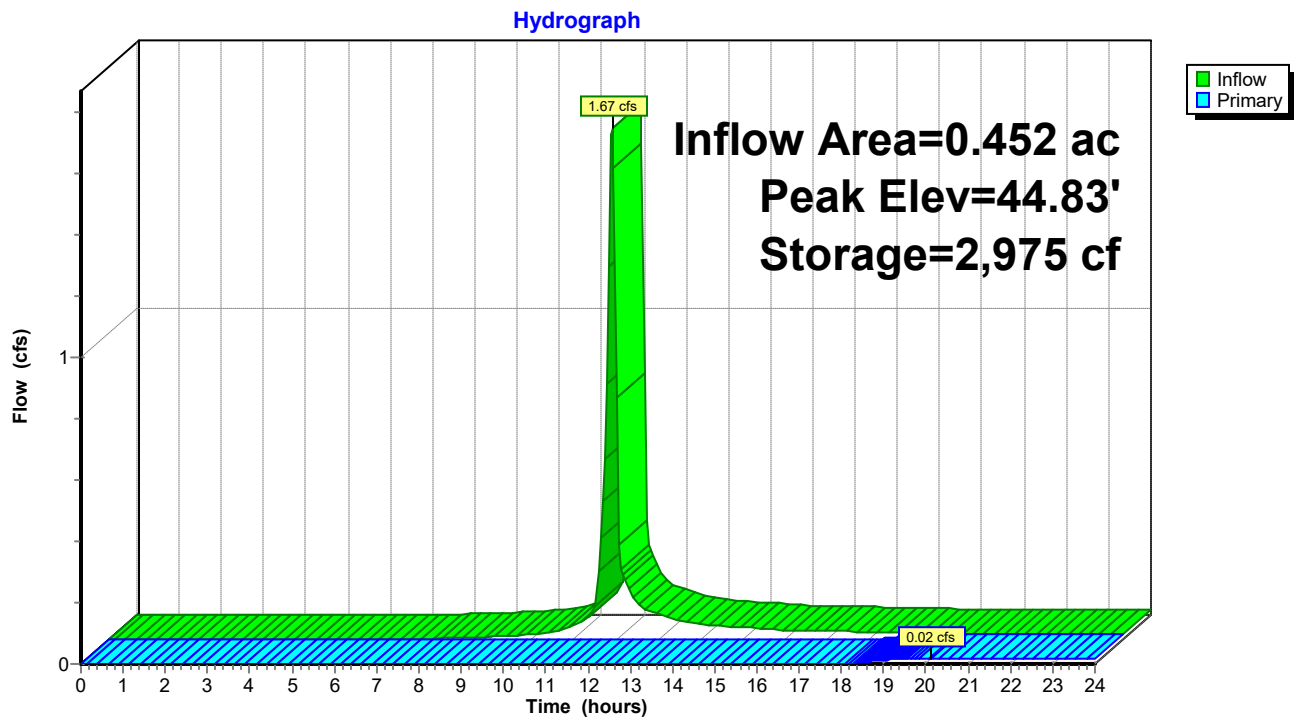

240020-Southern States Parcel

Prepared by Lane Engineering, LLC

HydroCAD® 10.00-17 s/n 03788 © 2016 HydroCAD Software Solutions LLC

240020 - Southern States Redevelopment

Type II 24-hr 2-yr Rainfall=3.40"

Printed 2/7/2024

Page 98

Stage-Area-Storage for Pond MBR#1: MBR#1

Elevation (feet)	Surface (sq-ft)	Storage (cubic-feet)	Elevation (feet)	Surface (sq-ft)	Storage (cubic-feet)
41.79	1,437	0	44.34	1,768	2,028
41.84	1,437	29	44.39	1,800	2,117
41.89	1,437	57	44.44	1,833	2,208
41.94	1,437	86	44.49	1,866	2,300
41.99	1,437	115	44.54	1,899	2,394
42.04	1,437	144	44.59	1,932	2,490
42.09	1,437	172	44.64	1,966	2,588
42.14	1,437	201	44.69	2,000	2,687
42.19	1,437	230	44.74	2,035	2,788
42.24	1,437	259	44.79	2,069	2,890
42.29	1,437	287	44.84	2,104	2,994
42.34	1,437	316	44.89	2,140	3,101
42.39	1,437	345	44.94	2,175	3,208
42.44	1,437	374	44.99	2,211	3,318
42.49	1,437	402	45.04	2,247	3,430
42.54	1,437	431	45.09	2,284	3,543
42.59	1,437	460	45.14	2,320	3,658
42.64	1,437	489	45.19	2,357	3,775
42.69	1,437	517	45.24	2,395	3,894
42.74	1,437	546	45.29	2,432	4,014
42.79	1,437	575	45.34	2,470	4,137
42.84	1,437	604	45.39	2,509	4,261
42.89	1,437	632	45.44	2,547	4,388
42.94	1,437	661	45.49	2,586	4,516
42.99	1,437	690	45.54	2,625	4,646
43.04	1,437	719	45.59	2,664	4,779
43.09	1,437	747	45.64	2,704	4,913
43.14	1,437	776	45.69	2,744	5,049
43.19	1,437	805	45.74	2,784	5,187
43.24	1,437	833	45.79	2,825	5,327
43.29	1,437	862			
43.34	1,437	891			
43.39	1,437	920			
43.44	1,437	948			
43.49	1,437	977			
43.54	1,437	1,006			
43.59	1,437	1,035			
43.64	1,437	1,063			
43.69	1,437	1,092			
43.74	1,437	1,121			
43.79	1,437	1,150			
43.84	1,460	1,222			
43.89	1,490	1,296			
43.94	1,519	1,371			
43.99	1,549	1,448			
44.04	1,580	1,526			
44.09	1,610	1,606			
44.14	1,641	1,687			
44.19	1,672	1,770			
44.24	1,704	1,854			
44.29	1,736	1,940			

240020-Southern States Parcel

Prepared by Lane Engineering, LLC

HydroCAD® 10.00-17 s/n 03788 © 2016 HydroCAD Software Solutions LLC

240020 - Southern States Redevelopment

Type II 24-hr 2-yr Rainfall=3.40"

Printed 2/7/2024

Page 99

Summary for Pond SGW#1: SGW#1

Inflow Area = 2.315 ac, 74.35% Impervious, Inflow Depth > 2.37" for 2-yr event
 Inflow = 9.40 cfs @ 11.91 hrs, Volume= 0.458 af
 Outflow = 0.16 cfs @ 15.89 hrs, Volume= 0.125 af, Atten= 98%, Lag= 239.0 min
 Primary = 0.16 cfs @ 15.89 hrs, Volume= 0.125 af
 Secondary = 0.00 cfs @ 0.00 hrs, Volume= 0.000 af

Routing by Dyn-Stor-Ind method, Time Span= 0.00-24.00 hrs, dt= 0.05 hrs
 Peak Elev= 41.19' @ 15.89 hrs Surf.Area= 10,024 sf Storage= 15,344 cf

Plug-Flow detention time= 482.3 min calculated for 0.125 af (27% of inflow)
 Center-of-Mass det. time= 312.0 min (1,087.6 - 775.5)

Volume	Invert	Avail.Storage	Storage Description
#1	39.40'	35,078 cf	Custom Stage Data (Irregular) Listed below (Recalc)

Elevation (feet)	Surf.Area (sq-ft)	Perim. (feet)	Inc.Store (cubic-feet)	Cum.Store (cubic-feet)	Wet.Area (sq-ft)
39.40	7,196	368.0	0	0	7,196
40.40	8,760	400.0	7,965	7,965	9,189
42.90	13,074	463.0	27,113	35,078	13,648

Device	Routing	Invert	Outlet Devices
#1	Primary	38.00'	12.0" Round Culvert L= 52.0' Box, headwall w/3 square edges, Ke= 0.500 Inlet / Outlet Invert= 38.00' / 37.70' S= 0.0058 '/' Cc= 0.900 n= 0.012, Flow Area= 0.79 sf
#2	Device 1	40.90'	4.0" W x 6.0" H Vert. 4" Notch in 374.23 C= 0.600
#3	Device 1	41.40'	6.0" W x 12.0" H Vert. 6" Notch in 374.23 C= 0.600
#4	Device 1	42.40'	10.7' long Rim SHA 374.23 0 End Contraction(s)
#5	Secondary	42.70'	10.0' long x 4.0' breadth Broad-Crested Rectangular Weir Head (feet) 0.20 0.40 0.60 0.80 1.00 1.20 1.40 1.60 1.80 2.00 2.50 3.00 3.50 4.00 4.50 5.00 5.50 Coef. (English) 2.38 2.54 2.69 2.68 2.67 2.67 2.65 2.66 2.66 2.68 2.72 2.73 2.76 2.79 2.88 3.07 3.32

Primary OutFlow Max=0.16 cfs @ 15.89 hrs HW=41.19' TW=38.24' (Dynamic Tailwater)

↑ **1=Culvert** (Passes 0.16 cfs of 5.84 cfs potential flow)
 ↑ **2=4" Notch in 374.23** (Orifice Controls 0.16 cfs @ 1.72 fps)
 ↑ **3=6" Notch in 374.23** (Controls 0.00 cfs)
 ↑ **4=Rim SHA 374.23** (Controls 0.00 cfs)

Secondary OutFlow Max=0.00 cfs @ 0.00 hrs HW=39.40' (Free Discharge)

↑ **5=Broad-Crested Rectangular Weir** (Controls 0.00 cfs)

240020-Southern States Parcel

Prepared by Lane Engineering, LLC

HydroCAD® 10.00-17 s/n 03788 © 2016 HydroCAD Software Solutions LLC

240020 - Southern States Redevelopment


Type II 24-hr 2-yr Rainfall=3.40"

Printed 2/7/2024

Page 100

Pond SGW#1: SGW#1

Hydrograph

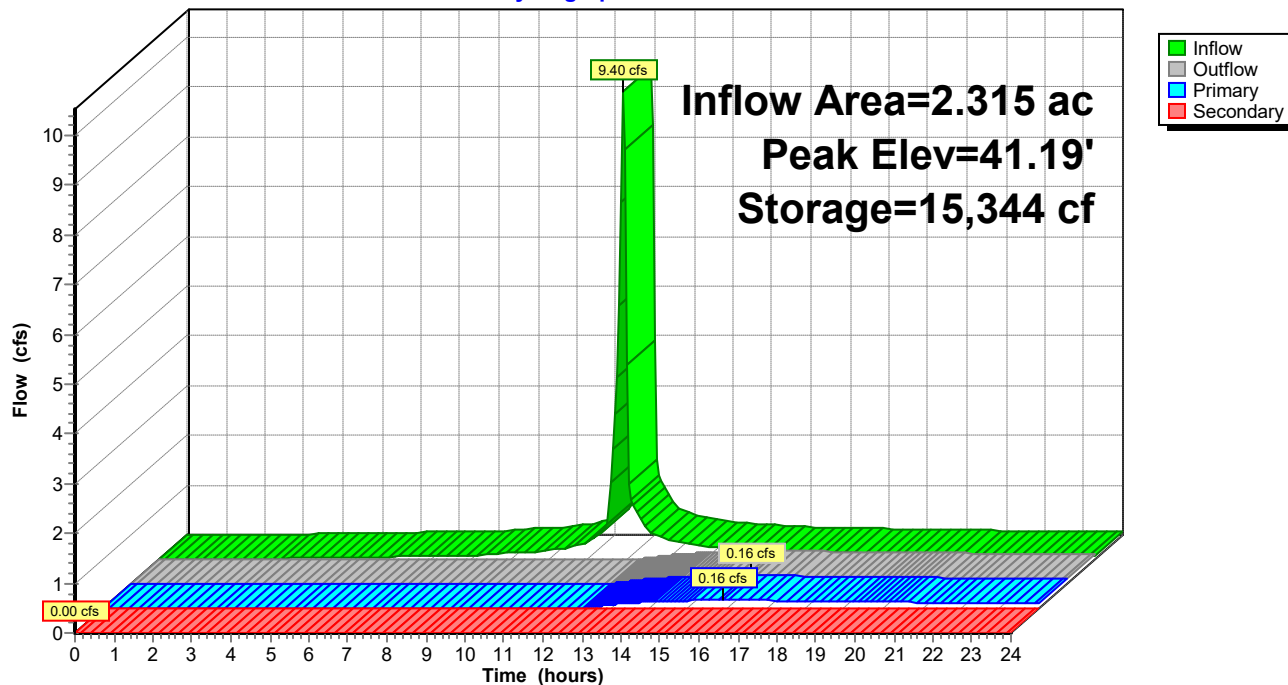

240020-Southern States Parcel

Prepared by Lane Engineering, LLC

HydroCAD® 10.00-17 s/n 03788 © 2016 HydroCAD Software Solutions LLC

240020 - Southern States Redevelopment

Type II 24-hr 2-yr Rainfall=3.40"

Printed 2/7/2024

Page 101

Stage-Area-Storage for Pond SGW#1: SGW#1

Elevation (feet)	Surface (sq-ft)	Storage (cubic-feet)	Elevation (feet)	Surface (sq-ft)	Storage (cubic-feet)
39.40	7,196	0	41.95	11,333	23,495
39.45	7,271	362	42.00	11,422	24,064
39.50	7,345	727	42.05	11,511	24,637
39.55	7,421	1,096	42.10	11,600	25,215
39.60	7,497	1,469	42.15	11,689	25,797
39.65	7,573	1,846	42.20	11,779	26,384
39.70	7,649	2,226	42.25	11,870	26,975
39.75	7,726	2,611	42.30	11,960	27,571
39.80	7,803	2,999	42.35	12,051	28,171
39.85	7,881	3,391	42.40	12,142	28,776
39.90	7,959	3,787	42.45	12,234	29,385
39.95	8,037	4,187	42.50	12,326	29,999
40.00	8,116	4,591	42.55	12,418	30,618
40.05	8,195	4,999	42.60	12,511	31,241
40.10	8,275	5,410	42.65	12,604	31,869
40.15	8,355	5,826	42.70	12,697	32,501
40.20	8,435	6,246	42.75	12,791	33,139
40.25	8,516	6,670	42.80	12,885	33,780
40.30	8,597	7,097	42.85	12,979	34,427
40.35	8,678	7,529	42.90	13,074	35,078
40.40	8,760	7,965			
40.45	8,838	8,405			
40.50	8,916	8,849			
40.55	8,995	9,297			
40.60	9,073	9,748			
40.65	9,153	10,204			
40.70	9,232	10,664			
40.75	9,312	11,127			
40.80	9,392	11,595			
40.85	9,473	12,067			
40.90	9,554	12,542			
40.95	9,635	13,022			
41.00	9,717	13,506			
41.05	9,799	13,994			
41.10	9,881	14,486			
41.15	9,964	14,982			
41.20	10,047	15,482			
41.25	10,130	15,986			
41.30	10,214	16,495			
41.35	10,298	17,008			
41.40	10,382	17,525			
41.45	10,467	18,046			
41.50	10,552	18,572			
41.55	10,638	19,101			
41.60	10,723	19,635			
41.65	10,809	20,174			
41.70	10,896	20,716			
41.75	10,983	21,263			
41.80	11,070	21,815			
41.85	11,157	22,370			
41.90	11,245	22,930			

240020-Southern States Parcel

Prepared by Lane Engineering, LLC

HydroCAD® 10.00-17 s/n 03788 © 2016 HydroCAD Software Solutions LLC

240020 - Southern States Redevelopment

Type II 24-hr 2-yr Rainfall=3.40"

Printed 2/7/2024

Page 102

Summary for Pond SGW#2: SGW#2

Inflow Area = 0.931 ac, 51.02% Impervious, Inflow Depth > 1.64" for 2-yr event
 Inflow = 2.87 cfs @ 11.91 hrs, Volume= 0.127 af
 Outflow = 0.02 cfs @ 24.00 hrs, Volume= 0.004 af, Atten= 99%, Lag= 725.5 min
 Primary = 0.02 cfs @ 24.00 hrs, Volume= 0.004 af

Routing by Dyn-Stor-Ind method, Time Span= 0.00-24.00 hrs, dt= 0.05 hrs

Peak Elev= 43.65' @ 24.00 hrs Surf.Area= 4,528 sf Storage= 5,358 cf


Plug-Flow detention time= 830.0 min calculated for 0.004 af (3% of inflow)


Center-of-Mass det. time= 512.9 min (1,330.3 - 817.4)

Volume	Invert	Avail.Storage	Storage Description
#1	42.05'	12,835 cf	Custom Stage Data (Irregular) Listed below (Recalc)

Elevation (feet)	Surf.Area (sq-ft)	Perim. (feet)	Inc.Store (cubic-feet)	Cum.Store (cubic-feet)	Wet.Area (sq-ft)
42.05	1,891	314.0	0	0	1,891
43.05	3,888	346.0	2,830	2,830	3,604
45.05	6,207	396.0	10,005	12,835	6,648

Device	Routing	Invert	Outlet Devices
#1	Primary	43.55'	2.0" W x 12.0" H Vert. 2" Notch in box C= 0.600
#2	Primary	44.55'	16.3' long Rim SHA 374.70 0 End Contraction(s)

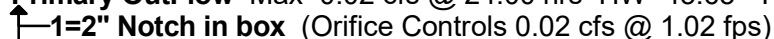Primary OutFlow Max=0.02 cfs @ 24.00 hrs HW=43.65' TW=0.00' (Dynamic Tailwater)

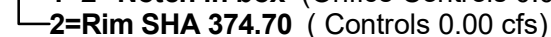 1=2" Notch in box (Orifice Controls 0.02 cfs @ 1.02 fps)


 2=Rim SHA 374.70 (Controls 0.00 cfs)

240020-Southern States Parcel

Prepared by Lane Engineering, LLC

HydroCAD® 10.00-17 s/n 03788 © 2016 HydroCAD Software Solutions LLC

240020 - Southern States Redevelopment


Type II 24-hr 2-yr Rainfall=3.40"

Printed 2/7/2024

Page 103

Pond SGW#2: SGW#2

Hydrograph

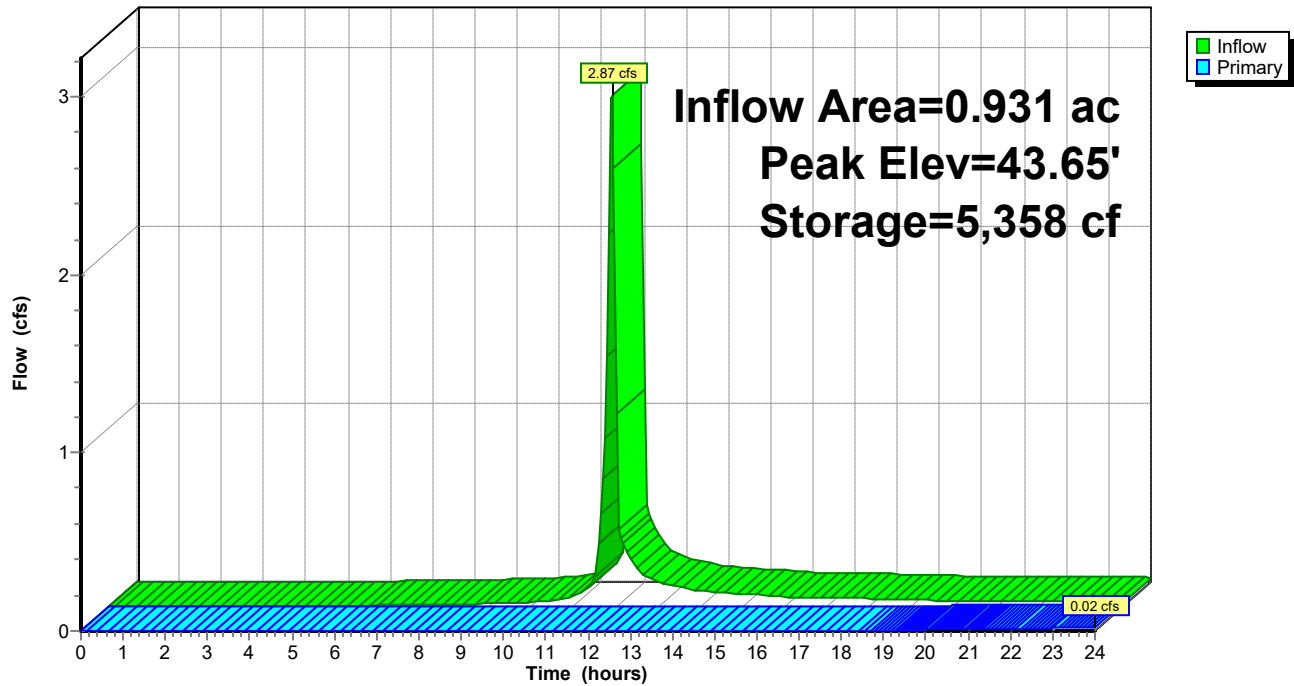

240020-Southern States Parcel

Prepared by Lane Engineering, LLC

HydroCAD® 10.00-17 s/n 03788 © 2016 HydroCAD Software Solutions LLC

240020 - Southern States Redevelopment

Type II 24-hr 2-yr Rainfall=3.40"

Printed 2/7/2024

Page 104

Stage-Area-Storage for Pond SGW#2: SGW#2

Elevation (feet)	Surface (sq-ft)	Storage (cubic-feet)	Elevation (feet)	Surface (sq-ft)	Storage (cubic-feet)
42.05	1,891	0	44.60	5,638	10,171
42.10	1,974	97	44.65	5,700	10,454
42.15	2,059	197	44.70	5,762	10,741
42.20	2,145	303	44.75	5,825	11,031
42.25	2,233	412	44.80	5,888	11,324
42.30	2,323	526	44.85	5,951	11,619
42.35	2,415	644	44.90	6,014	11,919
42.40	2,509	767	44.95	6,078	12,221
42.45	2,604	895	45.00	6,142	12,526
42.50	2,702	1,028	45.05	6,207	12,835
42.55	2,800	1,165			
42.60	2,901	1,308			
42.65	3,004	1,456			
42.70	3,108	1,608			
42.75	3,214	1,766			
42.80	3,322	1,930			
42.85	3,432	2,099			
42.90	3,543	2,273			
42.95	3,656	2,453			
43.00	3,771	2,639			
43.05	3,888	2,830			
43.10	3,939	3,026			
43.15	3,991	3,224			
43.20	4,043	3,425			
43.25	4,096	3,628			
43.30	4,148	3,835			
43.35	4,201	4,043			
43.40	4,255	4,255			
43.45	4,309	4,469			
43.50	4,363	4,686			
43.55	4,417	4,905			
43.60	4,472	5,127			
43.65	4,527	5,352			
43.70	4,582	5,580			
43.75	4,638	5,810			
43.80	4,694	6,044			
43.85	4,751	6,280			
43.90	4,808	6,519			
43.95	4,865	6,761			
44.00	4,922	7,005			
44.05	4,980	7,253			
44.10	5,038	7,503			
44.15	5,097	7,757			
44.20	5,155	8,013			
44.25	5,215	8,272			
44.30	5,274	8,535			
44.35	5,334	8,800			
44.40	5,394	9,068			
44.45	5,455	9,339			
44.50	5,515	9,613			
44.55	5,577	9,891			

240020-Southern States Parcel

Prepared by Lane Engineering, LLC

HydroCAD® 10.00-17 s/n 03788 © 2016 HydroCAD Software Solutions LLC

240020 - Southern States Redevelopment

Type II 24-hr 2-yr Rainfall=3.40"

Printed 2/7/2024

Page 105

Summary for Pond TOE1: SDI/OS#1

Inflow Area = 8.641 ac, 68.11% Impervious, Inflow Depth > 1.31" for 2-yr event
Inflow = 5.76 cfs @ 11.98 hrs, Volume= 0.942 af
Outflow = 5.76 cfs @ 11.98 hrs, Volume= 0.942 af, Atten= 0%, Lag= 0.0 min
Primary = 5.76 cfs @ 11.98 hrs, Volume= 0.942 af

Routing by Dyn-Stor-Ind method, Time Span= 0.00-24.00 hrs, dt= 0.05 hrs


Peak Elev= 38.94' @ 11.98 hrs

Flood Elev= 42.50'

Device	Routing	Invert	Outlet Devices
#1	Primary	37.83'	30.0" Round 30" HDPE L= 46.0' Box, headwall w/3 square edges, Ke= 0.500 Inlet / Outlet Invert= 37.83' / 37.60' S= 0.0050 '/ Cc= 0.900 n= 0.012, Flow Area= 4.91 sf

Primary OutFlow Max=5.62 cfs @ 11.98 hrs HW=38.93' TW=0.00' (Dynamic Tailwater)
↑**1=30" HDPE** (Barrel Controls 5.62 cfs @ 3.99 fps)

Pond TOE1: SDI/OS#1

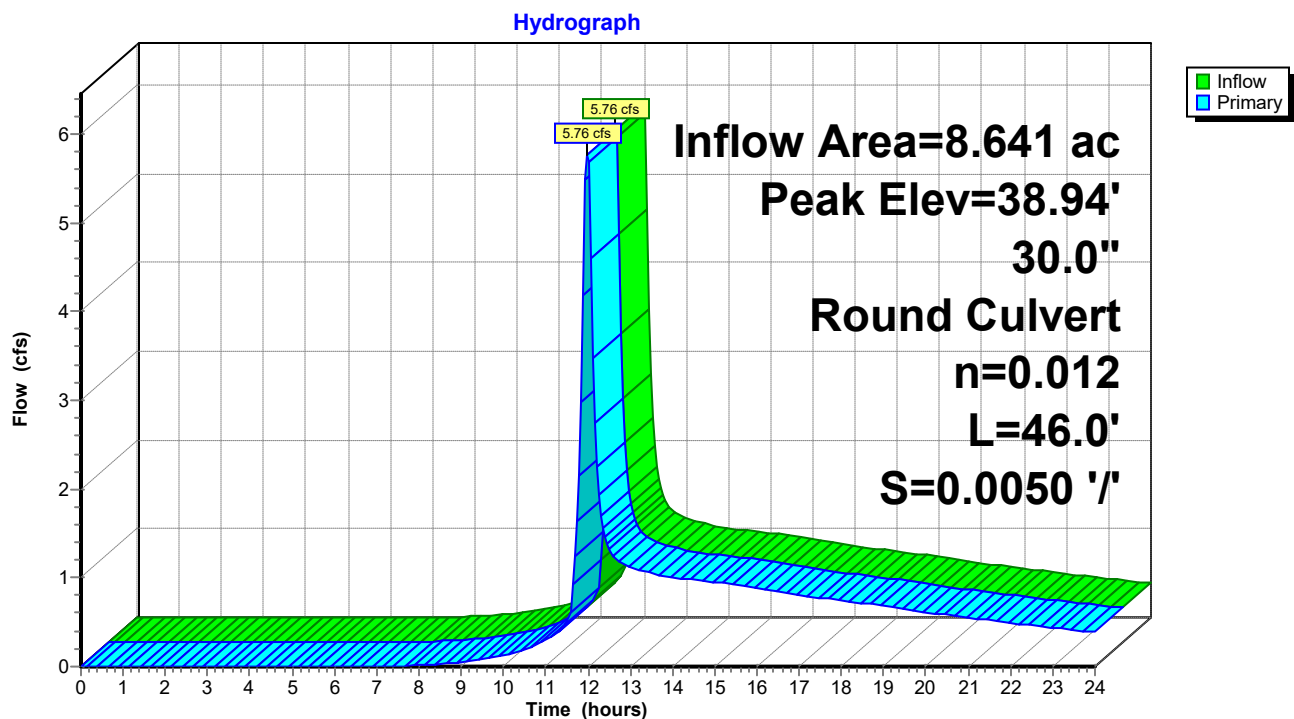

240020-Southern States Parcel

Prepared by Lane Engineering, LLC

HydroCAD® 10.00-17 s/n 03788 © 2016 HydroCAD Software Solutions LLC

240020 - Southern States Redevelopment

Type II 24-hr 2-yr Rainfall=3.40"

Printed 2/7/2024

Page 106

Stage-Area-Storage for Pond TOE1: SDI/OS#1

Elevation (feet)	Storage (cubic-feet)	Elevation (feet)	Storage (cubic-feet)
37.83	0	40.38	0
37.88	0	40.43	0
37.93	0	40.48	0
37.98	0	40.53	0
38.03	0	40.58	0
38.08	0	40.63	0
38.13	0	40.68	0
38.18	0	40.73	0
38.23	0	40.78	0
38.28	0	40.83	0
38.33	0	40.88	0
38.38	0	40.93	0
38.43	0	40.98	0
38.48	0	41.03	0
38.53	0	41.08	0
38.58	0	41.13	0
38.63	0	41.18	0
38.68	0	41.23	0
38.73	0	41.28	0
38.78	0	41.33	0
38.83	0	41.38	0
38.88	0	41.43	0
38.93	0	41.48	0
38.98	0	41.53	0
39.03	0	41.58	0
39.08	0	41.63	0
39.13	0	41.68	0
39.18	0	41.73	0
39.23	0	41.78	0
39.28	0	41.83	0
39.33	0	41.88	0
39.38	0	41.93	0
39.43	0	41.98	0
39.48	0	42.03	0
39.53	0	42.08	0
39.58	0	42.13	0
39.63	0	42.18	0
39.68	0	42.23	0
39.73	0	42.28	0
39.78	0	42.33	0
39.83	0	42.38	0
39.88	0	42.43	0
39.93	0	42.48	0
39.98	0		
40.03	0		
40.08	0		
40.13	0		
40.18	0		
40.23	0		
40.28	0		
40.33	0		

240020-Southern States Parcel

Prepared by Lane Engineering, LLC

HydroCAD® 10.00-17 s/n 03788 © 2016 HydroCAD Software Solutions LLC

240020 - Southern States Redevelopment

Type II 24-hr 2-yr Rainfall=3.40"

Printed 2/7/2024

Page 107

Summary for Pond TOE2: SDMH

Inflow Area = 6.327 ac, 65.83% Impervious, Inflow Depth > 1.55" for 2-yr event
Inflow = 5.76 cfs @ 11.98 hrs, Volume= 0.818 af
Outflow = 5.76 cfs @ 11.98 hrs, Volume= 0.818 af, Atten= 0%, Lag= 0.0 min
Primary = 5.76 cfs @ 11.98 hrs, Volume= 0.818 af

Routing by Dyn-Stor-Ind method, Time Span= 0.00-24.00 hrs, dt= 0.05 hrs

Peak Elev= 39.37' @ 12.00 hrs


Flood Elev= 43.30'

Device	Routing	Invert	Outlet Devices
#1	Primary	38.25'	30.0" Round 30" HDPE L= 64.0' Box, headwall w/3 rounded edges, Ke= 0.200 Inlet / Outlet Invert= 38.25' / 37.93' S= 0.0050 '/ Cc= 0.900 n= 0.012, Flow Area= 4.91 sf

Primary OutFlow Max=5.23 cfs @ 11.98 hrs HW=39.35' TW=38.93' (Dynamic Tailwater)
↑ **1=30" HDPE** (Outlet Controls 5.23 cfs @ 3.72 fps)

Pond TOE2: SDMH

Hydrograph

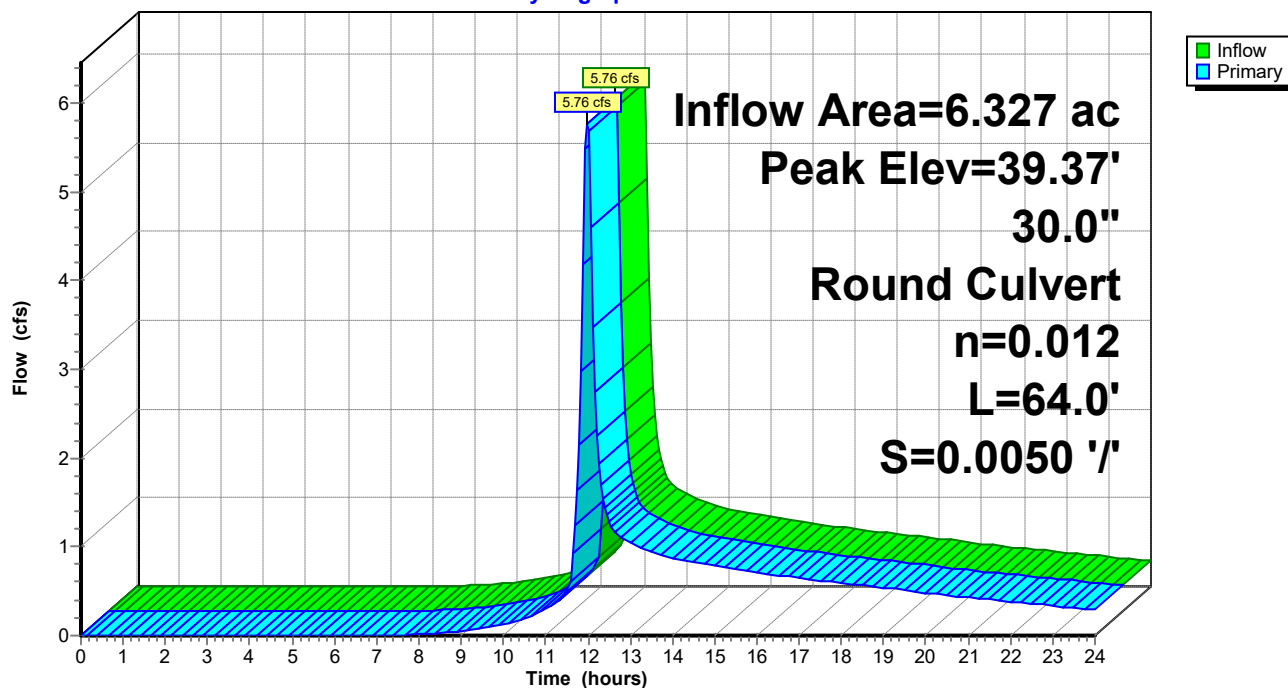

240020-Southern States Parcel

Prepared by Lane Engineering, LLC

HydroCAD® 10.00-17 s/n 03788 © 2016 HydroCAD Software Solutions LLC

240020 - Southern States Redevelopment

Type II 24-hr 2-yr Rainfall=3.40"

Printed 2/7/2024

Page 108

Stage-Area-Storage for Pond TOE2: SDMH

Elevation (feet)	Storage (cubic-feet)	Elevation (feet)	Storage (cubic-feet)	Elevation (feet)	Storage (cubic-feet)
38.25	0	40.29	0	42.33	0
38.29	0	40.33	0	42.37	0
38.33	0	40.37	0	42.41	0
38.37	0	40.41	0	42.45	0
38.41	0	40.45	0	42.49	0
38.45	0	40.49	0	42.53	0
38.49	0	40.53	0	42.57	0
38.53	0	40.57	0	42.61	0
38.57	0	40.61	0	42.65	0
38.61	0	40.65	0	42.69	0
38.65	0	40.69	0	42.73	0
38.69	0	40.73	0	42.77	0
38.73	0	40.77	0	42.81	0
38.77	0	40.81	0	42.85	0
38.81	0	40.85	0	42.89	0
38.85	0	40.89	0	42.93	0
38.89	0	40.93	0	42.97	0
38.93	0	40.97	0	43.01	0
38.97	0	41.01	0	43.05	0
39.01	0	41.05	0	43.09	0
39.05	0	41.09	0	43.13	0
39.09	0	41.13	0	43.17	0
39.13	0	41.17	0	43.21	0
39.17	0	41.21	0	43.25	0
39.21	0	41.25	0	43.29	0
39.25	0	41.29	0		
39.29	0	41.33	0		
39.33	0	41.37	0		
39.37	0	41.41	0		
39.41	0	41.45	0		
39.45	0	41.49	0		
39.49	0	41.53	0		
39.53	0	41.57	0		
39.57	0	41.61	0		
39.61	0	41.65	0		
39.65	0	41.69	0		
39.69	0	41.73	0		
39.73	0	41.77	0		
39.77	0	41.81	0		
39.81	0	41.85	0		
39.85	0	41.89	0		
39.89	0	41.93	0		
39.93	0	41.97	0		
39.97	0	42.01	0		
40.01	0	42.05	0		
40.05	0	42.09	0		
40.09	0	42.13	0		
40.13	0	42.17	0		
40.17	0	42.21	0		
40.21	0	42.25	0		
40.25	0	42.29	0		

240020-Southern States Parcel

Prepared by Lane Engineering, LLC

HydroCAD® 10.00-17 s/n 03788 © 2016 HydroCAD Software Solutions LLC

240020 - Southern States Redevelopment

Type II 24-hr 2-yr Rainfall=3.40"

Printed 2/7/2024

Page 109

Summary for Pond TOE3: SDMH

Inflow Area = 6.327 ac, 65.83% Impervious, Inflow Depth > 1.55" for 2-yr event
Inflow = 5.76 cfs @ 11.98 hrs, Volume= 0.818 af
Outflow = 5.76 cfs @ 11.98 hrs, Volume= 0.818 af, Atten= 0%, Lag= 0.0 min
Primary = 5.76 cfs @ 11.98 hrs, Volume= 0.818 af

Routing by Dyn-Stor-Ind method, Time Span= 0.00-24.00 hrs, dt= 0.05 hrs

Peak Elev= 40.26' @ 12.00 hrs


Flood Elev= 45.90'

Device	Routing	Invert	Outlet Devices
#1	Primary	39.21'	30.0" Round 30" HDPE L= 172.0' Box, headwall w/3 rounded edges, Ke= 0.200 Inlet / Outlet Invert= 39.21' / 38.35' S= 0.0050 '/ Cc= 0.900 n= 0.012, Flow Area= 4.91 sf

Primary OutFlow Max=5.32 cfs @ 11.98 hrs HW=40.24' TW=39.35' (Dynamic Tailwater)
↑ **1=30" HDPE** (Outlet Controls 5.32 cfs @ 4.12 fps)

Pond TOE3: SDMH

Hydrograph

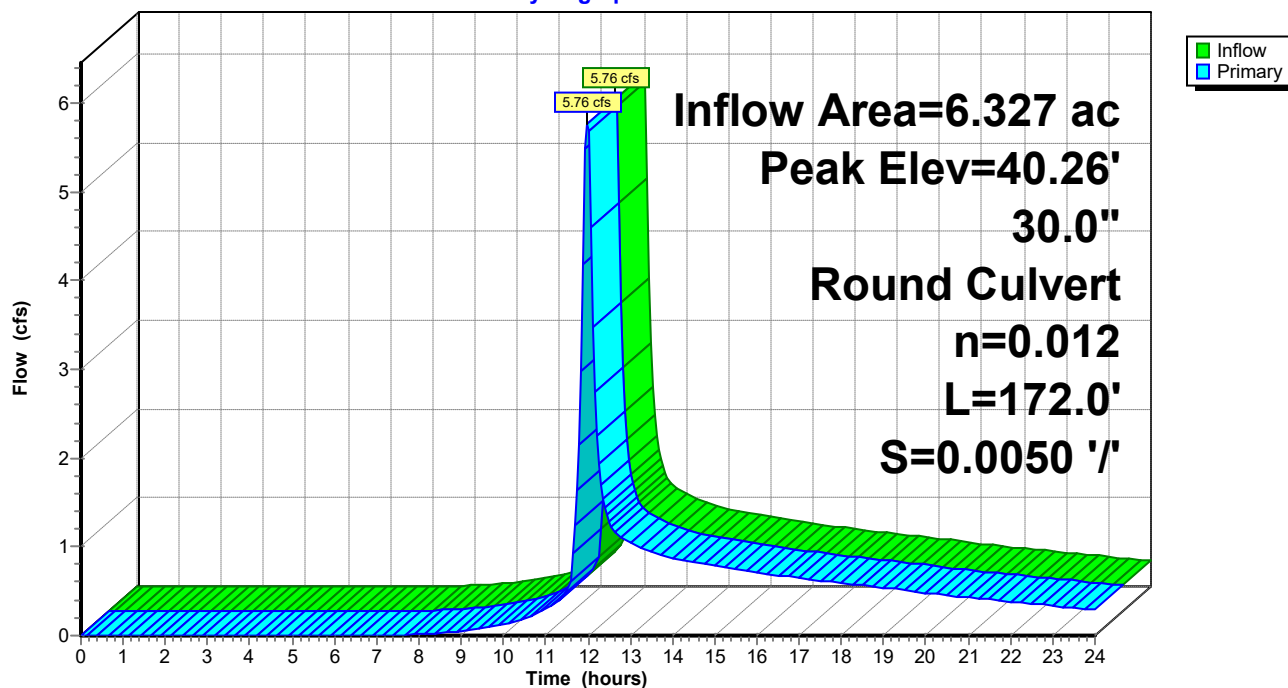

240020-Southern States Parcel

Prepared by Lane Engineering, LLC

HydroCAD® 10.00-17 s/n 03788 © 2016 HydroCAD Software Solutions LLC

240020 - Southern States Redevelopment

Type II 24-hr 2-yr Rainfall=3.40"

Printed 2/7/2024

Page 110

Stage-Area-Storage for Pond TOE3: SDMH

Elevation (feet)	Storage (cubic-feet)	Elevation (feet)	Storage (cubic-feet)
39.21	0	44.31	0
39.31	0	44.41	0
39.41	0	44.51	0
39.51	0	44.61	0
39.61	0	44.71	0
39.71	0	44.81	0
39.81	0	44.91	0
39.91	0	45.01	0
40.01	0	45.11	0
40.11	0	45.21	0
40.21	0	45.31	0
40.31	0	45.41	0
40.41	0	45.51	0
40.51	0	45.61	0
40.61	0	45.71	0
40.71	0	45.81	0
40.81	0		
40.91	0		
41.01	0		
41.11	0		
41.21	0		
41.31	0		
41.41	0		
41.51	0		
41.61	0		
41.71	0		
41.81	0		
41.91	0		
42.01	0		
42.11	0		
42.21	0		
42.31	0		
42.41	0		
42.51	0		
42.61	0		
42.71	0		
42.81	0		
42.91	0		
43.01	0		
43.11	0		
43.21	0		
43.31	0		
43.41	0		
43.51	0		
43.61	0		
43.71	0		
43.81	0		
43.91	0		
44.01	0		
44.11	0		
44.21	0		

240020-Southern States Parcel

Prepared by Lane Engineering, LLC

HydroCAD® 10.00-17 s/n 03788 © 2016 HydroCAD Software Solutions LLC

240020 - Southern States Redevelopment

Type II 24-hr 2-yr Rainfall=3.40"

Printed 2/7/2024

Page 111

Summary for Pond TOE4: SDI/OS #2

Inflow Area = 6.327 ac, 65.83% Impervious, Inflow Depth > 1.55" for 2-yr event
Inflow = 5.76 cfs @ 11.98 hrs, Volume= 0.818 af
Outflow = 5.76 cfs @ 11.98 hrs, Volume= 0.818 af, Atten= 0%, Lag= 0.0 min
Primary = 5.76 cfs @ 11.98 hrs, Volume= 0.818 af

Routing by Dyn-Stor-Ind method, Time Span= 0.00-24.00 hrs, dt= 0.05 hrs


Peak Elev= 42.66' @ 11.98 hrs

Flood Elev= 45.05'

Device	Routing	Invert	Outlet Devices
#1	Primary	41.70'	30.0" Round 30" HPDE L= 341.0' Box, headwall w/3 square edges, Ke= 0.500 Inlet / Outlet Invert= 41.70' / 39.31' S= 0.0070 '/ Cc= 0.900 n= 0.012, Flow Area= 4.91 sf

Primary OutFlow Max=5.62 cfs @ 11.98 hrs HW=42.64' TW=40.24' (Dynamic Tailwater)
↑1=30" HPDE (Inlet Controls 5.62 cfs @ 3.31 fps)

Pond TOE4: SDI/OS #2

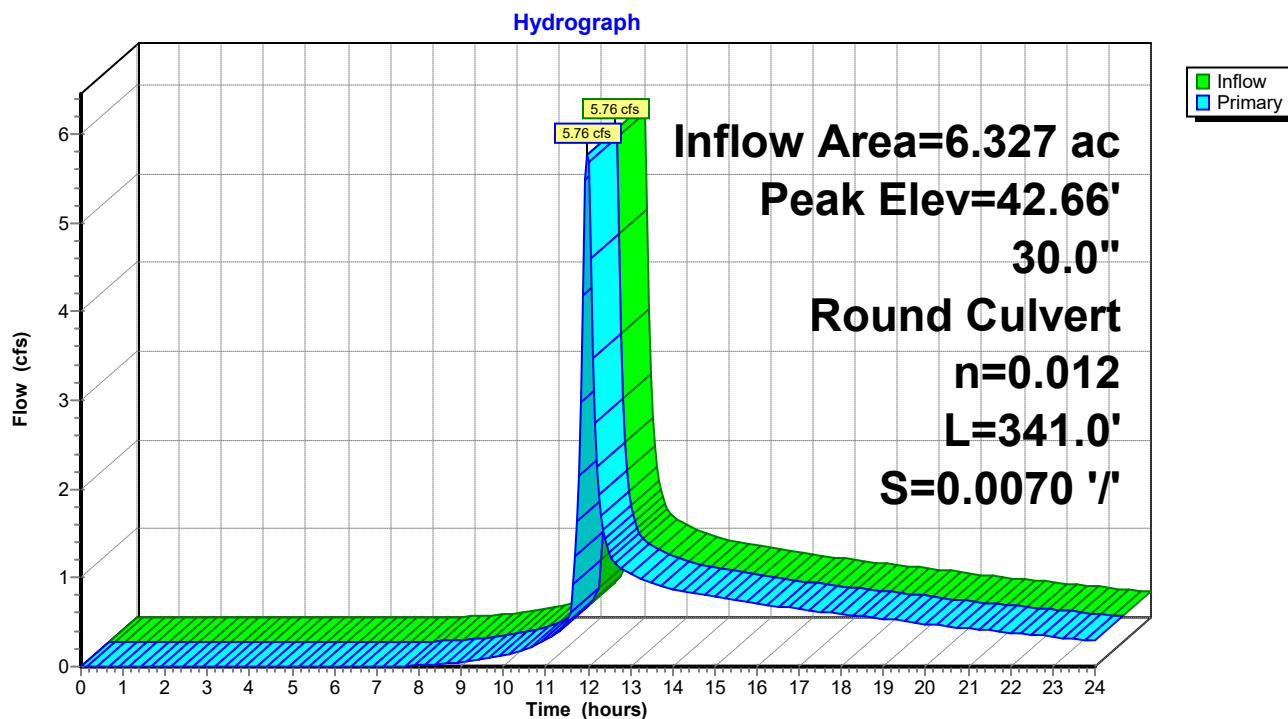

240020-Southern States Parcel

Prepared by Lane Engineering, LLC

HydroCAD® 10.00-17 s/n 03788 © 2016 HydroCAD Software Solutions LLC

240020 - Southern States Redevelopment

Type II 24-hr 2-yr Rainfall=3.40"

Printed 2/7/2024

Page 112

Stage-Area-Storage for Pond TOE4: SDI/OS #2

Elevation (feet)	Storage (cubic-feet)	Elevation (feet)	Storage (cubic-feet)
41.70	0	44.25	0
41.75	0	44.30	0
41.80	0	44.35	0
41.85	0	44.40	0
41.90	0	44.45	0
41.95	0	44.50	0
42.00	0	44.55	0
42.05	0	44.60	0
42.10	0	44.65	0
42.15	0	44.70	0
42.20	0	44.75	0
42.25	0	44.80	0
42.30	0	44.85	0
42.35	0	44.90	0
42.40	0	44.95	0
42.45	0	45.00	0
42.50	0	45.05	0
42.55	0		
42.60	0		
42.65	0		
42.70	0		
42.75	0		
42.80	0		
42.85	0		
42.90	0		
42.95	0		
43.00	0		
43.05	0		
43.10	0		
43.15	0		
43.20	0		
43.25	0		
43.30	0		
43.35	0		
43.40	0		
43.45	0		
43.50	0		
43.55	0		
43.60	0		
43.65	0		
43.70	0		
43.75	0		
43.80	0		
43.85	0		
43.90	0		
43.95	0		
44.00	0		
44.05	0		
44.10	0		
44.15	0		
44.20	0		

240020-Southern States Parcel

Prepared by Lane Engineering, LLC

HydroCAD® 10.00-17 s/n 03788 © 2016 HydroCAD Software Solutions LLC

240020 - Southern States Redevelopment

Type II 24-hr 2-yr Rainfall=3.40"

Printed 2/7/2024


Page 113

Summary for Link PRE: PRE-DEVELOPMENT

Inflow Area = 11.689 ac, 55.03% Impervious, Inflow Depth > 1.67" for 2-yr event
Inflow = 12.41 cfs @ 12.04 hrs, Volume= 1.628 af
Primary = 12.41 cfs @ 12.04 hrs, Volume= 1.628 af, Atten= 0%, Lag= 0.0 min

Primary outflow = Inflow, Time Span= 0.00-24.00 hrs, dt= 0.05 hrs

Link PRE: PRE-DEVELOPMENT

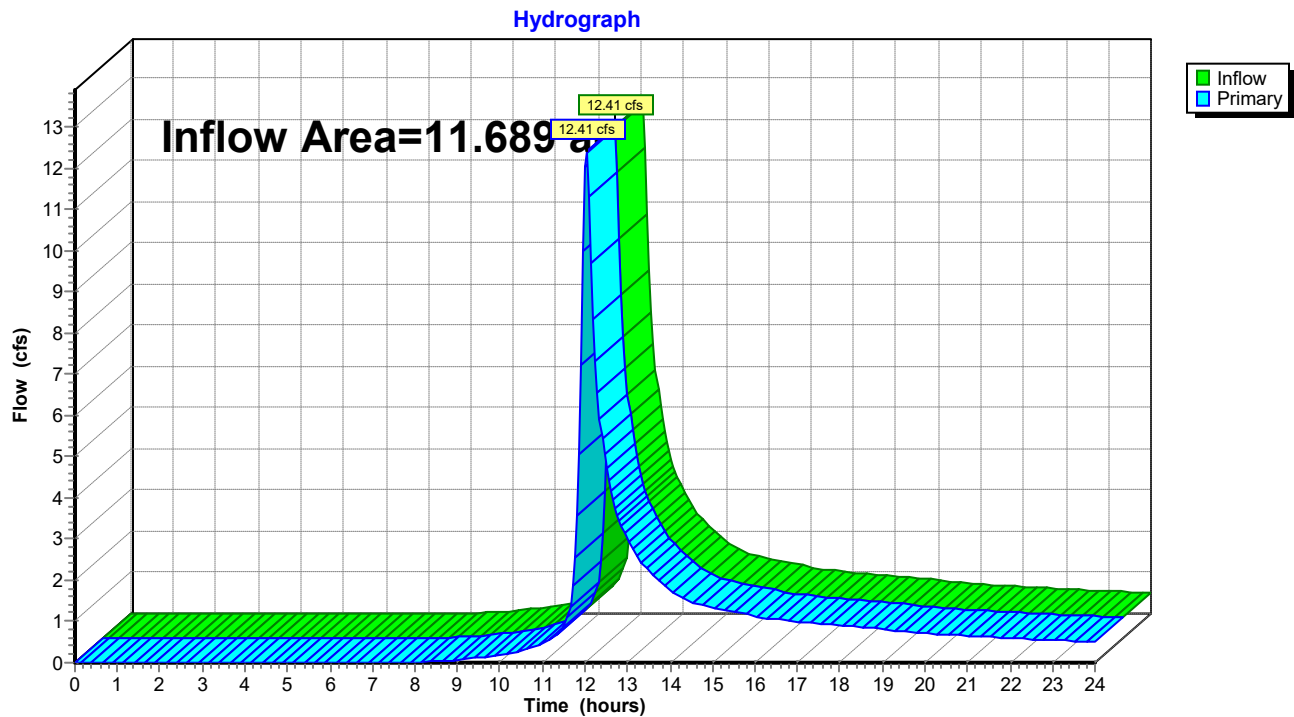

240020-Southern States Parcel

Prepared by Lane Engineering, LLC

HydroCAD® 10.00-17 s/n 03788 © 2016 HydroCAD Software Solutions LLC

240020 - Southern States Redevelopment

Type II 24-hr 2-yr Rainfall=3.40"

Printed 2/7/2024


Page 114

Summary for Link PST: POST-DEVELOPMENT

Inflow Area = 11.689 ac, 65.73% Impervious, Inflow Depth > 1.43" for 2-yr event
Inflow = 11.04 cfs @ 12.00 hrs, Volume= 1.397 af
Primary = 11.04 cfs @ 12.00 hrs, Volume= 1.397 af, Atten= 0%, Lag= 0.0 min

Primary outflow = Inflow, Time Span= 0.00-24.00 hrs, dt= 0.05 hrs

Link PST: POST-DEVELOPMENT

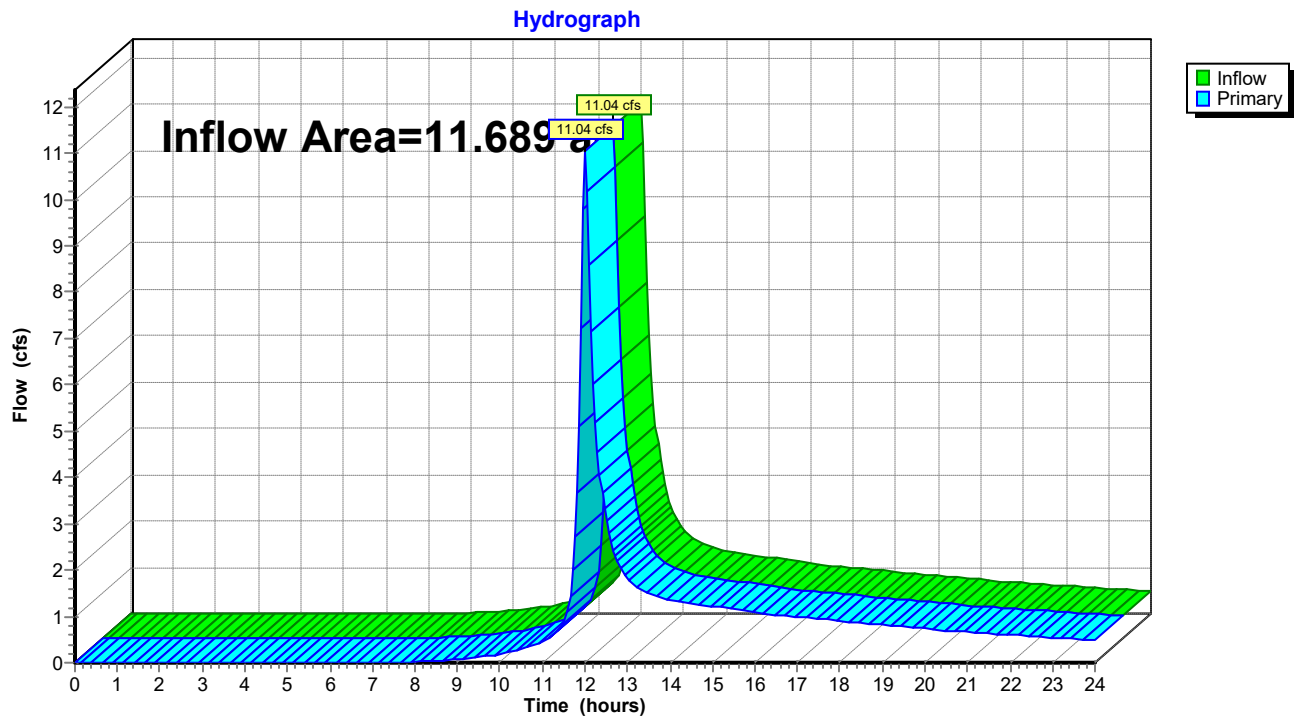

240020-Southern States Parcel

Prepared by Lane Engineering, LLC

HydroCAD® 10.00-17 s/n 03788 © 2016 HydroCAD Software Solutions LLC

240020 - Southern States Redevelopment

Type II 24-hr 10-yr Rainfall=5.30"

Printed 2/7/2024

Page 115

Summary for Subcatchment EX-1: NORTH OF SITE


Runoff = 5.74 cfs @ 11.96 hrs, Volume= 0.303 af, Depth> 3.54"

Runoff by SCS TR-20 method, UH=Delmarva, Weighted-CN, Time Span= 0.00-24.00 hrs, dt= 0.05 hrs
Type II 24-hr 10-yr Rainfall=5.30"

	Area (sf)	CN	Description
*	19,542	98	Gravel Driveway; Bldg; Old foundations
	25,202	74	>75% Grass cover, Good, HSG C
	44,744	84	Weighted Average
	25,202		56.32% Pervious Area
	19,542		43.68% Impervious Area

Tc (min)	Length (feet)	Slope (ft/ft)	Velocity (ft/sec)	Capacity (cfs)	Description
3.8	419	0.0083	1.85		Shallow Concentrated Flow, Compacted Gravel Driveway Paved Kv= 20.3 fps

Subcatchment EX-1: NORTH OF SITE

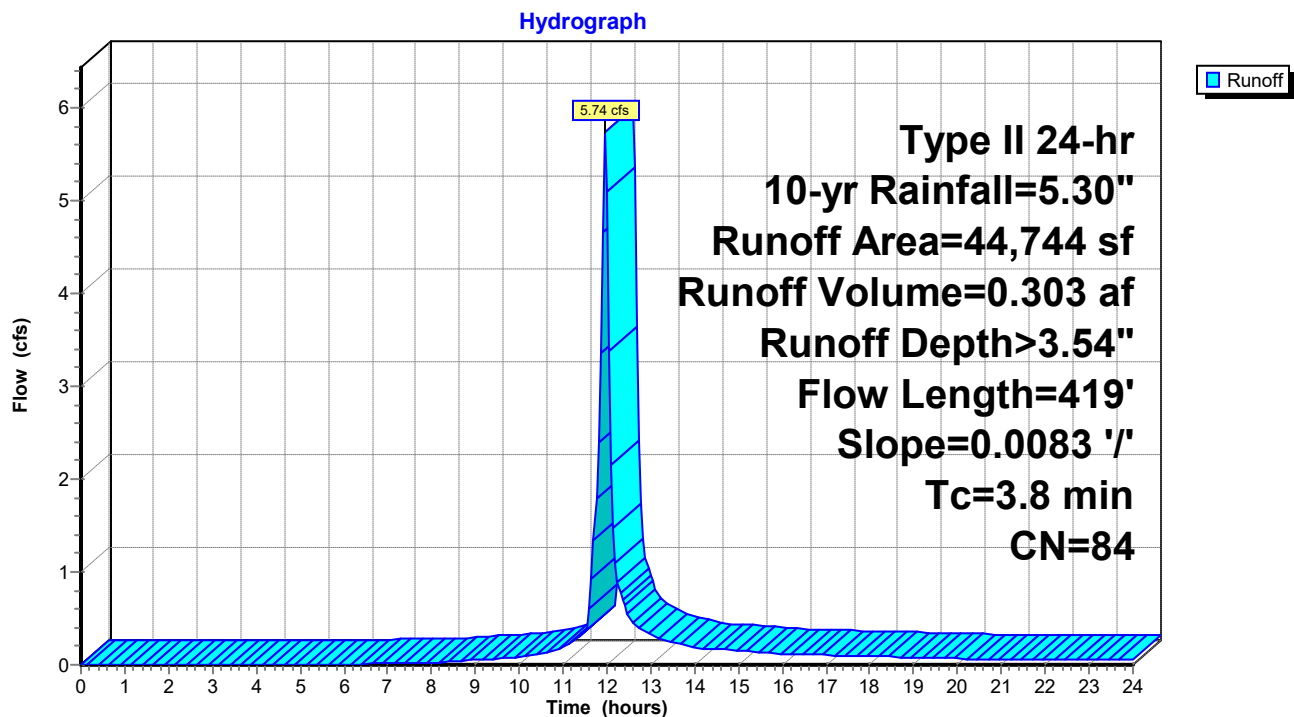

240020-Southern States Parcel

Prepared by Lane Engineering, LLC

HydroCAD® 10.00-17 s/n 03788 © 2016 HydroCAD Software Solutions LLC

240020 - Southern States Redevelopment

Type II 24-hr 10-yr Rainfall=5.30"

Printed 2/7/2024

Page 116

Summary for Subcatchment EX-2: MIDDLE OF SITE

Runoff = 3.00 cfs @ 12.36 hrs, Volume= 0.528 af, Depth> 2.65"

Runoff by SCS TR-20 method, UH=Delmarva, Weighted-CN, Time Span= 0.00-24.00 hrs, dt= 0.05 hrs
Type II 24-hr 10-yr Rainfall=5.30"

	Area (sf)	CN	Description
*	40,056	98	Ex Bldg; Front Parking; US 50
	64,086	61	>75% Grass cover, Good, HSG B
	104,142	75	Weighted Average
	64,086		61.54% Pervious Area
	40,056		38.46% Impervious Area

Tc (min)	Length (feet)	Slope (ft/ft)	Velocity (ft/sec)	Capacity (cfs)	Description
34.4	150	0.0018	0.07		Sheet Flow, Vacant Grassed Lot Grass: Short n= 0.150 P2= 3.40"
1.1	137	0.0189	2.06		Shallow Concentrated Flow, Grassed Lot Grassed Waterway Kv= 15.0 fps
0.1	31	0.0070	4.49	3.52	Pipe Channel, 12" RCP 12.0" Round Area= 0.8 sf Perim= 3.1' r= 0.25' n= 0.011 Concrete pipe, straight & clean
0.6	10	0.0001	0.28	0.02	Pipe Channel, 4" PVC Culverts 4.0" Round Area= 0.1 sf Perim= 1.0' r= 0.08' n= 0.010 PVC, smooth interior
0.3	70	0.0800	4.24		Shallow Concentrated Flow, Grassed Lot Grassed Waterway Kv= 15.0 fps
36.5	398	Total			

240020-Southern States Parcel

Prepared by Lane Engineering, LLC

HydroCAD® 10.00-17 s/n 03788 © 2016 HydroCAD Software Solutions LLC


240020 - Southern States Redevelopment

Type II 24-hr 10-yr Rainfall=5.30"

Printed 2/7/2024

Page 117

Subcatchment EX-2: MIDDLE OF SITE

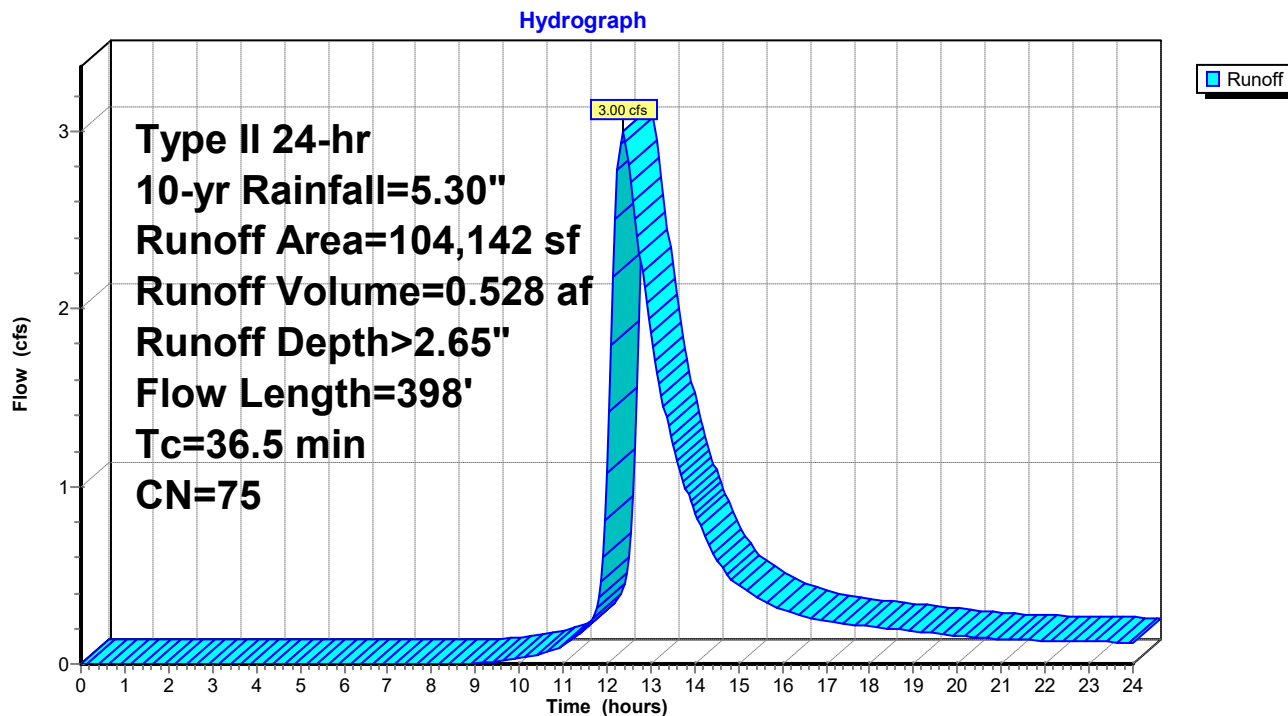

240020-Southern States Parcel

Prepared by Lane Engineering, LLC

HydroCAD® 10.00-17 s/n 03788 © 2016 HydroCAD Software Solutions LLC

240020 - Southern States Redevelopment

Type II 24-hr 10-yr Rainfall=5.30"

Printed 2/7/2024

Page 118


Summary for Subcatchment EX-3: SOUTHERN SITE + US50

Runoff = 2.44 cfs @ 12.00 hrs, Volume= 0.148 af, Depth> 1.85"

Runoff by SCS TR-20 method, UH=Delmarva, Weighted-CN, Time Span= 0.00-24.00 hrs, dt= 0.05 hrs
Type II 24-hr 10-yr Rainfall=5.30"

Area (sf)	CN	Description
37,243	61	>75% Grass cover, Good, HSG B
* 4,619	98	SHA/Route 50
41,862	65	Weighted Average
37,243		88.97% Pervious Area
4,619		11.03% Impervious Area

Tc (min)	Length (feet)	Slope (ft/ft)	Velocity (ft/sec)	Capacity (cfs)	Description
5.9	77	0.0386	0.22		Sheet Flow, Vacant Grassed Lot Grass: Short n= 0.150 P2= 3.40"

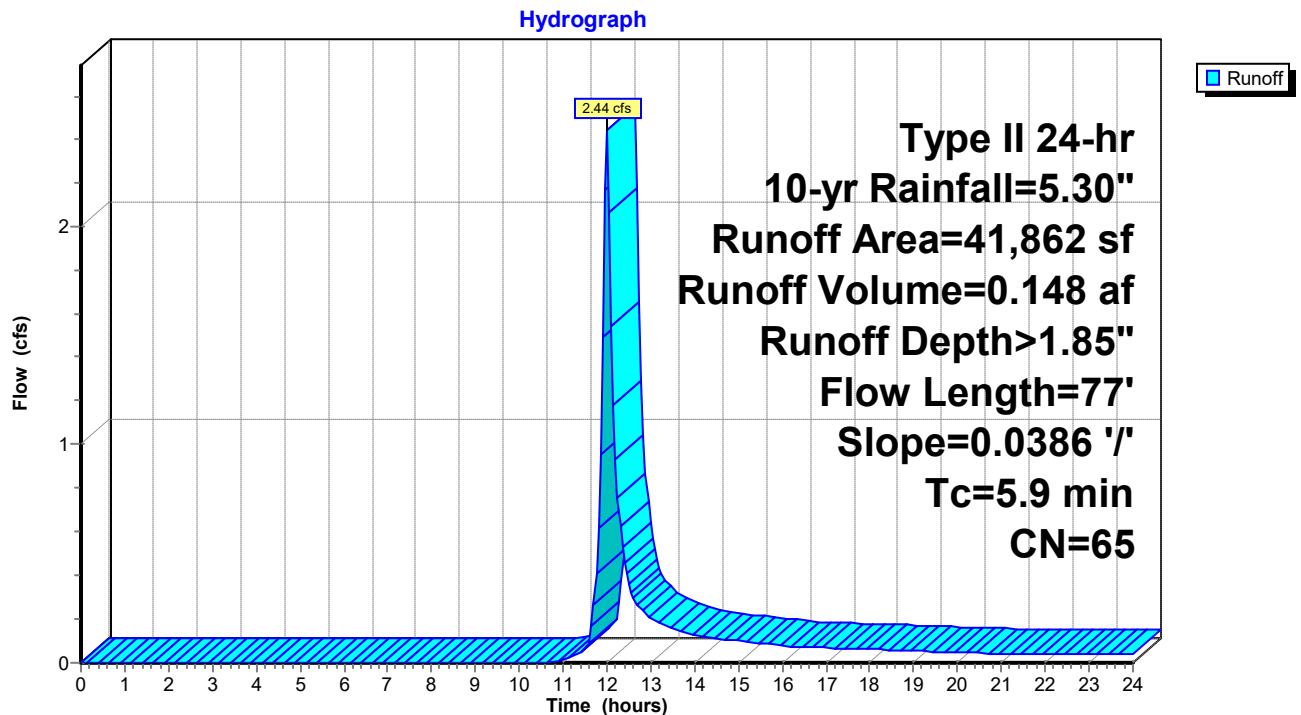Subcatchment EX-3: SOUTHERN SITE + US50

240020-Southern States Parcel

Prepared by Lane Engineering, LLC

HydroCAD® 10.00-17 s/n 03788 © 2016 HydroCAD Software Solutions LLC

240020 - Southern States Redevelopment

Type II 24-hr 10-yr Rainfall=5.30"

Printed 2/7/2024

Page 119


Summary for Subcatchment EX-4: ADJ to Ex SWM Pond

Runoff = 2.02 cfs @ 11.93 hrs, Volume= 0.097 af, Depth> 3.95"

Runoff by SCS TR-20 method, UH=Delmarva, Weighted-CN, Time Span= 0.00-24.00 hrs, dt= 0.05 hrs
Type II 24-hr 10-yr Rainfall=5.30"

	Area (sf)	CN	Description
*	7,479	98	Old foundations
	5,287	74	>75% Grass cover, Good, HSG C
	12,766	88	Weighted Average
	5,287		41.41% Pervious Area
	7,479		58.59% Impervious Area

Tc (min)	Length (feet)	Slope (ft/ft)	Velocity (ft/sec)	Capacity (cfs)	Description
1.7	114	0.0100	1.10		Sheet Flow, Concrete Foundation Smooth surfaces n= 0.011 P2= 3.40"

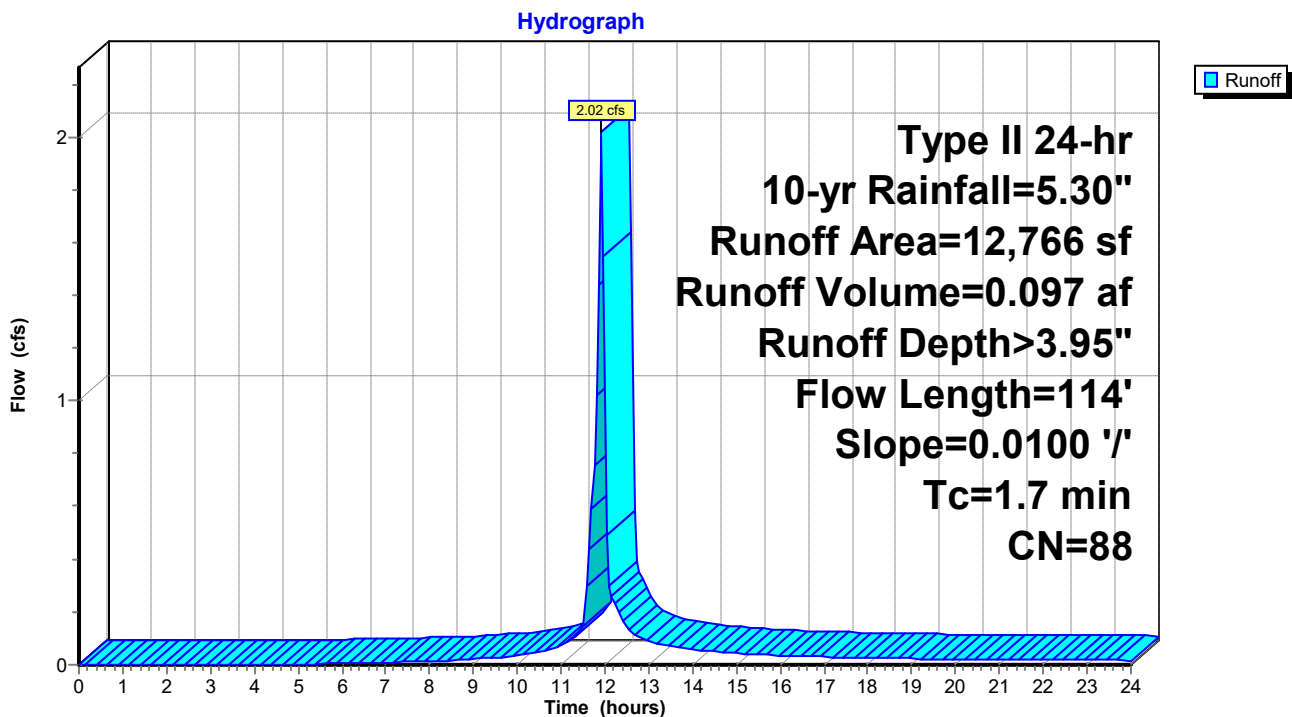Subcatchment EX-4: ADJ to Ex SWM Pond

240020-Southern States Parcel

Prepared by Lane Engineering, LLC

HydroCAD® 10.00-17 s/n 03788 © 2016 HydroCAD Software Solutions LLC

240020 - Southern States Redevelopment

Type II 24-hr 10-yr Rainfall=5.30"

Printed 2/7/2024

Page 120

Summary for Subcatchment G2-A: Commerce Street/G2 Associates

Runoff = 12.24 cfs @ 12.03 hrs, Volume= 0.934 af, Depth> 3.84"


Runoff by SCS TR-20 method, UH=Delmarva, Weighted-CN, Time Span= 0.00-24.00 hrs, dt= 0.05 hrs
Type II 24-hr 10-yr Rainfall=5.30"

Area (ac)	CN	Description
* 2.080	98	G2 Development circa 2005
* 0.840	61	>75% Grass cover, Good, HSG C
2.920	87	Weighted Average
0.840		28.77% Pervious Area
2.080		71.23% Impervious Area

Tc (min)	Length (feet)	Slope (ft/ft)	Velocity (ft/sec)	Capacity (cfs)	Description
9.8					Direct Entry, Tcon from TR-55 Report circa 2005

Subcatchment G2-A: Commerce Street/G2 Associates

Hydrograph

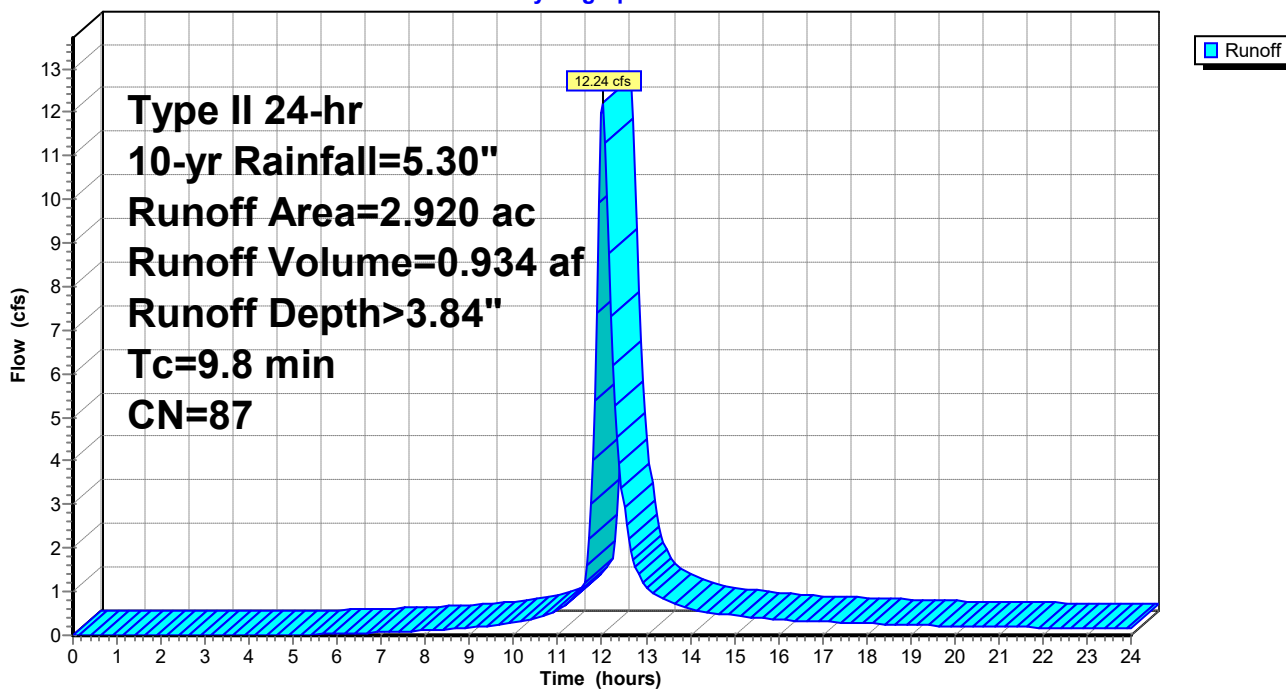

240020-Southern States Parcel

Prepared by Lane Engineering, LLC

HydroCAD® 10.00-17 s/n 03788 © 2016 HydroCAD Software Solutions LLC

240020 - Southern States Redevelopment

Type II 24-hr 10-yr Rainfall=5.30"

Printed 2/7/2024

Page 121

Summary for Subcatchment G2-AA: Commerce Street/G2 Associates


Runoff = 12.24 cfs @ 12.03 hrs, Volume= 0.934 af, Depth> 3.84"

Runoff by SCS TR-20 method, UH=Delmarva, Weighted-CN, Time Span= 0.00-24.00 hrs, dt= 0.05 hrs
Type II 24-hr 10-yr Rainfall=5.30"

Area (ac)	CN	Description
* 2.080	98	G2 Development circa 2005
* 0.840	61	>75% Grass cover, Good, HSG C
2.920	87	Weighted Average
0.840		28.77% Pervious Area
2.080		71.23% Impervious Area

Tc (min)	Length (feet)	Slope (ft/ft)	Velocity (ft/sec)	Capacity (cfs)	Description
9.8					Direct Entry, Tcon from TR-55 Report circa 2005

Subcatchment G2-AA: Commerce Street/G2 Associates

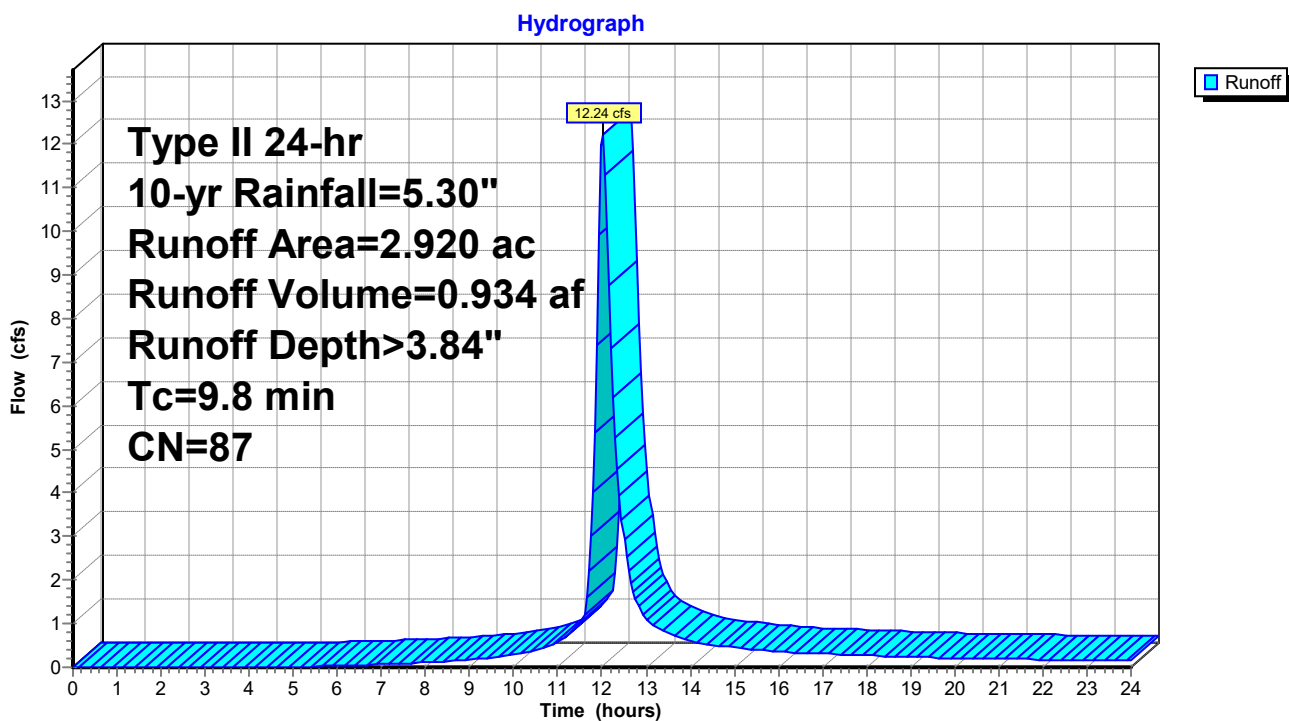

240020-Southern States Parcel

Prepared by Lane Engineering, LLC

HydroCAD® 10.00-17 s/n 03788 © 2016 HydroCAD Software Solutions LLC

240020 - Southern States Redevelopment

Type II 24-hr 10-yr Rainfall=5.30"

Printed 2/7/2024

Page 122

Summary for Subcatchment MB-1: 1/4 Medical Roof

Runoff = 0.55 cfs @ 11.90 hrs, Volume= 0.029 af, Depth> 5.06"


Runoff by SCS TR-20 method, UH=Delmarva, Weighted-CN, Time Span= 0.00-24.00 hrs, dt= 0.05 hrs
Type II 24-hr 10-yr Rainfall=5.30"

	Area (sf)	CN	Description
*	2,987	98	Rear Med. Building Roof
	2,987		100.00% Impervious Area

Tc (min)	Length (feet)	Slope (ft/ft)	Velocity (ft/sec)	Capacity (cfs)	Description
1.0					Direct Entry, Roof

Subcatchment MB-1: 1/4 Medical Roof

Hydrograph

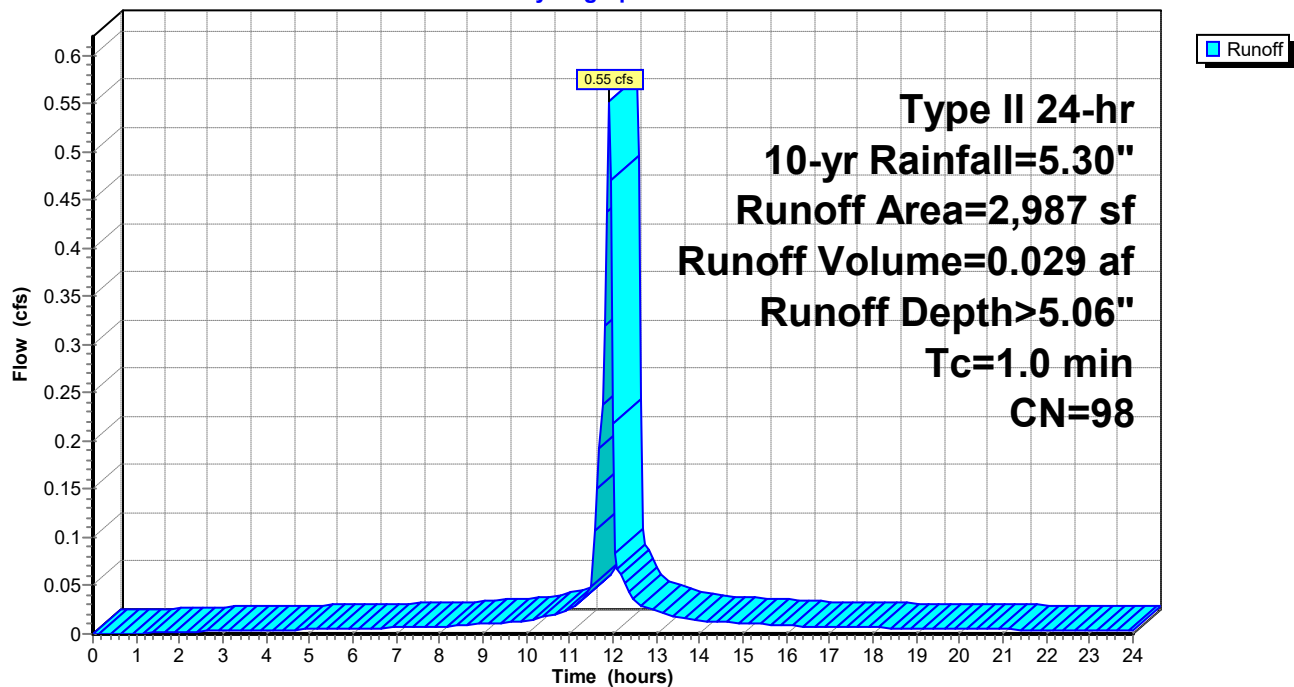

240020-Southern States Parcel

Prepared by Lane Engineering, LLC

HydroCAD® 10.00-17 s/n 03788 © 2016 HydroCAD Software Solutions LLC

240020 - Southern States Redevelopment

Type II 24-hr 10-yr Rainfall=5.30"

Printed 2/7/2024

Page 123

Summary for Subcatchment MB-2: 1/4 Medical Roof

Runoff = 0.58 cfs @ 11.90 hrs, Volume= 0.031 af, Depth> 5.06"


Runoff by SCS TR-20 method, UH=Delmarva, Weighted-CN, Time Span= 0.00-24.00 hrs, dt= 0.05 hrs
Type II 24-hr 10-yr Rainfall=5.30"

	Area (sf)	CN	Description
*	3,158	98	Rear Med. Building Roof
	3,158		100.00% Impervious Area

Tc (min)	Length (feet)	Slope (ft/ft)	Velocity (ft/sec)	Capacity (cfs)	Description
1.0					Direct Entry, Roof

Subcatchment MB-2: 1/4 Medical Roof

Hydrograph

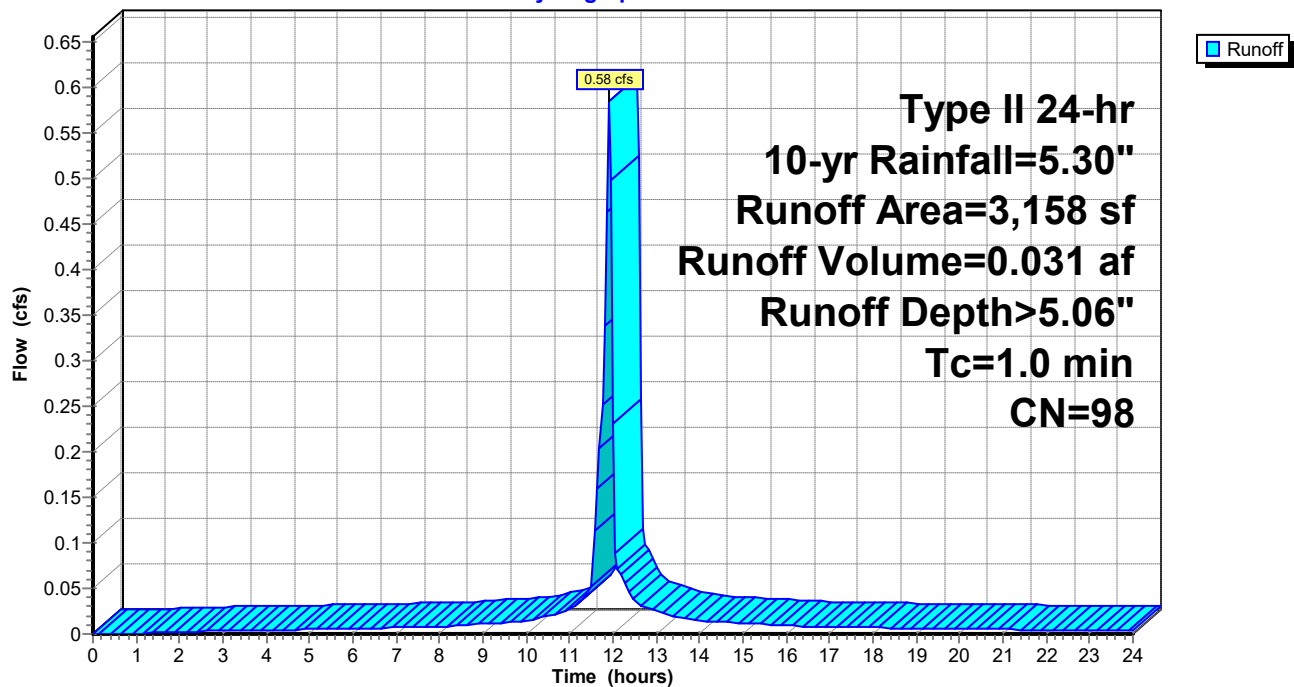

240020-Southern States Parcel

Prepared by Lane Engineering, LLC

HydroCAD® 10.00-17 s/n 03788 © 2016 HydroCAD Software Solutions LLC

240020 - Southern States Redevelopment

Type II 24-hr 10-yr Rainfall=5.30"

Printed 2/7/2024

Page 124

Summary for Subcatchment MB-3: 1/4 Medical Roof

Runoff = 0.58 cfs @ 11.90 hrs, Volume= 0.031 af, Depth> 5.06"


Runoff by SCS TR-20 method, UH=Delmarva, Weighted-CN, Time Span= 0.00-24.00 hrs, dt= 0.05 hrs
Type II 24-hr 10-yr Rainfall=5.30"

	Area (sf)	CN	Description
*	3,158	98	Rear Med. Building Roof
	3,158		100.00% Impervious Area

Tc (min)	Length (feet)	Slope (ft/ft)	Velocity (ft/sec)	Capacity (cfs)	Description
1.0					Direct Entry, Roof

Subcatchment MB-3: 1/4 Medical Roof

Hydrograph

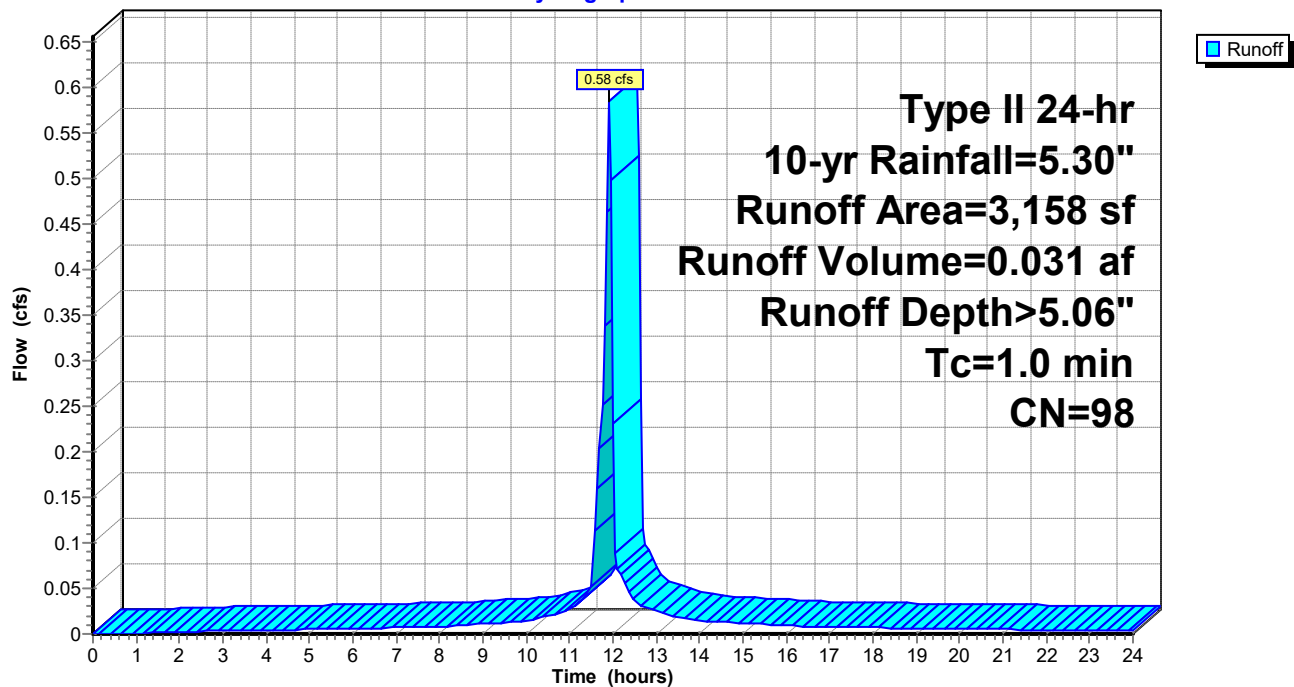

240020-Southern States Parcel

Prepared by Lane Engineering, LLC

HydroCAD® 10.00-17 s/n 03788 © 2016 HydroCAD Software Solutions LLC

240020 - Southern States Redevelopment

Type II 24-hr 10-yr Rainfall=5.30"

Printed 2/7/2024

Page 125

Summary for Subcatchment MB-4: 1/4 Medical Roof

Runoff = 0.55 cfs @ 11.90 hrs, Volume= 0.029 af, Depth> 5.06"


Runoff by SCS TR-20 method, UH=Delmarva, Weighted-CN, Time Span= 0.00-24.00 hrs, dt= 0.05 hrs
Type II 24-hr 10-yr Rainfall=5.30"

	Area (sf)	CN	Description
*	2,987	98	Rear Med. Building Roof
	2,987		100.00% Impervious Area

Tc (min)	Length (feet)	Slope (ft/ft)	Velocity (ft/sec)	Capacity (cfs)	Description
1.0					Direct Entry, Roof

Subcatchment MB-4: 1/4 Medical Roof

Hydrograph

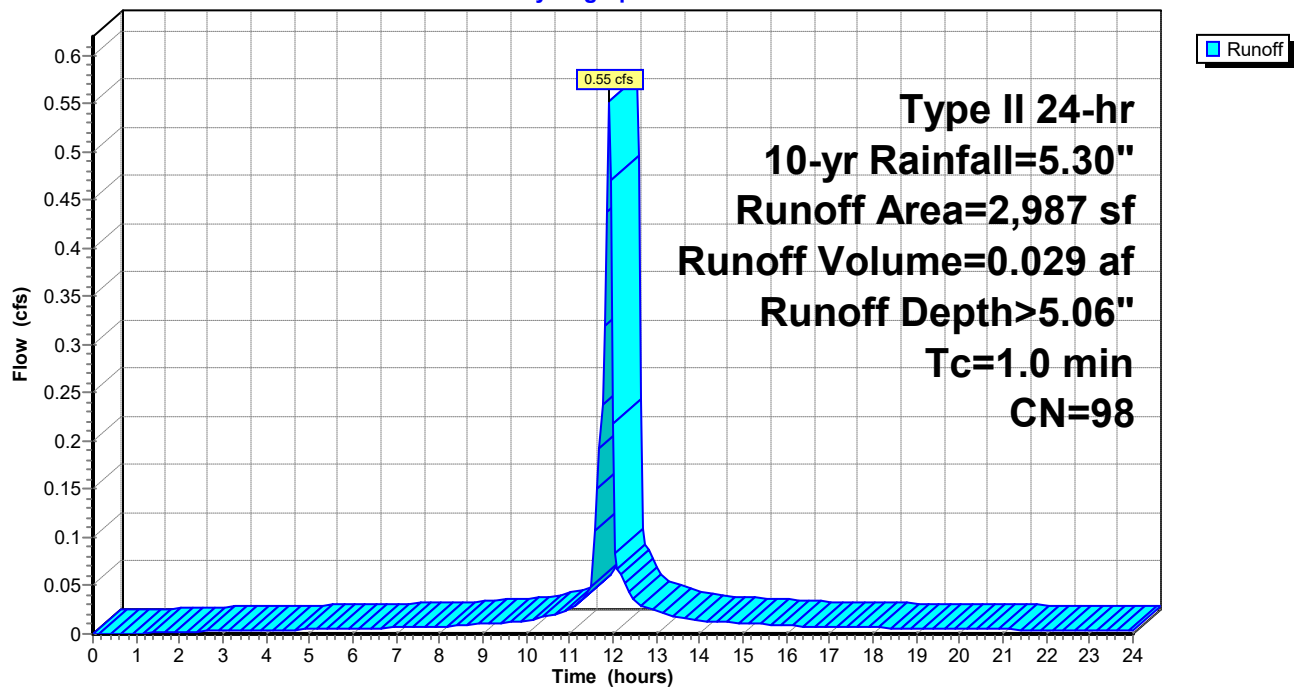

240020-Southern States Parcel

Prepared by Lane Engineering, LLC

HydroCAD® 10.00-17 s/n 03788 © 2016 HydroCAD Software Solutions LLC

240020 - Southern States Redevelopment

Type II 24-hr 10-yr Rainfall=5.30"

Printed 2/7/2024

Page 126

Summary for Subcatchment MY-1: 1/4 Retail Roof

Runoff = 0.81 cfs @ 11.90 hrs, Volume= 0.042 af, Depth> 5.06"


Runoff by SCS TR-20 method, UH=Delmarva, Weighted-CN, Time Span= 0.00-24.00 hrs, dt= 0.05 hrs
Type II 24-hr 10-yr Rainfall=5.30"

	Area (sf)	CN	Description
*	4,375	98	Building Roof
	4,375		100.00% Impervious Area

Tc (min)	Length (feet)	Slope (ft/ft)	Velocity (ft/sec)	Capacity (cfs)	Description
1.0					Direct Entry, Roof

Subcatchment MY-1: 1/4 Retail Roof

Hydrograph

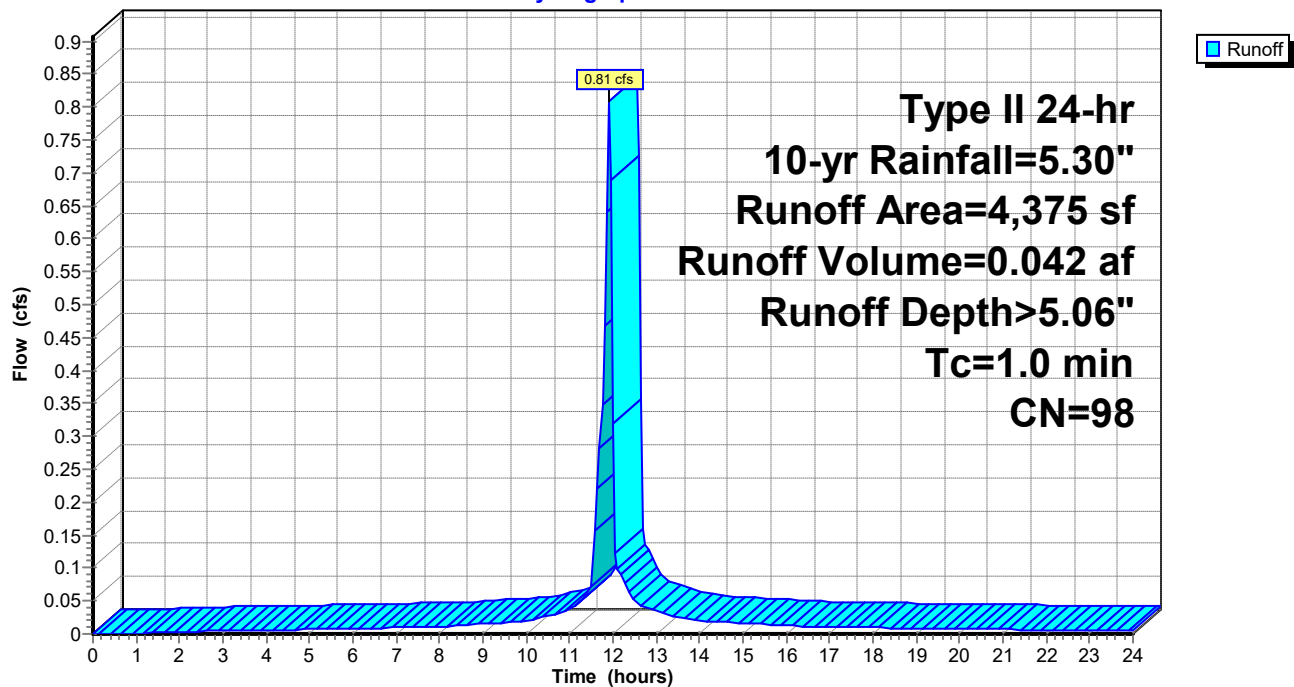

240020-Southern States Parcel

Prepared by Lane Engineering, LLC

HydroCAD® 10.00-17 s/n 03788 © 2016 HydroCAD Software Solutions LLC

240020 - Southern States Redevelopment

Type II 24-hr 10-yr Rainfall=5.30"

Printed 2/7/2024

Page 127

Summary for Subcatchment MY-2: 1/4 Retail Roof

Runoff = 0.83 cfs @ 11.90 hrs, Volume= 0.044 af, Depth> 5.06"


Runoff by SCS TR-20 method, UH=Delmarva, Weighted-CN, Time Span= 0.00-24.00 hrs, dt= 0.05 hrs
Type II 24-hr 10-yr Rainfall=5.30"

	Area (sf)	CN	Description
*	4,505	98	Rear Building Roof
	4,505		100.00% Impervious Area

Tc (min)	Length (feet)	Slope (ft/ft)	Velocity (ft/sec)	Capacity (cfs)	Description
1.0					Direct Entry, Roof

Subcatchment MY-2: 1/4 Retail Roof

Hydrograph

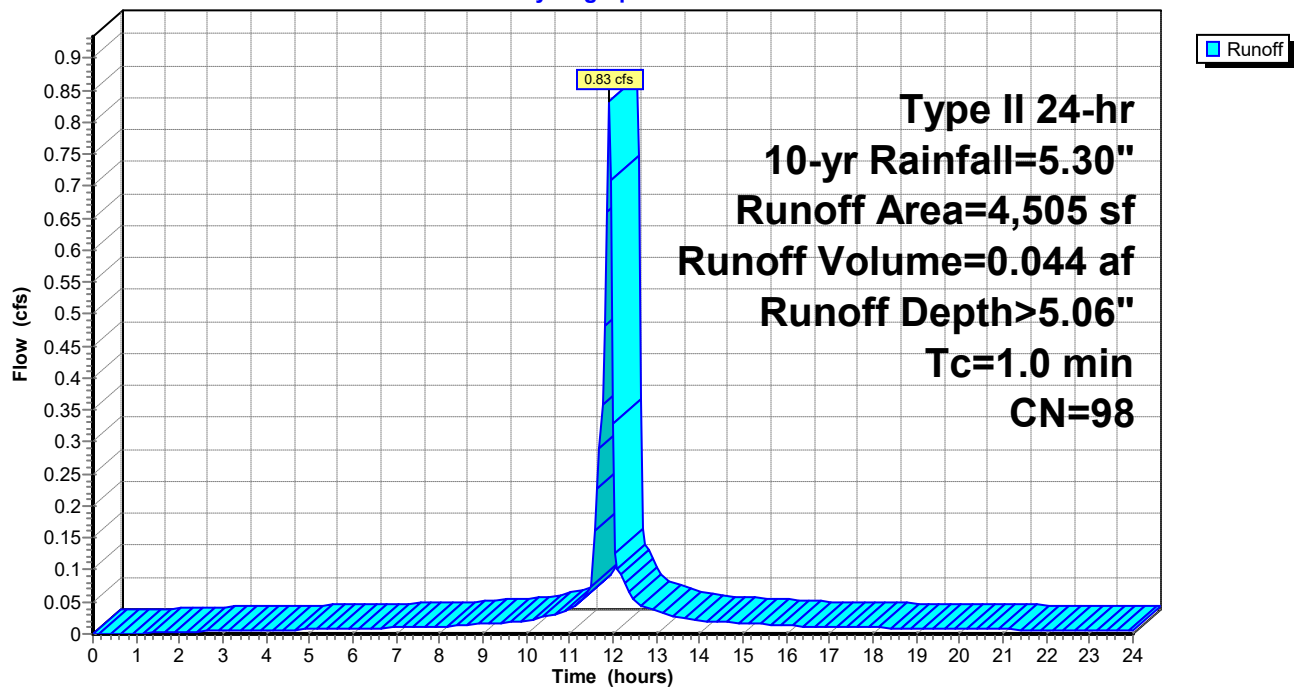

240020-Southern States Parcel

Prepared by Lane Engineering, LLC

HydroCAD® 10.00-17 s/n 03788 © 2016 HydroCAD Software Solutions LLC

240020 - Southern States Redevelopment

Type II 24-hr 10-yr Rainfall=5.30"

Printed 2/7/2024

Page 128

Summary for Subcatchment MY-3: 1/4 Retail Roof

Runoff = 0.84 cfs @ 11.90 hrs, Volume= 0.044 af, Depth> 5.06"


Runoff by SCS TR-20 method, UH=Delmarva, Weighted-CN, Time Span= 0.00-24.00 hrs, dt= 0.05 hrs
Type II 24-hr 10-yr Rainfall=5.30"

	Area (sf)	CN	Description
*	4,515	98	Rear Building Roof
	4,515		100.00% Impervious Area

Tc (min)	Length (feet)	Slope (ft/ft)	Velocity (ft/sec)	Capacity (cfs)	Description
1.0					Direct Entry, Roof

Subcatchment MY-3: 1/4 Retail Roof

Hydrograph

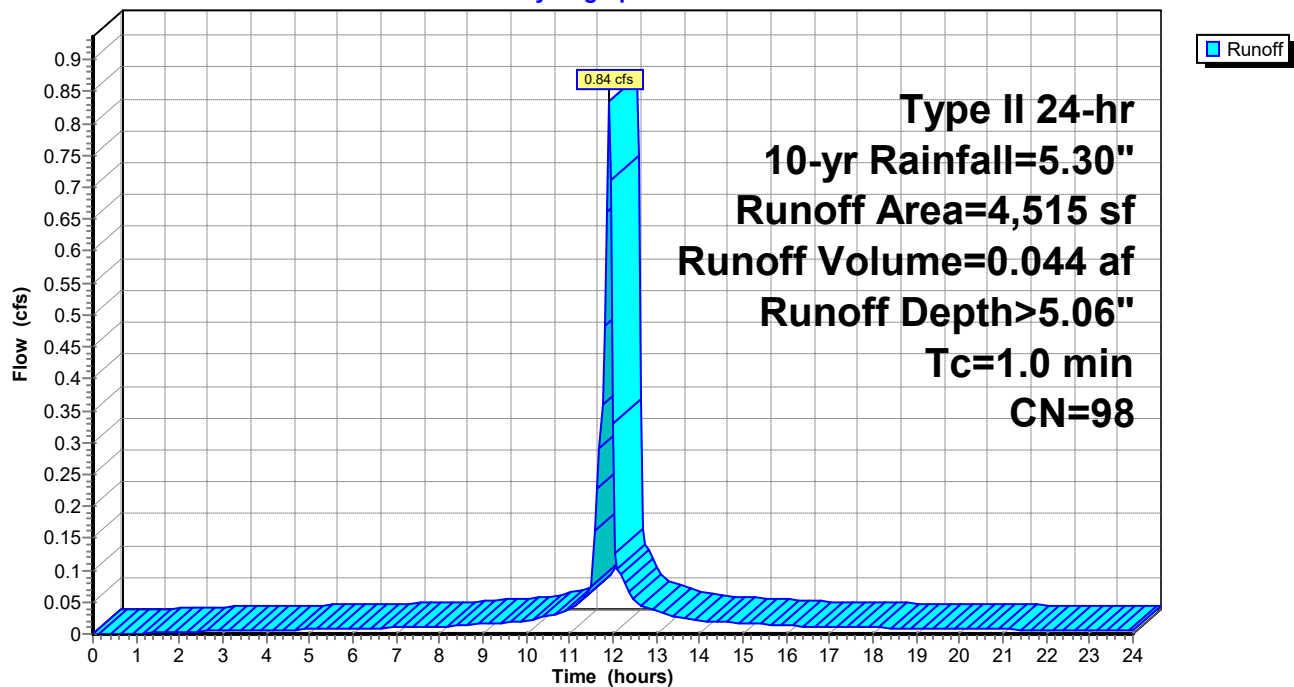

240020-Southern States Parcel

Prepared by Lane Engineering, LLC

HydroCAD® 10.00-17 s/n 03788 © 2016 HydroCAD Software Solutions LLC

240020 - Southern States Redevelopment

Type II 24-hr 10-yr Rainfall=5.30"

Printed 2/7/2024

Page 129

Summary for Subcatchment MY-4: 1/4 Retail Roof

Runoff = 0.87 cfs @ 11.90 hrs, Volume= 0.046 af, Depth> 5.06"


Runoff by SCS TR-20 method, UH=Delmarva, Weighted-CN, Time Span= 0.00-24.00 hrs, dt= 0.05 hrs
Type II 24-hr 10-yr Rainfall=5.30"

	Area (sf)	CN	Description
*	4,699	98	Building Roof
	4,699		100.00% Impervious Area

Tc (min)	Length (feet)	Slope (ft/ft)	Velocity (ft/sec)	Capacity (cfs)	Description
1.0					Direct Entry, Roof

Subcatchment MY-4: 1/4 Retail Roof

Hydrograph

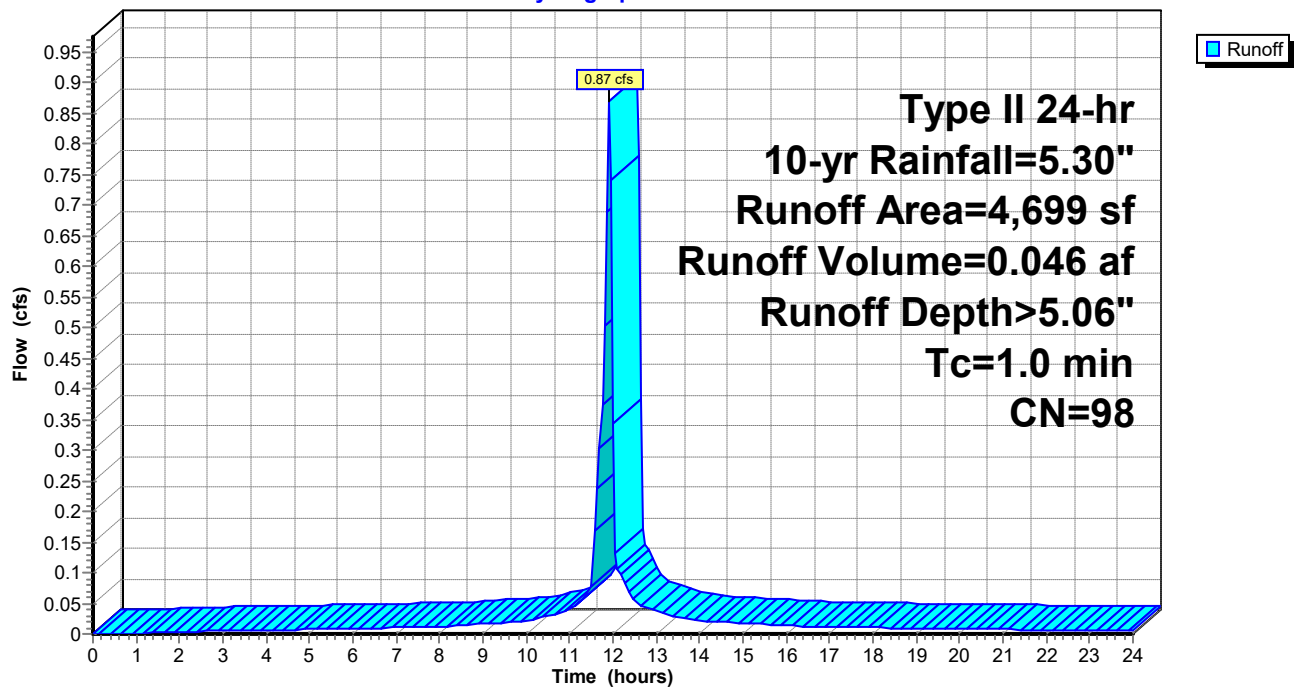

240020-Southern States Parcel

Prepared by Lane Engineering, LLC

HydroCAD® 10.00-17 s/n 03788 © 2016 HydroCAD Software Solutions LLC

240020 - Southern States Redevelopment

Type II 24-hr 10-yr Rainfall=5.30"

Printed 2/7/2024

Page 130


Summary for Subcatchment PK-1: Parking

Runoff = 1.82 cfs @ 11.90 hrs, Volume= 0.083 af, Depth> 4.06"

Runoff by SCS TR-20 method, UH=Delmarva, Weighted-CN, Time Span= 0.00-24.00 hrs, dt= 0.05 hrs
Type II 24-hr 10-yr Rainfall=5.30"

	Area (sf)	CN	Description
*	4,140	98	Parking Area
	2,703	61	>75% Grass cover, Good, HSG B
*	3,888	98	Parking Spaces
	10,731	89	Weighted Average
	2,703		25.19% Pervious Area
	8,028		74.81% Impervious Area

Tc (min)	Length (feet)	Slope (ft/ft)	Velocity (ft/sec)	Capacity (cfs)	Description
0.8	60	0.0200	1.28		Sheet Flow, Parking Lot Smooth surfaces n= 0.011 P2= 3.40"

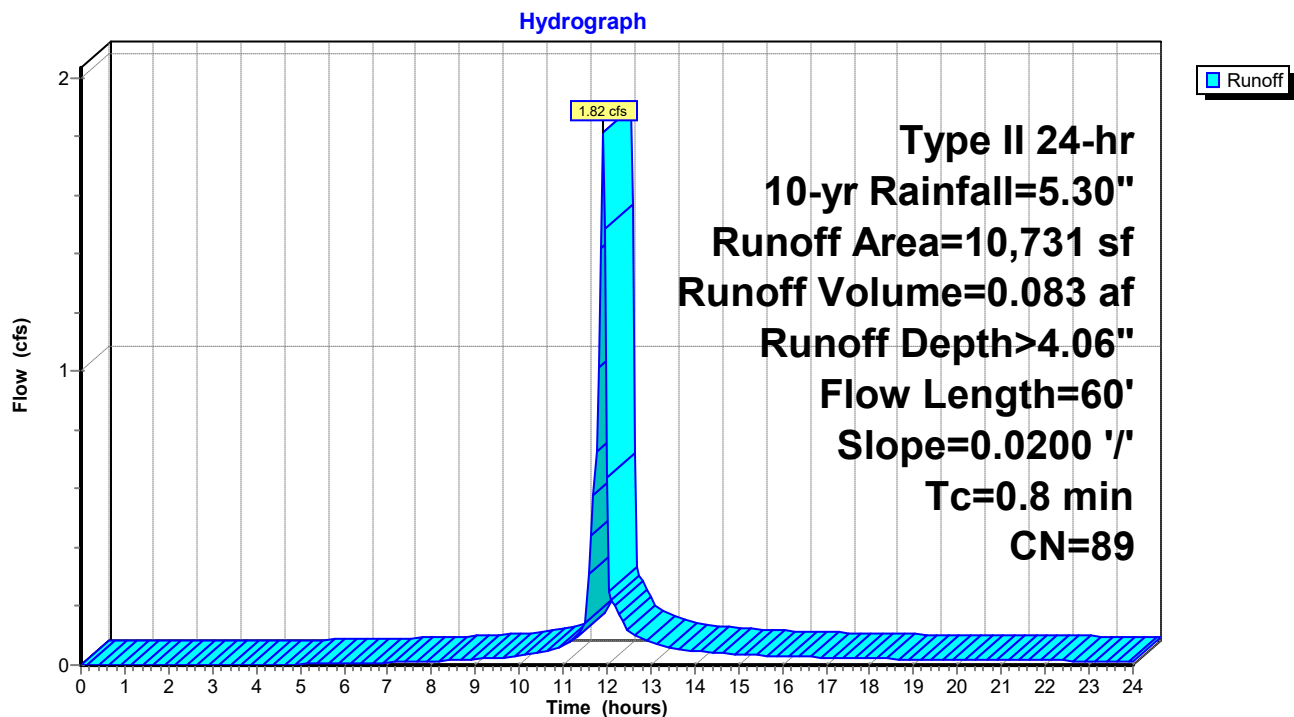Subcatchment PK-1: Parking

240020-Southern States Parcel

Prepared by Lane Engineering, LLC

HydroCAD® 10.00-17 s/n 03788 © 2016 HydroCAD Software Solutions LLC

240020 - Southern States Redevelopment

Type II 24-hr 10-yr Rainfall=5.30"

Printed 2/7/2024

Page 131

Summary for Subcatchment PK-10: Parking


Runoff = 3.46 cfs @ 11.91 hrs, Volume= 0.148 af, Depth> 2.69"

Runoff by SCS TR-20 method, UH=Delmarva, Weighted-CN, Time Span= 0.00-24.00 hrs, dt= 0.05 hrs
Type II 24-hr 10-yr Rainfall=5.30"

	Area (sf)	CN	Description
*	6,254	98	Asphalt
	18,135	61	>75% Grass cover, Good, HSG B
*	4,396	98	Parking Spaces
	28,785	75	Weighted Average
	18,135		63.00% Pervious Area
	10,650		37.00% Impervious Area

Tc (min)	Length (feet)	Slope (ft/ft)	Velocity (ft/sec)	Capacity (cfs)	Description
0.8	60	0.0200	1.28		Sheet Flow, Parking Lot
					Smooth surfaces n= 0.011 P2= 3.40"

Subcatchment PK-10: Parking

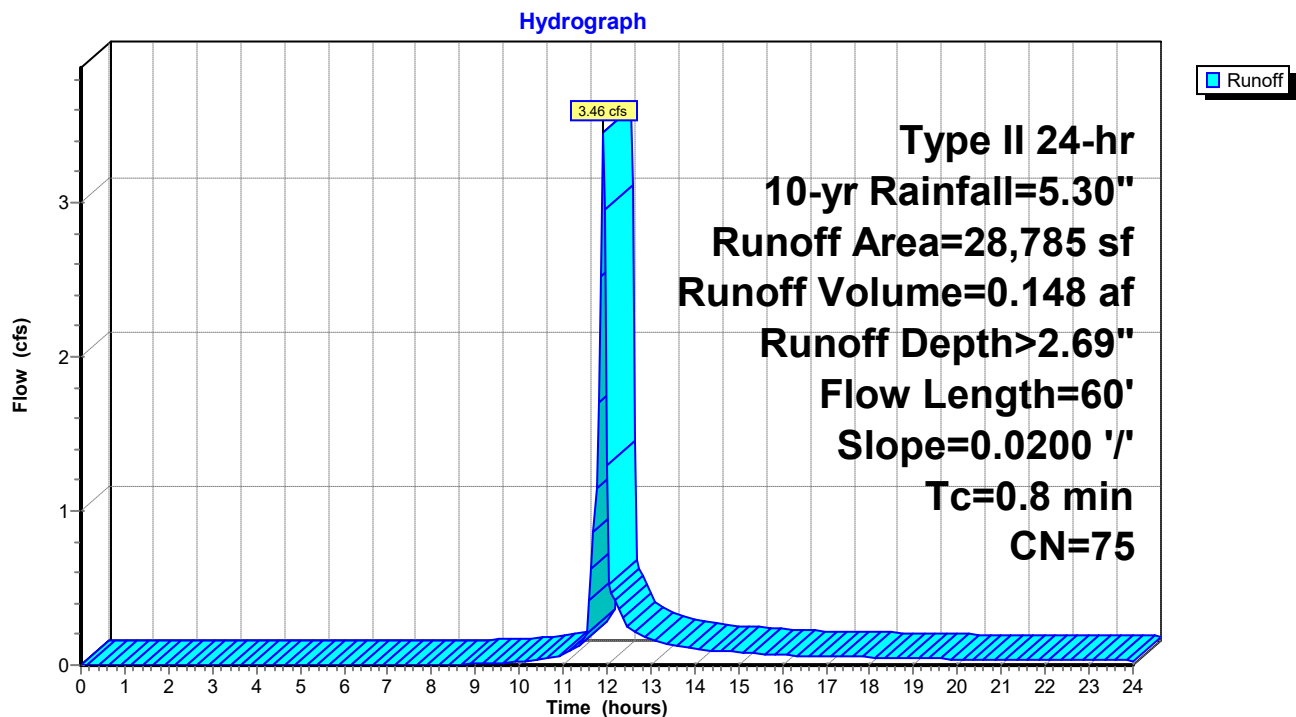

240020-Southern States Parcel

Prepared by Lane Engineering, LLC

HydroCAD® 10.00-17 s/n 03788 © 2016 HydroCAD Software Solutions LLC

240020 - Southern States Redevelopment

Type II 24-hr 10-yr Rainfall=5.30"

Printed 2/7/2024

Page 132


Summary for Subcatchment PK-2: Parking

Runoff = 1.21 cfs @ 11.91 hrs, Volume= 0.061 af, Depth> 4.60"

Runoff by SCS TR-20 method, UH=Delmarva, Weighted-CN, Time Span= 0.00-24.00 hrs, dt= 0.05 hrs
Type II 24-hr 10-yr Rainfall=5.30"

	Area (sf)	CN	Description
*	4,272	98	Parking Area
	801	61	>75% Grass cover, Good, HSG B
*	1,805	98	Parking Spaces
	6,878	94	Weighted Average
	801		11.65% Pervious Area
	6,077		88.35% Impervious Area

Tc (min)	Length (feet)	Slope (ft/ft)	Velocity (ft/sec)	Capacity (cfs)	Description
0.8	60	0.0200	1.28		Sheet Flow, Parking lot
					Smooth surfaces n= 0.011 P2= 3.40"
0.4	33	0.0050	1.44		Shallow Concentrated Flow, Curb
					Paved Kv= 20.3 fps
1.2	93	Total			

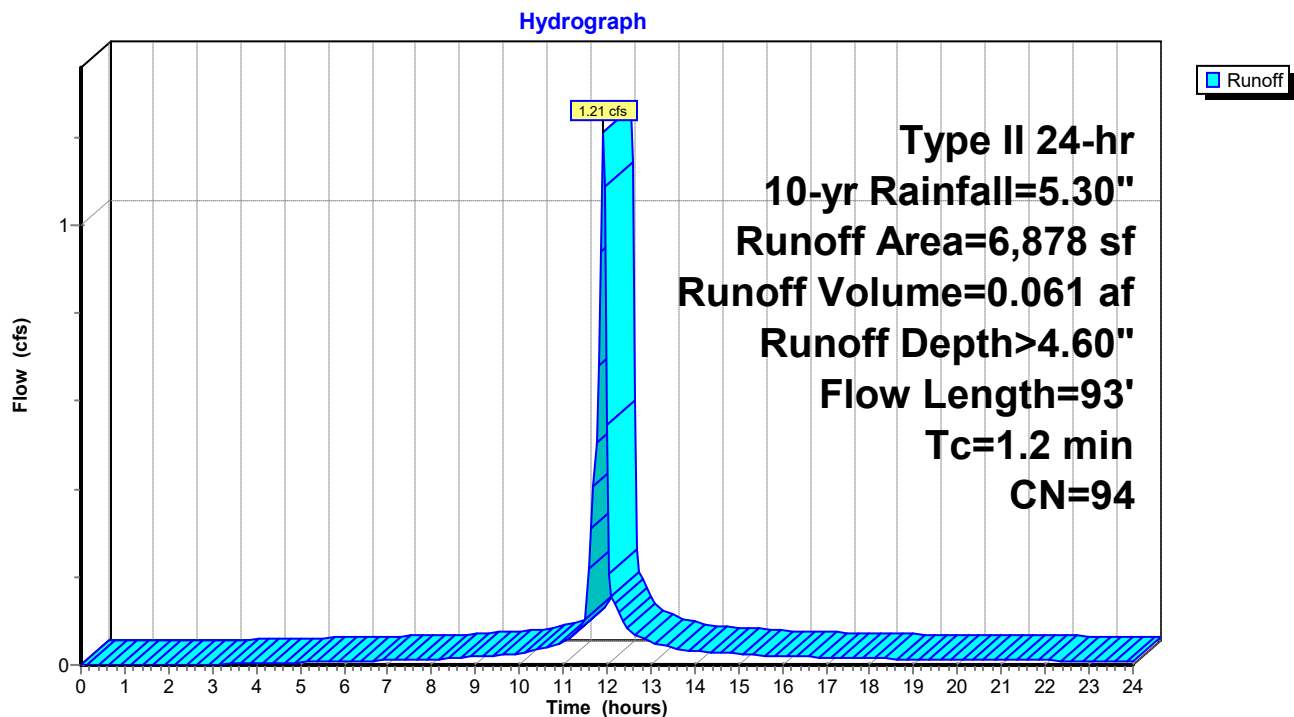Subcatchment PK-2: Parking

240020-Southern States Parcel

Prepared by Lane Engineering, LLC

HydroCAD® 10.00-17 s/n 03788 © 2016 HydroCAD Software Solutions LLC

240020 - Southern States Redevelopment

Type II 24-hr 10-yr Rainfall=5.30"

Printed 2/7/2024

Page 133


Summary for Subcatchment PK-3: Parking

Runoff = 1.28 cfs @ 11.91 hrs, Volume= 0.066 af, Depth> 4.72"

Runoff by SCS TR-20 method, UH=Delmarva, Weighted-CN, Time Span= 0.00-24.00 hrs, dt= 0.05 hrs
Type II 24-hr 10-yr Rainfall=5.30"

	Area (sf)	CN	Description
*	4,424	98	Parking Area
	559	61	>75% Grass cover, Good, HSG B
*	2,320	98	Parking Spaces
	7,303	95	Weighted Average
	559		7.65% Pervious Area
	6,744		92.35% Impervious Area

Tc (min)	Length (feet)	Slope (ft/ft)	Velocity (ft/sec)	Capacity (cfs)	Description
1.4	121	0.0200	1.47		Sheet Flow, Parking Lot Smooth surfaces n= 0.011 P2= 3.40"

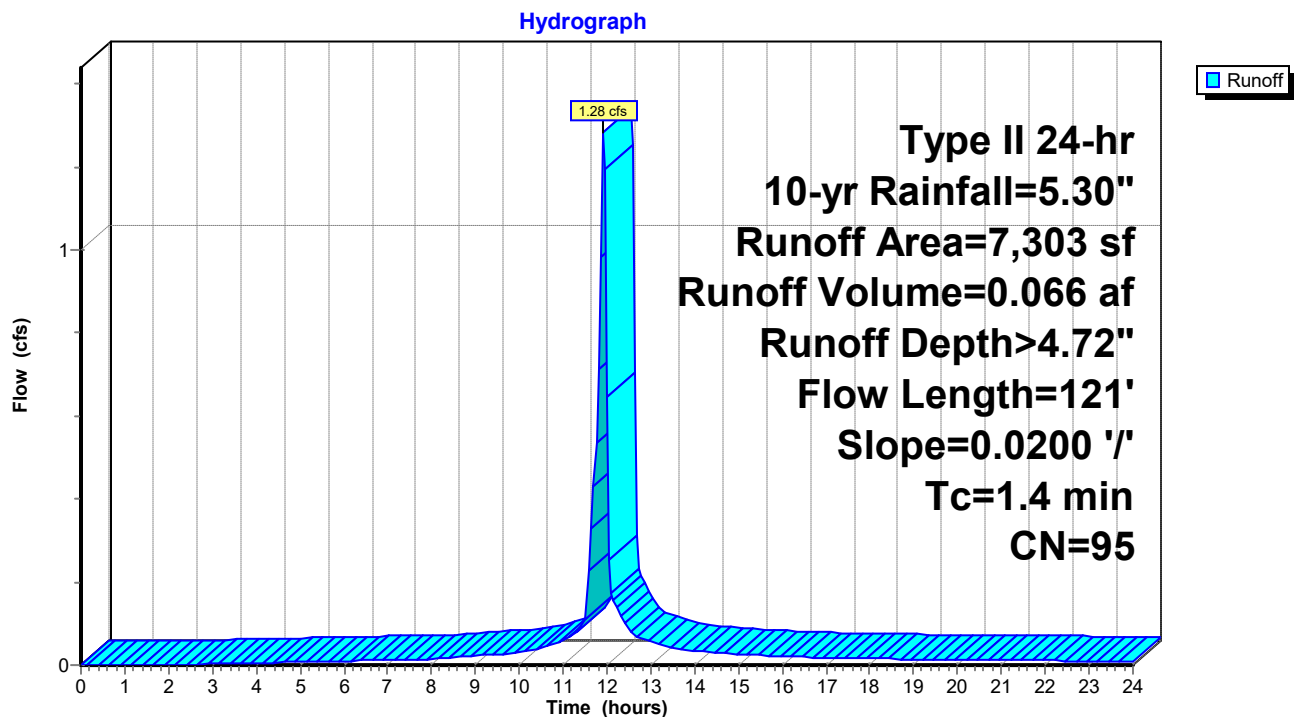Subcatchment PK-3: Parking

240020-Southern States Parcel

Prepared by Lane Engineering, LLC

HydroCAD® 10.00-17 s/n 03788 © 2016 HydroCAD Software Solutions LLC

240020 - Southern States Redevelopment

Type II 24-hr 10-yr Rainfall=5.30"

Printed 2/7/2024

Page 134

Summary for Subcatchment PK-4: Parking

Runoff = 0.76 cfs @ 11.90 hrs, Volume= 0.037 af, Depth> 4.72"


Runoff by SCS TR-20 method, UH=Delmarva, Weighted-CN, Time Span= 0.00-24.00 hrs, dt= 0.05 hrs
Type II 24-hr 10-yr Rainfall=5.30"

	Area (sf)	CN	Description
*	2,405	98	Asphalt
	337	61	>75% Grass cover, Good, HSG B
*	1,379	98	Parking Spaces
	4,121	95	Weighted Average
	337		8.18% Pervious Area
	3,784		91.82% Impervious Area

Tc (min)	Length (feet)	Slope (ft/ft)	Velocity (ft/sec)	Capacity (cfs)	Description
0.8	58	0.0200	1.27		Sheet Flow, Parking Lot
					Smooth surfaces n= 0.011 P2= 3.40"

Subcatchment PK-4: Parking

Hydrograph

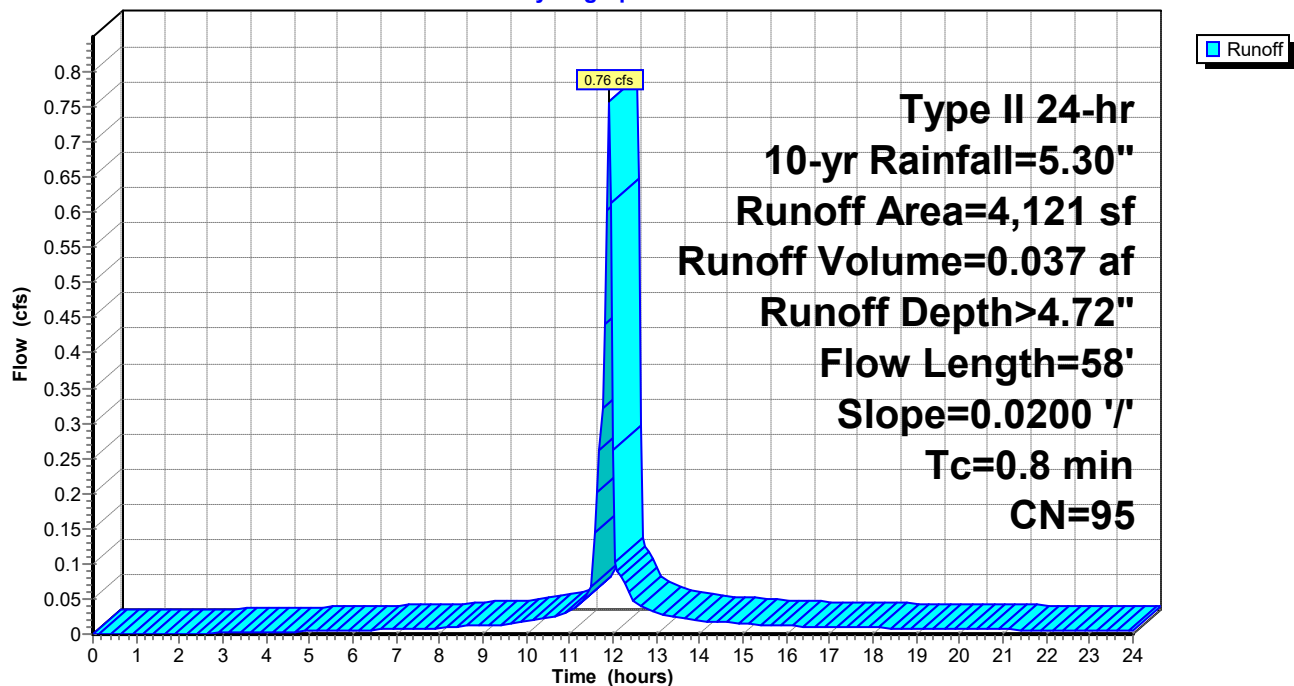

240020-Southern States Parcel

Prepared by Lane Engineering, LLC

HydroCAD® 10.00-17 s/n 03788 © 2016 HydroCAD Software Solutions LLC

240020 - Southern States Redevelopment

Type II 24-hr 10-yr Rainfall=5.30"

Printed 2/7/2024

Page 135


Summary for Subcatchment PK-5: Parking

Runoff = 1.21 cfs @ 11.91 hrs, Volume= 0.062 af, Depth> 4.72"

Runoff by SCS TR-20 method, UH=Delmarva, Weighted-CN, Time Span= 0.00-24.00 hrs, dt= 0.05 hrs
Type II 24-hr 10-yr Rainfall=5.30"

	Area (sf)	CN	Description
*	4,714	98	Asphalt
	516	61	>75% Grass cover, Good, HSG B
*	1,620	98	Parking Spaces
	6,850	95	Weighted Average
	516		7.53% Pervious Area
	6,334		92.47% Impervious Area

Tc (min)	Length (feet)	Slope (ft/ft)	Velocity (ft/sec)	Capacity (cfs)	Description
0.3	18	0.0200	1.01		Sheet Flow, Parking Lot
					Smooth surfaces n= 0.011 P2= 3.40"
1.0	89	0.0050	1.44		Shallow Concentrated Flow, Gutter
					Paved Kv= 20.3 fps
1.3	107	Total			

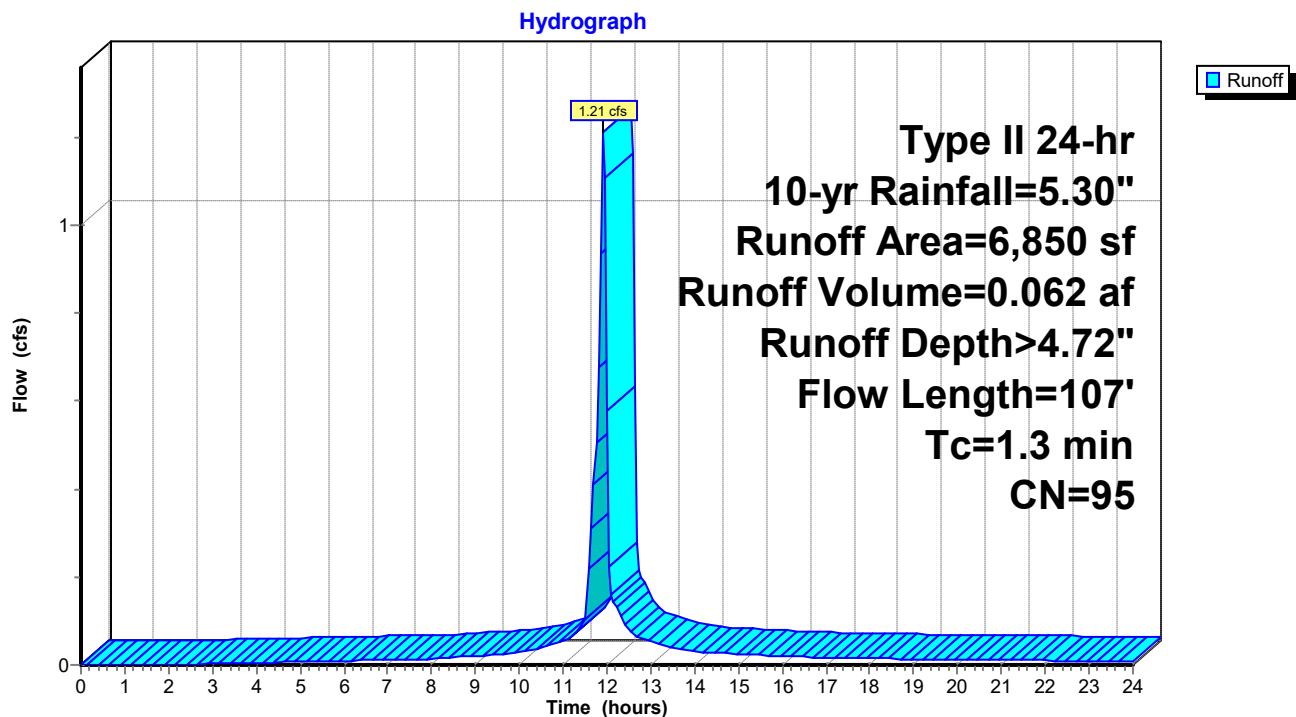Subcatchment PK-5: Parking

240020-Southern States Parcel

Prepared by Lane Engineering, LLC

HydroCAD® 10.00-17 s/n 03788 © 2016 HydroCAD Software Solutions LLC

240020 - Southern States Redevelopment

Type II 24-hr 10-yr Rainfall=5.30"

Printed 2/7/2024

Page 136


Summary for Subcatchment PK-6: Parking

Runoff = 1.78 cfs @ 11.90 hrs, Volume= 0.085 af, Depth> 4.38"

Runoff by SCS TR-20 method, UH=Delmarva, Weighted-CN, Time Span= 0.00-24.00 hrs, dt= 0.05 hrs
Type II 24-hr 10-yr Rainfall=5.30"

	Area (sf)	CN	Description
*	6,357	98	Asphalt
	1,534	61	>75% Grass cover, Good, HSG B
*	2,235	98	Parking Spaces
	10,126	92	Weighted Average
	1,534		15.15% Pervious Area
	8,592		84.85% Impervious Area

Tc (min)	Length (feet)	Slope (ft/ft)	Velocity (ft/sec)	Capacity (cfs)	Description
0.9	70	0.0200	1.32		Sheet Flow, Parking Lot Smooth surfaces n= 0.011 P2= 3.40"

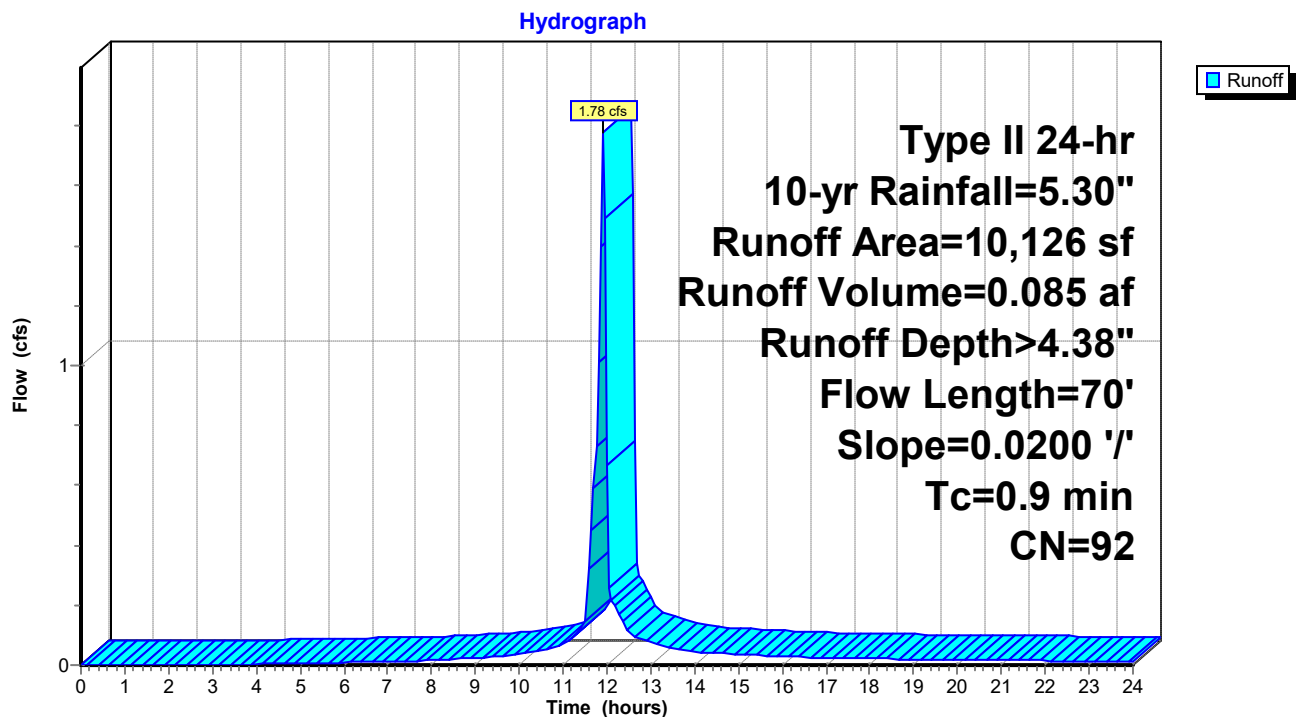Subcatchment PK-6: Parking

240020-Southern States Parcel

Prepared by Lane Engineering, LLC

HydroCAD® 10.00-17 s/n 03788 © 2016 HydroCAD Software Solutions LLC

240020 - Southern States Redevelopment

Type II 24-hr 10-yr Rainfall=5.30"

Printed 2/7/2024

Page 137

Summary for Subcatchment PK-7: Parking

Runoff = 0.88 cfs @ 11.90 hrs, Volume= 0.042 af, Depth> 4.27"


Runoff by SCS TR-20 method, UH=Delmarva, Weighted-CN, Time Span= 0.00-24.00 hrs, dt= 0.05 hrs
Type II 24-hr 10-yr Rainfall=5.30"

	Area (sf)	CN	Description
*	3,258	98	Asphalt
	896	61	>75% Grass cover, Good, HSG B
*	923	98	Parking Spaces
	5,077	91	Weighted Average
	896		17.65% Pervious Area
	4,181		82.35% Impervious Area

Tc (min)	Length (feet)	Slope (ft/ft)	Velocity (ft/sec)	Capacity (cfs)	Description
0.9	63	0.0150	1.15		Sheet Flow, Pavement
					Smooth surfaces n= 0.011 P2= 3.40"

Subcatchment PK-7: Parking

Hydrograph

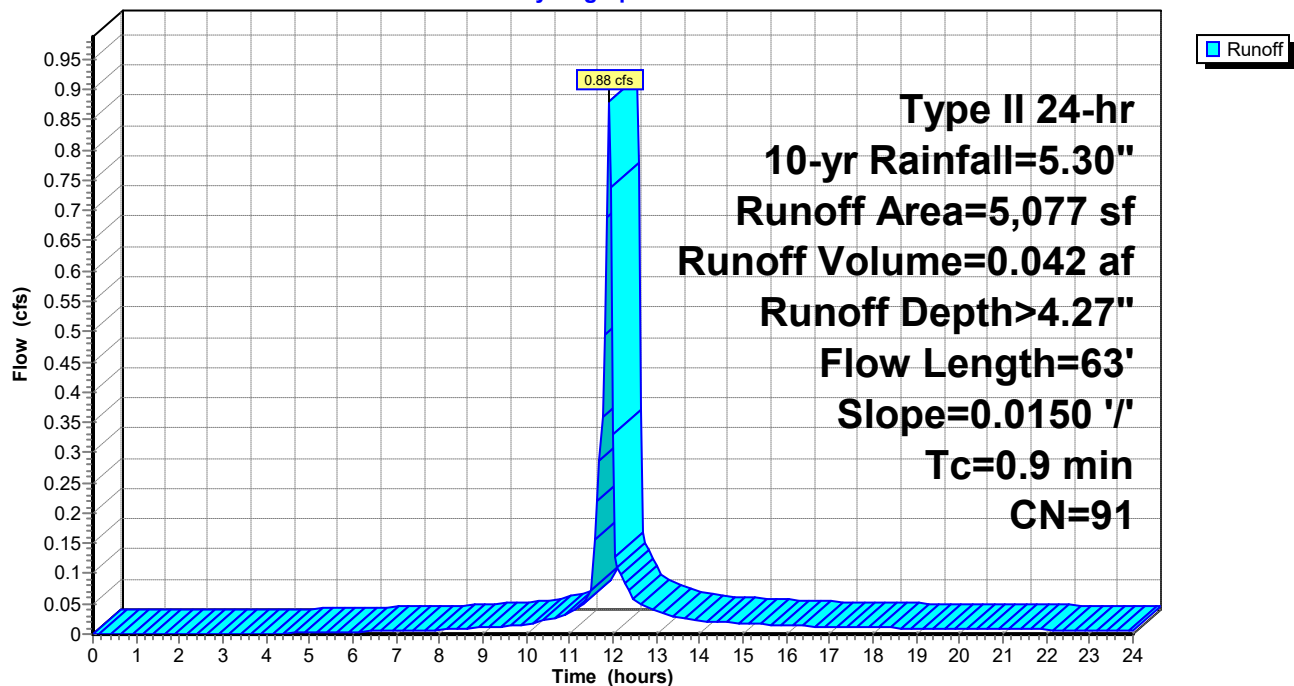

240020-Southern States Parcel

Prepared by Lane Engineering, LLC

HydroCAD® 10.00-17 s/n 03788 © 2016 HydroCAD Software Solutions LLC

240020 - Southern States Redevelopment

Type II 24-hr 10-yr Rainfall=5.30"

Printed 2/7/2024

Page 138


Summary for Subcatchment PK-8: Parking

Runoff = 2.15 cfs @ 11.92 hrs, Volume= 0.099 af, Depth> 3.55"

Runoff by SCS TR-20 method, UH=Delmarva, Weighted-CN, Time Span= 0.00-24.00 hrs, dt= 0.05 hrs
Type II 24-hr 10-yr Rainfall=5.30"

	Area (sf)	CN	Description
*	6,414	98	Asphalt Drive Aisles & Sidewalk
*	2,660	98	Parking Spaces
	5,540	61	>75% Grass cover, Good, HSG B
	14,614	84	Weighted Average
	5,540		37.91% Pervious Area
	9,074		62.09% Impervious Area

Tc (min)	Length (feet)	Slope (ft/ft)	Velocity (ft/sec)	Capacity (cfs)	Description
1.3	101	0.0150	1.27		Sheet Flow, Asphalt Smooth surfaces n= 0.011 P2= 3.40"

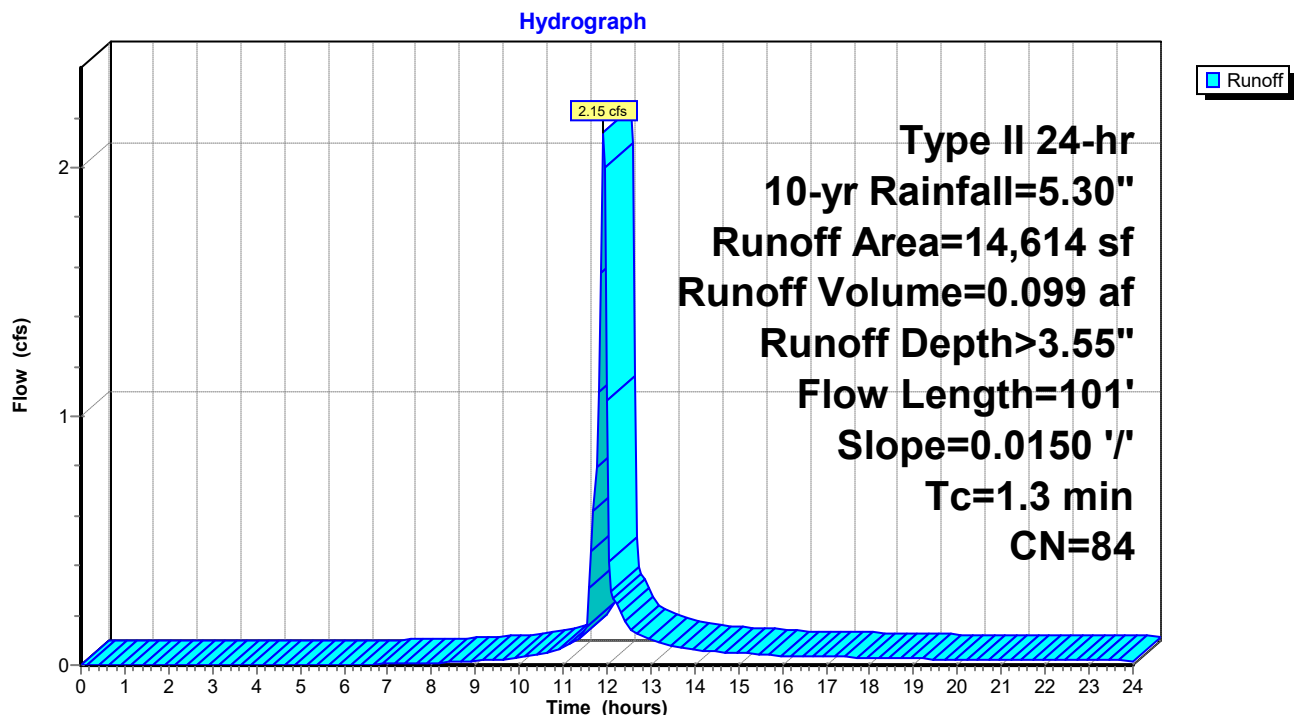Subcatchment PK-8: Parking

240020-Southern States Parcel

Prepared by Lane Engineering, LLC

HydroCAD® 10.00-17 s/n 03788 © 2016 HydroCAD Software Solutions LLC

240020 - Southern States Redevelopment

Type II 24-hr 10-yr Rainfall=5.30"

Printed 2/7/2024

Page 139

Summary for Subcatchment PK-9: Parking


Runoff = 2.12 cfs @ 11.90 hrs, Volume= 0.101 af, Depth> 4.49"

Runoff by SCS TR-20 method, UH=Delmarva, Weighted-CN, Time Span= 0.00-24.00 hrs, dt= 0.05 hrs
Type II 24-hr 10-yr Rainfall=5.30"

	Area (sf)	CN	Description
*	7,036	98	Asphalt
	1,729	61	>75% Grass cover, Good, HSG B
*	3,003	98	Parking Spaces
	11,768	93	Weighted Average
	1,729		14.69% Pervious Area
	10,039		85.31% Impervious Area

Tc (min)	Length (feet)	Slope (ft/ft)	Velocity (ft/sec)	Capacity (cfs)	Description
0.8	60	0.0200	1.28		Sheet Flow, Parking Lot
					Smooth surfaces n= 0.011 P2= 3.40"

Subcatchment PK-9: Parking

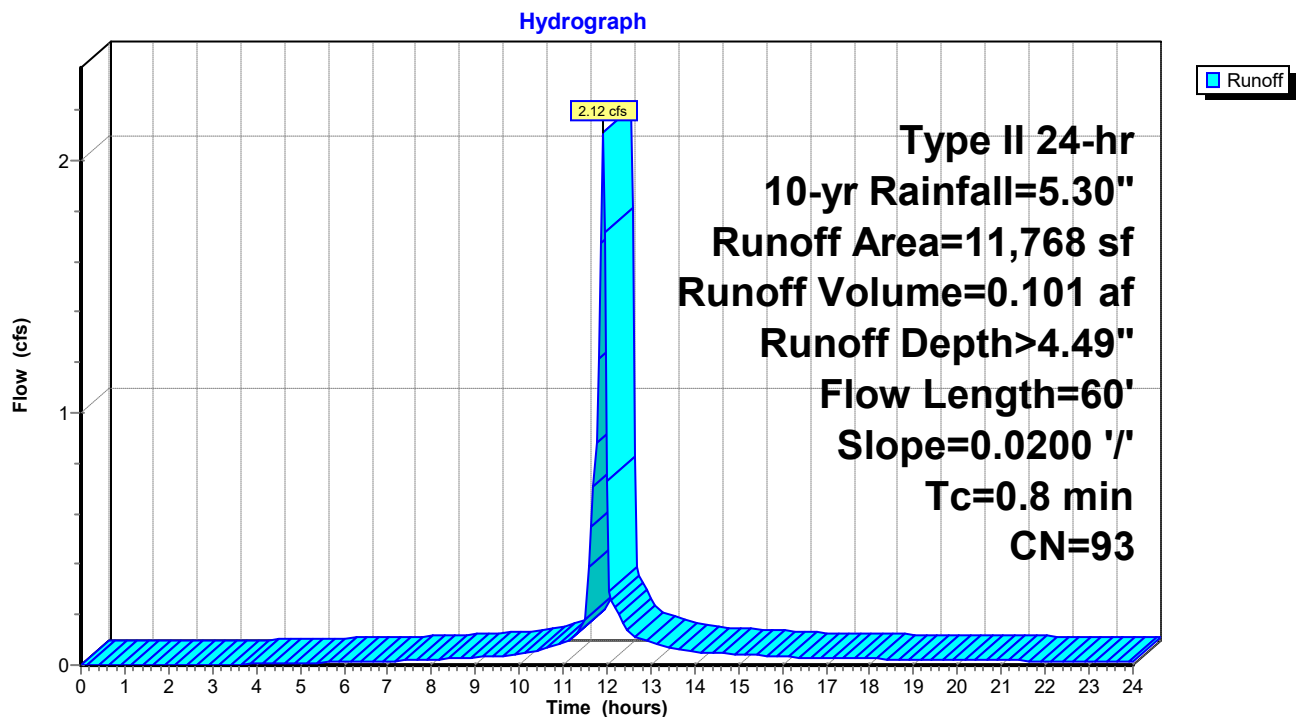

240020-Southern States Parcel

Prepared by Lane Engineering, LLC

HydroCAD® 10.00-17 s/n 03788 © 2016 HydroCAD Software Solutions LLC

240020 - Southern States Redevelopment

Type II 24-hr 10-yr Rainfall=5.30"

Printed 2/7/2024

Page 140

Summary for Subcatchment RD: Onsite Residue


Runoff = 0.37 cfs @ 11.99 hrs, Volume= 0.021 af, Depth> 1.77"

Runoff by SCS TR-20 method, UH=Delmarva, Weighted-CN, Time Span= 0.00-24.00 hrs, dt= 0.05 hrs
Type II 24-hr 10-yr Rainfall=5.30"

	Area (sf)	CN	Description
	5,797	61	>75% Grass cover, Good, HSG B
*	484	98	Sidewalk & Portion Entrance
	6,281	64	Weighted Average
	5,797		92.29% Pervious Area
	484		7.71% Impervious Area

Tc (min)	Length (feet)	Slope (ft/ft)	Velocity (ft/sec)	Capacity (cfs)	Description
5.0					Direct Entry,

Subcatchment RD: Onsite Residue

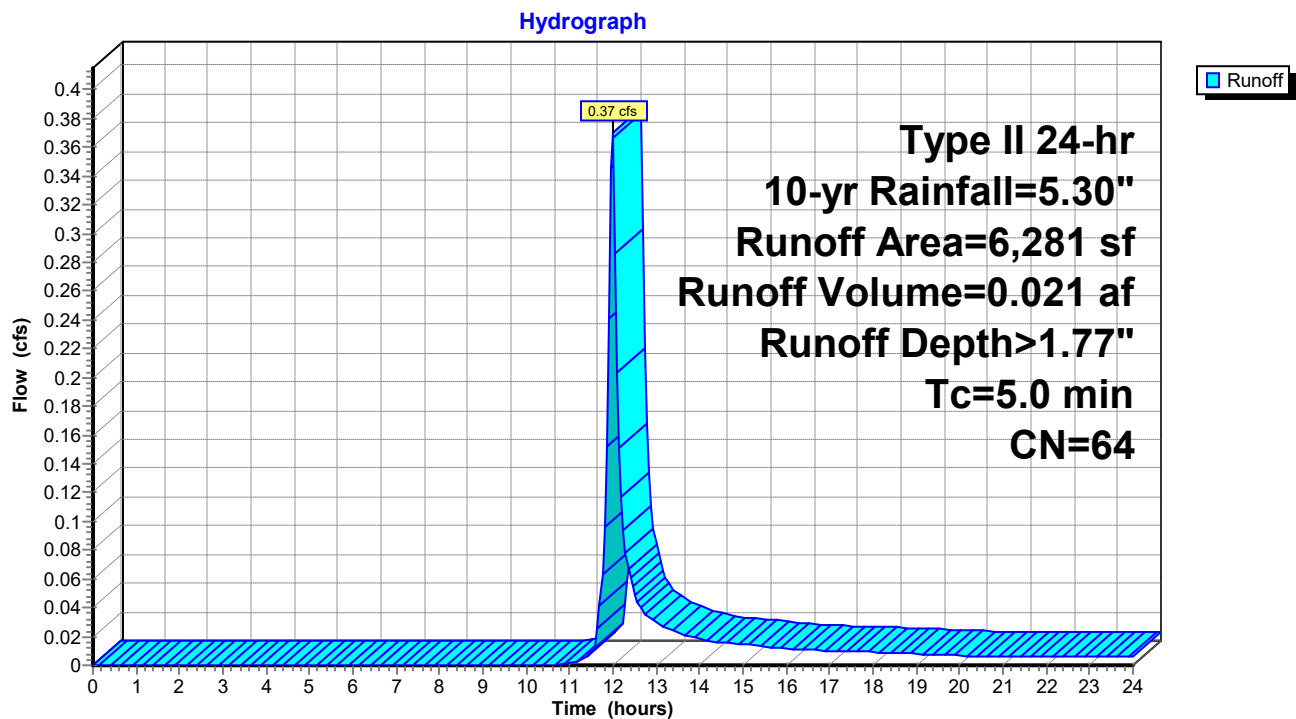

240020-Southern States Parcel

Prepared by Lane Engineering, LLC

HydroCAD® 10.00-17 s/n 03788 © 2016 HydroCAD Software Solutions LLC

240020 - Southern States Redevelopment

Type II 24-hr 10-yr Rainfall=5.30"

Printed 2/7/2024

Page 141

Summary for Subcatchment SHA-1: Onsite SHA

Runoff = 0.63 cfs @ 11.91 hrs, Volume= 0.028 af, Depth> 3.35"


Runoff by SCS TR-20 method, UH=Delmarva, Weighted-CN, Time Span= 0.00-24.00 hrs, dt= 0.05 hrs
Type II 24-hr 10-yr Rainfall=5.30"

	Area (sf)	CN	Description
	1,908	61	>75% Grass cover, Good, HSG B
*	2,468	98	Pavement & Sidewalk
	4,376	82	Weighted Average
	1,908		43.60% Pervious Area
	2,468		56.40% Impervious Area

Tc (min)	Length (feet)	Slope (ft/ft)	Velocity (ft/sec)	Capacity (cfs)	Description
1.0					Direct Entry, Pavement

Subcatchment SHA-1: Onsite SHA

Hydrograph

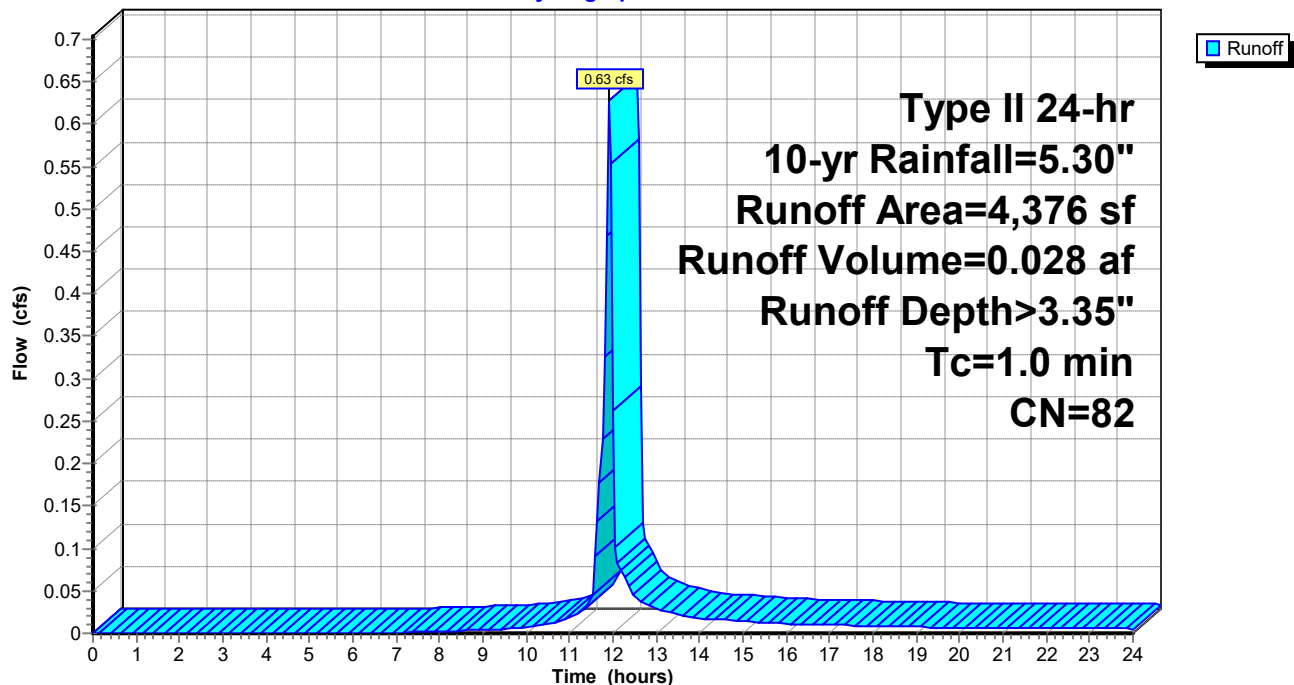

240020-Southern States Parcel

Prepared by Lane Engineering, LLC

HydroCAD® 10.00-17 s/n 03788 © 2016 HydroCAD Software Solutions LLC

240020 - Southern States Redevelopment

Type II 24-hr 10-yr Rainfall=5.30"

Printed 2/7/2024

Page 142


Summary for Subcatchment SHA-2: Area of SGW #1 & Onsite SHA

Runoff = 1.71 cfs @ 11.92 hrs, Volume= 0.074 af, Depth> 1.93"

Runoff by SCS TR-20 method, UH=Delmarva, Weighted-CN, Time Span= 0.00-24.00 hrs, dt= 0.05 hrs
Type II 24-hr 10-yr Rainfall=5.30"

Area (sf)	CN	Description
17,507	61	>75% Grass cover, Good, HSG B
* 2,554	98	SHA Entrance Pavement
20,061	66	Weighted Average
17,507		87.27% Pervious Area
2,554		12.73% Impervious Area

Tc (min)	Length (feet)	Slope (ft/ft)	Velocity (ft/sec)	Capacity (cfs)	Description
1.0					Direct Entry, Pavement

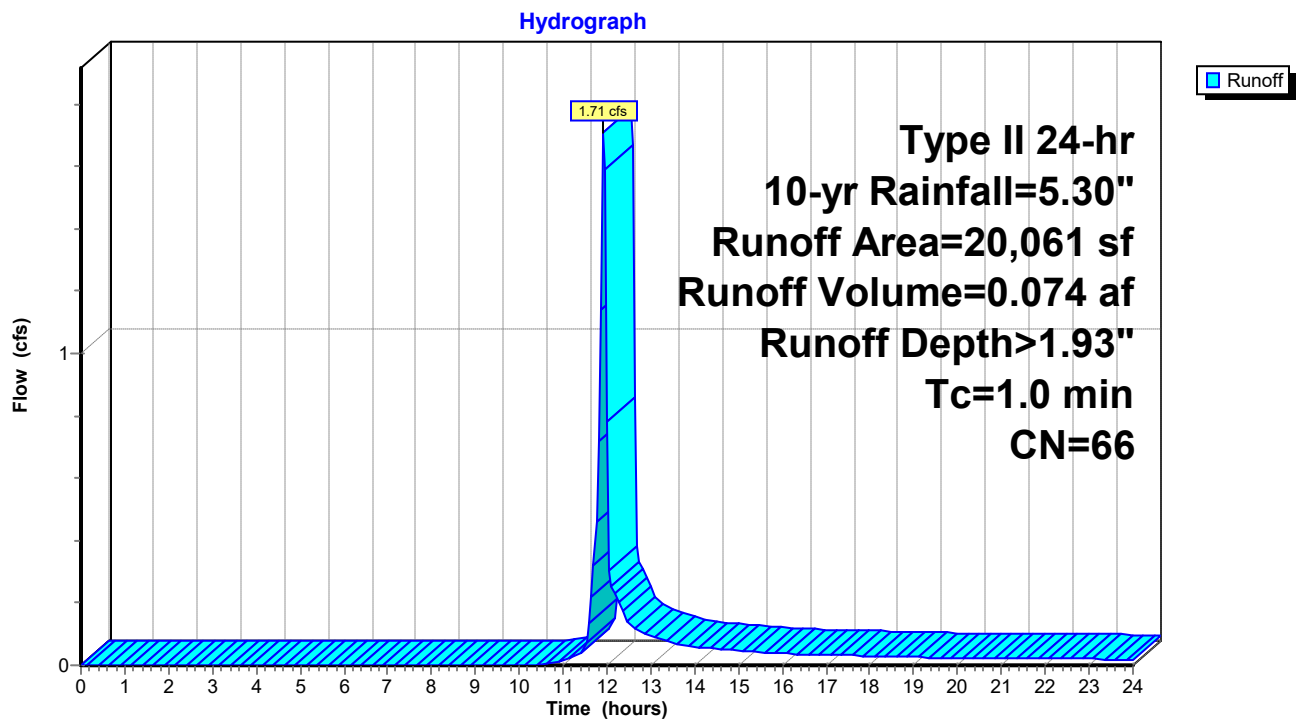Subcatchment SHA-2: Area of SGW #1 & Onsite SHA

240020-Southern States Parcel

Prepared by Lane Engineering, LLC

HydroCAD® 10.00-17 s/n 03788 © 2016 HydroCAD Software Solutions LLC

240020 - Southern States Redevelopment

Type II 24-hr 10-yr Rainfall=5.30"

Printed 2/7/2024

Page 143

Summary for Subcatchment SHA-3: SHA Improvements (North)


Runoff = 1.72 cfs @ 11.97 hrs, Volume= 0.099 af, Depth> 3.44"

Runoff by SCS TR-20 method, UH=Delmarva, Weighted-CN, Time Span= 0.00-24.00 hrs, dt= 0.05 hrs
Type II 24-hr 10-yr Rainfall=5.30"

	Area (sf)	CN	Description
*	8,750	98	SHA Pavement & Entrance
	6,239	61	>75% Grass cover, Good, HSG B
	14,989	83	Weighted Average
	6,239		41.62% Pervious Area
	8,750		58.38% Impervious Area

Tc (min)	Length (feet)	Slope (ft/ft)	Velocity (ft/sec)	Capacity (cfs)	Description
5.0					Direct Entry,

Subcatchment SHA-3: SHA Improvements (North)

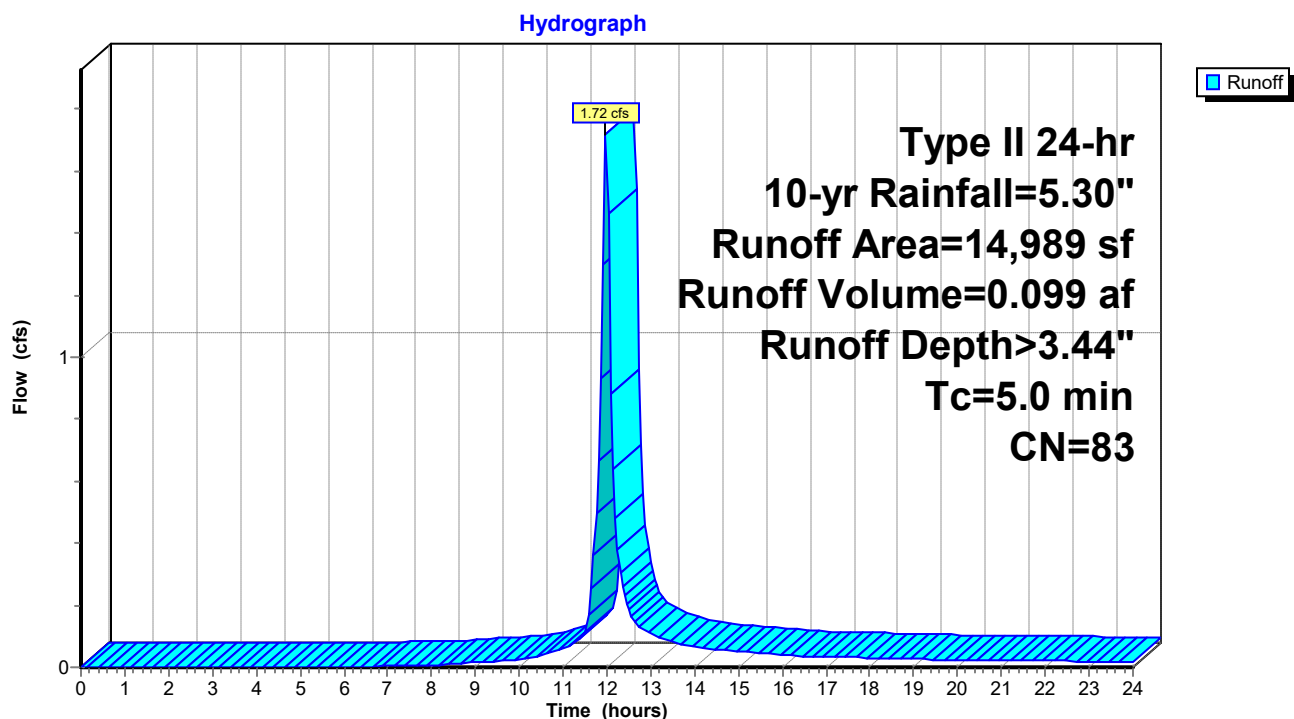

240020-Southern States Parcel

Prepared by Lane Engineering, LLC

HydroCAD® 10.00-17 s/n 03788 © 2016 HydroCAD Software Solutions LLC

240020 - Southern States Redevelopment

Type II 24-hr 10-yr Rainfall=5.30"

Printed 2/7/2024

Page 144

Summary for Subcatchment SHA-4: SHA Improvements (South)


Runoff = 1.93 cfs @ 11.98 hrs, Volume= 0.109 af, Depth> 2.69"

Runoff by SCS TR-20 method, UH=Delmarva, Weighted-CN, Time Span= 0.00-24.00 hrs, dt= 0.05 hrs
Type II 24-hr 10-yr Rainfall=5.30"

	Area (sf)	CN	Description
*	8,053	98	US 50 & SHA Entrance
	13,124	61	>75% Grass cover, Good, HSG B
	21,177	75	Weighted Average
	13,124		61.97% Pervious Area
	8,053		38.03% Impervious Area

Tc (min)	Length (feet)	Slope (ft/ft)	Velocity (ft/sec)	Capacity (cfs)	Description
5.0					Direct Entry,

Subcatchment SHA-4: SHA Improvements (South)

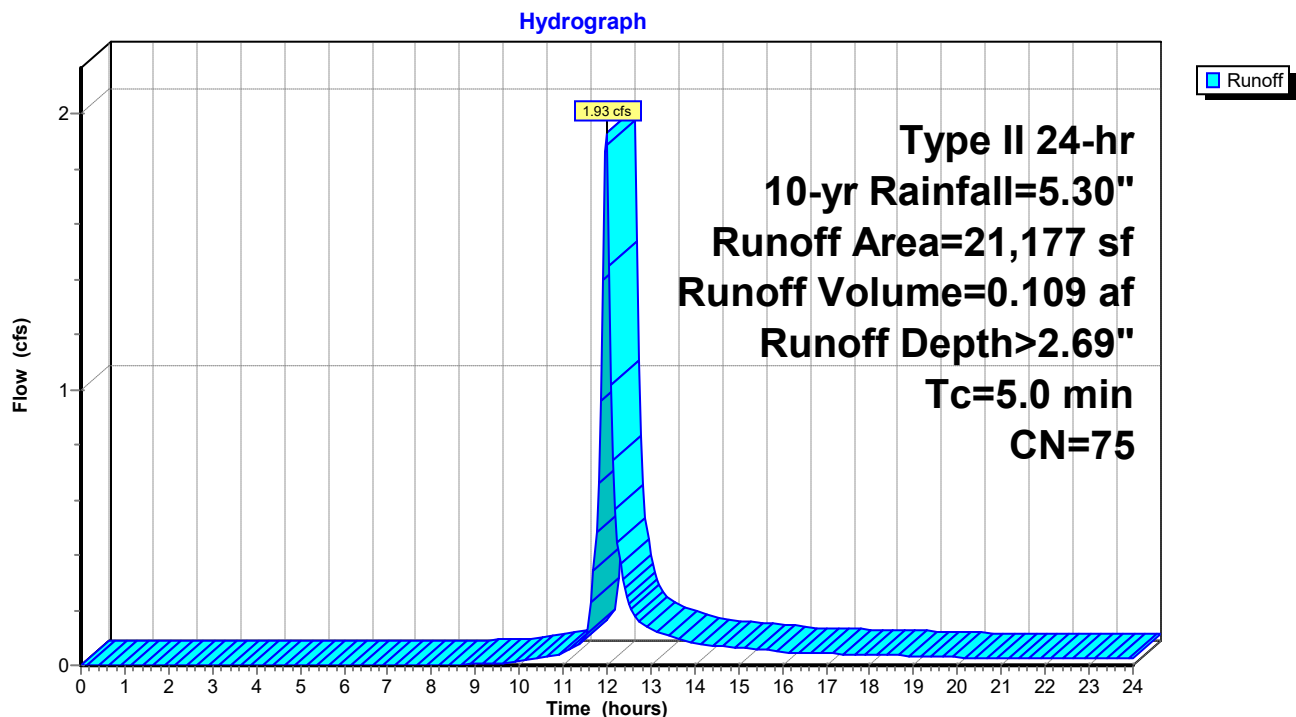

240020-Southern States Parcel

Prepared by Lane Engineering, LLC

HydroCAD® 10.00-17 s/n 03788 © 2016 HydroCAD Software Solutions LLC

240020 - Southern States Redevelopment

Type II 24-hr 10-yr Rainfall=5.30"

Printed 2/7/2024

Page 145


Summary for Subcatchment VZ-A: Verizon (Offsite)

Runoff = 9.87 cfs @ 11.98 hrs, Volume= 0.586 af, Depth> 3.74"

Runoff by SCS TR-20 method, UH=Delmarva, Weighted-CN, Time Span= 0.00-24.00 hrs, dt= 0.05 hrs
Type II 24-hr 10-yr Rainfall=5.30"

	Area (sf)	CN	Description
*	56,382	98	Verizon Storage Yard
	25,485	61	>75% Grass cover, Good, HSG B
	81,867	86	Weighted Average
	25,485		31.13% Pervious Area
	56,382		68.87% Impervious Area

Tc (min)	Length (feet)	Slope (ft/ft)	Velocity (ft/sec)	Capacity (cfs)	Description
1.3	80	0.0100	1.03		Sheet Flow, Pavement Smooth surfaces n= 0.011 P2= 3.40"
4.1	280	0.0050	1.14		Shallow Concentrated Flow, Shallow Grass Channel Unpaved Kv= 16.1 fps
5.4	360	Total			

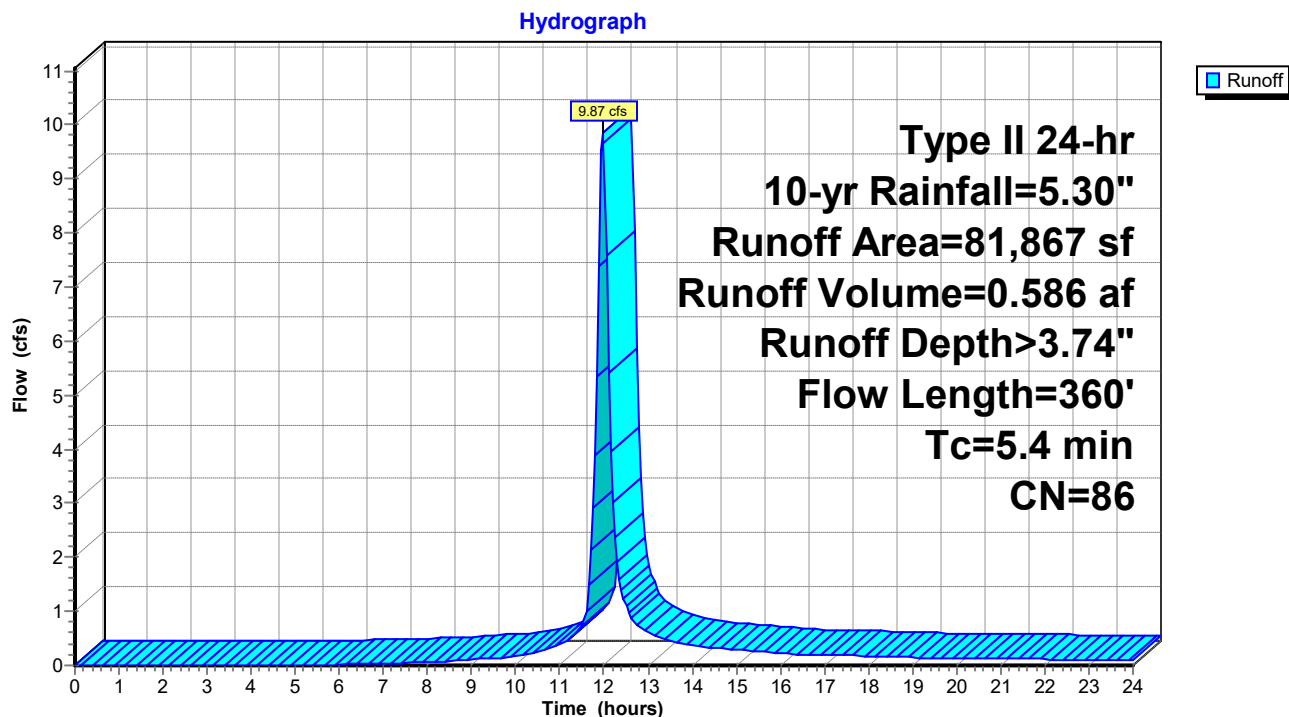Subcatchment VZ-A: Verizon (Offsite)

240020-Southern States Parcel

Prepared by Lane Engineering, LLC

HydroCAD® 10.00-17 s/n 03788 © 2016 HydroCAD Software Solutions LLC

240020 - Southern States Redevelopment

Type II 24-hr 10-yr Rainfall=5.30"

Printed 2/7/2024

Page 146


Summary for Subcatchment VZ-AA: Verizon (Offsite)

Runoff = 9.87 cfs @ 11.98 hrs, Volume= 0.586 af, Depth> 3.74"

Runoff by SCS TR-20 method, UH=Delmarva, Weighted-CN, Time Span= 0.00-24.00 hrs, dt= 0.05 hrs
Type II 24-hr 10-yr Rainfall=5.30"

	Area (sf)	CN	Description
*	56,382	98	Verizon Storage Yard
	25,485	61	>75% Grass cover, Good, HSG B
	81,867	86	Weighted Average
	25,485		31.13% Pervious Area
	56,382		68.87% Impervious Area

Tc (min)	Length (feet)	Slope (ft/ft)	Velocity (ft/sec)	Capacity (cfs)	Description
1.3	80	0.0100	1.03		Sheet Flow, Pavement Smooth surfaces n= 0.011 P2= 3.40"
4.1	280	0.0050	1.14		Shallow Concentrated Flow, Shallow Grass Channel Unpaved Kv= 16.1 fps
5.4	360	Total			

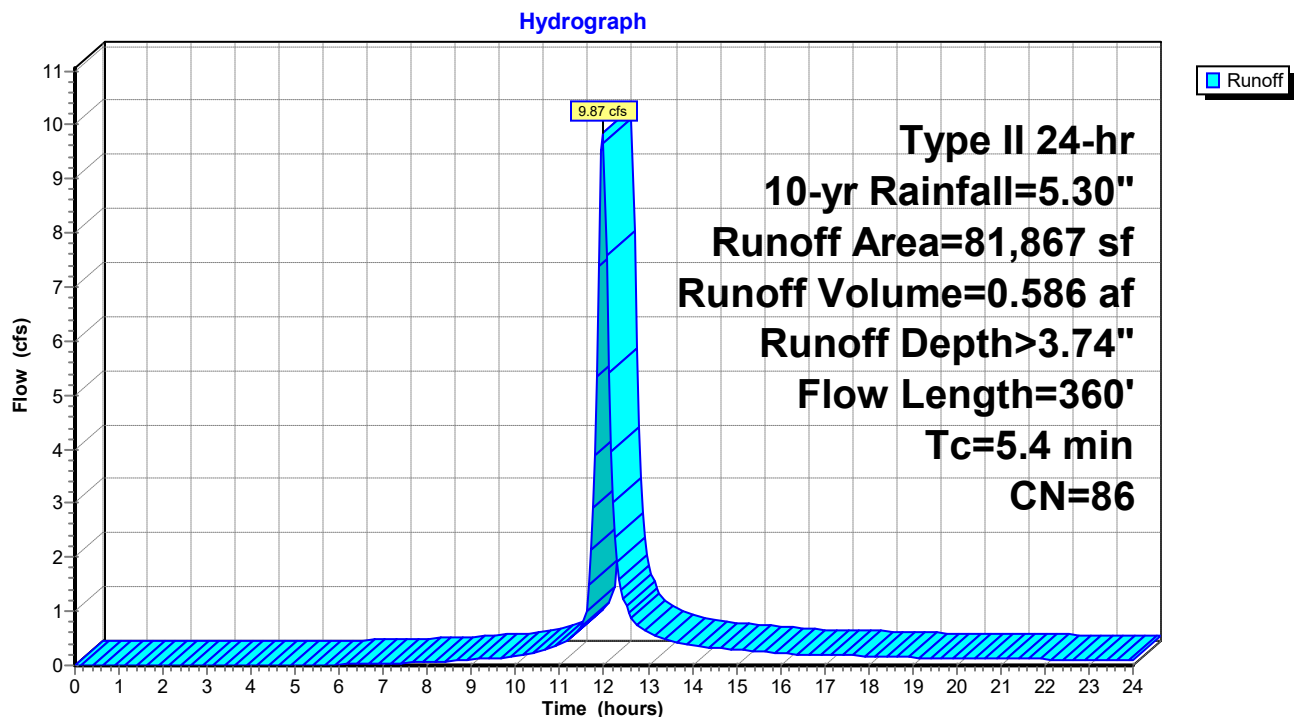Subcatchment VZ-AA: Verizon (Offsite)

240020-Southern States Parcel

Prepared by Lane Engineering, LLC

HydroCAD® 10.00-17 s/n 03788 © 2016 HydroCAD Software Solutions LLC

240020 - Southern States Redevelopment

Type II 24-hr 10-yr Rainfall=5.30"

Printed 2/7/2024

Page 147


Summary for Subcatchment VZ-B: Verizon & US 50/Idlewild Intersection

Runoff = 7.94 cfs @ 12.06 hrs, Volume= 0.671 af, Depth> 3.63"

Runoff by SCS TR-20 method, UH=Delmarva, Weighted-CN, Time Span= 0.00-24.00 hrs, dt= 0.05 hrs
Type II 24-hr 10-yr Rainfall=5.30"

	Area (sf)	CN	Description
	35,081	61	>75% Grass cover, Good, HSG B
*	61,527	98	Roads & Verizon Yard
	96,608	85	Weighted Average
	35,081		36.31% Pervious Area
	61,527		63.69% Impervious Area

Tc (min)	Length (feet)	Slope (ft/ft)	Velocity (ft/sec)	Capacity (cfs)	Description
12.2	778	0.0050	1.06		Shallow Concentrated Flow, Road Adjacent Swale Grassed Waterway Kv= 15.0 fps

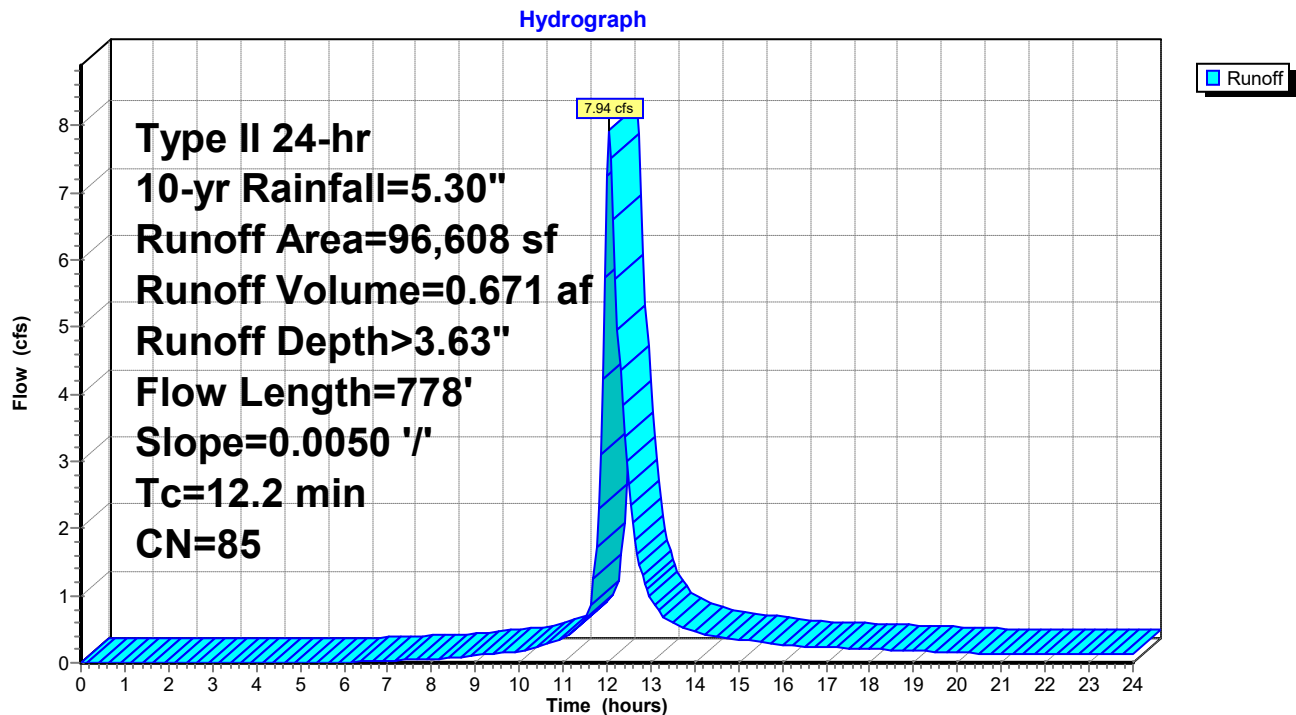Subcatchment VZ-B: Verizon & US 50/Idlewild Intersection

240020-Southern States Parcel

Prepared by Lane Engineering, LLC

HydroCAD® 10.00-17 s/n 03788 © 2016 HydroCAD Software Solutions LLC

240020 - Southern States Redevelopment

Type II 24-hr 10-yr Rainfall=5.30"

Printed 2/7/2024

Page 148

Summary for Subcatchment VZ-BB: Verizon & US 50/Idlewild Intersection

Runoff = 7.94 cfs @ 12.06 hrs, Volume= 0.671 af, Depth> 3.63"


Runoff by SCS TR-20 method, UH=Delmarva, Weighted-CN, Time Span= 0.00-24.00 hrs, dt= 0.05 hrs
Type II 24-hr 10-yr Rainfall=5.30"

	Area (sf)	CN	Description
	35,081	61	>75% Grass cover, Good, HSG B
*	61,527	98	Roads & Verizon Yard
	96,608	85	Weighted Average
	35,081		36.31% Pervious Area
	61,527		63.69% Impervious Area

Tc (min)	Length (feet)	Slope (ft/ft)	Velocity (ft/sec)	Capacity (cfs)	Description
12.2	778	0.0050	1.06		Shallow Concentrated Flow, Road Adjacent Swale Grassed Waterway Kv= 15.0 fps

Subcatchment VZ-BB: Verizon & US 50/Idlewild Intersection

Hydrograph

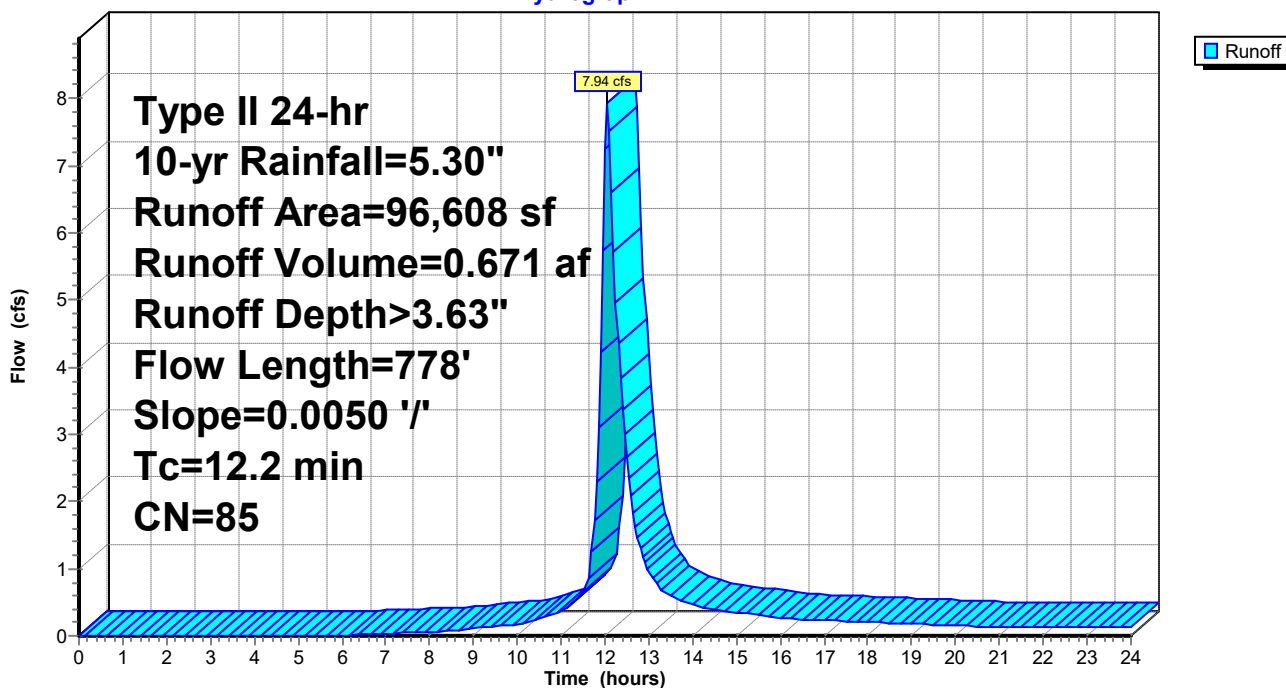

240020-Southern States Parcel

Prepared by Lane Engineering, LLC

HydroCAD® 10.00-17 s/n 03788 © 2016 HydroCAD Software Solutions LLC

240020 - Southern States Redevelopment

Type II 24-hr 10-yr Rainfall=5.30"

Printed 2/7/2024

Page 149

Summary for Reach 10R: Ex. Lotside Swale

Inflow Area = 6.053 ac, 60.33% Impervious, Inflow Depth > 3.31" for 10-yr event
Inflow = 12.81 cfs @ 11.99 hrs, Volume= 1.668 af
Outflow = 11.93 cfs @ 12.03 hrs, Volume= 1.663 af, Atten= 7%, Lag= 2.5 min

Routing by Dyn-Stor-Ind method, Time Span= 0.00-24.00 hrs, dt= 0.05 hrs

Max. Velocity= 1.96 fps, Min. Travel Time= 3.3 min

Avg. Velocity= 0.90 fps, Avg. Travel Time= 7.3 min

Peak Storage= 2,389 cf @ 12.03 hrs

Average Depth at Peak Storage= 2.01'


Bank-Full Depth= 2.59' Flow Area= 9.2 sf, Capacity= 20.81 cfs

1.10' x 2.59' deep channel, n= 0.022 Earth, clean & straight

Side Slope Z-value= 0.8 1.1 '/' Top Width= 6.02'


Length= 394.0' Slope= 0.0010 '/'

Inlet Invert= 42.00', Outlet Invert= 41.62'

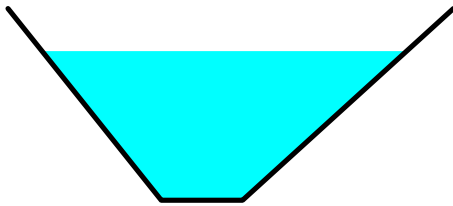

Reach 10R: Ex. Lotside Swale

Hydrograph

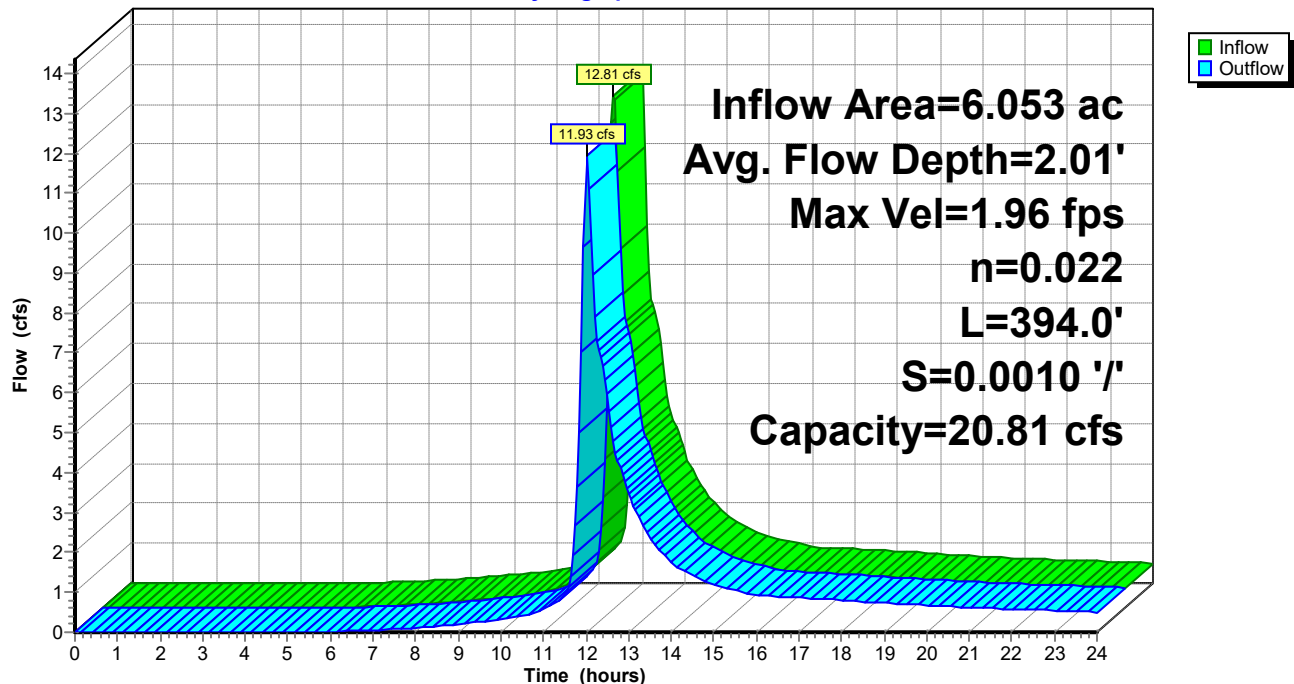

240020-Southern States Parcel

Prepared by Lane Engineering, LLC

HydroCAD® 10.00-17 s/n 03788 © 2016 HydroCAD Software Solutions LLC

240020 - Southern States Redevelopment

Type II 24-hr 10-yr Rainfall=5.30"

Printed 2/7/2024

Page 150

Stage-Area-Storage for Reach 10R: Ex. Lotside Swale

Elevation (feet)	End-Area (sq-ft)	Storage (cubic-feet)	Elevation (feet)	End-Area (sq-ft)	Storage (cubic-feet)
42.00	0.0	0	44.55	9.0	3,539
42.05	0.1	23			
42.10	0.1	47			
42.15	0.2	73			
42.20	0.3	102			
42.25	0.3	132			
42.30	0.4	164			
42.35	0.5	198			
42.40	0.6	233			
42.45	0.7	271			
42.50	0.8	310			
42.55	0.9	352			
42.60	1.0	395			
42.65	1.1	440			
42.70	1.2	487			
42.75	1.4	536			
42.80	1.5	586			
42.85	1.6	639			
42.90	1.8	693			
42.95	1.9	750			
43.00	2.1	808			
43.05	2.2	868			
43.10	2.4	930			
43.15	2.5	993			
43.20	2.7	1,059			
43.25	2.9	1,127			
43.30	3.0	1,196			
43.35	3.2	1,267			
43.40	3.4	1,340			
43.45	3.6	1,415			
43.50	3.8	1,492			
43.55	4.0	1,571			
43.60	4.2	1,652			
43.65	4.4	1,734			
43.70	4.6	1,819			
43.75	4.8	1,905			
43.80	5.1	1,993			
43.85	5.3	2,083			
43.90	5.5	2,175			
43.95	5.8	2,268			
44.00	6.0	2,364			
44.05	6.2	2,461			
44.10	6.5	2,561			
44.15	6.8	2,662			
44.20	7.0	2,765			
44.25	7.3	2,870			
44.30	7.6	2,977			
44.35	7.8	3,086			
44.40	8.1	3,196			
44.45	8.4	3,309			
44.50	8.7	3,423			

240020-Southern States Parcel

Prepared by Lane Engineering, LLC

HydroCAD® 10.00-17 s/n 03788 © 2016 HydroCAD Software Solutions LLC

240020 - Southern States Redevelopment

Type II 24-hr 10-yr Rainfall=5.30"

Printed 2/7/2024

Page 151

Summary for Reach SP1: Ex Swale Adj US 50 (North)

Inflow Area = 3.048 ac, 58.99% Impervious, Inflow Depth > 3.46" for 10-yr event
Inflow = 10.85 cfs @ 12.02 hrs, Volume= 0.878 af
Outflow = 10.80 cfs @ 12.03 hrs, Volume= 0.878 af, Atten= 1%, Lag= 0.5 min

Routing by Dyn-Stor-Ind method, Time Span= 0.00-24.00 hrs, dt= 0.05 hrs

Max. Velocity= 4.11 fps, Min. Travel Time= 0.5 min

Avg. Velocity= 1.50 fps, Avg. Travel Time= 1.4 min

Peak Storage= 324 cf @ 12.03 hrs

Average Depth at Peak Storage= 0.92'


Bank-Full Depth= 2.05' Flow Area= 10.4 sf, Capacity= 68.26 cfs

0.99' x 2.05' deep channel, n= 0.022 Earth, clean & straight

Side Slope Z-value= 2.3 1.7 '/' Top Width= 9.19'


Length= 123.5' Slope= 0.0091 '/'

Inlet Invert= 38.72', Outlet Invert= 37.60'

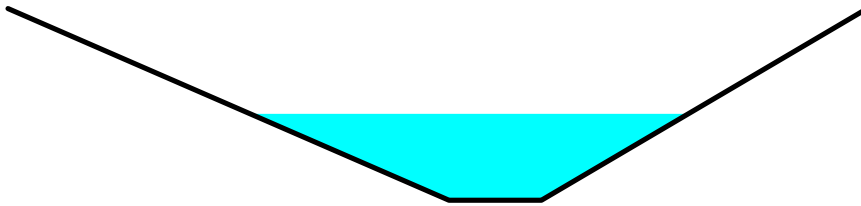

Reach SP1: Ex Swale Adj US 50 (North)

Hydrograph

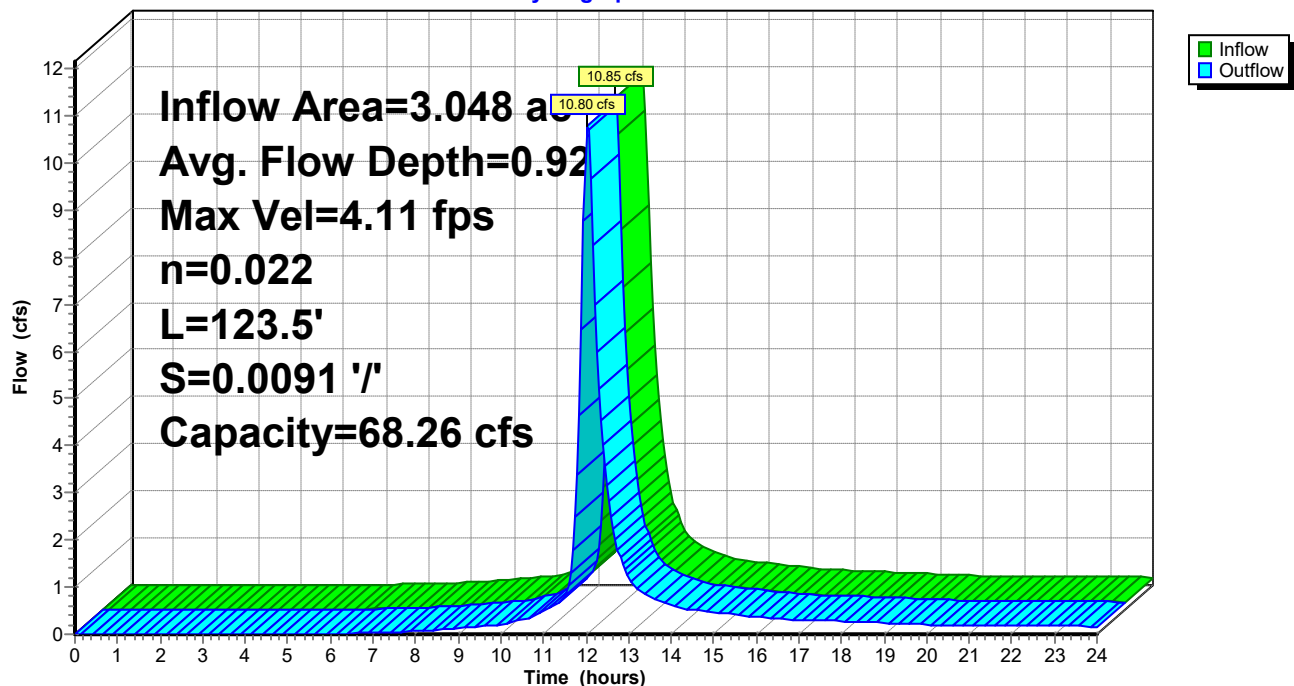

240020-Southern States Parcel

Prepared by Lane Engineering, LLC

HydroCAD® 10.00-17 s/n 03788 © 2016 HydroCAD Software Solutions LLC

240020 - Southern States Redevelopment

Type II 24-hr 10-yr Rainfall=5.30"

Printed 2/7/2024

Page 152

Stage-Area-Storage for Reach SP1: Ex Swale Adj US 50 (North)

Elevation (feet)	End-Area (sq-ft)	Storage (cubic-feet)
38.72	0.0	0
38.77	0.1	7
38.82	0.1	15
38.87	0.2	24
38.92	0.3	34
38.97	0.4	46
39.02	0.5	59
39.07	0.6	73
39.12	0.7	88
39.17	0.9	105
39.22	1.0	123
39.27	1.1	142
39.32	1.3	162
39.37	1.5	184
39.42	1.7	207
39.47	1.9	231
39.52	2.1	256
39.57	2.3	282
39.62	2.5	310
39.67	2.7	339
39.72	3.0	369
39.77	3.2	401
39.82	3.5	433
39.87	3.8	467
39.92	4.1	502
39.97	4.4	539
40.02	4.7	576
40.07	5.0	615
40.12	5.3	655
40.17	5.6	697
40.22	6.0	739
40.27	6.3	783
40.32	6.7	828
40.37	7.1	874
40.42	7.5	922
40.47	7.9	970
40.52	8.3	1,020
40.57	8.7	1,072
40.62	9.1	1,124
40.67	9.5	1,178
40.72	10.0	1,233
40.77	10.4	1,289

240020-Southern States Parcel

Prepared by Lane Engineering, LLC

HydroCAD® 10.00-17 s/n 03788 © 2016 HydroCAD Software Solutions LLC

240020 - Southern States Redevelopment

Type II 24-hr 10-yr Rainfall=5.30"

Printed 2/7/2024

Page 153

Summary for Reach SP2: Ex. Swale Adj US 50 (South)

Inflow Area = 2.218 ac, 63.69% Impervious, Inflow Depth > 3.63" for 10-yr event
Inflow = 7.94 cfs @ 12.06 hrs, Volume= 0.671 af
Outflow = 7.94 cfs @ 12.06 hrs, Volume= 0.671 af, Atten= 0%, Lag= 0.3 min

Routing by Dyn-Stor-Ind method, Time Span= 0.00-24.00 hrs, dt= 0.05 hrs

Max. Velocity= 4.13 fps, Min. Travel Time= 0.4 min

Avg. Velocity= 1.39 fps, Avg. Travel Time= 1.1 min

Peak Storage= 177 cf @ 12.06 hrs

Average Depth at Peak Storage= 0.67'


Bank-Full Depth= 1.96' Flow Area= 10.7 sf, Capacity= 80.11 cfs

1.53' x 1.96' deep channel, n= 0.022 Earth, clean & straight

Side Slope Z-value= 2.1 1.9 '/' Top Width= 9.37'


Length= 92.0' Slope= 0.0117 '/'

Inlet Invert= 41.58', Outlet Invert= 40.50'

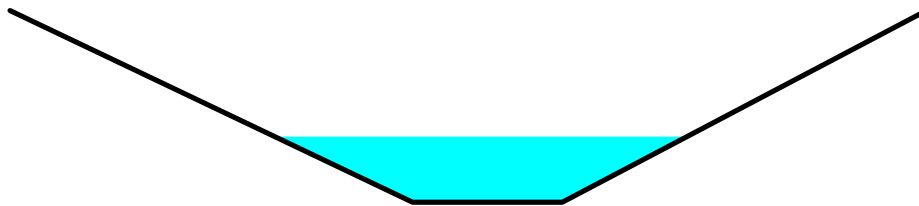

Reach SP2: Ex. Swale Adj US 50 (South)

Hydrograph

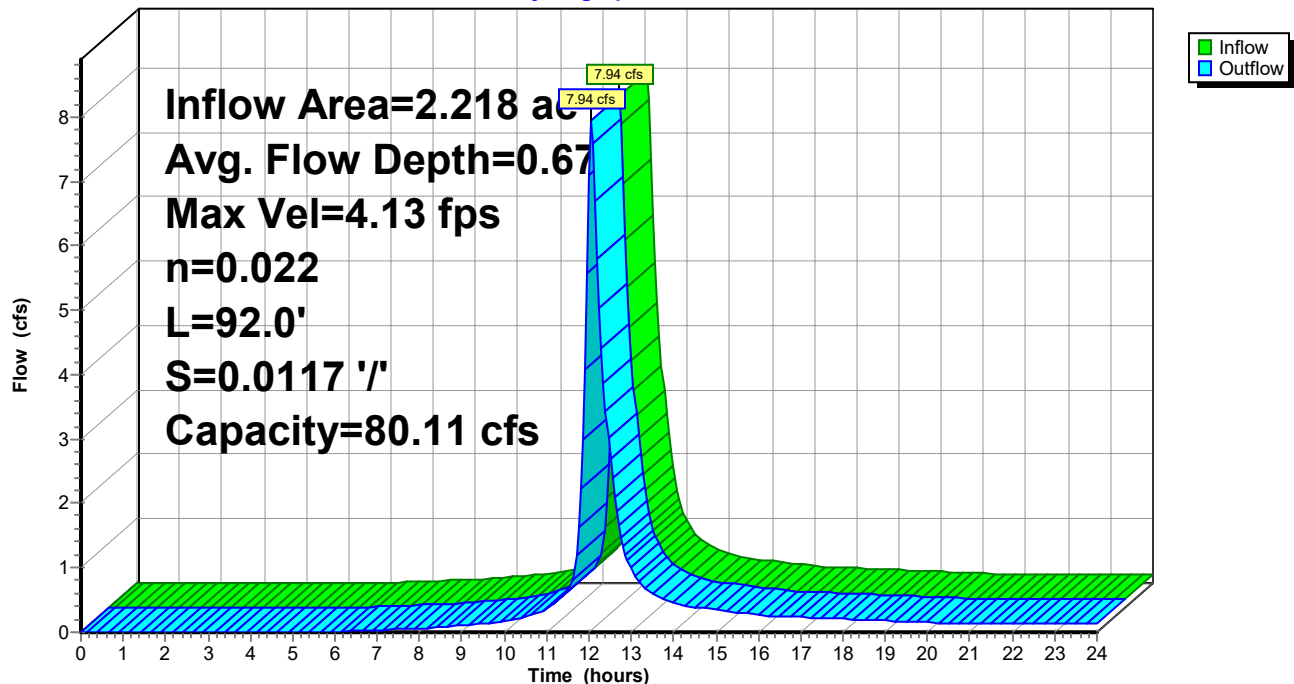

240020-Southern States Parcel

Prepared by Lane Engineering, LLC

HydroCAD® 10.00-17 s/n 03788 © 2016 HydroCAD Software Solutions LLC

240020 - Southern States Redevelopment

Type II 24-hr 10-yr Rainfall=5.30"

Printed 2/7/2024

Page 154

Stage-Area-Storage for Reach SP2: Ex. Swale Adj US 50 (South)

Elevation (feet)	End-Area (sq-ft)	Storage (cubic-feet)	Elevation (feet)	End-Area (sq-ft)	Storage (cubic-feet)
41.58	0.0	0	42.60	3.6	335
41.60	0.0	3	42.62	3.8	345
41.62	0.1	6	42.64	3.9	356
41.64	0.1	9	42.66	4.0	367
41.66	0.1	12	42.68	4.1	377
41.68	0.2	16	42.70	4.2	388
41.70	0.2	20	42.72	4.3	400
41.72	0.3	23	42.74	4.5	411
41.74	0.3	27	42.76	4.6	422
41.76	0.3	31	42.78	4.7	434
41.78	0.4	36	42.80	4.8	446
41.80	0.4	40	42.82	5.0	457
41.82	0.5	44	42.84	5.1	469
41.84	0.5	49	42.86	5.2	482
41.86	0.6	54	42.88	5.4	494
41.88	0.6	59	42.90	5.5	506
41.90	0.7	64	42.92	5.6	519
41.92	0.8	69	42.94	5.8	532
41.94	0.8	75	42.96	5.9	545
41.96	0.9	80	42.98	6.1	558
41.98	0.9	86	43.00	6.2	571
42.00	1.0	92	43.02	6.4	584
42.02	1.1	98	43.04	6.5	598
42.04	1.1	104	43.06	6.6	611
42.06	1.2	110	43.08	6.8	625
42.08	1.3	116	43.10	6.9	639
42.10	1.3	123	43.12	7.1	653
42.12	1.4	130	43.14	7.3	667
42.14	1.5	137	43.16	7.4	682
42.16	1.6	144	43.18	7.6	696
42.18	1.6	151	43.20	7.7	711
42.20	1.7	158	43.22	7.9	726
42.22	1.8	165	43.24	8.1	741
42.24	1.9	173	43.26	8.2	756
42.26	2.0	181	43.28	8.4	771
42.28	2.1	189	43.30	8.5	786
42.30	2.1	197	43.32	8.7	802
42.32	2.2	205	43.34	8.9	818
42.34	2.3	213	43.36	9.1	834
42.36	2.4	222	43.38	9.2	850
42.38	2.5	230	43.40	9.4	866
42.40	2.6	239	43.42	9.6	882
42.42	2.7	248	43.44	9.8	898
42.44	2.8	257	43.46	9.9	915
42.46	2.9	266	43.48	10.1	932
42.48	3.0	276	43.50	10.3	949
42.50	3.1	285	43.52	10.5	966
42.52	3.2	295	43.54	10.7	983
42.54	3.3	305			
42.56	3.4	315			
42.58	3.5	325			

240020-Southern States Parcel

Prepared by Lane Engineering, LLC

HydroCAD® 10.00-17 s/n 03788 © 2016 HydroCAD Software Solutions LLC

240020 - Southern States Redevelopment

Type II 24-hr 10-yr Rainfall=5.30"

Printed 2/7/2024

Page 155

Summary for Reach SW1: Ex Swale Adj US 50 (North)

Inflow Area = 10.662 ac, 56.13% Impervious, Inflow Depth > 3.22" for 10-yr event
Inflow = 21.24 cfs @ 12.06 hrs, Volume= 2.860 af
Outflow = 21.25 cfs @ 12.06 hrs, Volume= 2.859 af, Atten= 0%, Lag= 0.3 min

Routing by Dyn-Stor-Ind method, Time Span= 0.00-24.00 hrs, dt= 0.05 hrs

Max. Velocity= 3.44 fps, Min. Travel Time= 0.4 min

Avg. Velocity= 1.54 fps, Avg. Travel Time= 0.8 min

Peak Storage= 485 cf @ 12.06 hrs

Average Depth at Peak Storage= 1.53'


Bank-Full Depth= 2.05' Flow Area= 10.4 sf, Capacity= 42.81 cfs

0.99' x 2.05' deep channel, n= 0.022 Earth, clean & straight

Side Slope Z-value= 2.3 1.7 '/' Top Width= 9.19'


Length= 78.5' Slope= 0.0036 '/'

Inlet Invert= 38.72', Outlet Invert= 38.44'

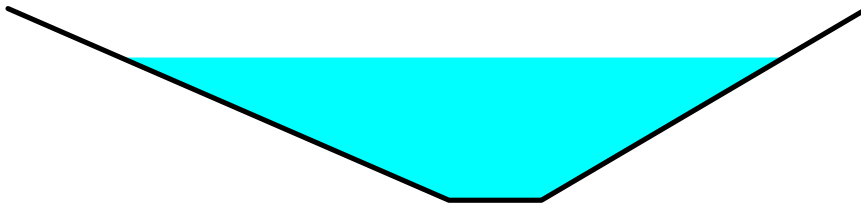

Reach SW1: Ex Swale Adj US 50 (North)

Hydrograph

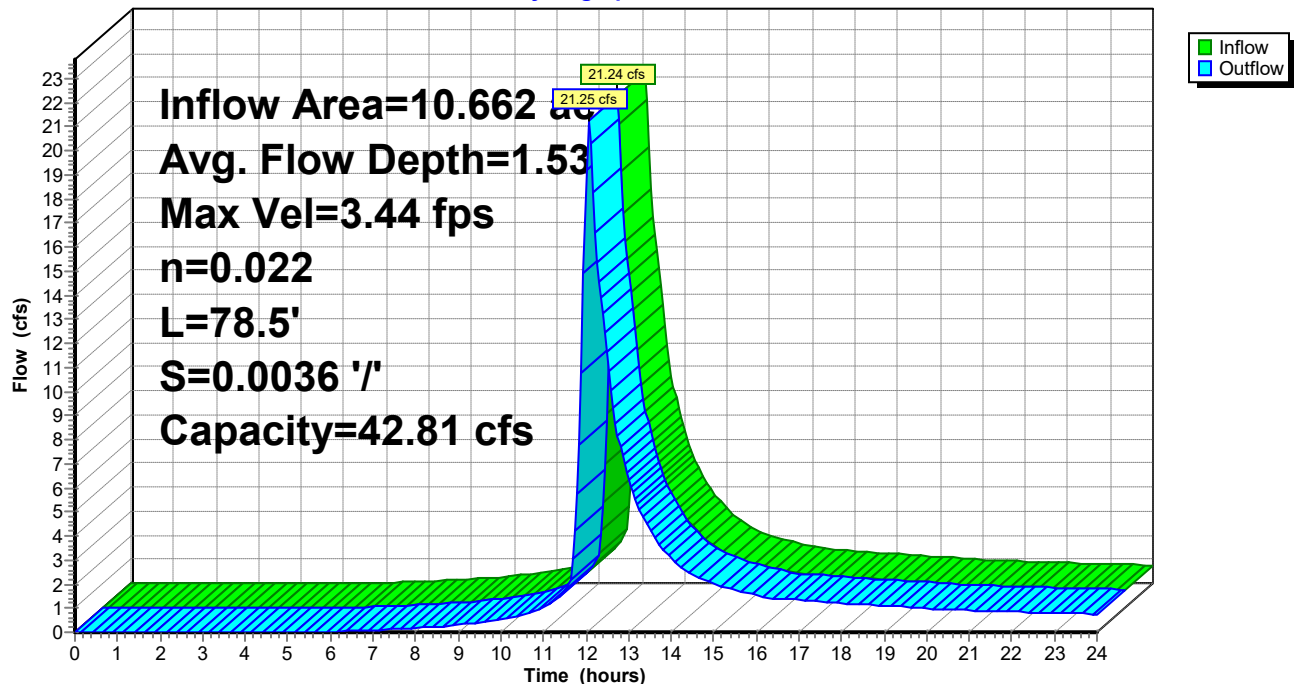

240020-Southern States Parcel

Prepared by Lane Engineering, LLC

HydroCAD® 10.00-17 s/n 03788 © 2016 HydroCAD Software Solutions LLC

240020 - Southern States Redevelopment

Type II 24-hr 10-yr Rainfall=5.30"

Printed 2/7/2024

Page 156

Stage-Area-Storage for Reach SW1: Ex Swale Adj US 50 (North)

Elevation (feet)	End-Area (sq-ft)	Storage (cubic-feet)
38.72	0.0	0
38.77	0.1	4
38.82	0.1	9
38.87	0.2	15
38.92	0.3	22
38.97	0.4	29
39.02	0.5	37
39.07	0.6	46
39.12	0.7	56
39.17	0.9	67
39.22	1.0	78
39.27	1.1	90
39.32	1.3	103
39.37	1.5	117
39.42	1.7	131
39.47	1.9	147
39.52	2.1	163
39.57	2.3	180
39.62	2.5	197
39.67	2.7	216
39.72	3.0	235
39.77	3.2	255
39.82	3.5	275
39.87	3.8	297
39.92	4.1	319
39.97	4.4	342
40.02	4.7	366
40.07	5.0	391
40.12	5.3	417
40.17	5.6	443
40.22	6.0	470
40.27	6.3	498
40.32	6.7	526
40.37	7.1	556
40.42	7.5	586
40.47	7.9	617
40.52	8.3	649
40.57	8.7	681
40.62	9.1	714
40.67	9.5	749
40.72	10.0	783
40.77	10.4	819

240020-Southern States Parcel

Prepared by Lane Engineering, LLC

HydroCAD® 10.00-17 s/n 03788 © 2016 HydroCAD Software Solutions LLC

240020 - Southern States Redevelopment

Type II 24-hr 10-yr Rainfall=5.30"

Printed 2/7/2024

Page 157

Summary for Reach SW2: Ex. Swale Adj US 50 (South)

Inflow Area = 8.271 ac, 61.23% Impervious, Inflow Depth > 3.39" for 10-yr event
Inflow = 19.78 cfs @ 12.04 hrs, Volume= 2.334 af
Outflow = 19.80 cfs @ 12.05 hrs, Volume= 2.332 af, Atten= 0%, Lag= 0.5 min

Routing by Dyn-Stor-Ind method, Time Span= 0.00-24.00 hrs, dt= 0.05 hrs

Max. Velocity= 5.23 fps, Min. Travel Time= 0.6 min

Avg. Velocity= 2.14 fps, Avg. Travel Time= 1.5 min

Peak Storage= 733 cf @ 12.05 hrs

Average Depth at Peak Storage= 1.05'


Bank-Full Depth= 1.96' Flow Area= 10.7 sf, Capacity= 79.53 cfs

1.53' x 1.96' deep channel, n= 0.022 Earth, clean & straight

Side Slope Z-value= 2.1 1.9 '/' Top Width= 9.37'


Length= 193.6' Slope= 0.0116 '/'

Inlet Invert= 41.58', Outlet Invert= 39.34'

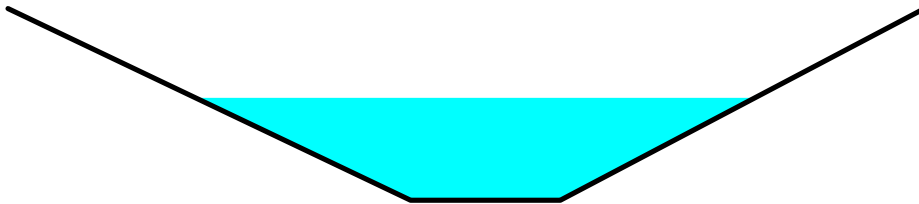

Reach SW2: Ex. Swale Adj US 50 (South)

Hydrograph

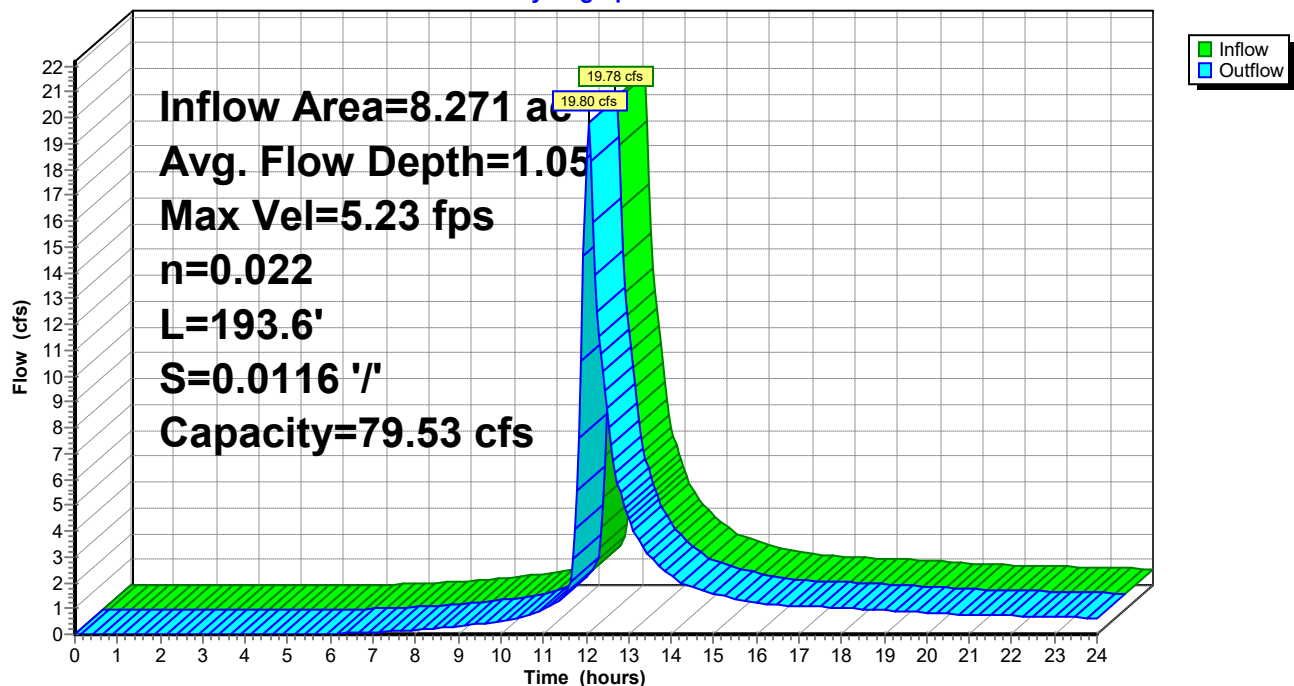

240020-Southern States Parcel

Prepared by Lane Engineering, LLC

HydroCAD® 10.00-17 s/n 03788 © 2016 HydroCAD Software Solutions LLC

240020 - Southern States Redevelopment

Type II 24-hr 10-yr Rainfall=5.30"

Printed 2/7/2024

Page 158

Stage-Area-Storage for Reach SW2: Ex. Swale Adj US 50 (South)

Elevation (feet)	End-Area (sq-ft)	Storage (cubic-feet)	Elevation (feet)	End-Area (sq-ft)	Storage (cubic-feet)
41.58	0.0	0	42.60	3.6	705
41.60	0.0	6	42.62	3.8	727
41.62	0.1	12	42.64	3.9	749
41.64	0.1	19	42.66	4.0	772
41.66	0.1	26	42.68	4.1	794
41.68	0.2	34	42.70	4.2	817
41.70	0.2	41	42.72	4.3	841
41.72	0.3	49	42.74	4.5	865
41.74	0.3	57	42.76	4.6	889
41.76	0.3	66	42.78	4.7	913
41.78	0.4	75	42.80	4.8	938
41.80	0.4	84	42.82	5.0	963
41.82	0.5	93	42.84	5.1	988
41.84	0.5	103	42.86	5.2	1,014
41.86	0.6	113	42.88	5.4	1,039
41.88	0.6	124	42.90	5.5	1,066
41.90	0.7	134	42.92	5.6	1,092
41.92	0.8	146	42.94	5.8	1,119
41.94	0.8	157	42.96	5.9	1,146
41.96	0.9	169	42.98	6.1	1,174
41.98	0.9	180	43.00	6.2	1,201
42.00	1.0	193	43.02	6.4	1,229
42.02	1.1	205	43.04	6.5	1,258
42.04	1.1	218	43.06	6.6	1,287
42.06	1.2	231	43.08	6.8	1,316
42.08	1.3	245	43.10	6.9	1,345
42.10	1.3	259	43.12	7.1	1,374
42.12	1.4	273	43.14	7.3	1,404
42.14	1.5	287	43.16	7.4	1,435
42.16	1.6	302	43.18	7.6	1,465
42.18	1.6	317	43.20	7.7	1,496
42.20	1.7	333	43.22	7.9	1,527
42.22	1.8	348	43.24	8.1	1,559
42.24	1.9	364	43.26	8.2	1,590
42.26	2.0	380	43.28	8.4	1,623
42.28	2.1	397	43.30	8.5	1,655
42.30	2.1	414	43.32	8.7	1,688
42.32	2.2	431	43.34	8.9	1,721
42.34	2.3	449	43.36	9.1	1,754
42.36	2.4	467	43.38	9.2	1,788
42.38	2.5	485	43.40	9.4	1,822
42.40	2.6	503	43.42	9.6	1,856
42.42	2.7	522	43.44	9.8	1,891
42.44	2.8	541	43.46	9.9	1,925
42.46	2.9	561	43.48	10.1	1,961
42.48	3.0	580	43.50	10.3	1,996
42.50	3.1	600	43.52	10.5	2,032
42.52	3.2	621	43.54	10.7	2,068
42.54	3.3	641			
42.56	3.4	662			
42.58	3.5	683			

240020-Southern States Parcel

Prepared by Lane Engineering, LLC

HydroCAD® 10.00-17 s/n 03788 © 2016 HydroCAD Software Solutions LLC

240020 - Southern States Redevelopment

Type II 24-hr 10-yr Rainfall=5.30"

Printed 2/7/2024

Page 159

Summary for Pond 1P: SDI-1

Inflow Area = 1.063 ac, 91.91% Impervious, Inflow Depth > 4.71" for 10-yr event
Inflow = 8.28 cfs @ 11.91 hrs, Volume= 0.417 af
Outflow = 8.28 cfs @ 11.91 hrs, Volume= 0.417 af, Atten= 0%, Lag= 0.0 min
Primary = 8.28 cfs @ 11.91 hrs, Volume= 0.417 af

Routing by Dyn-Stor-Ind method, Time Span= 0.00-24.00 hrs, dt= 0.05 hrs

Peak Elev= 42.23' @ 11.91 hrs


Flood Elev= 45.90'

Device	Routing	Invert	Outlet Devices
#1	Primary	40.75'	24.0" Round 24" HDPE L= 70.0' Box, headwall w/3 square edges, Ke= 0.500 Inlet / Outlet Invert= 40.75' / 40.40' S= 0.0050 '/ Cc= 0.900 n= 0.012, Flow Area= 3.14 sf

Primary OutFlow Max=8.11 cfs @ 11.91 hrs HW=42.21' TW=41.24' (Dynamic Tailwater)
↑ **1=24" HDPE** (Barrel Controls 8.11 cfs @ 4.59 fps)

Pond 1P: SDI-1

Hydrograph

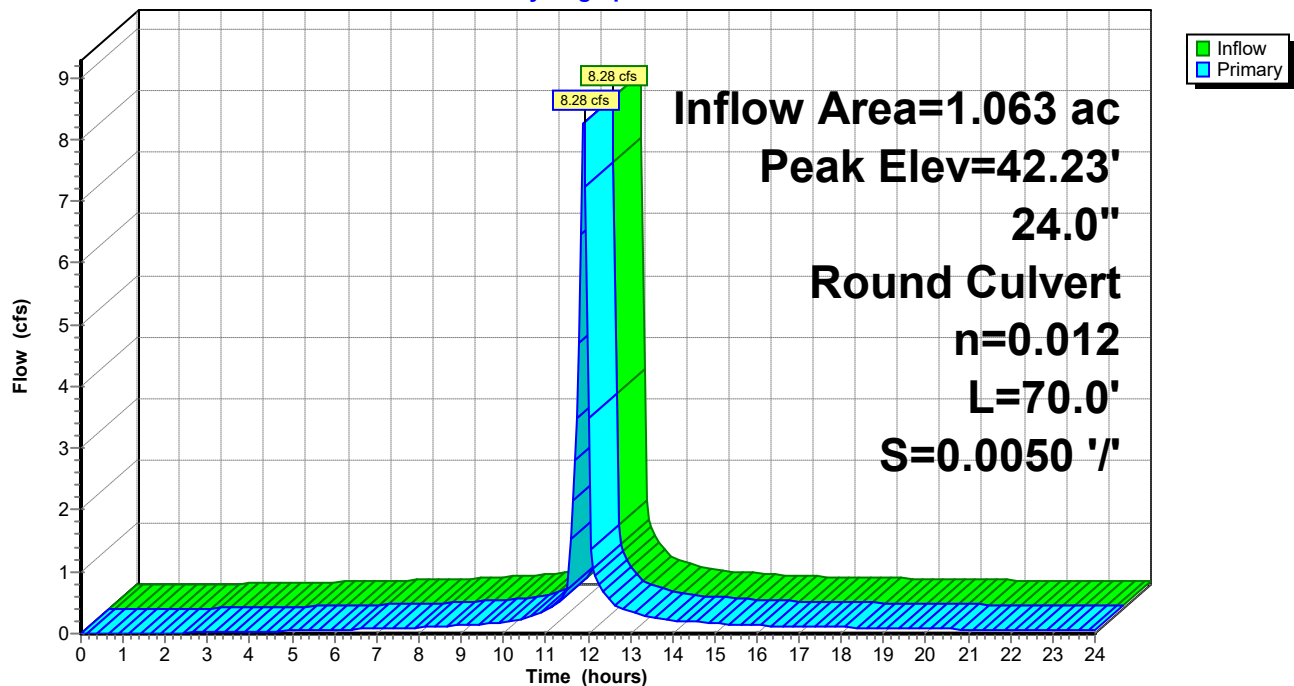

240020-Southern States Parcel

Prepared by Lane Engineering, LLC

HydroCAD® 10.00-17 s/n 03788 © 2016 HydroCAD Software Solutions LLC

240020 - Southern States Redevelopment

Type II 24-hr 10-yr Rainfall=5.30"

Printed 2/7/2024

Page 160

Stage-Area-Storage for Pond 1P: SDI-1

Elevation (feet)	Storage (cubic-feet)	Elevation (feet)	Storage (cubic-feet)	Elevation (feet)	Storage (cubic-feet)
40.75	0	42.79	0	44.83	0
40.79	0	42.83	0	44.87	0
40.83	0	42.87	0	44.91	0
40.87	0	42.91	0	44.95	0
40.91	0	42.95	0	44.99	0
40.95	0	42.99	0	45.03	0
40.99	0	43.03	0	45.07	0
41.03	0	43.07	0	45.11	0
41.07	0	43.11	0	45.15	0
41.11	0	43.15	0	45.19	0
41.15	0	43.19	0	45.23	0
41.19	0	43.23	0	45.27	0
41.23	0	43.27	0	45.31	0
41.27	0	43.31	0	45.35	0
41.31	0	43.35	0	45.39	0
41.35	0	43.39	0	45.43	0
41.39	0	43.43	0	45.47	0
41.43	0	43.47	0	45.51	0
41.47	0	43.51	0	45.55	0
41.51	0	43.55	0	45.59	0
41.55	0	43.59	0	45.63	0
41.59	0	43.63	0	45.67	0
41.63	0	43.67	0	45.71	0
41.67	0	43.71	0	45.75	0
41.71	0	43.75	0	45.79	0
41.75	0	43.79	0	45.83	0
41.79	0	43.83	0	45.87	0
41.83	0	43.87	0		
41.87	0	43.91	0		
41.91	0	43.95	0		
41.95	0	43.99	0		
41.99	0	44.03	0		
42.03	0	44.07	0		
42.07	0	44.11	0		
42.11	0	44.15	0		
42.15	0	44.19	0		
42.19	0	44.23	0		
42.23	0	44.27	0		
42.27	0	44.31	0		
42.31	0	44.35	0		
42.35	0	44.39	0		
42.39	0	44.43	0		
42.43	0	44.47	0		
42.47	0	44.51	0		
42.51	0	44.55	0		
42.55	0	44.59	0		
42.59	0	44.63	0		
42.63	0	44.67	0		
42.67	0	44.71	0		
42.71	0	44.75	0		
42.75	0	44.79	0		

240020-Southern States Parcel

Prepared by Lane Engineering, LLC

HydroCAD® 10.00-17 s/n 03788 © 2016 HydroCAD Software Solutions LLC

240020 - Southern States Redevelopment

Type II 24-hr 10-yr Rainfall=5.30"

Printed 2/7/2024

Page 161

Summary for Pond 2P: RL-1

Inflow Area = 0.137 ac, 100.00% Impervious, Inflow Depth > 5.06" for 10-yr event
Inflow = 1.11 cfs @ 11.90 hrs, Volume= 0.058 af
Outflow = 1.11 cfs @ 11.90 hrs, Volume= 0.058 af, Atten= 0%, Lag= 0.0 min
Primary = 1.11 cfs @ 11.90 hrs, Volume= 0.058 af

Routing by Dyn-Stor-Ind method, Time Span= 0.00-24.00 hrs, dt= 0.05 hrs

Peak Elev= 41.79' @ 12.55 hrs


Flood Elev= 46.35'

Device	Routing	Invert	Outlet Devices
#1	Primary	41.10'	12.0" Round 12" HDPE L= 137.0' Box, headwall w/3 square edges, Ke= 0.500 Inlet / Outlet Invert= 41.10' / 40.40' S= 0.0051 '/' Cc= 0.900 n= 0.012, Flow Area= 0.79 sf

Primary OutFlow Max=0.89 cfs @ 11.90 hrs HW=41.73' TW=41.23' (Dynamic Tailwater)
↑ **1=12" HDPE** (Outlet Controls 0.89 cfs @ 2.44 fps)

Pond 2P: RL-1

Hydrograph

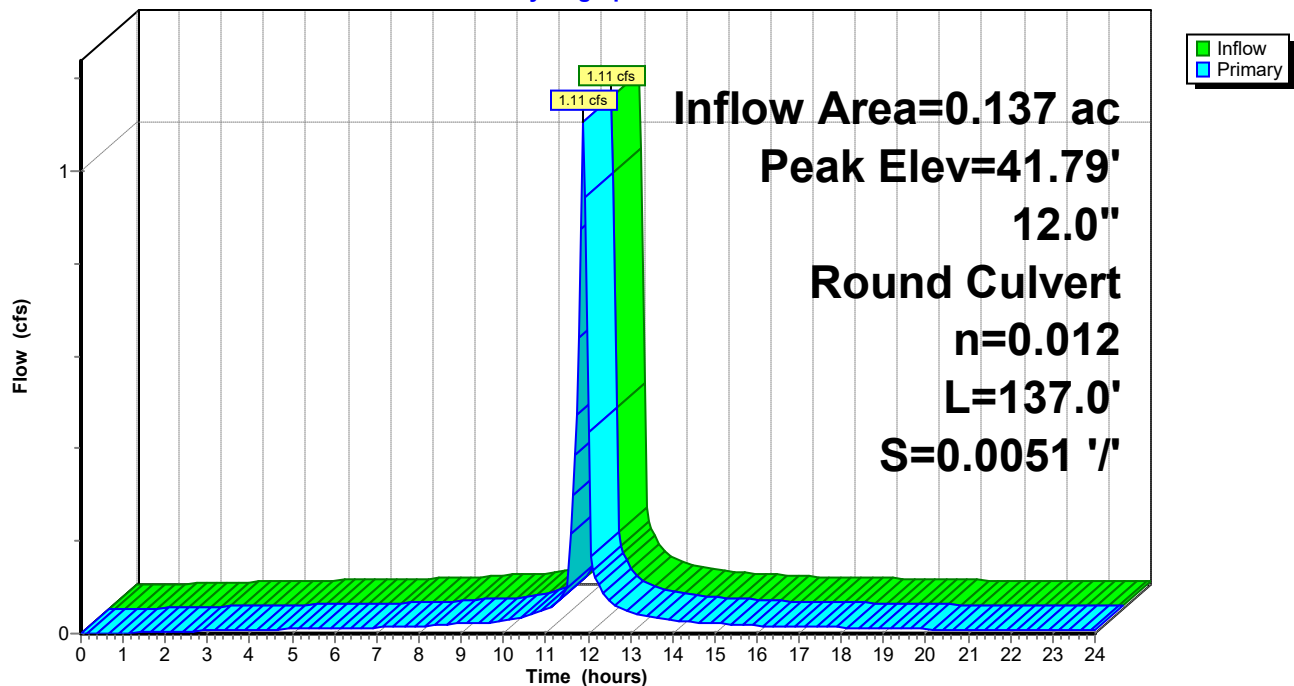

240020-Southern States Parcel

Prepared by Lane Engineering, LLC

HydroCAD® 10.00-17 s/n 03788 © 2016 HydroCAD Software Solutions LLC

240020 - Southern States Redevelopment

Type II 24-hr 10-yr Rainfall=5.30"

Printed 2/7/2024

Page 162

Stage-Area-Storage for Pond 2P: RL-1

Elevation (feet)	Storage (cubic-feet)	Elevation (feet)	Storage (cubic-feet)	Elevation (feet)	Storage (cubic-feet)
41.10	0	43.14	0	45.18	0
41.14	0	43.18	0	45.22	0
41.18	0	43.22	0	45.26	0
41.22	0	43.26	0	45.30	0
41.26	0	43.30	0	45.34	0
41.30	0	43.34	0	45.38	0
41.34	0	43.38	0	45.42	0
41.38	0	43.42	0	45.46	0
41.42	0	43.46	0	45.50	0
41.46	0	43.50	0	45.54	0
41.50	0	43.54	0	45.58	0
41.54	0	43.58	0	45.62	0
41.58	0	43.62	0	45.66	0
41.62	0	43.66	0	45.70	0
41.66	0	43.70	0	45.74	0
41.70	0	43.74	0	45.78	0
41.74	0	43.78	0	45.82	0
41.78	0	43.82	0	45.86	0
41.82	0	43.86	0	45.90	0
41.86	0	43.90	0	45.94	0
41.90	0	43.94	0	45.98	0
41.94	0	43.98	0	46.02	0
41.98	0	44.02	0	46.06	0
42.02	0	44.06	0	46.10	0
42.06	0	44.10	0	46.14	0
42.10	0	44.14	0	46.18	0
42.14	0	44.18	0	46.22	0
42.18	0	44.22	0	46.26	0
42.22	0	44.26	0	46.30	0
42.26	0	44.30	0	46.34	0
42.30	0	44.34	0		
42.34	0	44.38	0		
42.38	0	44.42	0		
42.42	0	44.46	0		
42.46	0	44.50	0		
42.50	0	44.54	0		
42.54	0	44.58	0		
42.58	0	44.62	0		
42.62	0	44.66	0		
42.66	0	44.70	0		
42.70	0	44.74	0		
42.74	0	44.78	0		
42.78	0	44.82	0		
42.82	0	44.86	0		
42.86	0	44.90	0		
42.90	0	44.94	0		
42.94	0	44.98	0		
42.98	0	45.02	0		
43.02	0	45.06	0		
43.06	0	45.10	0		
43.10	0	45.14	0		

240020-Southern States Parcel

Prepared by Lane Engineering, LLC

HydroCAD® 10.00-17 s/n 03788 © 2016 HydroCAD Software Solutions LLC

240020 - Southern States Redevelopment

Type II 24-hr 10-yr Rainfall=5.30"

Printed 2/7/2024

Page 163

Summary for Pond 3P: RL-2

Inflow Area = 0.069 ac, 100.00% Impervious, Inflow Depth > 5.06" for 10-yr event
Inflow = 0.55 cfs @ 11.90 hrs, Volume= 0.029 af
Outflow = 0.55 cfs @ 11.90 hrs, Volume= 0.029 af, Atten= 0%, Lag= 0.0 min
Primary = 0.55 cfs @ 11.90 hrs, Volume= 0.029 af

Routing by Dyn-Stor-Ind method, Time Span= 0.00-24.00 hrs, dt= 0.05 hrs

Peak Elev= 43.17' @ 11.91 hrs


Flood Elev= 46.90'

Device	Routing	Invert	Outlet Devices
#1	Primary	42.80'	12.0" Round 12" HPDE L= 171.0' Box, headwall w/3 square edges, Ke= 0.500 Inlet / Outlet Invert= 42.80' / 41.10' S= 0.0099 '/' Cc= 0.900 n= 0.012, Flow Area= 0.79 sf

Primary OutFlow Max=0.55 cfs @ 11.90 hrs HW=43.17' TW=41.73' (Dynamic Tailwater)
↑ **1=12" HPDE** (Inlet Controls 0.55 cfs @ 2.07 fps)

Pond 3P: RL-2

Hydrograph

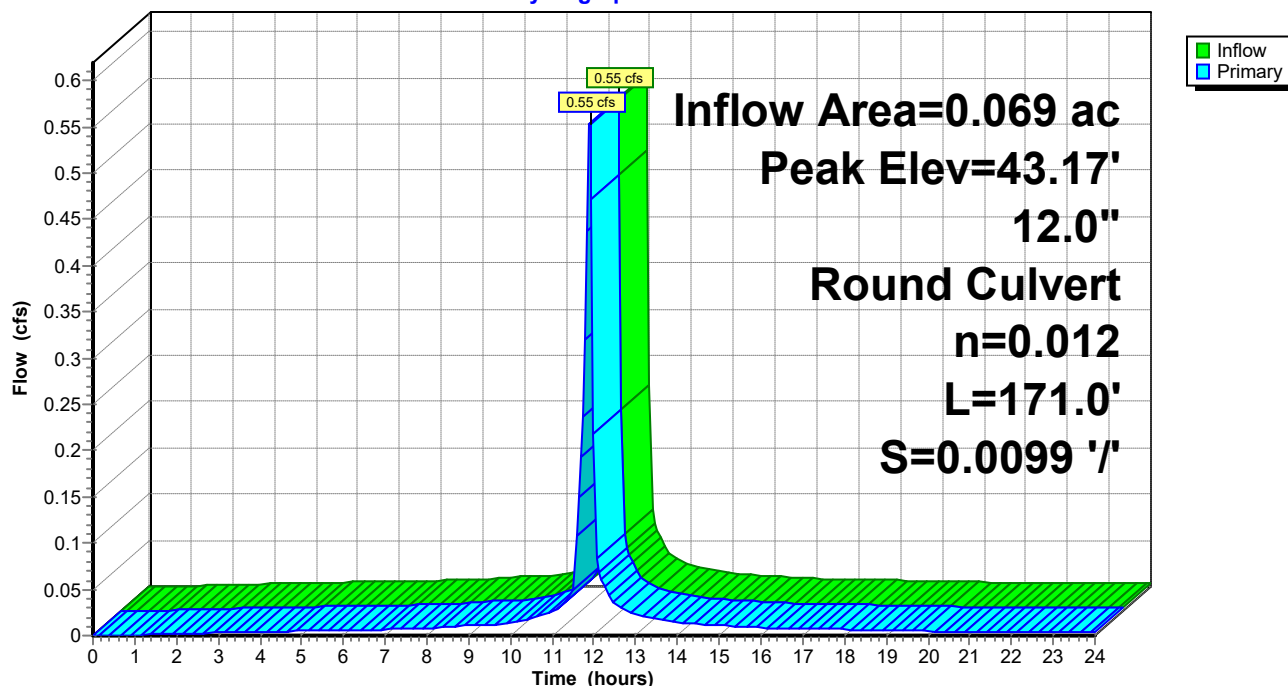

240020-Southern States Parcel

Prepared by Lane Engineering, LLC

HydroCAD® 10.00-17 s/n 03788 © 2016 HydroCAD Software Solutions LLC

240020 - Southern States Redevelopment

Type II 24-hr 10-yr Rainfall=5.30"

Printed 2/7/2024

Page 164

Stage-Area-Storage for Pond 3P: RL-2

Elevation (feet)	Storage (cubic-feet)	Elevation (feet)	Storage (cubic-feet)
42.80	0	45.35	0
42.85	0	45.40	0
42.90	0	45.45	0
42.95	0	45.50	0
43.00	0	45.55	0
43.05	0	45.60	0
43.10	0	45.65	0
43.15	0	45.70	0
43.20	0	45.75	0
43.25	0	45.80	0
43.30	0	45.85	0
43.35	0	45.90	0
43.40	0	45.95	0
43.45	0	46.00	0
43.50	0	46.05	0
43.55	0	46.10	0
43.60	0	46.15	0
43.65	0	46.20	0
43.70	0	46.25	0
43.75	0	46.30	0
43.80	0	46.35	0
43.85	0	46.40	0
43.90	0	46.45	0
43.95	0	46.50	0
44.00	0	46.55	0
44.05	0	46.60	0
44.10	0	46.65	0
44.15	0	46.70	0
44.20	0	46.75	0
44.25	0	46.80	0
44.30	0	46.85	0
44.35	0	46.90	0
44.40	0		
44.45	0		
44.50	0		
44.55	0		
44.60	0		
44.65	0		
44.70	0		
44.75	0		
44.80	0		
44.85	0		
44.90	0		
44.95	0		
45.00	0		
45.05	0		
45.10	0		
45.15	0		
45.20	0		
45.25	0		
45.30	0		

240020-Southern States Parcel

Prepared by Lane Engineering, LLC

HydroCAD® 10.00-17 s/n 03788 © 2016 HydroCAD Software Solutions LLC

240020 - Southern States Redevelopment

Type II 24-hr 10-yr Rainfall=5.30"

Printed 2/7/2024

Page 165

Summary for Pond 4P: RL-3

Inflow Area = 0.072 ac, 100.00% Impervious, Inflow Depth > 5.06" for 10-yr event
Inflow = 0.58 cfs @ 11.90 hrs, Volume= 0.031 af
Outflow = 0.58 cfs @ 11.90 hrs, Volume= 0.031 af, Atten= 0%, Lag= 0.0 min
Primary = 0.58 cfs @ 11.90 hrs, Volume= 0.031 af

Routing by Dyn-Stor-Ind method, Time Span= 0.00-24.00 hrs, dt= 0.05 hrs

Peak Elev= 42.33' @ 11.94 hrs


Flood Elev= 47.25'

Device	Routing	Invert	Outlet Devices
#1	Primary	41.50'	10.0" Round 10" HDPE L= 114.0' CPP, mitered to conform to fill, Ke= 0.700 Inlet / Outlet Invert= 41.50' / 40.90' S= 0.0053 '/ Cc= 0.900 n= 0.012, Flow Area= 0.55 sf

Primary OutFlow Max=0.10 cfs @ 11.90 hrs HW=42.23' TW=42.22' (Dynamic Tailwater)
↑ **1=10" HDPE** (Outlet Controls 0.10 cfs @ 0.26 fps)

Pond 4P: RL-3

Hydrograph

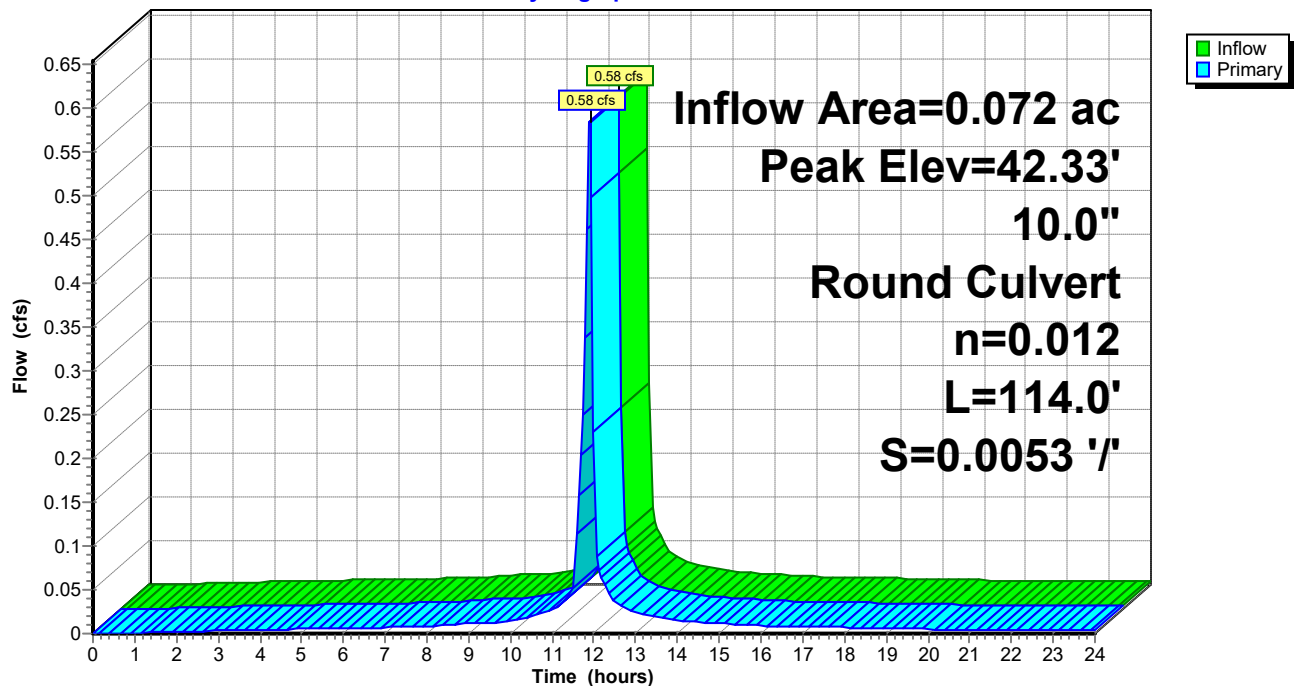

240020-Southern States Parcel

Prepared by Lane Engineering, LLC

HydroCAD® 10.00-17 s/n 03788 © 2016 HydroCAD Software Solutions LLC

240020 - Southern States Redevelopment

Type II 24-hr 10-yr Rainfall=5.30"

Printed 2/7/2024

Page 166

Stage-Area-Storage for Pond 4P: RL-3

Elevation (feet)	Storage (cubic-feet)	Elevation (feet)	Storage (cubic-feet)	Elevation (feet)	Storage (cubic-feet)
41.50	0	43.54	0	45.58	0
41.54	0	43.58	0	45.62	0
41.58	0	43.62	0	45.66	0
41.62	0	43.66	0	45.70	0
41.66	0	43.70	0	45.74	0
41.70	0	43.74	0	45.78	0
41.74	0	43.78	0	45.82	0
41.78	0	43.82	0	45.86	0
41.82	0	43.86	0	45.90	0
41.86	0	43.90	0	45.94	0
41.90	0	43.94	0	45.98	0
41.94	0	43.98	0	46.02	0
41.98	0	44.02	0	46.06	0
42.02	0	44.06	0	46.10	0
42.06	0	44.10	0	46.14	0
42.10	0	44.14	0	46.18	0
42.14	0	44.18	0	46.22	0
42.18	0	44.22	0	46.26	0
42.22	0	44.26	0	46.30	0
42.26	0	44.30	0	46.34	0
42.30	0	44.34	0	46.38	0
42.34	0	44.38	0	46.42	0
42.38	0	44.42	0	46.46	0
42.42	0	44.46	0	46.50	0
42.46	0	44.50	0	46.54	0
42.50	0	44.54	0	46.58	0
42.54	0	44.58	0	46.62	0
42.58	0	44.62	0	46.66	0
42.62	0	44.66	0	46.70	0
42.66	0	44.70	0	46.74	0
42.70	0	44.74	0	46.78	0
42.74	0	44.78	0	46.82	0
42.78	0	44.82	0	46.86	0
42.82	0	44.86	0	46.90	0
42.86	0	44.90	0	46.94	0
42.90	0	44.94	0	46.98	0
42.94	0	44.98	0	47.02	0
42.98	0	45.02	0	47.06	0
43.02	0	45.06	0	47.10	0
43.06	0	45.10	0	47.14	0
43.10	0	45.14	0	47.18	0
43.14	0	45.18	0	47.22	0
43.18	0	45.22	0		
43.22	0	45.26	0		
43.26	0	45.30	0		
43.30	0	45.34	0		
43.34	0	45.38	0		
43.38	0	45.42	0		
43.42	0	45.46	0		
43.46	0	45.50	0		
43.50	0	45.54	0		

240020-Southern States Parcel

Prepared by Lane Engineering, LLC

HydroCAD® 10.00-17 s/n 03788 © 2016 HydroCAD Software Solutions LLC

240020 - Southern States Redevelopment

Type II 24-hr 10-yr Rainfall=5.30"

Printed 2/7/2024

Page 167

Summary for Pond 5P: SDI-5

Inflow Area = 0.240 ac, 94.66% Impervious, Inflow Depth > 4.82" for 10-yr event
Inflow = 1.86 cfs @ 11.91 hrs, Volume= 0.096 af
Outflow = 1.86 cfs @ 11.91 hrs, Volume= 0.096 af, Atten= 0%, Lag= 0.0 min
Primary = 1.86 cfs @ 11.91 hrs, Volume= 0.096 af

Routing by Dyn-Stor-Ind method, Time Span= 0.00-24.00 hrs, dt= 0.05 hrs

Peak Elev= 42.48' @ 11.94 hrs


Flood Elev= 46.75'

Device	Routing	Invert	Outlet Devices
#1	Primary	41.45'	15.0" Round 15" HDPE L= 108.0' Box, headwall w/3 square edges, Ke= 0.500 Inlet / Outlet Invert= 41.45' / 40.90' S= 0.0051 '/ Cc= 0.900 n= 0.012, Flow Area= 1.23 sf

Primary OutFlow Max=1.41 cfs @ 11.91 hrs HW=42.41' TW=42.21' (Dynamic Tailwater)
↑ **1=15" HDPE** (Outlet Controls 1.41 cfs @ 1.94 fps)

Pond 5P: SDI-5

Hydrograph

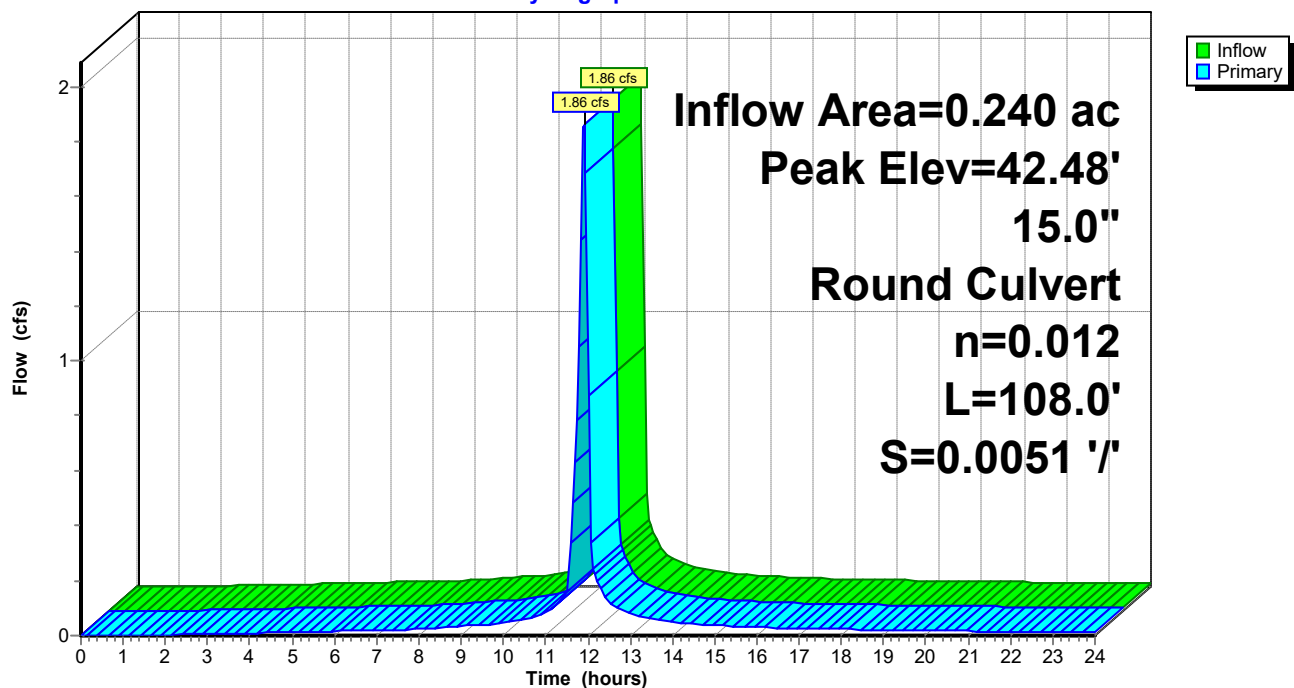

240020-Southern States Parcel

Prepared by Lane Engineering, LLC

HydroCAD® 10.00-17 s/n 03788 © 2016 HydroCAD Software Solutions LLC

240020 - Southern States Redevelopment

Type II 24-hr 10-yr Rainfall=5.30"

Printed 2/7/2024

Page 168

Stage-Area-Storage for Pond 5P: SDI-5

Elevation (feet)	Storage (cubic-feet)	Elevation (feet)	Storage (cubic-feet)	Elevation (feet)	Storage (cubic-feet)
41.45	0	43.49	0	45.53	0
41.49	0	43.53	0	45.57	0
41.53	0	43.57	0	45.61	0
41.57	0	43.61	0	45.65	0
41.61	0	43.65	0	45.69	0
41.65	0	43.69	0	45.73	0
41.69	0	43.73	0	45.77	0
41.73	0	43.77	0	45.81	0
41.77	0	43.81	0	45.85	0
41.81	0	43.85	0	45.89	0
41.85	0	43.89	0	45.93	0
41.89	0	43.93	0	45.97	0
41.93	0	43.97	0	46.01	0
41.97	0	44.01	0	46.05	0
42.01	0	44.05	0	46.09	0
42.05	0	44.09	0	46.13	0
42.09	0	44.13	0	46.17	0
42.13	0	44.17	0	46.21	0
42.17	0	44.21	0	46.25	0
42.21	0	44.25	0	46.29	0
42.25	0	44.29	0	46.33	0
42.29	0	44.33	0	46.37	0
42.33	0	44.37	0	46.41	0
42.37	0	44.41	0	46.45	0
42.41	0	44.45	0	46.49	0
42.45	0	44.49	0	46.53	0
42.49	0	44.53	0	46.57	0
42.53	0	44.57	0	46.61	0
42.57	0	44.61	0	46.65	0
42.61	0	44.65	0	46.69	0
42.65	0	44.69	0	46.73	0
42.69	0	44.73	0		
42.73	0	44.77	0		
42.77	0	44.81	0		
42.81	0	44.85	0		
42.85	0	44.89	0		
42.89	0	44.93	0		
42.93	0	44.97	0		
42.97	0	45.01	0		
43.01	0	45.05	0		
43.05	0	45.09	0		
43.09	0	45.13	0		
43.13	0	45.17	0		
43.17	0	45.21	0		
43.21	0	45.25	0		
43.25	0	45.29	0		
43.29	0	45.33	0		
43.33	0	45.37	0		
43.37	0	45.41	0		
43.41	0	45.45	0		
43.45	0	45.49	0		

240020-Southern States Parcel

Prepared by Lane Engineering, LLC

HydroCAD® 10.00-17 s/n 03788 © 2016 HydroCAD Software Solutions LLC

240020 - Southern States Redevelopment

Type II 24-hr 10-yr Rainfall=5.30"

Printed 2/7/2024

Page 169

Summary for Pond 6P: RL-4

Inflow Area = 0.072 ac, 100.00% Impervious, Inflow Depth > 5.06" for 10-yr event
Inflow = 0.58 cfs @ 11.90 hrs, Volume= 0.031 af
Outflow = 0.58 cfs @ 11.90 hrs, Volume= 0.031 af, Atten= 0%, Lag= 0.0 min
Primary = 0.58 cfs @ 11.90 hrs, Volume= 0.031 af

Routing by Dyn-Stor-Ind method, Time Span= 0.00-24.00 hrs, dt= 0.05 hrs

Peak Elev= 43.19' @ 11.91 hrs


Flood Elev= 47.20'

Device	Routing	Invert	Outlet Devices
#1	Primary	42.75'	10.0" Round 10" HDPE L= 117.0' CPP, mitered to conform to fill, Ke= 0.700 Inlet / Outlet Invert= 42.75' / 41.55' S= 0.0103 '/ Cc= 0.900 n= 0.012, Flow Area= 0.55 sf

Primary OutFlow Max=0.55 cfs @ 11.90 hrs HW=43.19' TW=42.40' (Dynamic Tailwater)
↑ **1=10" HDPE** (Outlet Controls 0.55 cfs @ 2.77 fps)

Pond 6P: RL-4

Hydrograph

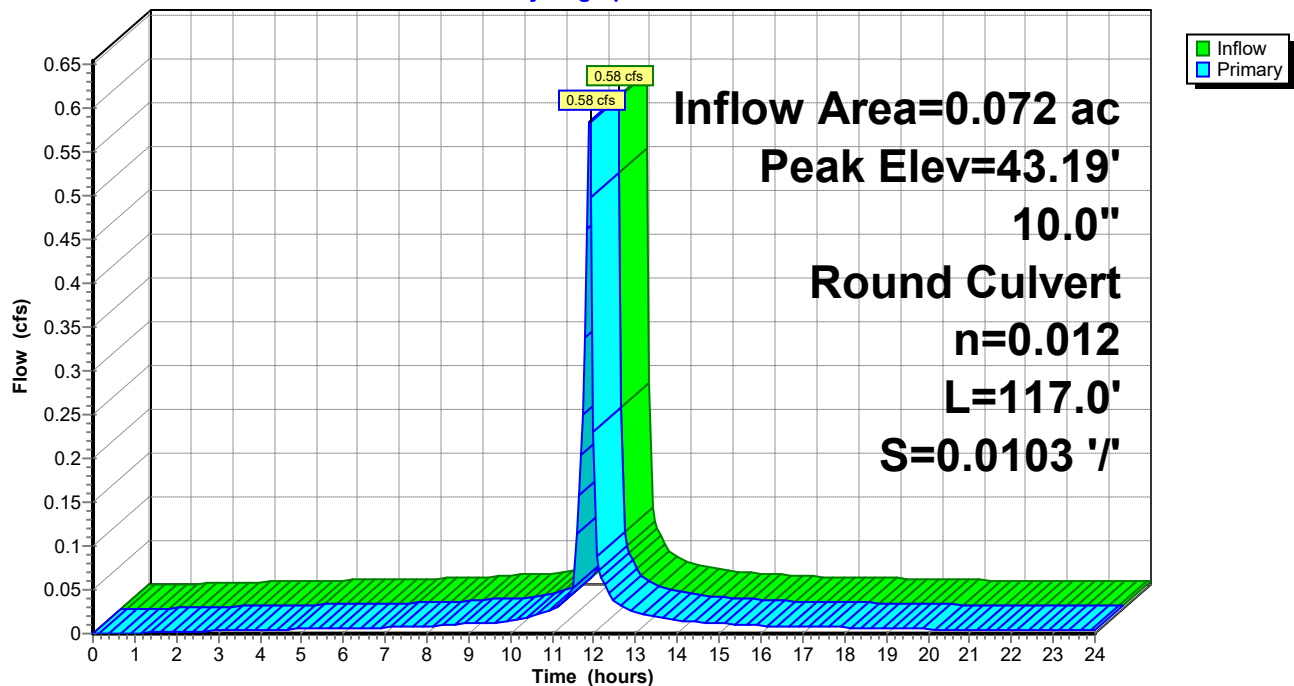

240020-Southern States Parcel

Prepared by Lane Engineering, LLC

HydroCAD® 10.00-17 s/n 03788 © 2016 HydroCAD Software Solutions LLC

240020 - Southern States Redevelopment

Type II 24-hr 10-yr Rainfall=5.30"

Printed 2/7/2024

Page 170

Stage-Area-Storage for Pond 6P: RL-4

Elevation (feet)	Storage (cubic-feet)	Elevation (feet)	Storage (cubic-feet)
42.75	0	45.30	0
42.80	0	45.35	0
42.85	0	45.40	0
42.90	0	45.45	0
42.95	0	45.50	0
43.00	0	45.55	0
43.05	0	45.60	0
43.10	0	45.65	0
43.15	0	45.70	0
43.20	0	45.75	0
43.25	0	45.80	0
43.30	0	45.85	0
43.35	0	45.90	0
43.40	0	45.95	0
43.45	0	46.00	0
43.50	0	46.05	0
43.55	0	46.10	0
43.60	0	46.15	0
43.65	0	46.20	0
43.70	0	46.25	0
43.75	0	46.30	0
43.80	0	46.35	0
43.85	0	46.40	0
43.90	0	46.45	0
43.95	0	46.50	0
44.00	0	46.55	0
44.05	0	46.60	0
44.10	0	46.65	0
44.15	0	46.70	0
44.20	0	46.75	0
44.25	0	46.80	0
44.30	0	46.85	0
44.35	0	46.90	0
44.40	0	46.95	0
44.45	0	47.00	0
44.50	0	47.05	0
44.55	0	47.10	0
44.60	0	47.15	0
44.65	0	47.20	0
44.70	0		
44.75	0		
44.80	0		
44.85	0		
44.90	0		
44.95	0		
45.00	0		
45.05	0		
45.10	0		
45.15	0		
45.20	0		
45.25	0		

240020-Southern States Parcel

Prepared by Lane Engineering, LLC

HydroCAD® 10.00-17 s/n 03788 © 2016 HydroCAD Software Solutions LLC

240020 - Southern States Redevelopment

Type II 24-hr 10-yr Rainfall=5.30"

Printed 2/7/2024

Page 171

Summary for Pond 7P: SDI-6

Inflow Area = 0.270 ac, 85.31% Impervious, Inflow Depth > 4.49" for 10-yr event
Inflow = 2.12 cfs @ 11.90 hrs, Volume= 0.101 af
Outflow = 2.12 cfs @ 11.90 hrs, Volume= 0.101 af, Atten= 0%, Lag= 0.0 min
Primary = 2.12 cfs @ 11.90 hrs, Volume= 0.101 af

Routing by Dyn-Stor-Ind method, Time Span= 0.00-24.00 hrs, dt= 0.05 hrs

Peak Elev= 44.82' @ 11.90 hrs


Flood Elev= 46.40'

Device	Routing	Invert	Outlet Devices
#1	Primary	44.00'	12.0" Round Culvert L= 93.0' Box, headwall w/3 square edges, Ke= 0.500 Inlet / Outlet Invert= 44.00' / 43.05' S= 0.0102 '/' Cc= 0.900 n= 0.012, Flow Area= 0.79 sf

Primary OutFlow Max=2.11 cfs @ 11.90 hrs HW=44.82' TW=43.38' (Dynamic Tailwater)
↑1=Culvert (Inlet Controls 2.11 cfs @ 3.07 fps)

Pond 7P: SDI-6

Hydrograph

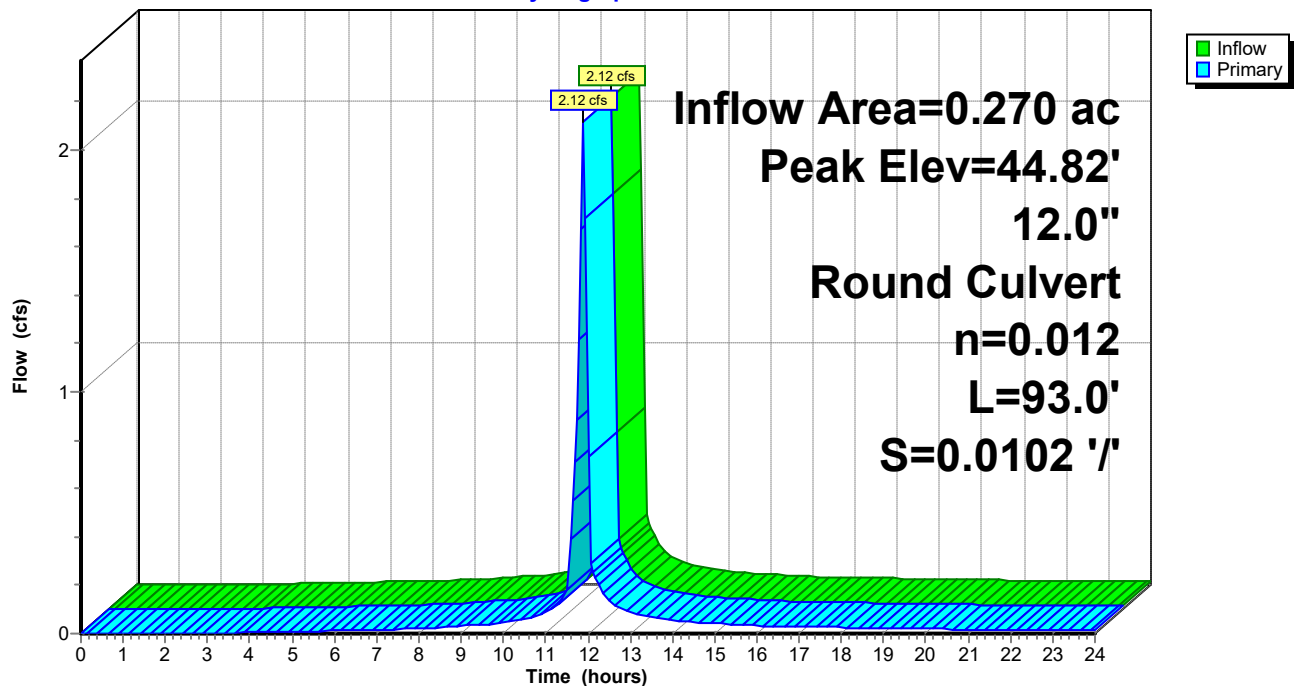

240020-Southern States Parcel

Prepared by Lane Engineering, LLC

HydroCAD® 10.00-17 s/n 03788 © 2016 HydroCAD Software Solutions LLC

240020 - Southern States Redevelopment

Type II 24-hr 10-yr Rainfall=5.30"

Printed 2/7/2024

Page 172

Stage-Area-Storage for Pond 7P: SDI-6

Elevation (feet)	Storage (cubic-feet)	Elevation (feet)	Storage (cubic-feet)	Elevation (feet)	Storage (cubic-feet)
44.00	0	45.02	0	46.04	0
44.02	0	45.04	0	46.06	0
44.04	0	45.06	0	46.08	0
44.06	0	45.08	0	46.10	0
44.08	0	45.10	0	46.12	0
44.10	0	45.12	0	46.14	0
44.12	0	45.14	0	46.16	0
44.14	0	45.16	0	46.18	0
44.16	0	45.18	0	46.20	0
44.18	0	45.20	0	46.22	0
44.20	0	45.22	0	46.24	0
44.22	0	45.24	0	46.26	0
44.24	0	45.26	0	46.28	0
44.26	0	45.28	0	46.30	0
44.28	0	45.30	0	46.32	0
44.30	0	45.32	0	46.34	0
44.32	0	45.34	0	46.36	0
44.34	0	45.36	0	46.38	0
44.36	0	45.38	0	46.40	0
44.38	0	45.40	0		
44.40	0	45.42	0		
44.42	0	45.44	0		
44.44	0	45.46	0		
44.46	0	45.48	0		
44.48	0	45.50	0		
44.50	0	45.52	0		
44.52	0	45.54	0		
44.54	0	45.56	0		
44.56	0	45.58	0		
44.58	0	45.60	0		
44.60	0	45.62	0		
44.62	0	45.64	0		
44.64	0	45.66	0		
44.66	0	45.68	0		
44.68	0	45.70	0		
44.70	0	45.72	0		
44.72	0	45.74	0		
44.74	0	45.76	0		
44.76	0	45.78	0		
44.78	0	45.80	0		
44.80	0	45.82	0		
44.82	0	45.84	0		
44.84	0	45.86	0		
44.86	0	45.88	0		
44.88	0	45.90	0		
44.90	0	45.92	0		
44.92	0	45.94	0		
44.94	0	45.96	0		
44.96	0	45.98	0		
44.98	0	46.00	0		
45.00	0	46.02	0		

240020-Southern States Parcel

Prepared by Lane Engineering, LLC

HydroCAD® 10.00-17 s/n 03788 © 2016 HydroCAD Software Solutions LLC

240020 - Southern States Redevelopment

Type II 24-hr 10-yr Rainfall=5.30"

Printed 2/7/2024

Page 173

Summary for Pond 8P: SDI-2

Inflow Area = 0.592 ac, 90.75% Impervious, Inflow Depth > 4.65" for 10-yr event
Inflow = 4.62 cfs @ 11.90 hrs, Volume= 0.229 af
Outflow = 4.62 cfs @ 11.90 hrs, Volume= 0.229 af, Atten= 0%, Lag= 0.0 min
Primary = 4.62 cfs @ 11.90 hrs, Volume= 0.229 af

Routing by Dyn-Stor-Ind method, Time Span= 0.00-24.00 hrs, dt= 0.05 hrs

Peak Elev= 42.73' @ 11.93 hrs


Flood Elev= 46.60'

Device	Routing	Invert	Outlet Devices
#1	Primary	41.40'	18.0" Round 18" HDPE L= 100.0' Box, headwall w/3 square edges, Ke= 0.500 Inlet / Outlet Invert= 41.40' / 40.90' S= 0.0050 '/ Cc= 0.900 n= 0.012, Flow Area= 1.77 sf

Primary OutFlow Max=3.89 cfs @ 11.90 hrs HW=42.68' TW=42.22' (Dynamic Tailwater)
↑ **1=18" HDPE** (Outlet Controls 3.89 cfs @ 3.25 fps)

Pond 8P: SDI-2

Hydrograph

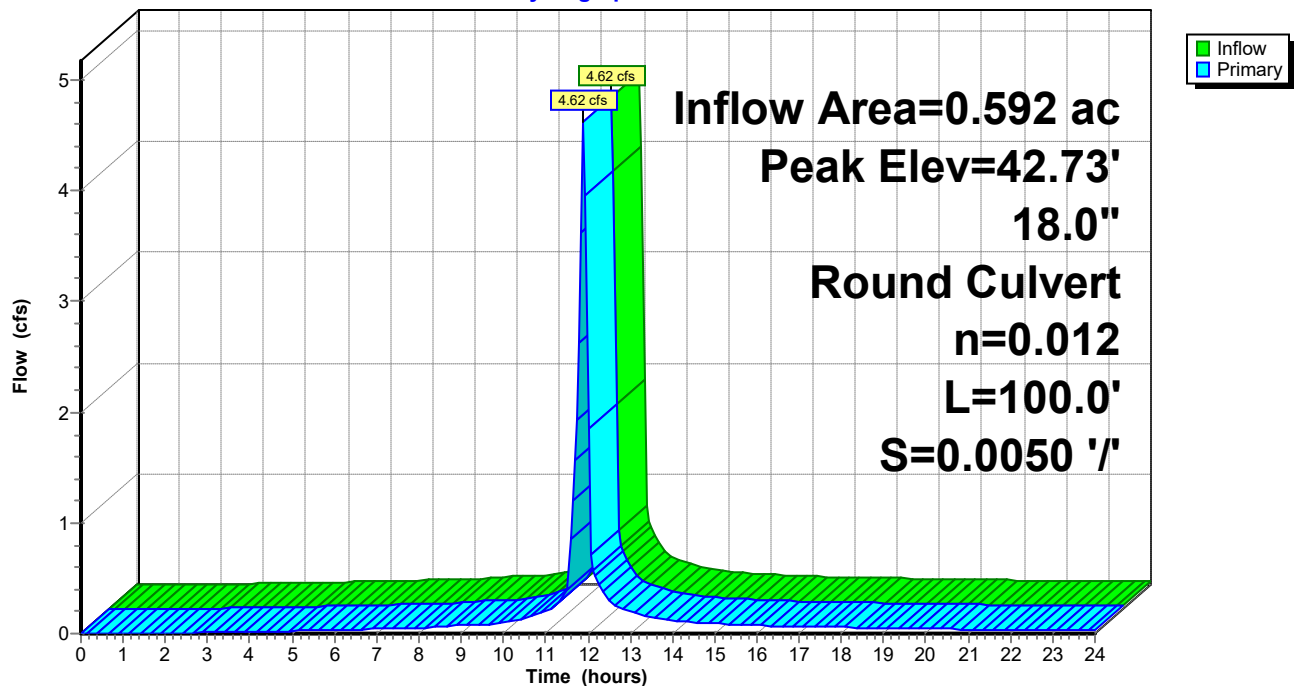

240020-Southern States Parcel

Prepared by Lane Engineering, LLC

HydroCAD® 10.00-17 s/n 03788 © 2016 HydroCAD Software Solutions LLC

240020 - Southern States Redevelopment

Type II 24-hr 10-yr Rainfall=5.30"

Printed 2/7/2024

Page 174

Stage-Area-Storage for Pond 8P: SDI-2

Elevation (feet)	Storage (cubic-feet)	Elevation (feet)	Storage (cubic-feet)	Elevation (feet)	Storage (cubic-feet)
41.40	0	43.44	0	45.48	0
41.44	0	43.48	0	45.52	0
41.48	0	43.52	0	45.56	0
41.52	0	43.56	0	45.60	0
41.56	0	43.60	0	45.64	0
41.60	0	43.64	0	45.68	0
41.64	0	43.68	0	45.72	0
41.68	0	43.72	0	45.76	0
41.72	0	43.76	0	45.80	0
41.76	0	43.80	0	45.84	0
41.80	0	43.84	0	45.88	0
41.84	0	43.88	0	45.92	0
41.88	0	43.92	0	45.96	0
41.92	0	43.96	0	46.00	0
41.96	0	44.00	0	46.04	0
42.00	0	44.04	0	46.08	0
42.04	0	44.08	0	46.12	0
42.08	0	44.12	0	46.16	0
42.12	0	44.16	0	46.20	0
42.16	0	44.20	0	46.24	0
42.20	0	44.24	0	46.28	0
42.24	0	44.28	0	46.32	0
42.28	0	44.32	0	46.36	0
42.32	0	44.36	0	46.40	0
42.36	0	44.40	0	46.44	0
42.40	0	44.44	0	46.48	0
42.44	0	44.48	0	46.52	0
42.48	0	44.52	0	46.56	0
42.52	0	44.56	0	46.60	0
42.56	0	44.60	0		
42.60	0	44.64	0		
42.64	0	44.68	0		
42.68	0	44.72	0		
42.72	0	44.76	0		
42.76	0	44.80	0		
42.80	0	44.84	0		
42.84	0	44.88	0		
42.88	0	44.92	0		
42.92	0	44.96	0		
42.96	0	45.00	0		
43.00	0	45.04	0		
43.04	0	45.08	0		
43.08	0	45.12	0		
43.12	0	45.16	0		
43.16	0	45.20	0		
43.20	0	45.24	0		
43.24	0	45.28	0		
43.28	0	45.32	0		
43.32	0	45.36	0		
43.36	0	45.40	0		
43.40	0	45.44	0		

240020-Southern States Parcel

Prepared by Lane Engineering, LLC

HydroCAD® 10.00-17 s/n 03788 © 2016 HydroCAD Software Solutions LLC

240020 - Southern States Redevelopment

Type II 24-hr 10-yr Rainfall=5.30"

Printed 2/7/2024

Page 175

Summary for Pond 9P: SDI-3

Inflow Area = 0.095 ac, 91.82% Impervious, Inflow Depth > 4.72" for 10-yr event
Inflow = 0.76 cfs @ 11.90 hrs, Volume= 0.037 af
Outflow = 0.76 cfs @ 11.90 hrs, Volume= 0.037 af, Atten= 0%, Lag= 0.0 min
Primary = 0.76 cfs @ 11.90 hrs, Volume= 0.037 af

Routing by Dyn-Stor-Ind method, Time Span= 0.00-24.00 hrs, dt= 0.05 hrs

Peak Elev= 42.85' @ 11.94 hrs


Flood Elev= 46.25'

Device	Routing	Invert	Outlet Devices
#1	Primary	42.30'	12.0" Round 12" HDPE L= 38.6' Box, headwall w/3 square edges, Ke= 0.500 Inlet / Outlet Invert= 42.30' / 41.50' S= 0.0207 '/' Cc= 0.900 n= 0.012, Flow Area= 0.79 sf

Primary OutFlow Max=0.47 cfs @ 11.90 hrs HW=42.81' TW=42.68' (Dynamic Tailwater)
↑ **1=12" HDPE** (Outlet Controls 0.47 cfs @ 1.71 fps)

Pond 9P: SDI-3

Hydrograph

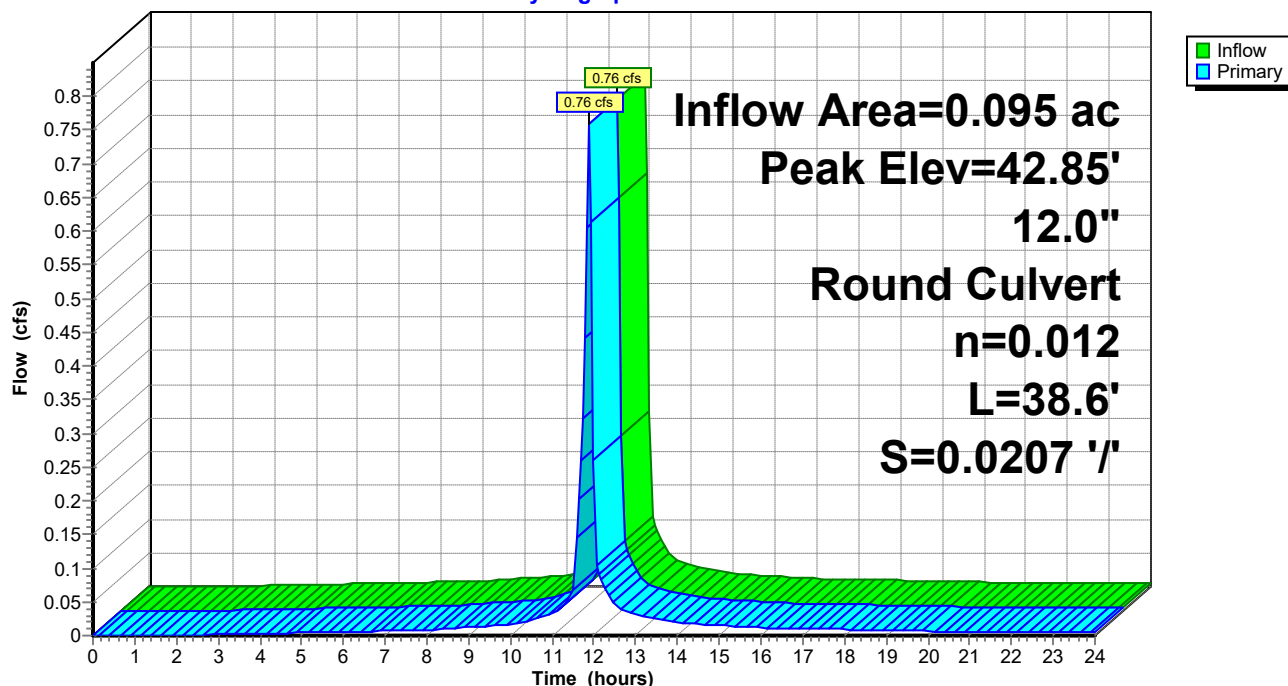

240020-Southern States Parcel

Prepared by Lane Engineering, LLC

HydroCAD® 10.00-17 s/n 03788 © 2016 HydroCAD Software Solutions LLC

240020 - Southern States Redevelopment

Type II 24-hr 10-yr Rainfall=5.30"

Printed 2/7/2024

Page 176

Stage-Area-Storage for Pond 9P: SDI-3

Elevation (feet)	Storage (cubic-feet)	Elevation (feet)	Storage (cubic-feet)
42.30	0	44.85	0
42.35	0	44.90	0
42.40	0	44.95	0
42.45	0	45.00	0
42.50	0	45.05	0
42.55	0	45.10	0
42.60	0	45.15	0
42.65	0	45.20	0
42.70	0	45.25	0
42.75	0	45.30	0
42.80	0	45.35	0
42.85	0	45.40	0
42.90	0	45.45	0
42.95	0	45.50	0
43.00	0	45.55	0
43.05	0	45.60	0
43.10	0	45.65	0
43.15	0	45.70	0
43.20	0	45.75	0
43.25	0	45.80	0
43.30	0	45.85	0
43.35	0	45.90	0
43.40	0	45.95	0
43.45	0	46.00	0
43.50	0	46.05	0
43.55	0	46.10	0
43.60	0	46.15	0
43.65	0	46.20	0
43.70	0	46.25	0
43.75	0		
43.80	0		
43.85	0		
43.90	0		
43.95	0		
44.00	0		
44.05	0		
44.10	0		
44.15	0		
44.20	0		
44.25	0		
44.30	0		
44.35	0		
44.40	0		
44.45	0		
44.50	0		
44.55	0		
44.60	0		
44.65	0		
44.70	0		
44.75	0		
44.80	0		

240020-Southern States Parcel

Prepared by Lane Engineering, LLC

HydroCAD® 10.00-17 s/n 03788 © 2016 HydroCAD Software Solutions LLC

240020 - Southern States Redevelopment

Type II 24-hr 10-yr Rainfall=5.30"

Printed 2/7/2024

Page 177

Summary for Pond 10P: SDI-4

Inflow Area = 0.232 ac, 84.85% Impervious, Inflow Depth > 4.38" for 10-yr event
Inflow = 1.78 cfs @ 11.90 hrs, Volume= 0.085 af
Outflow = 1.78 cfs @ 11.90 hrs, Volume= 0.085 af, Atten= 0%, Lag= 0.0 min
Primary = 1.78 cfs @ 11.90 hrs, Volume= 0.085 af

Routing by Dyn-Stor-Ind method, Time Span= 0.00-24.00 hrs, dt= 0.05 hrs

Peak Elev= 43.73' @ 11.90 hrs


Flood Elev= 45.90'

Device	Routing	Invert	Outlet Devices
#1	Primary	43.00'	12.0" Round 12" HDPE L= 66.0' Box, headwall w/3 square edges, Ke= 0.500 Inlet / Outlet Invert= 43.00' / 41.50' S= 0.0227 '/' Cc= 0.900 n= 0.012, Flow Area= 0.79 sf

Primary OutFlow Max=1.76 cfs @ 11.90 hrs HW=43.72' TW=42.68' (Dynamic Tailwater)
↑ **12" HDPE** (Inlet Controls 1.76 cfs @ 2.90 fps)

Pond 10P: SDI-4

Hydrograph

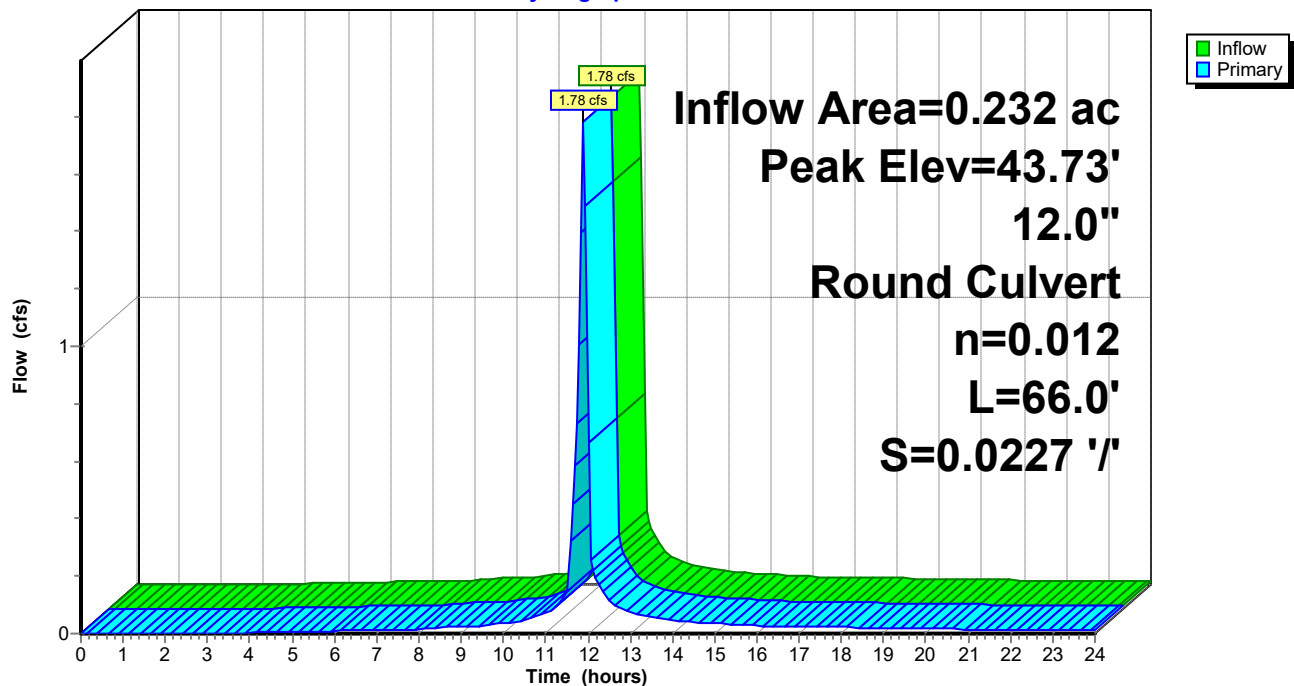

240020-Southern States Parcel

Prepared by Lane Engineering, LLC

HydroCAD® 10.00-17 s/n 03788 © 2016 HydroCAD Software Solutions LLC

240020 - Southern States Redevelopment

Type II 24-hr 10-yr Rainfall=5.30"

Printed 2/7/2024

Page 178

Stage-Area-Storage for Pond 10P: SDI-4

Elevation (feet)	Storage (cubic-feet)	Elevation (feet)	Storage (cubic-feet)	Elevation (feet)	Storage (cubic-feet)
43.00	0	44.02	0	45.04	0
43.02	0	44.04	0	45.06	0
43.04	0	44.06	0	45.08	0
43.06	0	44.08	0	45.10	0
43.08	0	44.10	0	45.12	0
43.10	0	44.12	0	45.14	0
43.12	0	44.14	0	45.16	0
43.14	0	44.16	0	45.18	0
43.16	0	44.18	0	45.20	0
43.18	0	44.20	0	45.22	0
43.20	0	44.22	0	45.24	0
43.22	0	44.24	0	45.26	0
43.24	0	44.26	0	45.28	0
43.26	0	44.28	0	45.30	0
43.28	0	44.30	0	45.32	0
43.30	0	44.32	0	45.34	0
43.32	0	44.34	0	45.36	0
43.34	0	44.36	0	45.38	0
43.36	0	44.38	0	45.40	0
43.38	0	44.40	0	45.42	0
43.40	0	44.42	0	45.44	0
43.42	0	44.44	0	45.46	0
43.44	0	44.46	0	45.48	0
43.46	0	44.48	0	45.50	0
43.48	0	44.50	0	45.52	0
43.50	0	44.52	0	45.54	0
43.52	0	44.54	0	45.56	0
43.54	0	44.56	0	45.58	0
43.56	0	44.58	0	45.60	0
43.58	0	44.60	0	45.62	0
43.60	0	44.62	0	45.64	0
43.62	0	44.64	0	45.66	0
43.64	0	44.66	0	45.68	0
43.66	0	44.68	0	45.70	0
43.68	0	44.70	0	45.72	0
43.70	0	44.72	0	45.74	0
43.72	0	44.74	0	45.76	0
43.74	0	44.76	0	45.78	0
43.76	0	44.78	0	45.80	0
43.78	0	44.80	0	45.82	0
43.80	0	44.82	0	45.84	0
43.82	0	44.84	0	45.86	0
43.84	0	44.86	0	45.88	0
43.86	0	44.88	0	45.90	0
43.88	0	44.90	0		
43.90	0	44.92	0		
43.92	0	44.94	0		
43.94	0	44.96	0		
43.96	0	44.98	0		
43.98	0	45.00	0		
44.00	0	45.02	0		

240020-Southern States Parcel

Prepared by Lane Engineering, LLC

HydroCAD® 10.00-17 s/n 03788 © 2016 HydroCAD Software Solutions LLC

240020 - Southern States Redevelopment

Type II 24-hr 10-yr Rainfall=5.30"

Printed 2/7/2024

Page 179

Summary for Pond 11P: SDI-8

Inflow Area = 0.117 ac, 82.35% Impervious, Inflow Depth > 4.27" for 10-yr event
Inflow = 0.88 cfs @ 11.90 hrs, Volume= 0.042 af
Outflow = 0.88 cfs @ 11.90 hrs, Volume= 0.042 af, Atten= 0%, Lag= 0.0 min
Primary = 0.88 cfs @ 11.90 hrs, Volume= 0.042 af

Routing by Dyn-Stor-Ind method, Time Span= 0.00-24.00 hrs, dt= 0.05 hrs

Peak Elev= 45.04' @ 12.20 hrs


Flood Elev= 45.25'

Device	Routing	Invert	Outlet Devices
#1	Primary	44.20'	12.0" Round 12" HDPE L= 77.0' Box, headwall w/3 square edges, Ke= 0.500 Inlet / Outlet Invert= 44.20' / 43.80' S= 0.0052 '/ Cc= 0.900 n= 0.012, Flow Area= 0.79 sf

Primary OutFlow Max=0.57 cfs @ 11.90 hrs HW=44.77' TW=44.57' (Dynamic Tailwater)
↑ **1=12" HDPE** (Outlet Controls 0.57 cfs @ 1.81 fps)

Pond 11P: SDI-8

Hydrograph

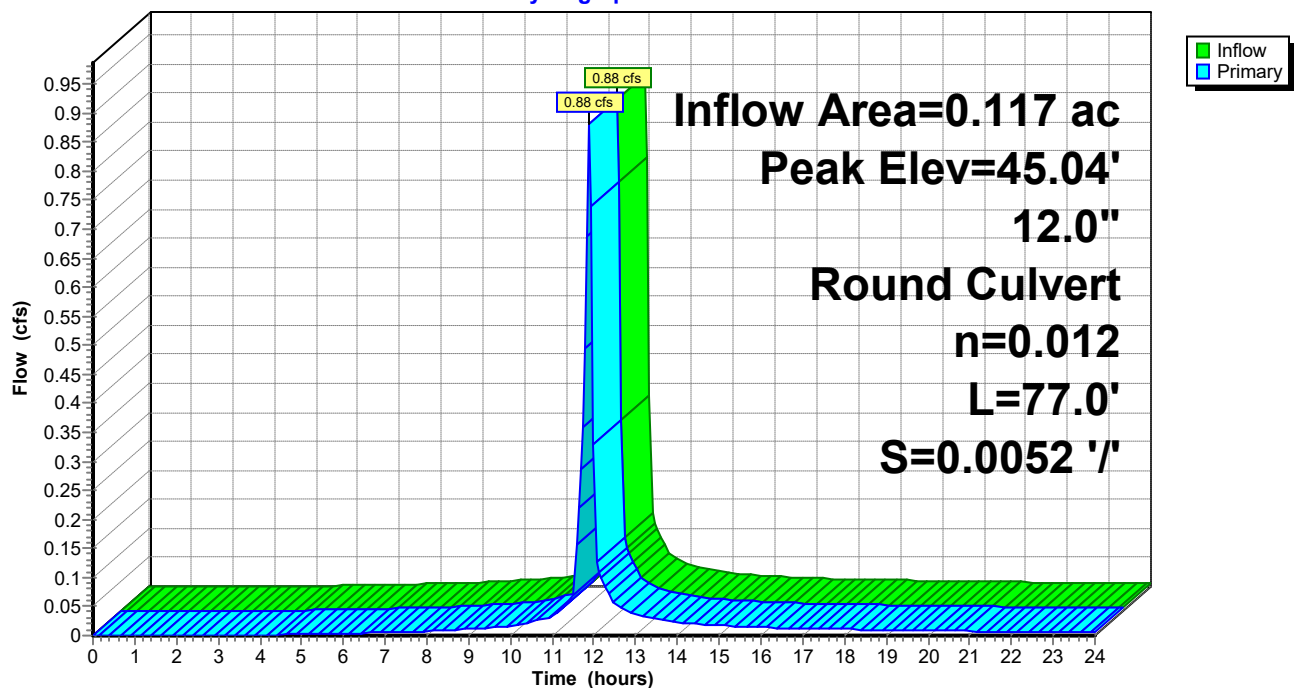

240020-Southern States Parcel

Prepared by Lane Engineering, LLC

HydroCAD® 10.00-17 s/n 03788 © 2016 HydroCAD Software Solutions LLC

240020 - Southern States Redevelopment

Type II 24-hr 10-yr Rainfall=5.30"

Printed 2/7/2024

Page 180

Stage-Area-Storage for Pond 11P: SDI-8

Elevation (feet)	Storage (cubic-feet)	Elevation (feet)	Storage (cubic-feet)	Elevation (feet)	Storage (cubic-feet)
44.20	0	44.71	0	45.22	0
44.21	0	44.72	0	45.23	0
44.22	0	44.73	0	45.24	0
44.23	0	44.74	0	45.25	0
44.24	0	44.75	0		
44.25	0	44.76	0		
44.26	0	44.77	0		
44.27	0	44.78	0		
44.28	0	44.79	0		
44.29	0	44.80	0		
44.30	0	44.81	0		
44.31	0	44.82	0		
44.32	0	44.83	0		
44.33	0	44.84	0		
44.34	0	44.85	0		
44.35	0	44.86	0		
44.36	0	44.87	0		
44.37	0	44.88	0		
44.38	0	44.89	0		
44.39	0	44.90	0		
44.40	0	44.91	0		
44.41	0	44.92	0		
44.42	0	44.93	0		
44.43	0	44.94	0		
44.44	0	44.95	0		
44.45	0	44.96	0		
44.46	0	44.97	0		
44.47	0	44.98	0		
44.48	0	44.99	0		
44.49	0	45.00	0		
44.50	0	45.01	0		
44.51	0	45.02	0		
44.52	0	45.03	0		
44.53	0	45.04	0		
44.54	0	45.05	0		
44.55	0	45.06	0		
44.56	0	45.07	0		
44.57	0	45.08	0		
44.58	0	45.09	0		
44.59	0	45.10	0		
44.60	0	45.11	0		
44.61	0	45.12	0		
44.62	0	45.13	0		
44.63	0	45.14	0		
44.64	0	45.15	0		
44.65	0	45.16	0		
44.66	0	45.17	0		
44.67	0	45.18	0		
44.68	0	45.19	0		
44.69	0	45.20	0		
44.70	0	45.21	0		

240020-Southern States Parcel

Prepared by Lane Engineering, LLC

HydroCAD® 10.00-17 s/n 03788 © 2016 HydroCAD Software Solutions LLC

240020 - Southern States Redevelopment

Type II 24-hr 10-yr Rainfall=5.30"

Printed 2/7/2024

Page 181

Summary for Pond 13P: SDI-9

Inflow Area = 0.408 ac, 89.26% Impervious, Inflow Depth > 4.64" for 10-yr event
Inflow = 3.11 cfs @ 11.91 hrs, Volume= 0.158 af
Outflow = 3.11 cfs @ 11.91 hrs, Volume= 0.158 af, Atten= 0%, Lag= 0.0 min
Primary = 3.11 cfs @ 11.91 hrs, Volume= 0.158 af

Routing by Dyn-Stor-Ind method, Time Span= 0.00-24.00 hrs, dt= 0.05 hrs

Peak Elev= 41.92' @ 11.91 hrs


Flood Elev= 43.00'

Device	Routing	Invert	Outlet Devices
#1	Primary	40.90'	15.0" Round 15" HDPE L= 93.0' Box, headwall w/3 square edges, Ke= 0.500 Inlet / Outlet Invert= 40.90' / 40.40' S= 0.0054 '/ Cc= 0.900 n= 0.012, Flow Area= 1.23 sf

Primary OutFlow Max=2.91 cfs @ 11.91 hrs HW=41.91' TW=41.24' (Dynamic Tailwater)
↑ **1=15" HDPE** (Outlet Controls 2.91 cfs @ 3.74 fps)

Pond 13P: SDI-9

Hydrograph

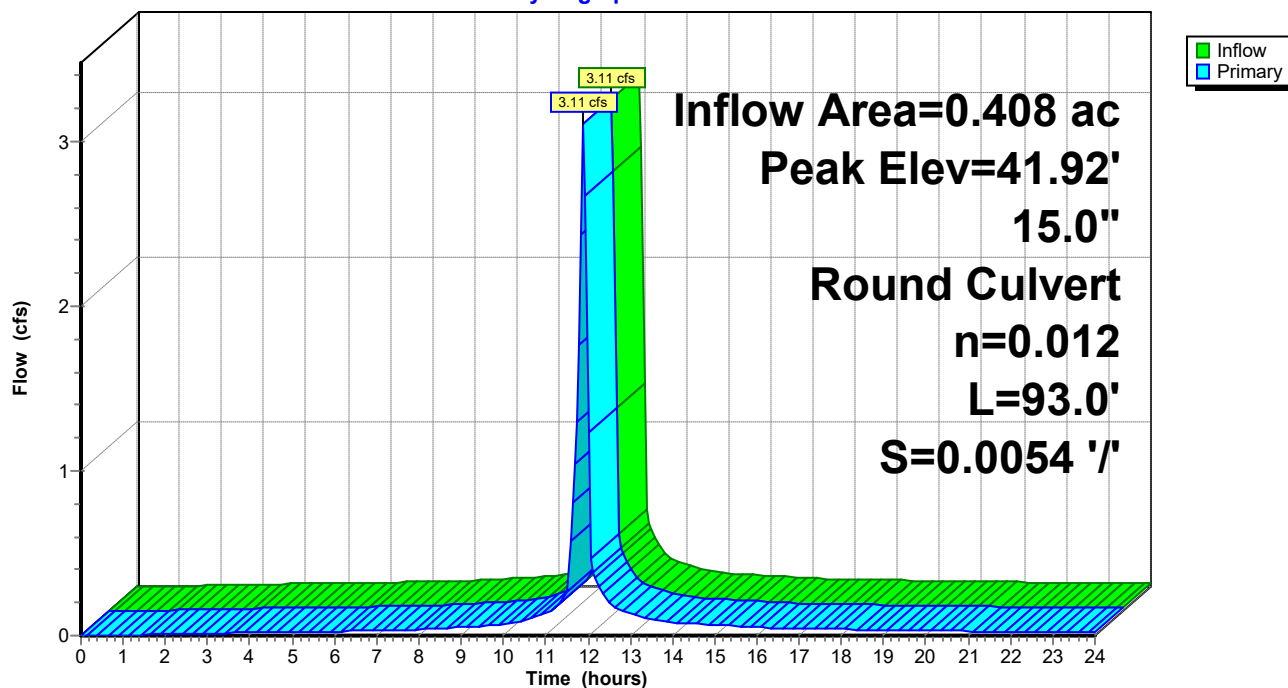

240020-Southern States Parcel

Prepared by Lane Engineering, LLC

HydroCAD® 10.00-17 s/n 03788 © 2016 HydroCAD Software Solutions LLC

240020 - Southern States Redevelopment

Type II 24-hr 10-yr Rainfall=5.30"

Printed 2/7/2024

Page 182

Stage-Area-Storage for Pond 13P: SDI-9

Elevation (feet)	Storage (cubic-feet)	Elevation (feet)	Storage (cubic-feet)	Elevation (feet)	Storage (cubic-feet)
40.90	0	41.92	0	42.94	0
40.92	0	41.94	0	42.96	0
40.94	0	41.96	0	42.98	0
40.96	0	41.98	0	43.00	0
40.98	0	42.00	0		
41.00	0	42.02	0		
41.02	0	42.04	0		
41.04	0	42.06	0		
41.06	0	42.08	0		
41.08	0	42.10	0		
41.10	0	42.12	0		
41.12	0	42.14	0		
41.14	0	42.16	0		
41.16	0	42.18	0		
41.18	0	42.20	0		
41.20	0	42.22	0		
41.22	0	42.24	0		
41.24	0	42.26	0		
41.26	0	42.28	0		
41.28	0	42.30	0		
41.30	0	42.32	0		
41.32	0	42.34	0		
41.34	0	42.36	0		
41.36	0	42.38	0		
41.38	0	42.40	0		
41.40	0	42.42	0		
41.42	0	42.44	0		
41.44	0	42.46	0		
41.46	0	42.48	0		
41.48	0	42.50	0		
41.50	0	42.52	0		
41.52	0	42.54	0		
41.54	0	42.56	0		
41.56	0	42.58	0		
41.58	0	42.60	0		
41.60	0	42.62	0		
41.62	0	42.64	0		
41.64	0	42.66	0		
41.66	0	42.68	0		
41.68	0	42.70	0		
41.70	0	42.72	0		
41.72	0	42.74	0		
41.74	0	42.76	0		
41.76	0	42.78	0		
41.78	0	42.80	0		
41.80	0	42.82	0		
41.82	0	42.84	0		
41.84	0	42.86	0		
41.86	0	42.88	0		
41.88	0	42.90	0		
41.90	0	42.92	0		

240020-Southern States Parcel

Prepared by Lane Engineering, LLC

HydroCAD® 10.00-17 s/n 03788 © 2016 HydroCAD Software Solutions LLC

240020 - Southern States Redevelopment

Type II 24-hr 10-yr Rainfall=5.30"

Printed 2/7/2024

Page 183

Summary for Pond 14P: RL-5

Inflow Area = 0.308 ac, 100.00% Impervious, Inflow Depth > 5.06" for 10-yr event
Inflow = 2.48 cfs @ 11.90 hrs, Volume= 0.130 af
Outflow = 2.48 cfs @ 11.90 hrs, Volume= 0.130 af, Atten= 0%, Lag= 0.0 min
Primary = 2.48 cfs @ 11.90 hrs, Volume= 0.130 af

Routing by Dyn-Stor-Ind method, Time Span= 0.00-24.00 hrs, dt= 0.05 hrs

Peak Elev= 42.37' @ 11.92 hrs


Flood Elev= 46.50'

Device	Routing	Invert	Outlet Devices
#1	Primary	41.20'	12.0" Round 12" HDPE L= 49.0' CPP, mitered to conform to fill, Ke= 0.700 Inlet / Outlet Invert= 41.20' / 41.00' S= 0.0041 '/ Cc= 0.900 n= 0.012, Flow Area= 0.79 sf

Primary OutFlow Max=2.23 cfs @ 11.90 hrs HW=42.36' TW=41.91' (Dynamic Tailwater)
↑ **1=12" HDPE** (Inlet Controls 2.23 cfs @ 2.84 fps)

Pond 14P: RL-5

Hydrograph

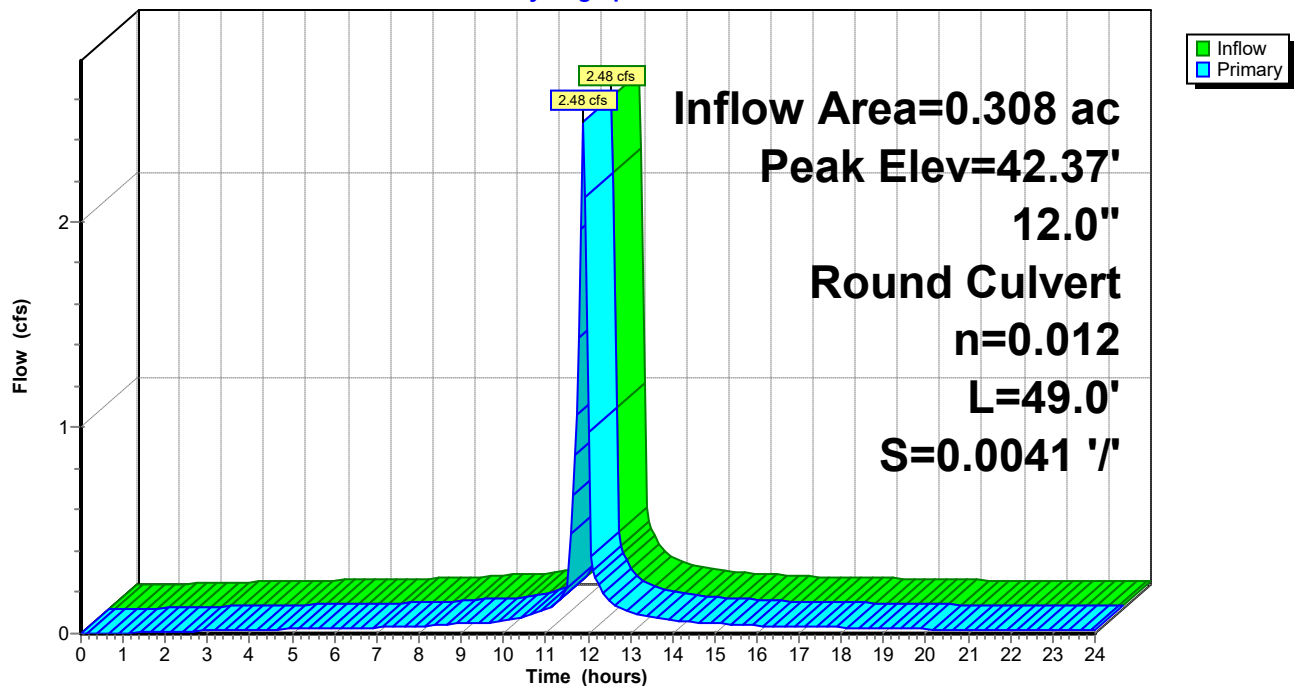

240020-Southern States Parcel

Prepared by Lane Engineering, LLC

HydroCAD® 10.00-17 s/n 03788 © 2016 HydroCAD Software Solutions LLC

240020 - Southern States Redevelopment

Type II 24-hr 10-yr Rainfall=5.30"

Printed 2/7/2024

Page 184

Stage-Area-Storage for Pond 14P: RL-5

Elevation (feet)	Storage (cubic-feet)	Elevation (feet)	Storage (cubic-feet)	Elevation (feet)	Storage (cubic-feet)
41.20	0	43.24	0	45.28	0
41.24	0	43.28	0	45.32	0
41.28	0	43.32	0	45.36	0
41.32	0	43.36	0	45.40	0
41.36	0	43.40	0	45.44	0
41.40	0	43.44	0	45.48	0
41.44	0	43.48	0	45.52	0
41.48	0	43.52	0	45.56	0
41.52	0	43.56	0	45.60	0
41.56	0	43.60	0	45.64	0
41.60	0	43.64	0	45.68	0
41.64	0	43.68	0	45.72	0
41.68	0	43.72	0	45.76	0
41.72	0	43.76	0	45.80	0
41.76	0	43.80	0	45.84	0
41.80	0	43.84	0	45.88	0
41.84	0	43.88	0	45.92	0
41.88	0	43.92	0	45.96	0
41.92	0	43.96	0	46.00	0
41.96	0	44.00	0	46.04	0
42.00	0	44.04	0	46.08	0
42.04	0	44.08	0	46.12	0
42.08	0	44.12	0	46.16	0
42.12	0	44.16	0	46.20	0
42.16	0	44.20	0	46.24	0
42.20	0	44.24	0	46.28	0
42.24	0	44.28	0	46.32	0
42.28	0	44.32	0	46.36	0
42.32	0	44.36	0	46.40	0
42.36	0	44.40	0	46.44	0
42.40	0	44.44	0	46.48	0
42.44	0	44.48	0		
42.48	0	44.52	0		
42.52	0	44.56	0		
42.56	0	44.60	0		
42.60	0	44.64	0		
42.64	0	44.68	0		
42.68	0	44.72	0		
42.72	0	44.76	0		
42.76	0	44.80	0		
42.80	0	44.84	0		
42.84	0	44.88	0		
42.88	0	44.92	0		
42.92	0	44.96	0		
42.96	0	45.00	0		
43.00	0	45.04	0		
43.04	0	45.08	0		
43.08	0	45.12	0		
43.12	0	45.16	0		
43.16	0	45.20	0		
43.20	0	45.24	0		

240020-Southern States Parcel

Prepared by Lane Engineering, LLC

HydroCAD® 10.00-17 s/n 03788 © 2016 HydroCAD Software Solutions LLC

240020 - Southern States Redevelopment

Type II 24-hr 10-yr Rainfall=5.30"

Printed 2/7/2024

Page 185

Summary for Pond 15P: 30x19 RCP

Inflow Area = 2.704 ac, 59.07% Impervious, Inflow Depth > 3.46" for 10-yr event
Inflow = 9.38 cfs @ 12.04 hrs, Volume= 0.780 af
Outflow = 9.38 cfs @ 12.04 hrs, Volume= 0.780 af, Atten= 0%, Lag= 0.0 min
Primary = 9.38 cfs @ 12.04 hrs, Volume= 0.780 af

Routing by Dyn-Stor-Ind method, Time Span= 0.00-24.00 hrs, dt= 0.05 hrs

Peak Elev= 41.74' @ 12.04 hrs


Flood Elev= 42.00'

Device	Routing	Invert	Outlet Devices
#1	Primary	40.50'	30.0" W x 19.0" H, R=33.5" Elliptical RCP_Elliptical 30x19 L= 160.0' RCP, square edge headwall, Ke= 0.500 Inlet / Outlet Invert= 40.50' / 38.70' S= 0.0112 '/' Cc= 0.900 n= 0.012, Flow Area= 3.28 sf

Primary OutFlow Max=9.30 cfs @ 12.04 hrs HW=41.74' TW=39.64' (Dynamic Tailwater)

↑1=RCP_Elliptical 30x19 (Inlet Controls 9.30 cfs @ 3.43 fps)

Pond 15P: 30x19 RCP

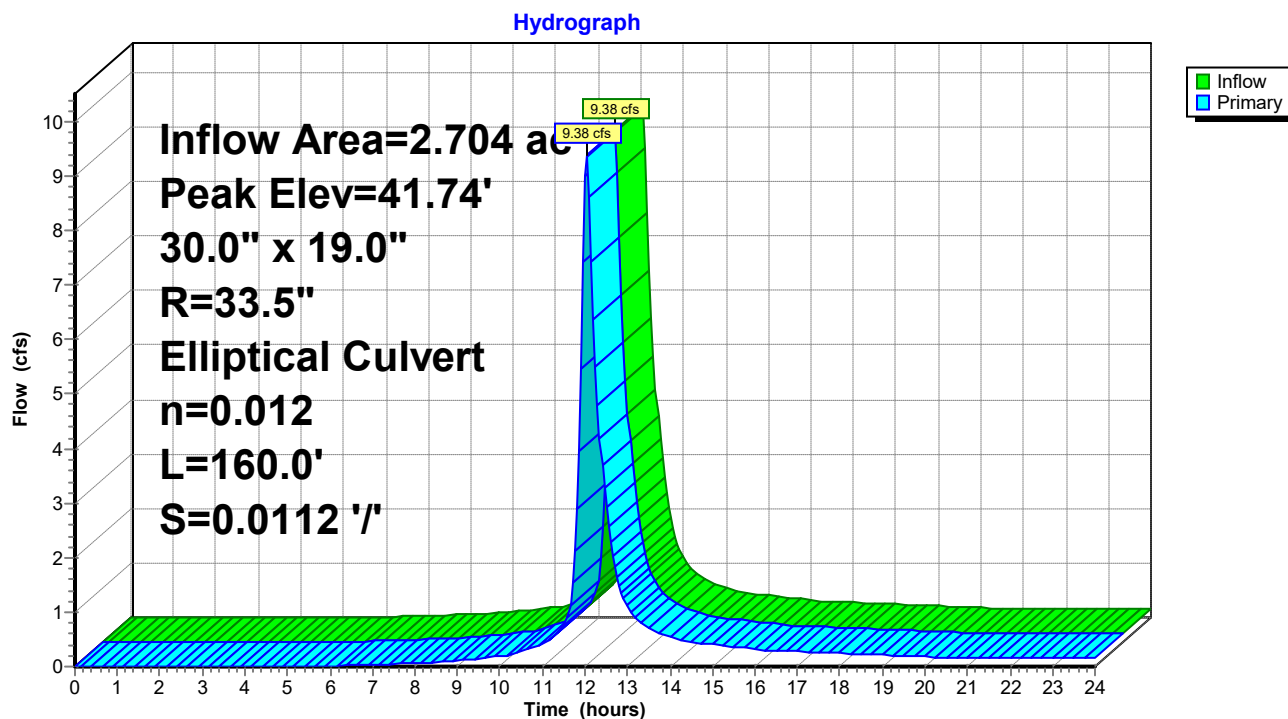

240020-Southern States Parcel

Prepared by Lane Engineering, LLC

HydroCAD® 10.00-17 s/n 03788 © 2016 HydroCAD Software Solutions LLC

240020 - Southern States Redevelopment

Type II 24-hr 10-yr Rainfall=5.30"

Printed 2/7/2024

Page 186

Stage-Area-Storage for Pond 15P: 30x19 RCP

Elevation (feet)	Storage (cubic-feet)	Elevation (feet)	Storage (cubic-feet)
40.50	0	41.52	0
40.52	0	41.54	0
40.54	0	41.56	0
40.56	0	41.58	0
40.58	0	41.60	0
40.60	0	41.62	0
40.62	0	41.64	0
40.64	0	41.66	0
40.66	0	41.68	0
40.68	0	41.70	0
40.70	0	41.72	0
40.72	0	41.74	0
40.74	0	41.76	0
40.76	0	41.78	0
40.78	0	41.80	0
40.80	0	41.82	0
40.82	0	41.84	0
40.84	0	41.86	0
40.86	0	41.88	0
40.88	0	41.90	0
40.90	0	41.92	0
40.92	0	41.94	0
40.94	0	41.96	0
40.96	0	41.98	0
40.98	0	42.00	0
41.00	0	42.02	0
41.02	0	42.04	0
41.04	0	42.06	0
41.06	0	42.08	0
41.08	0		
41.10	0		
41.12	0		
41.14	0		
41.16	0		
41.18	0		
41.20	0		
41.22	0		
41.24	0		
41.26	0		
41.28	0		
41.30	0		
41.32	0		
41.34	0		
41.36	0		
41.38	0		
41.40	0		
41.42	0		
41.44	0		
41.46	0		
41.48	0		
41.50	0		

240020-Southern States Parcel

Prepared by Lane Engineering, LLC

HydroCAD® 10.00-17 s/n 03788 © 2016 HydroCAD Software Solutions LLC

240020 - Southern States Redevelopment

Type II 24-hr 10-yr Rainfall=5.30"

Printed 2/7/2024

Page 187

Summary for Pond 16P: RL-6

Inflow Area = 0.207 ac, 100.00% Impervious, Inflow Depth > 5.06" for 10-yr event
Inflow = 1.67 cfs @ 11.90 hrs, Volume= 0.087 af
Outflow = 1.67 cfs @ 11.90 hrs, Volume= 0.087 af, Atten= 0%, Lag= 0.0 min
Primary = 1.67 cfs @ 11.90 hrs, Volume= 0.087 af

Routing by Dyn-Stor-Ind method, Time Span= 0.00-24.00 hrs, dt= 0.05 hrs

Peak Elev= 42.69' @ 11.93 hrs


Flood Elev= 46.50'

Device	Routing	Invert	Outlet Devices
#1	Primary	41.70'	12.0" Round 12" HDPE L= 97.0' CPP, mitered to conform to fill, Ke= 0.700 Inlet / Outlet Invert= 41.70' / 41.20' S= 0.0052 '/ Cc= 0.900 n= 0.012, Flow Area= 0.79 sf

Primary OutFlow Max=1.29 cfs @ 11.90 hrs HW=42.64' TW=42.36' (Dynamic Tailwater)
↑ **1=12" HDPE** (Outlet Controls 1.29 cfs @ 2.19 fps)

Pond 16P: RL-6

Hydrograph

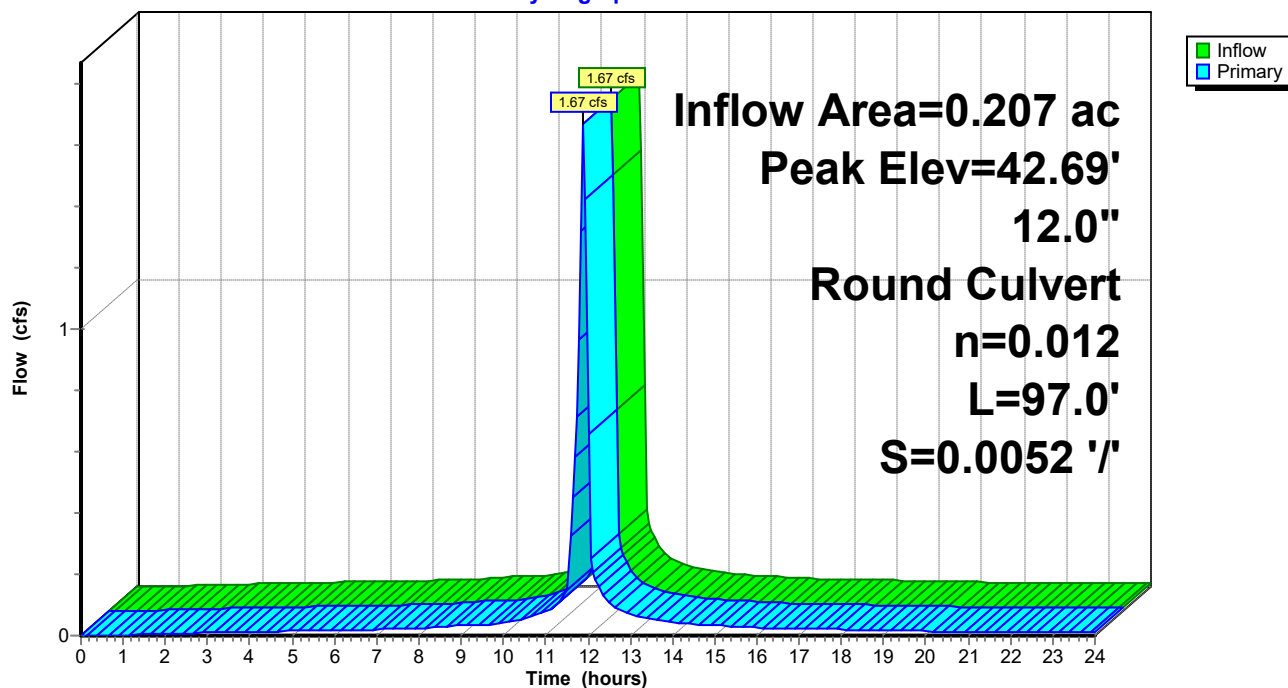

240020-Southern States Parcel

Prepared by Lane Engineering, LLC

HydroCAD® 10.00-17 s/n 03788 © 2016 HydroCAD Software Solutions LLC

240020 - Southern States Redevelopment

Type II 24-hr 10-yr Rainfall=5.30"

Printed 2/7/2024

Page 188

Stage-Area-Storage for Pond 16P: RL-6

Elevation (feet)	Storage (cubic-feet)	Elevation (feet)	Storage (cubic-feet)
41.70	0	44.25	0
41.75	0	44.30	0
41.80	0	44.35	0
41.85	0	44.40	0
41.90	0	44.45	0
41.95	0	44.50	0
42.00	0	44.55	0
42.05	0	44.60	0
42.10	0	44.65	0
42.15	0	44.70	0
42.20	0	44.75	0
42.25	0	44.80	0
42.30	0	44.85	0
42.35	0	44.90	0
42.40	0	44.95	0
42.45	0	45.00	0
42.50	0	45.05	0
42.55	0	45.10	0
42.60	0	45.15	0
42.65	0	45.20	0
42.70	0	45.25	0
42.75	0	45.30	0
42.80	0	45.35	0
42.85	0	45.40	0
42.90	0	45.45	0
42.95	0	45.50	0
43.00	0	45.55	0
43.05	0	45.60	0
43.10	0	45.65	0
43.15	0	45.70	0
43.20	0	45.75	0
43.25	0	45.80	0
43.30	0	45.85	0
43.35	0	45.90	0
43.40	0	45.95	0
43.45	0	46.00	0
43.50	0	46.05	0
43.55	0	46.10	0
43.60	0	46.15	0
43.65	0	46.20	0
43.70	0	46.25	0
43.75	0	46.30	0
43.80	0	46.35	0
43.85	0	46.40	0
43.90	0	46.45	0
43.95	0	46.50	0
44.00	0		
44.05	0		
44.10	0		
44.15	0		
44.20	0		

240020-Southern States Parcel

Prepared by Lane Engineering, LLC

HydroCAD® 10.00-17 s/n 03788 © 2016 HydroCAD Software Solutions LLC

240020 - Southern States Redevelopment

Type II 24-hr 10-yr Rainfall=5.30"

Printed 2/7/2024

Page 189

Summary for Pond 20P: RL-8

Inflow Area = 0.104 ac, 100.00% Impervious, Inflow Depth > 5.06" for 10-yr event
Inflow = 0.84 cfs @ 11.90 hrs, Volume= 0.044 af
Outflow = 0.84 cfs @ 11.90 hrs, Volume= 0.044 af, Atten= 0%, Lag= 0.0 min
Primary = 0.84 cfs @ 11.90 hrs, Volume= 0.044 af

Routing by Dyn-Stor-Ind method, Time Span= 0.00-24.00 hrs, dt= 0.05 hrs

Peak Elev= 42.95' @ 11.93 hrs


Flood Elev= 45.25'

Device	Routing	Invert	Outlet Devices
#1	Primary	42.25'	10.0" Round 10" HDPE L= 105.0' CPP, mitered to conform to fill, Ke= 0.700 Inlet / Outlet Invert= 42.25' / 41.70' S= 0.0052 '/ Cc= 0.900 n= 0.012, Flow Area= 0.55 sf

Primary OutFlow Max=0.67 cfs @ 11.90 hrs HW=42.92' TW=42.64' (Dynamic Tailwater)
↑ **1=10" HDPE** (Outlet Controls 0.67 cfs @ 1.94 fps)

Pond 20P: RL-8

Hydrograph

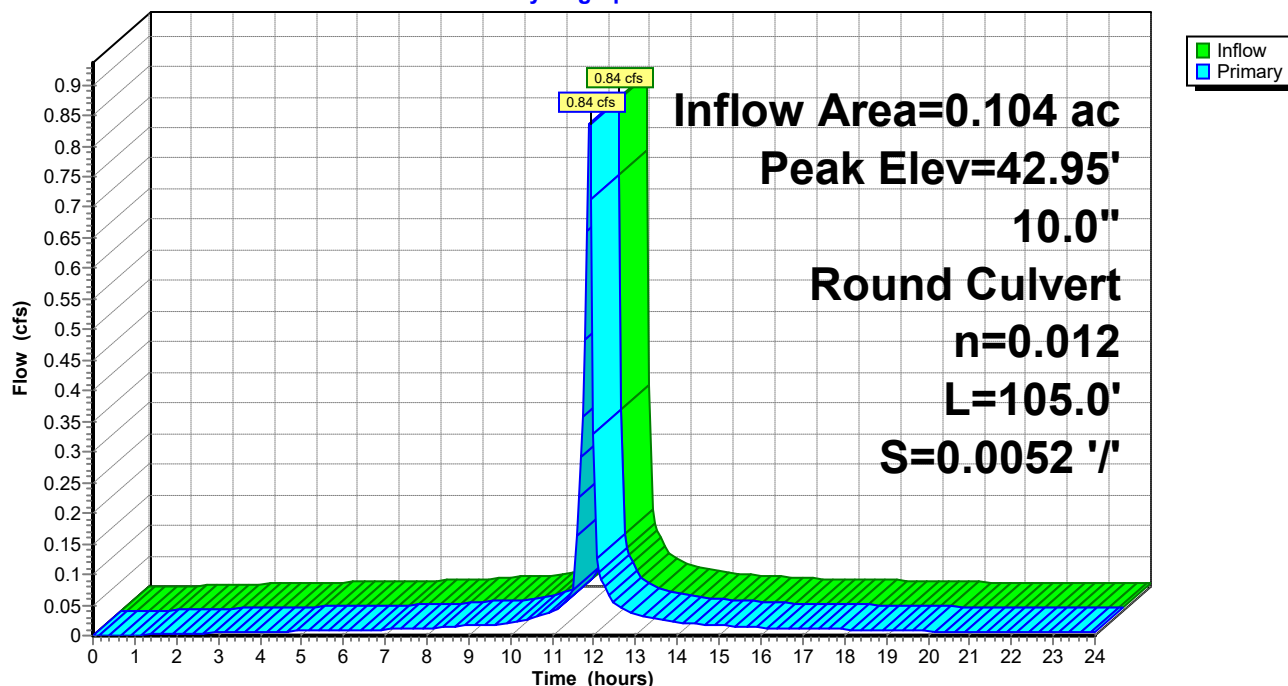

240020-Southern States Parcel

Prepared by Lane Engineering, LLC

HydroCAD® 10.00-17 s/n 03788 © 2016 HydroCAD Software Solutions LLC

240020 - Southern States Redevelopment

Type II 24-hr 10-yr Rainfall=5.30"

Printed 2/7/2024

Page 190

Stage-Area-Storage for Pond 20P: RL-8

Elevation (feet)	Storage (cubic-feet)	Elevation (feet)	Storage (cubic-feet)	Elevation (feet)	Storage (cubic-feet)
42.25	0	43.27	0	44.29	0
42.27	0	43.29	0	44.31	0
42.29	0	43.31	0	44.33	0
42.31	0	43.33	0	44.35	0
42.33	0	43.35	0	44.37	0
42.35	0	43.37	0	44.39	0
42.37	0	43.39	0	44.41	0
42.39	0	43.41	0	44.43	0
42.41	0	43.43	0	44.45	0
42.43	0	43.45	0	44.47	0
42.45	0	43.47	0	44.49	0
42.47	0	43.49	0	44.51	0
42.49	0	43.51	0	44.53	0
42.51	0	43.53	0	44.55	0
42.53	0	43.55	0	44.57	0
42.55	0	43.57	0	44.59	0
42.57	0	43.59	0	44.61	0
42.59	0	43.61	0	44.63	0
42.61	0	43.63	0	44.65	0
42.63	0	43.65	0	44.67	0
42.65	0	43.67	0	44.69	0
42.67	0	43.69	0	44.71	0
42.69	0	43.71	0	44.73	0
42.71	0	43.73	0	44.75	0
42.73	0	43.75	0	44.77	0
42.75	0	43.77	0	44.79	0
42.77	0	43.79	0	44.81	0
42.79	0	43.81	0	44.83	0
42.81	0	43.83	0	44.85	0
42.83	0	43.85	0	44.87	0
42.85	0	43.87	0	44.89	0
42.87	0	43.89	0	44.91	0
42.89	0	43.91	0	44.93	0
42.91	0	43.93	0	44.95	0
42.93	0	43.95	0	44.97	0
42.95	0	43.97	0	44.99	0
42.97	0	43.99	0	45.01	0
42.99	0	44.01	0	45.03	0
43.01	0	44.03	0	45.05	0
43.03	0	44.05	0	45.07	0
43.05	0	44.07	0	45.09	0
43.07	0	44.09	0	45.11	0
43.09	0	44.11	0	45.13	0
43.11	0	44.13	0	45.15	0
43.13	0	44.15	0	45.17	0
43.15	0	44.17	0	45.19	0
43.17	0	44.19	0	45.21	0
43.19	0	44.21	0	45.23	0
43.21	0	44.23	0	45.25	0
43.23	0	44.25	0		
43.25	0	44.27	0		

240020-Southern States Parcel

Prepared by Lane Engineering, LLC

HydroCAD® 10.00-17 s/n 03788 © 2016 HydroCAD Software Solutions LLC

240020 - Southern States Redevelopment

Type II 24-hr 10-yr Rainfall=5.30"

Printed 2/7/2024

Page 191

Summary for Pond 25P: SDI-1

Inflow Area = 2.024 ac, 64.51% Impervious, Inflow Depth > 3.60" for 10-yr event
Inflow = 10.24 cfs @ 11.98 hrs, Volume= 0.607 af
Outflow = 10.24 cfs @ 11.98 hrs, Volume= 0.607 af, Atten= 0%, Lag= 0.0 min
Primary = 10.24 cfs @ 11.98 hrs, Volume= 0.607 af

Routing by Dyn-Stor-Ind method, Time Span= 0.00-24.00 hrs, dt= 0.05 hrs

Peak Elev= 43.79' @ 12.02 hrs


Flood Elev= 46.00'

Device	Routing	Invert	Outlet Devices
#1	Primary	41.84'	30.0" Round 30" PERF. HDPE L= 201.0' Box, headwall w/3 rounded edges, Ke= 0.200 Inlet / Outlet Invert= 41.69' / 41.84' S= -0.0007 '/' Cc= 0.900 n= 0.012, Flow Area= 4.91 sf

Primary OutFlow Max=7.69 cfs @ 11.98 hrs HW=43.70' TW=43.46' (Dynamic Tailwater)
↑ **1=30" PERF. HDPE** (Outlet Controls 7.69 cfs @ 2.48 fps)

Pond 25P: SDI-1

Hydrograph

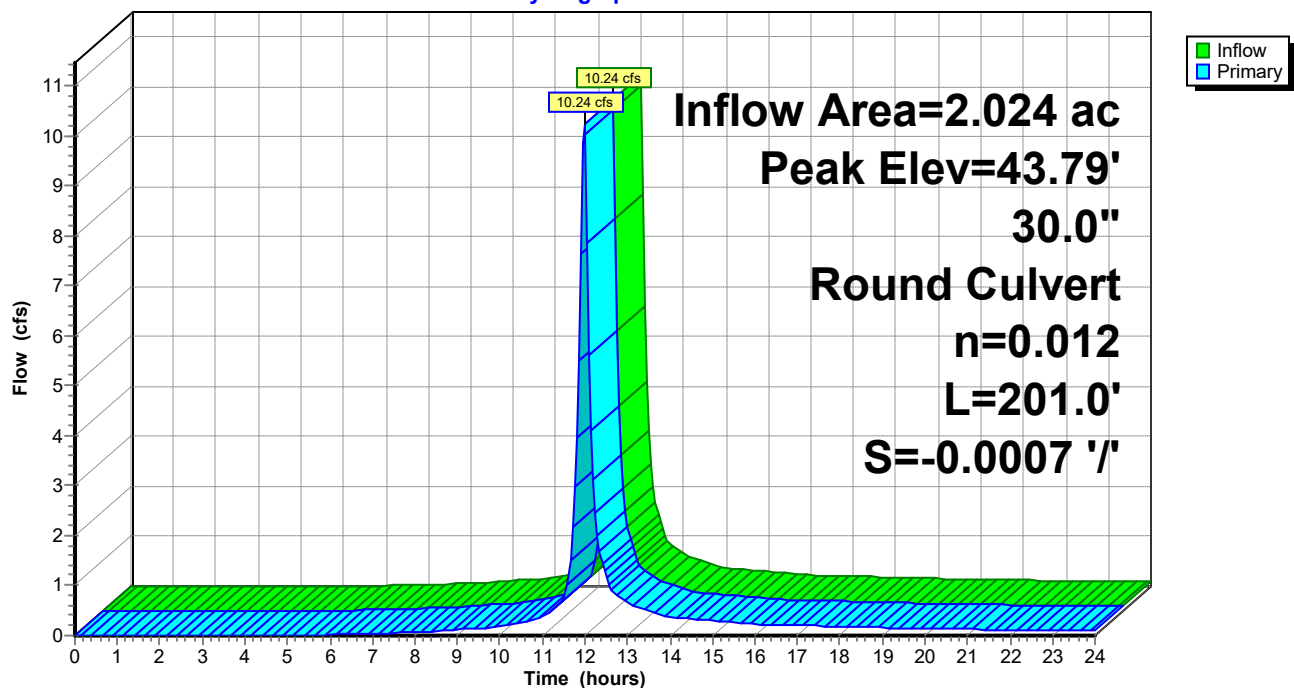

240020-Southern States Parcel

Prepared by Lane Engineering, LLC

HydroCAD® 10.00-17 s/n 03788 © 2016 HydroCAD Software Solutions LLC

240020 - Southern States Redevelopment

Type II 24-hr 10-yr Rainfall=5.30"

Printed 2/7/2024

Page 192

Stage-Area-Storage for Pond 25P: SDI-1

Elevation (feet)	Storage (cubic-feet)	Elevation (feet)	Storage (cubic-feet)
41.84	0	44.39	0
41.89	0	44.44	0
41.94	0	44.49	0
41.99	0	44.54	0
42.04	0	44.59	0
42.09	0	44.64	0
42.14	0	44.69	0
42.19	0	44.74	0
42.24	0	44.79	0
42.29	0	44.84	0
42.34	0	44.89	0
42.39	0	44.94	0
42.44	0	44.99	0
42.49	0	45.04	0
42.54	0	45.09	0
42.59	0	45.14	0
42.64	0	45.19	0
42.69	0	45.24	0
42.74	0	45.29	0
42.79	0	45.34	0
42.84	0	45.39	0
42.89	0	45.44	0
42.94	0	45.49	0
42.99	0	45.54	0
43.04	0	45.59	0
43.09	0	45.64	0
43.14	0	45.69	0
43.19	0	45.74	0
43.24	0	45.79	0
43.29	0	45.84	0
43.34	0	45.89	0
43.39	0	45.94	0
43.44	0	45.99	0
43.49	0		
43.54	0		
43.59	0		
43.64	0		
43.69	0		
43.74	0		
43.79	0		
43.84	0		
43.89	0		
43.94	0		
43.99	0		
44.04	0		
44.09	0		
44.14	0		
44.19	0		
44.24	0		
44.29	0		
44.34	0		

240020-Southern States Parcel

Prepared by Lane Engineering, LLC

HydroCAD® 10.00-17 s/n 03788 © 2016 HydroCAD Software Solutions LLC

240020 - Southern States Redevelopment

Type II 24-hr 10-yr Rainfall=5.30"

Printed 2/7/2024

Page 193

Summary for Pond 28P: Doghouse SDMH

Inflow Area = 4.944 ac, 68.48% Impervious, Inflow Depth > 3.59" for 10-yr event
Inflow = 10.62 cfs @ 11.98 hrs, Volume= 1.478 af
Outflow = 10.62 cfs @ 11.98 hrs, Volume= 1.478 af, Atten= 0%, Lag= 0.0 min
Primary = 10.62 cfs @ 11.98 hrs, Volume= 1.478 af

Routing by Dyn-Stor-Ind method, Time Span= 0.00-24.00 hrs, dt= 0.05 hrs


Peak Elev= 43.51' @ 12.00 hrs

Flood Elev= 48.00'

Device	Routing	Invert	Outlet Devices
#1	Primary	41.65'	24.0" Round Culvert L= 45.0' Box, headwall w/3 rounded edges, Ke= 0.200 Inlet / Outlet Invert= 41.65' / 41.40' S= 0.0056 '/' Cc= 0.900 n= 0.012, Flow Area= 3.14 sf

Primary OutFlow Max=9.39 cfs @ 11.98 hrs HW=43.46' TW=43.04' (Dynamic Tailwater)
↑1=Culvert (Outlet Controls 9.39 cfs @ 4.14 fps)

Pond 28P: Doghouse SDMH

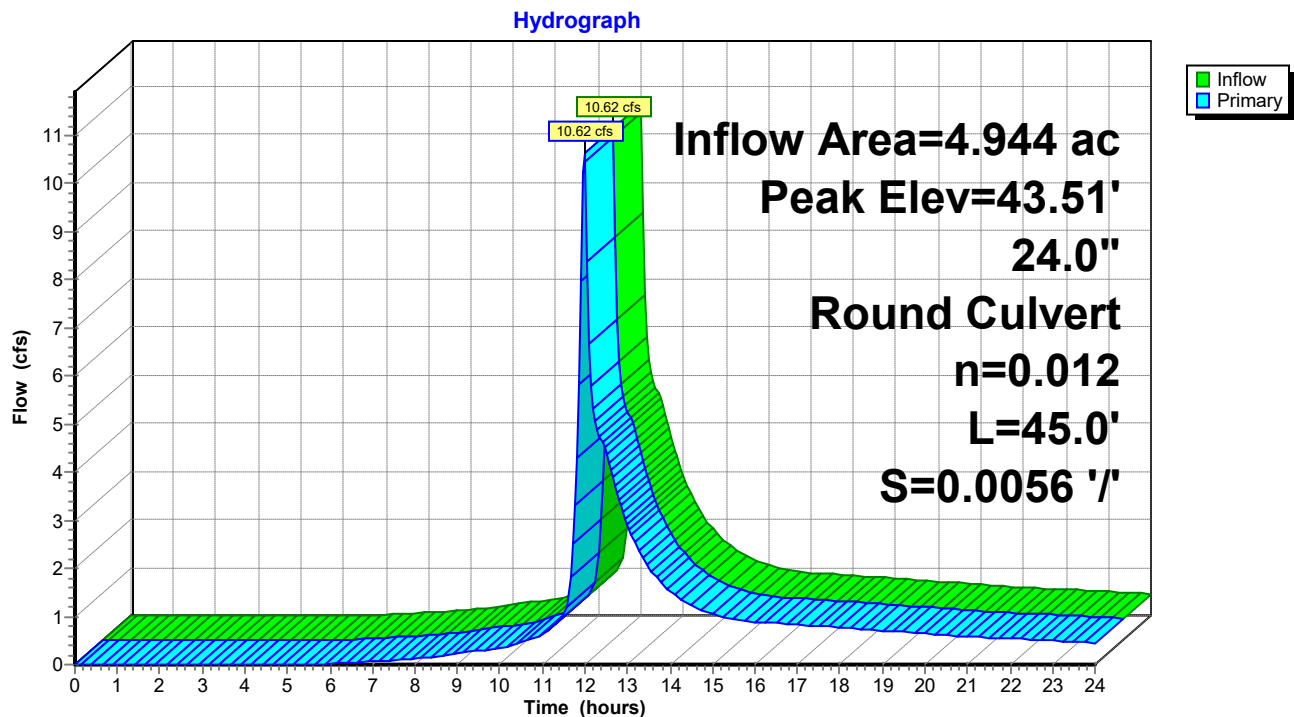

240020-Southern States Parcel

Prepared by Lane Engineering, LLC

HydroCAD® 10.00-17 s/n 03788 © 2016 HydroCAD Software Solutions LLC

240020 - Southern States Redevelopment

Type II 24-hr 10-yr Rainfall=5.30"

Printed 2/7/2024

Page 194

Stage-Area-Storage for Pond 28P: Doghouse SDMH

Elevation (feet)	Storage (cubic-feet)	Elevation (feet)	Storage (cubic-feet)
41.65	0	46.75	0
41.75	0	46.85	0
41.85	0	46.95	0
41.95	0	47.05	0
42.05	0	47.15	0
42.15	0	47.25	0
42.25	0	47.35	0
42.35	0	47.45	0
42.45	0	47.55	0
42.55	0	47.65	0
42.65	0	47.75	0
42.75	0	47.85	0
42.85	0	47.95	0
42.95	0		
43.05	0		
43.15	0		
43.25	0		
43.35	0		
43.45	0		
43.55	0		
43.65	0		
43.75	0		
43.85	0		
43.95	0		
44.05	0		
44.15	0		
44.25	0		
44.35	0		
44.45	0		
44.55	0		
44.65	0		
44.75	0		
44.85	0		
44.95	0		
45.05	0		
45.15	0		
45.25	0		
45.35	0		
45.45	0		
45.55	0		
45.65	0		
45.75	0		
45.85	0		
45.95	0		
46.05	0		
46.15	0		
46.25	0		
46.35	0		
46.45	0		
46.55	0		
46.65	0		

240020-Southern States Parcel

Prepared by Lane Engineering, LLC

HydroCAD® 10.00-17 s/n 03788 © 2016 HydroCAD Software Solutions LLC

240020 - Southern States Redevelopment

Type II 24-hr 10-yr Rainfall=5.30"

Printed 2/7/2024

Page 195

Summary for Pond EX-P: G2 Pond & Underground

Inflow Area = 3.213 ac, 70.08% Impervious, Inflow Depth > 3.85" for 10-yr event
 Inflow = 13.18 cfs @ 12.01 hrs, Volume= 1.030 af
 Outflow = 4.60 cfs @ 12.37 hrs, Volume= 0.934 af, Atten= 65%, Lag= 21.4 min
 Primary = 4.60 cfs @ 12.37 hrs, Volume= 0.934 af
 Secondary = 0.00 cfs @ 0.00 hrs, Volume= 0.000 af

Routing by Dyn-Stor-Ind method, Time Span= 0.00-24.00 hrs, dt= 0.05 hrs

Peak Elev= 46.27' @ 12.37 hrs Surf.Area= 0 sf Storage= 19,288 cf

Flood Elev= 47.00' Surf.Area= 0 sf Storage= 23,400 cf

Plug-Flow detention time= 167.0 min calculated for 0.932 af (90% of inflow)

Center-of-Mass det. time= 119.5 min (921.5 - 802.0)

Volume	Invert	Avail.Storage	Storage Description
#1	42.00'	23,400 cf	Custom Stage Data Listed below

Elevation (feet)	Cum.Store (cubic-feet)
42.00	0
42.25	523
42.50	1,508
42.75	2,524
43.00	3,566
43.25	4,630
43.50	5,712
43.75	6,809
44.00	7,911
44.25	9,006
44.50	10,072
45.00	12,544
46.00	17,789
47.00	23,400

Device	Routing	Invert	Outlet Devices
#1	Primary	42.00'	30.0" Round 30" PERF HDPE L= 12.0' Box, headwall w/3 rounded edges, Ke= 0.200 Inlet / Outlet Invert= 42.00' / 41.84' S= 0.0133 '/' Cc= 0.900 n= 0.012, Flow Area= 4.91 sf
#2	Device 1	42.00'	4.0" Vert. 4" hole in S-2 weir from 2005 G2 Plans C= 0.600
#3	Device 1	44.70'	6.0" W x 16.8" H Vert. 4" notched weir from G2 plans C= 0.600
#4	Device 1	46.10'	4.0' long Top of Weir in S-2 outlet box Cv= 2.62 (C= 3.28)
#5	Secondary	46.50'	60.0' long x 20.0' breadth Broad-Crested Rectangular Weir Head (feet) 0.20 0.40 0.60 0.80 1.00 1.20 1.40 1.60 Coef. (English) 2.68 2.70 2.70 2.64 2.63 2.64 2.64 2.63

240020-Southern States Parcel

Prepared by Lane Engineering, LLC

HydroCAD® 10.00-17 s/n 03788 © 2016 HydroCAD Software Solutions LLC

240020 - Southern States Redevelopment

Type II 24-hr 10-yr Rainfall=5.30"

Printed 2/7/2024

Page 196

Primary OutFlow Max=4.57 cfs @ 12.37 hrs HW=46.26' TW=43.75' (Dynamic Tailwater)

1=30" PERF HDPE (Passes 4.57 cfs of 46.83 cfs potential flow)

2=4" hole in S-2 weir from 2005 G2 Plans (Orifice Controls 0.67 cfs @ 7.63 fps)


3=4" notched weir from G2 plans (Orifice Controls 3.03 cfs @ 4.33 fps)

4=Top of Weir in S-2 outlet box (Weir Controls 0.87 cfs @ 1.33 fps)

Secondary OutFlow Max=0.00 cfs @ 0.00 hrs HW=42.00' TW=0.00' (Dynamic Tailwater)

5=Broad-Crested Rectangular Weir (Controls 0.00 cfs)

Pond EX-P: G2 Pond & Underground

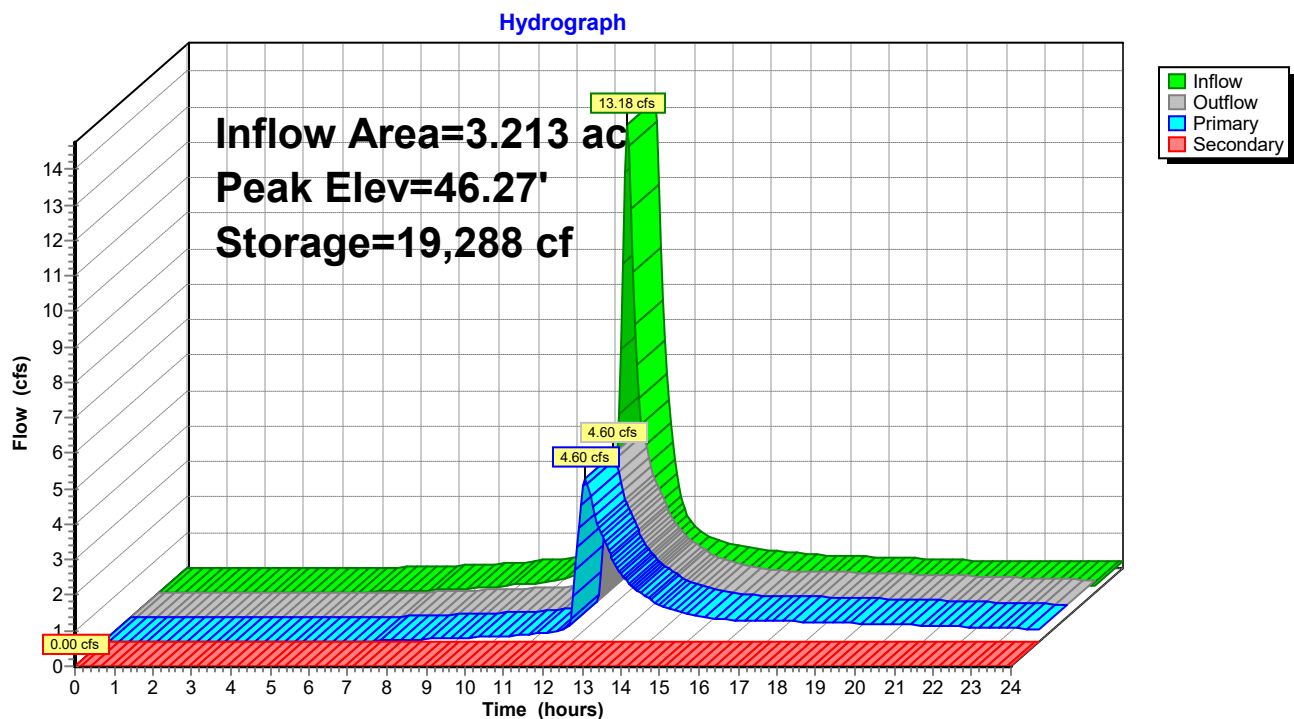

240020-Southern States Parcel

Prepared by Lane Engineering, LLC

HydroCAD® 10.00-17 s/n 03788 © 2016 HydroCAD Software Solutions LLC

240020 - Southern States Redevelopment

Type II 24-hr 10-yr Rainfall=5.30"

Printed 2/7/2024

Page 197

Stage-Area-Storage for Pond EX-P: G2 Pond & Underground

Elevation (feet)	Storage (cubic-feet)	Elevation (feet)	Storage (cubic-feet)
42.00	0	44.55	10,319
42.05	105	44.60	10,566
42.10	209	44.65	10,814
42.15	314	44.70	11,061
42.20	418	44.75	11,308
42.25	523	44.80	11,555
42.30	720	44.85	11,802
42.35	917	44.90	12,050
42.40	1,114	44.95	12,297
42.45	1,311	45.00	12,544
42.50	1,508	45.05	12,806
42.55	1,711	45.10	13,069
42.60	1,914	45.15	13,331
42.65	2,118	45.20	13,593
42.70	2,321	45.25	13,855
42.75	2,524	45.30	14,117
42.80	2,732	45.35	14,380
42.85	2,941	45.40	14,642
42.90	3,149	45.45	14,904
42.95	3,358	45.50	15,167
43.00	3,566	45.55	15,429
43.05	3,779	45.60	15,691
43.10	3,992	45.65	15,953
43.15	4,204	45.70	16,216
43.20	4,417	45.75	16,478
43.25	4,630	45.80	16,740
43.30	4,846	45.85	17,002
43.35	5,063	45.90	17,264
43.40	5,279	45.95	17,527
43.45	5,496	46.00	17,789
43.50	5,712	46.05	18,070
43.55	5,931	46.10	18,350
43.60	6,151	46.15	18,631
43.65	6,370	46.20	18,911
43.70	6,590	46.25	19,192
43.75	6,809	46.30	19,472
43.80	7,029	46.35	19,753
43.85	7,250	46.40	20,033
43.90	7,470	46.45	20,314
43.95	7,691	46.50	20,595
44.00	7,911	46.55	20,875
44.05	8,130	46.60	21,156
44.10	8,349	46.65	21,436
44.15	8,568	46.70	21,717
44.20	8,787	46.75	21,997
44.25	9,006	46.80	22,278
44.30	9,219	46.85	22,558
44.35	9,432	46.90	22,839
44.40	9,646	46.95	23,119
44.45	9,859	47.00	23,400
44.50	10,072		

240020-Southern States Parcel

Prepared by Lane Engineering, LLC

HydroCAD® 10.00-17 s/n 03788 © 2016 HydroCAD Software Solutions LLC

240020 - Southern States Redevelopment

Type II 24-hr 10-yr Rainfall=5.30"

Printed 2/7/2024

Page 198

Summary for Pond EX-PP: G2 Pond & Underground

Inflow Area = 2.920 ac, 71.23% Impervious, Inflow Depth > 3.84" for 10-yr event
 Inflow = 12.24 cfs @ 12.03 hrs, Volume= 0.934 af
 Outflow = 3.22 cfs @ 12.47 hrs, Volume= 0.870 af, Atten= 74%, Lag= 26.6 min
 Primary = 3.22 cfs @ 12.47 hrs, Volume= 0.870 af
 Secondary = 0.00 cfs @ 0.00 hrs, Volume= 0.000 af

Routing by Dyn-Stor-Ind method, Time Span= 0.00-24.00 hrs, dt= 0.05 hrs

Peak Elev= 46.04' @ 12.47 hrs Surf.Area= 0 sf Storage= 17,987 cf

Flood Elev= 47.00' Surf.Area= 0 sf Storage= 23,400 cf

Plug-Flow detention time= 167.3 min calculated for 0.869 af (93% of inflow)

Center-of-Mass det. time= 130.6 min (933.9 - 803.3)

Volume	Invert	Avail.Storage	Storage Description
#1	42.00'	23,400 cf	Custom Stage Data Listed below

Elevation (feet)	Cum.Store (cubic-feet)
42.00	0
42.25	523
42.50	1,508
42.75	2,524
43.00	3,566
43.25	4,630
43.50	5,712
43.75	6,809
44.00	7,911
44.25	9,006
44.50	10,072
45.00	12,544
46.00	17,789
47.00	23,400

Device	Routing	Invert	Outlet Devices
#1	Primary	42.00'	30.0" Round 30" PERF HDPE L= 12.0' Box, headwall w/3 rounded edges, Ke= 0.200 Inlet / Outlet Invert= 42.00' / 41.84' S= 0.0133 '/' Cc= 0.900 n= 0.012, Flow Area= 4.91 sf
#2	Device 1	42.00'	4.0" Vert. 4" hole in S-2 weir from 2005 G2 Plans C= 0.600
#3	Device 1	44.70'	6.0" W x 16.8" H Vert. 4" notched weir from G2 plans C= 0.600
#4	Device 1	46.10'	4.0' long Top of Weir in S-2 outlet box Cv= 2.62 (C= 3.28)
#5	Secondary	46.50'	60.0' long x 20.0' breadth Broad-Crested Rectangular Weir Head (feet) 0.20 0.40 0.60 0.80 1.00 1.20 1.40 1.60 Coef. (English) 2.68 2.70 2.70 2.64 2.63 2.64 2.64 2.63

240020-Southern States Parcel

Prepared by Lane Engineering, LLC

HydroCAD® 10.00-17 s/n 03788 © 2016 HydroCAD Software Solutions LLC

240020 - Southern States Redevelopment

Type II 24-hr 10-yr Rainfall=5.30"

Printed 2/7/2024

Page 199

Primary OutFlow Max=3.22 cfs @ 12.47 hrs HW=46.03' TW=42.86' (Dynamic Tailwater)

1=30" PERF HDPE (Passes 3.22 cfs of 45.05 cfs potential flow)

2=4" hole in S-2 weir from 2005 G2 Plans (Orifice Controls 0.75 cfs @ 8.58 fps)


3=4" notched weir from G2 plans (Orifice Controls 2.47 cfs @ 3.71 fps)

4=Top of Weir in S-2 outlet box (Controls 0.00 cfs)

Secondary OutFlow Max=0.00 cfs @ 0.00 hrs HW=42.00' TW=0.00' (Dynamic Tailwater)

5=Broad-Crested Rectangular Weir (Controls 0.00 cfs)

Pond EX-PP: G2 Pond & Underground

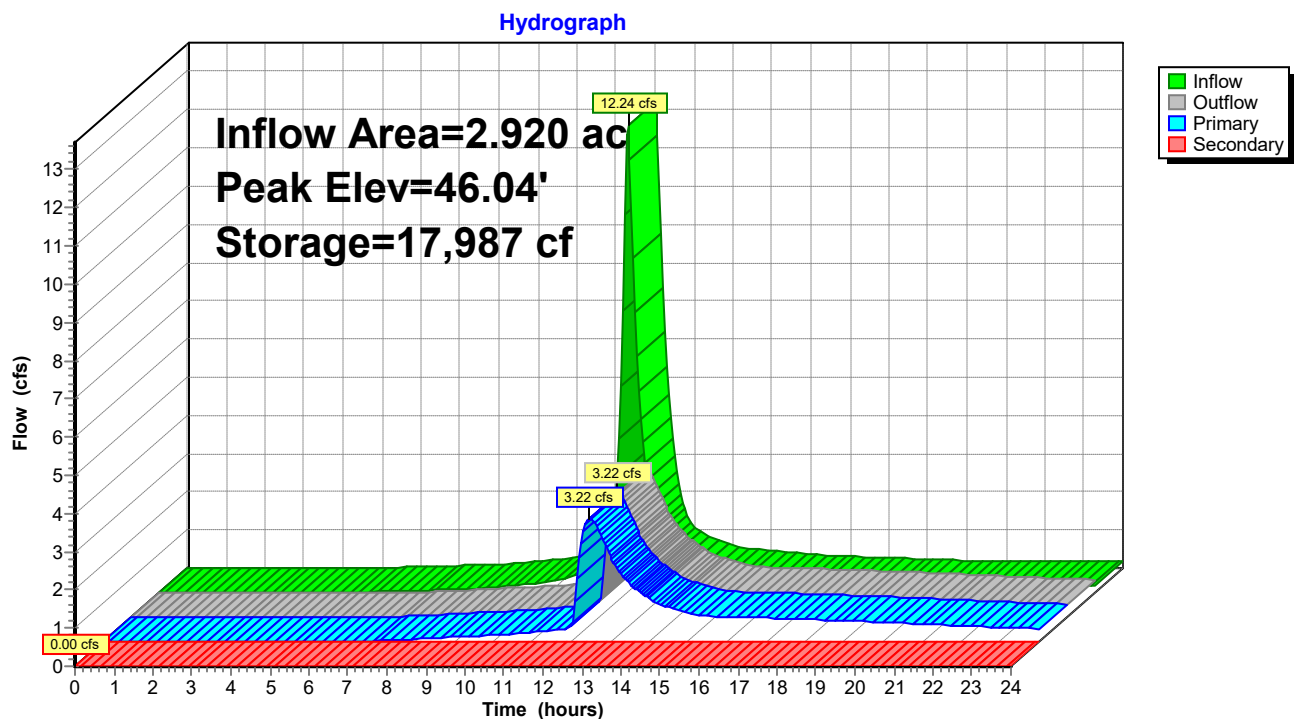

240020-Southern States Parcel

Prepared by Lane Engineering, LLC

HydroCAD® 10.00-17 s/n 03788 © 2016 HydroCAD Software Solutions LLC

240020 - Southern States Redevelopment

Type II 24-hr 10-yr Rainfall=5.30"

Printed 2/7/2024

Page 200

Stage-Area-Storage for Pond EX-PP: G2 Pond & Underground

Elevation (feet)	Storage (cubic-feet)	Elevation (feet)	Storage (cubic-feet)
42.00	0	44.55	10,319
42.05	105	44.60	10,566
42.10	209	44.65	10,814
42.15	314	44.70	11,061
42.20	418	44.75	11,308
42.25	523	44.80	11,555
42.30	720	44.85	11,802
42.35	917	44.90	12,050
42.40	1,114	44.95	12,297
42.45	1,311	45.00	12,544
42.50	1,508	45.05	12,806
42.55	1,711	45.10	13,069
42.60	1,914	45.15	13,331
42.65	2,118	45.20	13,593
42.70	2,321	45.25	13,855
42.75	2,524	45.30	14,117
42.80	2,732	45.35	14,380
42.85	2,941	45.40	14,642
42.90	3,149	45.45	14,904
42.95	3,358	45.50	15,167
43.00	3,566	45.55	15,429
43.05	3,779	45.60	15,691
43.10	3,992	45.65	15,953
43.15	4,204	45.70	16,216
43.20	4,417	45.75	16,478
43.25	4,630	45.80	16,740
43.30	4,846	45.85	17,002
43.35	5,063	45.90	17,264
43.40	5,279	45.95	17,527
43.45	5,496	46.00	17,789
43.50	5,712	46.05	18,070
43.55	5,931	46.10	18,350
43.60	6,151	46.15	18,631
43.65	6,370	46.20	18,911
43.70	6,590	46.25	19,192
43.75	6,809	46.30	19,472
43.80	7,029	46.35	19,753
43.85	7,250	46.40	20,033
43.90	7,470	46.45	20,314
43.95	7,691	46.50	20,595
44.00	7,911	46.55	20,875
44.05	8,130	46.60	21,156
44.10	8,349	46.65	21,436
44.15	8,568	46.70	21,717
44.20	8,787	46.75	21,997
44.25	9,006	46.80	22,278
44.30	9,219	46.85	22,558
44.35	9,432	46.90	22,839
44.40	9,646	46.95	23,119
44.45	9,859	47.00	23,400
44.50	10,072		

240020-Southern States Parcel

Prepared by Lane Engineering, LLC

HydroCAD® 10.00-17 s/n 03788 © 2016 HydroCAD Software Solutions LLC

240020 - Southern States Redevelopment

Type II 24-hr 10-yr Rainfall=5.30"

Printed 2/7/2024

Page 201

Summary for Pond EX1: Existing SDMH

Inflow Area = 3.213 ac, 70.08% Impervious, Inflow Depth > 3.49" for 10-yr event
Inflow = 4.60 cfs @ 12.37 hrs, Volume= 0.934 af
Outflow = 4.60 cfs @ 12.37 hrs, Volume= 0.934 af, Atten= 0%, Lag= 0.0 min
Primary = 4.60 cfs @ 12.37 hrs, Volume= 0.934 af

Routing by Dyn-Stor-Ind method, Time Span= 0.00-24.00 hrs, dt= 0.05 hrs


Peak Elev= 44.04' @ 12.13 hrs

Flood Elev= 48.04'

Device	Routing	Invert	Outlet Devices
#1	Primary	41.84'	30.0" Round 30" PERF. HDPE L= 201.0' Box, headwall w/3 rounded edges, Ke= 0.200 Inlet / Outlet Invert= 41.84' / 41.69' S= 0.0007 '/' Cc= 0.900 n= 0.012, Flow Area= 4.91 sf

Primary OutFlow Max=4.99 cfs @ 12.37 hrs HW=43.75' TW=43.63' (Dynamic Tailwater)
1=30" PERF. HDPE (Outlet Controls 4.99 cfs @ 1.71 fps)

Pond EX1: Existing SDMH

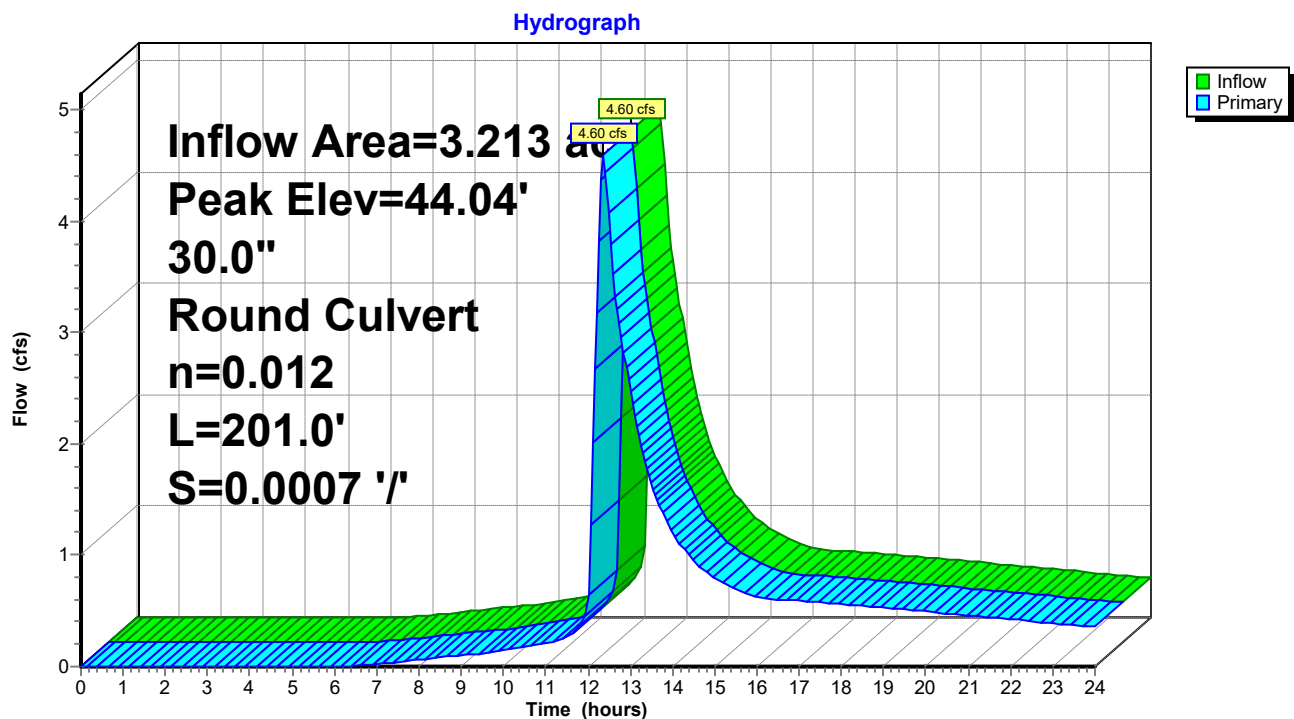

240020-Southern States Parcel

Prepared by Lane Engineering, LLC

HydroCAD® 10.00-17 s/n 03788 © 2016 HydroCAD Software Solutions LLC

240020 - Southern States Redevelopment

Type II 24-hr 10-yr Rainfall=5.30"

Printed 2/7/2024

Page 202

Stage-Area-Storage for Pond EX1: Existing SDMH

Elevation (feet)	Storage (cubic-feet)	Elevation (feet)	Storage (cubic-feet)
41.84	0	46.94	0
41.94	0	47.04	0
42.04	0	47.14	0
42.14	0	47.24	0
42.24	0	47.34	0
42.34	0	47.44	0
42.44	0	47.54	0
42.54	0	47.64	0
42.64	0	47.74	0
42.74	0	47.84	0
42.84	0	47.94	0
42.94	0	48.04	0
43.04	0		
43.14	0		
43.24	0		
43.34	0		
43.44	0		
43.54	0		
43.64	0		
43.74	0		
43.84	0		
43.94	0		
44.04	0		
44.14	0		
44.24	0		
44.34	0		
44.44	0		
44.54	0		
44.64	0		
44.74	0		
44.84	0		
44.94	0		
45.04	0		
45.14	0		
45.24	0		
45.34	0		
45.44	0		
45.54	0		
45.64	0		
45.74	0		
45.84	0		
45.94	0		
46.04	0		
46.14	0		
46.24	0		
46.34	0		
46.44	0		
46.54	0		
46.64	0		
46.74	0		
46.84	0		

240020-Southern States Parcel

Prepared by Lane Engineering, LLC

HydroCAD® 10.00-17 s/n 03788 © 2016 HydroCAD Software Solutions LLC

240020 - Southern States Redevelopment

Type II 24-hr 10-yr Rainfall=5.30"

Printed 2/7/2024

Page 203

Summary for Pond EX2: Existing SDI

Inflow Area = 3.213 ac, 70.08% Impervious, Inflow Depth > 3.49" for 10-yr event
Inflow = 4.60 cfs @ 12.37 hrs, Volume= 0.934 af
Outflow = 4.60 cfs @ 12.36 hrs, Volume= 0.933 af, Atten= 0%, Lag= 0.0 min
Primary = 4.60 cfs @ 12.36 hrs, Volume= 0.933 af

Routing by Dyn-Stor-Ind method, Time Span= 0.00-24.00 hrs, dt= 0.05 hrs


Peak Elev= 44.02' @ 12.08 hrs

Flood Elev= 47.05'

Device	Routing	Invert	Outlet Devices
#1	Primary	41.49'	30.0" Round 30" HDPE L= 119.1' Box, headwall w/3 square edges, Ke= 0.500 Inlet / Outlet Invert= 41.49' / 41.22' S= 0.0023 '/' Cc= 0.900 n= 0.012, Flow Area= 4.91 sf

Primary OutFlow Max=5.20 cfs @ 12.36 hrs HW=43.63' TW=43.55' (Dynamic Tailwater)
1=30" HDPE (Outlet Controls 5.20 cfs @ 1.56 fps)

Pond EX2: Existing SDI

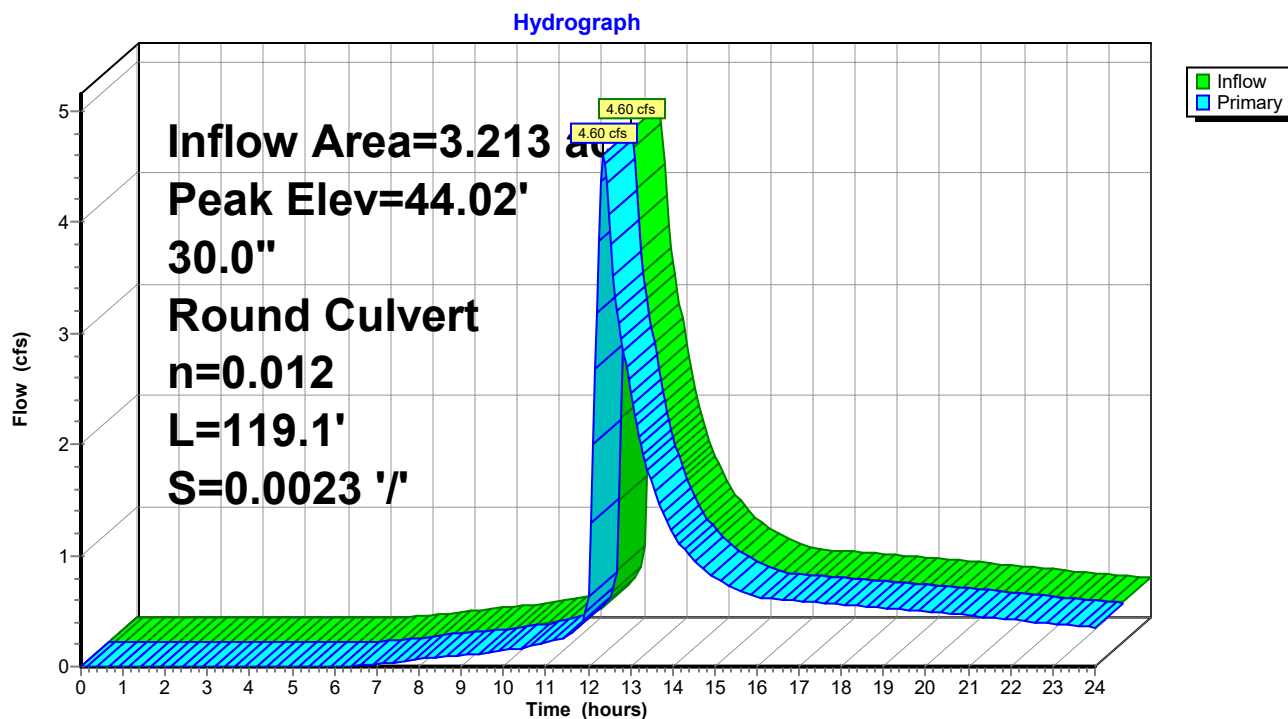

240020-Southern States Parcel

Prepared by Lane Engineering, LLC

HydroCAD® 10.00-17 s/n 03788 © 2016 HydroCAD Software Solutions LLC

240020 - Southern States Redevelopment

Type II 24-hr 10-yr Rainfall=5.30"

Printed 2/7/2024

Page 204

Stage-Area-Storage for Pond EX2: Existing SDI

Elevation (feet)	Storage (cubic-feet)	Elevation (feet)	Storage (cubic-feet)	Elevation (feet)	Storage (cubic-feet)
41.49	0	43.53	0	45.57	0
41.53	0	43.57	0	45.61	0
41.57	0	43.61	0	45.65	0
41.61	0	43.65	0	45.69	0
41.65	0	43.69	0	45.73	0
41.69	0	43.73	0	45.77	0
41.73	0	43.77	0	45.81	0
41.77	0	43.81	0	45.85	0
41.81	0	43.85	0	45.89	0
41.85	0	43.89	0	45.93	0
41.89	0	43.93	0	45.97	0
41.93	0	43.97	0	46.01	0
41.97	0	44.01	0	46.05	0
42.01	0	44.05	0	46.09	0
42.05	0	44.09	0	46.13	0
42.09	0	44.13	0	46.17	0
42.13	0	44.17	0	46.21	0
42.17	0	44.21	0	46.25	0
42.21	0	44.25	0	46.29	0
42.25	0	44.29	0	46.33	0
42.29	0	44.33	0	46.37	0
42.33	0	44.37	0	46.41	0
42.37	0	44.41	0	46.45	0
42.41	0	44.45	0	46.49	0
42.45	0	44.49	0	46.53	0
42.49	0	44.53	0	46.57	0
42.53	0	44.57	0	46.61	0
42.57	0	44.61	0	46.65	0
42.61	0	44.65	0	46.69	0
42.65	0	44.69	0	46.73	0
42.69	0	44.73	0	46.77	0
42.73	0	44.77	0	46.81	0
42.77	0	44.81	0	46.85	0
42.81	0	44.85	0	46.89	0
42.85	0	44.89	0	46.93	0
42.89	0	44.93	0	46.97	0
42.93	0	44.97	0	47.01	0
42.97	0	45.01	0	47.05	0
43.01	0	45.05	0		
43.05	0	45.09	0		
43.09	0	45.13	0		
43.13	0	45.17	0		
43.17	0	45.21	0		
43.21	0	45.25	0		
43.25	0	45.29	0		
43.29	0	45.33	0		
43.33	0	45.37	0		
43.37	0	45.41	0		
43.41	0	45.45	0		
43.45	0	45.49	0		
43.49	0	45.53	0		

240020-Southern States Parcel

Prepared by Lane Engineering, LLC

HydroCAD® 10.00-17 s/n 03788 © 2016 HydroCAD Software Solutions LLC

240020 - Southern States Redevelopment

Type II 24-hr 10-yr Rainfall=5.30"

Printed 2/7/2024

Page 205

Summary for Pond EXCL1: Ex Northern Entrance Culvert

Inflow Area = 10.662 ac, 56.13% Impervious, Inflow Depth > 3.22" for 10-yr event
Inflow = 21.25 cfs @ 12.06 hrs, Volume= 2.859 af
Outflow = 21.25 cfs @ 12.06 hrs, Volume= 2.859 af, Atten= 0%, Lag= 0.0 min
Primary = 11.91 cfs @ 12.06 hrs, Volume= 2.558 af
Secondary = 9.34 cfs @ 12.06 hrs, Volume= 0.301 af

Routing by Dyn-Stor-Ind method, Time Span= 0.00-24.00 hrs, dt= 0.05 hrs

Peak Elev= 42.33' @ 12.06 hrs

Flood Elev= 40.05'

Device	Routing	Invert	Outlet Devices
#1	Primary	38.52'	21.0" W x 15.0" H, R=10.8"/33.1" Pipe Arch CMP_Arch_1/2 21x15 L= 44.7' CMP, mitered to conform to fill, Ke= 0.700 Inlet / Outlet Invert= 38.52' / 37.56' S= 0.0215 '/' Cc= 0.900 n= 0.025 Corrugated metal, Flow Area= 1.74 sf
#2	Secondary	40.00'	1.0' long x 42.0' breadth Over top of entrance pavement Head (feet) 0.20 0.40 0.60 0.80 1.00 1.20 1.40 1.60 Coef. (English) 2.68 2.70 2.70 2.64 2.63 2.64 2.64 2.63


Primary OutFlow Max=11.86 cfs @ 12.06 hrs HW=42.30' TW=0.00' (Dynamic Tailwater)

↳ **1=CMP_Arch_1/2 21x15** (Barrel Controls 11.86 cfs @ 6.80 fps)

Secondary OutFlow Max=9.17 cfs @ 12.06 hrs HW=42.30' TW=0.00' (Dynamic Tailwater)

↳ **2=Over top of entrance pavement** (Weir Controls 9.17 cfs @ 3.99 fps)

Pond EXCL1: Ex Northern Entrance Culvert

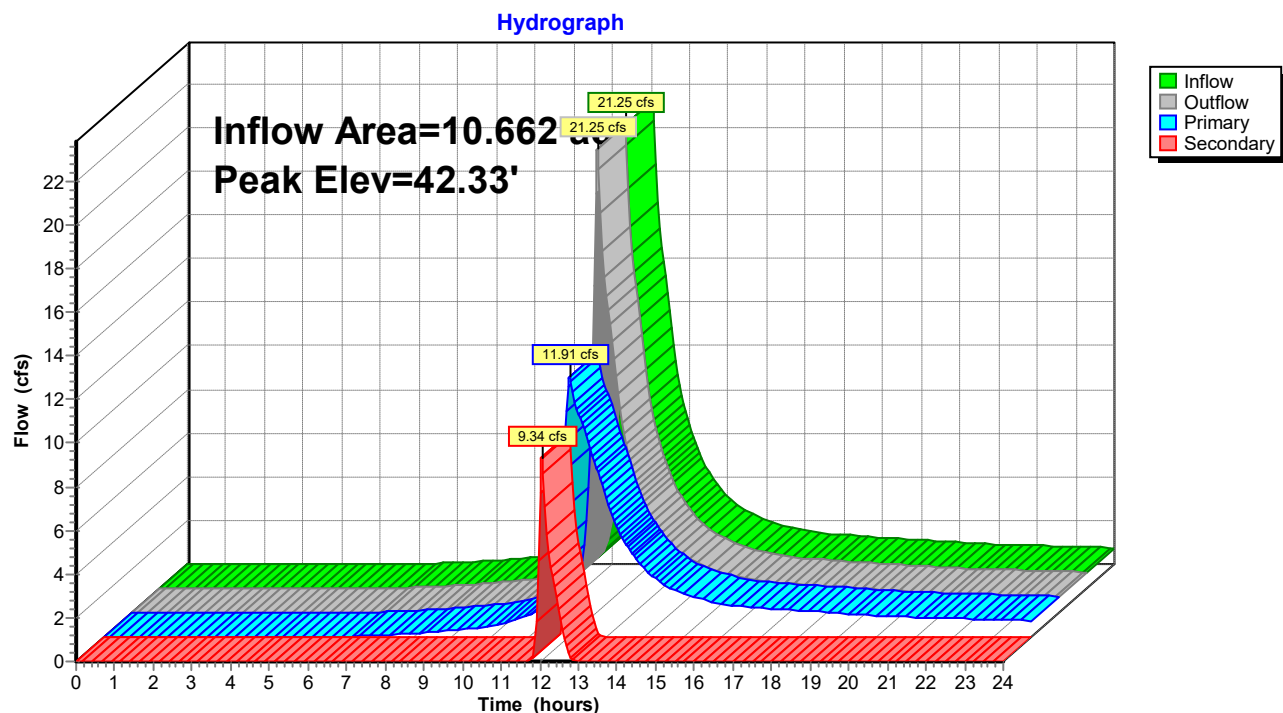

240020-Southern States Parcel

Prepared by Lane Engineering, LLC

HydroCAD® 10.00-17 s/n 03788 © 2016 HydroCAD Software Solutions LLC

240020 - Southern States Redevelopment

Type II 24-hr 10-yr Rainfall=5.30"

Printed 2/7/2024

Page 206

Stage-Area-Storage for Pond EXCL1: Ex Northern Entrance Culvert

Elevation (feet)	Storage (cubic-feet)	Elevation (feet)	Storage (cubic-feet)
38.52	0	41.07	0
38.57	0	41.12	0
38.62	0	41.17	0
38.67	0	41.22	0
38.72	0	41.27	0
38.77	0	41.32	0
38.82	0	41.37	0
38.87	0	41.42	0
38.92	0	41.47	0
38.97	0	41.52	0
39.02	0	41.57	0
39.07	0	41.62	0
39.12	0	41.67	0
39.17	0	41.72	0
39.22	0	41.77	0
39.27	0	41.82	0
39.32	0	41.87	0
39.37	0	41.92	0
39.42	0	41.97	0
39.47	0	42.02	0
39.52	0	42.07	0
39.57	0	42.12	0
39.62	0	42.17	0
39.67	0	42.22	0
39.72	0	42.27	0
39.77	0	42.32	0
39.82	0		
39.87	0		
39.92	0		
39.97	0		
40.02	0		
40.07	0		
40.12	0		
40.17	0		
40.22	0		
40.27	0		
40.32	0		
40.37	0		
40.42	0		
40.47	0		
40.52	0		
40.57	0		
40.62	0		
40.67	0		
40.72	0		
40.77	0		
40.82	0		
40.87	0		
40.92	0		
40.97	0		
41.02	0		

240020-Southern States Parcel

Prepared by Lane Engineering, LLC

HydroCAD® 10.00-17 s/n 03788 © 2016 HydroCAD Software Solutions LLC

240020 - Southern States Redevelopment

Type II 24-hr 10-yr Rainfall=5.30"

Printed 2/7/2024

Page 207

Summary for Pond EXCL2: Ex Southern Entrance Culvert

Inflow Area = 8.271 ac, 61.23% Impervious, Inflow Depth > 3.38" for 10-yr event
Inflow = 19.80 cfs @ 12.05 hrs, Volume= 2.332 af
Outflow = 19.80 cfs @ 12.05 hrs, Volume= 2.332 af, Atten= 0%, Lag= 0.0 min
Primary = 11.53 cfs @ 12.04 hrs, Volume= 2.133 af
Secondary = 8.29 cfs @ 12.05 hrs, Volume= 0.199 af

Routing by Dyn-Stor-Ind method, Time Span= 0.00-24.00 hrs, dt= 0.05 hrs

Peak Elev= 43.35' @ 12.05 hrs

Flood Elev= 41.33'

Device	Routing	Invert	Outlet Devices
#1	Primary	38.94'	18.0" Round 18" CMP L= 46.0' CMP, mitered to conform to fill, Ke= 0.700 Inlet / Outlet Invert= 38.94' / 38.46' S= 0.0104 '/' Cc= 0.900 n= 0.025 Corrugated metal, Flow Area= 1.77 sf
#2	Secondary	41.20'	1.0' long x 45.0' breadth Over top of entrance pavement Head (feet) 0.20 0.40 0.60 0.80 1.00 1.20 1.40 1.60 Coef. (English) 2.68 2.70 2.70 2.64 2.63 2.64 2.64 2.63


Primary OutFlow Max=11.31 cfs @ 12.04 hrs HW=43.29' TW=40.23' (Dynamic Tailwater)

↳ **1=18" CMP** (Outlet Controls 11.31 cfs @ 6.40 fps)

Secondary OutFlow Max=8.25 cfs @ 12.05 hrs HW=43.34' TW=40.24' (Dynamic Tailwater)

↳ **2=Over top of entrance pavement** (Weir Controls 8.25 cfs @ 3.85 fps)

Pond EXCL2: Ex Southern Entrance Culvert

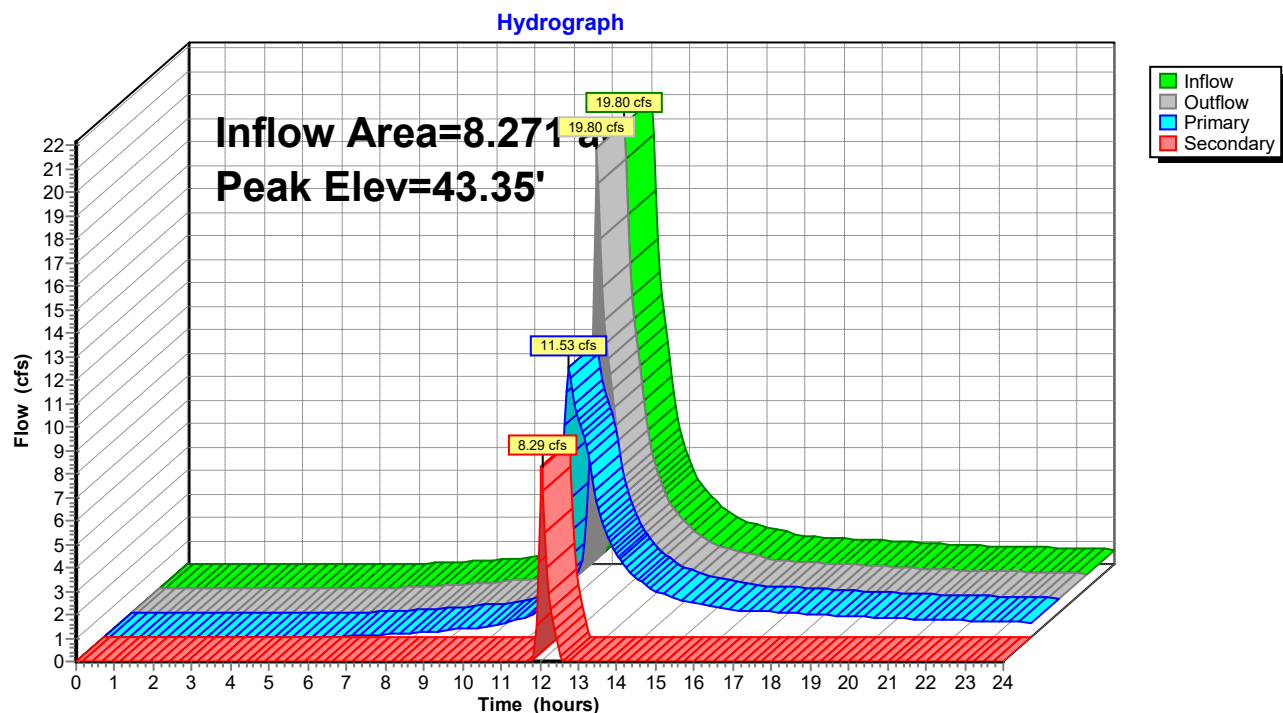

240020-Southern States Parcel

Prepared by Lane Engineering, LLC

HydroCAD® 10.00-17 s/n 03788 © 2016 HydroCAD Software Solutions LLC

240020 - Southern States Redevelopment

Type II 24-hr 10-yr Rainfall=5.30"

Printed 2/7/2024

Page 208

Stage-Area-Storage for Pond EXCL2: Ex Southern Entrance Culvert

Elevation (feet)	Storage (cubic-feet)	Elevation (feet)	Storage (cubic-feet)
38.94	0	41.49	0
38.99	0	41.54	0
39.04	0	41.59	0
39.09	0	41.64	0
39.14	0	41.69	0
39.19	0	41.74	0
39.24	0	41.79	0
39.29	0	41.84	0
39.34	0	41.89	0
39.39	0	41.94	0
39.44	0	41.99	0
39.49	0	42.04	0
39.54	0	42.09	0
39.59	0	42.14	0
39.64	0	42.19	0
39.69	0	42.24	0
39.74	0	42.29	0
39.79	0	42.34	0
39.84	0	42.39	0
39.89	0	42.44	0
39.94	0	42.49	0
39.99	0	42.54	0
40.04	0	42.59	0
40.09	0	42.64	0
40.14	0	42.69	0
40.19	0	42.74	0
40.24	0	42.79	0
40.29	0	42.84	0
40.34	0	42.89	0
40.39	0	42.94	0
40.44	0	42.99	0
40.49	0	43.04	0
40.54	0	43.09	0
40.59	0	43.14	0
40.64	0	43.19	0
40.69	0	43.24	0
40.74	0	43.29	0
40.79	0	43.34	0
40.84	0		
40.89	0		
40.94	0		
40.99	0		
41.04	0		
41.09	0		
41.14	0		
41.19	0		
41.24	0		
41.29	0		
41.34	0		
41.39	0		
41.44	0		

240020-Southern States Parcel

Prepared by Lane Engineering, LLC

HydroCAD® 10.00-17 s/n 03788 © 2016 HydroCAD Software Solutions LLC

240020 - Southern States Redevelopment

Type II 24-hr 10-yr Rainfall=5.30"

Printed 2/7/2024

Page 209

Summary for Pond MBR#1: MBR#1

Inflow Area = 0.452 ac, 67.32% Impervious, Inflow Depth > 3.73" for 10-yr event
 Inflow = 3.02 cfs @ 11.91 hrs, Volume= 0.141 af
 Outflow = 0.37 cfs @ 12.16 hrs, Volume= 0.072 af, Atten= 88%, Lag= 14.8 min
 Primary = 0.37 cfs @ 12.16 hrs, Volume= 0.072 af

Routing by Dyn-Stor-Ind method, Time Span= 0.00-24.00 hrs, dt= 0.05 hrs

Peak Elev= 45.04' @ 12.16 hrs Surf.Area= 2,245 sf Storage= 3,422 cf

Plug-Flow detention time= 237.7 min calculated for 0.072 af (51% of inflow)

Center-of-Mass det. time= 126.4 min (920.7 - 794.4)

Volume	Invert	Avail.Storage	Storage Description			
#1	41.79'	5,356 cf	Custom Stage Data (Irregular) Listed below (Recalc)			
Elevation (feet)	Surf.Area (sq-ft)	Perim. (feet)	Voids (%)	Inc.Store (cubic-feet)	Cum.Store (cubic-feet)	Wet.Area (sq-ft)
41.79	1,437	149.0	0.0	0	0	1,437
41.80	1,437	149.0	40.0	6	6	1,438
43.79	1,437	149.0	40.0	1,144	1,150	1,735
43.80	1,437	149.0	100.0	14	1,164	1,736
45.80	2,833	200.0	100.0	4,192	5,356	3,195

Device	Routing	Invert	Outlet Devices
#1	Primary	41.79'	12.0" Round 12" HDPE L= 43.0' Box, headwall w/3 square edges, Ke= 0.500 Inlet / Outlet Invert= 41.79' / 41.70' S= 0.0021 ' / Cc= 0.900 n= 0.012, Flow Area= 0.79 sf
#2	Device 1	44.80'	12.0" W x 6.0" H Vert. 12" notch in box C= 0.600
#3	Device 1	45.30'	10.7' long Rim SHA 374.23 0 End Contraction(s)

Primary OutFlow Max=0.37 cfs @ 12.16 hrs HW=45.04' TW=42.71' (Dynamic Tailwater)

1=12" HDPE (Passes 0.37 cfs of 5.77 cfs potential flow)
 2=12" notch in box (Orifice Controls 0.37 cfs @ 1.56 fps)
 3=Rim SHA 374.23 (Controls 0.00 cfs)

240020-Southern States Parcel

Prepared by Lane Engineering, LLC

HydroCAD® 10.00-17 s/n 03788 © 2016 HydroCAD Software Solutions LLC


240020 - Southern States Redevelopment

Type II 24-hr 10-yr Rainfall=5.30"

Printed 2/7/2024

Page 210

Pond MBR#1: MBR#1

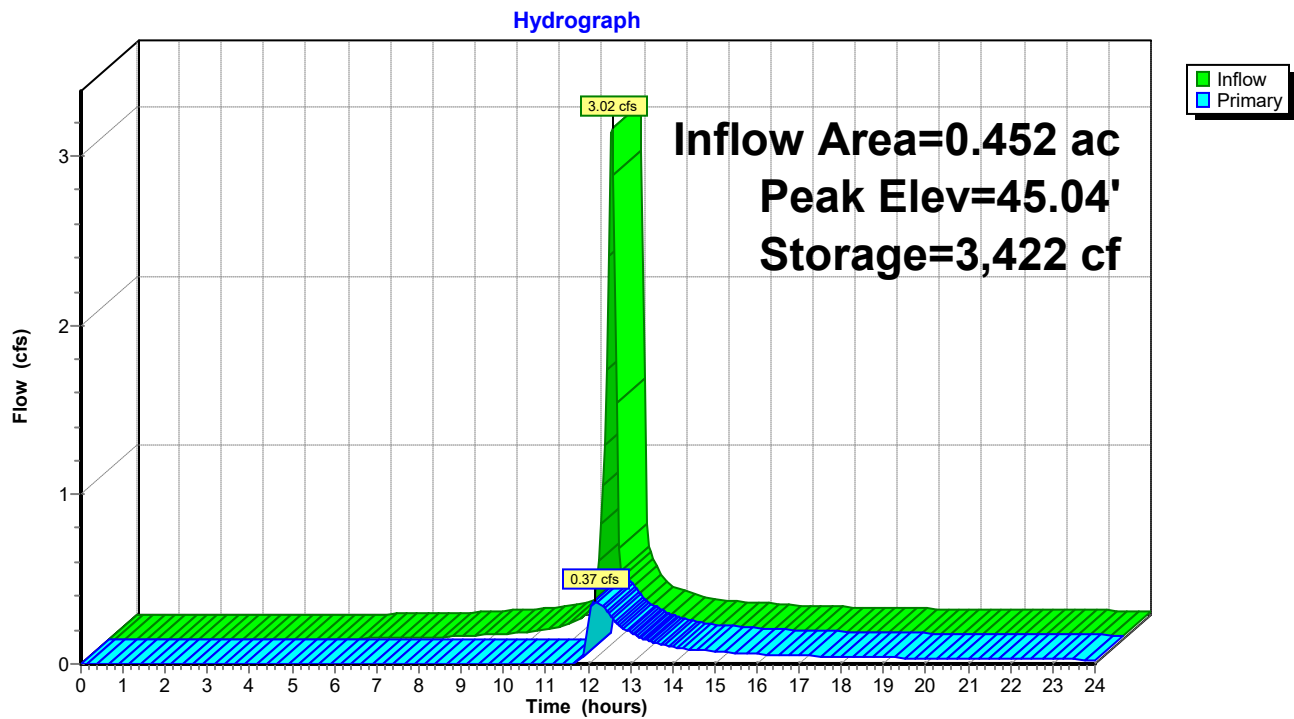

240020-Southern States Parcel

Prepared by Lane Engineering, LLC

HydroCAD® 10.00-17 s/n 03788 © 2016 HydroCAD Software Solutions LLC

240020 - Southern States Redevelopment

Type II 24-hr 10-yr Rainfall=5.30"

Printed 2/7/2024

Page 211

Stage-Area-Storage for Pond MBR#1: MBR#1

Elevation (feet)	Surface (sq-ft)	Storage (cubic-feet)	Elevation (feet)	Surface (sq-ft)	Storage (cubic-feet)
41.79	1,437	0	44.34	1,768	2,028
41.84	1,437	29	44.39	1,800	2,117
41.89	1,437	57	44.44	1,833	2,208
41.94	1,437	86	44.49	1,866	2,300
41.99	1,437	115	44.54	1,899	2,394
42.04	1,437	144	44.59	1,932	2,490
42.09	1,437	172	44.64	1,966	2,588
42.14	1,437	201	44.69	2,000	2,687
42.19	1,437	230	44.74	2,035	2,788
42.24	1,437	259	44.79	2,069	2,890
42.29	1,437	287	44.84	2,104	2,994
42.34	1,437	316	44.89	2,140	3,101
42.39	1,437	345	44.94	2,175	3,208
42.44	1,437	374	44.99	2,211	3,318
42.49	1,437	402	45.04	2,247	3,430
42.54	1,437	431	45.09	2,284	3,543
42.59	1,437	460	45.14	2,320	3,658
42.64	1,437	489	45.19	2,357	3,775
42.69	1,437	517	45.24	2,395	3,894
42.74	1,437	546	45.29	2,432	4,014
42.79	1,437	575	45.34	2,470	4,137
42.84	1,437	604	45.39	2,509	4,261
42.89	1,437	632	45.44	2,547	4,388
42.94	1,437	661	45.49	2,586	4,516
42.99	1,437	690	45.54	2,625	4,646
43.04	1,437	719	45.59	2,664	4,779
43.09	1,437	747	45.64	2,704	4,913
43.14	1,437	776	45.69	2,744	5,049
43.19	1,437	805	45.74	2,784	5,187
43.24	1,437	833	45.79	2,825	5,327
43.29	1,437	862			
43.34	1,437	891			
43.39	1,437	920			
43.44	1,437	948			
43.49	1,437	977			
43.54	1,437	1,006			
43.59	1,437	1,035			
43.64	1,437	1,063			
43.69	1,437	1,092			
43.74	1,437	1,121			
43.79	1,437	1,150			
43.84	1,460	1,222			
43.89	1,490	1,296			
43.94	1,519	1,371			
43.99	1,549	1,448			
44.04	1,580	1,526			
44.09	1,610	1,606			
44.14	1,641	1,687			
44.19	1,672	1,770			
44.24	1,704	1,854			
44.29	1,736	1,940			

240020-Southern States Parcel

Prepared by Lane Engineering, LLC

HydroCAD® 10.00-17 s/n 03788 © 2016 HydroCAD Software Solutions LLC

240020 - Southern States Redevelopment

Type II 24-hr 10-yr Rainfall=5.30"

Printed 2/7/2024

Page 212

Summary for Pond SGW#1: SGW#1

Inflow Area = 2.315 ac, 74.35% Impervious, Inflow Depth > 4.10" for 10-yr event
 Inflow = 15.99 cfs @ 11.91 hrs, Volume= 0.790 af
 Outflow = 1.02 cfs @ 12.51 hrs, Volume= 0.437 af, Atten= 94%, Lag= 36.2 min
 Primary = 1.02 cfs @ 12.51 hrs, Volume= 0.437 af
 Secondary = 0.00 cfs @ 0.00 hrs, Volume= 0.000 af

Routing by Dyn-Stor-Ind method, Time Span= 0.00-24.00 hrs, dt= 0.05 hrs
 Peak Elev= 41.79' @ 12.51 hrs Surf.Area= 11,047 sf Storage= 21,669 cf

Plug-Flow detention time= 310.1 min calculated for 0.436 af (55% of inflow)
 Center-of-Mass det. time= 195.3 min (961.5 - 766.2)

Volume	Invert	Avail.Storage	Storage Description
#1	39.40'	35,078 cf	Custom Stage Data (Irregular) Listed below (Recalc)

Elevation (feet)	Surf.Area (sq-ft)	Perim. (feet)	Inc.Store (cubic-feet)	Cum.Store (cubic-feet)	Wet.Area (sq-ft)
39.40	7,196	368.0	0	0	7,196
40.40	8,760	400.0	7,965	7,965	9,189
42.90	13,074	463.0	27,113	35,078	13,648

Device	Routing	Invert	Outlet Devices
#1	Primary	38.00'	12.0" Round Culvert L= 52.0' Box, headwall w/3 square edges, Ke= 0.500 Inlet / Outlet Invert= 38.00' / 37.70' S= 0.0058 '/' Cc= 0.900 n= 0.012, Flow Area= 0.79 sf
#2	Device 1	40.90'	4.0" W x 6.0" H Vert. 4" Notch in 374.23 C= 0.600
#3	Device 1	41.40'	6.0" W x 12.0" H Vert. 6" Notch in 374.23 C= 0.600
#4	Device 1	42.40'	10.7' long Rim SHA 374.23 0 End Contraction(s)
#5	Secondary	42.70'	10.0' long x 4.0' breadth Broad-Crested Rectangular Weir Head (feet) 0.20 0.40 0.60 0.80 1.00 1.20 1.40 1.60 1.80 2.00 2.50 3.00 3.50 4.00 4.50 5.00 5.50 Coef. (English) 2.38 2.54 2.69 2.68 2.67 2.67 2.65 2.66 2.66 2.68 2.72 2.73 2.76 2.79 2.88 3.07 3.32

Primary OutFlow Max=1.02 cfs @ 12.51 hrs HW=41.79' TW=38.94' (Dynamic Tailwater)

1=Culvert (Passes 1.02 cfs of 6.25 cfs potential flow)
 2=4" Notch in 374.23 (Orifice Controls 0.64 cfs @ 3.82 fps)
 3=6" Notch in 374.23 (Orifice Controls 0.39 cfs @ 2.00 fps)
 4=Rim SHA 374.23 (Controls 0.00 cfs)

Secondary OutFlow Max=0.00 cfs @ 0.00 hrs HW=39.40' (Free Discharge)

5=Broad-Crested Rectangular Weir (Controls 0.00 cfs)

240020-Southern States Parcel

Prepared by Lane Engineering, LLC

HydroCAD® 10.00-17 s/n 03788 © 2016 HydroCAD Software Solutions LLC

240020 - Southern States Redevelopment


Type II 24-hr 10-yr Rainfall=5.30"

Printed 2/7/2024

Page 213

Pond SGW#1: SGW#1

Hydrograph

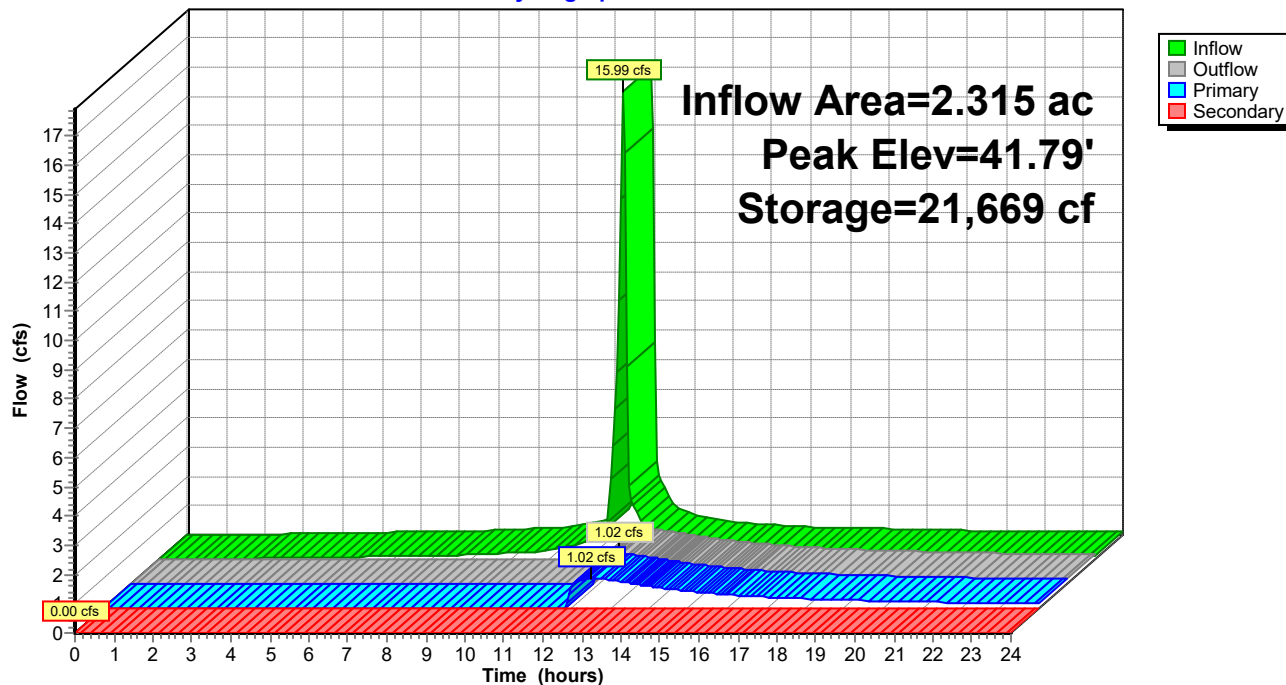

240020-Southern States Parcel

Prepared by Lane Engineering, LLC

HydroCAD® 10.00-17 s/n 03788 © 2016 HydroCAD Software Solutions LLC

240020 - Southern States Redevelopment

Type II 24-hr 10-yr Rainfall=5.30"

Printed 2/7/2024

Page 214

Stage-Area-Storage for Pond SGW#1: SGW#1

Elevation (feet)	Surface (sq-ft)	Storage (cubic-feet)	Elevation (feet)	Surface (sq-ft)	Storage (cubic-feet)
39.40	7,196	0	41.95	11,333	23,495
39.45	7,271	362	42.00	11,422	24,064
39.50	7,345	727	42.05	11,511	24,637
39.55	7,421	1,096	42.10	11,600	25,215
39.60	7,497	1,469	42.15	11,689	25,797
39.65	7,573	1,846	42.20	11,779	26,384
39.70	7,649	2,226	42.25	11,870	26,975
39.75	7,726	2,611	42.30	11,960	27,571
39.80	7,803	2,999	42.35	12,051	28,171
39.85	7,881	3,391	42.40	12,142	28,776
39.90	7,959	3,787	42.45	12,234	29,385
39.95	8,037	4,187	42.50	12,326	29,999
40.00	8,116	4,591	42.55	12,418	30,618
40.05	8,195	4,999	42.60	12,511	31,241
40.10	8,275	5,410	42.65	12,604	31,869
40.15	8,355	5,826	42.70	12,697	32,501
40.20	8,435	6,246	42.75	12,791	33,139
40.25	8,516	6,670	42.80	12,885	33,780
40.30	8,597	7,097	42.85	12,979	34,427
40.35	8,678	7,529	42.90	13,074	35,078
40.40	8,760	7,965			
40.45	8,838	8,405			
40.50	8,916	8,849			
40.55	8,995	9,297			
40.60	9,073	9,748			
40.65	9,153	10,204			
40.70	9,232	10,664			
40.75	9,312	11,127			
40.80	9,392	11,595			
40.85	9,473	12,067			
40.90	9,554	12,542			
40.95	9,635	13,022			
41.00	9,717	13,506			
41.05	9,799	13,994			
41.10	9,881	14,486			
41.15	9,964	14,982			
41.20	10,047	15,482			
41.25	10,130	15,986			
41.30	10,214	16,495			
41.35	10,298	17,008			
41.40	10,382	17,525			
41.45	10,467	18,046			
41.50	10,552	18,572			
41.55	10,638	19,101			
41.60	10,723	19,635			
41.65	10,809	20,174			
41.70	10,896	20,716			
41.75	10,983	21,263			
41.80	11,070	21,815			
41.85	11,157	22,370			
41.90	11,245	22,930			

240020-Southern States Parcel

Prepared by Lane Engineering, LLC

HydroCAD® 10.00-17 s/n 03788 © 2016 HydroCAD Software Solutions LLC

240020 - Southern States Redevelopment

Type II 24-hr 10-yr Rainfall=5.30"

Printed 2/7/2024

Page 215

Summary for Pond SGW#2: SGW#2

Inflow Area = 0.931 ac, 51.02% Impervious, Inflow Depth > 3.22" for 10-yr event
 Inflow = 5.58 cfs @ 11.91 hrs, Volume= 0.250 af
 Outflow = 0.17 cfs @ 13.81 hrs, Volume= 0.112 af, Atten= 97%, Lag= 114.3 min
 Primary = 0.17 cfs @ 13.81 hrs, Volume= 0.112 af

Routing by Dyn-Stor-Ind method, Time Span= 0.00-24.00 hrs, dt= 0.05 hrs

Peak Elev= 44.02' @ 13.81 hrs Surf.Area= 4,941 sf Storage= 7,086 cf

Plug-Flow detention time= 344.3 min calculated for 0.112 af (45% of inflow)

Center-of-Mass det. time= 221.6 min (1,023.6 - 801.9)

Volume	Invert	Avail.Storage	Storage Description
#1	42.05'	12,835 cf	Custom Stage Data (Irregular) Listed below (Recalc)

Elevation (feet)	Surf.Area (sq-ft)	Perim. (feet)	Inc.Store (cubic-feet)	Cum.Store (cubic-feet)	Wet.Area (sq-ft)
42.05	1,891	314.0	0	0	1,891
43.05	3,888	346.0	2,830	2,830	3,604
45.05	6,207	396.0	10,005	12,835	6,648

Device	Routing	Invert	Outlet Devices
#1	Primary	43.55'	2.0" W x 12.0" H Vert. 2" Notch in box C= 0.600
#2	Primary	44.55'	16.3' long Rim SHA 374.70 0 End Contraction(s)

Primary OutFlow Max=0.17 cfs @ 13.81 hrs HW=44.02' TW=42.24' (Dynamic Tailwater)

1=2" Notch in box (Orifice Controls 0.17 cfs @ 2.19 fps)

2=Rim SHA 374.70 (Controls 0.00 cfs)

240020-Southern States Parcel

Prepared by Lane Engineering, LLC

HydroCAD® 10.00-17 s/n 03788 © 2016 HydroCAD Software Solutions LLC

240020 - Southern States Redevelopment


Type II 24-hr 10-yr Rainfall=5.30"

Printed 2/7/2024

Page 216

Pond SGW#2: SGW#2

Hydrograph

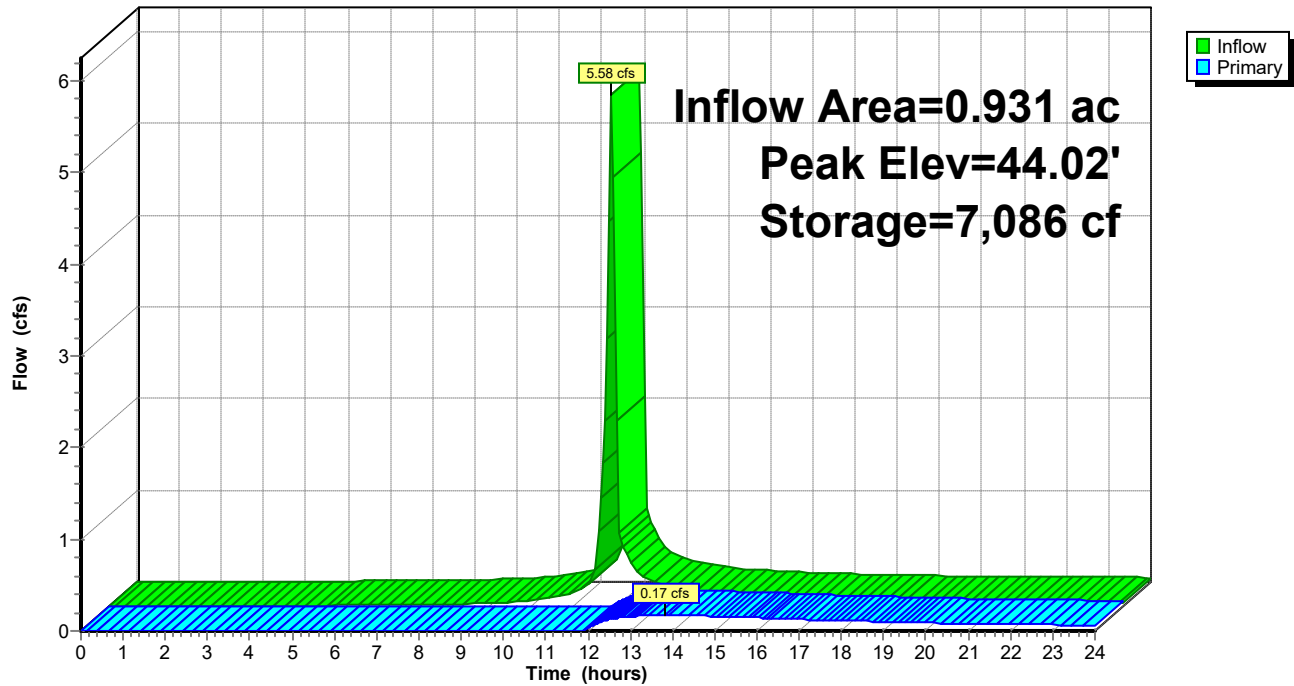

240020-Southern States Parcel

Prepared by Lane Engineering, LLC

HydroCAD® 10.00-17 s/n 03788 © 2016 HydroCAD Software Solutions LLC

240020 - Southern States Redevelopment

Type II 24-hr 10-yr Rainfall=5.30"

Printed 2/7/2024

Page 217

Stage-Area-Storage for Pond SGW#2: SGW#2

Elevation (feet)	Surface (sq-ft)	Storage (cubic-feet)	Elevation (feet)	Surface (sq-ft)	Storage (cubic-feet)
42.05	1,891	0	44.60	5,638	10,171
42.10	1,974	97	44.65	5,700	10,454
42.15	2,059	197	44.70	5,762	10,741
42.20	2,145	303	44.75	5,825	11,031
42.25	2,233	412	44.80	5,888	11,324
42.30	2,323	526	44.85	5,951	11,619
42.35	2,415	644	44.90	6,014	11,919
42.40	2,509	767	44.95	6,078	12,221
42.45	2,604	895	45.00	6,142	12,526
42.50	2,702	1,028	45.05	6,207	12,835
42.55	2,800	1,165			
42.60	2,901	1,308			
42.65	3,004	1,456			
42.70	3,108	1,608			
42.75	3,214	1,766			
42.80	3,322	1,930			
42.85	3,432	2,099			
42.90	3,543	2,273			
42.95	3,656	2,453			
43.00	3,771	2,639			
43.05	3,888	2,830			
43.10	3,939	3,026			
43.15	3,991	3,224			
43.20	4,043	3,425			
43.25	4,096	3,628			
43.30	4,148	3,835			
43.35	4,201	4,043			
43.40	4,255	4,255			
43.45	4,309	4,469			
43.50	4,363	4,686			
43.55	4,417	4,905			
43.60	4,472	5,127			
43.65	4,527	5,352			
43.70	4,582	5,580			
43.75	4,638	5,810			
43.80	4,694	6,044			
43.85	4,751	6,280			
43.90	4,808	6,519			
43.95	4,865	6,761			
44.00	4,922	7,005			
44.05	4,980	7,253			
44.10	5,038	7,503			
44.15	5,097	7,757			
44.20	5,155	8,013			
44.25	5,215	8,272			
44.30	5,274	8,535			
44.35	5,334	8,800			
44.40	5,394	9,068			
44.45	5,455	9,339			
44.50	5,515	9,613			
44.55	5,577	9,891			

240020-Southern States Parcel

Prepared by Lane Engineering, LLC

HydroCAD® 10.00-17 s/n 03788 © 2016 HydroCAD Software Solutions LLC

240020 - Southern States Redevelopment

Type II 24-hr 10-yr Rainfall=5.30"

Printed 2/7/2024

Page 218

Summary for Pond TOE1: SDI/OS#1

Inflow Area = 8.641 ac, 68.11% Impervious, Inflow Depth > 2.91" for 10-yr event
Inflow = 11.48 cfs @ 11.99 hrs, Volume= 2.099 af
Outflow = 11.48 cfs @ 11.99 hrs, Volume= 2.099 af, Atten= 0%, Lag= 0.0 min
Primary = 11.48 cfs @ 11.99 hrs, Volume= 2.099 af

Routing by Dyn-Stor-Ind method, Time Span= 0.00-24.00 hrs, dt= 0.05 hrs


Peak Elev= 39.49' @ 11.99 hrs

Flood Elev= 42.50'

Device	Routing	Invert	Outlet Devices
#1	Primary	37.83'	30.0" Round 30" HDPE L= 46.0' Box, headwall w/3 square edges, Ke= 0.500 Inlet / Outlet Invert= 37.83' / 37.60' S= 0.0050 '/ Cc= 0.900 n= 0.012, Flow Area= 4.91 sf

Primary OutFlow Max=11.27 cfs @ 11.99 hrs HW=39.47' TW=0.00' (Dynamic Tailwater)
↑1=30" HDPE (Barrel Controls 11.27 cfs @ 4.69 fps)

Pond TOE1: SDI/OS#1

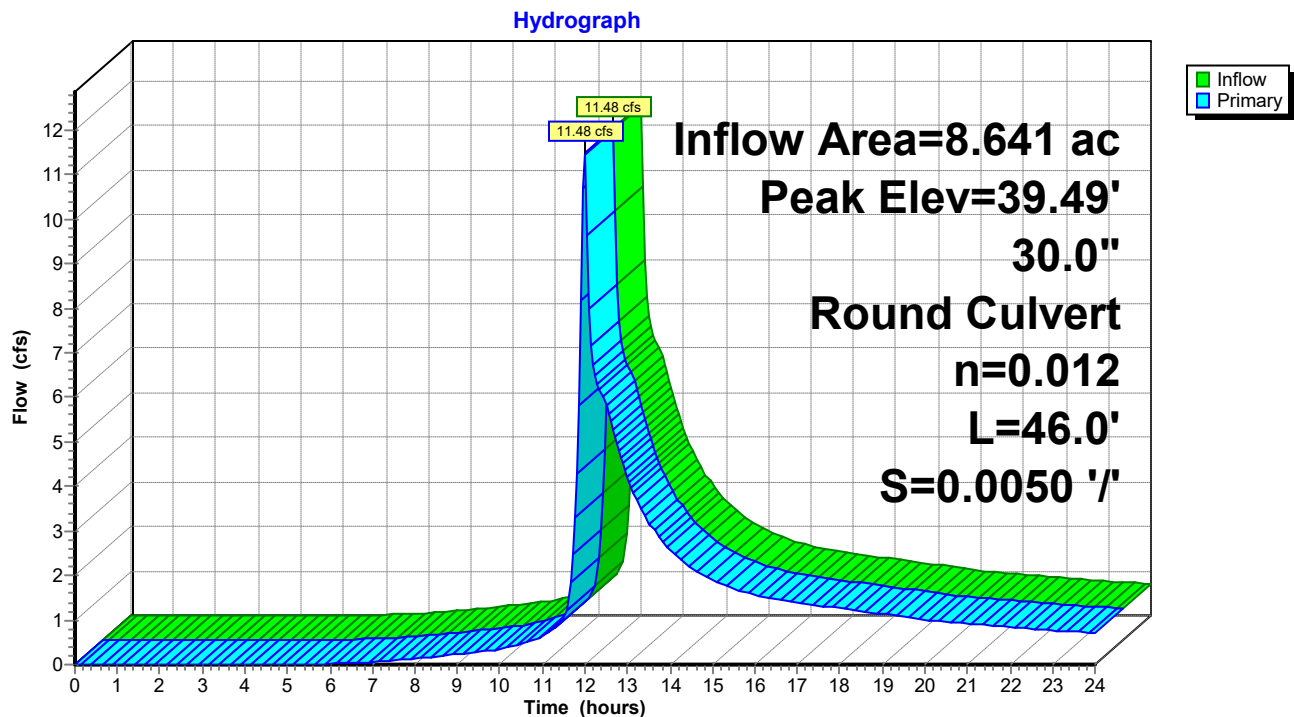

240020-Southern States Parcel

Prepared by Lane Engineering, LLC

HydroCAD® 10.00-17 s/n 03788 © 2016 HydroCAD Software Solutions LLC

240020 - Southern States Redevelopment

Type II 24-hr 10-yr Rainfall=5.30"

Printed 2/7/2024

Page 219

Stage-Area-Storage for Pond TOE1: SDI/OS#1

Elevation (feet)	Storage (cubic-feet)	Elevation (feet)	Storage (cubic-feet)
37.83	0	40.38	0
37.88	0	40.43	0
37.93	0	40.48	0
37.98	0	40.53	0
38.03	0	40.58	0
38.08	0	40.63	0
38.13	0	40.68	0
38.18	0	40.73	0
38.23	0	40.78	0
38.28	0	40.83	0
38.33	0	40.88	0
38.38	0	40.93	0
38.43	0	40.98	0
38.48	0	41.03	0
38.53	0	41.08	0
38.58	0	41.13	0
38.63	0	41.18	0
38.68	0	41.23	0
38.73	0	41.28	0
38.78	0	41.33	0
38.83	0	41.38	0
38.88	0	41.43	0
38.93	0	41.48	0
38.98	0	41.53	0
39.03	0	41.58	0
39.08	0	41.63	0
39.13	0	41.68	0
39.18	0	41.73	0
39.23	0	41.78	0
39.28	0	41.83	0
39.33	0	41.88	0
39.38	0	41.93	0
39.43	0	41.98	0
39.48	0	42.03	0
39.53	0	42.08	0
39.58	0	42.13	0
39.63	0	42.18	0
39.68	0	42.23	0
39.73	0	42.28	0
39.78	0	42.33	0
39.83	0	42.38	0
39.88	0	42.43	0
39.93	0	42.48	0
39.98	0		
40.03	0		
40.08	0		
40.13	0		
40.18	0		
40.23	0		
40.28	0		
40.33	0		

240020-Southern States Parcel

Prepared by Lane Engineering, LLC

HydroCAD® 10.00-17 s/n 03788 © 2016 HydroCAD Software Solutions LLC

240020 - Southern States Redevelopment

Type II 24-hr 10-yr Rainfall=5.30"

Printed 2/7/2024

Page 220

Summary for Pond TOE2: SDMH

Inflow Area = 6.327 ac, 65.83% Impervious, Inflow Depth > 3.15" for 10-yr event
Inflow = 10.81 cfs @ 11.98 hrs, Volume= 1.662 af
Outflow = 10.81 cfs @ 11.98 hrs, Volume= 1.662 af, Atten= 0%, Lag= 0.0 min
Primary = 10.81 cfs @ 11.98 hrs, Volume= 1.662 af

Routing by Dyn-Stor-Ind method, Time Span= 0.00-24.00 hrs, dt= 0.05 hrs

Peak Elev= 39.92' @ 12.01 hrs


Flood Elev= 43.30'

Device	Routing	Invert	Outlet Devices
#1	Primary	38.25'	30.0" Round 30" HDPE L= 64.0' Box, headwall w/3 rounded edges, Ke= 0.200 Inlet / Outlet Invert= 38.25' / 37.93' S= 0.0050 '/ Cc= 0.900 n= 0.012, Flow Area= 4.91 sf

Primary OutFlow Max=9.37 cfs @ 11.98 hrs HW=39.88' TW=39.46' (Dynamic Tailwater)
↑ **1=30" HDPE** (Outlet Controls 9.37 cfs @ 3.94 fps)

Pond TOE2: SDMH

Hydrograph

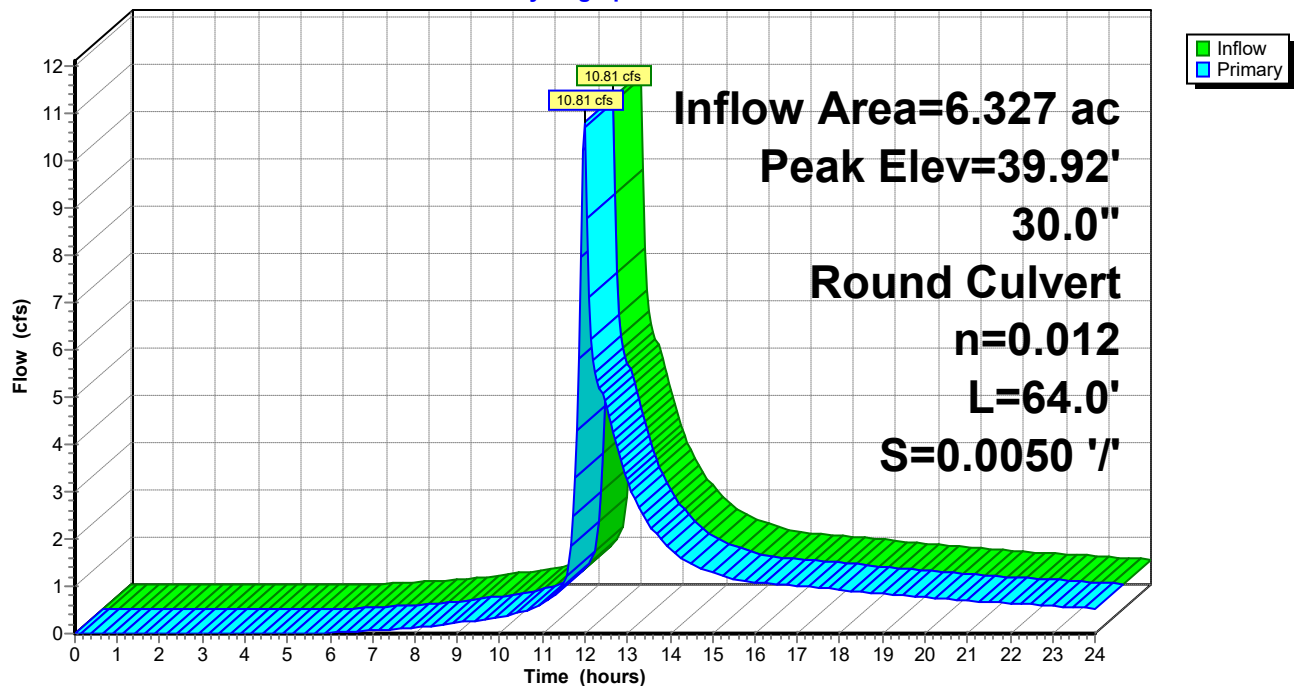

240020-Southern States Parcel

Prepared by Lane Engineering, LLC

HydroCAD® 10.00-17 s/n 03788 © 2016 HydroCAD Software Solutions LLC

240020 - Southern States Redevelopment

Type II 24-hr 10-yr Rainfall=5.30"

Printed 2/7/2024

Page 221

Stage-Area-Storage for Pond TOE2: SDMH

Elevation (feet)	Storage (cubic-feet)	Elevation (feet)	Storage (cubic-feet)	Elevation (feet)	Storage (cubic-feet)
38.25	0	40.29	0	42.33	0
38.29	0	40.33	0	42.37	0
38.33	0	40.37	0	42.41	0
38.37	0	40.41	0	42.45	0
38.41	0	40.45	0	42.49	0
38.45	0	40.49	0	42.53	0
38.49	0	40.53	0	42.57	0
38.53	0	40.57	0	42.61	0
38.57	0	40.61	0	42.65	0
38.61	0	40.65	0	42.69	0
38.65	0	40.69	0	42.73	0
38.69	0	40.73	0	42.77	0
38.73	0	40.77	0	42.81	0
38.77	0	40.81	0	42.85	0
38.81	0	40.85	0	42.89	0
38.85	0	40.89	0	42.93	0
38.89	0	40.93	0	42.97	0
38.93	0	40.97	0	43.01	0
38.97	0	41.01	0	43.05	0
39.01	0	41.05	0	43.09	0
39.05	0	41.09	0	43.13	0
39.09	0	41.13	0	43.17	0
39.13	0	41.17	0	43.21	0
39.17	0	41.21	0	43.25	0
39.21	0	41.25	0	43.29	0
39.25	0	41.29	0		
39.29	0	41.33	0		
39.33	0	41.37	0		
39.37	0	41.41	0		
39.41	0	41.45	0		
39.45	0	41.49	0		
39.49	0	41.53	0		
39.53	0	41.57	0		
39.57	0	41.61	0		
39.61	0	41.65	0		
39.65	0	41.69	0		
39.69	0	41.73	0		
39.73	0	41.77	0		
39.77	0	41.81	0		
39.81	0	41.85	0		
39.85	0	41.89	0		
39.89	0	41.93	0		
39.93	0	41.97	0		
39.97	0	42.01	0		
40.01	0	42.05	0		
40.05	0	42.09	0		
40.09	0	42.13	0		
40.13	0	42.17	0		
40.17	0	42.21	0		
40.21	0	42.25	0		
40.25	0	42.29	0		

240020-Southern States Parcel

Prepared by Lane Engineering, LLC

HydroCAD® 10.00-17 s/n 03788 © 2016 HydroCAD Software Solutions LLC

240020 - Southern States Redevelopment

Type II 24-hr 10-yr Rainfall=5.30"

Printed 2/7/2024

Page 222

Summary for Pond TOE3: SDMH

Inflow Area = 6.327 ac, 65.83% Impervious, Inflow Depth > 3.15" for 10-yr event
Inflow = 10.81 cfs @ 11.98 hrs, Volume= 1.662 af
Outflow = 10.81 cfs @ 11.98 hrs, Volume= 1.662 af, Atten= 0%, Lag= 0.0 min
Primary = 10.81 cfs @ 11.98 hrs, Volume= 1.662 af

Routing by Dyn-Stor-Ind method, Time Span= 0.00-24.00 hrs, dt= 0.05 hrs

Peak Elev= 40.75' @ 12.00 hrs


Flood Elev= 45.90'

Device	Routing	Invert	Outlet Devices
#1	Primary	39.21'	30.0" Round 30" HDPE L= 172.0' Box, headwall w/3 rounded edges, Ke= 0.200 Inlet / Outlet Invert= 39.21' / 38.35' S= 0.0050 '/ Cc= 0.900 n= 0.012, Flow Area= 4.91 sf

Primary OutFlow Max=9.64 cfs @ 11.98 hrs HW=40.71' TW=39.88' (Dynamic Tailwater)
↑ **1=30" HDPE** (Outlet Controls 9.64 cfs @ 4.48 fps)

Pond TOE3: SDMH

Hydrograph

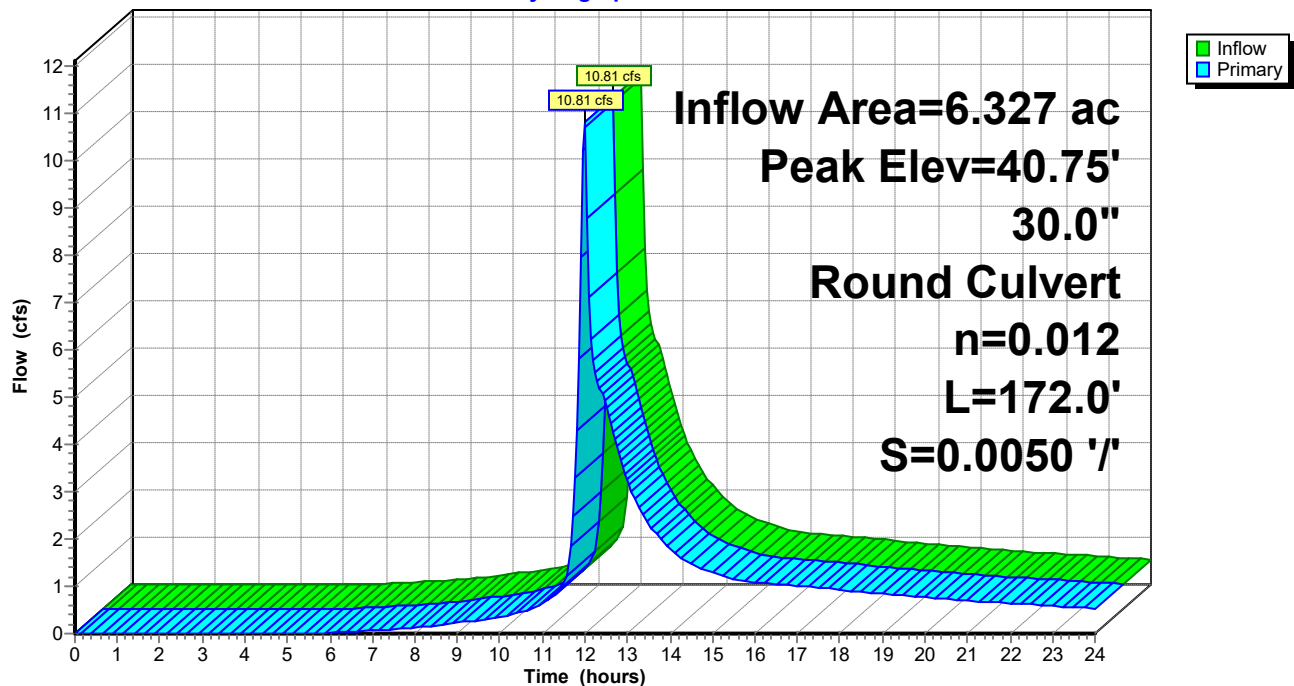

240020-Southern States Parcel

Prepared by Lane Engineering, LLC

HydroCAD® 10.00-17 s/n 03788 © 2016 HydroCAD Software Solutions LLC

240020 - Southern States Redevelopment

Type II 24-hr 10-yr Rainfall=5.30"

Printed 2/7/2024

Page 223

Stage-Area-Storage for Pond TOE3: SDMH

Elevation (feet)	Storage (cubic-feet)	Elevation (feet)	Storage (cubic-feet)
39.21	0	44.31	0
39.31	0	44.41	0
39.41	0	44.51	0
39.51	0	44.61	0
39.61	0	44.71	0
39.71	0	44.81	0
39.81	0	44.91	0
39.91	0	45.01	0
40.01	0	45.11	0
40.11	0	45.21	0
40.21	0	45.31	0
40.31	0	45.41	0
40.41	0	45.51	0
40.51	0	45.61	0
40.61	0	45.71	0
40.71	0	45.81	0
40.81	0		
40.91	0		
41.01	0		
41.11	0		
41.21	0		
41.31	0		
41.41	0		
41.51	0		
41.61	0		
41.71	0		
41.81	0		
41.91	0		
42.01	0		
42.11	0		
42.21	0		
42.31	0		
42.41	0		
42.51	0		
42.61	0		
42.71	0		
42.81	0		
42.91	0		
43.01	0		
43.11	0		
43.21	0		
43.31	0		
43.41	0		
43.51	0		
43.61	0		
43.71	0		
43.81	0		
43.91	0		
44.01	0		
44.11	0		
44.21	0		

240020-Southern States Parcel

Prepared by Lane Engineering, LLC

HydroCAD® 10.00-17 s/n 03788 © 2016 HydroCAD Software Solutions LLC

240020 - Southern States Redevelopment

Type II 24-hr 10-yr Rainfall=5.30"

Printed 2/7/2024

Page 224

Summary for Pond TOE4: SDI/OS #2

Inflow Area = 6.327 ac, 65.83% Impervious, Inflow Depth > 3.15" for 10-yr event
Inflow = 10.81 cfs @ 11.98 hrs, Volume= 1.662 af
Outflow = 10.81 cfs @ 11.98 hrs, Volume= 1.662 af, Atten= 0%, Lag= 0.0 min
Primary = 10.81 cfs @ 11.98 hrs, Volume= 1.662 af

Routing by Dyn-Stor-Ind method, Time Span= 0.00-24.00 hrs, dt= 0.05 hrs


Peak Elev= 43.06' @ 11.99 hrs

Flood Elev= 45.05'

Device	Routing	Invert	Outlet Devices
#1	Primary	41.70'	30.0" Round 30" HPDE L= 341.0' Box, headwall w/3 square edges, Ke= 0.500 Inlet / Outlet Invert= 41.70' / 39.31' S= 0.0070 '/ Cc= 0.900 n= 0.012, Flow Area= 4.91 sf

Primary OutFlow Max=10.36 cfs @ 11.98 hrs HW=43.04' TW=40.71' (Dynamic Tailwater)
↑ **1=30" HPDE** (Outlet Controls 10.36 cfs @ 5.60 fps)

Pond TOE4: SDI/OS #2

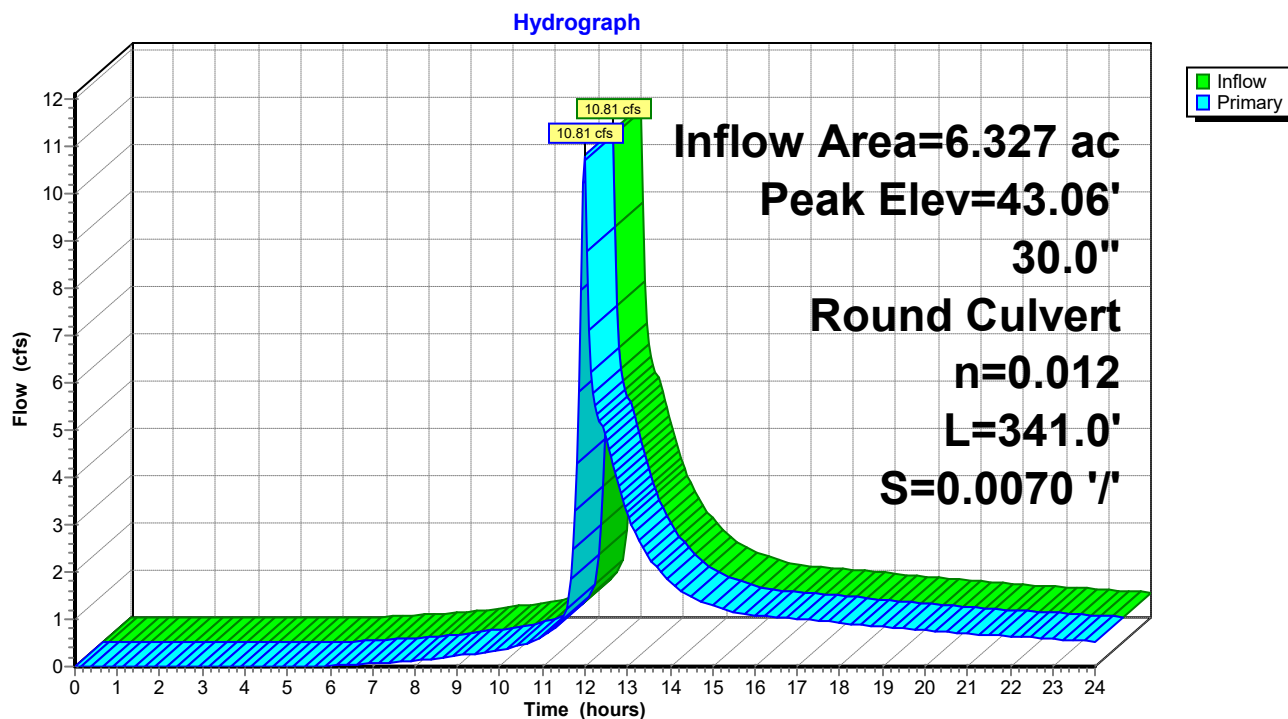

240020-Southern States Parcel

Prepared by Lane Engineering, LLC

HydroCAD® 10.00-17 s/n 03788 © 2016 HydroCAD Software Solutions LLC

240020 - Southern States Redevelopment

Type II 24-hr 10-yr Rainfall=5.30"

Printed 2/7/2024

Page 225

Stage-Area-Storage for Pond TOE4: SDI/OS #2

Elevation (feet)	Storage (cubic-feet)	Elevation (feet)	Storage (cubic-feet)
41.70	0	44.25	0
41.75	0	44.30	0
41.80	0	44.35	0
41.85	0	44.40	0
41.90	0	44.45	0
41.95	0	44.50	0
42.00	0	44.55	0
42.05	0	44.60	0
42.10	0	44.65	0
42.15	0	44.70	0
42.20	0	44.75	0
42.25	0	44.80	0
42.30	0	44.85	0
42.35	0	44.90	0
42.40	0	44.95	0
42.45	0	45.00	0
42.50	0	45.05	0
42.55	0		
42.60	0		
42.65	0		
42.70	0		
42.75	0		
42.80	0		
42.85	0		
42.90	0		
42.95	0		
43.00	0		
43.05	0		
43.10	0		
43.15	0		
43.20	0		
43.25	0		
43.30	0		
43.35	0		
43.40	0		
43.45	0		
43.50	0		
43.55	0		
43.60	0		
43.65	0		
43.70	0		
43.75	0		
43.80	0		
43.85	0		
43.90	0		
43.95	0		
44.00	0		
44.05	0		
44.10	0		
44.15	0		
44.20	0		

240020-Southern States Parcel

Prepared by Lane Engineering, LLC

HydroCAD® 10.00-17 s/n 03788 © 2016 HydroCAD Software Solutions LLC

240020 - Southern States Redevelopment

Type II 24-hr 10-yr Rainfall=5.30"

Printed 2/7/2024


Page 226

Summary for Link PRE: PRE-DEVELOPMENT

Inflow Area = 11.689 ac, 55.03% Impervious, Inflow Depth > 3.25" for 10-yr event
Inflow = 24.74 cfs @ 12.03 hrs, Volume= 3.162 af
Primary = 24.74 cfs @ 12.03 hrs, Volume= 3.162 af, Atten= 0%, Lag= 0.0 min

Primary outflow = Inflow, Time Span= 0.00-24.00 hrs, dt= 0.05 hrs

Link PRE: PRE-DEVELOPMENT

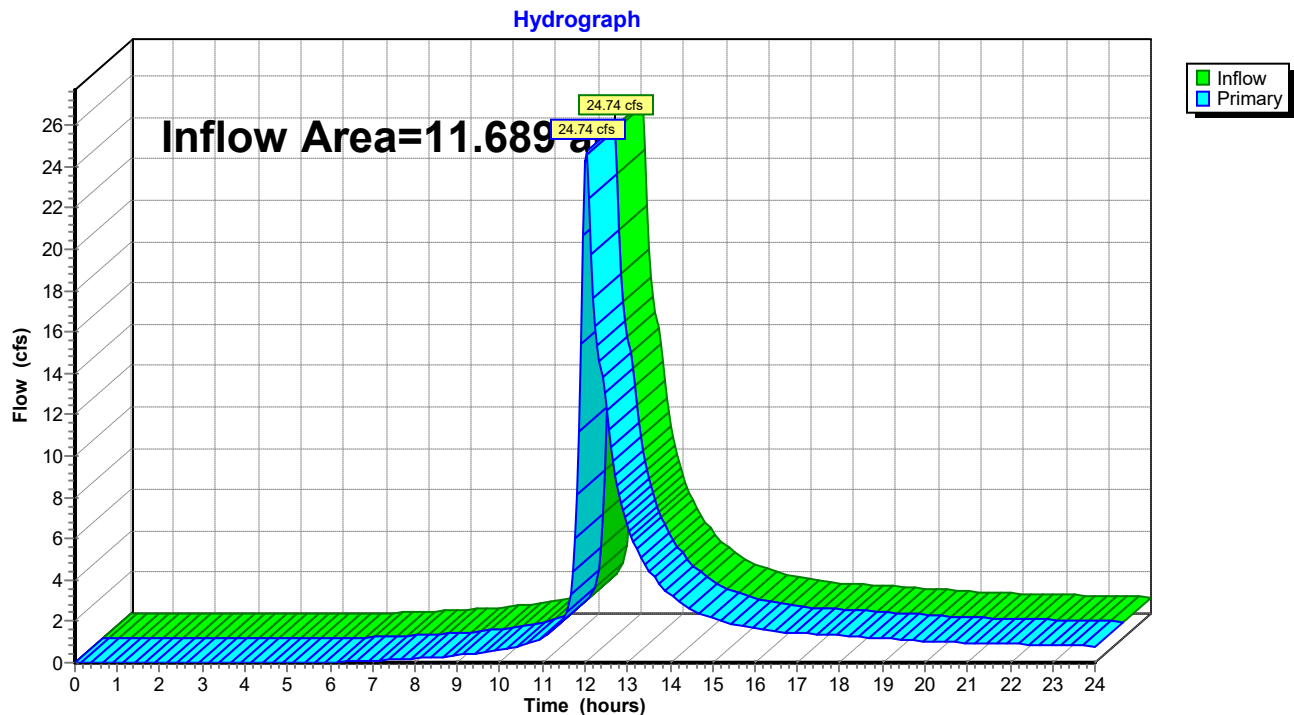

240020-Southern States Parcel

Prepared by Lane Engineering, LLC

HydroCAD® 10.00-17 s/n 03788 © 2016 HydroCAD Software Solutions LLC

240020 - Southern States Redevelopment

Type II 24-hr 10-yr Rainfall=5.30"

Printed 2/7/2024


Page 227

Summary for Link PST: POST-DEVELOPMENT

Inflow Area = 11.689 ac, 65.73% Impervious, Inflow Depth > 3.06" for 10-yr event
Inflow = 21.99 cfs @ 12.01 hrs, Volume= 2.977 af
Primary = 21.99 cfs @ 12.01 hrs, Volume= 2.977 af, Atten= 0%, Lag= 0.0 min

Primary outflow = Inflow, Time Span= 0.00-24.00 hrs, dt= 0.05 hrs

Link PST: POST-DEVELOPMENT

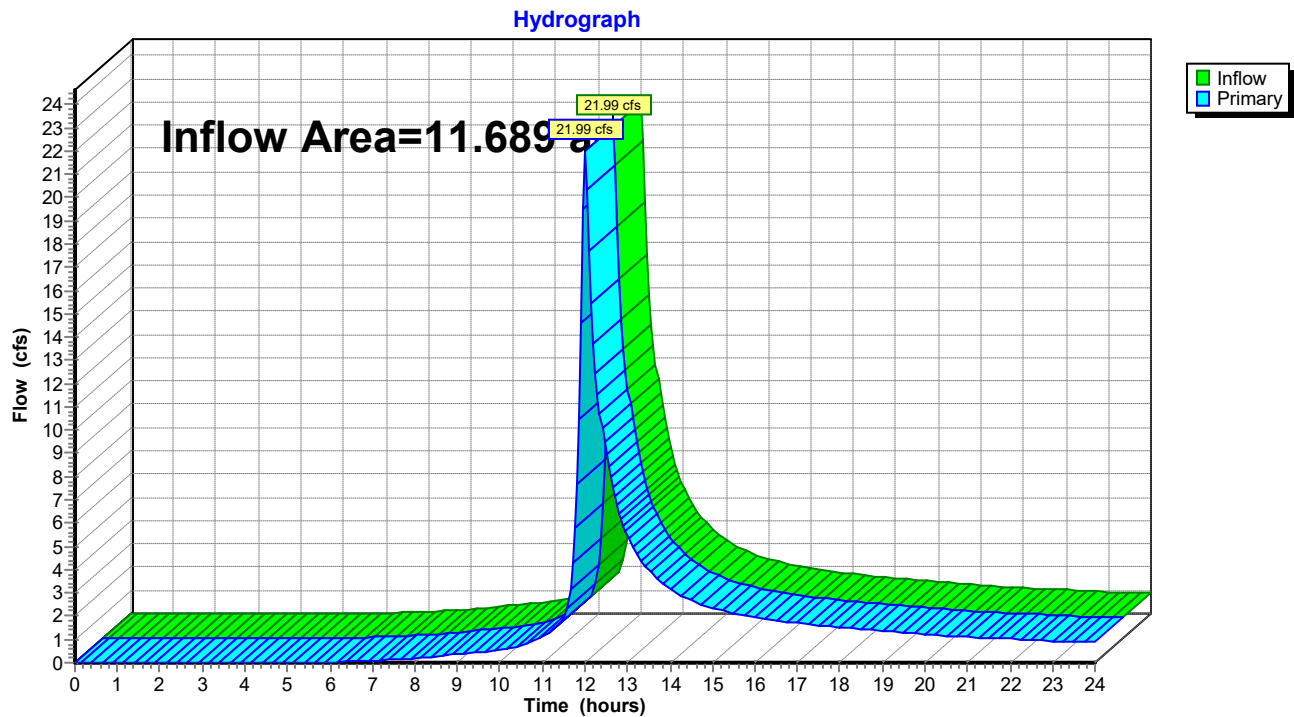

240020-Southern States Parcel

Prepared by Lane Engineering, LLC

HydroCAD® 10.00-17 s/n 03788 © 2016 HydroCAD Software Solutions LLC

240020 - Southern States Redevelopment

Type II 24-hr 100-yr Rainfall=7.60"

Printed 2/7/2024

Page 228

Summary for Subcatchment EX-1: NORTH OF SITE


Runoff = 9.02 cfs @ 11.95 hrs, Volume= 0.488 af, Depth> 5.71"

Runoff by SCS TR-20 method, UH=Delmarva, Weighted-CN, Time Span= 0.00-24.00 hrs, dt= 0.05 hrs
Type II 24-hr 100-yr Rainfall=7.60"

	Area (sf)	CN	Description
*	19,542	98	Gravel Driveway; Bldg; Old foundations
	25,202	74	>75% Grass cover, Good, HSG C
	44,744	84	Weighted Average
	25,202		56.32% Pervious Area
	19,542		43.68% Impervious Area

Tc (min)	Length (feet)	Slope (ft/ft)	Velocity (ft/sec)	Capacity (cfs)	Description
3.8	419	0.0083	1.85		Shallow Concentrated Flow, Compacted Gravel Driveway Paved Kv= 20.3 fps

Subcatchment EX-1: NORTH OF SITE

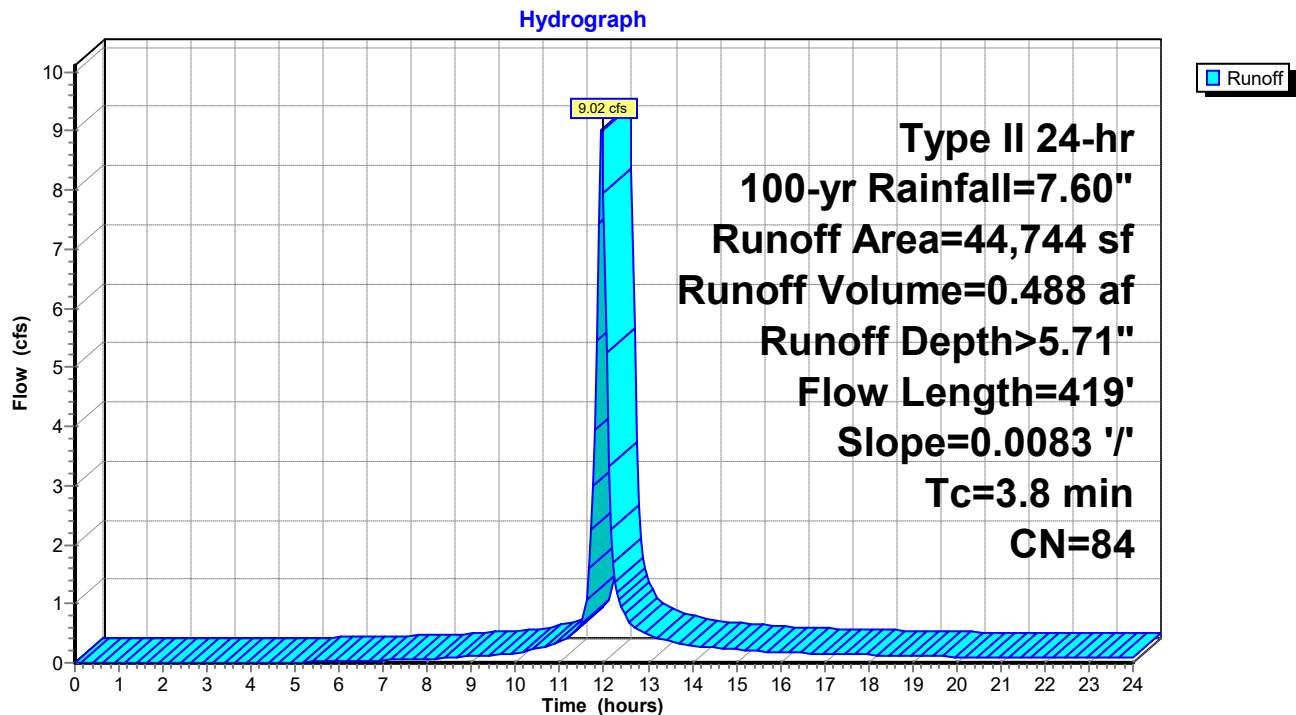

240020-Southern States Parcel

Prepared by Lane Engineering, LLC

HydroCAD® 10.00-17 s/n 03788 © 2016 HydroCAD Software Solutions LLC

240020 - Southern States Redevelopment

Type II 24-hr 100-yr Rainfall=7.60"

Printed 2/7/2024

Page 229

Summary for Subcatchment EX-2: MIDDLE OF SITE

Runoff = 5.31 cfs @ 12.36 hrs, Volume= 0.919 af, Depth> 4.61"

Runoff by SCS TR-20 method, UH=Delmarva, Weighted-CN, Time Span= 0.00-24.00 hrs, dt= 0.05 hrs
Type II 24-hr 100-yr Rainfall=7.60"

	Area (sf)	CN	Description
*	40,056	98	Ex Bldg; Front Parking; US 50
	64,086	61	>75% Grass cover, Good, HSG B
	104,142	75	Weighted Average
	64,086		61.54% Pervious Area
	40,056		38.46% Impervious Area

Tc (min)	Length (feet)	Slope (ft/ft)	Velocity (ft/sec)	Capacity (cfs)	Description
34.4	150	0.0018	0.07		Sheet Flow, Vacant Grassed Lot Grass: Short n= 0.150 P2= 3.40"
1.1	137	0.0189	2.06		Shallow Concentrated Flow, Grassed Lot Grassed Waterway Kv= 15.0 fps
0.1	31	0.0070	4.49	3.52	Pipe Channel, 12" RCP 12.0" Round Area= 0.8 sf Perim= 3.1' r= 0.25' n= 0.011 Concrete pipe, straight & clean
0.6	10	0.0001	0.28	0.02	Pipe Channel, 4" PVC Culverts 4.0" Round Area= 0.1 sf Perim= 1.0' r= 0.08' n= 0.010 PVC, smooth interior
0.3	70	0.0800	4.24		Shallow Concentrated Flow, Grassed Lot Grassed Waterway Kv= 15.0 fps
36.5	398	Total			

240020-Southern States Parcel

Prepared by Lane Engineering, LLC

HydroCAD® 10.00-17 s/n 03788 © 2016 HydroCAD Software Solutions LLC


240020 - Southern States Redevelopment

Type II 24-hr 100-yr Rainfall=7.60"

Printed 2/7/2024

Page 230

Subcatchment EX-2: MIDDLE OF SITE

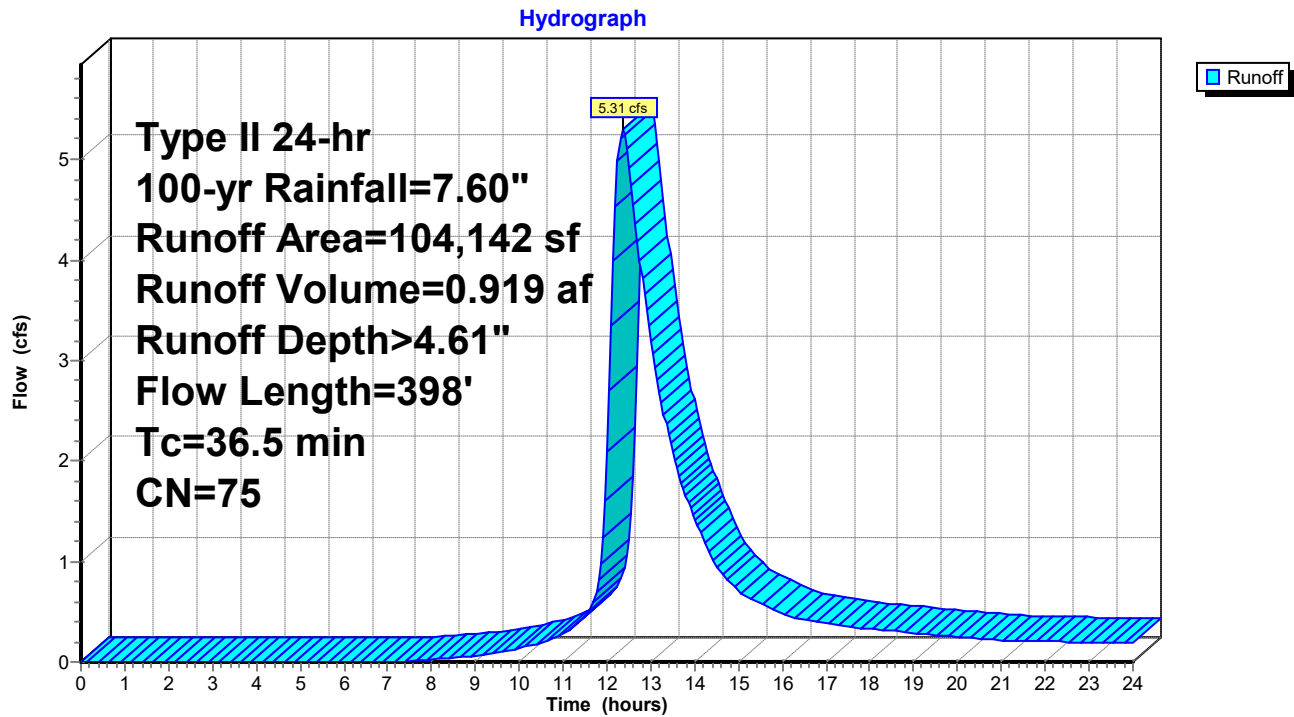

240020-Southern States Parcel

Prepared by Lane Engineering, LLC

HydroCAD® 10.00-17 s/n 03788 © 2016 HydroCAD Software Solutions LLC

240020 - Southern States Redevelopment

Type II 24-hr 100-yr Rainfall=7.60"

Printed 2/7/2024

Page 231

Summary for Subcatchment EX-3: SOUTHERN SITE + US50

Runoff = 4.80 cfs @ 11.99 hrs, Volume= 0.285 af, Depth> 3.56"


Runoff by SCS TR-20 method, UH=Delmarva, Weighted-CN, Time Span= 0.00-24.00 hrs, dt= 0.05 hrs
Type II 24-hr 100-yr Rainfall=7.60"

Area (sf)	CN	Description
37,243	61	>75% Grass cover, Good, HSG B
* 4,619	98	SHA/Route 50
41,862	65	Weighted Average
37,243		88.97% Pervious Area
4,619		11.03% Impervious Area

Tc (min)	Length (feet)	Slope (ft/ft)	Velocity (ft/sec)	Capacity (cfs)	Description
5.9	77	0.0386	0.22		Sheet Flow, Vacant Grassed Lot
					Grass: Short n= 0.150 P2= 3.40"

Subcatchment EX-3: SOUTHERN SITE + US50

Hydrograph

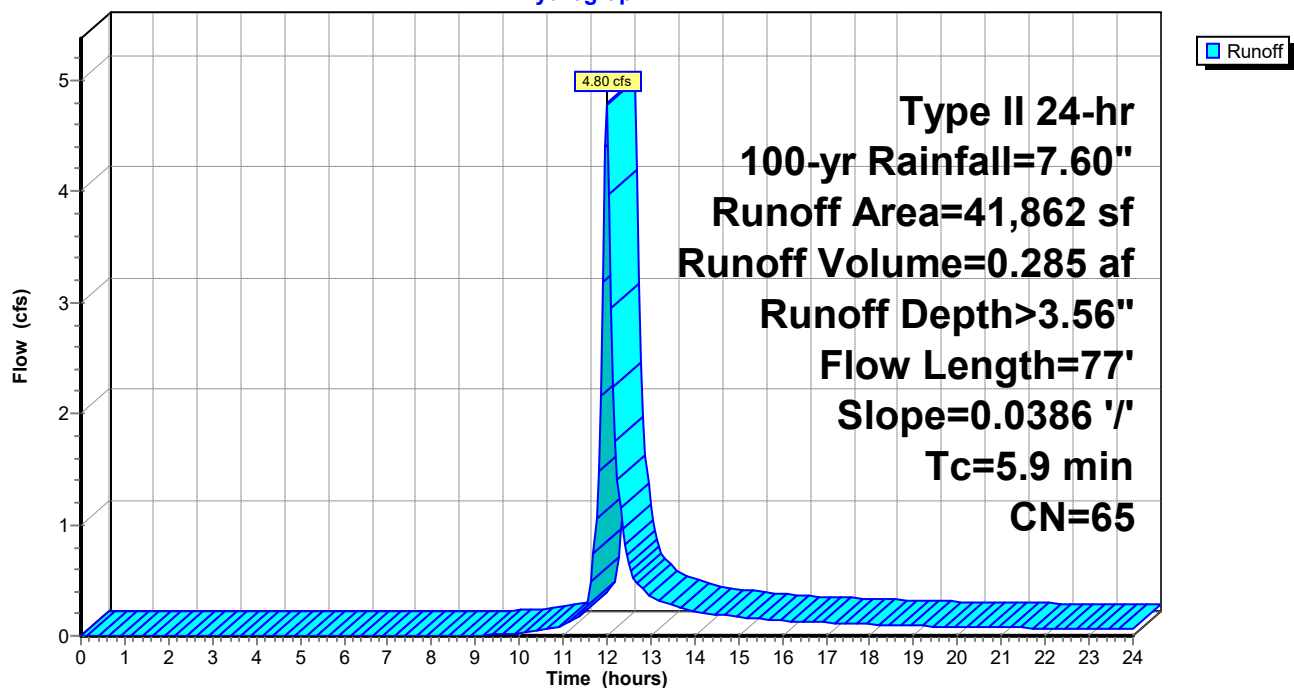

240020-Southern States Parcel

Prepared by Lane Engineering, LLC

HydroCAD® 10.00-17 s/n 03788 © 2016 HydroCAD Software Solutions LLC

240020 - Southern States Redevelopment

Type II 24-hr 100-yr Rainfall=7.60"

Printed 2/7/2024

Page 232


Summary for Subcatchment EX-4: ADJ to Ex SWM Pond

Runoff = 3.01 cfs @ 11.92 hrs, Volume= 0.151 af, Depth> 6.18"

Runoff by SCS TR-20 method, UH=Delmarva, Weighted-CN, Time Span= 0.00-24.00 hrs, dt= 0.05 hrs
Type II 24-hr 100-yr Rainfall=7.60"

	Area (sf)	CN	Description
*	7,479	98	Old foundations
	5,287	74	>75% Grass cover, Good, HSG C
	12,766	88	Weighted Average
	5,287		41.41% Pervious Area
	7,479		58.59% Impervious Area

Tc (min)	Length (feet)	Slope (ft/ft)	Velocity (ft/sec)	Capacity (cfs)	Description
1.7	114	0.0100	1.10		Sheet Flow, Concrete Foundation Smooth surfaces n= 0.011 P2= 3.40"

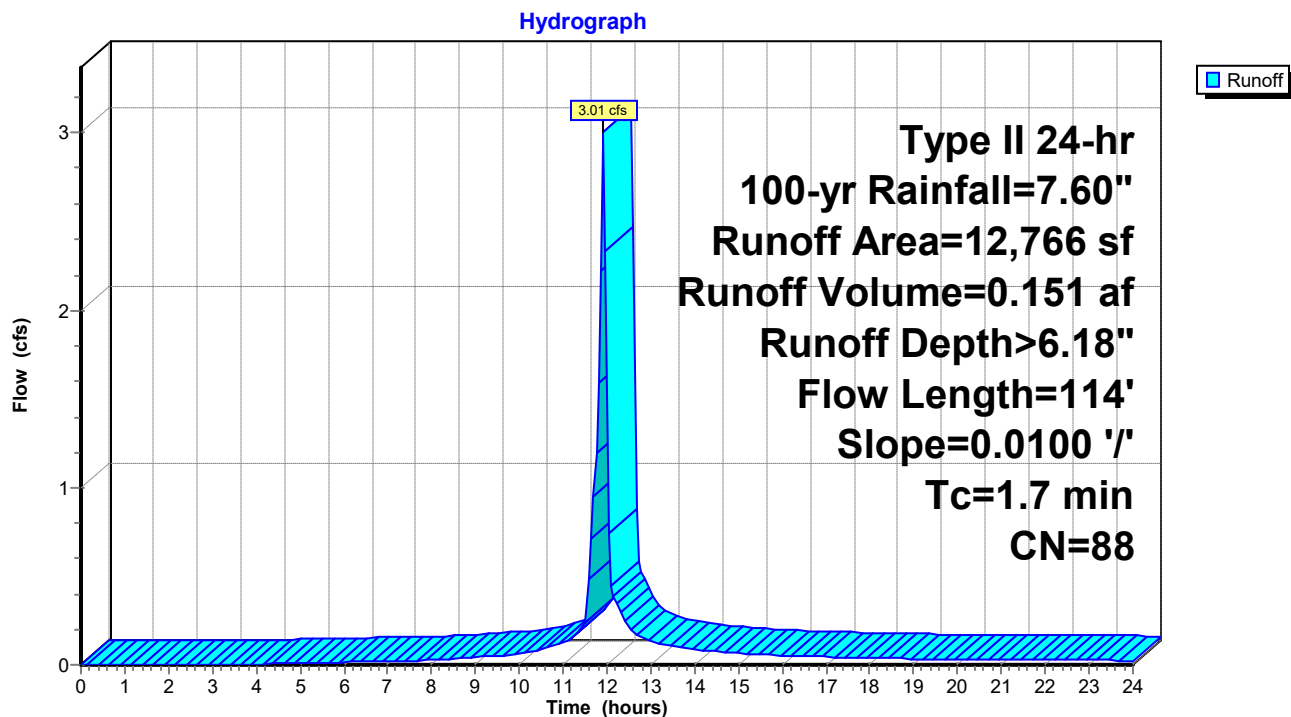Subcatchment EX-4: ADJ to Ex SWM Pond

240020-Southern States Parcel

Prepared by Lane Engineering, LLC

HydroCAD® 10.00-17 s/n 03788 © 2016 HydroCAD Software Solutions LLC

240020 - Southern States Redevelopment

Type II 24-hr 100-yr Rainfall=7.60"

Printed 2/7/2024

Page 233

Summary for Subcatchment G2-A: Commerce Street/G2 Associates


Runoff = 18.87 cfs @ 12.03 hrs, Volume= 1.470 af, Depth> 6.04"

Runoff by SCS TR-20 method, UH=Delmarva, Weighted-CN, Time Span= 0.00-24.00 hrs, dt= 0.05 hrs
Type II 24-hr 100-yr Rainfall=7.60"

Area (ac)	CN	Description
* 2.080	98	G2 Development circa 2005
* 0.840	61	>75% Grass cover, Good, HSG C
2.920	87	Weighted Average
0.840		28.77% Pervious Area
2.080		71.23% Impervious Area

Tc (min)	Length (feet)	Slope (ft/ft)	Velocity (ft/sec)	Capacity (cfs)	Description
9.8					Direct Entry, Tcon from TR-55 Report circa 2005

Subcatchment G2-A: Commerce Street/G2 Associates

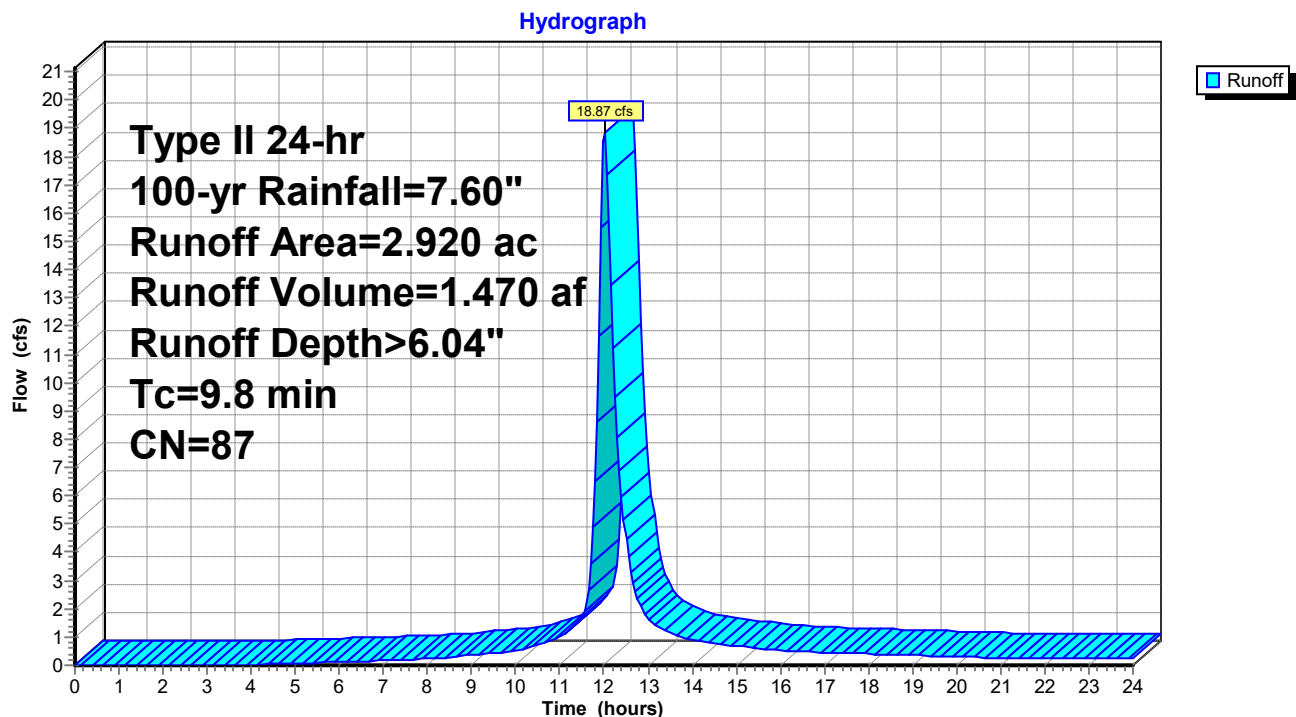

240020-Southern States Parcel

Prepared by Lane Engineering, LLC

HydroCAD® 10.00-17 s/n 03788 © 2016 HydroCAD Software Solutions LLC

240020 - Southern States Redevelopment

Type II 24-hr 100-yr Rainfall=7.60"

Printed 2/7/2024

Page 234

Summary for Subcatchment G2-AA: Commerce Street/G2 Associates

Runoff = 18.87 cfs @ 12.03 hrs, Volume= 1.470 af, Depth> 6.04"


Runoff by SCS TR-20 method, UH=Delmarva, Weighted-CN, Time Span= 0.00-24.00 hrs, dt= 0.05 hrs
Type II 24-hr 100-yr Rainfall=7.60"

Area (ac)	CN	Description
* 2.080	98	G2 Development circa 2005
* 0.840	61	>75% Grass cover, Good, HSG C
2.920	87	Weighted Average
0.840		28.77% Pervious Area
2.080		71.23% Impervious Area

Tc (min)	Length (feet)	Slope (ft/ft)	Velocity (ft/sec)	Capacity (cfs)	Description
9.8					Direct Entry, Tcon from TR-55 Report circa 2005

Subcatchment G2-AA: Commerce Street/G2 Associates

Hydrograph

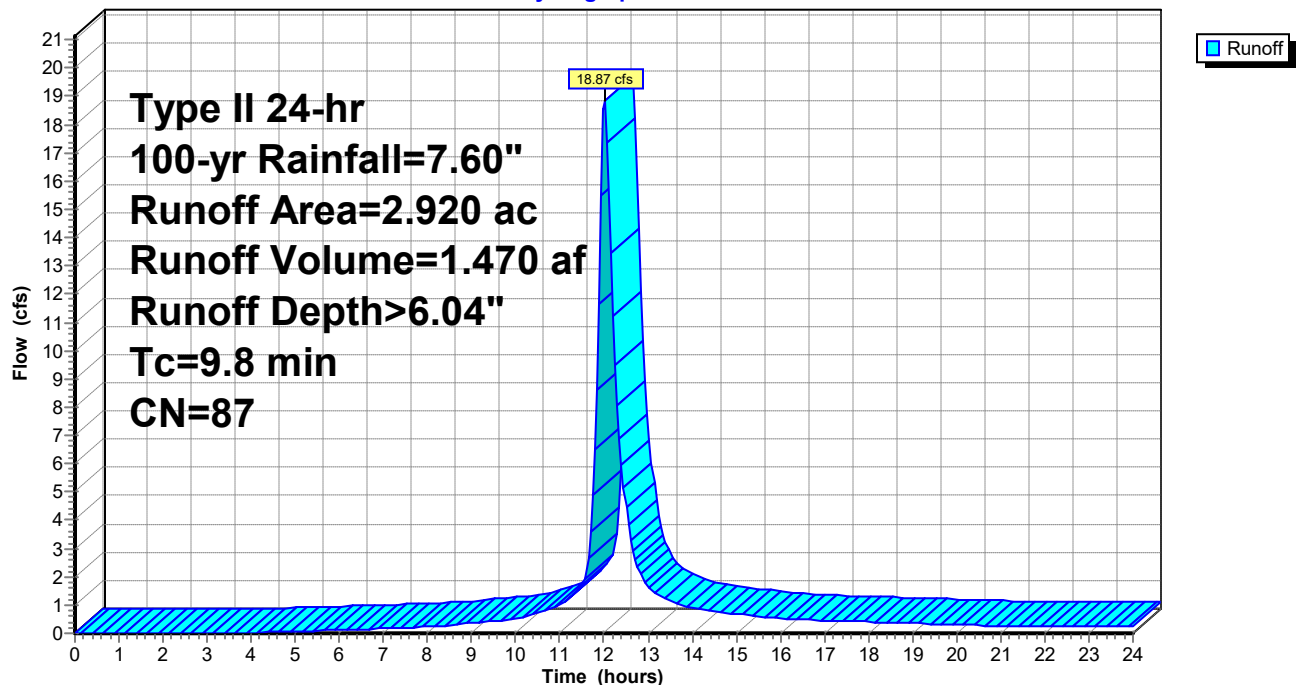

240020-Southern States Parcel

Prepared by Lane Engineering, LLC

HydroCAD® 10.00-17 s/n 03788 © 2016 HydroCAD Software Solutions LLC

240020 - Southern States Redevelopment

Type II 24-hr 100-yr Rainfall=7.60"

Printed 2/7/2024

Page 235

Summary for Subcatchment MB-1: 1/4 Medical Roof

Runoff = 0.79 cfs @ 11.90 hrs, Volume= 0.042 af, Depth> 7.36"


Runoff by SCS TR-20 method, UH=Delmarva, Weighted-CN, Time Span= 0.00-24.00 hrs, dt= 0.05 hrs
Type II 24-hr 100-yr Rainfall=7.60"

	Area (sf)	CN	Description
*	2,987	98	Rear Med. Building Roof
	2,987		100.00% Impervious Area

Tc (min)	Length (feet)	Slope (ft/ft)	Velocity (ft/sec)	Capacity (cfs)	Description
1.0					Direct Entry, Roof

Subcatchment MB-1: 1/4 Medical Roof

Hydrograph

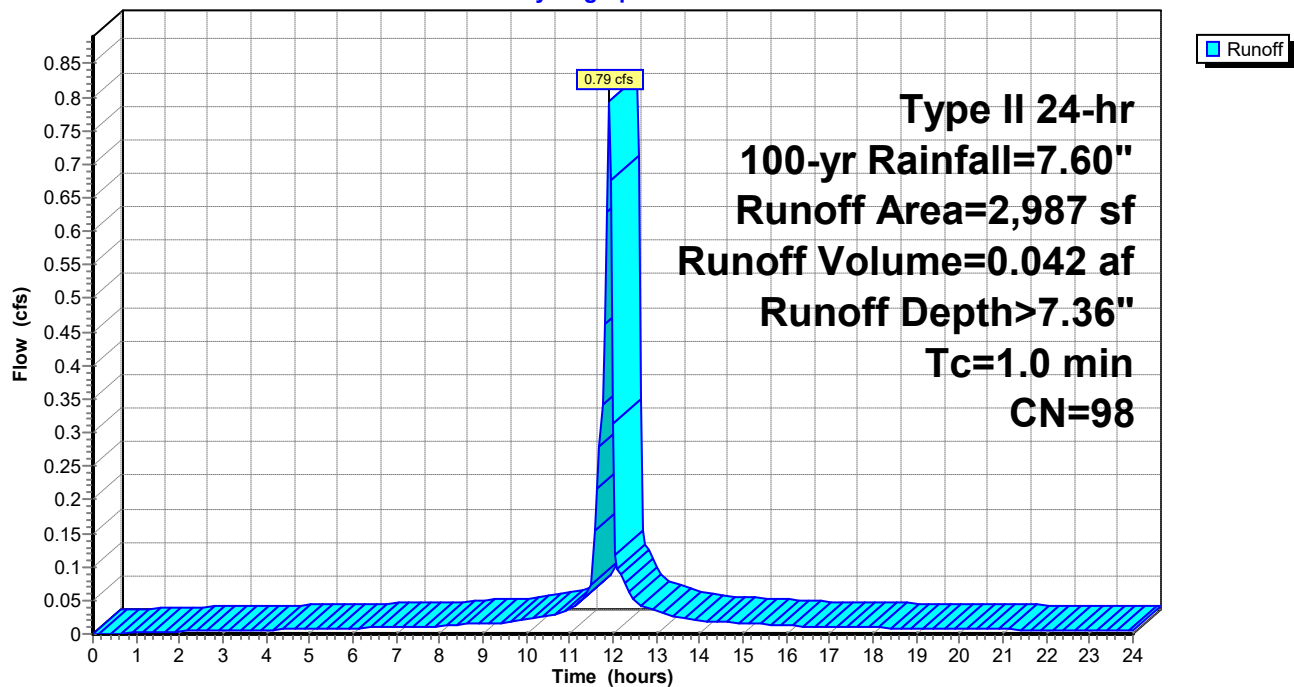

240020-Southern States Parcel

Prepared by Lane Engineering, LLC

HydroCAD® 10.00-17 s/n 03788 © 2016 HydroCAD Software Solutions LLC

240020 - Southern States Redevelopment

Type II 24-hr 100-yr Rainfall=7.60"

Printed 2/7/2024

Page 236

Summary for Subcatchment MB-2: 1/4 Medical Roof

Runoff = 0.84 cfs @ 11.90 hrs, Volume= 0.044 af, Depth> 7.36"


Runoff by SCS TR-20 method, UH=Delmarva, Weighted-CN, Time Span= 0.00-24.00 hrs, dt= 0.05 hrs
Type II 24-hr 100-yr Rainfall=7.60"

	Area (sf)	CN	Description
*	3,158	98	Rear Med. Building Roof
	3,158		100.00% Impervious Area

Tc (min)	Length (feet)	Slope (ft/ft)	Velocity (ft/sec)	Capacity (cfs)	Description
1.0					Direct Entry, Roof

Subcatchment MB-2: 1/4 Medical Roof

Hydrograph

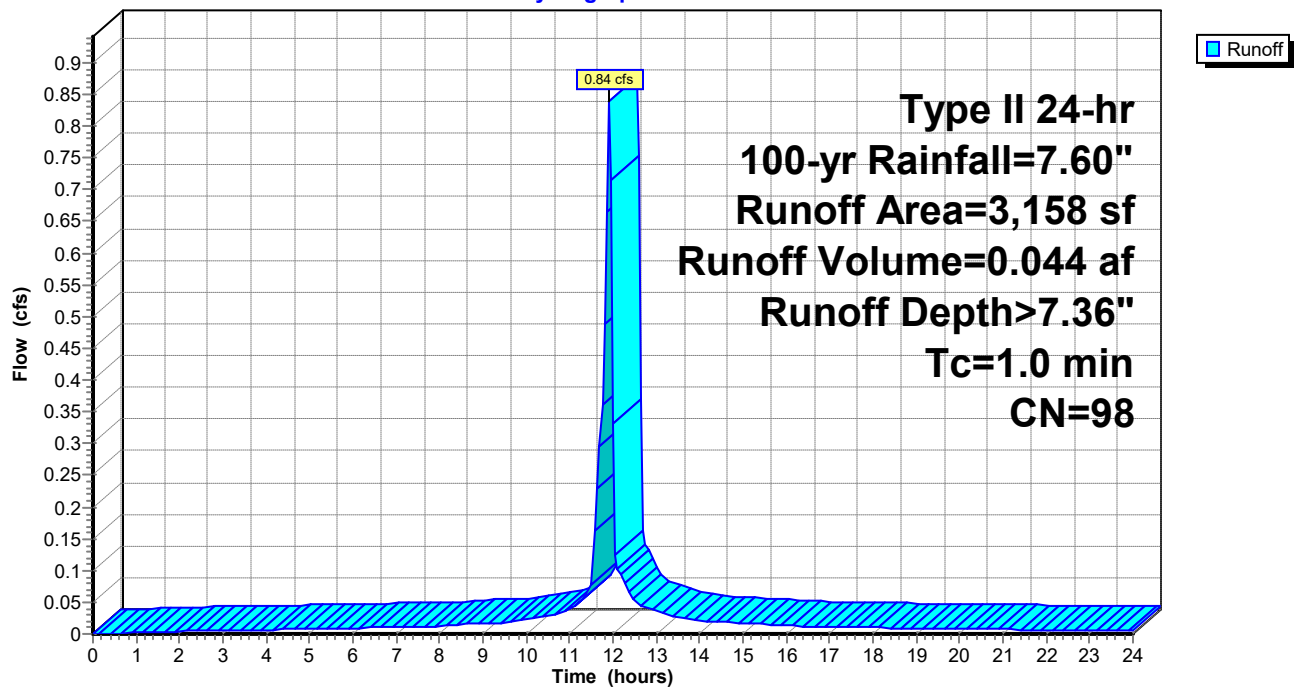

240020-Southern States Parcel

Prepared by Lane Engineering, LLC

HydroCAD® 10.00-17 s/n 03788 © 2016 HydroCAD Software Solutions LLC

240020 - Southern States Redevelopment

Type II 24-hr 100-yr Rainfall=7.60"

Printed 2/7/2024

Page 237

Summary for Subcatchment MB-3: 1/4 Medical Roof

Runoff = 0.84 cfs @ 11.90 hrs, Volume= 0.044 af, Depth> 7.36"


Runoff by SCS TR-20 method, UH=Delmarva, Weighted-CN, Time Span= 0.00-24.00 hrs, dt= 0.05 hrs
Type II 24-hr 100-yr Rainfall=7.60"

	Area (sf)	CN	Description
*	3,158	98	Rear Med. Building Roof
	3,158		100.00% Impervious Area

Tc (min)	Length (feet)	Slope (ft/ft)	Velocity (ft/sec)	Capacity (cfs)	Description
1.0					Direct Entry, Roof

Subcatchment MB-3: 1/4 Medical Roof

Hydrograph

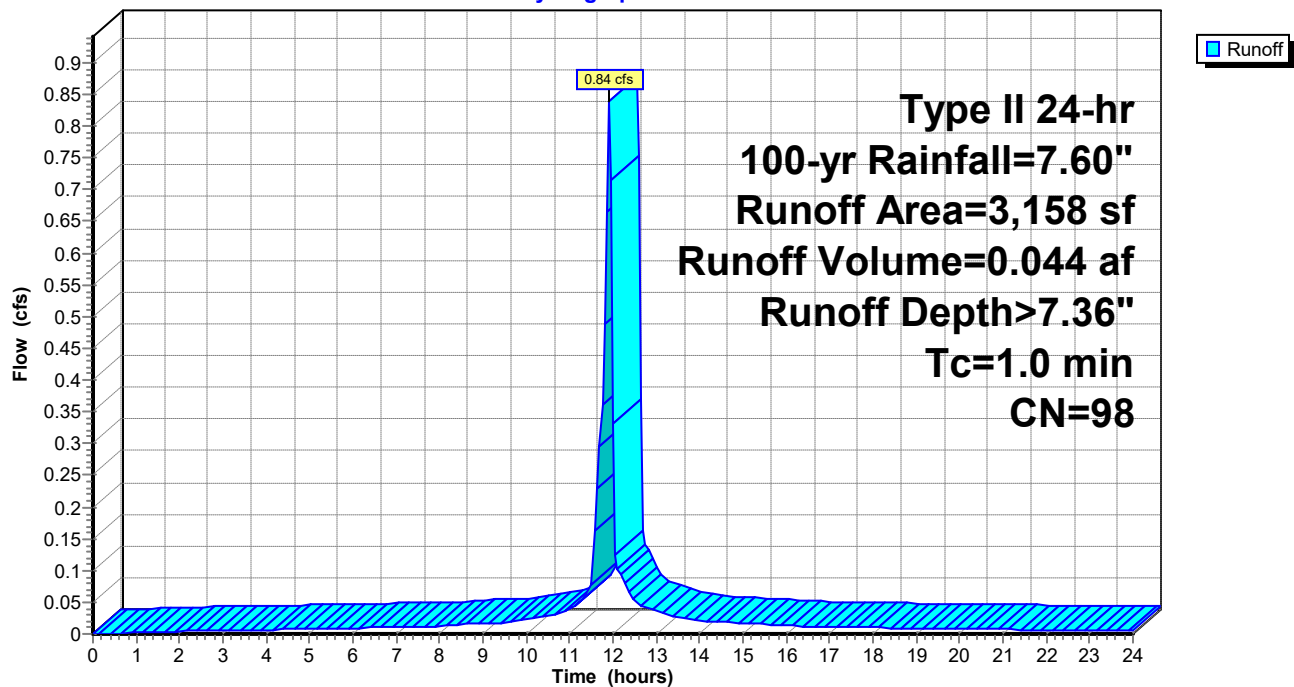

240020-Southern States Parcel

Prepared by Lane Engineering, LLC

HydroCAD® 10.00-17 s/n 03788 © 2016 HydroCAD Software Solutions LLC

240020 - Southern States Redevelopment

Type II 24-hr 100-yr Rainfall=7.60"

Printed 2/7/2024

Page 238

Summary for Subcatchment MB-4: 1/4 Medical Roof

Runoff = 0.79 cfs @ 11.90 hrs, Volume= 0.042 af, Depth> 7.36"


Runoff by SCS TR-20 method, UH=Delmarva, Weighted-CN, Time Span= 0.00-24.00 hrs, dt= 0.05 hrs
Type II 24-hr 100-yr Rainfall=7.60"

	Area (sf)	CN	Description
*	2,987	98	Rear Med. Building Roof
	2,987		100.00% Impervious Area

Tc (min)	Length (feet)	Slope (ft/ft)	Velocity (ft/sec)	Capacity (cfs)	Description
1.0					Direct Entry, Roof

Subcatchment MB-4: 1/4 Medical Roof

Hydrograph

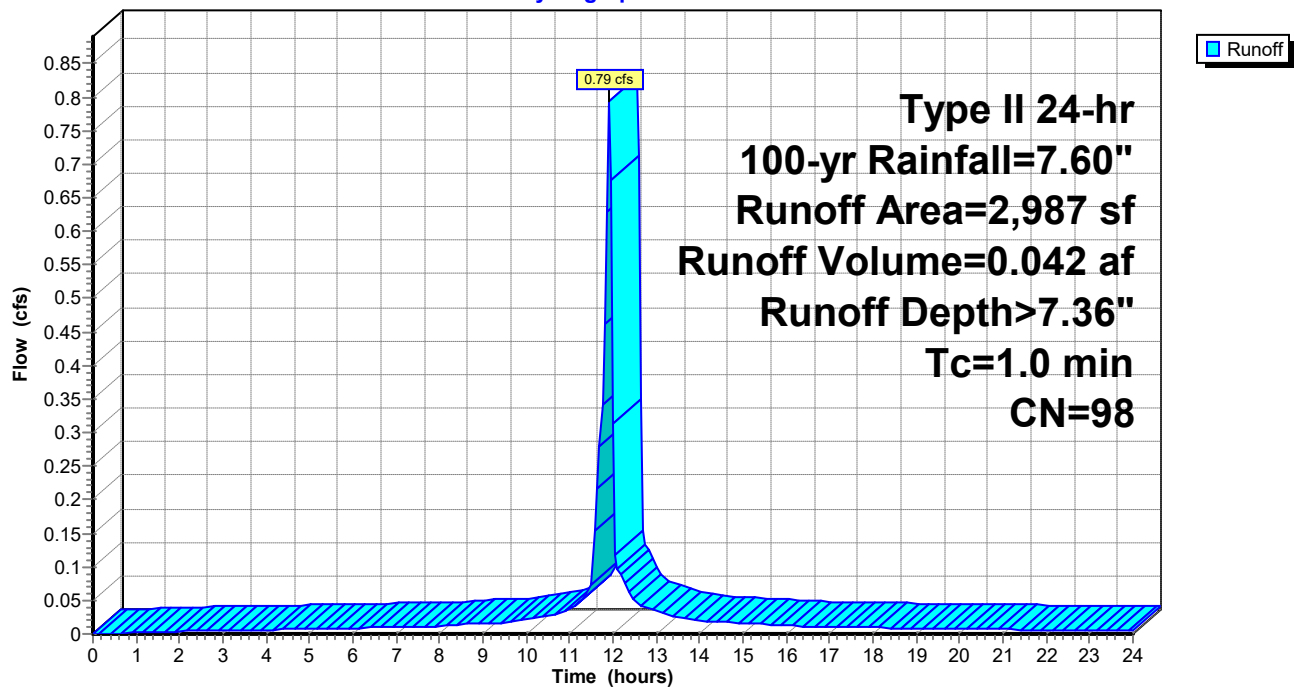

240020-Southern States Parcel

Prepared by Lane Engineering, LLC

HydroCAD® 10.00-17 s/n 03788 © 2016 HydroCAD Software Solutions LLC

240020 - Southern States Redevelopment

Type II 24-hr 100-yr Rainfall=7.60"

Printed 2/7/2024

Page 239

Summary for Subcatchment MY-1: 1/4 Retail Roof


Runoff = 1.16 cfs @ 11.90 hrs, Volume= 0.062 af, Depth> 7.36"

Runoff by SCS TR-20 method, UH=Delmarva, Weighted-CN, Time Span= 0.00-24.00 hrs, dt= 0.05 hrs
Type II 24-hr 100-yr Rainfall=7.60"

	Area (sf)	CN	Description
*	4,375	98	Building Roof
	4,375		100.00% Impervious Area

Tc	Length	Slope	Velocity	Capacity	Description
(min)	(feet)	(ft/ft)	(ft/sec)	(cfs)	
1.0					Direct Entry, Roof

Subcatchment MY-1: 1/4 Retail Roof

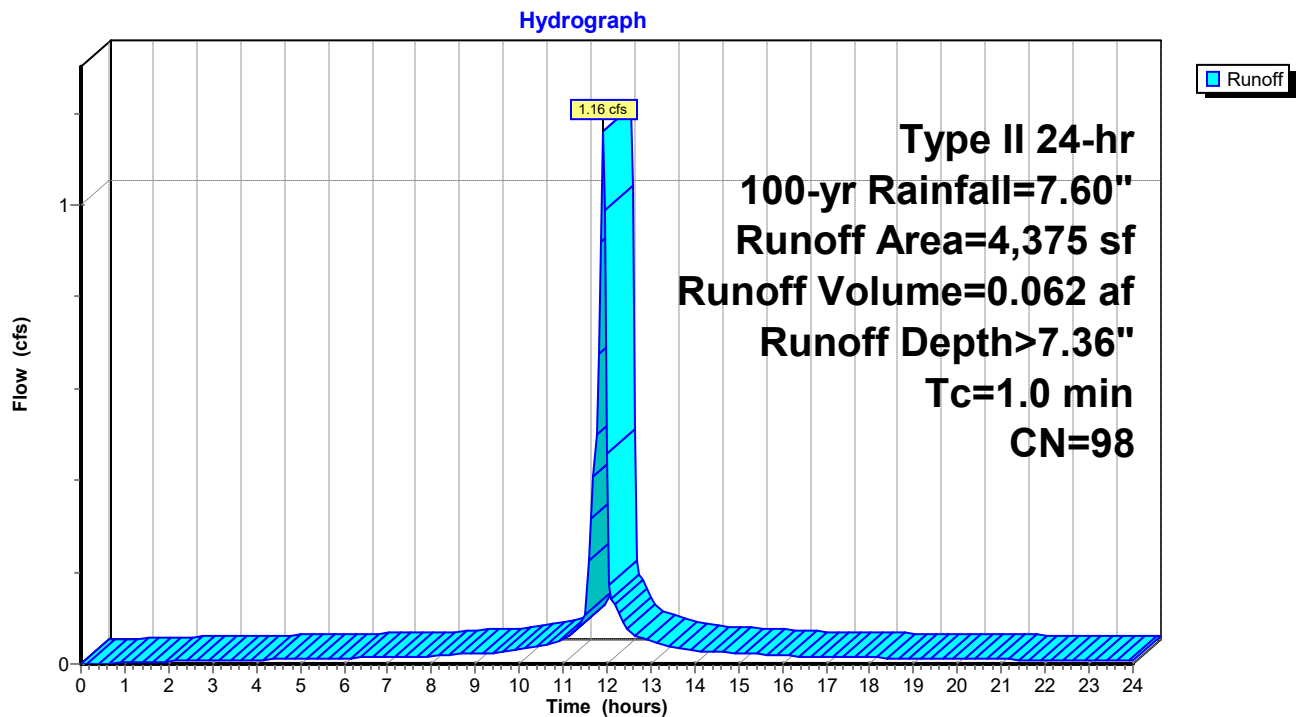

240020-Southern States Parcel

Prepared by Lane Engineering, LLC

HydroCAD® 10.00-17 s/n 03788 © 2016 HydroCAD Software Solutions LLC

240020 - Southern States Redevelopment

Type II 24-hr 100-yr Rainfall=7.60"

Printed 2/7/2024

Page 240

Summary for Subcatchment MY-2: 1/4 Retail Roof


Runoff = 1.20 cfs @ 11.90 hrs, Volume= 0.063 af, Depth> 7.36"

Runoff by SCS TR-20 method, UH=Delmarva, Weighted-CN, Time Span= 0.00-24.00 hrs, dt= 0.05 hrs
Type II 24-hr 100-yr Rainfall=7.60"

	Area (sf)	CN	Description
*	4,505	98	Rear Building Roof
	4,505		100.00% Impervious Area

Tc	Length	Slope	Velocity	Capacity	Description
(min)	(feet)	(ft/ft)	(ft/sec)	(cfs)	
1.0					Direct Entry, Roof

Subcatchment MY-2: 1/4 Retail Roof

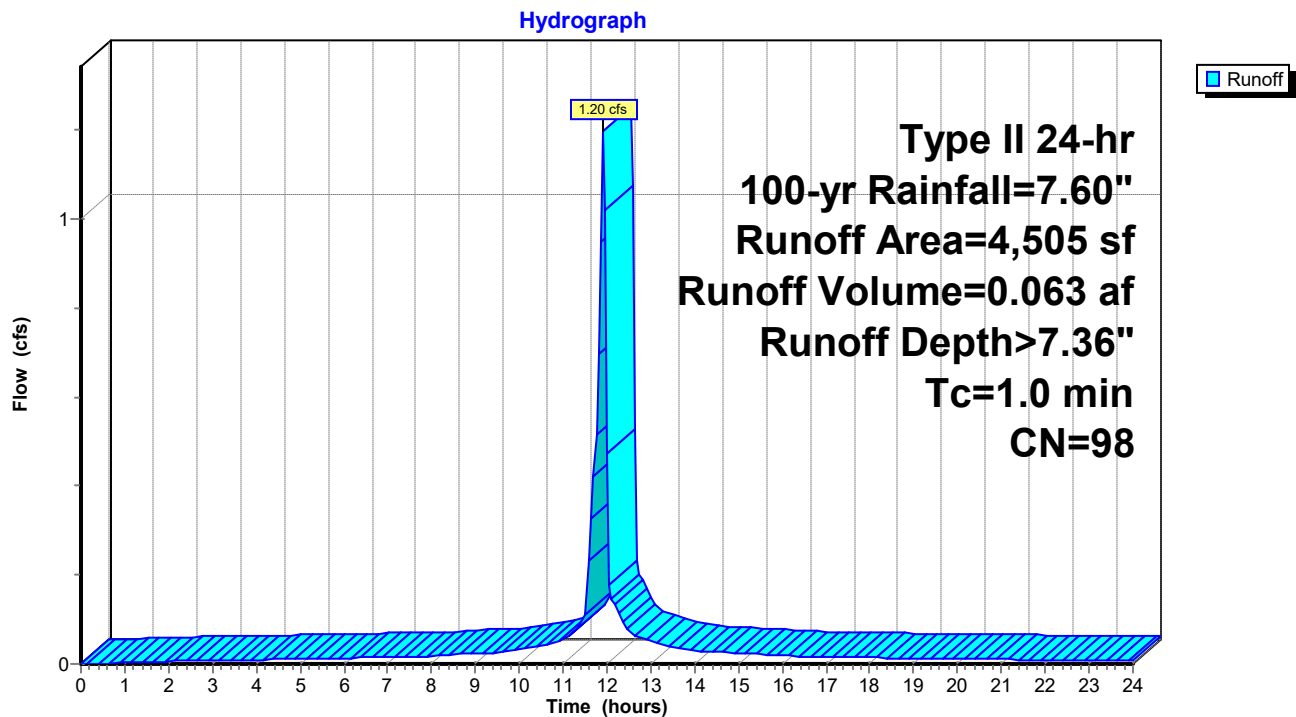

240020-Southern States Parcel

Prepared by Lane Engineering, LLC

HydroCAD® 10.00-17 s/n 03788 © 2016 HydroCAD Software Solutions LLC

240020 - Southern States Redevelopment

Type II 24-hr 100-yr Rainfall=7.60"

Printed 2/7/2024

Page 241


Summary for Subcatchment MY-3: 1/4 Retail Roof

Runoff = 1.20 cfs @ 11.90 hrs, Volume= 0.064 af, Depth> 7.36"

Runoff by SCS TR-20 method, UH=Delmarva, Weighted-CN, Time Span= 0.00-24.00 hrs, dt= 0.05 hrs
Type II 24-hr 100-yr Rainfall=7.60"

	Area (sf)	CN	Description
*	4,515	98	Rear Building Roof
	4,515		100.00% Impervious Area

Tc	Length	Slope	Velocity	Capacity	Description
(min)	(feet)	(ft/ft)	(ft/sec)	(cfs)	
1.0					Direct Entry, Roof

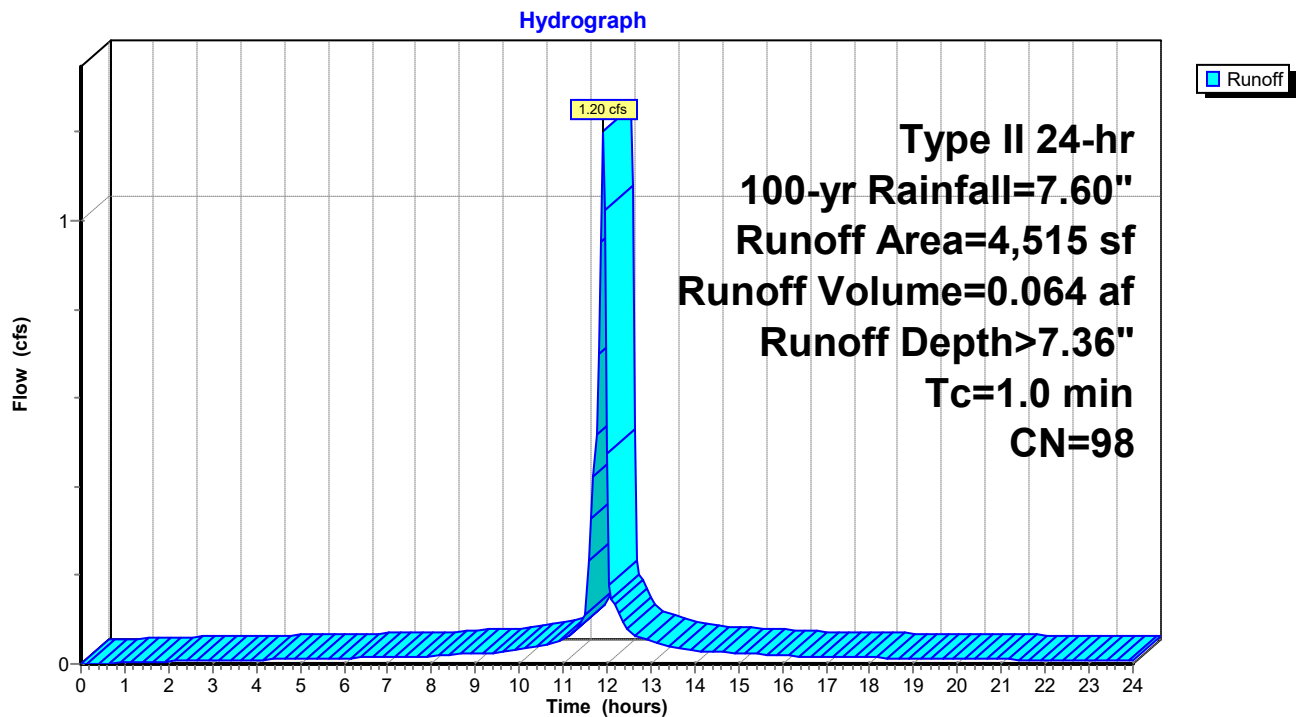Subcatchment MY-3: 1/4 Retail Roof

240020-Southern States Parcel

Prepared by Lane Engineering, LLC

HydroCAD® 10.00-17 s/n 03788 © 2016 HydroCAD Software Solutions LLC

240020 - Southern States Redevelopment

Type II 24-hr 100-yr Rainfall=7.60"

Printed 2/7/2024

Page 242

Summary for Subcatchment MY-4: 1/4 Retail Roof


Runoff = 1.25 cfs @ 11.90 hrs, Volume= 0.066 af, Depth> 7.36"

Runoff by SCS TR-20 method, UH=Delmarva, Weighted-CN, Time Span= 0.00-24.00 hrs, dt= 0.05 hrs
Type II 24-hr 100-yr Rainfall=7.60"

	Area (sf)	CN	Description
*	4,699	98	Building Roof
	4,699		100.00% Impervious Area

Tc	Length	Slope	Velocity	Capacity	Description
(min)	(feet)	(ft/ft)	(ft/sec)	(cfs)	
1.0					Direct Entry, Roof

Subcatchment MY-4: 1/4 Retail Roof

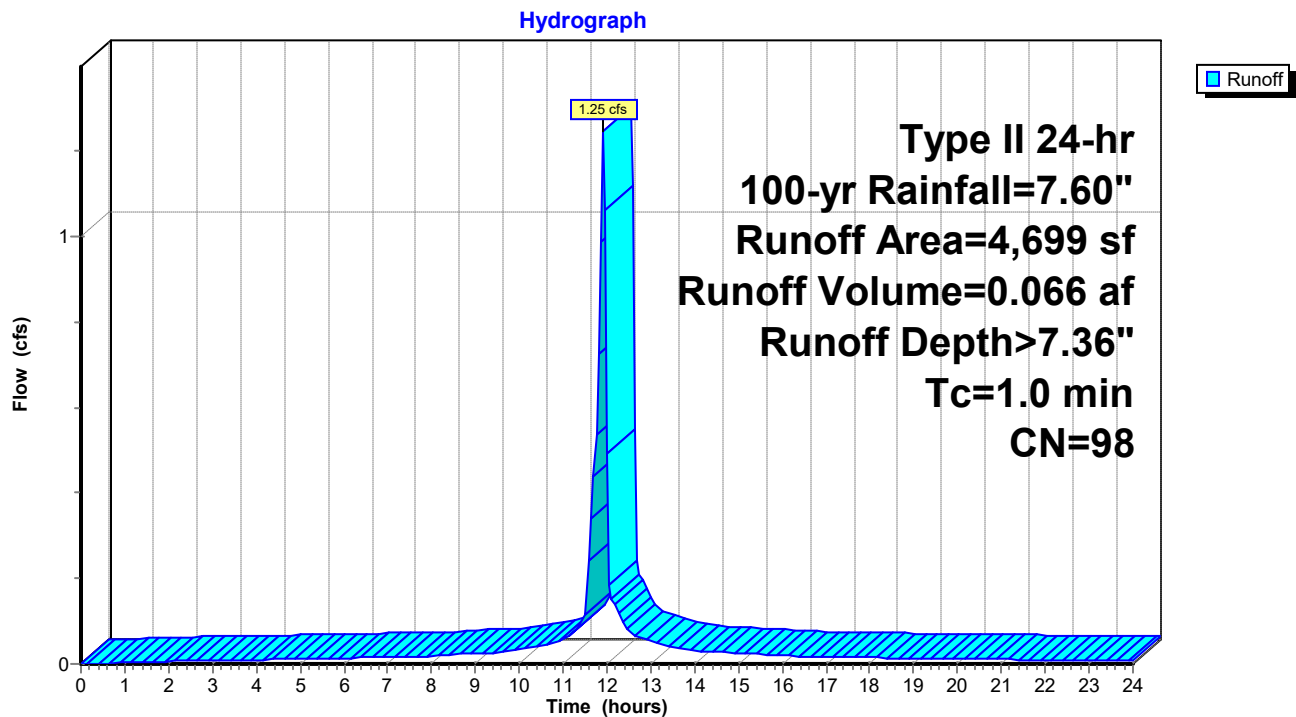

240020-Southern States Parcel

Prepared by Lane Engineering, LLC

HydroCAD® 10.00-17 s/n 03788 © 2016 HydroCAD Software Solutions LLC

240020 - Southern States Redevelopment

Type II 24-hr 100-yr Rainfall=7.60"

Printed 2/7/2024

Page 243


Summary for Subcatchment PK-1: Parking

Runoff = 2.73 cfs @ 11.90 hrs, Volume= 0.129 af, Depth> 6.29"

Runoff by SCS TR-20 method, UH=Delmarva, Weighted-CN, Time Span= 0.00-24.00 hrs, dt= 0.05 hrs
Type II 24-hr 100-yr Rainfall=7.60"

	Area (sf)	CN	Description
*	4,140	98	Parking Area
	2,703	61	>75% Grass cover, Good, HSG B
*	3,888	98	Parking Spaces
	10,731	89	Weighted Average
	2,703		25.19% Pervious Area
	8,028		74.81% Impervious Area

Tc (min)	Length (feet)	Slope (ft/ft)	Velocity (ft/sec)	Capacity (cfs)	Description
0.8	60	0.0200	1.28		Sheet Flow, Parking Lot Smooth surfaces n= 0.011 P2= 3.40"

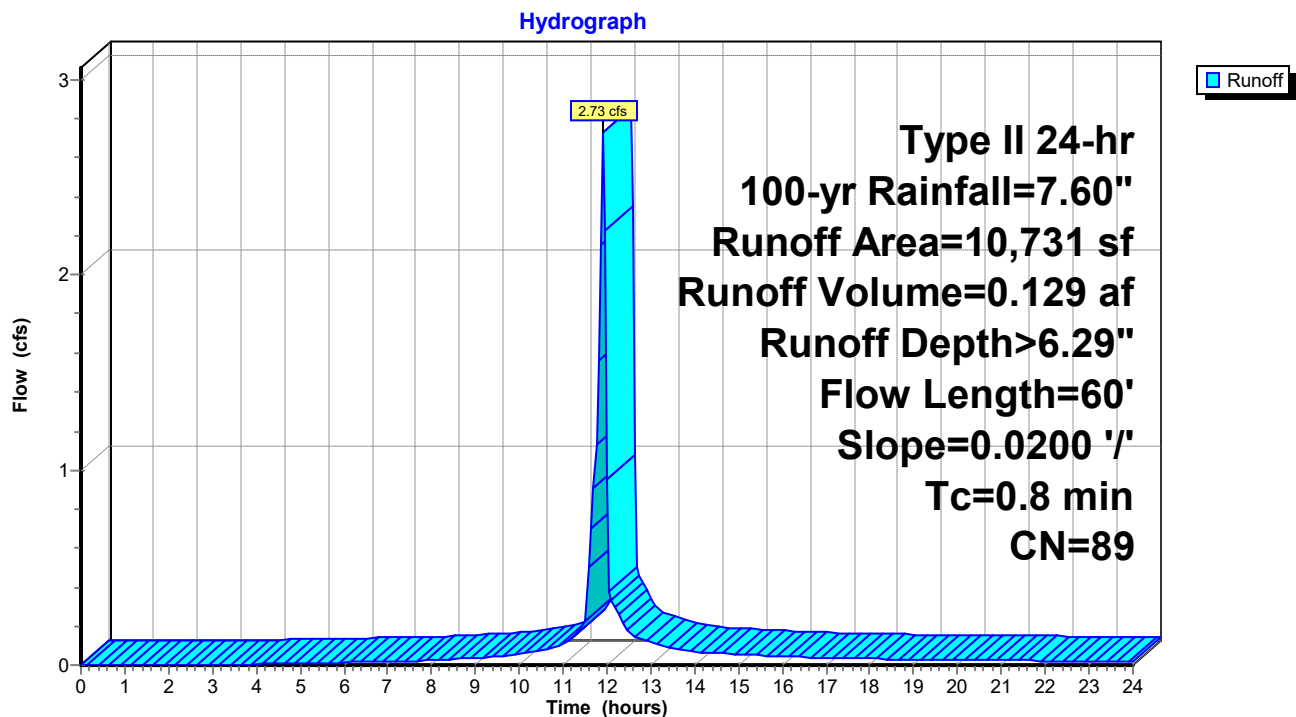Subcatchment PK-1: Parking

240020-Southern States Parcel

Prepared by Lane Engineering, LLC

HydroCAD® 10.00-17 s/n 03788 © 2016 HydroCAD Software Solutions LLC

240020 - Southern States Redevelopment

Type II 24-hr 100-yr Rainfall=7.60"

Printed 2/7/2024

Page 244

Summary for Subcatchment PK-10: Parking

Runoff = 5.90 cfs @ 11.91 hrs, Volume= 0.258 af, Depth> 4.68"


Runoff by SCS TR-20 method, UH=Delmarva, Weighted-CN, Time Span= 0.00-24.00 hrs, dt= 0.05 hrs
Type II 24-hr 100-yr Rainfall=7.60"

	Area (sf)	CN	Description
*	6,254	98	Asphalt
	18,135	61	>75% Grass cover, Good, HSG B
*	4,396	98	Parking Spaces
	28,785	75	Weighted Average
	18,135		63.00% Pervious Area
	10,650		37.00% Impervious Area

Tc (min)	Length (feet)	Slope (ft/ft)	Velocity (ft/sec)	Capacity (cfs)	Description
0.8	60	0.0200	1.28		Sheet Flow, Parking Lot Smooth surfaces n= 0.011 P2= 3.40"

Subcatchment PK-10: Parking

Hydrograph

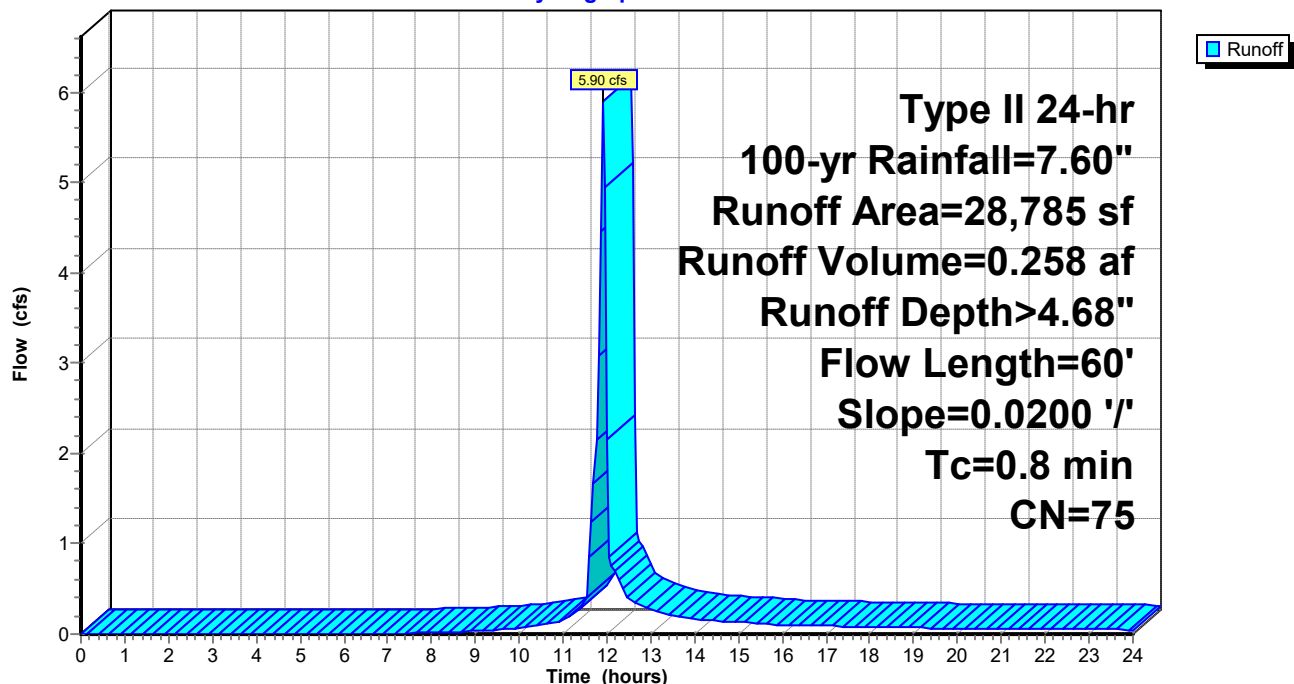

240020-Southern States Parcel

Prepared by Lane Engineering, LLC

HydroCAD® 10.00-17 s/n 03788 © 2016 HydroCAD Software Solutions LLC

240020 - Southern States Redevelopment

Type II 24-hr 100-yr Rainfall=7.60"

Printed 2/7/2024

Page 245


Summary for Subcatchment PK-2: Parking

Runoff = 1.77 cfs @ 11.91 hrs, Volume= 0.091 af, Depth> 6.88"

Runoff by SCS TR-20 method, UH=Delmarva, Weighted-CN, Time Span= 0.00-24.00 hrs, dt= 0.05 hrs
Type II 24-hr 100-yr Rainfall=7.60"

	Area (sf)	CN	Description
*	4,272	98	Parking Area
	801	61	>75% Grass cover, Good, HSG B
*	1,805	98	Parking Spaces
	6,878	94	Weighted Average
	801		11.65% Pervious Area
	6,077		88.35% Impervious Area

Tc (min)	Length (feet)	Slope (ft/ft)	Velocity (ft/sec)	Capacity (cfs)	Description
0.8	60	0.0200	1.28		Sheet Flow, Parking lot
					Smooth surfaces n= 0.011 P2= 3.40"
0.4	33	0.0050	1.44		Shallow Concentrated Flow, Curb
					Paved Kv= 20.3 fps
1.2	93	Total			

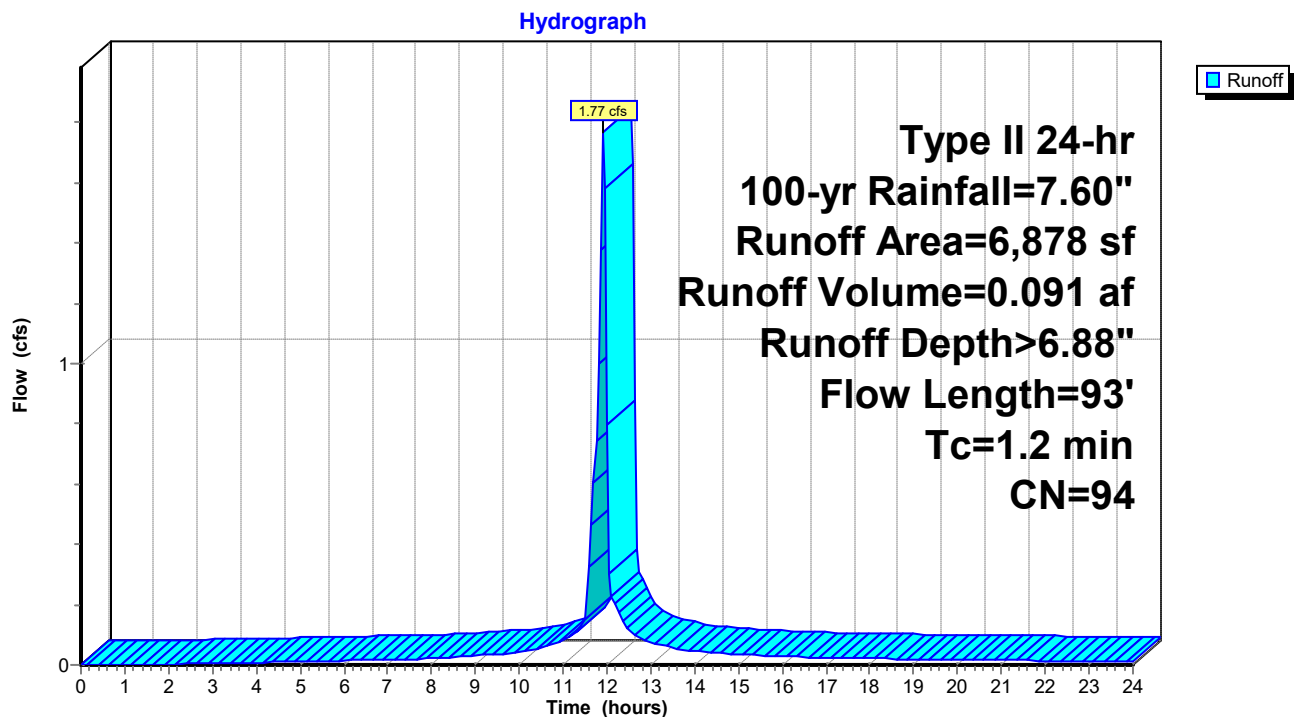Subcatchment PK-2: Parking

240020-Southern States Parcel

Prepared by Lane Engineering, LLC

HydroCAD® 10.00-17 s/n 03788 © 2016 HydroCAD Software Solutions LLC

240020 - Southern States Redevelopment

Type II 24-hr 100-yr Rainfall=7.60"

Printed 2/7/2024

Page 246


Summary for Subcatchment PK-3: Parking

Runoff = 1.86 cfs @ 11.91 hrs, Volume= 0.098 af, Depth> 7.00"

Runoff by SCS TR-20 method, UH=Delmarva, Weighted-CN, Time Span= 0.00-24.00 hrs, dt= 0.05 hrs
Type II 24-hr 100-yr Rainfall=7.60"

	Area (sf)	CN	Description
*	4,424	98	Parking Area
	559	61	>75% Grass cover, Good, HSG B
*	2,320	98	Parking Spaces
	7,303	95	Weighted Average
	559		7.65% Pervious Area
	6,744		92.35% Impervious Area

Tc (min)	Length (feet)	Slope (ft/ft)	Velocity (ft/sec)	Capacity (cfs)	Description
1.4	121	0.0200	1.47		Sheet Flow, Parking Lot
					Smooth surfaces n= 0.011 P2= 3.40"

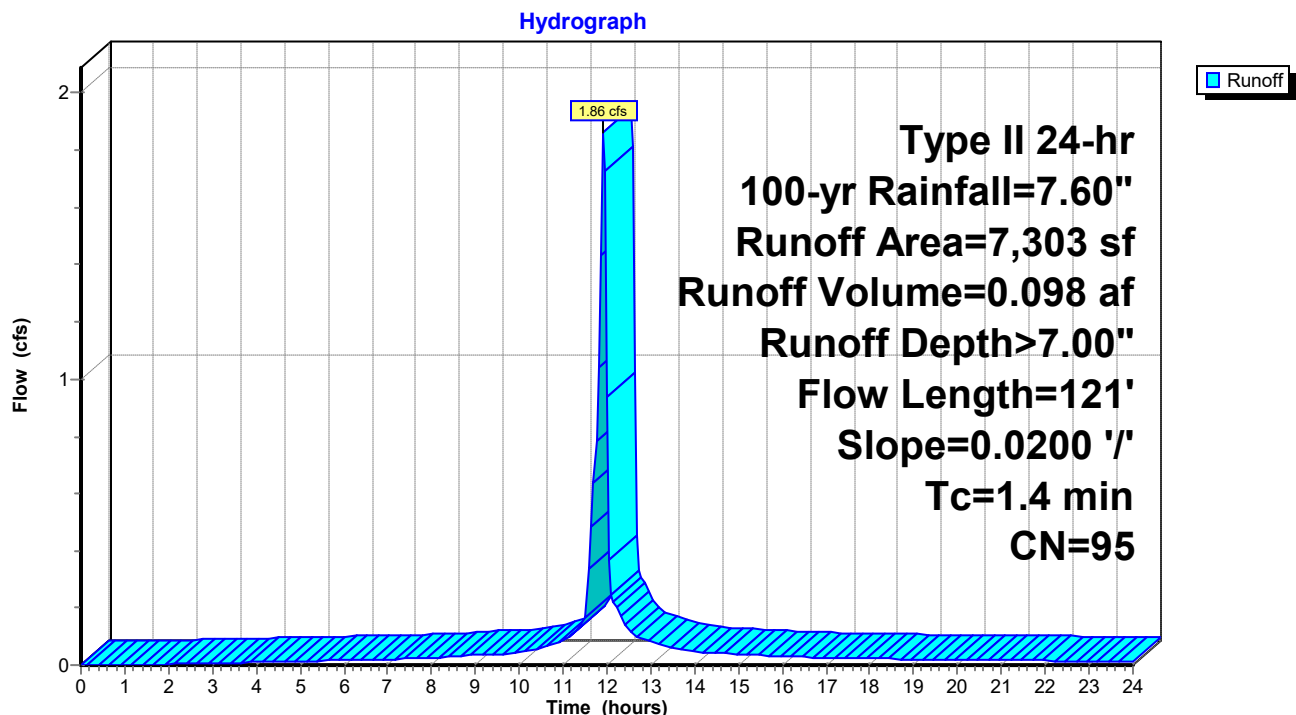Subcatchment PK-3: Parking

240020-Southern States Parcel

Prepared by Lane Engineering, LLC

HydroCAD® 10.00-17 s/n 03788 © 2016 HydroCAD Software Solutions LLC

240020 - Southern States Redevelopment

Type II 24-hr 100-yr Rainfall=7.60"

Printed 2/7/2024

Page 247

Summary for Subcatchment PK-4: Parking


Runoff = 1.10 cfs @ 11.90 hrs, Volume= 0.055 af, Depth> 7.00"

Runoff by SCS TR-20 method, UH=Delmarva, Weighted-CN, Time Span= 0.00-24.00 hrs, dt= 0.05 hrs
Type II 24-hr 100-yr Rainfall=7.60"

	Area (sf)	CN	Description
*	2,405	98	Asphalt
	337	61	>75% Grass cover, Good, HSG B
*	1,379	98	Parking Spaces
	4,121	95	Weighted Average
	337		8.18% Pervious Area
	3,784		91.82% Impervious Area

Tc (min)	Length (feet)	Slope (ft/ft)	Velocity (ft/sec)	Capacity (cfs)	Description
0.8	58	0.0200	1.27		Sheet Flow, Parking Lot
Smooth surfaces n= 0.011 P2= 3.40"					

Subcatchment PK-4: Parking

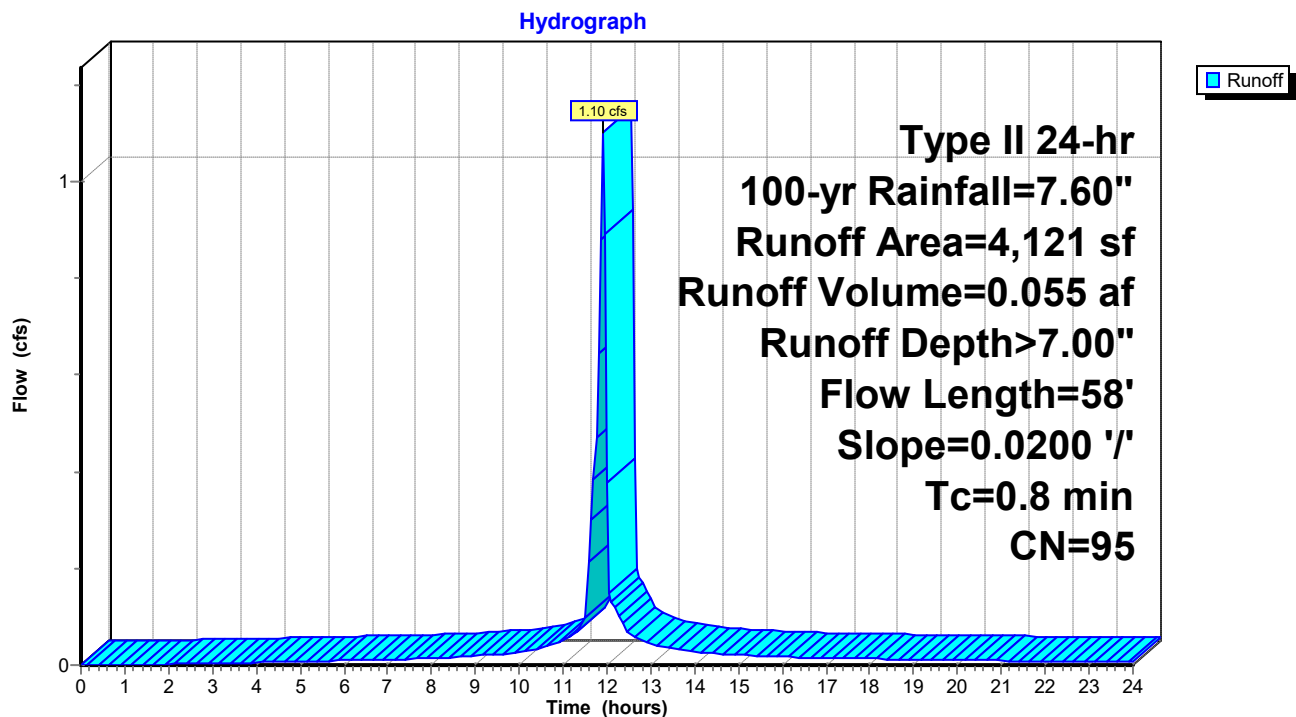

240020-Southern States Parcel

Prepared by Lane Engineering, LLC

HydroCAD® 10.00-17 s/n 03788 © 2016 HydroCAD Software Solutions LLC

240020 - Southern States Redevelopment

Type II 24-hr 100-yr Rainfall=7.60"

Printed 2/7/2024

Page 248


Summary for Subcatchment PK-5: Parking

Runoff = 1.76 cfs @ 11.91 hrs, Volume= 0.092 af, Depth> 7.00"

Runoff by SCS TR-20 method, UH=Delmarva, Weighted-CN, Time Span= 0.00-24.00 hrs, dt= 0.05 hrs
Type II 24-hr 100-yr Rainfall=7.60"

	Area (sf)	CN	Description
*	4,714	98	Asphalt
	516	61	>75% Grass cover, Good, HSG B
*	1,620	98	Parking Spaces
	6,850	95	Weighted Average
	516		7.53% Pervious Area
	6,334		92.47% Impervious Area

Tc (min)	Length (feet)	Slope (ft/ft)	Velocity (ft/sec)	Capacity (cfs)	Description
0.3	18	0.0200	1.01		Sheet Flow, Parking Lot
					Smooth surfaces n= 0.011 P2= 3.40"
1.0	89	0.0050	1.44		Shallow Concentrated Flow, Gutter
					Paved Kv= 20.3 fps
1.3	107	Total			

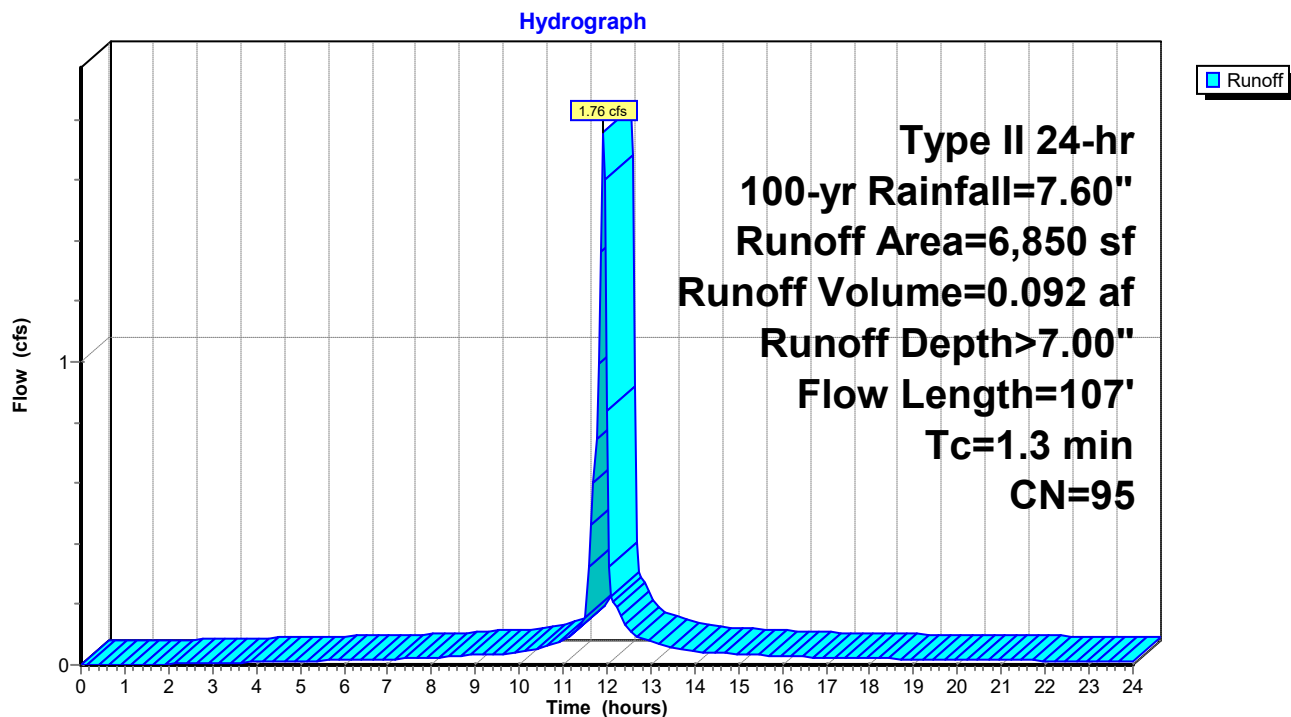Subcatchment PK-5: Parking

240020-Southern States Parcel

Prepared by Lane Engineering, LLC

HydroCAD® 10.00-17 s/n 03788 © 2016 HydroCAD Software Solutions LLC

240020 - Southern States Redevelopment

Type II 24-hr 100-yr Rainfall=7.60"

Printed 2/7/2024

Page 249

Summary for Subcatchment PK-6: Parking


Runoff = 2.63 cfs @ 11.90 hrs, Volume= 0.129 af, Depth> 6.65"

Runoff by SCS TR-20 method, UH=Delmarva, Weighted-CN, Time Span= 0.00-24.00 hrs, dt= 0.05 hrs
Type II 24-hr 100-yr Rainfall=7.60"

	Area (sf)	CN	Description
*	6,357	98	Asphalt
	1,534	61	>75% Grass cover, Good, HSG B
*	2,235	98	Parking Spaces
	10,126	92	Weighted Average
	1,534		15.15% Pervious Area
	8,592		84.85% Impervious Area

Tc (min)	Length (feet)	Slope (ft/ft)	Velocity (ft/sec)	Capacity (cfs)	Description
0.9	70	0.0200	1.32		Sheet Flow, Parking Lot
					Smooth surfaces n= 0.011 P2= 3.40"

Subcatchment PK-6: Parking

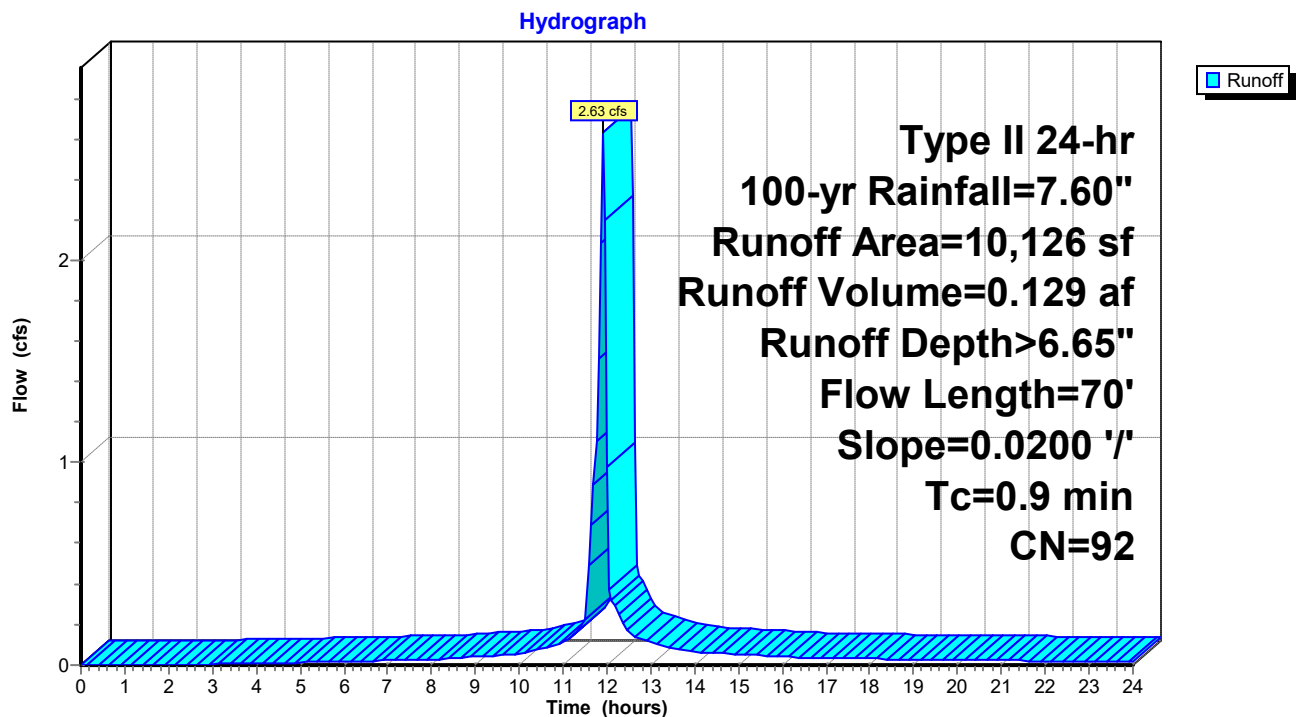

240020-Southern States Parcel

Prepared by Lane Engineering, LLC

HydroCAD® 10.00-17 s/n 03788 © 2016 HydroCAD Software Solutions LLC

240020 - Southern States Redevelopment

Type II 24-hr 100-yr Rainfall=7.60"

Printed 2/7/2024

Page 250


Summary for Subcatchment PK-7: Parking

Runoff = 1.31 cfs @ 11.90 hrs, Volume= 0.063 af, Depth> 6.53"

Runoff by SCS TR-20 method, UH=Delmarva, Weighted-CN, Time Span= 0.00-24.00 hrs, dt= 0.05 hrs
Type II 24-hr 100-yr Rainfall=7.60"

	Area (sf)	CN	Description
*	3,258	98	Asphalt
	896	61	>75% Grass cover, Good, HSG B
*	923	98	Parking Spaces
	5,077	91	Weighted Average
	896		17.65% Pervious Area
	4,181		82.35% Impervious Area

Tc (min)	Length (feet)	Slope (ft/ft)	Velocity (ft/sec)	Capacity (cfs)	Description
0.9	63	0.0150	1.15		Sheet Flow, Pavement Smooth surfaces n= 0.011 P2= 3.40"

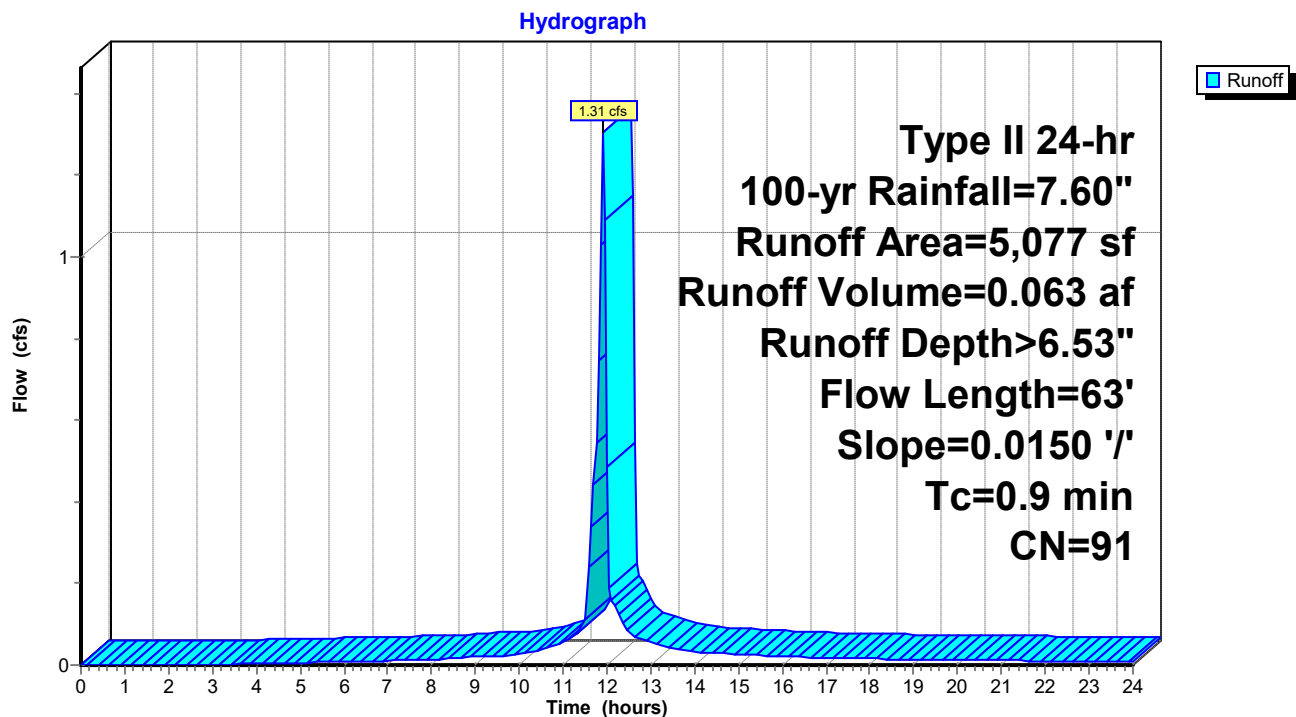Subcatchment PK-7: Parking

240020-Southern States Parcel

Prepared by Lane Engineering, LLC

HydroCAD® 10.00-17 s/n 03788 © 2016 HydroCAD Software Solutions LLC

240020 - Southern States Redevelopment

Type II 24-hr 100-yr Rainfall=7.60"

Printed 2/7/2024

Page 251

Summary for Subcatchment PK-8: Parking

Runoff = 3.36 cfs @ 11.91 hrs, Volume= 0.160 af, Depth> 5.71"


Runoff by SCS TR-20 method, UH=Delmarva, Weighted-CN, Time Span= 0.00-24.00 hrs, dt= 0.05 hrs
Type II 24-hr 100-yr Rainfall=7.60"

	Area (sf)	CN	Description
*	6,414	98	Asphalt Drive Aisles & Sidewalk
*	2,660	98	Parking Spaces
	5,540	61	>75% Grass cover, Good, HSG B
	14,614	84	Weighted Average
	5,540		37.91% Pervious Area
	9,074		62.09% Impervious Area

Tc (min)	Length (feet)	Slope (ft/ft)	Velocity (ft/sec)	Capacity (cfs)	Description
1.3	101	0.0150	1.27		Sheet Flow, Asphalt Smooth surfaces n= 0.011 P2= 3.40"

Subcatchment PK-8: Parking

Hydrograph

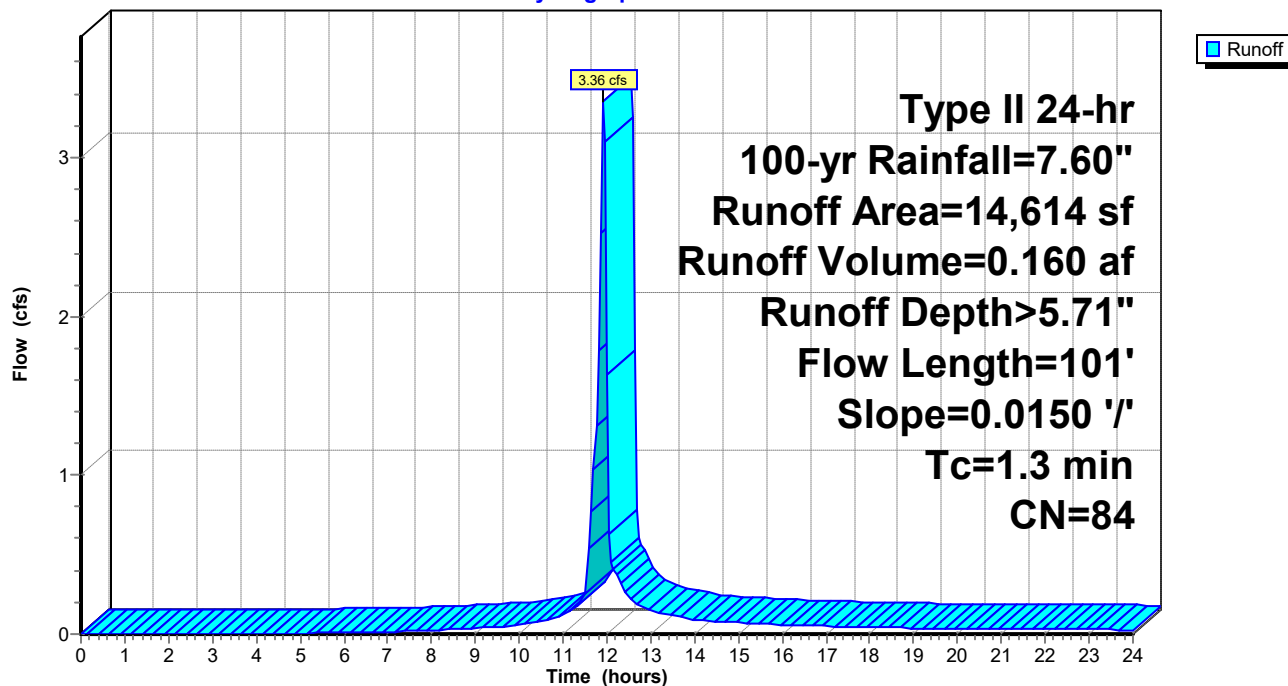

240020-Southern States Parcel

Prepared by Lane Engineering, LLC

HydroCAD® 10.00-17 s/n 03788 © 2016 HydroCAD Software Solutions LLC

240020 - Southern States Redevelopment

Type II 24-hr 100-yr Rainfall=7.60"

Printed 2/7/2024

Page 252

Summary for Subcatchment PK-9: Parking


Runoff = 3.11 cfs @ 11.90 hrs, Volume= 0.152 af, Depth> 6.77"

Runoff by SCS TR-20 method, UH=Delmarva, Weighted-CN, Time Span= 0.00-24.00 hrs, dt= 0.05 hrs
Type II 24-hr 100-yr Rainfall=7.60"

	Area (sf)	CN	Description
*	7,036	98	Asphalt
	1,729	61	>75% Grass cover, Good, HSG B
*	3,003	98	Parking Spaces
	11,768	93	Weighted Average
	1,729		14.69% Pervious Area
	10,039		85.31% Impervious Area

Tc (min)	Length (feet)	Slope (ft/ft)	Velocity (ft/sec)	Capacity (cfs)	Description
0.8	60	0.0200	1.28		Sheet Flow, Parking Lot
Smooth surfaces n= 0.011 P2= 3.40"					

Subcatchment PK-9: Parking

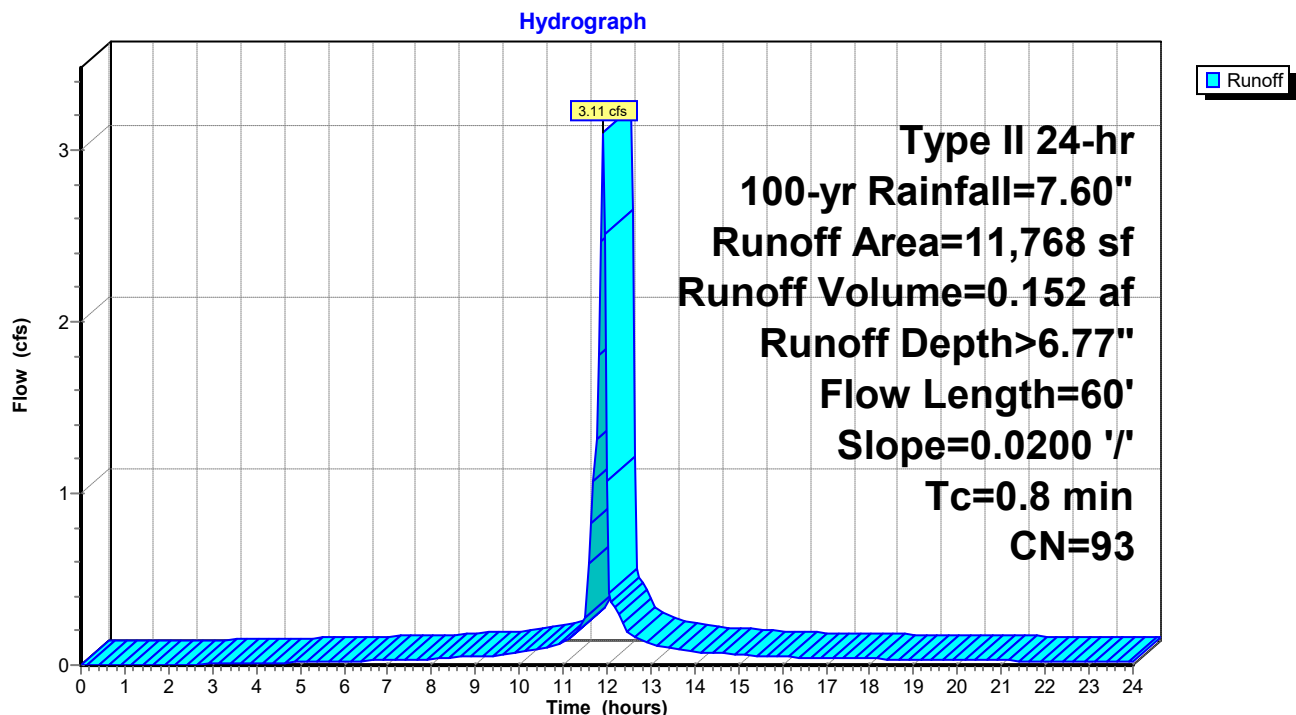

240020-Southern States Parcel

Prepared by Lane Engineering, LLC

HydroCAD® 10.00-17 s/n 03788 © 2016 HydroCAD Software Solutions LLC

240020 - Southern States Redevelopment

Type II 24-hr 100-yr Rainfall=7.60"

Printed 2/7/2024

Page 253

Summary for Subcatchment RD: Onsite Residue

Runoff = 0.74 cfs @ 11.98 hrs, Volume= 0.042 af, Depth> 3.46"


Runoff by SCS TR-20 method, UH=Delmarva, Weighted-CN, Time Span= 0.00-24.00 hrs, dt= 0.05 hrs
Type II 24-hr 100-yr Rainfall=7.60"

Area (sf)	CN	Description
5,797	61	>75% Grass cover, Good, HSG B
* 484	98	Sidewalk & Portion Entrance
6,281	64	Weighted Average
5,797		92.29% Pervious Area
484		7.71% Impervious Area

Tc (min)	Length (feet)	Slope (ft/ft)	Velocity (ft/sec)	Capacity (cfs)	Description
5.0					Direct Entry,

Subcatchment RD: Onsite Residue

Hydrograph

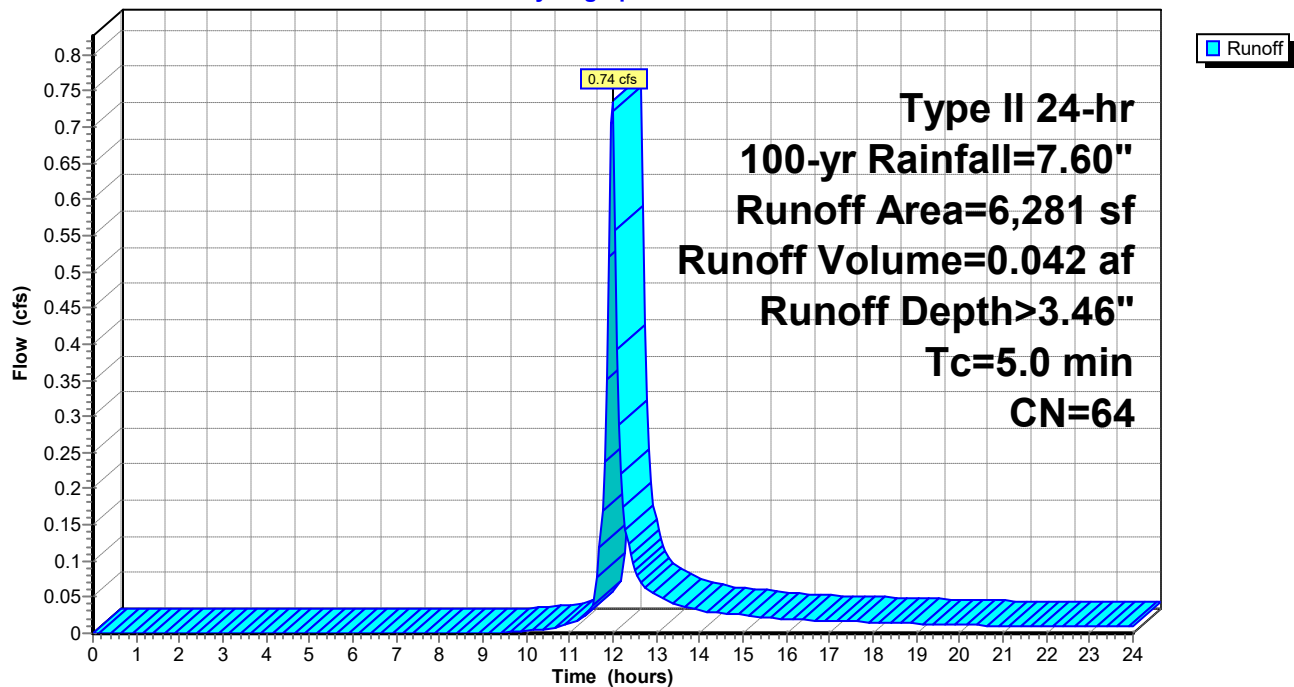

240020-Southern States Parcel

Prepared by Lane Engineering, LLC

HydroCAD® 10.00-17 s/n 03788 © 2016 HydroCAD Software Solutions LLC

240020 - Southern States Redevelopment

Type II 24-hr 100-yr Rainfall=7.60"

Printed 2/7/2024

Page 254

Summary for Subcatchment SHA-1: Onsite SHA


Runoff = 1.00 cfs @ 11.91 hrs, Volume= 0.046 af, Depth> 5.48"

Runoff by SCS TR-20 method, UH=Delmarva, Weighted-CN, Time Span= 0.00-24.00 hrs, dt= 0.05 hrs
Type II 24-hr 100-yr Rainfall=7.60"

Area (sf)	CN	Description
1,908	61	>75% Grass cover, Good, HSG B
* 2,468	98	Pavement & Sidewalk
4,376	82	Weighted Average
1,908		43.60% Pervious Area
2,468		56.40% Impervious Area

Tc (min)	Length (feet)	Slope (ft/ft)	Velocity (ft/sec)	Capacity (cfs)	Description
1.0					Direct Entry, Pavement

Subcatchment SHA-1: Onsite SHA

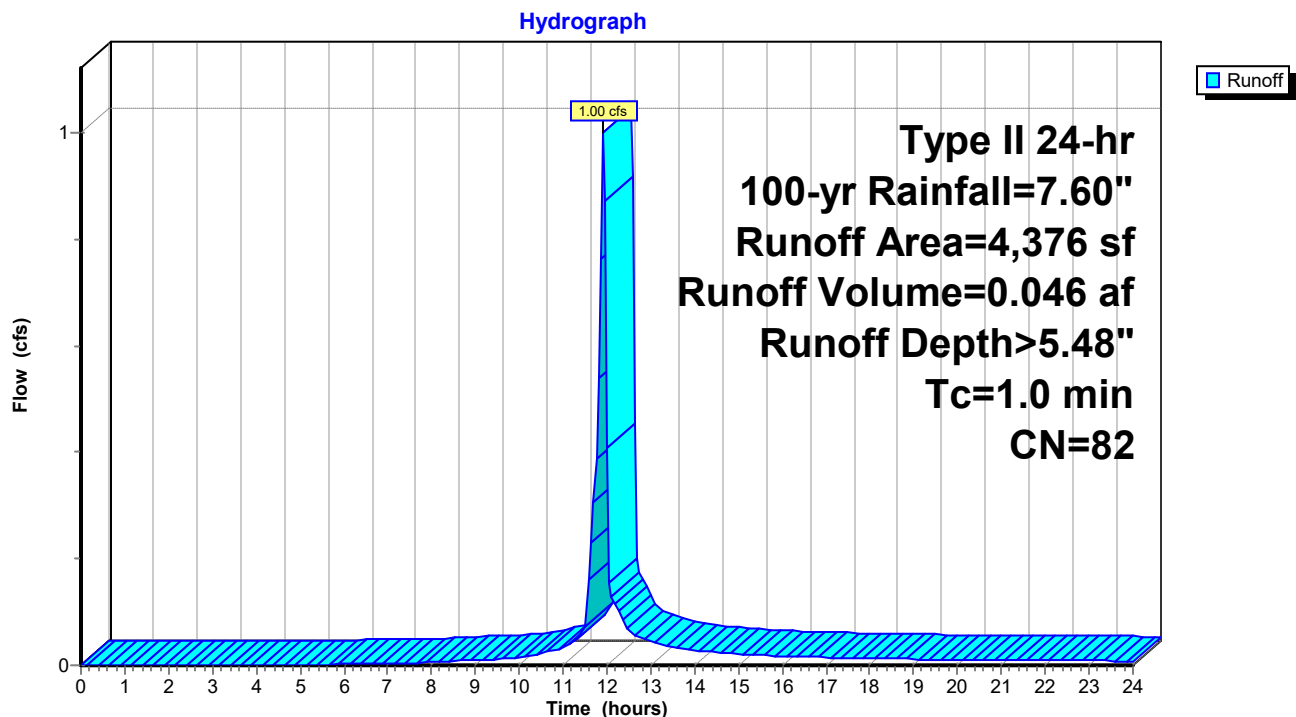

240020-Southern States Parcel

Prepared by Lane Engineering, LLC

HydroCAD® 10.00-17 s/n 03788 © 2016 HydroCAD Software Solutions LLC

240020 - Southern States Redevelopment

Type II 24-hr 100-yr Rainfall=7.60"

Printed 2/7/2024

Page 255


Summary for Subcatchment SHA-2: Area of SGW #1 & Onsite SHA

Runoff = 3.25 cfs @ 11.91 hrs, Volume= 0.141 af, Depth> 3.68"

Runoff by SCS TR-20 method, UH=Delmarva, Weighted-CN, Time Span= 0.00-24.00 hrs, dt= 0.05 hrs
Type II 24-hr 100-yr Rainfall=7.60"

Area (sf)	CN	Description
17,507	61	>75% Grass cover, Good, HSG B
* 2,554	98	SHA Entrance Pavement
20,061	66	Weighted Average
17,507		87.27% Pervious Area
2,554		12.73% Impervious Area

Tc (min)	Length (feet)	Slope (ft/ft)	Velocity (ft/sec)	Capacity (cfs)	Description
1.0					Direct Entry, Pavement

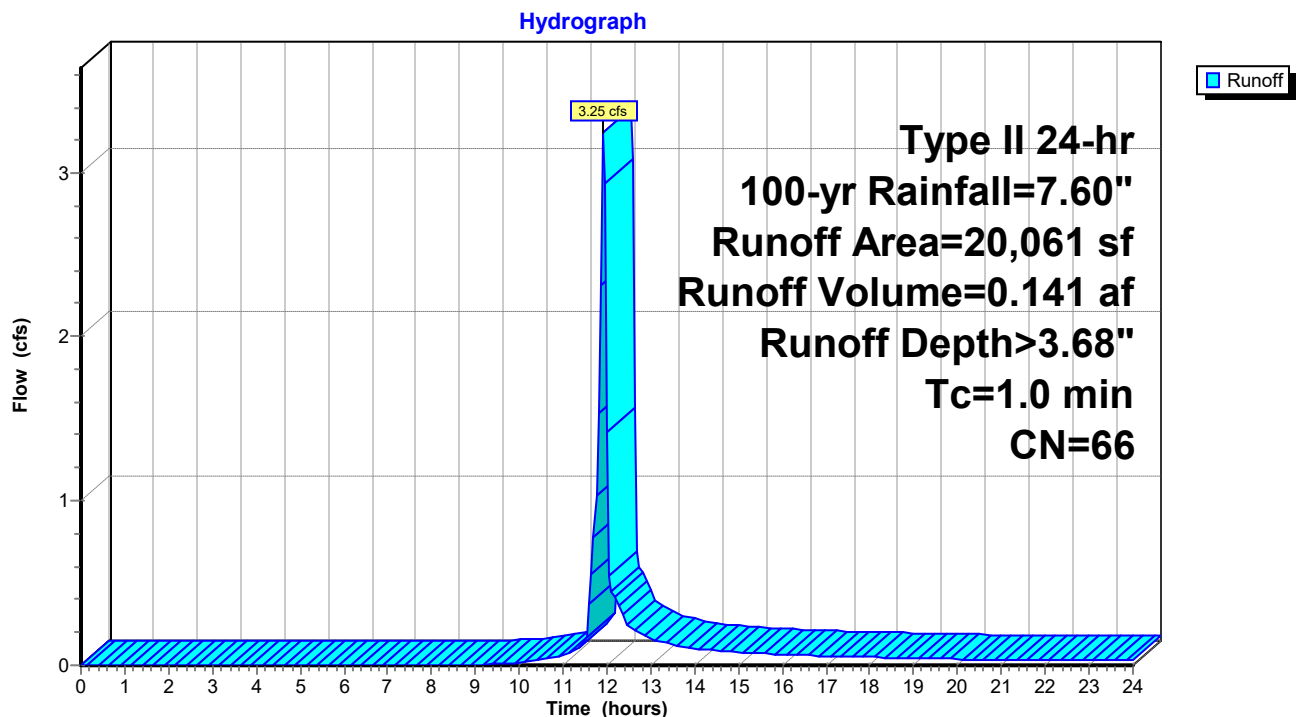Subcatchment SHA-2: Area of SGW #1 & Onsite SHA

240020-Southern States Parcel

Prepared by Lane Engineering, LLC

HydroCAD® 10.00-17 s/n 03788 © 2016 HydroCAD Software Solutions LLC

240020 - Southern States Redevelopment

Type II 24-hr 100-yr Rainfall=7.60"

Printed 2/7/2024

Page 256

Summary for Subcatchment SHA-3: SHA Improvements (North)


Runoff = 2.74 cfs @ 11.97 hrs, Volume= 0.160 af, Depth> 5.59"

Runoff by SCS TR-20 method, UH=Delmarva, Weighted-CN, Time Span= 0.00-24.00 hrs, dt= 0.05 hrs
Type II 24-hr 100-yr Rainfall=7.60"

	Area (sf)	CN	Description
*	8,750	98	SHA Pavement & Entrance
	6,239	61	>75% Grass cover, Good, HSG B
	14,989	83	Weighted Average
	6,239		41.62% Pervious Area
	8,750		58.38% Impervious Area

Tc (min)	Length (feet)	Slope (ft/ft)	Velocity (ft/sec)	Capacity (cfs)	Description
5.0					Direct Entry,

Subcatchment SHA-3: SHA Improvements (North)

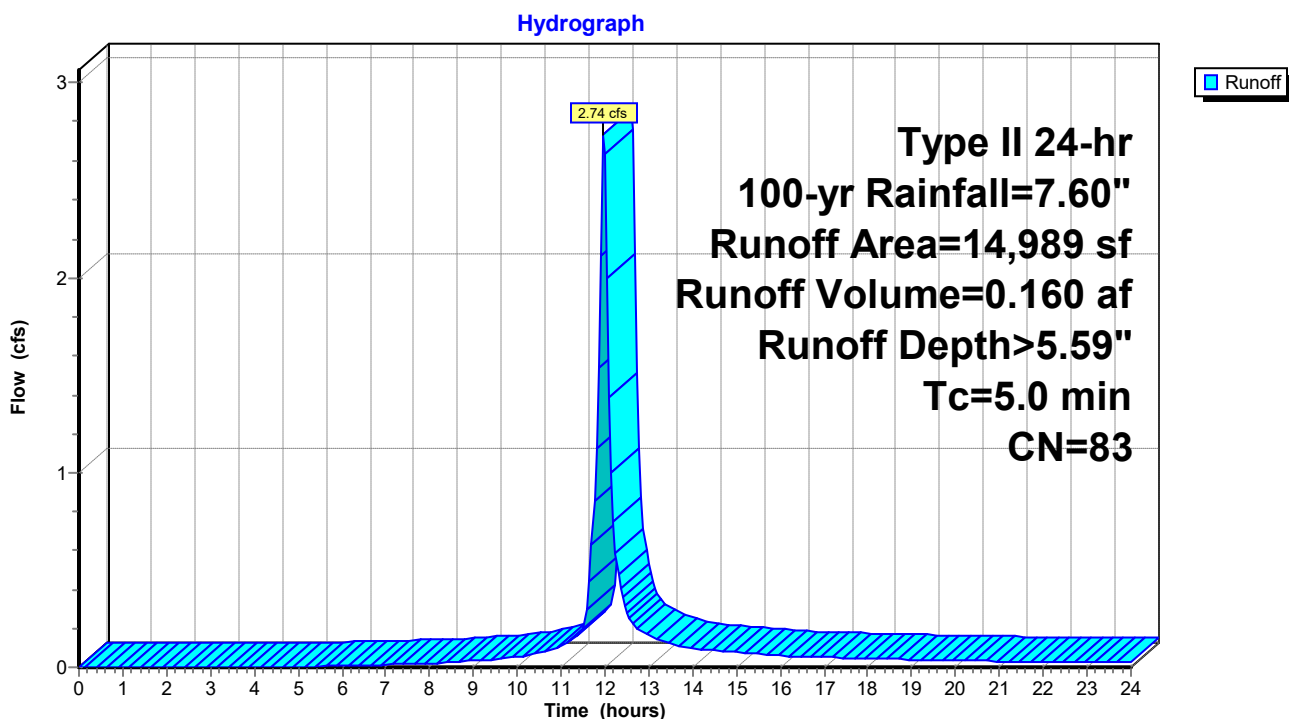

240020-Southern States Parcel

Prepared by Lane Engineering, LLC

HydroCAD® 10.00-17 s/n 03788 © 2016 HydroCAD Software Solutions LLC

240020 - Southern States Redevelopment

Type II 24-hr 100-yr Rainfall=7.60"

Printed 2/7/2024

Page 257

Summary for Subcatchment SHA-4: SHA Improvements (South)


Runoff = 3.32 cfs @ 11.97 hrs, Volume= 0.189 af, Depth> 4.67"

Runoff by SCS TR-20 method, UH=Delmarva, Weighted-CN, Time Span= 0.00-24.00 hrs, dt= 0.05 hrs
Type II 24-hr 100-yr Rainfall=7.60"

	Area (sf)	CN	Description
*	8,053	98	US 50 & SHA Entrance
	13,124	61	>75% Grass cover, Good, HSG B
	21,177	75	Weighted Average
	13,124		61.97% Pervious Area
	8,053		38.03% Impervious Area

Tc (min)	Length (feet)	Slope (ft/ft)	Velocity (ft/sec)	Capacity (cfs)	Description
5.0					Direct Entry,

Subcatchment SHA-4: SHA Improvements (South)

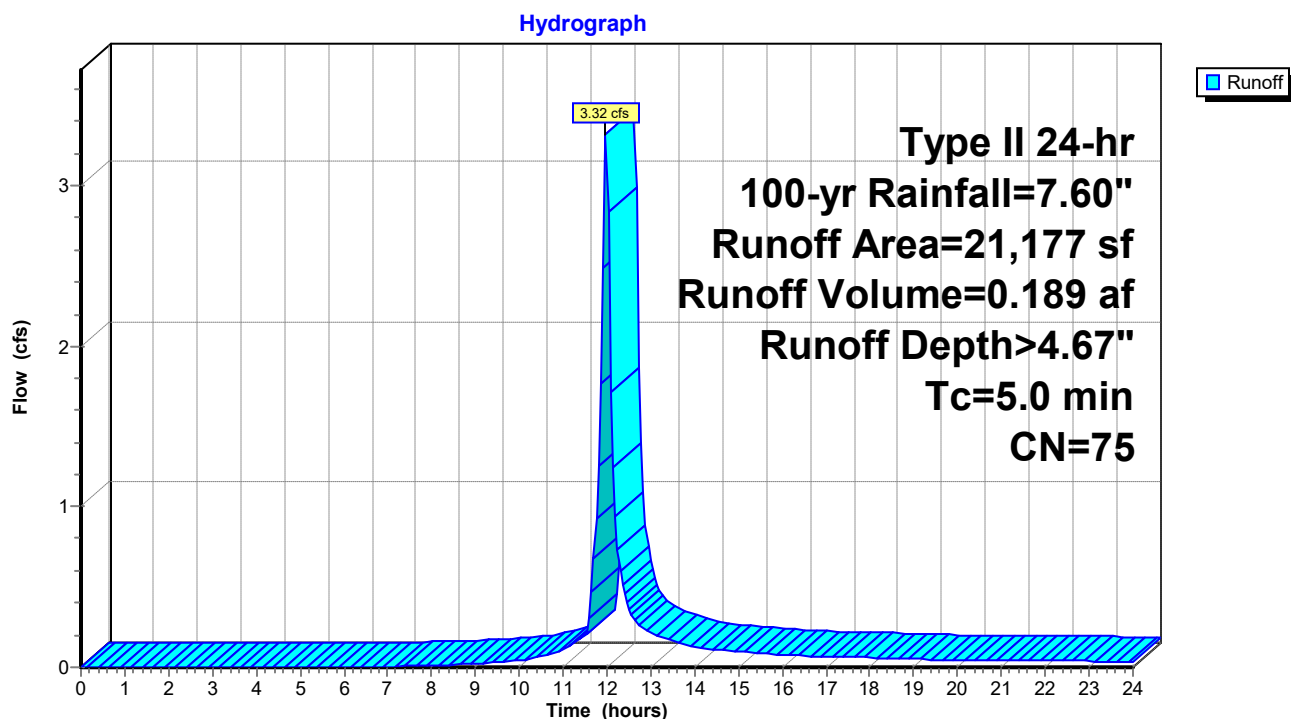

240020-Southern States Parcel

Prepared by Lane Engineering, LLC

HydroCAD® 10.00-17 s/n 03788 © 2016 HydroCAD Software Solutions LLC

240020 - Southern States Redevelopment

Type II 24-hr 100-yr Rainfall=7.60"

Printed 2/7/2024

Page 258


Summary for Subcatchment VZ-A: Verizon (Offsite)

Runoff = 15.28 cfs @ 11.98 hrs, Volume= 0.930 af, Depth> 5.93"

Runoff by SCS TR-20 method, UH=Delmarva, Weighted-CN, Time Span= 0.00-24.00 hrs, dt= 0.05 hrs
Type II 24-hr 100-yr Rainfall=7.60"

	Area (sf)	CN	Description
*	56,382	98	Verizon Storage Yard
	25,485	61	>75% Grass cover, Good, HSG B
	81,867	86	Weighted Average
	25,485		31.13% Pervious Area
	56,382		68.87% Impervious Area

Tc (min)	Length (feet)	Slope (ft/ft)	Velocity (ft/sec)	Capacity (cfs)	Description
1.3	80	0.0100	1.03		Sheet Flow, Pavement Smooth surfaces n= 0.011 P2= 3.40"
4.1	280	0.0050	1.14		Shallow Concentrated Flow, Shallow Grass Channel Unpaved Kv= 16.1 fps
5.4	360	Total			

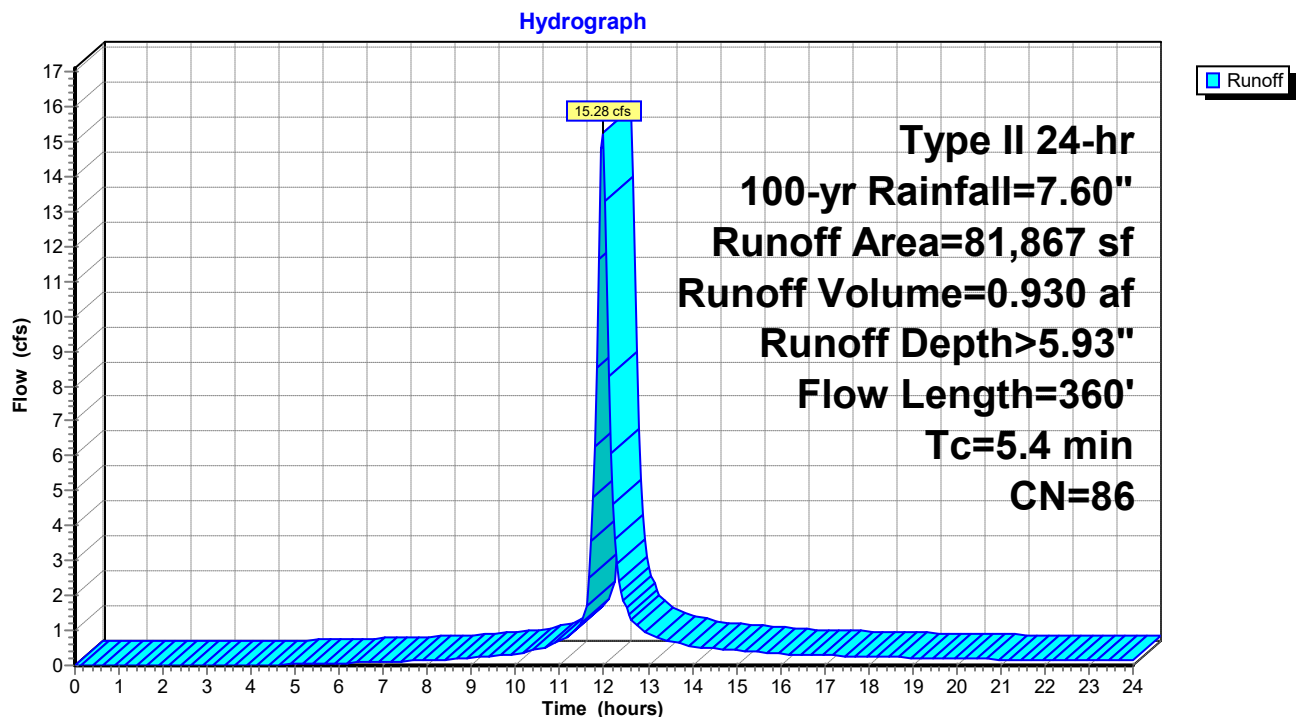Subcatchment VZ-A: Verizon (Offsite)

240020-Southern States Parcel

Prepared by Lane Engineering, LLC

HydroCAD® 10.00-17 s/n 03788 © 2016 HydroCAD Software Solutions LLC

240020 - Southern States Redevelopment

Type II 24-hr 100-yr Rainfall=7.60"

Printed 2/7/2024

Page 259


Summary for Subcatchment VZ-AA: Verizon (Offsite)

Runoff = 15.28 cfs @ 11.98 hrs, Volume= 0.930 af, Depth> 5.93"

Runoff by SCS TR-20 method, UH=Delmarva, Weighted-CN, Time Span= 0.00-24.00 hrs, dt= 0.05 hrs
Type II 24-hr 100-yr Rainfall=7.60"

	Area (sf)	CN	Description
*	56,382	98	Verizon Storage Yard
	25,485	61	>75% Grass cover, Good, HSG B
	81,867	86	Weighted Average
	25,485		31.13% Pervious Area
	56,382		68.87% Impervious Area

Tc (min)	Length (feet)	Slope (ft/ft)	Velocity (ft/sec)	Capacity (cfs)	Description
1.3	80	0.0100	1.03		Sheet Flow, Pavement Smooth surfaces n= 0.011 P2= 3.40"
4.1	280	0.0050	1.14		Shallow Concentrated Flow, Shallow Grass Channel Unpaved Kv= 16.1 fps
5.4	360	Total			

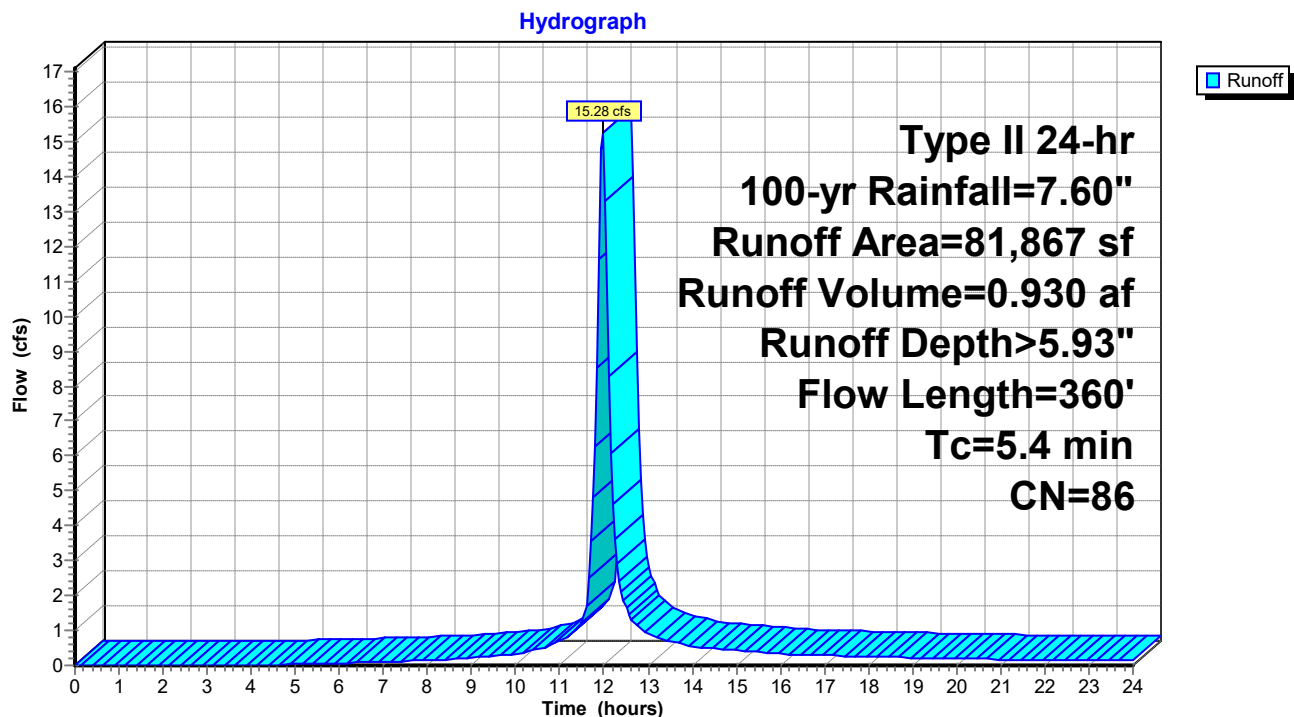Subcatchment VZ-AA: Verizon (Offsite)

240020-Southern States Parcel

Prepared by Lane Engineering, LLC

HydroCAD® 10.00-17 s/n 03788 © 2016 HydroCAD Software Solutions LLC

240020 - Southern States Redevelopment

Type II 24-hr 100-yr Rainfall=7.60"

Printed 2/7/2024

Page 260

Summary for Subcatchment VZ-B: Verizon & US 50/Idlewild Intersection

Runoff = 12.49 cfs @ 12.05 hrs, Volume= 1.073 af, Depth> 5.80"


Runoff by SCS TR-20 method, UH=Delmarva, Weighted-CN, Time Span= 0.00-24.00 hrs, dt= 0.05 hrs
Type II 24-hr 100-yr Rainfall=7.60"

	Area (sf)	CN	Description
	35,081	61	>75% Grass cover, Good, HSG B
*	61,527	98	Roads & Verizon Yard
	96,608	85	Weighted Average
	35,081		36.31% Pervious Area
	61,527		63.69% Impervious Area

Tc (min)	Length (feet)	Slope (ft/ft)	Velocity (ft/sec)	Capacity (cfs)	Description
12.2	778	0.0050	1.06		Shallow Concentrated Flow, Road Adjacent Swale Grassed Waterway Kv= 15.0 fps

Subcatchment VZ-B: Verizon & US 50/Idlewild Intersection

Hydrograph

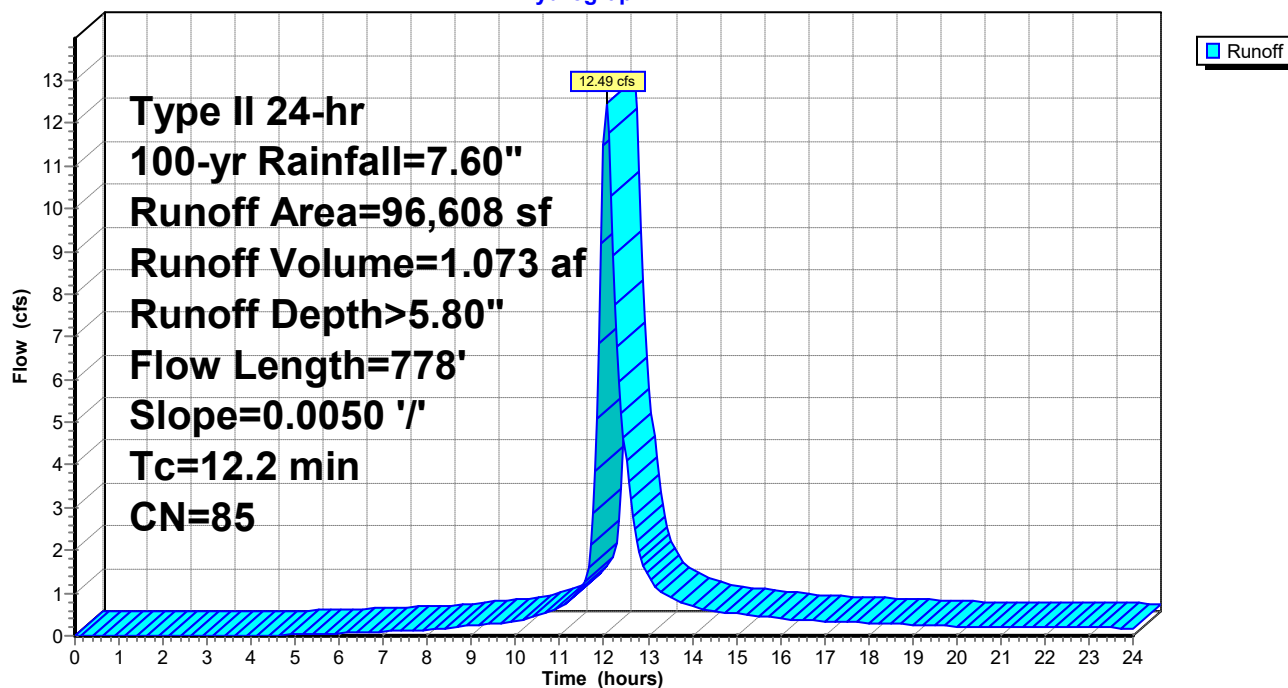

240020-Southern States Parcel

Prepared by Lane Engineering, LLC

HydroCAD® 10.00-17 s/n 03788 © 2016 HydroCAD Software Solutions LLC

240020 - Southern States Redevelopment

Type II 24-hr 100-yr Rainfall=7.60"

Printed 2/7/2024

Page 261

Summary for Subcatchment VZ-BB: Verizon & US 50/Idlewild Intersection

Runoff = 12.49 cfs @ 12.05 hrs, Volume= 1.073 af, Depth> 5.80"


Runoff by SCS TR-20 method, UH=Delmarva, Weighted-CN, Time Span= 0.00-24.00 hrs, dt= 0.05 hrs
Type II 24-hr 100-yr Rainfall=7.60"

	Area (sf)	CN	Description
	35,081	61	>75% Grass cover, Good, HSG B
*	61,527	98	Roads & Verizon Yard
	96,608	85	Weighted Average
	35,081		36.31% Pervious Area
	61,527		63.69% Impervious Area

Tc (min)	Length (feet)	Slope (ft/ft)	Velocity (ft/sec)	Capacity (cfs)	Description
12.2	778	0.0050	1.06		Shallow Concentrated Flow, Road Adjacent Swale Grassed Waterway Kv= 15.0 fps

Subcatchment VZ-BB: Verizon & US 50/Idlewild Intersection

Hydrograph

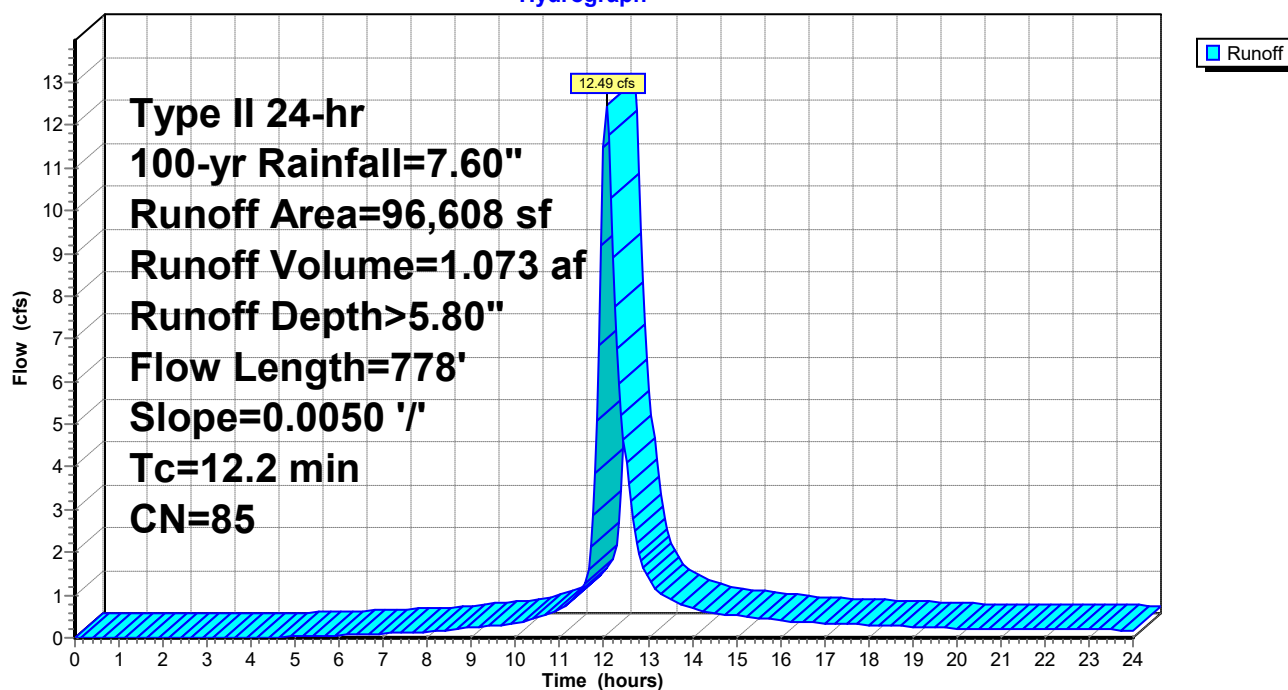

240020-Southern States Parcel

Prepared by Lane Engineering, LLC

HydroCAD® 10.00-17 s/n 03788 © 2016 HydroCAD Software Solutions LLC

240020 - Southern States Redevelopment

Type II 24-hr 100-yr Rainfall=7.60"

Printed 2/7/2024

Page 262

Summary for Reach 10R: Ex. Lotside Swale

Inflow Area = 6.053 ac, 60.33% Impervious, Inflow Depth > 5.10" for 100-yr event
Inflow = 25.12 cfs @ 12.03 hrs, Volume= 2.573 af
Outflow = 24.16 cfs @ 12.06 hrs, Volume= 2.567 af, Atten= 4%, Lag= 1.9 min

Routing by Dyn-Stor-Ind method, Time Span= 0.00-24.00 hrs, dt= 0.05 hrs

Max. Velocity= 2.33 fps, Min. Travel Time= 2.8 min

Avg. Velocity= 0.98 fps, Avg. Travel Time= 6.7 min

Peak Storage= 4,077 cf @ 12.06 hrs

Average Depth at Peak Storage= 2.78'


Bank-Full Depth= 2.59' Flow Area= 9.2 sf, Capacity= 20.81 cfs

1.10' x 2.59' deep channel, n= 0.022 Earth, clean & straight

Side Slope Z-value= 0.8 1.1 '/' Top Width= 6.02'


Length= 394.0' Slope= 0.0010 '/'

Inlet Invert= 42.00', Outlet Invert= 41.62'

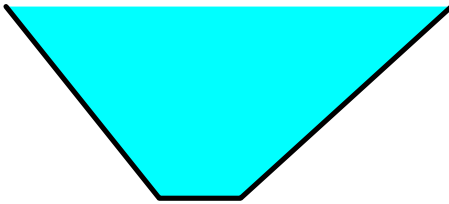

Reach 10R: Ex. Lotside Swale

Hydrograph

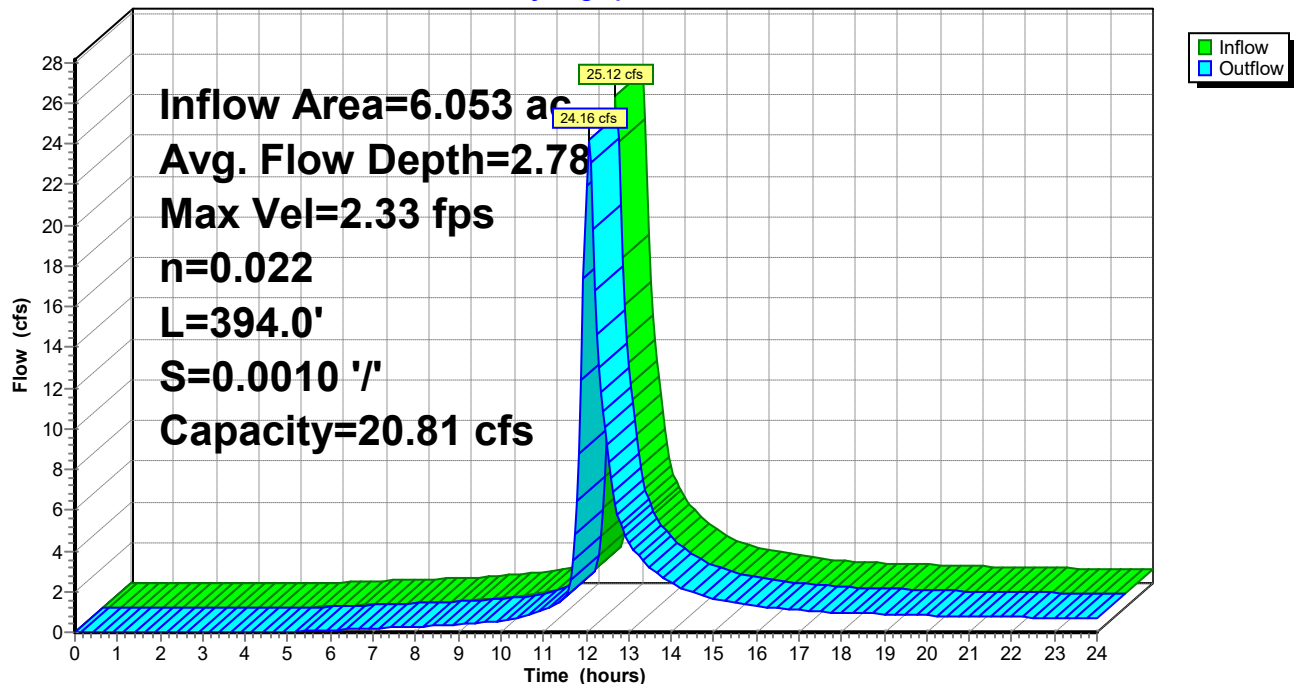

240020-Southern States Parcel

Prepared by Lane Engineering, LLC

HydroCAD® 10.00-17 s/n 03788 © 2016 HydroCAD Software Solutions LLC

240020 - Southern States Redevelopment

Type II 24-hr 100-yr Rainfall=7.60"

Printed 2/7/2024

Page 263

Stage-Area-Storage for Reach 10R: Ex. Lotside Swale

Elevation (feet)	End-Area (sq-ft)	Storage (cubic-feet)	Elevation (feet)	End-Area (sq-ft)	Storage (cubic-feet)
42.00	0.0	0	44.55	9.0	3,539
42.05	0.1	23			
42.10	0.1	47			
42.15	0.2	73			
42.20	0.3	102			
42.25	0.3	132			
42.30	0.4	164			
42.35	0.5	198			
42.40	0.6	233			
42.45	0.7	271			
42.50	0.8	310			
42.55	0.9	352			
42.60	1.0	395			
42.65	1.1	440			
42.70	1.2	487			
42.75	1.4	536			
42.80	1.5	586			
42.85	1.6	639			
42.90	1.8	693			
42.95	1.9	750			
43.00	2.1	808			
43.05	2.2	868			
43.10	2.4	930			
43.15	2.5	993			
43.20	2.7	1,059			
43.25	2.9	1,127			
43.30	3.0	1,196			
43.35	3.2	1,267			
43.40	3.4	1,340			
43.45	3.6	1,415			
43.50	3.8	1,492			
43.55	4.0	1,571			
43.60	4.2	1,652			
43.65	4.4	1,734			
43.70	4.6	1,819			
43.75	4.8	1,905			
43.80	5.1	1,993			
43.85	5.3	2,083			
43.90	5.5	2,175			
43.95	5.8	2,268			
44.00	6.0	2,364			
44.05	6.2	2,461			
44.10	6.5	2,561			
44.15	6.8	2,662			
44.20	7.0	2,765			
44.25	7.3	2,870			
44.30	7.6	2,977			
44.35	7.8	3,086			
44.40	8.1	3,196			
44.45	8.4	3,309			
44.50	8.7	3,423			

240020-Southern States Parcel

Prepared by Lane Engineering, LLC

HydroCAD® 10.00-17 s/n 03788 © 2016 HydroCAD Software Solutions LLC

240020 - Southern States Redevelopment

Type II 24-hr 100-yr Rainfall=7.60"

Printed 2/7/2024

Page 264

Summary for Reach SP1: Ex Swale Adj US 50 (North)

Inflow Area = 3.048 ac, 58.99% Impervious, Inflow Depth > 5.60" for 100-yr event
Inflow = 17.38 cfs @ 12.02 hrs, Volume= 1.422 af
Outflow = 17.27 cfs @ 12.03 hrs, Volume= 1.422 af, Atten= 1%, Lag= 0.4 min

Routing by Dyn-Stor-Ind method, Time Span= 0.00-24.00 hrs, dt= 0.05 hrs

Max. Velocity= 4.62 fps, Min. Travel Time= 0.4 min

Avg. Velocity= 1.69 fps, Avg. Travel Time= 1.2 min

Peak Storage= 460 cf @ 12.03 hrs

Average Depth at Peak Storage= 1.14'


Bank-Full Depth= 2.05' Flow Area= 10.4 sf, Capacity= 68.26 cfs

0.99' x 2.05' deep channel, n= 0.022 Earth, clean & straight

Side Slope Z-value= 2.3 1.7 '/' Top Width= 9.19'


Length= 123.5' Slope= 0.0091 '/'

Inlet Invert= 38.72', Outlet Invert= 37.60'

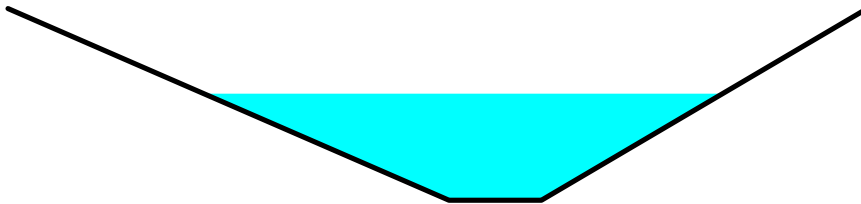

Reach SP1: Ex Swale Adj US 50 (North)

Hydrograph

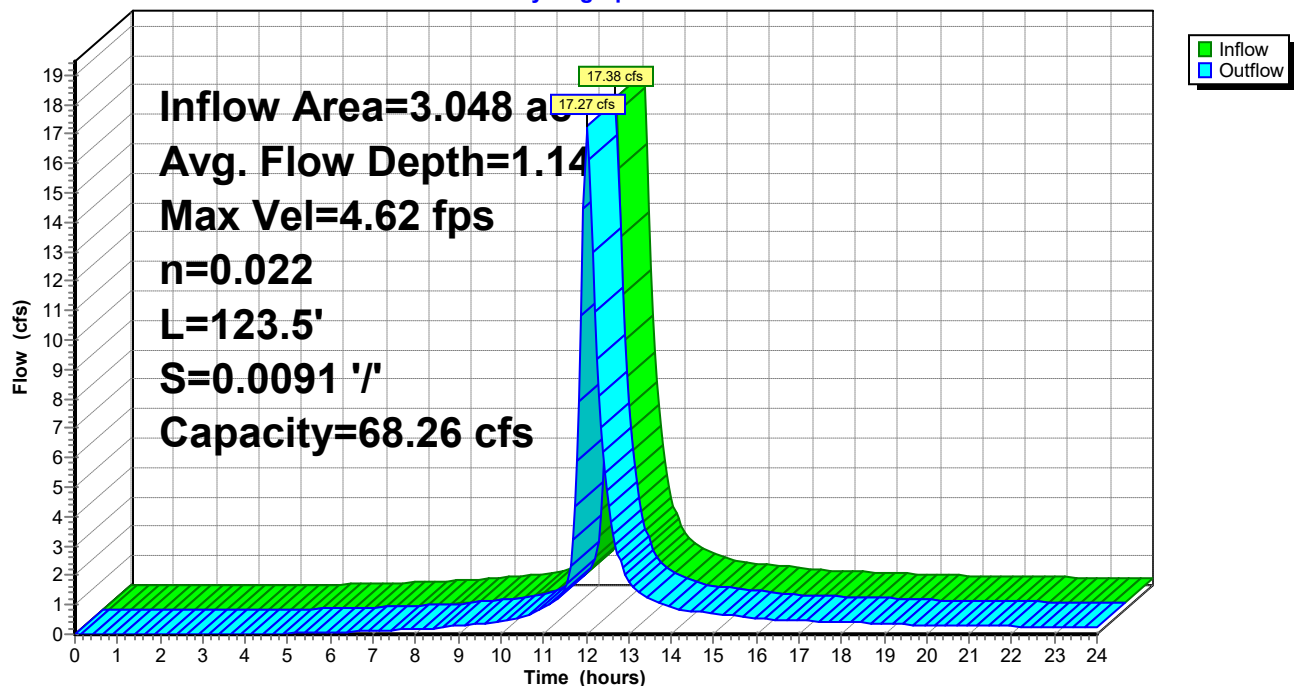

240020-Southern States Parcel

Prepared by Lane Engineering, LLC

HydroCAD® 10.00-17 s/n 03788 © 2016 HydroCAD Software Solutions LLC

240020 - Southern States Redevelopment

Type II 24-hr 100-yr Rainfall=7.60"

Printed 2/7/2024

Page 265

Stage-Area-Storage for Reach SP1: Ex Swale Adj US 50 (North)

Elevation (feet)	End-Area (sq-ft)	Storage (cubic-feet)
38.72	0.0	0
38.77	0.1	7
38.82	0.1	15
38.87	0.2	24
38.92	0.3	34
38.97	0.4	46
39.02	0.5	59
39.07	0.6	73
39.12	0.7	88
39.17	0.9	105
39.22	1.0	123
39.27	1.1	142
39.32	1.3	162
39.37	1.5	184
39.42	1.7	207
39.47	1.9	231
39.52	2.1	256
39.57	2.3	282
39.62	2.5	310
39.67	2.7	339
39.72	3.0	369
39.77	3.2	401
39.82	3.5	433
39.87	3.8	467
39.92	4.1	502
39.97	4.4	539
40.02	4.7	576
40.07	5.0	615
40.12	5.3	655
40.17	5.6	697
40.22	6.0	739
40.27	6.3	783
40.32	6.7	828
40.37	7.1	874
40.42	7.5	922
40.47	7.9	970
40.52	8.3	1,020
40.57	8.7	1,072
40.62	9.1	1,124
40.67	9.5	1,178
40.72	10.0	1,233
40.77	10.4	1,289

240020-Southern States Parcel

Prepared by Lane Engineering, LLC

HydroCAD® 10.00-17 s/n 03788 © 2016 HydroCAD Software Solutions LLC

240020 - Southern States Redevelopment

Type II 24-hr 100-yr Rainfall=7.60"

Printed 2/7/2024

Page 266

Summary for Reach SP2: Ex. Swale Adj US 50 (South)

Inflow Area = 2.218 ac, 63.69% Impervious, Inflow Depth > 5.80" for 100-yr event
Inflow = 12.49 cfs @ 12.05 hrs, Volume= 1.073 af
Outflow = 12.49 cfs @ 12.06 hrs, Volume= 1.072 af, Atten= 0%, Lag= 0.2 min

Routing by Dyn-Stor-Ind method, Time Span= 0.00-24.00 hrs, dt= 0.05 hrs

Max. Velocity= 4.66 fps, Min. Travel Time= 0.3 min

Avg. Velocity= 1.58 fps, Avg. Travel Time= 1.0 min

Peak Storage= 247 cf @ 12.06 hrs

Average Depth at Peak Storage= 0.84'


Bank-Full Depth= 1.96' Flow Area= 10.7 sf, Capacity= 80.11 cfs

1.53' x 1.96' deep channel, n= 0.022 Earth, clean & straight

Side Slope Z-value= 2.1 1.9 '/' Top Width= 9.37'


Length= 92.0' Slope= 0.0117 '/'

Inlet Invert= 41.58', Outlet Invert= 40.50'

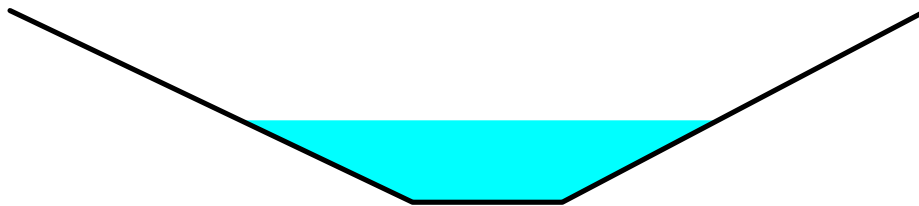

Reach SP2: Ex. Swale Adj US 50 (South)

Hydrograph

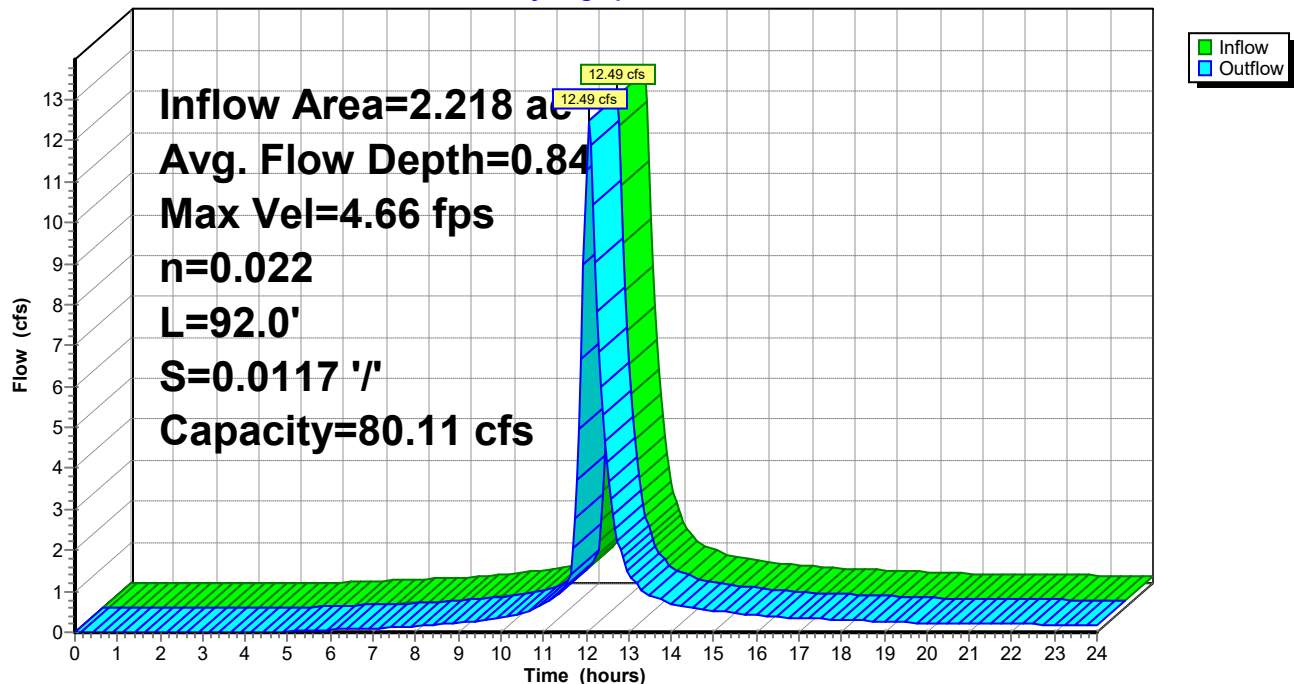

240020-Southern States Parcel

Prepared by Lane Engineering, LLC

HydroCAD® 10.00-17 s/n 03788 © 2016 HydroCAD Software Solutions LLC

240020 - Southern States Redevelopment

Type II 24-hr 100-yr Rainfall=7.60"

Printed 2/7/2024

Page 267

Stage-Area-Storage for Reach SP2: Ex. Swale Adj US 50 (South)

Elevation (feet)	End-Area (sq-ft)	Storage (cubic-feet)	Elevation (feet)	End-Area (sq-ft)	Storage (cubic-feet)
41.58	0.0	0	42.60	3.6	335
41.60	0.0	3	42.62	3.8	345
41.62	0.1	6	42.64	3.9	356
41.64	0.1	9	42.66	4.0	367
41.66	0.1	12	42.68	4.1	377
41.68	0.2	16	42.70	4.2	388
41.70	0.2	20	42.72	4.3	400
41.72	0.3	23	42.74	4.5	411
41.74	0.3	27	42.76	4.6	422
41.76	0.3	31	42.78	4.7	434
41.78	0.4	36	42.80	4.8	446
41.80	0.4	40	42.82	5.0	457
41.82	0.5	44	42.84	5.1	469
41.84	0.5	49	42.86	5.2	482
41.86	0.6	54	42.88	5.4	494
41.88	0.6	59	42.90	5.5	506
41.90	0.7	64	42.92	5.6	519
41.92	0.8	69	42.94	5.8	532
41.94	0.8	75	42.96	5.9	545
41.96	0.9	80	42.98	6.1	558
41.98	0.9	86	43.00	6.2	571
42.00	1.0	92	43.02	6.4	584
42.02	1.1	98	43.04	6.5	598
42.04	1.1	104	43.06	6.6	611
42.06	1.2	110	43.08	6.8	625
42.08	1.3	116	43.10	6.9	639
42.10	1.3	123	43.12	7.1	653
42.12	1.4	130	43.14	7.3	667
42.14	1.5	137	43.16	7.4	682
42.16	1.6	144	43.18	7.6	696
42.18	1.6	151	43.20	7.7	711
42.20	1.7	158	43.22	7.9	726
42.22	1.8	165	43.24	8.1	741
42.24	1.9	173	43.26	8.2	756
42.26	2.0	181	43.28	8.4	771
42.28	2.1	189	43.30	8.5	786
42.30	2.1	197	43.32	8.7	802
42.32	2.2	205	43.34	8.9	818
42.34	2.3	213	43.36	9.1	834
42.36	2.4	222	43.38	9.2	850
42.38	2.5	230	43.40	9.4	866
42.40	2.6	239	43.42	9.6	882
42.42	2.7	248	43.44	9.8	898
42.44	2.8	257	43.46	9.9	915
42.46	2.9	266	43.48	10.1	932
42.48	3.0	276	43.50	10.3	949
42.50	3.1	285	43.52	10.5	966
42.52	3.2	295	43.54	10.7	983
42.54	3.3	305			
42.56	3.4	315			
42.58	3.5	325			

240020-Southern States Parcel

Prepared by Lane Engineering, LLC

HydroCAD® 10.00-17 s/n 03788 © 2016 HydroCAD Software Solutions LLC

240020 - Southern States Redevelopment

Type II 24-hr 100-yr Rainfall=7.60"

Printed 2/7/2024

Page 268

Summary for Reach SW1: Ex Swale Adj US 50 (North)

Inflow Area = 10.662 ac, 56.13% Impervious, Inflow Depth > 5.13" for 100-yr event
Inflow = 39.52 cfs @ 12.07 hrs, Volume= 4.557 af
Outflow = 39.50 cfs @ 12.07 hrs, Volume= 4.556 af, Atten= 0%, Lag= 0.3 min

Routing by Dyn-Stor-Ind method, Time Span= 0.00-24.00 hrs, dt= 0.05 hrs

Max. Velocity= 4.01 fps, Min. Travel Time= 0.3 min

Avg. Velocity = 1.69 fps, Avg. Travel Time= 0.8 min

Peak Storage= 771 cf @ 12.07 hrs

Average Depth at Peak Storage= 1.98'


Bank-Full Depth= 2.05' Flow Area= 10.4 sf, Capacity= 42.81 cfs

0.99' x 2.05' deep channel, n= 0.022 Earth, clean & straight

Side Slope Z-value= 2.3 1.7 '/' Top Width= 9.19'


Length= 78.5' Slope= 0.0036 '/'

Inlet Invert= 38.72', Outlet Invert= 38.44'

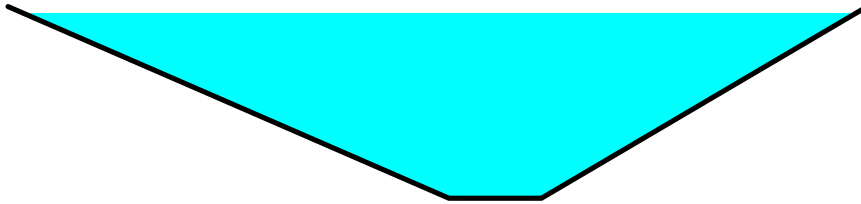

Reach SW1: Ex Swale Adj US 50 (North)

Hydrograph

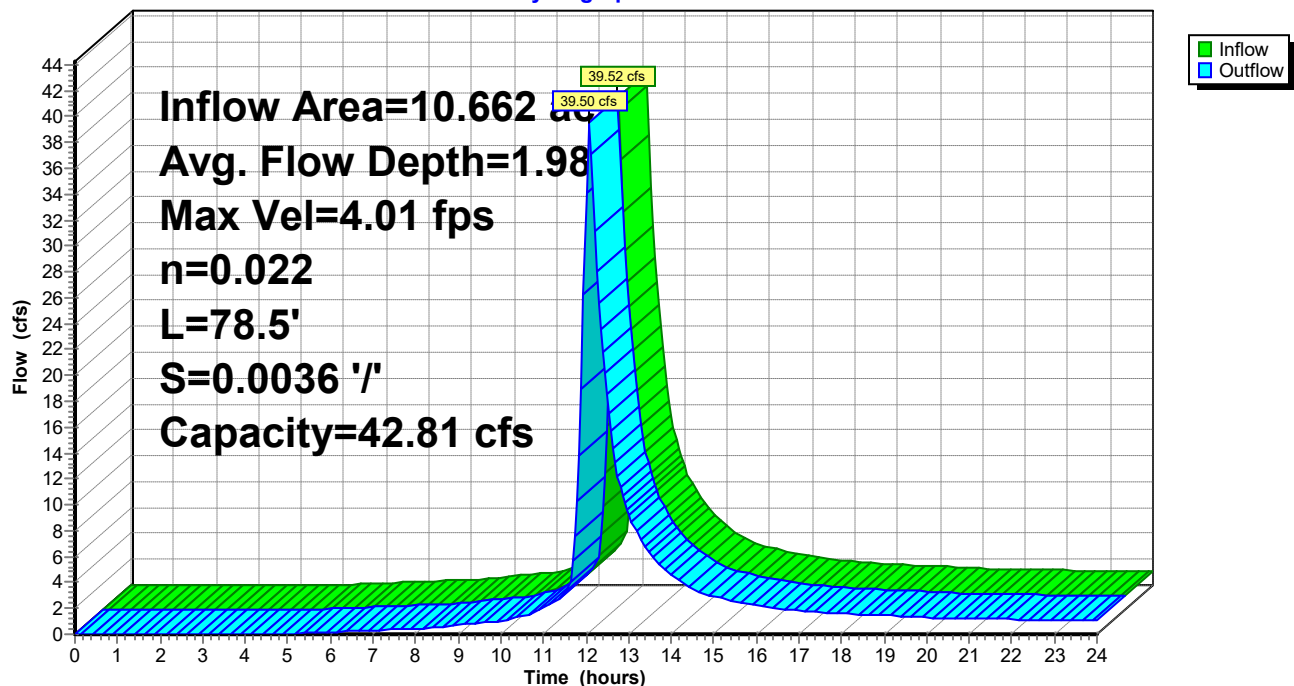

240020-Southern States Parcel

Prepared by Lane Engineering, LLC

HydroCAD® 10.00-17 s/n 03788 © 2016 HydroCAD Software Solutions LLC

240020 - Southern States Redevelopment

Type II 24-hr 100-yr Rainfall=7.60"

Printed 2/7/2024

Page 269

Stage-Area-Storage for Reach SW1: Ex Swale Adj US 50 (North)

Elevation (feet)	End-Area (sq-ft)	Storage (cubic-feet)
38.72	0.0	0
38.77	0.1	4
38.82	0.1	9
38.87	0.2	15
38.92	0.3	22
38.97	0.4	29
39.02	0.5	37
39.07	0.6	46
39.12	0.7	56
39.17	0.9	67
39.22	1.0	78
39.27	1.1	90
39.32	1.3	103
39.37	1.5	117
39.42	1.7	131
39.47	1.9	147
39.52	2.1	163
39.57	2.3	180
39.62	2.5	197
39.67	2.7	216
39.72	3.0	235
39.77	3.2	255
39.82	3.5	275
39.87	3.8	297
39.92	4.1	319
39.97	4.4	342
40.02	4.7	366
40.07	5.0	391
40.12	5.3	417
40.17	5.6	443
40.22	6.0	470
40.27	6.3	498
40.32	6.7	526
40.37	7.1	556
40.42	7.5	586
40.47	7.9	617
40.52	8.3	649
40.57	8.7	681
40.62	9.1	714
40.67	9.5	749
40.72	10.0	783
40.77	10.4	819

240020-Southern States Parcel

Prepared by Lane Engineering, LLC

HydroCAD® 10.00-17 s/n 03788 © 2016 HydroCAD Software Solutions LLC

240020 - Southern States Redevelopment

Type II 24-hr 100-yr Rainfall=7.60"

Printed 2/7/2024

Page 270

Summary for Reach SW2: Ex. Swale Adj US 50 (South)

Inflow Area = 8.271 ac, 61.23% Impervious, Inflow Depth > 5.28" for 100-yr event
Inflow = 36.65 cfs @ 12.06 hrs, Volume= 3.640 af
Outflow = 36.60 cfs @ 12.06 hrs, Volume= 3.638 af, Atten= 0%, Lag= 0.4 min

Routing by Dyn-Stor-Ind method, Time Span= 0.00-24.00 hrs, dt= 0.05 hrs

Max. Velocity= 6.11 fps, Min. Travel Time= 0.5 min

Avg. Velocity= 2.35 fps, Avg. Travel Time= 1.4 min

Peak Storage= 1,158 cf @ 12.06 hrs

Average Depth at Peak Storage= 1.39'


Bank-Full Depth= 1.96' Flow Area= 10.7 sf, Capacity= 79.53 cfs

1.53' x 1.96' deep channel, n= 0.022 Earth, clean & straight

Side Slope Z-value= 2.1 1.9 '/' Top Width= 9.37'


Length= 193.6' Slope= 0.0116 '/'

Inlet Invert= 41.58', Outlet Invert= 39.34'

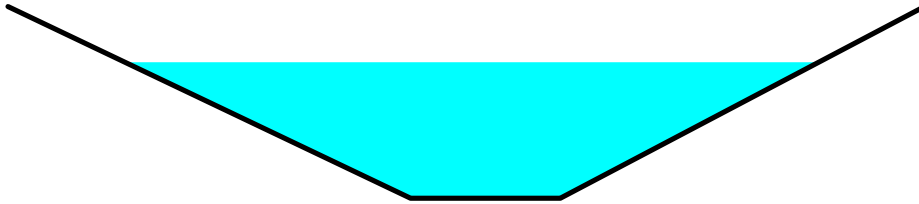

Reach SW2: Ex. Swale Adj US 50 (South)

Hydrograph

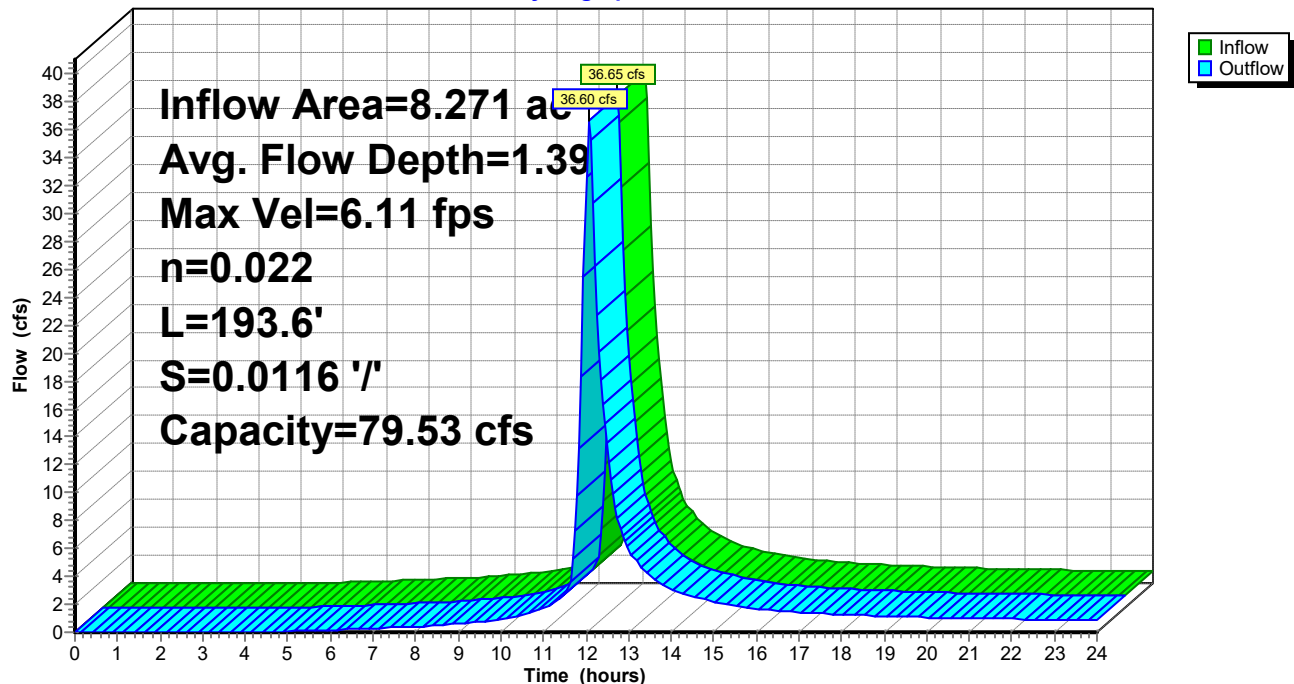

240020-Southern States Parcel

Prepared by Lane Engineering, LLC

HydroCAD® 10.00-17 s/n 03788 © 2016 HydroCAD Software Solutions LLC

240020 - Southern States Redevelopment

Type II 24-hr 100-yr Rainfall=7.60"

Printed 2/7/2024

Page 271

Stage-Area-Storage for Reach SW2: Ex. Swale Adj US 50 (South)

Elevation (feet)	End-Area (sq-ft)	Storage (cubic-feet)	Elevation (feet)	End-Area (sq-ft)	Storage (cubic-feet)
41.58	0.0	0	42.60	3.6	705
41.60	0.0	6	42.62	3.8	727
41.62	0.1	12	42.64	3.9	749
41.64	0.1	19	42.66	4.0	772
41.66	0.1	26	42.68	4.1	794
41.68	0.2	34	42.70	4.2	817
41.70	0.2	41	42.72	4.3	841
41.72	0.3	49	42.74	4.5	865
41.74	0.3	57	42.76	4.6	889
41.76	0.3	66	42.78	4.7	913
41.78	0.4	75	42.80	4.8	938
41.80	0.4	84	42.82	5.0	963
41.82	0.5	93	42.84	5.1	988
41.84	0.5	103	42.86	5.2	1,014
41.86	0.6	113	42.88	5.4	1,039
41.88	0.6	124	42.90	5.5	1,066
41.90	0.7	134	42.92	5.6	1,092
41.92	0.8	146	42.94	5.8	1,119
41.94	0.8	157	42.96	5.9	1,146
41.96	0.9	169	42.98	6.1	1,174
41.98	0.9	180	43.00	6.2	1,201
42.00	1.0	193	43.02	6.4	1,229
42.02	1.1	205	43.04	6.5	1,258
42.04	1.1	218	43.06	6.6	1,287
42.06	1.2	231	43.08	6.8	1,316
42.08	1.3	245	43.10	6.9	1,345
42.10	1.3	259	43.12	7.1	1,374
42.12	1.4	273	43.14	7.3	1,404
42.14	1.5	287	43.16	7.4	1,435
42.16	1.6	302	43.18	7.6	1,465
42.18	1.6	317	43.20	7.7	1,496
42.20	1.7	333	43.22	7.9	1,527
42.22	1.8	348	43.24	8.1	1,559
42.24	1.9	364	43.26	8.2	1,590
42.26	2.0	380	43.28	8.4	1,623
42.28	2.1	397	43.30	8.5	1,655
42.30	2.1	414	43.32	8.7	1,688
42.32	2.2	431	43.34	8.9	1,721
42.34	2.3	449	43.36	9.1	1,754
42.36	2.4	467	43.38	9.2	1,788
42.38	2.5	485	43.40	9.4	1,822
42.40	2.6	503	43.42	9.6	1,856
42.42	2.7	522	43.44	9.8	1,891
42.44	2.8	541	43.46	9.9	1,925
42.46	2.9	561	43.48	10.1	1,961
42.48	3.0	580	43.50	10.3	1,996
42.50	3.1	600	43.52	10.5	2,032
42.52	3.2	621	43.54	10.7	2,068
42.54	3.3	641			
42.56	3.4	662			
42.58	3.5	683			

240020-Southern States Parcel

Prepared by Lane Engineering, LLC

HydroCAD® 10.00-17 s/n 03788 © 2016 HydroCAD Software Solutions LLC

240020 - Southern States Redevelopment

Type II 24-hr 100-yr Rainfall=7.60"

Printed 2/7/2024

Page 272

Summary for Pond 1P: SDI-1

Inflow Area = 1.063 ac, 91.91% Impervious, Inflow Depth > 6.99" for 100-yr event
Inflow = 12.04 cfs @ 11.91 hrs, Volume= 0.619 af
Outflow = 12.04 cfs @ 11.91 hrs, Volume= 0.619 af, Atten= 0%, Lag= 0.0 min
Primary = 12.04 cfs @ 11.91 hrs, Volume= 0.619 af

Routing by Dyn-Stor-Ind method, Time Span= 0.00-24.00 hrs, dt= 0.05 hrs

Peak Elev= 42.68' @ 11.92 hrs


Flood Elev= 45.90'

Device	Routing	Invert	Outlet Devices
#1	Primary	40.75'	24.0" Round 24" HDPE L= 70.0' Box, headwall w/3 square edges, Ke= 0.500 Inlet / Outlet Invert= 40.75' / 40.40' S= 0.0050 '/ Cc= 0.900 n= 0.012, Flow Area= 3.14 sf

Primary OutFlow Max=10.20 cfs @ 11.91 hrs HW=42.64' TW=42.05' (Dynamic Tailwater)
1=24" HDPE (Outlet Controls 10.20 cfs @ 4.28 fps)

Pond 1P: SDI-1

Hydrograph

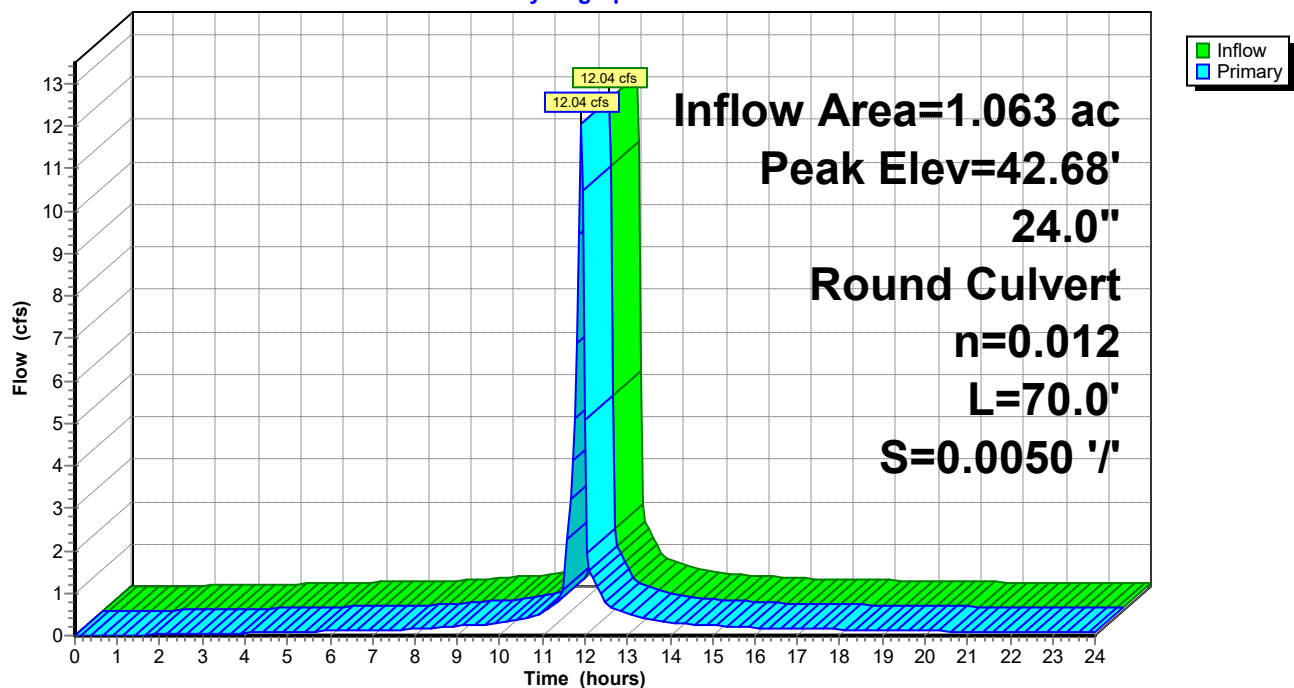

240020-Southern States Parcel

Prepared by Lane Engineering, LLC

HydroCAD® 10.00-17 s/n 03788 © 2016 HydroCAD Software Solutions LLC

240020 - Southern States Redevelopment

Type II 24-hr 100-yr Rainfall=7.60"

Printed 2/7/2024

Page 273

Stage-Area-Storage for Pond 1P: SDI-1

Elevation (feet)	Storage (cubic-feet)	Elevation (feet)	Storage (cubic-feet)	Elevation (feet)	Storage (cubic-feet)
40.75	0	42.79	0	44.83	0
40.79	0	42.83	0	44.87	0
40.83	0	42.87	0	44.91	0
40.87	0	42.91	0	44.95	0
40.91	0	42.95	0	44.99	0
40.95	0	42.99	0	45.03	0
40.99	0	43.03	0	45.07	0
41.03	0	43.07	0	45.11	0
41.07	0	43.11	0	45.15	0
41.11	0	43.15	0	45.19	0
41.15	0	43.19	0	45.23	0
41.19	0	43.23	0	45.27	0
41.23	0	43.27	0	45.31	0
41.27	0	43.31	0	45.35	0
41.31	0	43.35	0	45.39	0
41.35	0	43.39	0	45.43	0
41.39	0	43.43	0	45.47	0
41.43	0	43.47	0	45.51	0
41.47	0	43.51	0	45.55	0
41.51	0	43.55	0	45.59	0
41.55	0	43.59	0	45.63	0
41.59	0	43.63	0	45.67	0
41.63	0	43.67	0	45.71	0
41.67	0	43.71	0	45.75	0
41.71	0	43.75	0	45.79	0
41.75	0	43.79	0	45.83	0
41.79	0	43.83	0	45.87	0
41.83	0	43.87	0		
41.87	0	43.91	0		
41.91	0	43.95	0		
41.95	0	43.99	0		
41.99	0	44.03	0		
42.03	0	44.07	0		
42.07	0	44.11	0		
42.11	0	44.15	0		
42.15	0	44.19	0		
42.19	0	44.23	0		
42.23	0	44.27	0		
42.27	0	44.31	0		
42.31	0	44.35	0		
42.35	0	44.39	0		
42.39	0	44.43	0		
42.43	0	44.47	0		
42.47	0	44.51	0		
42.51	0	44.55	0		
42.55	0	44.59	0		
42.59	0	44.63	0		
42.63	0	44.67	0		
42.67	0	44.71	0		
42.71	0	44.75	0		
42.75	0	44.79	0		

240020-Southern States Parcel

Prepared by Lane Engineering, LLC

HydroCAD® 10.00-17 s/n 03788 © 2016 HydroCAD Software Solutions LLC

240020 - Southern States Redevelopment

Type II 24-hr 100-yr Rainfall=7.60"

Printed 2/7/2024

Page 274

Summary for Pond 2P: RL-1

Inflow Area = 0.137 ac, 100.00% Impervious, Inflow Depth > 7.36" for 100-yr event
Inflow = 1.59 cfs @ 11.90 hrs, Volume= 0.084 af
Outflow = 1.59 cfs @ 11.90 hrs, Volume= 0.084 af, Atten= 0%, Lag= 0.0 min
Primary = 1.59 cfs @ 11.90 hrs, Volume= 0.084 af

Routing by Dyn-Stor-Ind method, Time Span= 0.00-24.00 hrs, dt= 0.05 hrs

Peak Elev= 42.55' @ 12.11 hrs


Flood Elev= 46.35'

Device	Routing	Invert	Outlet Devices
#1	Primary	41.10'	12.0" Round 12" HDPE L= 137.0' Box, headwall w/3 square edges, Ke= 0.500 Inlet / Outlet Invert= 41.10' / 40.40' S= 0.0051 '/' Cc= 0.900 n= 0.012, Flow Area= 0.79 sf

Primary OutFlow Max=0.71 cfs @ 11.90 hrs HW=42.12' TW=42.03' (Dynamic Tailwater)
↑ **1=12" HDPE** (Outlet Controls 0.71 cfs @ 1.10 fps)

Pond 2P: RL-1

Hydrograph

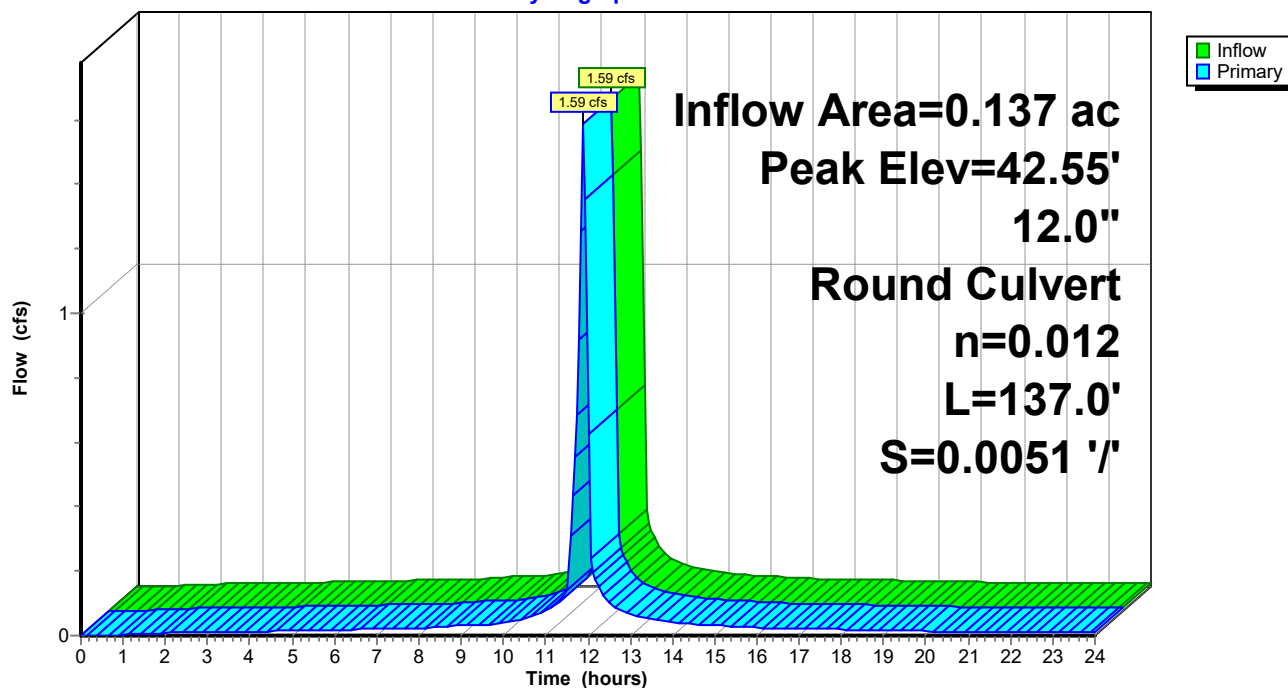

240020-Southern States Parcel

Prepared by Lane Engineering, LLC

HydroCAD® 10.00-17 s/n 03788 © 2016 HydroCAD Software Solutions LLC

240020 - Southern States Redevelopment

Type II 24-hr 100-yr Rainfall=7.60"

Printed 2/7/2024

Page 275

Stage-Area-Storage for Pond 2P: RL-1

Elevation (feet)	Storage (cubic-feet)	Elevation (feet)	Storage (cubic-feet)	Elevation (feet)	Storage (cubic-feet)
41.10	0	43.14	0	45.18	0
41.14	0	43.18	0	45.22	0
41.18	0	43.22	0	45.26	0
41.22	0	43.26	0	45.30	0
41.26	0	43.30	0	45.34	0
41.30	0	43.34	0	45.38	0
41.34	0	43.38	0	45.42	0
41.38	0	43.42	0	45.46	0
41.42	0	43.46	0	45.50	0
41.46	0	43.50	0	45.54	0
41.50	0	43.54	0	45.58	0
41.54	0	43.58	0	45.62	0
41.58	0	43.62	0	45.66	0
41.62	0	43.66	0	45.70	0
41.66	0	43.70	0	45.74	0
41.70	0	43.74	0	45.78	0
41.74	0	43.78	0	45.82	0
41.78	0	43.82	0	45.86	0
41.82	0	43.86	0	45.90	0
41.86	0	43.90	0	45.94	0
41.90	0	43.94	0	45.98	0
41.94	0	43.98	0	46.02	0
41.98	0	44.02	0	46.06	0
42.02	0	44.06	0	46.10	0
42.06	0	44.10	0	46.14	0
42.10	0	44.14	0	46.18	0
42.14	0	44.18	0	46.22	0
42.18	0	44.22	0	46.26	0
42.22	0	44.26	0	46.30	0
42.26	0	44.30	0	46.34	0
42.30	0	44.34	0		
42.34	0	44.38	0		
42.38	0	44.42	0		
42.42	0	44.46	0		
42.46	0	44.50	0		
42.50	0	44.54	0		
42.54	0	44.58	0		
42.58	0	44.62	0		
42.62	0	44.66	0		
42.66	0	44.70	0		
42.70	0	44.74	0		
42.74	0	44.78	0		
42.78	0	44.82	0		
42.82	0	44.86	0		
42.86	0	44.90	0		
42.90	0	44.94	0		
42.94	0	44.98	0		
42.98	0	45.02	0		
43.02	0	45.06	0		
43.06	0	45.10	0		
43.10	0	45.14	0		

240020-Southern States Parcel

Prepared by Lane Engineering, LLC

HydroCAD® 10.00-17 s/n 03788 © 2016 HydroCAD Software Solutions LLC

240020 - Southern States Redevelopment

Type II 24-hr 100-yr Rainfall=7.60"

Printed 2/7/2024

Page 276

Summary for Pond 3P: RL-2

Inflow Area = 0.069 ac, 100.00% Impervious, Inflow Depth > 7.36" for 100-yr event
Inflow = 0.79 cfs @ 11.90 hrs, Volume= 0.042 af
Outflow = 0.79 cfs @ 11.90 hrs, Volume= 0.042 af, Atten= 0%, Lag= 0.0 min
Primary = 0.79 cfs @ 11.90 hrs, Volume= 0.042 af

Routing by Dyn-Stor-Ind method, Time Span= 0.00-24.00 hrs, dt= 0.05 hrs

Peak Elev= 43.26' @ 11.91 hrs


Flood Elev= 46.90'

Device	Routing	Invert	Outlet Devices
#1	Primary	42.80'	12.0" Round 12" HPDE L= 171.0' Box, headwall w/3 square edges, Ke= 0.500 Inlet / Outlet Invert= 42.80' / 41.10' S= 0.0099 '/' Cc= 0.900 n= 0.012, Flow Area= 0.79 sf

Primary OutFlow Max=0.72 cfs @ 11.90 hrs HW=43.26' TW=42.12' (Dynamic Tailwater)
↑ **1=12" HPDE** (Outlet Controls 0.72 cfs @ 3.02 fps)

Pond 3P: RL-2

Hydrograph

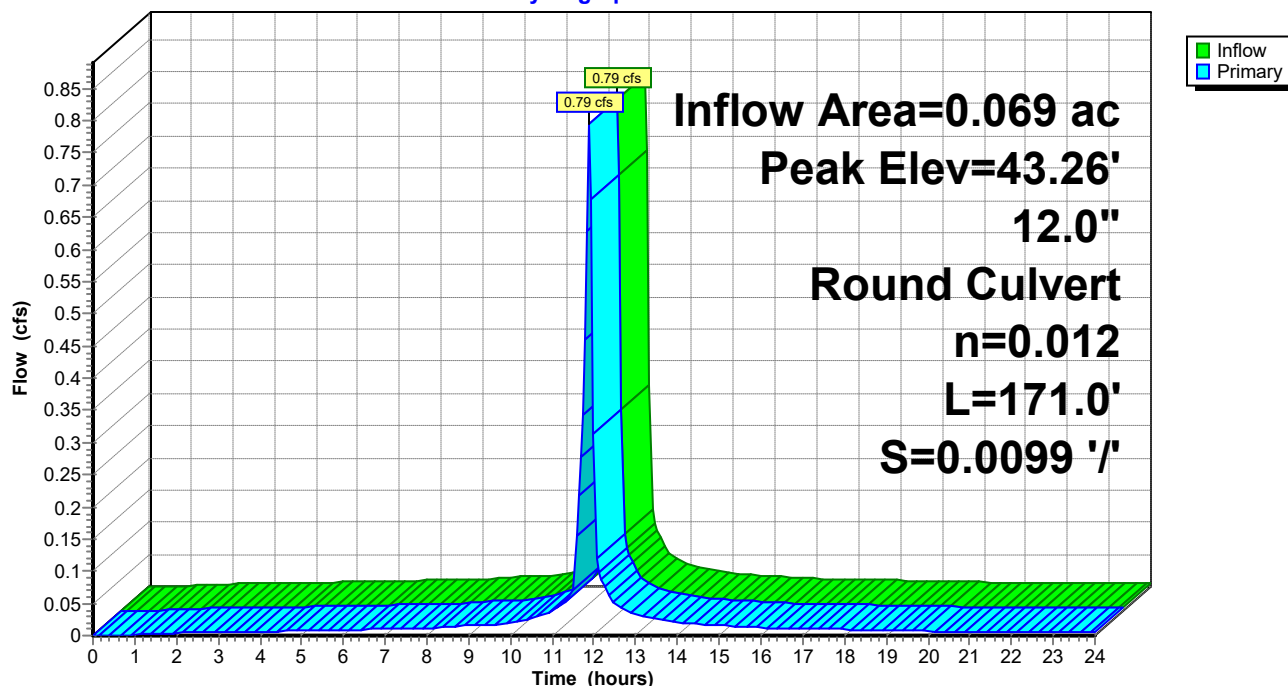

240020-Southern States Parcel

Prepared by Lane Engineering, LLC

HydroCAD® 10.00-17 s/n 03788 © 2016 HydroCAD Software Solutions LLC

240020 - Southern States Redevelopment

Type II 24-hr 100-yr Rainfall=7.60"

Printed 2/7/2024

Page 277

Stage-Area-Storage for Pond 3P: RL-2

Elevation (feet)	Storage (cubic-feet)	Elevation (feet)	Storage (cubic-feet)
42.80	0	45.35	0
42.85	0	45.40	0
42.90	0	45.45	0
42.95	0	45.50	0
43.00	0	45.55	0
43.05	0	45.60	0
43.10	0	45.65	0
43.15	0	45.70	0
43.20	0	45.75	0
43.25	0	45.80	0
43.30	0	45.85	0
43.35	0	45.90	0
43.40	0	45.95	0
43.45	0	46.00	0
43.50	0	46.05	0
43.55	0	46.10	0
43.60	0	46.15	0
43.65	0	46.20	0
43.70	0	46.25	0
43.75	0	46.30	0
43.80	0	46.35	0
43.85	0	46.40	0
43.90	0	46.45	0
43.95	0	46.50	0
44.00	0	46.55	0
44.05	0	46.60	0
44.10	0	46.65	0
44.15	0	46.70	0
44.20	0	46.75	0
44.25	0	46.80	0
44.30	0	46.85	0
44.35	0	46.90	0
44.40	0		
44.45	0		
44.50	0		
44.55	0		
44.60	0		
44.65	0		
44.70	0		
44.75	0		
44.80	0		
44.85	0		
44.90	0		
44.95	0		
45.00	0		
45.05	0		
45.10	0		
45.15	0		
45.20	0		
45.25	0		
45.30	0		

240020-Southern States Parcel

Prepared by Lane Engineering, LLC

HydroCAD® 10.00-17 s/n 03788 © 2016 HydroCAD Software Solutions LLC

240020 - Southern States Redevelopment

Type II 24-hr 100-yr Rainfall=7.60"

Printed 2/7/2024

Page 278

Summary for Pond 4P: RL-3

Inflow Area = 0.072 ac, 100.00% Impervious, Inflow Depth > 7.36" for 100-yr event
Inflow = 0.84 cfs @ 11.90 hrs, Volume= 0.044 af
Outflow = 0.84 cfs @ 11.90 hrs, Volume= 0.044 af, Atten= 0%, Lag= 0.0 min
Primary = 0.84 cfs @ 11.90 hrs, Volume= 0.044 af

Routing by Dyn-Stor-Ind method, Time Span= 0.00-24.00 hrs, dt= 0.05 hrs

Peak Elev= 42.80' @ 11.96 hrs


Flood Elev= 47.25'

Device	Routing	Invert	Outlet Devices
#1	Primary	41.50'	10.0" Round 10" HDPE L= 114.0' CPP, mitered to conform to fill, Ke= 0.700 Inlet / Outlet Invert= 41.50' / 40.90' S= 0.0053 '/ Cc= 0.900 n= 0.012, Flow Area= 0.55 sf

Primary OutFlow Max=0.00 cfs @ 11.90 hrs HW=42.57' TW=42.64' (Dynamic Tailwater)
↑1=10" HDPE (Controls 0.00 cfs)

Pond 4P: RL-3

Hydrograph

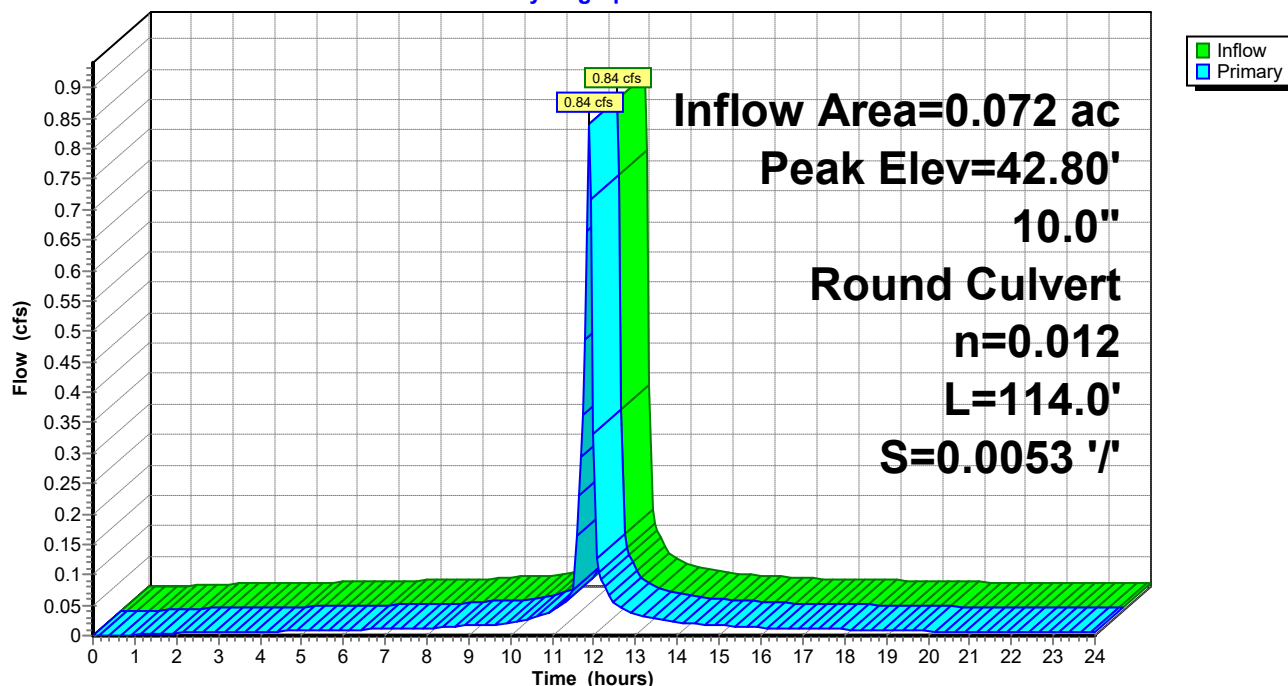

240020-Southern States Parcel

Prepared by Lane Engineering, LLC

HydroCAD® 10.00-17 s/n 03788 © 2016 HydroCAD Software Solutions LLC

240020 - Southern States Redevelopment

Type II 24-hr 100-yr Rainfall=7.60"

Printed 2/7/2024

Page 279

Stage-Area-Storage for Pond 4P: RL-3

Elevation (feet)	Storage (cubic-feet)	Elevation (feet)	Storage (cubic-feet)	Elevation (feet)	Storage (cubic-feet)
41.50	0	43.54	0	45.58	0
41.54	0	43.58	0	45.62	0
41.58	0	43.62	0	45.66	0
41.62	0	43.66	0	45.70	0
41.66	0	43.70	0	45.74	0
41.70	0	43.74	0	45.78	0
41.74	0	43.78	0	45.82	0
41.78	0	43.82	0	45.86	0
41.82	0	43.86	0	45.90	0
41.86	0	43.90	0	45.94	0
41.90	0	43.94	0	45.98	0
41.94	0	43.98	0	46.02	0
41.98	0	44.02	0	46.06	0
42.02	0	44.06	0	46.10	0
42.06	0	44.10	0	46.14	0
42.10	0	44.14	0	46.18	0
42.14	0	44.18	0	46.22	0
42.18	0	44.22	0	46.26	0
42.22	0	44.26	0	46.30	0
42.26	0	44.30	0	46.34	0
42.30	0	44.34	0	46.38	0
42.34	0	44.38	0	46.42	0
42.38	0	44.42	0	46.46	0
42.42	0	44.46	0	46.50	0
42.46	0	44.50	0	46.54	0
42.50	0	44.54	0	46.58	0
42.54	0	44.58	0	46.62	0
42.58	0	44.62	0	46.66	0
42.62	0	44.66	0	46.70	0
42.66	0	44.70	0	46.74	0
42.70	0	44.74	0	46.78	0
42.74	0	44.78	0	46.82	0
42.78	0	44.82	0	46.86	0
42.82	0	44.86	0	46.90	0
42.86	0	44.90	0	46.94	0
42.90	0	44.94	0	46.98	0
42.94	0	44.98	0	47.02	0
42.98	0	45.02	0	47.06	0
43.02	0	45.06	0	47.10	0
43.06	0	45.10	0	47.14	0
43.10	0	45.14	0	47.18	0
43.14	0	45.18	0	47.22	0
43.18	0	45.22	0		
43.22	0	45.26	0		
43.26	0	45.30	0		
43.30	0	45.34	0		
43.34	0	45.38	0		
43.38	0	45.42	0		
43.42	0	45.46	0		
43.46	0	45.50	0		
43.50	0	45.54	0		

240020-Southern States Parcel

Prepared by Lane Engineering, LLC

HydroCAD® 10.00-17 s/n 03788 © 2016 HydroCAD Software Solutions LLC

240020 - Southern States Redevelopment

Type II 24-hr 100-yr Rainfall=7.60"

Printed 2/7/2024

Page 280

Summary for Pond 5P: SDI-5

Inflow Area = 0.240 ac, 94.66% Impervious, Inflow Depth > 7.11" for 100-yr event
Inflow = 2.70 cfs @ 11.91 hrs, Volume= 0.142 af
Outflow = 2.70 cfs @ 11.91 hrs, Volume= 0.142 af, Atten= 0%, Lag= 0.0 min
Primary = 2.70 cfs @ 11.91 hrs, Volume= 0.142 af

Routing by Dyn-Stor-Ind method, Time Span= 0.00-24.00 hrs, dt= 0.05 hrs


Peak Elev= 42.88' @ 11.95 hrs

Flood Elev= 46.75'

Device	Routing	Invert	Outlet Devices
#1	Primary	41.45'	15.0" Round 15" HDPE L= 108.0' Box, headwall w/3 square edges, Ke= 0.500 Inlet / Outlet Invert= 41.45' / 40.90' S= 0.0051 '/' Cc= 0.900 n= 0.012, Flow Area= 1.23 sf

Primary OutFlow Max=1.52 cfs @ 11.91 hrs HW=42.75' TW=42.64' (Dynamic Tailwater)
↑ **1=15" HDPE** (Outlet Controls 1.52 cfs @ 1.48 fps)

Pond 5P: SDI-5

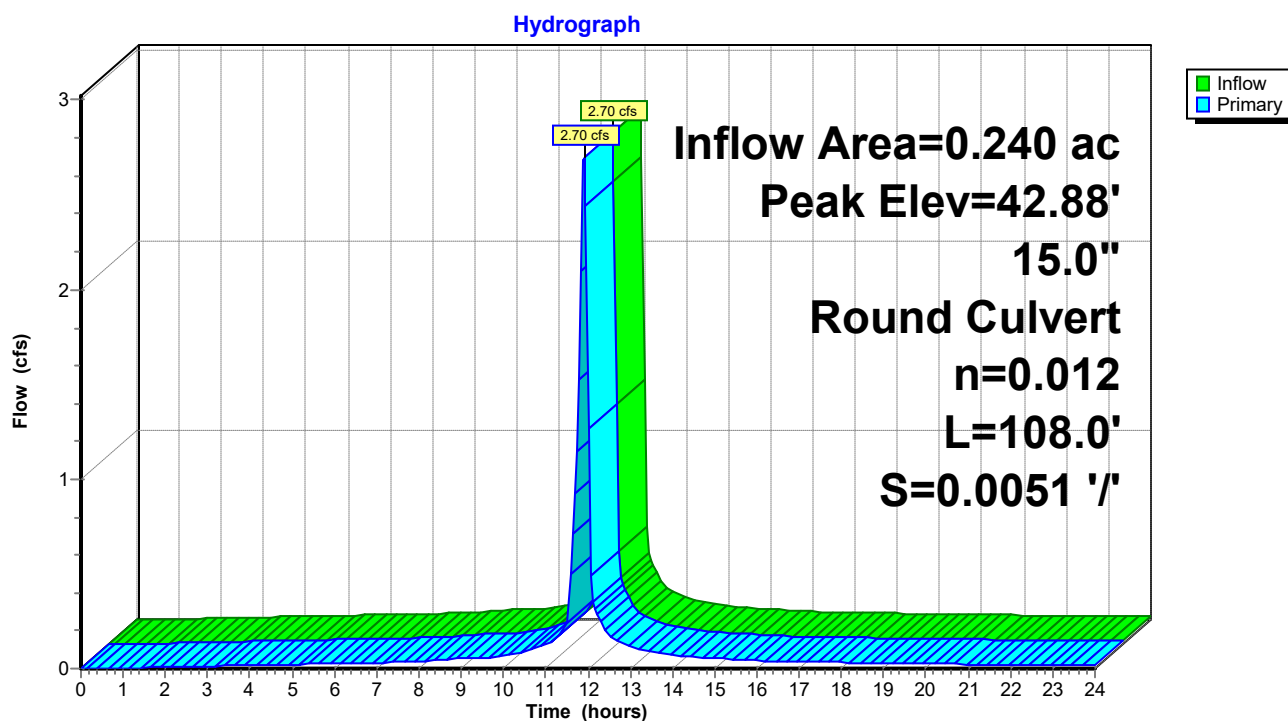

240020-Southern States Parcel

Prepared by Lane Engineering, LLC

HydroCAD® 10.00-17 s/n 03788 © 2016 HydroCAD Software Solutions LLC

240020 - Southern States Redevelopment

Type II 24-hr 100-yr Rainfall=7.60"

Printed 2/7/2024

Page 281

Stage-Area-Storage for Pond 5P: SDI-5

Elevation (feet)	Storage (cubic-feet)	Elevation (feet)	Storage (cubic-feet)	Elevation (feet)	Storage (cubic-feet)
41.45	0	43.49	0	45.53	0
41.49	0	43.53	0	45.57	0
41.53	0	43.57	0	45.61	0
41.57	0	43.61	0	45.65	0
41.61	0	43.65	0	45.69	0
41.65	0	43.69	0	45.73	0
41.69	0	43.73	0	45.77	0
41.73	0	43.77	0	45.81	0
41.77	0	43.81	0	45.85	0
41.81	0	43.85	0	45.89	0
41.85	0	43.89	0	45.93	0
41.89	0	43.93	0	45.97	0
41.93	0	43.97	0	46.01	0
41.97	0	44.01	0	46.05	0
42.01	0	44.05	0	46.09	0
42.05	0	44.09	0	46.13	0
42.09	0	44.13	0	46.17	0
42.13	0	44.17	0	46.21	0
42.17	0	44.21	0	46.25	0
42.21	0	44.25	0	46.29	0
42.25	0	44.29	0	46.33	0
42.29	0	44.33	0	46.37	0
42.33	0	44.37	0	46.41	0
42.37	0	44.41	0	46.45	0
42.41	0	44.45	0	46.49	0
42.45	0	44.49	0	46.53	0
42.49	0	44.53	0	46.57	0
42.53	0	44.57	0	46.61	0
42.57	0	44.61	0	46.65	0
42.61	0	44.65	0	46.69	0
42.65	0	44.69	0	46.73	0
42.69	0	44.73	0		
42.73	0	44.77	0		
42.77	0	44.81	0		
42.81	0	44.85	0		
42.85	0	44.89	0		
42.89	0	44.93	0		
42.93	0	44.97	0		
42.97	0	45.01	0		
43.01	0	45.05	0		
43.05	0	45.09	0		
43.09	0	45.13	0		
43.13	0	45.17	0		
43.17	0	45.21	0		
43.21	0	45.25	0		
43.25	0	45.29	0		
43.29	0	45.33	0		
43.33	0	45.37	0		
43.37	0	45.41	0		
43.41	0	45.45	0		
43.45	0	45.49	0		

240020-Southern States Parcel

Prepared by Lane Engineering, LLC

HydroCAD® 10.00-17 s/n 03788 © 2016 HydroCAD Software Solutions LLC

240020 - Southern States Redevelopment

Type II 24-hr 100-yr Rainfall=7.60"

Printed 2/7/2024

Page 282

Summary for Pond 6P: RL-4

Inflow Area = 0.072 ac, 100.00% Impervious, Inflow Depth > 7.36" for 100-yr event
Inflow = 0.84 cfs @ 11.90 hrs, Volume= 0.044 af
Outflow = 0.84 cfs @ 11.90 hrs, Volume= 0.044 af, Atten= 0%, Lag= 0.0 min
Primary = 0.84 cfs @ 11.90 hrs, Volume= 0.044 af

Routing by Dyn-Stor-Ind method, Time Span= 0.00-24.00 hrs, dt= 0.05 hrs

Peak Elev= 43.32' @ 11.93 hrs


Flood Elev= 47.20'

Device	Routing	Invert	Outlet Devices
#1	Primary	42.75'	10.0" Round 10" HDPE L= 117.0' CPP, mitered to conform to fill, Ke= 0.700 Inlet / Outlet Invert= 42.75' / 41.55' S= 0.0103 '/ Cc= 0.900 n= 0.012, Flow Area= 0.55 sf

Primary OutFlow Max=0.69 cfs @ 11.90 hrs HW=43.30' TW=42.73' (Dynamic Tailwater)
↑ **1=10" HDPE** (Outlet Controls 0.69 cfs @ 2.55 fps)

Pond 6P: RL-4

Hydrograph

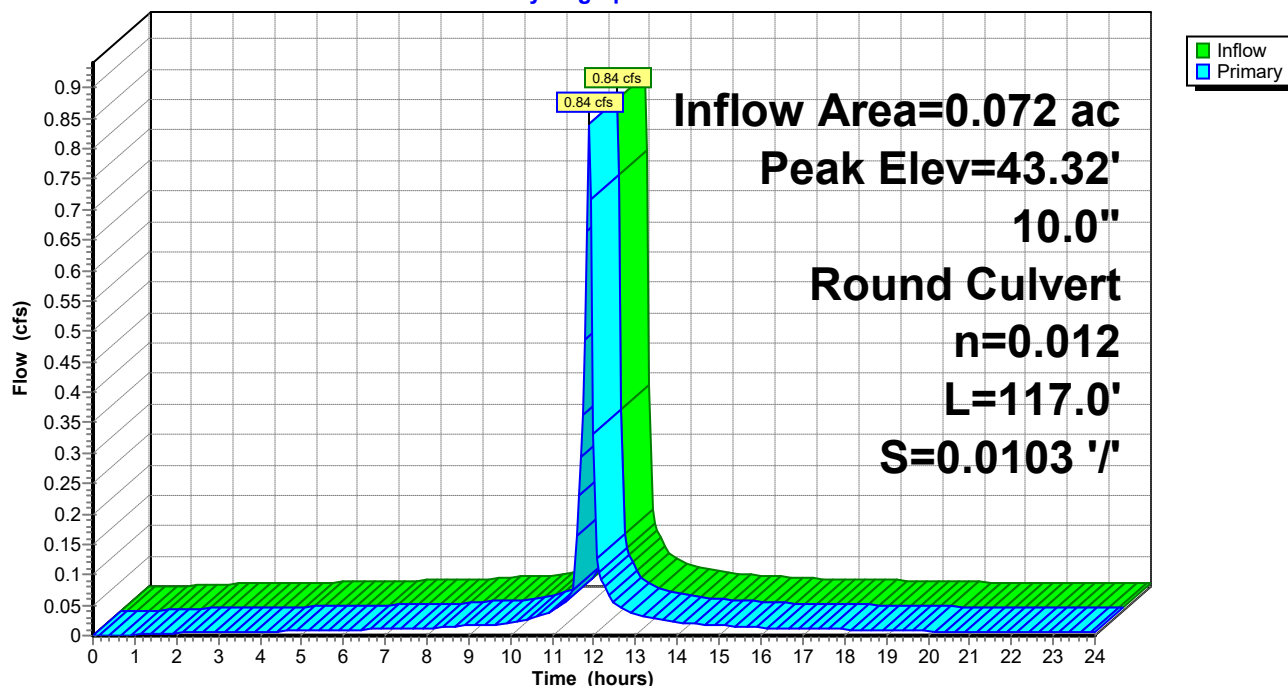

240020-Southern States Parcel

Prepared by Lane Engineering, LLC

HydroCAD® 10.00-17 s/n 03788 © 2016 HydroCAD Software Solutions LLC

240020 - Southern States Redevelopment

Type II 24-hr 100-yr Rainfall=7.60"

Printed 2/7/2024

Page 283

Stage-Area-Storage for Pond 6P: RL-4

Elevation (feet)	Storage (cubic-feet)	Elevation (feet)	Storage (cubic-feet)
42.75	0	45.30	0
42.80	0	45.35	0
42.85	0	45.40	0
42.90	0	45.45	0
42.95	0	45.50	0
43.00	0	45.55	0
43.05	0	45.60	0
43.10	0	45.65	0
43.15	0	45.70	0
43.20	0	45.75	0
43.25	0	45.80	0
43.30	0	45.85	0
43.35	0	45.90	0
43.40	0	45.95	0
43.45	0	46.00	0
43.50	0	46.05	0
43.55	0	46.10	0
43.60	0	46.15	0
43.65	0	46.20	0
43.70	0	46.25	0
43.75	0	46.30	0
43.80	0	46.35	0
43.85	0	46.40	0
43.90	0	46.45	0
43.95	0	46.50	0
44.00	0	46.55	0
44.05	0	46.60	0
44.10	0	46.65	0
44.15	0	46.70	0
44.20	0	46.75	0
44.25	0	46.80	0
44.30	0	46.85	0
44.35	0	46.90	0
44.40	0	46.95	0
44.45	0	47.00	0
44.50	0	47.05	0
44.55	0	47.10	0
44.60	0	47.15	0
44.65	0	47.20	0
44.70	0		
44.75	0		
44.80	0		
44.85	0		
44.90	0		
44.95	0		
45.00	0		
45.05	0		
45.10	0		
45.15	0		
45.20	0		
45.25	0		

240020-Southern States Parcel

Prepared by Lane Engineering, LLC

HydroCAD® 10.00-17 s/n 03788 © 2016 HydroCAD Software Solutions LLC

240020 - Southern States Redevelopment

Type II 24-hr 100-yr Rainfall=7.60"

Printed 2/7/2024

Page 284

Summary for Pond 7P: SDI-6

Inflow Area = 0.270 ac, 85.31% Impervious, Inflow Depth > 6.77" for 100-yr event
Inflow = 3.11 cfs @ 11.90 hrs, Volume= 0.152 af
Outflow = 3.11 cfs @ 11.90 hrs, Volume= 0.152 af, Atten= 0%, Lag= 0.0 min
Primary = 3.11 cfs @ 11.90 hrs, Volume= 0.152 af

Routing by Dyn-Stor-Ind method, Time Span= 0.00-24.00 hrs, dt= 0.05 hrs

Peak Elev= 45.18' @ 11.90 hrs


Flood Elev= 46.40'

Device	Routing	Invert	Outlet Devices
#1	Primary	44.00'	12.0" Round Culvert L= 93.0' Box, headwall w/3 square edges, Ke= 0.500 Inlet / Outlet Invert= 44.00' / 43.05' S= 0.0102 '/' Cc= 0.900 n= 0.012, Flow Area= 0.79 sf

Primary OutFlow Max=3.10 cfs @ 11.90 hrs HW=45.17' TW=44.07' (Dynamic Tailwater)
↑1=Culvert (Inlet Controls 3.10 cfs @ 3.95 fps)

Pond 7P: SDI-6

Hydrograph

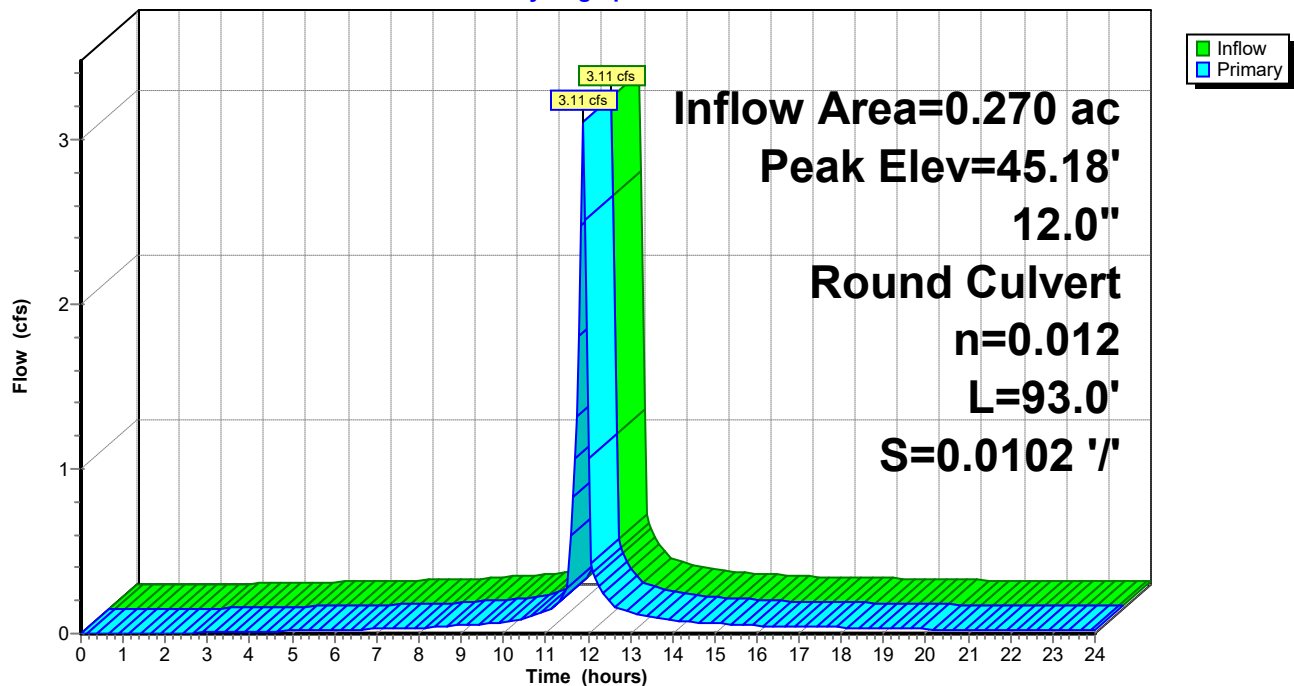

240020-Southern States Parcel

Prepared by Lane Engineering, LLC

HydroCAD® 10.00-17 s/n 03788 © 2016 HydroCAD Software Solutions LLC

240020 - Southern States Redevelopment

Type II 24-hr 100-yr Rainfall=7.60"

Printed 2/7/2024

Page 285

Stage-Area-Storage for Pond 7P: SDI-6

Elevation (feet)	Storage (cubic-feet)	Elevation (feet)	Storage (cubic-feet)	Elevation (feet)	Storage (cubic-feet)
44.00	0	45.02	0	46.04	0
44.02	0	45.04	0	46.06	0
44.04	0	45.06	0	46.08	0
44.06	0	45.08	0	46.10	0
44.08	0	45.10	0	46.12	0
44.10	0	45.12	0	46.14	0
44.12	0	45.14	0	46.16	0
44.14	0	45.16	0	46.18	0
44.16	0	45.18	0	46.20	0
44.18	0	45.20	0	46.22	0
44.20	0	45.22	0	46.24	0
44.22	0	45.24	0	46.26	0
44.24	0	45.26	0	46.28	0
44.26	0	45.28	0	46.30	0
44.28	0	45.30	0	46.32	0
44.30	0	45.32	0	46.34	0
44.32	0	45.34	0	46.36	0
44.34	0	45.36	0	46.38	0
44.36	0	45.38	0	46.40	0
44.38	0	45.40	0		
44.40	0	45.42	0		
44.42	0	45.44	0		
44.44	0	45.46	0		
44.46	0	45.48	0		
44.48	0	45.50	0		
44.50	0	45.52	0		
44.52	0	45.54	0		
44.54	0	45.56	0		
44.56	0	45.58	0		
44.58	0	45.60	0		
44.60	0	45.62	0		
44.62	0	45.64	0		
44.64	0	45.66	0		
44.66	0	45.68	0		
44.68	0	45.70	0		
44.70	0	45.72	0		
44.72	0	45.74	0		
44.74	0	45.76	0		
44.76	0	45.78	0		
44.78	0	45.80	0		
44.80	0	45.82	0		
44.82	0	45.84	0		
44.84	0	45.86	0		
44.86	0	45.88	0		
44.88	0	45.90	0		
44.90	0	45.92	0		
44.92	0	45.94	0		
44.94	0	45.96	0		
44.96	0	45.98	0		
44.98	0	46.00	0		
45.00	0	46.02	0		

240020-Southern States Parcel

Prepared by Lane Engineering, LLC

HydroCAD® 10.00-17 s/n 03788 © 2016 HydroCAD Software Solutions LLC

240020 - Southern States Redevelopment

Type II 24-hr 100-yr Rainfall=7.60"

Printed 2/7/2024

Page 286

Summary for Pond 8P: SDI-2

Inflow Area = 0.592 ac, 90.75% Impervious, Inflow Depth > 6.93" for 100-yr event
Inflow = 6.74 cfs @ 11.90 hrs, Volume= 0.342 af
Outflow = 6.74 cfs @ 11.90 hrs, Volume= 0.342 af, Atten= 0%, Lag= 0.0 min
Primary = 6.74 cfs @ 11.90 hrs, Volume= 0.342 af

Routing by Dyn-Stor-Ind method, Time Span= 0.00-24.00 hrs, dt= 0.05 hrs

Peak Elev= 43.18' @ 11.93 hrs


Flood Elev= 46.60'

Device	Routing	Invert	Outlet Devices
#1	Primary	41.40'	18.0" Round 18" HDPE L= 100.0' Box, headwall w/3 square edges, Ke= 0.500 Inlet / Outlet Invert= 41.40' / 40.90' S= 0.0050 '/ Cc= 0.900 n= 0.012, Flow Area= 1.77 sf

Primary OutFlow Max=5.35 cfs @ 11.90 hrs HW=43.11' TW=42.64' (Dynamic Tailwater)
1=18" HDPE (Outlet Controls 5.35 cfs @ 3.33 fps)

Pond 8P: SDI-2

Hydrograph

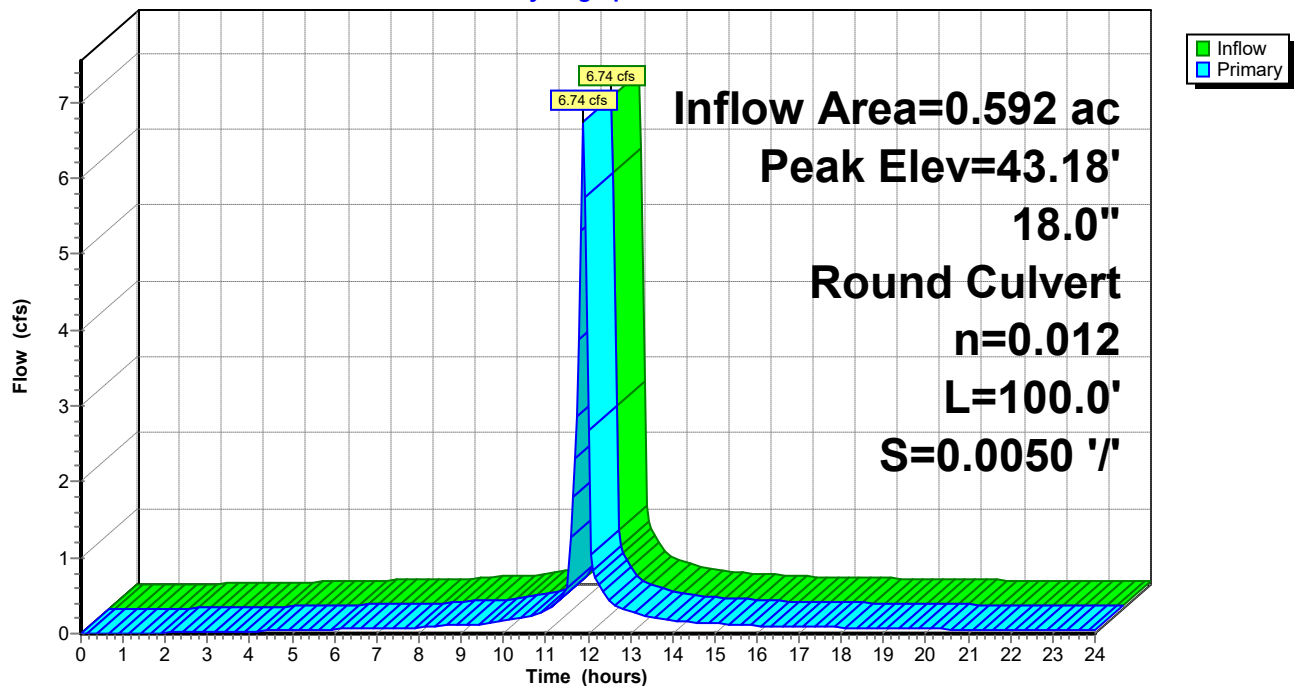

240020-Southern States Parcel

Prepared by Lane Engineering, LLC

HydroCAD® 10.00-17 s/n 03788 © 2016 HydroCAD Software Solutions LLC

240020 - Southern States Redevelopment

Type II 24-hr 100-yr Rainfall=7.60"

Printed 2/7/2024

Page 287

Stage-Area-Storage for Pond 8P: SDI-2

Elevation (feet)	Storage (cubic-feet)	Elevation (feet)	Storage (cubic-feet)	Elevation (feet)	Storage (cubic-feet)
41.40	0	43.44	0	45.48	0
41.44	0	43.48	0	45.52	0
41.48	0	43.52	0	45.56	0
41.52	0	43.56	0	45.60	0
41.56	0	43.60	0	45.64	0
41.60	0	43.64	0	45.68	0
41.64	0	43.68	0	45.72	0
41.68	0	43.72	0	45.76	0
41.72	0	43.76	0	45.80	0
41.76	0	43.80	0	45.84	0
41.80	0	43.84	0	45.88	0
41.84	0	43.88	0	45.92	0
41.88	0	43.92	0	45.96	0
41.92	0	43.96	0	46.00	0
41.96	0	44.00	0	46.04	0
42.00	0	44.04	0	46.08	0
42.04	0	44.08	0	46.12	0
42.08	0	44.12	0	46.16	0
42.12	0	44.16	0	46.20	0
42.16	0	44.20	0	46.24	0
42.20	0	44.24	0	46.28	0
42.24	0	44.28	0	46.32	0
42.28	0	44.32	0	46.36	0
42.32	0	44.36	0	46.40	0
42.36	0	44.40	0	46.44	0
42.40	0	44.44	0	46.48	0
42.44	0	44.48	0	46.52	0
42.48	0	44.52	0	46.56	0
42.52	0	44.56	0	46.60	0
42.56	0	44.60	0		
42.60	0	44.64	0		
42.64	0	44.68	0		
42.68	0	44.72	0		
42.72	0	44.76	0		
42.76	0	44.80	0		
42.80	0	44.84	0		
42.84	0	44.88	0		
42.88	0	44.92	0		
42.92	0	44.96	0		
42.96	0	45.00	0		
43.00	0	45.04	0		
43.04	0	45.08	0		
43.08	0	45.12	0		
43.12	0	45.16	0		
43.16	0	45.20	0		
43.20	0	45.24	0		
43.24	0	45.28	0		
43.28	0	45.32	0		
43.32	0	45.36	0		
43.36	0	45.40	0		
43.40	0	45.44	0		

240020-Southern States Parcel

Prepared by Lane Engineering, LLC

HydroCAD® 10.00-17 s/n 03788 © 2016 HydroCAD Software Solutions LLC

240020 - Southern States Redevelopment

Type II 24-hr 100-yr Rainfall=7.60"

Printed 2/7/2024

Page 288

Summary for Pond 9P: SDI-3

Inflow Area = 0.095 ac, 91.82% Impervious, Inflow Depth > 7.00" for 100-yr event
Inflow = 1.10 cfs @ 11.90 hrs, Volume= 0.055 af
Outflow = 1.10 cfs @ 11.90 hrs, Volume= 0.055 af, Atten= 0%, Lag= 0.0 min
Primary = 1.10 cfs @ 11.90 hrs, Volume= 0.055 af

Routing by Dyn-Stor-Ind method, Time Span= 0.00-24.00 hrs, dt= 0.05 hrs

Peak Elev= 43.21' @ 11.97 hrs


Flood Elev= 46.25'

Device	Routing	Invert	Outlet Devices
#1	Primary	42.30'	12.0" Round 12" HDPE L= 38.6' Box, headwall w/3 square edges, Ke= 0.500 Inlet / Outlet Invert= 42.30' / 41.50' S= 0.0207 '/' Cc= 0.900 n= 0.012, Flow Area= 0.79 sf

Primary OutFlow Max=0.00 cfs @ 11.90 hrs HW=43.03' TW=43.10' (Dynamic Tailwater)
↑1=12" HDPE (Controls 0.00 cfs)

Pond 9P: SDI-3

Hydrograph

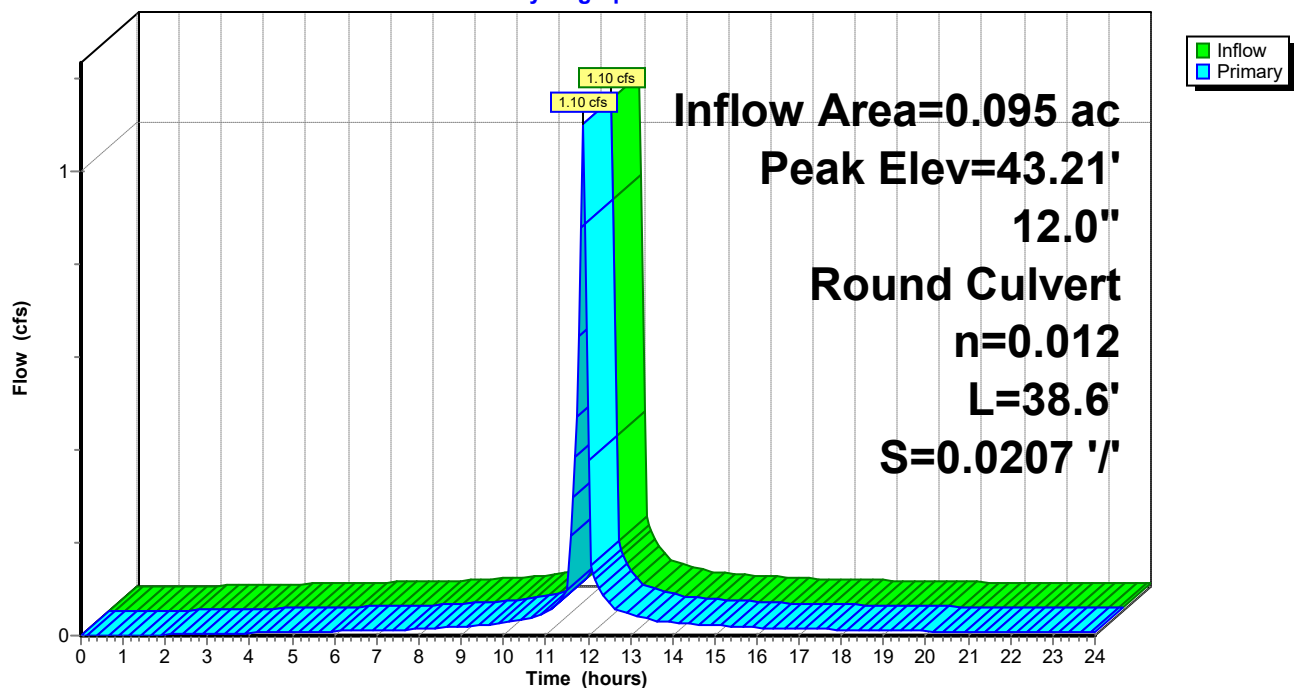

240020-Southern States Parcel

Prepared by Lane Engineering, LLC

HydroCAD® 10.00-17 s/n 03788 © 2016 HydroCAD Software Solutions LLC

240020 - Southern States Redevelopment

Type II 24-hr 100-yr Rainfall=7.60"

Printed 2/7/2024

Page 289

Stage-Area-Storage for Pond 9P: SDI-3

Elevation (feet)	Storage (cubic-feet)	Elevation (feet)	Storage (cubic-feet)
42.30	0	44.85	0
42.35	0	44.90	0
42.40	0	44.95	0
42.45	0	45.00	0
42.50	0	45.05	0
42.55	0	45.10	0
42.60	0	45.15	0
42.65	0	45.20	0
42.70	0	45.25	0
42.75	0	45.30	0
42.80	0	45.35	0
42.85	0	45.40	0
42.90	0	45.45	0
42.95	0	45.50	0
43.00	0	45.55	0
43.05	0	45.60	0
43.10	0	45.65	0
43.15	0	45.70	0
43.20	0	45.75	0
43.25	0	45.80	0
43.30	0	45.85	0
43.35	0	45.90	0
43.40	0	45.95	0
43.45	0	46.00	0
43.50	0	46.05	0
43.55	0	46.10	0
43.60	0	46.15	0
43.65	0	46.20	0
43.70	0	46.25	0
43.75	0		
43.80	0		
43.85	0		
43.90	0		
43.95	0		
44.00	0		
44.05	0		
44.10	0		
44.15	0		
44.20	0		
44.25	0		
44.30	0		
44.35	0		
44.40	0		
44.45	0		
44.50	0		
44.55	0		
44.60	0		
44.65	0		
44.70	0		
44.75	0		
44.80	0		

240020-Southern States Parcel

Prepared by Lane Engineering, LLC

HydroCAD® 10.00-17 s/n 03788 © 2016 HydroCAD Software Solutions LLC

240020 - Southern States Redevelopment

Type II 24-hr 100-yr Rainfall=7.60"

Printed 2/7/2024

Page 290

Summary for Pond 10P: SDI-4

Inflow Area = 0.232 ac, 84.85% Impervious, Inflow Depth > 6.65" for 100-yr event
Inflow = 2.63 cfs @ 11.90 hrs, Volume= 0.129 af
Outflow = 2.63 cfs @ 11.90 hrs, Volume= 0.129 af, Atten= 0%, Lag= 0.0 min
Primary = 2.63 cfs @ 11.90 hrs, Volume= 0.129 af

Routing by Dyn-Stor-Ind method, Time Span= 0.00-24.00 hrs, dt= 0.05 hrs

Peak Elev= 43.98' @ 11.91 hrs


Flood Elev= 45.90'

Device	Routing	Invert	Outlet Devices
#1	Primary	43.00'	12.0" Round 12" HDPE L= 66.0' Box, headwall w/3 square edges, Ke= 0.500 Inlet / Outlet Invert= 43.00' / 41.50' S= 0.0227 '/' Cc= 0.900 n= 0.012, Flow Area= 0.79 sf

Primary OutFlow Max=2.61 cfs @ 11.90 hrs HW=43.97' TW=43.11' (Dynamic Tailwater)
↑ **12" HDPE** (Inlet Controls 2.61 cfs @ 3.36 fps)

Pond 10P: SDI-4

Hydrograph

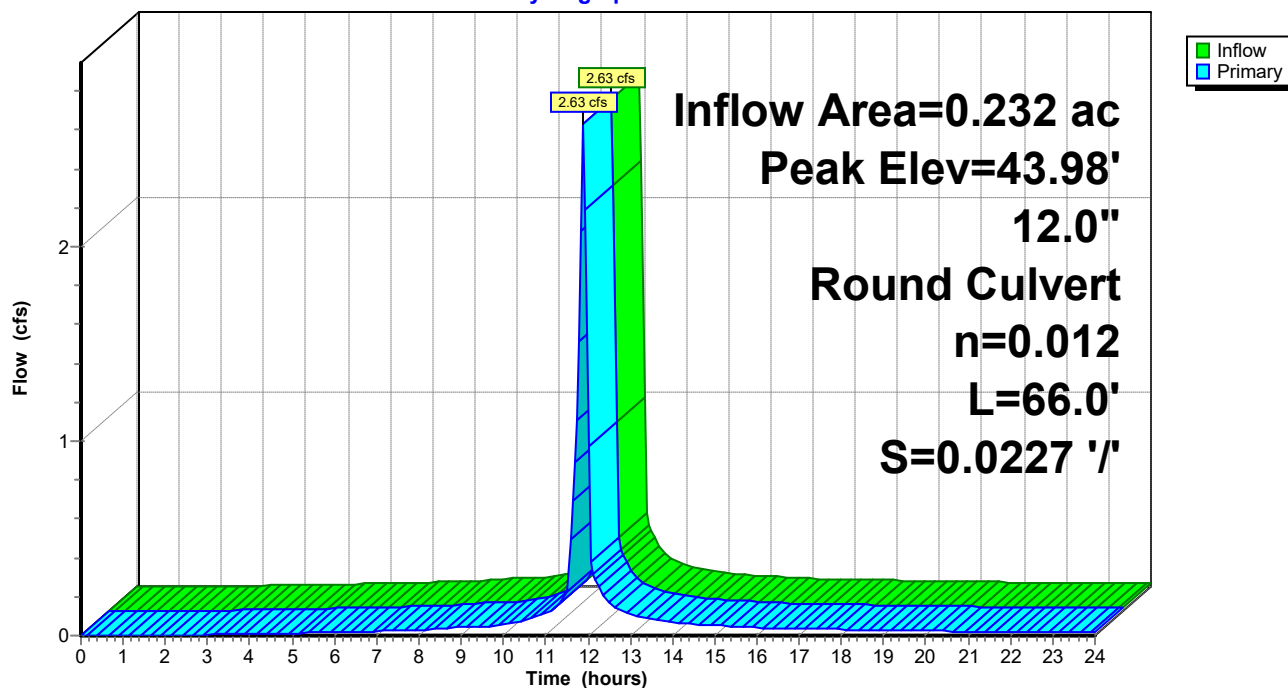

240020-Southern States Parcel

Prepared by Lane Engineering, LLC

HydroCAD® 10.00-17 s/n 03788 © 2016 HydroCAD Software Solutions LLC

240020 - Southern States Redevelopment

Type II 24-hr 100-yr Rainfall=7.60"

Printed 2/7/2024

Page 291

Stage-Area-Storage for Pond 10P: SDI-4

Elevation (feet)	Storage (cubic-feet)	Elevation (feet)	Storage (cubic-feet)	Elevation (feet)	Storage (cubic-feet)
43.00	0	44.02	0	45.04	0
43.02	0	44.04	0	45.06	0
43.04	0	44.06	0	45.08	0
43.06	0	44.08	0	45.10	0
43.08	0	44.10	0	45.12	0
43.10	0	44.12	0	45.14	0
43.12	0	44.14	0	45.16	0
43.14	0	44.16	0	45.18	0
43.16	0	44.18	0	45.20	0
43.18	0	44.20	0	45.22	0
43.20	0	44.22	0	45.24	0
43.22	0	44.24	0	45.26	0
43.24	0	44.26	0	45.28	0
43.26	0	44.28	0	45.30	0
43.28	0	44.30	0	45.32	0
43.30	0	44.32	0	45.34	0
43.32	0	44.34	0	45.36	0
43.34	0	44.36	0	45.38	0
43.36	0	44.38	0	45.40	0
43.38	0	44.40	0	45.42	0
43.40	0	44.42	0	45.44	0
43.42	0	44.44	0	45.46	0
43.44	0	44.46	0	45.48	0
43.46	0	44.48	0	45.50	0
43.48	0	44.50	0	45.52	0
43.50	0	44.52	0	45.54	0
43.52	0	44.54	0	45.56	0
43.54	0	44.56	0	45.58	0
43.56	0	44.58	0	45.60	0
43.58	0	44.60	0	45.62	0
43.60	0	44.62	0	45.64	0
43.62	0	44.64	0	45.66	0
43.64	0	44.66	0	45.68	0
43.66	0	44.68	0	45.70	0
43.68	0	44.70	0	45.72	0
43.70	0	44.72	0	45.74	0
43.72	0	44.74	0	45.76	0
43.74	0	44.76	0	45.78	0
43.76	0	44.78	0	45.80	0
43.78	0	44.80	0	45.82	0
43.80	0	44.82	0	45.84	0
43.82	0	44.84	0	45.86	0
43.84	0	44.86	0	45.88	0
43.86	0	44.88	0	45.90	0
43.88	0	44.90	0		
43.90	0	44.92	0		
43.92	0	44.94	0		
43.94	0	44.96	0		
43.96	0	44.98	0		
43.98	0	45.00	0		
44.00	0	45.02	0		

240020-Southern States Parcel

Prepared by Lane Engineering, LLC

HydroCAD® 10.00-17 s/n 03788 © 2016 HydroCAD Software Solutions LLC

240020 - Southern States Redevelopment

Type II 24-hr 100-yr Rainfall=7.60"

Printed 2/7/2024

Page 292

Summary for Pond 11P: SDI-8

Inflow Area = 0.117 ac, 82.35% Impervious, Inflow Depth > 6.53" for 100-yr event
Inflow = 1.31 cfs @ 11.90 hrs, Volume= 0.063 af
Outflow = 1.31 cfs @ 11.90 hrs, Volume= 0.063 af, Atten= 0%, Lag= 0.0 min
Primary = 1.31 cfs @ 11.90 hrs, Volume= 0.063 af

Routing by Dyn-Stor-Ind method, Time Span= 0.00-24.00 hrs, dt= 0.05 hrs

Peak Elev= 45.46' @ 12.01 hrs


Flood Elev= 45.25'

Device	Routing	Invert	Outlet Devices
#1	Primary	44.20'	12.0" Round 12" HDPE L= 77.0' Box, headwall w/3 square edges, Ke= 0.500 Inlet / Outlet Invert= 44.20' / 43.80' S= 0.0052 '/ Cc= 0.900 n= 0.012, Flow Area= 0.79 sf

Primary OutFlow Max=0.00 cfs @ 11.90 hrs HW=45.22' TW=45.28' (Dynamic Tailwater)
↑1=12" HDPE (Controls 0.00 cfs)

Pond 11P: SDI-8

Hydrograph

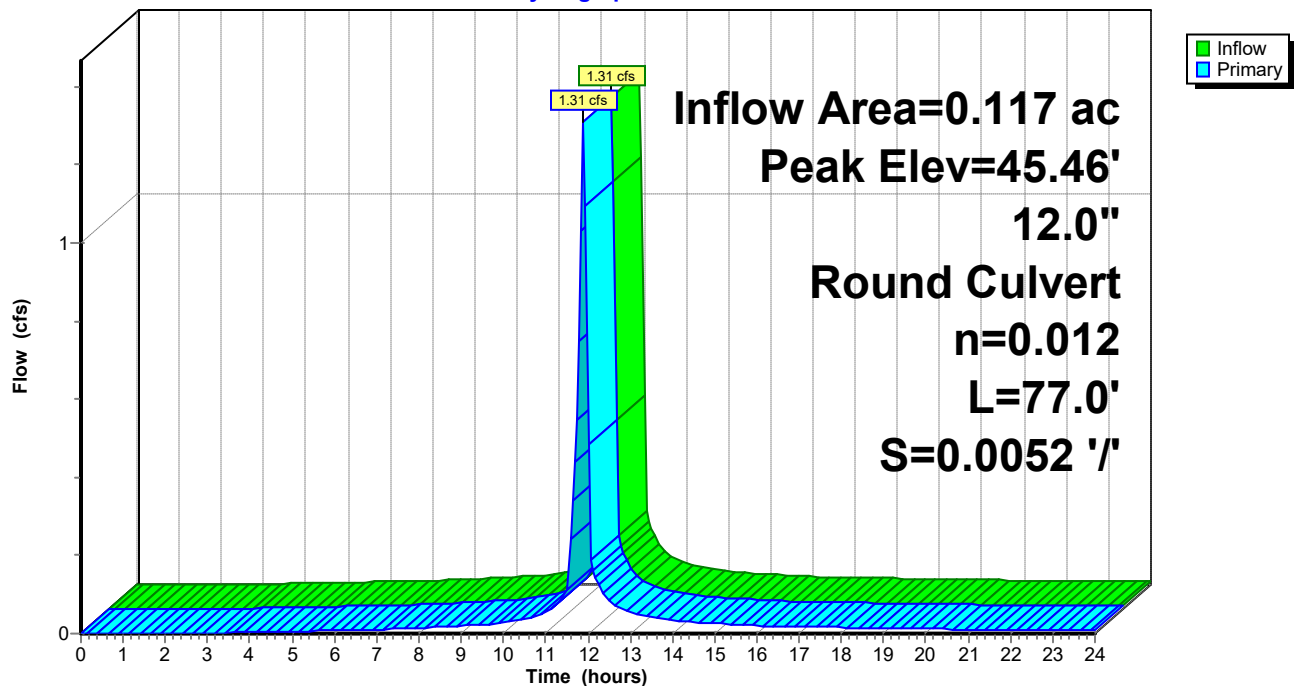

240020-Southern States Parcel

Prepared by Lane Engineering, LLC

HydroCAD® 10.00-17 s/n 03788 © 2016 HydroCAD Software Solutions LLC

240020 - Southern States Redevelopment

Type II 24-hr 100-yr Rainfall=7.60"

Printed 2/7/2024

Page 293

Stage-Area-Storage for Pond 11P: SDI-8

Elevation (feet)	Storage (cubic-feet)	Elevation (feet)	Storage (cubic-feet)	Elevation (feet)	Storage (cubic-feet)
44.20	0	44.71	0	45.22	0
44.21	0	44.72	0	45.23	0
44.22	0	44.73	0	45.24	0
44.23	0	44.74	0	45.25	0
44.24	0	44.75	0	45.26	0
44.25	0	44.76	0	45.27	0
44.26	0	44.77	0	45.28	0
44.27	0	44.78	0	45.29	0
44.28	0	44.79	0	45.30	0
44.29	0	44.80	0	45.31	0
44.30	0	44.81	0	45.32	0
44.31	0	44.82	0	45.33	0
44.32	0	44.83	0	45.34	0
44.33	0	44.84	0	45.35	0
44.34	0	44.85	0	45.36	0
44.35	0	44.86	0	45.37	0
44.36	0	44.87	0	45.38	0
44.37	0	44.88	0	45.39	0
44.38	0	44.89	0	45.40	0
44.39	0	44.90	0	45.41	0
44.40	0	44.91	0	45.42	0
44.41	0	44.92	0	45.43	0
44.42	0	44.93	0	45.44	0
44.43	0	44.94	0	45.45	0
44.44	0	44.95	0	45.46	0
44.45	0	44.96	0		
44.46	0	44.97	0		
44.47	0	44.98	0		
44.48	0	44.99	0		
44.49	0	45.00	0		
44.50	0	45.01	0		
44.51	0	45.02	0		
44.52	0	45.03	0		
44.53	0	45.04	0		
44.54	0	45.05	0		
44.55	0	45.06	0		
44.56	0	45.07	0		
44.57	0	45.08	0		
44.58	0	45.09	0		
44.59	0	45.10	0		
44.60	0	45.11	0		
44.61	0	45.12	0		
44.62	0	45.13	0		
44.63	0	45.14	0		
44.64	0	45.15	0		
44.65	0	45.16	0		
44.66	0	45.17	0		
44.67	0	45.18	0		
44.68	0	45.19	0		
44.69	0	45.20	0		
44.70	0	45.21	0		

240020-Southern States Parcel

Prepared by Lane Engineering, LLC

HydroCAD® 10.00-17 s/n 03788 © 2016 HydroCAD Software Solutions LLC

240020 - Southern States Redevelopment

Type II 24-hr 100-yr Rainfall=7.60"

Printed 2/7/2024

Page 294

Summary for Pond 13P: SDI-9

Inflow Area = 0.408 ac, 89.26% Impervious, Inflow Depth > 6.90" for 100-yr event
Inflow = 4.56 cfs @ 11.90 hrs, Volume= 0.234 af
Outflow = 4.56 cfs @ 11.90 hrs, Volume= 0.234 af, Atten= 0%, Lag= 0.0 min
Primary = 4.56 cfs @ 11.90 hrs, Volume= 0.234 af

Routing by Dyn-Stor-Ind method, Time Span= 0.00-24.00 hrs, dt= 0.05 hrs

Peak Elev= 42.55' @ 12.11 hrs


Flood Elev= 43.00'

Device	Routing	Invert	Outlet Devices
#1	Primary	40.90'	15.0" Round 15" HDPE L= 93.0' Box, headwall w/3 square edges, Ke= 0.500 Inlet / Outlet Invert= 40.90' / 40.40' S= 0.0054 '/ Cc= 0.900 n= 0.012, Flow Area= 1.23 sf

Primary OutFlow Max=3.27 cfs @ 11.90 hrs HW=42.40' TW=42.04' (Dynamic Tailwater)
↑ **15" HDPE** (Outlet Controls 3.27 cfs @ 2.81 fps)

Pond 13P: SDI-9

Hydrograph

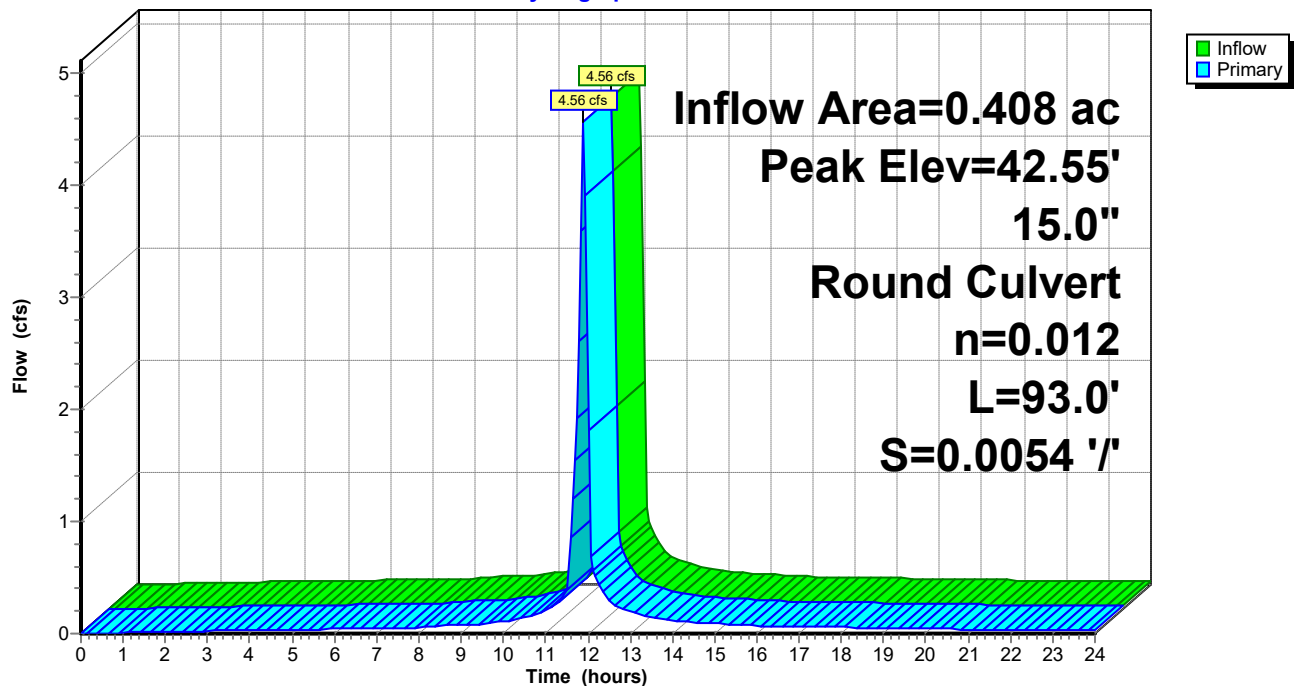

240020-Southern States Parcel

Prepared by Lane Engineering, LLC

HydroCAD® 10.00-17 s/n 03788 © 2016 HydroCAD Software Solutions LLC

240020 - Southern States Redevelopment

Type II 24-hr 100-yr Rainfall=7.60"

Printed 2/7/2024

Page 295

Stage-Area-Storage for Pond 13P: SDI-9

Elevation (feet)	Storage (cubic-feet)	Elevation (feet)	Storage (cubic-feet)	Elevation (feet)	Storage (cubic-feet)
40.90	0	41.92	0	42.94	0
40.92	0	41.94	0	42.96	0
40.94	0	41.96	0	42.98	0
40.96	0	41.98	0	43.00	0
40.98	0	42.00	0		
41.00	0	42.02	0		
41.02	0	42.04	0		
41.04	0	42.06	0		
41.06	0	42.08	0		
41.08	0	42.10	0		
41.10	0	42.12	0		
41.12	0	42.14	0		
41.14	0	42.16	0		
41.16	0	42.18	0		
41.18	0	42.20	0		
41.20	0	42.22	0		
41.22	0	42.24	0		
41.24	0	42.26	0		
41.26	0	42.28	0		
41.28	0	42.30	0		
41.30	0	42.32	0		
41.32	0	42.34	0		
41.34	0	42.36	0		
41.36	0	42.38	0		
41.38	0	42.40	0		
41.40	0	42.42	0		
41.42	0	42.44	0		
41.44	0	42.46	0		
41.46	0	42.48	0		
41.48	0	42.50	0		
41.50	0	42.52	0		
41.52	0	42.54	0		
41.54	0	42.56	0		
41.56	0	42.58	0		
41.58	0	42.60	0		
41.60	0	42.62	0		
41.62	0	42.64	0		
41.64	0	42.66	0		
41.66	0	42.68	0		
41.68	0	42.70	0		
41.70	0	42.72	0		
41.72	0	42.74	0		
41.74	0	42.76	0		
41.76	0	42.78	0		
41.78	0	42.80	0		
41.80	0	42.82	0		
41.82	0	42.84	0		
41.84	0	42.86	0		
41.86	0	42.88	0		
41.88	0	42.90	0		
41.90	0	42.92	0		

240020-Southern States Parcel

Prepared by Lane Engineering, LLC

HydroCAD® 10.00-17 s/n 03788 © 2016 HydroCAD Software Solutions LLC

240020 - Southern States Redevelopment

Type II 24-hr 100-yr Rainfall=7.60"

Printed 2/7/2024

Page 296

Summary for Pond 14P: RL-5

Inflow Area = 0.308 ac, 100.00% Impervious, Inflow Depth > 7.36" for 100-yr event
Inflow = 3.56 cfs @ 11.90 hrs, Volume= 0.189 af
Outflow = 3.56 cfs @ 11.90 hrs, Volume= 0.189 af, Atten= 0%, Lag= 0.0 min
Primary = 3.56 cfs @ 11.90 hrs, Volume= 0.189 af

Routing by Dyn-Stor-Ind method, Time Span= 0.00-24.00 hrs, dt= 0.05 hrs

Peak Elev= 43.30' @ 11.92 hrs


Flood Elev= 46.50'

Device	Routing	Invert	Outlet Devices
#1	Primary	41.20'	12.0" Round 12" HDPE L= 49.0' CPP, mitered to conform to fill, Ke= 0.700 Inlet / Outlet Invert= 41.20' / 41.00' S= 0.0041 '/ Cc= 0.900 n= 0.012, Flow Area= 0.79 sf

Primary OutFlow Max=3.04 cfs @ 11.90 hrs HW=43.23' TW=42.40' (Dynamic Tailwater)
↑ **1=12" HDPE** (Inlet Controls 3.04 cfs @ 3.86 fps)

Pond 14P: RL-5

Hydrograph

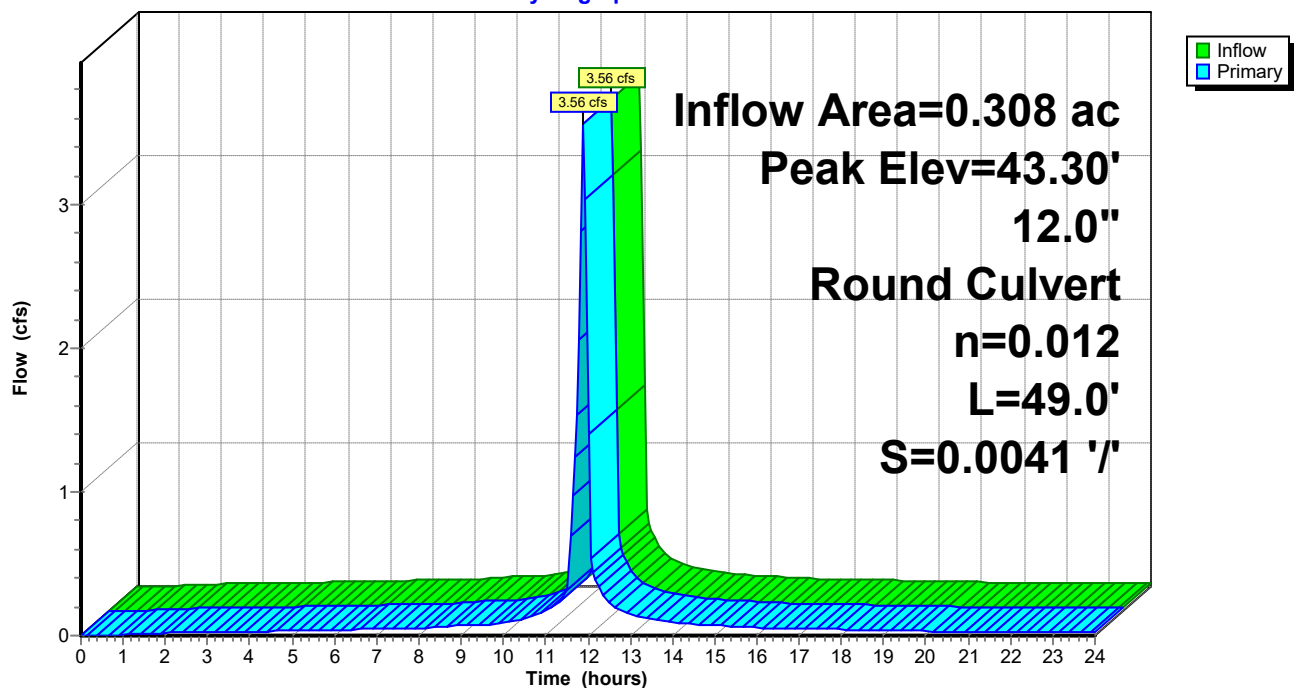

240020-Southern States Parcel

Prepared by Lane Engineering, LLC

HydroCAD® 10.00-17 s/n 03788 © 2016 HydroCAD Software Solutions LLC

240020 - Southern States Redevelopment

Type II 24-hr 100-yr Rainfall=7.60"

Printed 2/7/2024

Page 297

Stage-Area-Storage for Pond 14P: RL-5

Elevation (feet)	Storage (cubic-feet)	Elevation (feet)	Storage (cubic-feet)	Elevation (feet)	Storage (cubic-feet)
41.20	0	43.24	0	45.28	0
41.24	0	43.28	0	45.32	0
41.28	0	43.32	0	45.36	0
41.32	0	43.36	0	45.40	0
41.36	0	43.40	0	45.44	0
41.40	0	43.44	0	45.48	0
41.44	0	43.48	0	45.52	0
41.48	0	43.52	0	45.56	0
41.52	0	43.56	0	45.60	0
41.56	0	43.60	0	45.64	0
41.60	0	43.64	0	45.68	0
41.64	0	43.68	0	45.72	0
41.68	0	43.72	0	45.76	0
41.72	0	43.76	0	45.80	0
41.76	0	43.80	0	45.84	0
41.80	0	43.84	0	45.88	0
41.84	0	43.88	0	45.92	0
41.88	0	43.92	0	45.96	0
41.92	0	43.96	0	46.00	0
41.96	0	44.00	0	46.04	0
42.00	0	44.04	0	46.08	0
42.04	0	44.08	0	46.12	0
42.08	0	44.12	0	46.16	0
42.12	0	44.16	0	46.20	0
42.16	0	44.20	0	46.24	0
42.20	0	44.24	0	46.28	0
42.24	0	44.28	0	46.32	0
42.28	0	44.32	0	46.36	0
42.32	0	44.36	0	46.40	0
42.36	0	44.40	0	46.44	0
42.40	0	44.44	0	46.48	0
42.44	0	44.48	0		
42.48	0	44.52	0		
42.52	0	44.56	0		
42.56	0	44.60	0		
42.60	0	44.64	0		
42.64	0	44.68	0		
42.68	0	44.72	0		
42.72	0	44.76	0		
42.76	0	44.80	0		
42.80	0	44.84	0		
42.84	0	44.88	0		
42.88	0	44.92	0		
42.92	0	44.96	0		
42.96	0	45.00	0		
43.00	0	45.04	0		
43.04	0	45.08	0		
43.08	0	45.12	0		
43.12	0	45.16	0		
43.16	0	45.20	0		
43.20	0	45.24	0		

240020-Southern States Parcel

Prepared by Lane Engineering, LLC

HydroCAD® 10.00-17 s/n 03788 © 2016 HydroCAD Software Solutions LLC

240020 - Southern States Redevelopment

Type II 24-hr 100-yr Rainfall=7.60"

Printed 2/7/2024

Page 298

Summary for Pond 15P: 30x19 RCP

Inflow Area = 2.704 ac, 59.07% Impervious, Inflow Depth > 5.60" for 100-yr event
Inflow = 14.99 cfs @ 12.04 hrs, Volume= 1.262 af
Outflow = 14.99 cfs @ 12.04 hrs, Volume= 1.262 af, Atten= 0%, Lag= 0.0 min
Primary = 14.99 cfs @ 12.04 hrs, Volume= 1.262 af

Routing by Dyn-Stor-Ind method, Time Span= 0.00-24.00 hrs, dt= 0.05 hrs

Peak Elev= 42.24' @ 12.04 hrs

Flood Elev= 42.00'


Device	Routing	Invert	Outlet Devices
#1	Primary	40.50'	30.0" W x 19.0" H, R=33.5" Elliptical RCP_Elliptical 30x19 L= 160.0' RCP, square edge headwall, Ke= 0.500 Inlet / Outlet Invert= 40.50' / 38.70' S= 0.0112 '/' Cc= 0.900 n= 0.012, Flow Area= 3.28 sf

Primary OutFlow Max=14.82 cfs @ 12.04 hrs HW=42.22' TW=39.85' (Dynamic Tailwater)

↑1=RCP_Elliptical 30x19 (Inlet Controls 14.82 cfs @ 4.52 fps)

Pond 15P: 30x19 RCP

Hydrograph

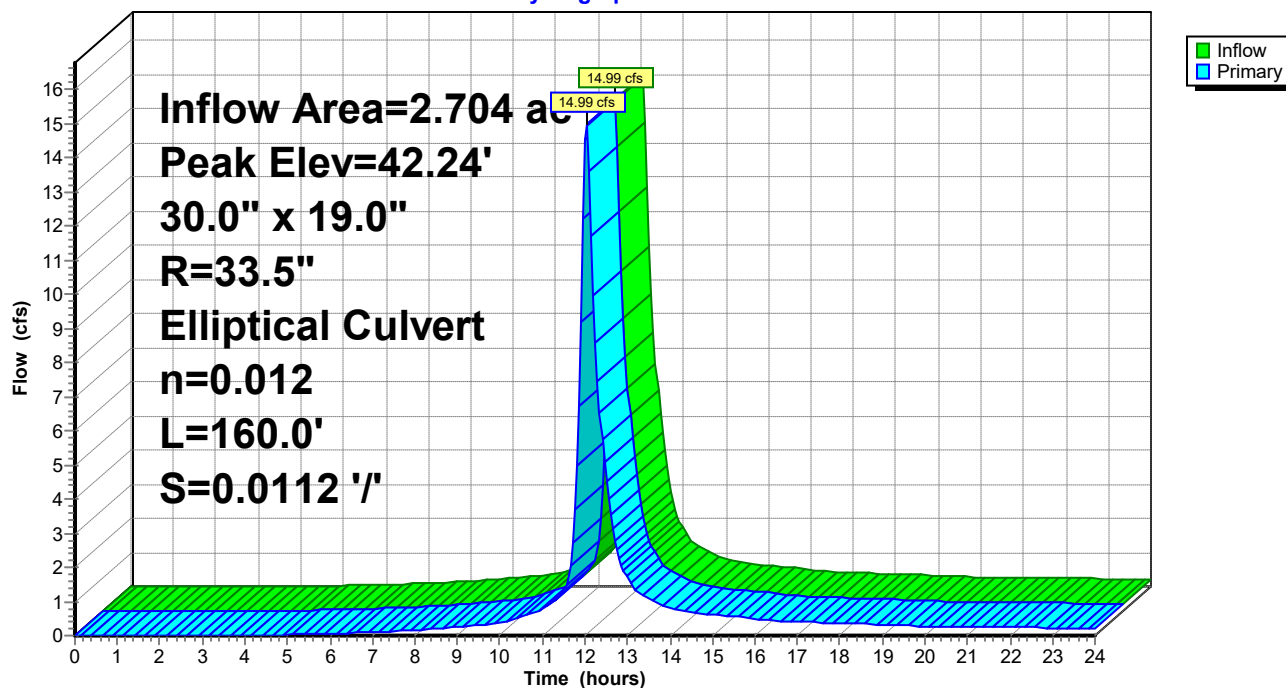

240020-Southern States Parcel

Prepared by Lane Engineering, LLC

HydroCAD® 10.00-17 s/n 03788 © 2016 HydroCAD Software Solutions LLC

240020 - Southern States Redevelopment

Type II 24-hr 100-yr Rainfall=7.60"

Printed 2/7/2024

Page 299

Stage-Area-Storage for Pond 15P: 30x19 RCP

Elevation (feet)	Storage (cubic-feet)	Elevation (feet)	Storage (cubic-feet)
40.50	0	41.52	0
40.52	0	41.54	0
40.54	0	41.56	0
40.56	0	41.58	0
40.58	0	41.60	0
40.60	0	41.62	0
40.62	0	41.64	0
40.64	0	41.66	0
40.66	0	41.68	0
40.68	0	41.70	0
40.70	0	41.72	0
40.72	0	41.74	0
40.74	0	41.76	0
40.76	0	41.78	0
40.78	0	41.80	0
40.80	0	41.82	0
40.82	0	41.84	0
40.84	0	41.86	0
40.86	0	41.88	0
40.88	0	41.90	0
40.90	0	41.92	0
40.92	0	41.94	0
40.94	0	41.96	0
40.96	0	41.98	0
40.98	0	42.00	0
41.00	0	42.02	0
41.02	0	42.04	0
41.04	0	42.06	0
41.06	0	42.08	0
41.08	0	42.10	0
41.10	0	42.12	0
41.12	0	42.14	0
41.14	0	42.16	0
41.16	0	42.18	0
41.18	0	42.20	0
41.20	0	42.22	0
41.22	0	42.24	0
41.24	0		
41.26	0		
41.28	0		
41.30	0		
41.32	0		
41.34	0		
41.36	0		
41.38	0		
41.40	0		
41.42	0		
41.44	0		
41.46	0		
41.48	0		
41.50	0		

240020-Southern States Parcel

Prepared by Lane Engineering, LLC

HydroCAD® 10.00-17 s/n 03788 © 2016 HydroCAD Software Solutions LLC

240020 - Southern States Redevelopment

Type II 24-hr 100-yr Rainfall=7.60"

Printed 2/7/2024

Page 300

Summary for Pond 16P: RL-6

Inflow Area = 0.207 ac, 100.00% Impervious, Inflow Depth > 7.36" for 100-yr event
Inflow = 2.40 cfs @ 11.90 hrs, Volume= 0.127 af
Outflow = 2.40 cfs @ 11.90 hrs, Volume= 0.127 af, Atten= 0%, Lag= 0.0 min
Primary = 2.40 cfs @ 11.90 hrs, Volume= 0.127 af

Routing by Dyn-Stor-Ind method, Time Span= 0.00-24.00 hrs, dt= 0.05 hrs

Peak Elev= 43.68' @ 11.95 hrs


Flood Elev= 46.50'

Device	Routing	Invert	Outlet Devices
#1	Primary	41.70'	12.0" Round 12" HDPE L= 97.0' CPP, mitered to conform to fill, Ke= 0.700 Inlet / Outlet Invert= 41.70' / 41.20' S= 0.0052 '/' Cc= 0.900 n= 0.012, Flow Area= 0.79 sf

Primary OutFlow Max=0.57 cfs @ 11.90 hrs HW=43.26' TW=43.23' (Dynamic Tailwater)
↑ **1=12" HDPE** (Outlet Controls 0.57 cfs @ 0.73 fps)

Pond 16P: RL-6

Hydrograph

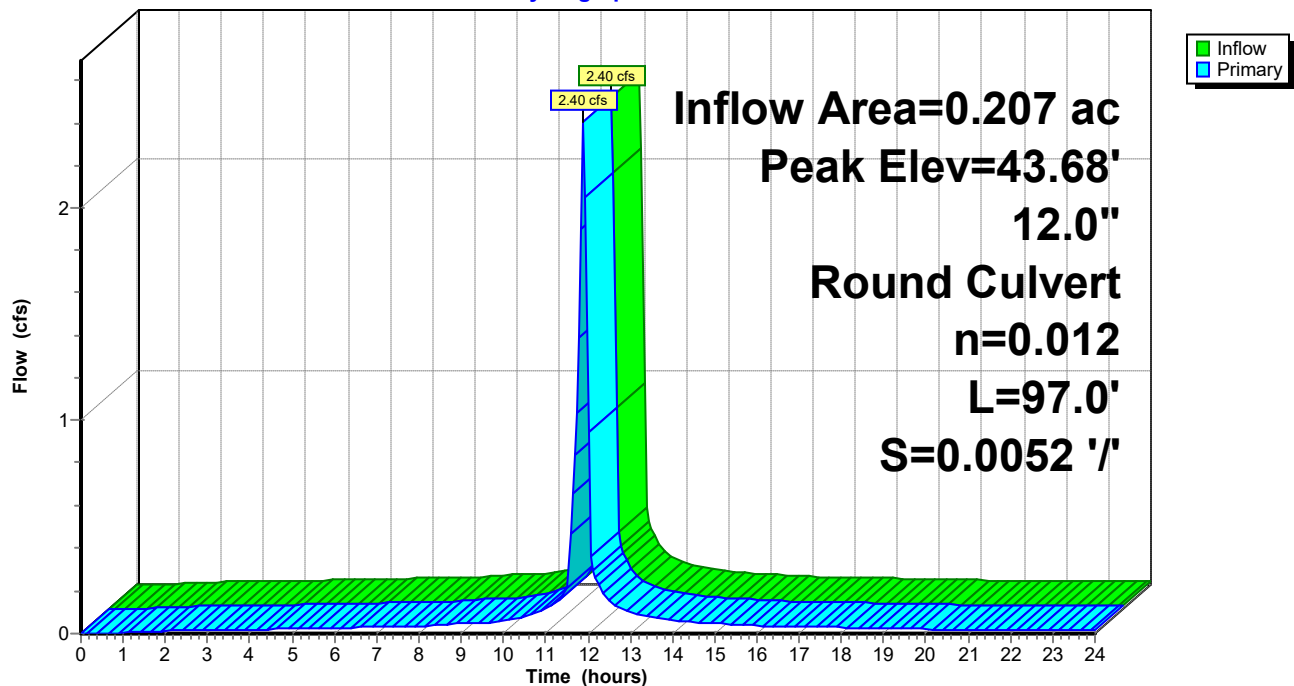

240020-Southern States Parcel

Prepared by Lane Engineering, LLC

HydroCAD® 10.00-17 s/n 03788 © 2016 HydroCAD Software Solutions LLC

240020 - Southern States Redevelopment

Type II 24-hr 100-yr Rainfall=7.60"

Printed 2/7/2024

Page 301

Stage-Area-Storage for Pond 16P: RL-6

Elevation (feet)	Storage (cubic-feet)	Elevation (feet)	Storage (cubic-feet)
41.70	0	44.25	0
41.75	0	44.30	0
41.80	0	44.35	0
41.85	0	44.40	0
41.90	0	44.45	0
41.95	0	44.50	0
42.00	0	44.55	0
42.05	0	44.60	0
42.10	0	44.65	0
42.15	0	44.70	0
42.20	0	44.75	0
42.25	0	44.80	0
42.30	0	44.85	0
42.35	0	44.90	0
42.40	0	44.95	0
42.45	0	45.00	0
42.50	0	45.05	0
42.55	0	45.10	0
42.60	0	45.15	0
42.65	0	45.20	0
42.70	0	45.25	0
42.75	0	45.30	0
42.80	0	45.35	0
42.85	0	45.40	0
42.90	0	45.45	0
42.95	0	45.50	0
43.00	0	45.55	0
43.05	0	45.60	0
43.10	0	45.65	0
43.15	0	45.70	0
43.20	0	45.75	0
43.25	0	45.80	0
43.30	0	45.85	0
43.35	0	45.90	0
43.40	0	45.95	0
43.45	0	46.00	0
43.50	0	46.05	0
43.55	0	46.10	0
43.60	0	46.15	0
43.65	0	46.20	0
43.70	0	46.25	0
43.75	0	46.30	0
43.80	0	46.35	0
43.85	0	46.40	0
43.90	0	46.45	0
43.95	0	46.50	0
44.00	0		
44.05	0		
44.10	0		
44.15	0		
44.20	0		

240020-Southern States Parcel

Prepared by Lane Engineering, LLC

HydroCAD® 10.00-17 s/n 03788 © 2016 HydroCAD Software Solutions LLC

240020 - Southern States Redevelopment

Type II 24-hr 100-yr Rainfall=7.60"

Printed 2/7/2024

Page 302

Summary for Pond 20P: RL-8

Inflow Area = 0.104 ac, 100.00% Impervious, Inflow Depth > 7.36" for 100-yr event
Inflow = 1.20 cfs @ 11.90 hrs, Volume= 0.064 af
Outflow = 1.20 cfs @ 11.90 hrs, Volume= 0.064 af, Atten= 0%, Lag= 0.0 min
Primary = 1.20 cfs @ 11.90 hrs, Volume= 0.064 af

Routing by Dyn-Stor-Ind method, Time Span= 0.00-24.00 hrs, dt= 0.05 hrs

Peak Elev= 43.75' @ 11.99 hrs


Flood Elev= 45.25'

Device	Routing	Invert	Outlet Devices
#1	Primary	42.25'	10.0" Round 10" HDPE L= 105.0' CPP, mitered to conform to fill, Ke= 0.700 Inlet / Outlet Invert= 42.25' / 41.70' S= 0.0052 '/ Cc= 0.900 n= 0.012, Flow Area= 0.55 sf

Primary OutFlow Max=0.00 cfs @ 11.90 hrs HW=43.18' TW=43.26' (Dynamic Tailwater)
↑ **1=10" HDPE** (Controls 0.00 cfs)

Pond 20P: RL-8

Hydrograph

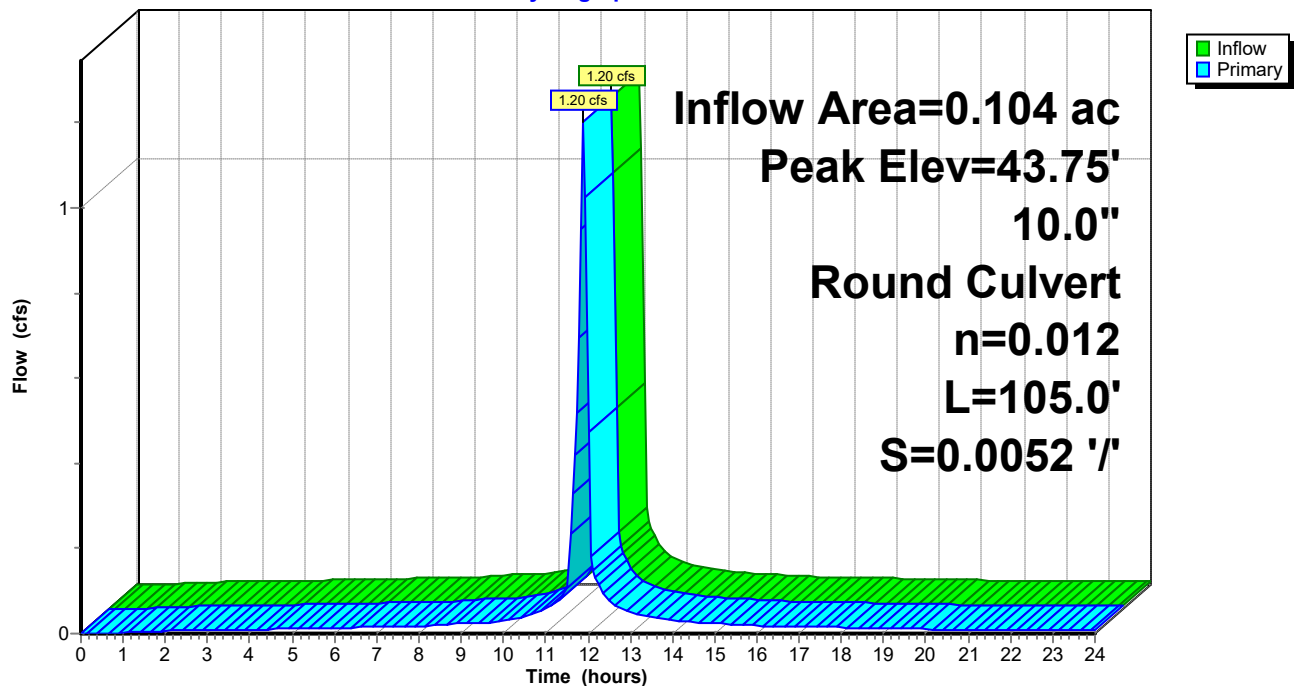

240020-Southern States Parcel

Prepared by Lane Engineering, LLC

HydroCAD® 10.00-17 s/n 03788 © 2016 HydroCAD Software Solutions LLC

240020 - Southern States Redevelopment

Type II 24-hr 100-yr Rainfall=7.60"

Printed 2/7/2024

Page 303

Stage-Area-Storage for Pond 20P: RL-8

Elevation (feet)	Storage (cubic-feet)	Elevation (feet)	Storage (cubic-feet)	Elevation (feet)	Storage (cubic-feet)
42.25	0	43.27	0	44.29	0
42.27	0	43.29	0	44.31	0
42.29	0	43.31	0	44.33	0
42.31	0	43.33	0	44.35	0
42.33	0	43.35	0	44.37	0
42.35	0	43.37	0	44.39	0
42.37	0	43.39	0	44.41	0
42.39	0	43.41	0	44.43	0
42.41	0	43.43	0	44.45	0
42.43	0	43.45	0	44.47	0
42.45	0	43.47	0	44.49	0
42.47	0	43.49	0	44.51	0
42.49	0	43.51	0	44.53	0
42.51	0	43.53	0	44.55	0
42.53	0	43.55	0	44.57	0
42.55	0	43.57	0	44.59	0
42.57	0	43.59	0	44.61	0
42.59	0	43.61	0	44.63	0
42.61	0	43.63	0	44.65	0
42.63	0	43.65	0	44.67	0
42.65	0	43.67	0	44.69	0
42.67	0	43.69	0	44.71	0
42.69	0	43.71	0	44.73	0
42.71	0	43.73	0	44.75	0
42.73	0	43.75	0	44.77	0
42.75	0	43.77	0	44.79	0
42.77	0	43.79	0	44.81	0
42.79	0	43.81	0	44.83	0
42.81	0	43.83	0	44.85	0
42.83	0	43.85	0	44.87	0
42.85	0	43.87	0	44.89	0
42.87	0	43.89	0	44.91	0
42.89	0	43.91	0	44.93	0
42.91	0	43.93	0	44.95	0
42.93	0	43.95	0	44.97	0
42.95	0	43.97	0	44.99	0
42.97	0	43.99	0	45.01	0
42.99	0	44.01	0	45.03	0
43.01	0	44.03	0	45.05	0
43.03	0	44.05	0	45.07	0
43.05	0	44.07	0	45.09	0
43.07	0	44.09	0	45.11	0
43.09	0	44.11	0	45.13	0
43.11	0	44.13	0	45.15	0
43.13	0	44.15	0	45.17	0
43.15	0	44.17	0	45.19	0
43.17	0	44.19	0	45.21	0
43.19	0	44.21	0	45.23	0
43.21	0	44.23	0	45.25	0
43.23	0	44.25	0		
43.25	0	44.27	0		

240020-Southern States Parcel

Prepared by Lane Engineering, LLC

HydroCAD® 10.00-17 s/n 03788 © 2016 HydroCAD Software Solutions LLC

240020 - Southern States Redevelopment

Type II 24-hr 100-yr Rainfall=7.60"

Printed 2/7/2024

Page 304

Summary for Pond 25P: SDI-1

Inflow Area = 2.024 ac, 64.51% Impervious, Inflow Depth > 5.76" for 100-yr event
Inflow = 16.01 cfs @ 11.98 hrs, Volume= 0.971 af
Outflow = 16.01 cfs @ 11.98 hrs, Volume= 0.971 af, Atten= 0%, Lag= 0.0 min
Primary = 16.01 cfs @ 11.98 hrs, Volume= 0.971 af

Routing by Dyn-Stor-Ind method, Time Span= 0.00-24.00 hrs, dt= 0.05 hrs

Peak Elev= 44.83' @ 12.06 hrs


Flood Elev= 46.00'

Device	Routing	Invert	Outlet Devices
#1	Primary	41.84'	30.0" Round 30" PERF. HDPE L= 201.0' Box, headwall w/3 rounded edges, Ke= 0.200 Inlet / Outlet Invert= 41.69' / 41.84' S= -0.0007 '/' Cc= 0.900 n= 0.012, Flow Area= 4.91 sf

Primary OutFlow Max=4.44 cfs @ 11.98 hrs HW=44.36' TW=44.32' (Dynamic Tailwater)
↑1=30" PERF. HDPE (Outlet Controls 4.44 cfs @ 1.05 fps)

Pond 25P: SDI-1

Hydrograph

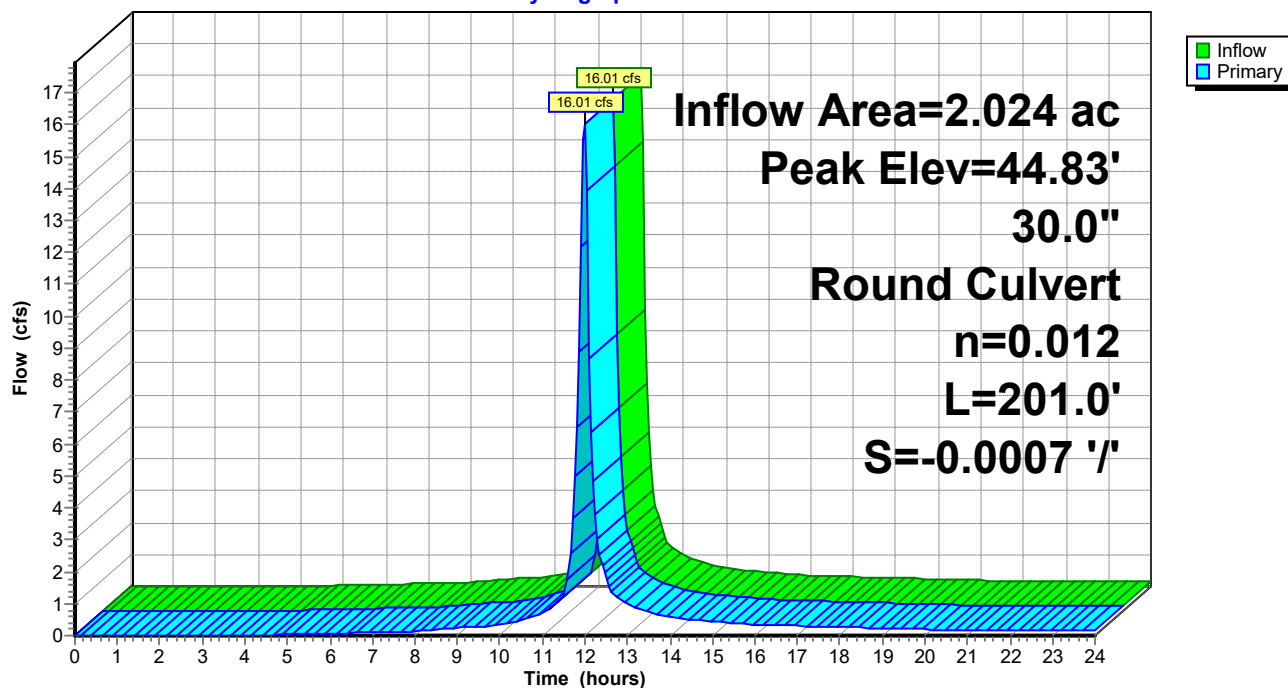

240020-Southern States Parcel

Prepared by Lane Engineering, LLC

HydroCAD® 10.00-17 s/n 03788 © 2016 HydroCAD Software Solutions LLC

240020 - Southern States Redevelopment

Type II 24-hr 100-yr Rainfall=7.60"

Printed 2/7/2024

Page 305

Stage-Area-Storage for Pond 25P: SDI-1

Elevation (feet)	Storage (cubic-feet)	Elevation (feet)	Storage (cubic-feet)
41.84	0	44.39	0
41.89	0	44.44	0
41.94	0	44.49	0
41.99	0	44.54	0
42.04	0	44.59	0
42.09	0	44.64	0
42.14	0	44.69	0
42.19	0	44.74	0
42.24	0	44.79	0
42.29	0	44.84	0
42.34	0	44.89	0
42.39	0	44.94	0
42.44	0	44.99	0
42.49	0	45.04	0
42.54	0	45.09	0
42.59	0	45.14	0
42.64	0	45.19	0
42.69	0	45.24	0
42.74	0	45.29	0
42.79	0	45.34	0
42.84	0	45.39	0
42.89	0	45.44	0
42.94	0	45.49	0
42.99	0	45.54	0
43.04	0	45.59	0
43.09	0	45.64	0
43.14	0	45.69	0
43.19	0	45.74	0
43.24	0	45.79	0
43.29	0	45.84	0
43.34	0	45.89	0
43.39	0	45.94	0
43.44	0	45.99	0
43.49	0		
43.54	0		
43.59	0		
43.64	0		
43.69	0		
43.74	0		
43.79	0		
43.84	0		
43.89	0		
43.94	0		
43.99	0		
44.04	0		
44.09	0		
44.14	0		
44.19	0		
44.24	0		
44.29	0		
44.34	0		

240020-Southern States Parcel

Prepared by Lane Engineering, LLC

HydroCAD® 10.00-17 s/n 03788 © 2016 HydroCAD Software Solutions LLC

240020 - Southern States Redevelopment

Type II 24-hr 100-yr Rainfall=7.60"

Printed 2/7/2024

Page 306

Summary for Pond 28P: Doghouse SDMH

Inflow Area = 4.944 ac, 68.48% Impervious, Inflow Depth > 5.52" for 100-yr event
Inflow = 17.71 cfs @ 12.00 hrs, Volume= 2.274 af
Outflow = 17.71 cfs @ 12.00 hrs, Volume= 2.274 af, Atten= 0%, Lag= 0.0 min
Primary = 17.71 cfs @ 12.00 hrs, Volume= 2.274 af

Routing by Dyn-Stor-Ind method, Time Span= 0.00-24.00 hrs, dt= 0.05 hrs


Peak Elev= 44.62' @ 12.02 hrs

Flood Elev= 48.00'

Device	Routing	Invert	Outlet Devices
#1	Primary	41.65'	24.0" Round Culvert L= 45.0' Box, headwall w/3 rounded edges, Ke= 0.200 Inlet / Outlet Invert= 41.65' / 41.40' S= 0.0056 '/ Cc= 0.900 n= 0.012, Flow Area= 3.14 sf

Primary OutFlow Max=15.96 cfs @ 12.00 hrs HW=44.52' TW=43.81' (Dynamic Tailwater)
↑1=Culvert (Inlet Controls 15.96 cfs @ 5.08 fps)

Pond 28P: Doghouse SDMH

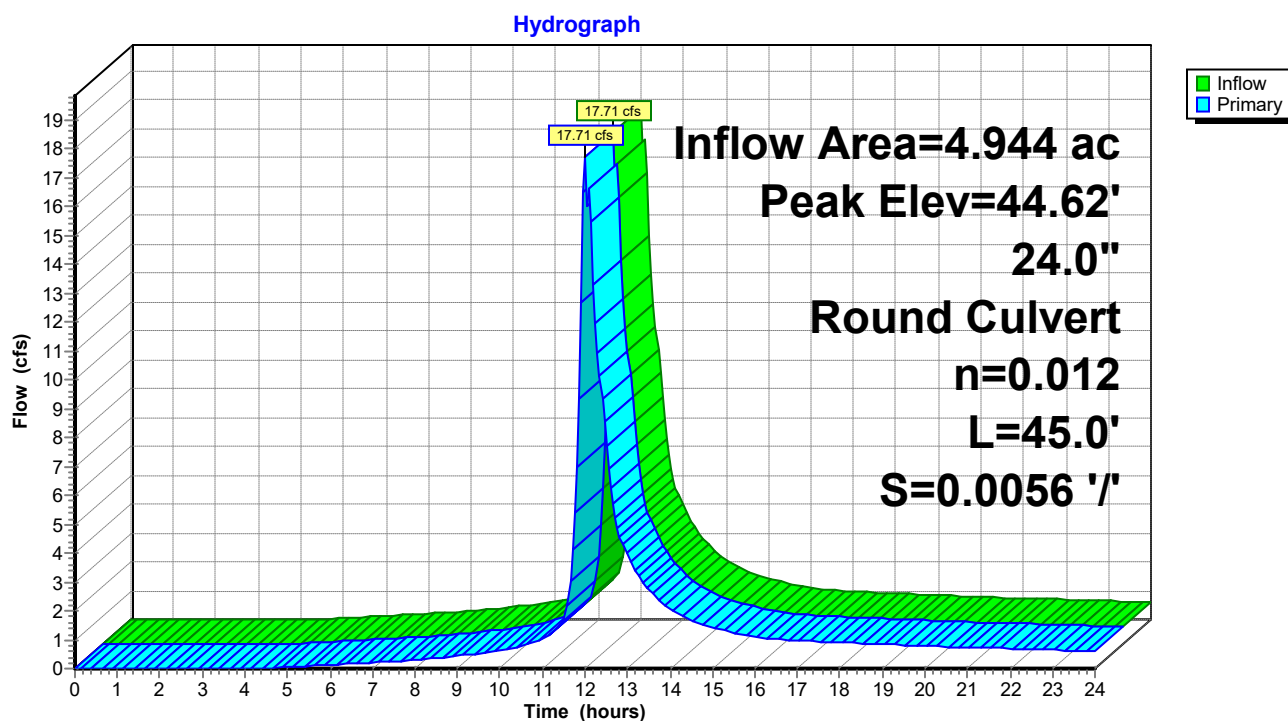

240020-Southern States Parcel

Prepared by Lane Engineering, LLC

HydroCAD® 10.00-17 s/n 03788 © 2016 HydroCAD Software Solutions LLC

240020 - Southern States Redevelopment

Type II 24-hr 100-yr Rainfall=7.60"

Printed 2/7/2024

Page 307

Stage-Area-Storage for Pond 28P: Doghouse SDMH

Elevation (feet)	Storage (cubic-feet)	Elevation (feet)	Storage (cubic-feet)
41.65	0	46.75	0
41.75	0	46.85	0
41.85	0	46.95	0
41.95	0	47.05	0
42.05	0	47.15	0
42.15	0	47.25	0
42.25	0	47.35	0
42.35	0	47.45	0
42.45	0	47.55	0
42.55	0	47.65	0
42.65	0	47.75	0
42.75	0	47.85	0
42.85	0	47.95	0
42.95	0		
43.05	0		
43.15	0		
43.25	0		
43.35	0		
43.45	0		
43.55	0		
43.65	0		
43.75	0		
43.85	0		
43.95	0		
44.05	0		
44.15	0		
44.25	0		
44.35	0		
44.45	0		
44.55	0		
44.65	0		
44.75	0		
44.85	0		
44.95	0		
45.05	0		
45.15	0		
45.25	0		
45.35	0		
45.45	0		
45.55	0		
45.65	0		
45.75	0		
45.85	0		
45.95	0		
46.05	0		
46.15	0		
46.25	0		
46.35	0		
46.45	0		
46.55	0		
46.65	0		

240020-Southern States Parcel

Prepared by Lane Engineering, LLC

HydroCAD® 10.00-17 s/n 03788 © 2016 HydroCAD Software Solutions LLC

240020 - Southern States Redevelopment

Type II 24-hr 100-yr Rainfall=7.60"

Printed 2/7/2024

Page 308

Summary for Pond EX-P: G2 Pond & Underground

Inflow Area = 3.213 ac, 70.08% Impervious, Inflow Depth > 6.05" for 100-yr event
 Inflow = 20.33 cfs @ 12.01 hrs, Volume= 1.621 af
 Outflow = 18.68 cfs @ 12.10 hrs, Volume= 1.474 af, Atten= 8%, Lag= 5.4 min
 Primary = 9.62 cfs @ 12.10 hrs, Volume= 1.358 af
 Secondary = 9.07 cfs @ 12.10 hrs, Volume= 0.116 af

Routing by Dyn-Stor-Ind method, Time Span= 0.00-24.00 hrs, dt= 0.05 hrs

Peak Elev= 46.65' @ 12.10 hrs Surf.Area= 0 sf Storage= 21,420 cf

Flood Elev= 47.00' Surf.Area= 0 sf Storage= 23,400 cf

Plug-Flow detention time= 125.8 min calculated for 1.474 af (91% of inflow)

Center-of-Mass det. time= 79.1 min (868.7 - 789.6)

Volume	Invert	Avail.Storage	Storage Description
#1	42.00'	23,400 cf	Custom Stage Data Listed below

Elevation (feet)	Cum.Store (cubic-feet)
42.00	0
42.25	523
42.50	1,508
42.75	2,524
43.00	3,566
43.25	4,630
43.50	5,712
43.75	6,809
44.00	7,911
44.25	9,006
44.50	10,072
45.00	12,544
46.00	17,789
47.00	23,400

Device	Routing	Invert	Outlet Devices
#1	Primary	42.00'	30.0" Round 30" PERF HDPE L= 12.0' Box, headwall w/3 rounded edges, Ke= 0.200 Inlet / Outlet Invert= 42.00' / 41.84' S= 0.0133 '/' Cc= 0.900 n= 0.012, Flow Area= 4.91 sf
#2	Device 1	42.00'	4.0" Vert. 4" hole in S-2 weir from 2005 G2 Plans C= 0.600
#3	Device 1	44.70'	6.0" W x 16.8" H Vert. 4" notched weir from G2 plans C= 0.600
#4	Device 1	46.10'	4.0' long Top of Weir in S-2 outlet box Cv= 2.62 (C= 3.28)
#5	Secondary	46.50'	60.0' long x 20.0' breadth Broad-Crested Rectangular Weir Head (feet) 0.20 0.40 0.60 0.80 1.00 1.20 1.40 1.60 Coef. (English) 2.68 2.70 2.70 2.64 2.63 2.64 2.64 2.63

240020-Southern States Parcel

Prepared by Lane Engineering, LLC

HydroCAD® 10.00-17 s/n 03788 © 2016 HydroCAD Software Solutions LLC

240020 - Southern States Redevelopment

Type II 24-hr 100-yr Rainfall=7.60"

Printed 2/7/2024

Page 309

Primary OutFlow Max=9.49 cfs @ 12.10 hrs HW=46.64' TW=44.93' (Dynamic Tailwater)

1=30" PERF HDPE (Passes 9.49 cfs of 38.71 cfs potential flow)

2=4" hole in S-2 weir from 2005 G2 Plans (Orifice Controls 0.55 cfs @ 6.31 fps)


3=4" notched weir from G2 plans (Orifice Controls 3.68 cfs @ 5.26 fps)

4=Top of Weir in S-2 outlet box (Weir Controls 5.25 cfs @ 2.42 fps)

Secondary OutFlow Max=8.97 cfs @ 12.10 hrs HW=46.65' TW=0.00' (Dynamic Tailwater)

5=Broad-Crested Rectangular Weir (Weir Controls 8.97 cfs @ 1.02 fps)

Pond EX-P: G2 Pond & Underground

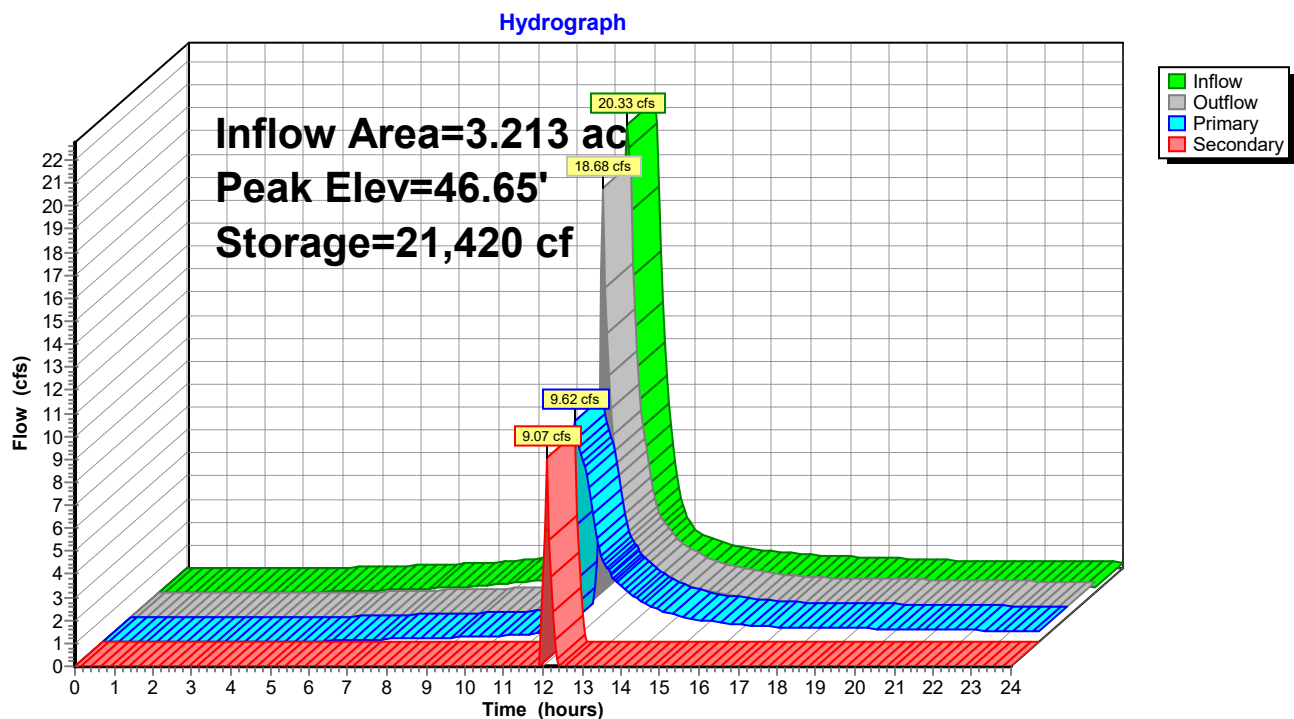

240020-Southern States Parcel

Prepared by Lane Engineering, LLC

HydroCAD® 10.00-17 s/n 03788 © 2016 HydroCAD Software Solutions LLC

240020 - Southern States Redevelopment

Type II 24-hr 100-yr Rainfall=7.60"

Printed 2/7/2024

Page 310

Stage-Area-Storage for Pond EX-P: G2 Pond & Underground

Elevation (feet)	Storage (cubic-feet)	Elevation (feet)	Storage (cubic-feet)
42.00	0	44.55	10,319
42.05	105	44.60	10,566
42.10	209	44.65	10,814
42.15	314	44.70	11,061
42.20	418	44.75	11,308
42.25	523	44.80	11,555
42.30	720	44.85	11,802
42.35	917	44.90	12,050
42.40	1,114	44.95	12,297
42.45	1,311	45.00	12,544
42.50	1,508	45.05	12,806
42.55	1,711	45.10	13,069
42.60	1,914	45.15	13,331
42.65	2,118	45.20	13,593
42.70	2,321	45.25	13,855
42.75	2,524	45.30	14,117
42.80	2,732	45.35	14,380
42.85	2,941	45.40	14,642
42.90	3,149	45.45	14,904
42.95	3,358	45.50	15,167
43.00	3,566	45.55	15,429
43.05	3,779	45.60	15,691
43.10	3,992	45.65	15,953
43.15	4,204	45.70	16,216
43.20	4,417	45.75	16,478
43.25	4,630	45.80	16,740
43.30	4,846	45.85	17,002
43.35	5,063	45.90	17,264
43.40	5,279	45.95	17,527
43.45	5,496	46.00	17,789
43.50	5,712	46.05	18,070
43.55	5,931	46.10	18,350
43.60	6,151	46.15	18,631
43.65	6,370	46.20	18,911
43.70	6,590	46.25	19,192
43.75	6,809	46.30	19,472
43.80	7,029	46.35	19,753
43.85	7,250	46.40	20,033
43.90	7,470	46.45	20,314
43.95	7,691	46.50	20,595
44.00	7,911	46.55	20,875
44.05	8,130	46.60	21,156
44.10	8,349	46.65	21,436
44.15	8,568	46.70	21,717
44.20	8,787	46.75	21,997
44.25	9,006	46.80	22,278
44.30	9,219	46.85	22,558
44.35	9,432	46.90	22,839
44.40	9,646	46.95	23,119
44.45	9,859	47.00	23,400
44.50	10,072		

240020-Southern States Parcel

Prepared by Lane Engineering, LLC

HydroCAD® 10.00-17 s/n 03788 © 2016 HydroCAD Software Solutions LLC

240020 - Southern States Redevelopment

Type II 24-hr 100-yr Rainfall=7.60"

Printed 2/7/2024

Page 311

Summary for Pond EX-PP: G2 Pond & Underground

Inflow Area = 2.920 ac, 71.23% Impervious, Inflow Depth > 6.04" for 100-yr event
 Inflow = 18.87 cfs @ 12.03 hrs, Volume= 1.470 af
 Outflow = 15.63 cfs @ 12.16 hrs, Volume= 1.361 af, Atten= 17%, Lag= 7.8 min
 Primary = 9.16 cfs @ 12.16 hrs, Volume= 1.303 af
 Secondary = 6.47 cfs @ 12.16 hrs, Volume= 0.058 af

Routing by Dyn-Stor-Ind method, Time Span= 0.00-24.00 hrs, dt= 0.05 hrs

Peak Elev= 46.62' @ 12.16 hrs Surf.Area= 0 sf Storage= 21,256 cf

Flood Elev= 47.00' Surf.Area= 0 sf Storage= 23,400 cf

Plug-Flow detention time= 129.1 min calculated for 1.361 af (93% of inflow)

Center-of-Mass det. time= 89.2 min (880.0 - 790.8)

Volume	Invert	Avail.Storage	Storage Description
#1	42.00'	23,400 cf	Custom Stage Data Listed below

Elevation (feet)	Cum.Store (cubic-feet)
42.00	0
42.25	523
42.50	1,508
42.75	2,524
43.00	3,566
43.25	4,630
43.50	5,712
43.75	6,809
44.00	7,911
44.25	9,006
44.50	10,072
45.00	12,544
46.00	17,789
47.00	23,400

Device	Routing	Invert	Outlet Devices
#1	Primary	42.00'	30.0" Round 30" PERF HDPE L= 12.0' Box, headwall w/3 rounded edges, Ke= 0.200 Inlet / Outlet Invert= 42.00' / 41.84' S= 0.0133 '/' Cc= 0.900 n= 0.012, Flow Area= 4.91 sf
#2	Device 1	42.00'	4.0" Vert. 4" hole in S-2 weir from 2005 G2 Plans C= 0.600
#3	Device 1	44.70'	6.0" W x 16.8" H Vert. 4" notched weir from G2 plans C= 0.600
#4	Device 1	46.10'	4.0' long Top of Weir in S-2 outlet box Cv= 2.62 (C= 3.28)
#5	Secondary	46.50'	60.0' long x 20.0' breadth Broad-Crested Rectangular Weir Head (feet) 0.20 0.40 0.60 0.80 1.00 1.20 1.40 1.60 Coef. (English) 2.68 2.70 2.70 2.64 2.63 2.64 2.64 2.63

240020-Southern States Parcel

Prepared by Lane Engineering, LLC

HydroCAD® 10.00-17 s/n 03788 © 2016 HydroCAD Software Solutions LLC

240020 - Southern States Redevelopment

Type II 24-hr 100-yr Rainfall=7.60"

Printed 2/7/2024

Page 312

Primary OutFlow Max=9.06 cfs @ 12.16 hrs HW=46.61' TW=44.39' (Dynamic Tailwater)

1=30" PERF HDPE (Passes 9.06 cfs of 43.99 cfs potential flow)

2=4" hole in S-2 weir from 2005 G2 Plans (Orifice Controls 0.63 cfs @ 7.17 fps)


3=4" notched weir from G2 plans (Orifice Controls 3.65 cfs @ 5.22 fps)

4=Top of Weir in S-2 outlet box (Weir Controls 4.78 cfs @ 2.34 fps)

Secondary OutFlow Max=6.01 cfs @ 12.16 hrs HW=46.61' TW=0.00' (Dynamic Tailwater)

5=Broad-Crested Rectangular Weir (Weir Controls 6.01 cfs @ 0.90 fps)

Pond EX-PP: G2 Pond & Underground

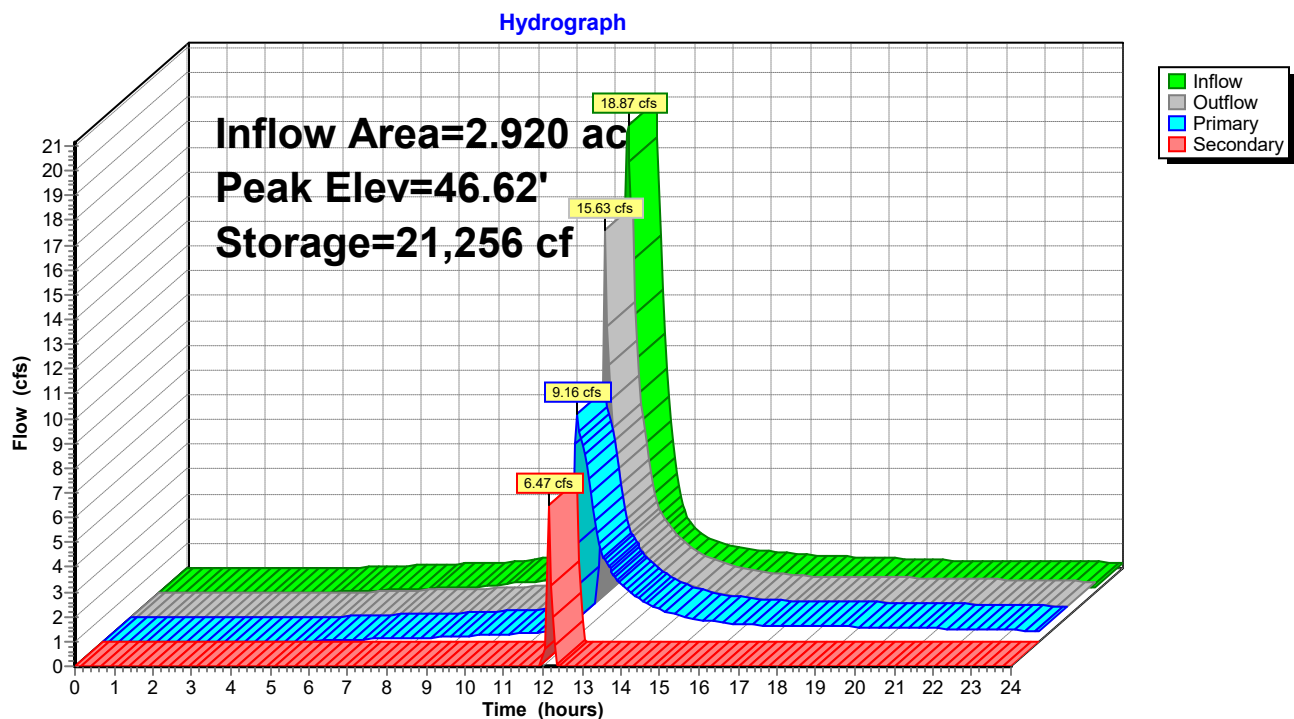

240020-Southern States Parcel

Prepared by Lane Engineering, LLC

HydroCAD® 10.00-17 s/n 03788 © 2016 HydroCAD Software Solutions LLC

240020 - Southern States Redevelopment

Type II 24-hr 100-yr Rainfall=7.60"

Printed 2/7/2024

Page 313

Stage-Area-Storage for Pond EX-PP: G2 Pond & Underground

Elevation (feet)	Storage (cubic-feet)	Elevation (feet)	Storage (cubic-feet)
42.00	0	44.55	10,319
42.05	105	44.60	10,566
42.10	209	44.65	10,814
42.15	314	44.70	11,061
42.20	418	44.75	11,308
42.25	523	44.80	11,555
42.30	720	44.85	11,802
42.35	917	44.90	12,050
42.40	1,114	44.95	12,297
42.45	1,311	45.00	12,544
42.50	1,508	45.05	12,806
42.55	1,711	45.10	13,069
42.60	1,914	45.15	13,331
42.65	2,118	45.20	13,593
42.70	2,321	45.25	13,855
42.75	2,524	45.30	14,117
42.80	2,732	45.35	14,380
42.85	2,941	45.40	14,642
42.90	3,149	45.45	14,904
42.95	3,358	45.50	15,167
43.00	3,566	45.55	15,429
43.05	3,779	45.60	15,691
43.10	3,992	45.65	15,953
43.15	4,204	45.70	16,216
43.20	4,417	45.75	16,478
43.25	4,630	45.80	16,740
43.30	4,846	45.85	17,002
43.35	5,063	45.90	17,264
43.40	5,279	45.95	17,527
43.45	5,496	46.00	17,789
43.50	5,712	46.05	18,070
43.55	5,931	46.10	18,350
43.60	6,151	46.15	18,631
43.65	6,370	46.20	18,911
43.70	6,590	46.25	19,192
43.75	6,809	46.30	19,472
43.80	7,029	46.35	19,753
43.85	7,250	46.40	20,033
43.90	7,470	46.45	20,314
43.95	7,691	46.50	20,595
44.00	7,911	46.55	20,875
44.05	8,130	46.60	21,156
44.10	8,349	46.65	21,436
44.15	8,568	46.70	21,717
44.20	8,787	46.75	21,997
44.25	9,006	46.80	22,278
44.30	9,219	46.85	22,558
44.35	9,432	46.90	22,839
44.40	9,646	46.95	23,119
44.45	9,859	47.00	23,400
44.50	10,072		

240020-Southern States Parcel

Prepared by Lane Engineering, LLC

HydroCAD® 10.00-17 s/n 03788 © 2016 HydroCAD Software Solutions LLC

240020 - Southern States Redevelopment

Type II 24-hr 100-yr Rainfall=7.60"

Printed 2/7/2024

Page 314

Summary for Pond EX1: Existing SDMH

Inflow Area = 3.213 ac, 70.08% Impervious, Inflow Depth > 5.07" for 100-yr event
Inflow = 9.62 cfs @ 12.10 hrs, Volume= 1.358 af
Outflow = 9.62 cfs @ 12.10 hrs, Volume= 1.358 af, Atten= 0%, Lag= 0.0 min
Primary = 9.62 cfs @ 12.10 hrs, Volume= 1.358 af

Routing by Dyn-Stor-Ind method, Time Span= 0.00-24.00 hrs, dt= 0.05 hrs


Peak Elev= 45.07' @ 12.15 hrs

Flood Elev= 48.04'

Device	Routing	Invert	Outlet Devices
#1	Primary	41.84'	30.0" Round 30" PERF. HDPE L= 201.0' Box, headwall w/3 rounded edges, Ke= 0.200 Inlet / Outlet Invert= 41.84' / 41.69' S= 0.0007 '/' Cc= 0.900 n= 0.012, Flow Area= 4.91 sf

Primary OutFlow Max=0.00 cfs @ 12.10 hrs HW=44.93' TW=44.93' (Dynamic Tailwater)
↑1=30" PERF. HDPE (Controls 0.00 cfs)

Pond EX1: Existing SDMH

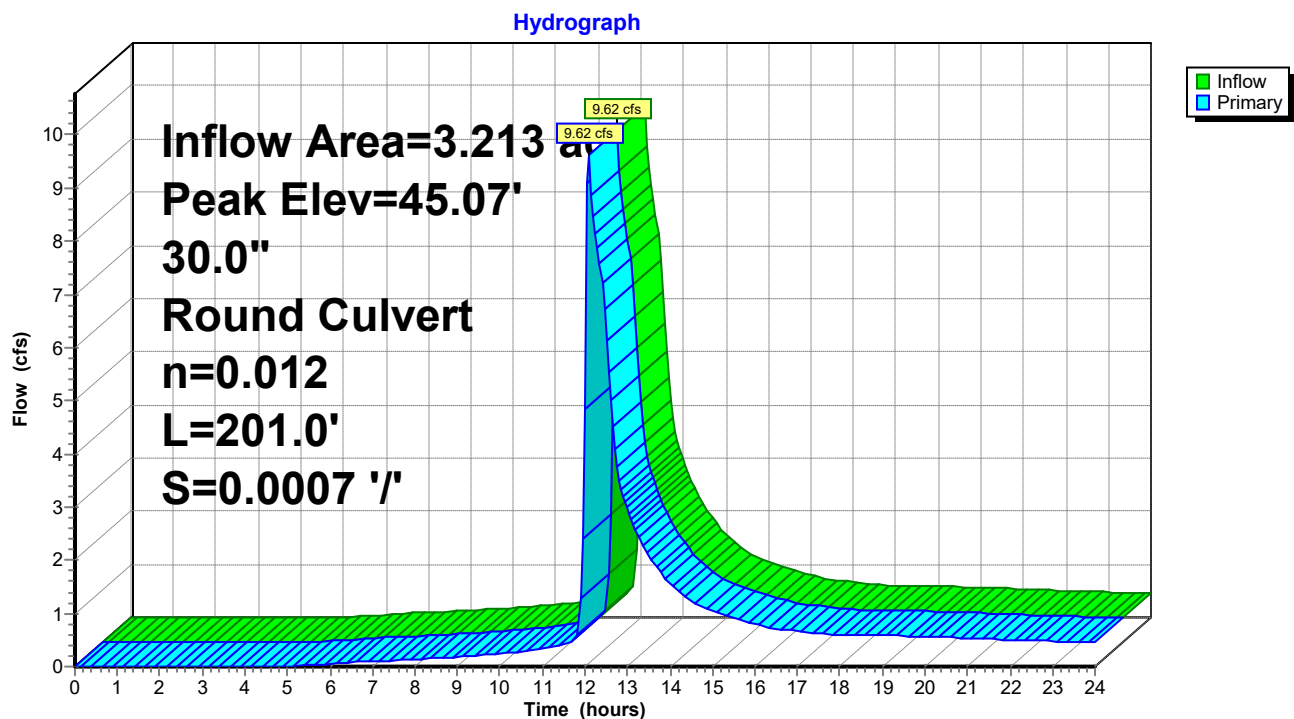

240020-Southern States Parcel

Prepared by Lane Engineering, LLC

HydroCAD® 10.00-17 s/n 03788 © 2016 HydroCAD Software Solutions LLC

240020 - Southern States Redevelopment

Type II 24-hr 100-yr Rainfall=7.60"

Printed 2/7/2024

Page 315

Stage-Area-Storage for Pond EX1: Existing SDMH

Elevation (feet)	Storage (cubic-feet)	Elevation (feet)	Storage (cubic-feet)
41.84	0	46.94	0
41.94	0	47.04	0
42.04	0	47.14	0
42.14	0	47.24	0
42.24	0	47.34	0
42.34	0	47.44	0
42.44	0	47.54	0
42.54	0	47.64	0
42.64	0	47.74	0
42.74	0	47.84	0
42.84	0	47.94	0
42.94	0	48.04	0
43.04	0		
43.14	0		
43.24	0		
43.34	0		
43.44	0		
43.54	0		
43.64	0		
43.74	0		
43.84	0		
43.94	0		
44.04	0		
44.14	0		
44.24	0		
44.34	0		
44.44	0		
44.54	0		
44.64	0		
44.74	0		
44.84	0		
44.94	0		
45.04	0		
45.14	0		
45.24	0		
45.34	0		
45.44	0		
45.54	0		
45.64	0		
45.74	0		
45.84	0		
45.94	0		
46.04	0		
46.14	0		
46.24	0		
46.34	0		
46.44	0		
46.54	0		
46.64	0		
46.74	0		
46.84	0		

240020-Southern States Parcel

Prepared by Lane Engineering, LLC

HydroCAD® 10.00-17 s/n 03788 © 2016 HydroCAD Software Solutions LLC

240020 - Southern States Redevelopment

Type II 24-hr 100-yr Rainfall=7.60"

Printed 2/7/2024

Page 316

Summary for Pond EX2: Existing SDI

Inflow Area = 3.213 ac, 70.08% Impervious, Inflow Depth > 5.07" for 100-yr event
Inflow = 9.62 cfs @ 12.10 hrs, Volume= 1.358 af
Outflow = 9.63 cfs @ 12.10 hrs, Volume= 1.358 af, Atten= 0%, Lag= 0.0 min
Primary = 9.63 cfs @ 12.10 hrs, Volume= 1.358 af

Routing by Dyn-Stor-Ind method, Time Span= 0.00-24.00 hrs, dt= 0.05 hrs


Peak Elev= 44.94' @ 12.11 hrs

Flood Elev= 47.05'

Device	Routing	Invert	Outlet Devices
#1	Primary	41.49'	30.0" Round 30" HDPE L= 119.1' Box, headwall w/3 square edges, Ke= 0.500 Inlet / Outlet Invert= 41.49' / 41.22' S= 0.0023 '/' Cc= 0.900 n= 0.012, Flow Area= 4.91 sf

Primary OutFlow Max=10.84 cfs @ 12.10 hrs HW=44.93' TW=44.72' (Dynamic Tailwater)
↑1=30" HDPE (Inlet Controls 10.84 cfs @ 2.21 fps)

Pond EX2: Existing SDI

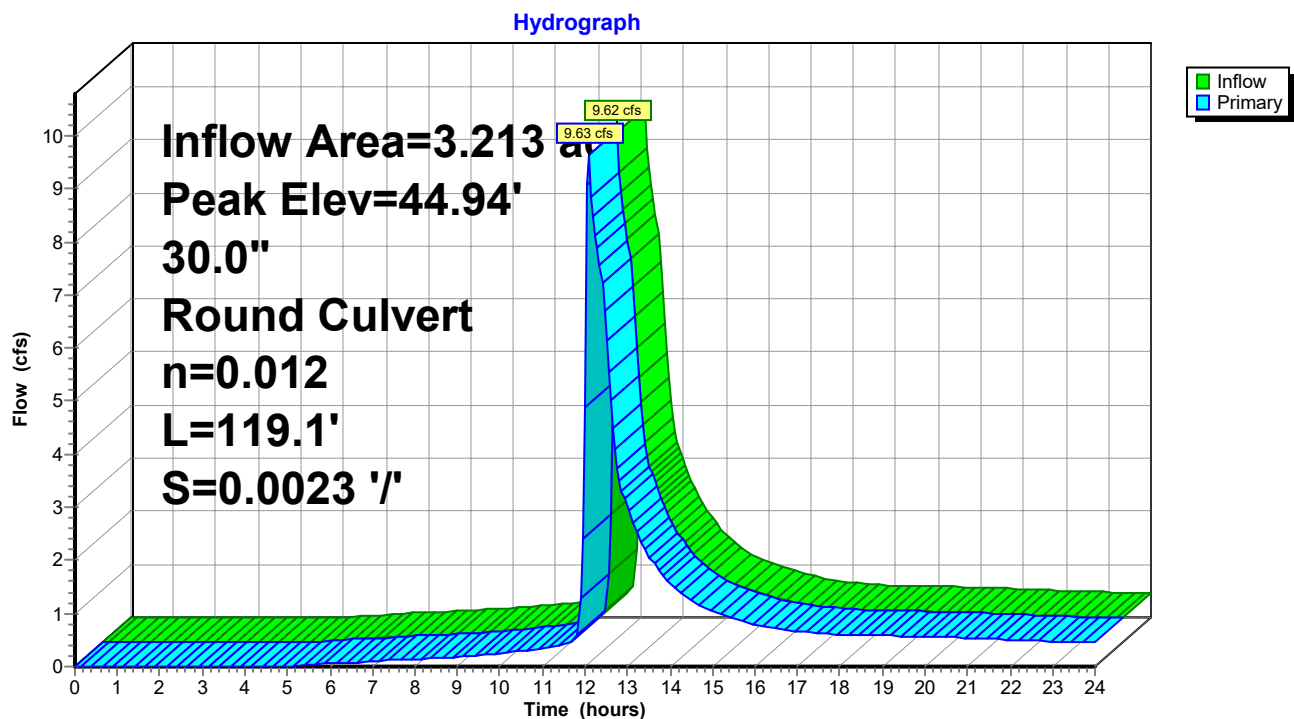

240020-Southern States Parcel

Prepared by Lane Engineering, LLC

HydroCAD® 10.00-17 s/n 03788 © 2016 HydroCAD Software Solutions LLC

240020 - Southern States Redevelopment

Type II 24-hr 100-yr Rainfall=7.60"

Printed 2/7/2024

Page 317

Stage-Area-Storage for Pond EX2: Existing SDI

Elevation (feet)	Storage (cubic-feet)	Elevation (feet)	Storage (cubic-feet)	Elevation (feet)	Storage (cubic-feet)
41.49	0	43.53	0	45.57	0
41.53	0	43.57	0	45.61	0
41.57	0	43.61	0	45.65	0
41.61	0	43.65	0	45.69	0
41.65	0	43.69	0	45.73	0
41.69	0	43.73	0	45.77	0
41.73	0	43.77	0	45.81	0
41.77	0	43.81	0	45.85	0
41.81	0	43.85	0	45.89	0
41.85	0	43.89	0	45.93	0
41.89	0	43.93	0	45.97	0
41.93	0	43.97	0	46.01	0
41.97	0	44.01	0	46.05	0
42.01	0	44.05	0	46.09	0
42.05	0	44.09	0	46.13	0
42.09	0	44.13	0	46.17	0
42.13	0	44.17	0	46.21	0
42.17	0	44.21	0	46.25	0
42.21	0	44.25	0	46.29	0
42.25	0	44.29	0	46.33	0
42.29	0	44.33	0	46.37	0
42.33	0	44.37	0	46.41	0
42.37	0	44.41	0	46.45	0
42.41	0	44.45	0	46.49	0
42.45	0	44.49	0	46.53	0
42.49	0	44.53	0	46.57	0
42.53	0	44.57	0	46.61	0
42.57	0	44.61	0	46.65	0
42.61	0	44.65	0	46.69	0
42.65	0	44.69	0	46.73	0
42.69	0	44.73	0	46.77	0
42.73	0	44.77	0	46.81	0
42.77	0	44.81	0	46.85	0
42.81	0	44.85	0	46.89	0
42.85	0	44.89	0	46.93	0
42.89	0	44.93	0	46.97	0
42.93	0	44.97	0	47.01	0
42.97	0	45.01	0	47.05	0
43.01	0	45.05	0		
43.05	0	45.09	0		
43.09	0	45.13	0		
43.13	0	45.17	0		
43.17	0	45.21	0		
43.21	0	45.25	0		
43.25	0	45.29	0		
43.29	0	45.33	0		
43.33	0	45.37	0		
43.37	0	45.41	0		
43.41	0	45.45	0		
43.45	0	45.49	0		
43.49	0	45.53	0		

240020-Southern States Parcel

Prepared by Lane Engineering, LLC

HydroCAD® 10.00-17 s/n 03788 © 2016 HydroCAD Software Solutions LLC

240020 - Southern States Redevelopment

Type II 24-hr 100-yr Rainfall=7.60"

Printed 2/7/2024

Page 318

Summary for Pond EXCL1: Ex Northern Entrance Culvert

Inflow Area = 10.662 ac, 56.13% Impervious, Inflow Depth > 5.13" for 100-yr event
Inflow = 39.50 cfs @ 12.07 hrs, Volume= 4.556 af
Outflow = 39.50 cfs @ 12.07 hrs, Volume= 4.556 af, Atten= 0%, Lag= 0.0 min
Primary = 15.04 cfs @ 12.07 hrs, Volume= 3.615 af
Secondary = 24.45 cfs @ 12.07 hrs, Volume= 0.941 af

Routing by Dyn-Stor-Ind method, Time Span= 0.00-24.00 hrs, dt= 0.05 hrs

Peak Elev= 44.42' @ 12.07 hrs

Flood Elev= 40.05'

Device	Routing	Invert	Outlet Devices
#1	Primary	38.52'	21.0" W x 15.0" H, R=10.8"/33.1" Pipe Arch CMP_Arch_1/2 21x15 L= 44.7' CMP, mitered to conform to fill, Ke= 0.700 Inlet / Outlet Invert= 38.52' / 37.56' S= 0.0215 '/' Cc= 0.900 n= 0.025 Corrugated metal, Flow Area= 1.74 sf
#2	Secondary	40.00'	1.0' long x 42.0' breadth Over top of entrance pavement Head (feet) 0.20 0.40 0.60 0.80 1.00 1.20 1.40 1.60 Coef. (English) 2.68 2.70 2.70 2.64 2.63 2.64 2.64 2.63


Primary OutFlow Max=14.95 cfs @ 12.07 hrs HW=44.36' TW=0.00' (Dynamic Tailwater)

↑**1=CMP_Arch_1/2 21x15** (Barrel Controls 14.95 cfs @ 8.57 fps)

Secondary OutFlow Max=23.93 cfs @ 12.07 hrs HW=44.36' TW=0.00' (Dynamic Tailwater)

↑**2=Over top of entrance pavement** (Weir Controls 23.93 cfs @ 5.49 fps)

Pond EXCL1: Ex Northern Entrance Culvert

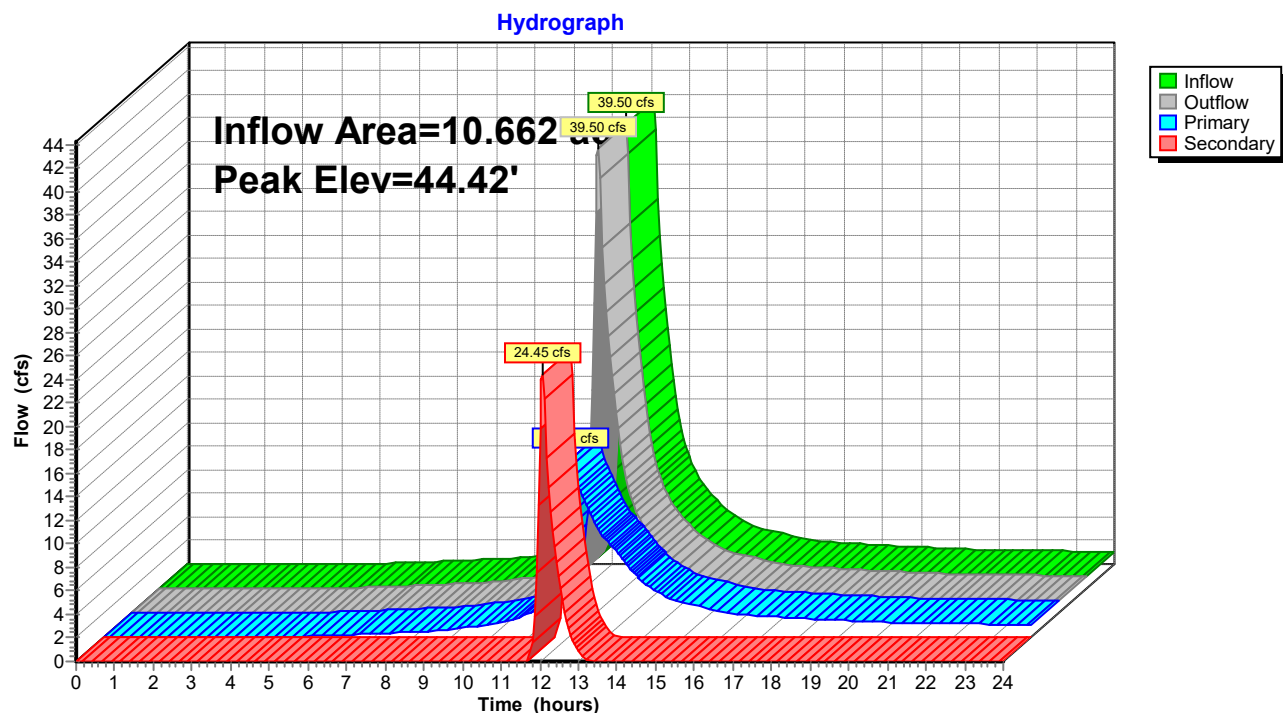

240020-Southern States Parcel

Prepared by Lane Engineering, LLC

HydroCAD® 10.00-17 s/n 03788 © 2016 HydroCAD Software Solutions LLC

240020 - Southern States Redevelopment

Type II 24-hr 100-yr Rainfall=7.60"

Printed 2/7/2024

Page 319

Stage-Area-Storage for Pond EXCL1: Ex Northern Entrance Culvert

Elevation (feet)	Storage (cubic-feet)	Elevation (feet)	Storage (cubic-feet)	Elevation (feet)	Storage (cubic-feet)
38.52	0	40.56	0	42.60	0
38.56	0	40.60	0	42.64	0
38.60	0	40.64	0	42.68	0
38.64	0	40.68	0	42.72	0
38.68	0	40.72	0	42.76	0
38.72	0	40.76	0	42.80	0
38.76	0	40.80	0	42.84	0
38.80	0	40.84	0	42.88	0
38.84	0	40.88	0	42.92	0
38.88	0	40.92	0	42.96	0
38.92	0	40.96	0	43.00	0
38.96	0	41.00	0	43.04	0
39.00	0	41.04	0	43.08	0
39.04	0	41.08	0	43.12	0
39.08	0	41.12	0	43.16	0
39.12	0	41.16	0	43.20	0
39.16	0	41.20	0	43.24	0
39.20	0	41.24	0	43.28	0
39.24	0	41.28	0	43.32	0
39.28	0	41.32	0	43.36	0
39.32	0	41.36	0	43.40	0
39.36	0	41.40	0	43.44	0
39.40	0	41.44	0	43.48	0
39.44	0	41.48	0	43.52	0
39.48	0	41.52	0	43.56	0
39.52	0	41.56	0	43.60	0
39.56	0	41.60	0	43.64	0
39.60	0	41.64	0	43.68	0
39.64	0	41.68	0	43.72	0
39.68	0	41.72	0	43.76	0
39.72	0	41.76	0	43.80	0
39.76	0	41.80	0	43.84	0
39.80	0	41.84	0	43.88	0
39.84	0	41.88	0	43.92	0
39.88	0	41.92	0	43.96	0
39.92	0	41.96	0	44.00	0
39.96	0	42.00	0	44.04	0
40.00	0	42.04	0	44.08	0
40.04	0	42.08	0	44.12	0
40.08	0	42.12	0	44.16	0
40.12	0	42.16	0	44.20	0
40.16	0	42.20	0	44.24	0
40.20	0	42.24	0	44.28	0
40.24	0	42.28	0	44.32	0
40.28	0	42.32	0	44.36	0
40.32	0	42.36	0		
40.36	0	42.40	0		
40.40	0	42.44	0		
40.44	0	42.48	0		
40.48	0	42.52	0		
40.52	0	42.56	0		

240020-Southern States Parcel

Prepared by Lane Engineering, LLC

HydroCAD® 10.00-17 s/n 03788 © 2016 HydroCAD Software Solutions LLC

240020 - Southern States Redevelopment

Type II 24-hr 100-yr Rainfall=7.60"

Printed 2/7/2024

Page 320

Summary for Pond EXCL2: Ex Southern Entrance Culvert

Inflow Area = 8.271 ac, 61.23% Impervious, Inflow Depth > 5.28" for 100-yr event
Inflow = 36.60 cfs @ 12.06 hrs, Volume= 3.638 af
Outflow = 36.60 cfs @ 12.06 hrs, Volume= 3.638 af, Atten= 0%, Lag= 0.0 min
Primary = 14.13 cfs @ 12.05 hrs, Volume= 2.947 af
Secondary = 22.50 cfs @ 12.07 hrs, Volume= 0.691 af

Routing by Dyn-Stor-Ind method, Time Span= 0.00-24.00 hrs, dt= 0.05 hrs

Peak Elev= 45.38' @ 12.07 hrs

Flood Elev= 41.33'

Device	Routing	Invert	Outlet Devices
#1	Primary	38.94'	18.0" Round 18" CMP L= 46.0' CMP, mitered to conform to fill, Ke= 0.700 Inlet / Outlet Invert= 38.94' / 38.46' S= 0.0104 '/' Cc= 0.900 n= 0.025 Corrugated metal, Flow Area= 1.77 sf
#2	Secondary	41.20'	1.0' long x 45.0' breadth Over top of entrance pavement Head (feet) 0.20 0.40 0.60 0.80 1.00 1.20 1.40 1.60 Coef. (English) 2.68 2.70 2.70 2.64 2.63 2.64 2.64 2.63


Primary OutFlow Max=13.96 cfs @ 12.05 hrs HW=45.35' TW=40.69' (Dynamic Tailwater)

↳ **1=18" CMP** (Outlet Controls 13.96 cfs @ 7.90 fps)

Secondary OutFlow Max=22.04 cfs @ 12.07 hrs HW=45.33' TW=40.69' (Dynamic Tailwater)

↳ **2=Over top of entrance pavement** (Weir Controls 22.04 cfs @ 5.34 fps)

Pond EXCL2: Ex Southern Entrance Culvert

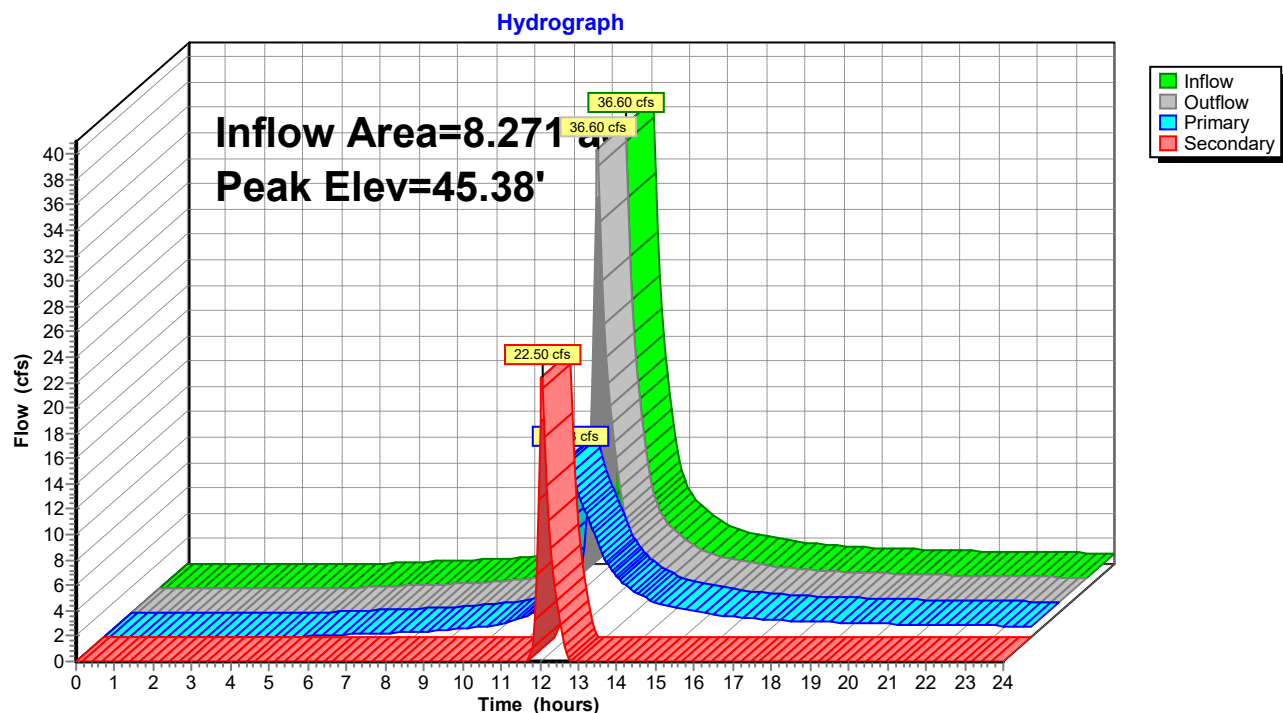

240020-Southern States Parcel

Prepared by Lane Engineering, LLC

HydroCAD® 10.00-17 s/n 03788 © 2016 HydroCAD Software Solutions LLC

240020 - Southern States Redevelopment

Type II 24-hr 100-yr Rainfall=7.60"

Printed 2/7/2024

Page 321

Stage-Area-Storage for Pond EXCL2: Ex Southern Entrance Culvert

Elevation (feet)	Storage (cubic-feet)	Elevation (feet)	Storage (cubic-feet)
38.94	0	44.04	0
39.04	0	44.14	0
39.14	0	44.24	0
39.24	0	44.34	0
39.34	0	44.44	0
39.44	0	44.54	0
39.54	0	44.64	0
39.64	0	44.74	0
39.74	0	44.84	0
39.84	0	44.94	0
39.94	0	45.04	0
40.04	0	45.14	0
40.14	0	45.24	0
40.24	0	45.34	0
40.34	0		
40.44	0		
40.54	0		
40.64	0		
40.74	0		
40.84	0		
40.94	0		
41.04	0		
41.14	0		
41.24	0		
41.34	0		
41.44	0		
41.54	0		
41.64	0		
41.74	0		
41.84	0		
41.94	0		
42.04	0		
42.14	0		
42.24	0		
42.34	0		
42.44	0		
42.54	0		
42.64	0		
42.74	0		
42.84	0		
42.94	0		
43.04	0		
43.14	0		
43.24	0		
43.34	0		
43.44	0		
43.54	0		
43.64	0		
43.74	0		
43.84	0		
43.94	0		

240020-Southern States Parcel

Prepared by Lane Engineering, LLC

HydroCAD® 10.00-17 s/n 03788 © 2016 HydroCAD Software Solutions LLC

240020 - Southern States Redevelopment

Type II 24-hr 100-yr Rainfall=7.60"

Printed 2/7/2024

Page 322

Summary for Pond MBR#1: MBR#1

Inflow Area = 0.452 ac, 67.32% Impervious, Inflow Depth > 5.92" for 100-yr event
 Inflow = 4.66 cfs @ 11.91 hrs, Volume= 0.223 af
 Outflow = 3.50 cfs @ 11.97 hrs, Volume= 0.154 af, Atten= 25%, Lag= 3.8 min
 Primary = 3.50 cfs @ 11.97 hrs, Volume= 0.154 af

Routing by Dyn-Stor-Ind method, Time Span= 0.00-24.00 hrs, dt= 0.05 hrs

Peak Elev= 45.46' @ 11.97 hrs Surf.Area= 2,560 sf Storage= 4,430 cf

Plug-Flow detention time= 173.8 min calculated for 0.154 af (69% of inflow)

Center-of-Mass det. time= 77.1 min (858.9 - 781.8)

Volume	Invert	Avail.Storage	Storage Description			
#1	41.79'	5,356 cf	Custom Stage Data (Irregular) Listed below (Recalc)			
Elevation (feet)	Surf.Area (sq-ft)	Perim. (feet)	Voids (%)	Inc.Store (cubic-feet)	Cum.Store (cubic-feet)	Wet.Area (sq-ft)
41.79	1,437	149.0	0.0	0	0	1,437
41.80	1,437	149.0	40.0	6	6	1,438
43.79	1,437	149.0	40.0	1,144	1,150	1,735
43.80	1,437	149.0	100.0	14	1,164	1,736
45.80	2,833	200.0	100.0	4,192	5,356	3,195

Device	Routing	Invert	Outlet Devices
#1	Primary	41.79'	12.0" Round 12" HDPE L= 43.0' Box, headwall w/3 square edges, Ke= 0.500 Inlet / Outlet Invert= 41.79' / 41.70' S= 0.0021 ' / Cc= 0.900 n= 0.012, Flow Area= 0.79 sf
#2	Device 1	44.80'	12.0" W x 6.0" H Vert. 12" notch in box C= 0.600
#3	Device 1	45.30'	10.7' long Rim SHA 374.23 0 End Contraction(s)

Primary OutFlow Max=3.22 cfs @ 11.97 hrs HW=45.44' TW=43.75' (Dynamic Tailwater)

1=12" HDPE (Passes 3.22 cfs of 4.91 cfs potential flow)
 2=12" notch in box (Orifice Controls 1.47 cfs @ 2.93 fps)
 3=Rim SHA 374.23 (Weir Controls 1.75 cfs @ 1.20 fps)

240020-Southern States Parcel

Prepared by Lane Engineering, LLC

HydroCAD® 10.00-17 s/n 03788 © 2016 HydroCAD Software Solutions LLC


240020 - Southern States Redevelopment

Type II 24-hr 100-yr Rainfall=7.60"

Printed 2/7/2024

Page 323

Pond MBR#1: MBR#1

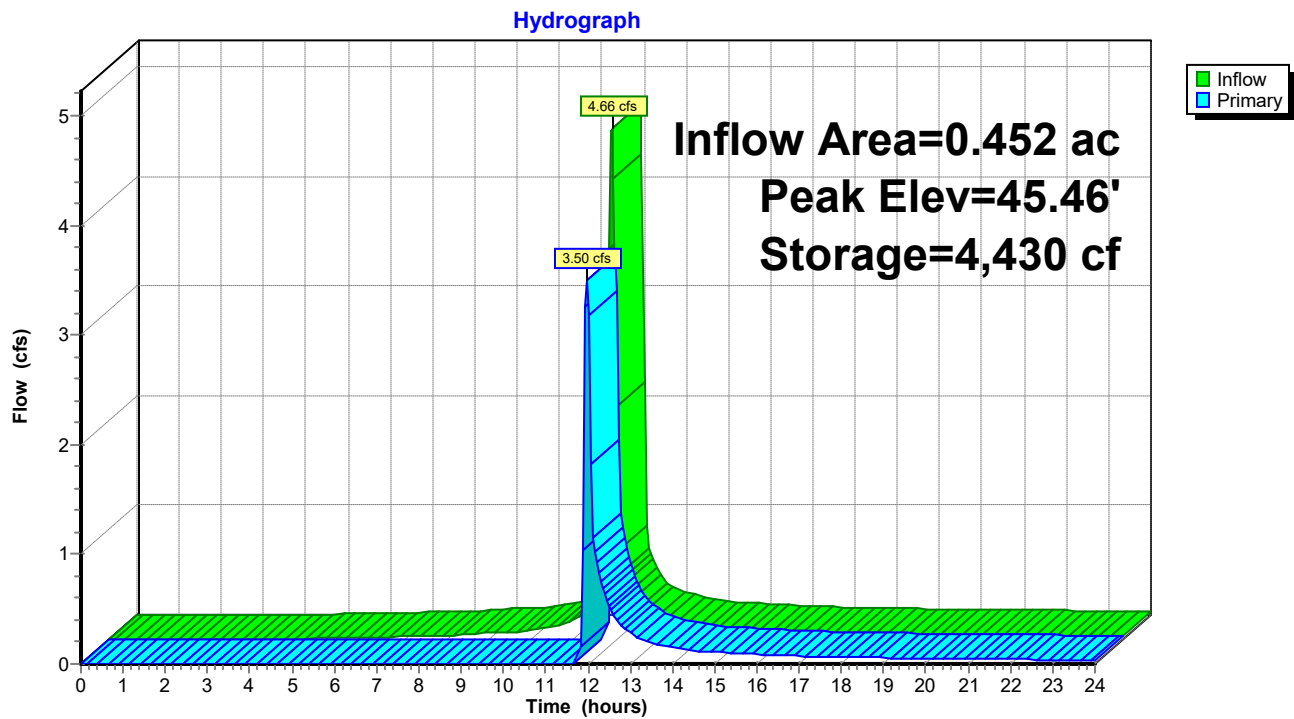

240020-Southern States Parcel

Prepared by Lane Engineering, LLC

HydroCAD® 10.00-17 s/n 03788 © 2016 HydroCAD Software Solutions LLC

240020 - Southern States Redevelopment

Type II 24-hr 100-yr Rainfall=7.60"

Printed 2/7/2024

Page 324

Stage-Area-Storage for Pond MBR#1: MBR#1

Elevation (feet)	Surface (sq-ft)	Storage (cubic-feet)	Elevation (feet)	Surface (sq-ft)	Storage (cubic-feet)
41.79	1,437	0	44.34	1,768	2,028
41.84	1,437	29	44.39	1,800	2,117
41.89	1,437	57	44.44	1,833	2,208
41.94	1,437	86	44.49	1,866	2,300
41.99	1,437	115	44.54	1,899	2,394
42.04	1,437	144	44.59	1,932	2,490
42.09	1,437	172	44.64	1,966	2,588
42.14	1,437	201	44.69	2,000	2,687
42.19	1,437	230	44.74	2,035	2,788
42.24	1,437	259	44.79	2,069	2,890
42.29	1,437	287	44.84	2,104	2,994
42.34	1,437	316	44.89	2,140	3,101
42.39	1,437	345	44.94	2,175	3,208
42.44	1,437	374	44.99	2,211	3,318
42.49	1,437	402	45.04	2,247	3,430
42.54	1,437	431	45.09	2,284	3,543
42.59	1,437	460	45.14	2,320	3,658
42.64	1,437	489	45.19	2,357	3,775
42.69	1,437	517	45.24	2,395	3,894
42.74	1,437	546	45.29	2,432	4,014
42.79	1,437	575	45.34	2,470	4,137
42.84	1,437	604	45.39	2,509	4,261
42.89	1,437	632	45.44	2,547	4,388
42.94	1,437	661	45.49	2,586	4,516
42.99	1,437	690	45.54	2,625	4,646
43.04	1,437	719	45.59	2,664	4,779
43.09	1,437	747	45.64	2,704	4,913
43.14	1,437	776	45.69	2,744	5,049
43.19	1,437	805	45.74	2,784	5,187
43.24	1,437	833	45.79	2,825	5,327
43.29	1,437	862			
43.34	1,437	891			
43.39	1,437	920			
43.44	1,437	948			
43.49	1,437	977			
43.54	1,437	1,006			
43.59	1,437	1,035			
43.64	1,437	1,063			
43.69	1,437	1,092			
43.74	1,437	1,121			
43.79	1,437	1,150			
43.84	1,460	1,222			
43.89	1,490	1,296			
43.94	1,519	1,371			
43.99	1,549	1,448			
44.04	1,580	1,526			
44.09	1,610	1,606			
44.14	1,641	1,687			
44.19	1,672	1,770			
44.24	1,704	1,854			
44.29	1,736	1,940			

240020-Southern States Parcel

Prepared by Lane Engineering, LLC

HydroCAD® 10.00-17 s/n 03788 © 2016 HydroCAD Software Solutions LLC

240020 - Southern States Redevelopment

Type II 24-hr 100-yr Rainfall=7.60"

Printed 2/7/2024

Page 325

Summary for Pond SGW#1: SGW#1

Inflow Area = 2.315 ac, 74.35% Impervious, Inflow Depth > 6.26" for 100-yr event
 Inflow = 24.16 cfs @ 11.91 hrs, Volume= 1.208 af
 Outflow = 4.72 cfs @ 12.06 hrs, Volume= 0.838 af, Atten= 80%, Lag= 9.2 min
 Primary = 4.72 cfs @ 12.06 hrs, Volume= 0.838 af
 Secondary = 0.00 cfs @ 0.00 hrs, Volume= 0.000 af

Routing by Dyn-Stor-Ind method, Time Span= 0.00-24.00 hrs, dt= 0.05 hrs
 Peak Elev= 42.54' @ 12.06 hrs Surf.Area= 12,406 sf Storage= 30,536 cf

Plug-Flow detention time= 250.3 min calculated for 0.838 af (69% of inflow)
 Center-of-Mass det. time= 151.2 min (910.5 - 759.2)

Volume	Invert	Avail.Storage	Storage Description		
#1	39.40'	35,078 cf	Custom Stage Data (Irregular) Listed below (Recalc)		
Elevation (feet)	Surf.Area (sq-ft)	Perim. (feet)	Inc.Store (cubic-feet)	Cum.Store (cubic-feet)	Wet.Area (sq-ft)
39.40	7,196	368.0	0	0	7,196
40.40	8,760	400.0	7,965	7,965	9,189
42.90	13,074	463.0	27,113	35,078	13,648

Device	Routing	Invert	Outlet Devices
#1	Primary	38.00'	12.0" Round Culvert L= 52.0' Box, headwall w/3 square edges, Ke= 0.500 Inlet / Outlet Invert= 38.00' / 37.70' S= 0.0058 '/' Cc= 0.900 n= 0.012, Flow Area= 0.79 sf
#2	Device 1	40.90'	4.0" W x 6.0" H Vert. 4" Notch in 374.23 C= 0.600
#3	Device 1	41.40'	6.0" W x 12.0" H Vert. 6" Notch in 374.23 C= 0.600
#4	Device 1	42.40'	10.7' long Rim SHA 374.23 0 End Contraction(s)
#5	Secondary	42.70'	10.0' long x 4.0' breadth Broad-Crested Rectangular Weir Head (feet) 0.20 0.40 0.60 0.80 1.00 1.20 1.40 1.60 1.80 2.00 2.50 3.00 3.50 4.00 4.50 5.00 5.50 Coef. (English) 2.38 2.54 2.69 2.68 2.67 2.67 2.65 2.66 2.66 2.68 2.72 2.73 2.76 2.79 2.88 3.07 3.32

Primary OutFlow Max=4.64 cfs @ 12.06 hrs HW=42.54' TW=40.42' (Dynamic Tailwater)

↑ **1=Culvert** (Passes 4.64 cfs of 5.39 cfs potential flow)
 ↑ **2=4" Notch in 374.23** (Orifice Controls 0.94 cfs @ 5.67 fps)
 ↑ **3=6" Notch in 374.23** (Orifice Controls 1.87 cfs @ 3.74 fps)
 ↑ **4=Rim SHA 374.23** (Weir Controls 1.82 cfs @ 1.22 fps)

Secondary OutFlow Max=0.00 cfs @ 0.00 hrs HW=39.40' (Free Discharge)

↑ **5=Broad-Crested Rectangular Weir** (Controls 0.00 cfs)

240020-Southern States Parcel

Prepared by Lane Engineering, LLC

HydroCAD® 10.00-17 s/n 03788 © 2016 HydroCAD Software Solutions LLC

240020 - Southern States Redevelopment


Type II 24-hr 100-yr Rainfall=7.60"

Printed 2/7/2024

Page 326

Pond SGW#1: SGW#1

Hydrograph

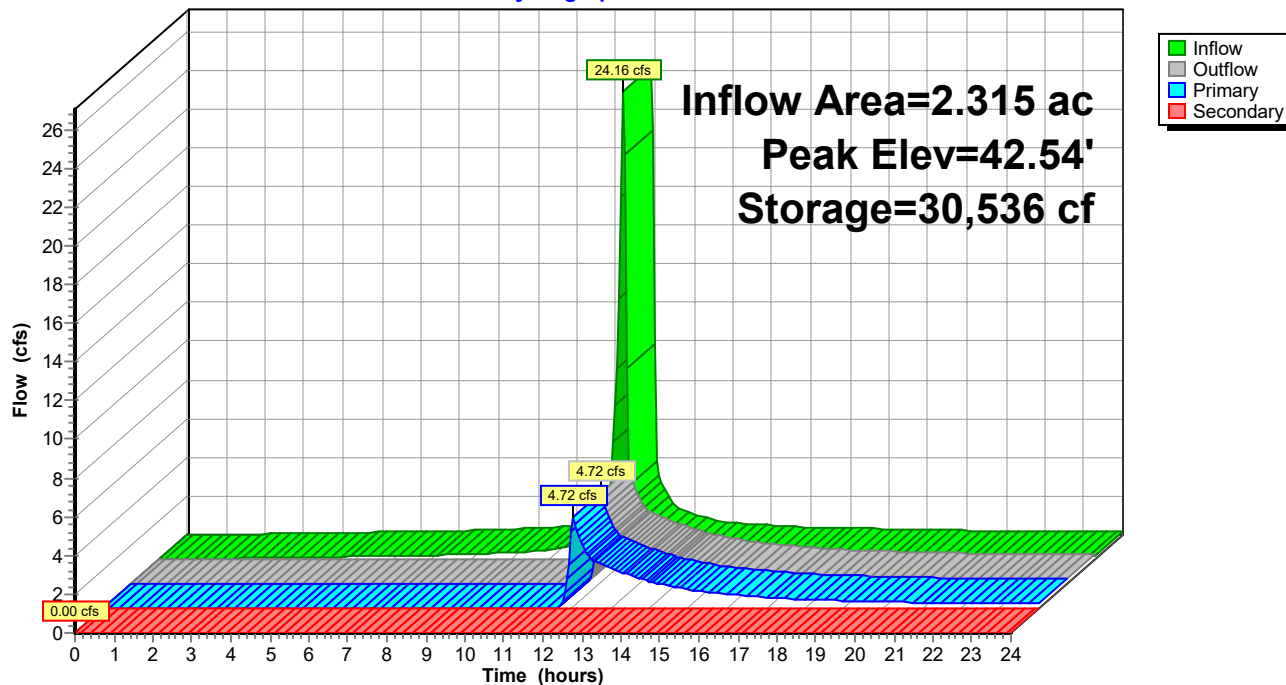

240020-Southern States Parcel

Prepared by Lane Engineering, LLC

HydroCAD® 10.00-17 s/n 03788 © 2016 HydroCAD Software Solutions LLC

240020 - Southern States Redevelopment

Type II 24-hr 100-yr Rainfall=7.60"

Printed 2/7/2024

Page 327

Stage-Area-Storage for Pond SGW#1: SGW#1

Elevation (feet)	Surface (sq-ft)	Storage (cubic-feet)	Elevation (feet)	Surface (sq-ft)	Storage (cubic-feet)
39.40	7,196	0	41.95	11,333	23,495
39.45	7,271	362	42.00	11,422	24,064
39.50	7,345	727	42.05	11,511	24,637
39.55	7,421	1,096	42.10	11,600	25,215
39.60	7,497	1,469	42.15	11,689	25,797
39.65	7,573	1,846	42.20	11,779	26,384
39.70	7,649	2,226	42.25	11,870	26,975
39.75	7,726	2,611	42.30	11,960	27,571
39.80	7,803	2,999	42.35	12,051	28,171
39.85	7,881	3,391	42.40	12,142	28,776
39.90	7,959	3,787	42.45	12,234	29,385
39.95	8,037	4,187	42.50	12,326	29,999
40.00	8,116	4,591	42.55	12,418	30,618
40.05	8,195	4,999	42.60	12,511	31,241
40.10	8,275	5,410	42.65	12,604	31,869
40.15	8,355	5,826	42.70	12,697	32,501
40.20	8,435	6,246	42.75	12,791	33,139
40.25	8,516	6,670	42.80	12,885	33,780
40.30	8,597	7,097	42.85	12,979	34,427
40.35	8,678	7,529	42.90	13,074	35,078
40.40	8,760	7,965			
40.45	8,838	8,405			
40.50	8,916	8,849			
40.55	8,995	9,297			
40.60	9,073	9,748			
40.65	9,153	10,204			
40.70	9,232	10,664			
40.75	9,312	11,127			
40.80	9,392	11,595			
40.85	9,473	12,067			
40.90	9,554	12,542			
40.95	9,635	13,022			
41.00	9,717	13,506			
41.05	9,799	13,994			
41.10	9,881	14,486			
41.15	9,964	14,982			
41.20	10,047	15,482			
41.25	10,130	15,986			
41.30	10,214	16,495			
41.35	10,298	17,008			
41.40	10,382	17,525			
41.45	10,467	18,046			
41.50	10,552	18,572			
41.55	10,638	19,101			
41.60	10,723	19,635			
41.65	10,809	20,174			
41.70	10,896	20,716			
41.75	10,983	21,263			
41.80	11,070	21,815			
41.85	11,157	22,370			
41.90	11,245	22,930			

240020-Southern States Parcel

Prepared by Lane Engineering, LLC

HydroCAD® 10.00-17 s/n 03788 © 2016 HydroCAD Software Solutions LLC

240020 - Southern States Redevelopment

Type II 24-hr 100-yr Rainfall=7.60"

Printed 2/7/2024

Page 328

Summary for Pond SGW#2: SGW#2

Inflow Area = 0.931 ac, 51.02% Impervious, Inflow Depth > 5.29" for 100-yr event
 Inflow = 9.01 cfs @ 11.90 hrs, Volume= 0.410 af
 Outflow = 0.98 cfs @ 12.22 hrs, Volume= 0.265 af, Atten= 89%, Lag= 19.3 min
 Primary = 0.98 cfs @ 12.22 hrs, Volume= 0.265 af

Routing by Dyn-Stor-Ind method, Time Span= 0.00-24.00 hrs, dt= 0.05 hrs

Peak Elev= 44.59' @ 12.22 hrs Surf.Area= 5,625 sf Storage= 10,111 cf

Plug-Flow detention time= 263.8 min calculated for 0.265 af (65% of inflow)

Center-of-Mass det. time= 159.4 min (949.6 - 790.2)

Volume	Invert	Avail.Storage	Storage Description
#1	42.05'	12,835 cf	Custom Stage Data (Irregular) Listed below (Recalc)

Elevation (feet)	Surf.Area (sq-ft)	Perim. (feet)	Inc.Store (cubic-feet)	Cum.Store (cubic-feet)	Wet.Area (sq-ft)
42.05	1,891	314.0	0	0	1,891
43.05	3,888	346.0	2,830	2,830	3,604
45.05	6,207	396.0	10,005	12,835	6,648

Device	Routing	Invert	Outlet Devices
#1	Primary	43.55'	2.0" W x 12.0" H Vert. 2" Notch in box C= 0.600
#2	Primary	44.55'	16.3' long Rim SHA 374.70 0 End Contraction(s)

Primary OutFlow Max=0.97 cfs @ 12.22 hrs HW=44.59' TW=43.47' (Dynamic Tailwater)


1=2" Notch in box (Orifice Controls 0.56 cfs @ 3.37 fps)

2=Rim SHA 374.70 (Weir Controls 0.41 cfs @ 0.65 fps)

240020-Southern States Parcel

Prepared by Lane Engineering, LLC

HydroCAD® 10.00-17 s/n 03788 © 2016 HydroCAD Software Solutions LLC

240020 - Southern States Redevelopment


Type II 24-hr 100-yr Rainfall=7.60"

Printed 2/7/2024

Page 329

Pond SGW#2: SGW#2

Hydrograph

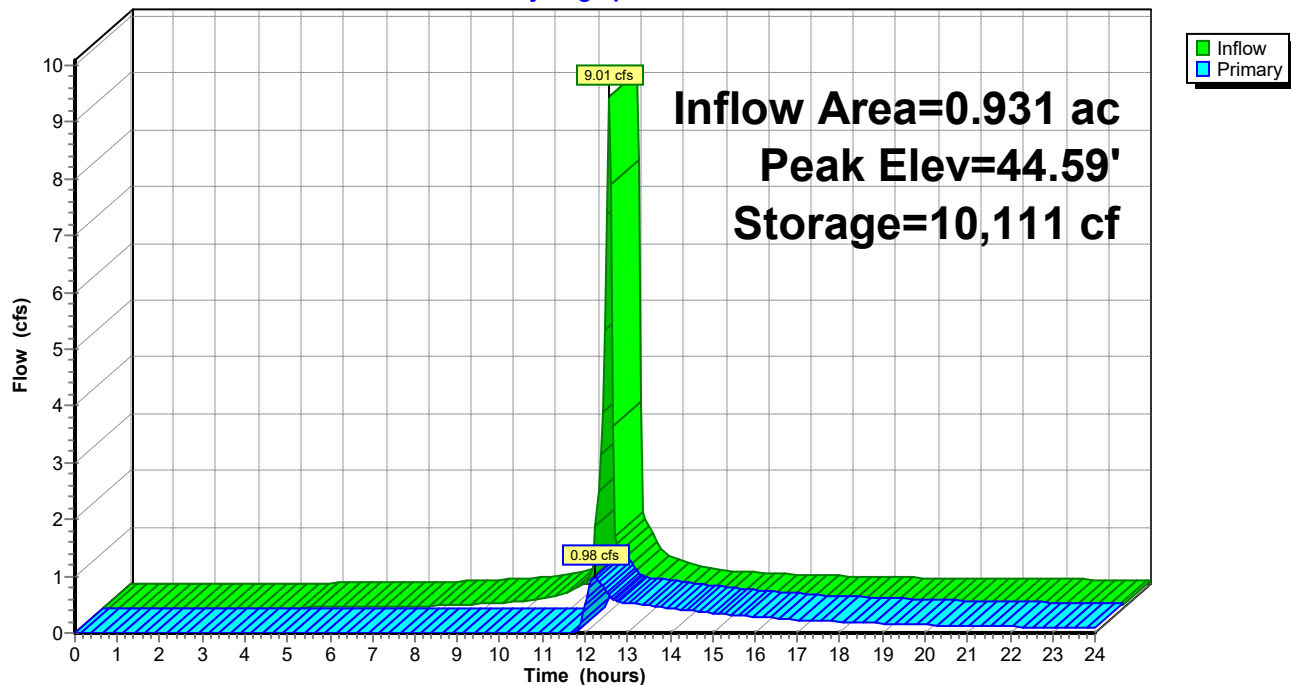

240020-Southern States Parcel

Prepared by Lane Engineering, LLC

HydroCAD® 10.00-17 s/n 03788 © 2016 HydroCAD Software Solutions LLC

240020 - Southern States Redevelopment

Type II 24-hr 100-yr Rainfall=7.60"

Printed 2/7/2024

Page 330

Stage-Area-Storage for Pond SGW#2: SGW#2

Elevation (feet)	Surface (sq-ft)	Storage (cubic-feet)	Elevation (feet)	Surface (sq-ft)	Storage (cubic-feet)
42.05	1,891	0	44.60	5,638	10,171
42.10	1,974	97	44.65	5,700	10,454
42.15	2,059	197	44.70	5,762	10,741
42.20	2,145	303	44.75	5,825	11,031
42.25	2,233	412	44.80	5,888	11,324
42.30	2,323	526	44.85	5,951	11,619
42.35	2,415	644	44.90	6,014	11,919
42.40	2,509	767	44.95	6,078	12,221
42.45	2,604	895	45.00	6,142	12,526
42.50	2,702	1,028	45.05	6,207	12,835
42.55	2,800	1,165			
42.60	2,901	1,308			
42.65	3,004	1,456			
42.70	3,108	1,608			
42.75	3,214	1,766			
42.80	3,322	1,930			
42.85	3,432	2,099			
42.90	3,543	2,273			
42.95	3,656	2,453			
43.00	3,771	2,639			
43.05	3,888	2,830			
43.10	3,939	3,026			
43.15	3,991	3,224			
43.20	4,043	3,425			
43.25	4,096	3,628			
43.30	4,148	3,835			
43.35	4,201	4,043			
43.40	4,255	4,255			
43.45	4,309	4,469			
43.50	4,363	4,686			
43.55	4,417	4,905			
43.60	4,472	5,127			
43.65	4,527	5,352			
43.70	4,582	5,580			
43.75	4,638	5,810			
43.80	4,694	6,044			
43.85	4,751	6,280			
43.90	4,808	6,519			
43.95	4,865	6,761			
44.00	4,922	7,005			
44.05	4,980	7,253			
44.10	5,038	7,503			
44.15	5,097	7,757			
44.20	5,155	8,013			
44.25	5,215	8,272			
44.30	5,274	8,535			
44.35	5,334	8,800			
44.40	5,394	9,068			
44.45	5,455	9,339			
44.50	5,515	9,613			
44.55	5,577	9,891			

240020-Southern States Parcel

Prepared by Lane Engineering, LLC

HydroCAD® 10.00-17 s/n 03788 © 2016 HydroCAD Software Solutions LLC

240020 - Southern States Redevelopment

Type II 24-hr 100-yr Rainfall=7.60"

Printed 2/7/2024

Page 331

Summary for Pond TOE1: SDI/OS#1

Inflow Area = 8.641 ac, 68.11% Impervious, Inflow Depth > 4.90" for 100-yr event
Inflow = 25.34 cfs @ 12.00 hrs, Volume= 3.531 af
Outflow = 25.34 cfs @ 12.00 hrs, Volume= 3.531 af, Atten= 0%, Lag= 0.0 min
Primary = 25.34 cfs @ 12.00 hrs, Volume= 3.531 af

Routing by Dyn-Stor-Ind method, Time Span= 0.00-24.00 hrs, dt= 0.05 hrs


Peak Elev= 40.61' @ 12.00 hrs

Flood Elev= 42.50'

Device	Routing	Invert	Outlet Devices
#1	Primary	37.83'	30.0" Round 30" HDPE L= 46.0' Box, headwall w/3 square edges, Ke= 0.500 Inlet / Outlet Invert= 37.83' / 37.60' S= 0.0050 '/ Cc= 0.900 n= 0.012, Flow Area= 4.91 sf

Primary OutFlow Max=25.18 cfs @ 12.00 hrs HW=40.60' TW=0.00' (Dynamic Tailwater)
↑ **1=30" HDPE** (Barrel Controls 25.18 cfs @ 5.78 fps)

Pond TOE1: SDI/OS#1

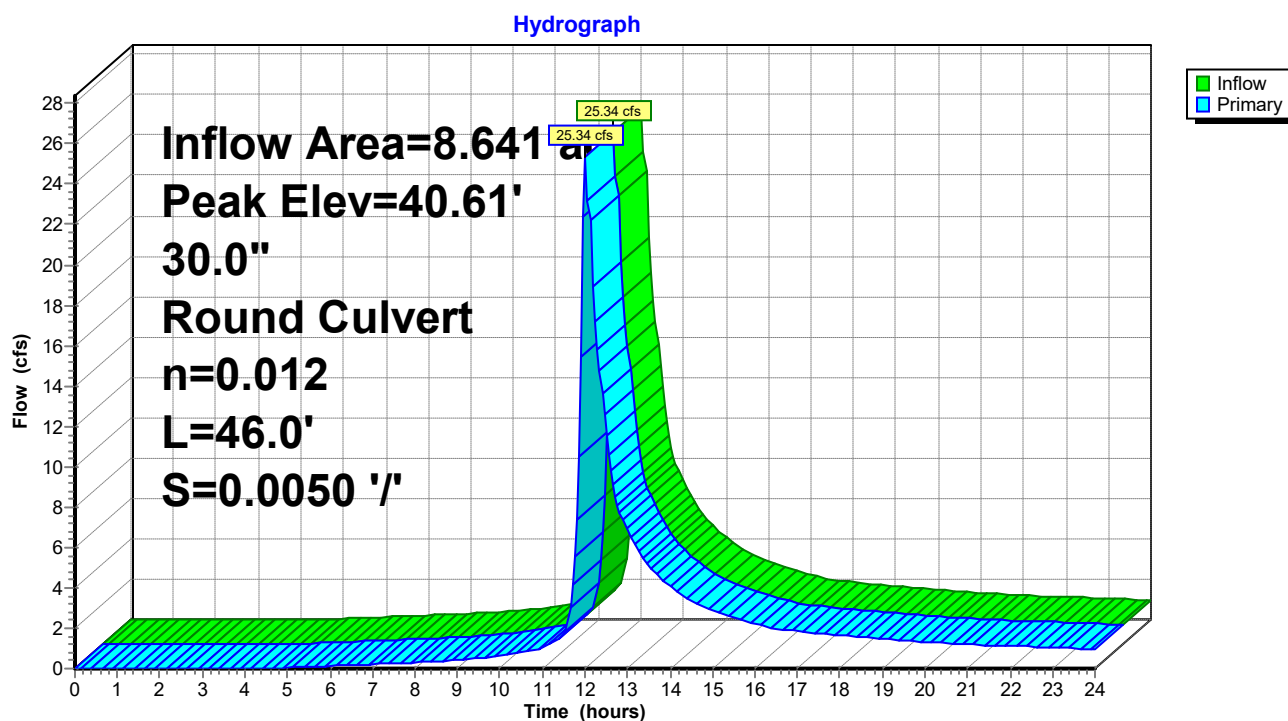

240020-Southern States Parcel

Prepared by Lane Engineering, LLC

HydroCAD® 10.00-17 s/n 03788 © 2016 HydroCAD Software Solutions LLC

240020 - Southern States Redevelopment

Type II 24-hr 100-yr Rainfall=7.60"

Printed 2/7/2024

Page 332

Stage-Area-Storage for Pond TOE1: SDI/OS#1

Elevation (feet)	Storage (cubic-feet)	Elevation (feet)	Storage (cubic-feet)
37.83	0	40.38	0
37.88	0	40.43	0
37.93	0	40.48	0
37.98	0	40.53	0
38.03	0	40.58	0
38.08	0	40.63	0
38.13	0	40.68	0
38.18	0	40.73	0
38.23	0	40.78	0
38.28	0	40.83	0
38.33	0	40.88	0
38.38	0	40.93	0
38.43	0	40.98	0
38.48	0	41.03	0
38.53	0	41.08	0
38.58	0	41.13	0
38.63	0	41.18	0
38.68	0	41.23	0
38.73	0	41.28	0
38.78	0	41.33	0
38.83	0	41.38	0
38.88	0	41.43	0
38.93	0	41.48	0
38.98	0	41.53	0
39.03	0	41.58	0
39.08	0	41.63	0
39.13	0	41.68	0
39.18	0	41.73	0
39.23	0	41.78	0
39.28	0	41.83	0
39.33	0	41.88	0
39.38	0	41.93	0
39.43	0	41.98	0
39.48	0	42.03	0
39.53	0	42.08	0
39.58	0	42.13	0
39.63	0	42.18	0
39.68	0	42.23	0
39.73	0	42.28	0
39.78	0	42.33	0
39.83	0	42.38	0
39.88	0	42.43	0
39.93	0	42.48	0
39.98	0		
40.03	0		
40.08	0		
40.13	0		
40.18	0		
40.23	0		
40.28	0		
40.33	0		

240020-Southern States Parcel

Prepared by Lane Engineering, LLC

HydroCAD® 10.00-17 s/n 03788 © 2016 HydroCAD Software Solutions LLC

240020 - Southern States Redevelopment

Type II 24-hr 100-yr Rainfall=7.60"

Printed 2/7/2024

Page 333

Summary for Pond TOE2: SDMH

Inflow Area = 6.327 ac, 65.83% Impervious, Inflow Depth > 5.11" for 100-yr event
Inflow = 21.46 cfs @ 11.99 hrs, Volume= 2.693 af
Outflow = 21.46 cfs @ 11.99 hrs, Volume= 2.693 af, Atten= 0%, Lag= 0.0 min
Primary = 21.46 cfs @ 11.99 hrs, Volume= 2.693 af

Routing by Dyn-Stor-Ind method, Time Span= 0.00-24.00 hrs, dt= 0.05 hrs

Peak Elev= 41.05' @ 12.04 hrs


Flood Elev= 43.30'

Device	Routing	Invert	Outlet Devices
#1	Primary	38.25'	30.0" Round 30" HDPE L= 64.0' Box, headwall w/3 rounded edges, Ke= 0.200 Inlet / Outlet Invert= 38.25' / 37.93' S= 0.0050 '/ Cc= 0.900 n= 0.012, Flow Area= 4.91 sf

Primary OutFlow Max=15.35 cfs @ 11.99 hrs HW=40.90' TW=40.56' (Dynamic Tailwater)
1=30" HDPE (Outlet Controls 15.35 cfs @ 3.67 fps)

Pond TOE2: SDMH

Hydrograph

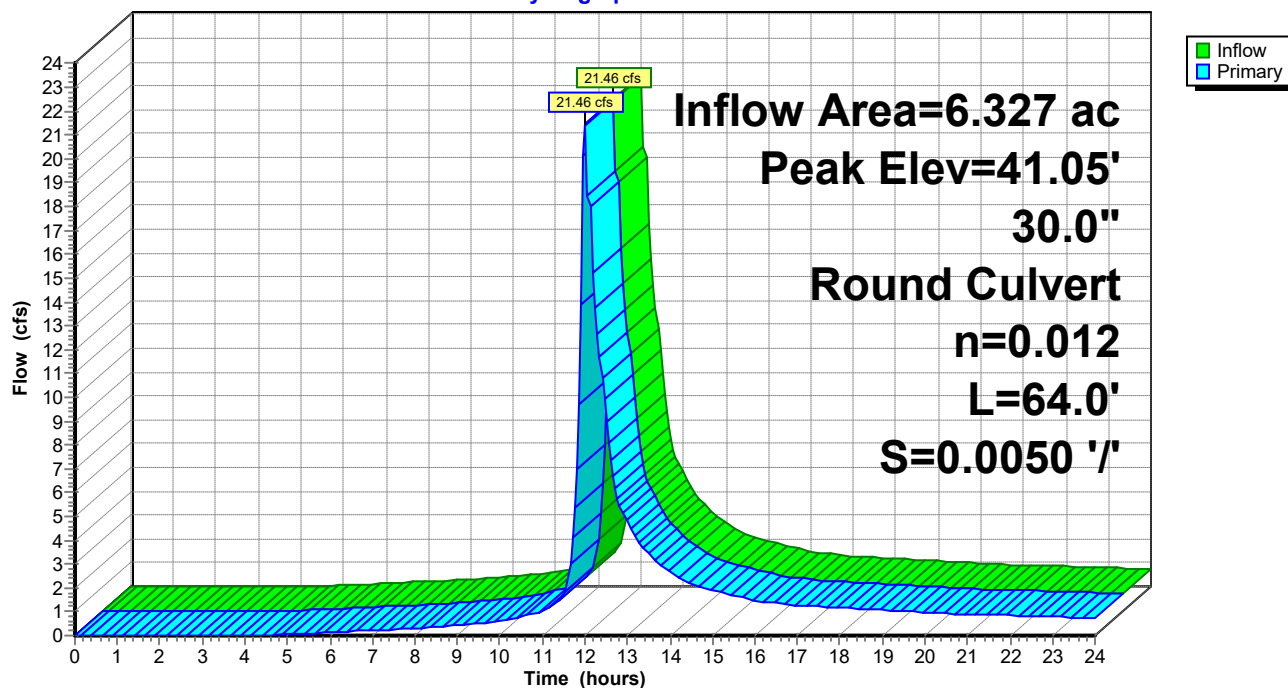

240020-Southern States Parcel

Prepared by Lane Engineering, LLC

HydroCAD® 10.00-17 s/n 03788 © 2016 HydroCAD Software Solutions LLC

240020 - Southern States Redevelopment

Type II 24-hr 100-yr Rainfall=7.60"

Printed 2/7/2024

Page 334

Stage-Area-Storage for Pond TOE2: SDMH

Elevation (feet)	Storage (cubic-feet)	Elevation (feet)	Storage (cubic-feet)	Elevation (feet)	Storage (cubic-feet)
38.25	0	40.29	0	42.33	0
38.29	0	40.33	0	42.37	0
38.33	0	40.37	0	42.41	0
38.37	0	40.41	0	42.45	0
38.41	0	40.45	0	42.49	0
38.45	0	40.49	0	42.53	0
38.49	0	40.53	0	42.57	0
38.53	0	40.57	0	42.61	0
38.57	0	40.61	0	42.65	0
38.61	0	40.65	0	42.69	0
38.65	0	40.69	0	42.73	0
38.69	0	40.73	0	42.77	0
38.73	0	40.77	0	42.81	0
38.77	0	40.81	0	42.85	0
38.81	0	40.85	0	42.89	0
38.85	0	40.89	0	42.93	0
38.89	0	40.93	0	42.97	0
38.93	0	40.97	0	43.01	0
38.97	0	41.01	0	43.05	0
39.01	0	41.05	0	43.09	0
39.05	0	41.09	0	43.13	0
39.09	0	41.13	0	43.17	0
39.13	0	41.17	0	43.21	0
39.17	0	41.21	0	43.25	0
39.21	0	41.25	0	43.29	0
39.25	0	41.29	0		
39.29	0	41.33	0		
39.33	0	41.37	0		
39.37	0	41.41	0		
39.41	0	41.45	0		
39.45	0	41.49	0		
39.49	0	41.53	0		
39.53	0	41.57	0		
39.57	0	41.61	0		
39.61	0	41.65	0		
39.65	0	41.69	0		
39.69	0	41.73	0		
39.73	0	41.77	0		
39.77	0	41.81	0		
39.81	0	41.85	0		
39.85	0	41.89	0		
39.89	0	41.93	0		
39.93	0	41.97	0		
39.97	0	42.01	0		
40.01	0	42.05	0		
40.05	0	42.09	0		
40.09	0	42.13	0		
40.13	0	42.17	0		
40.17	0	42.21	0		
40.21	0	42.25	0		
40.25	0	42.29	0		

240020-Southern States Parcel

Prepared by Lane Engineering, LLC

HydroCAD® 10.00-17 s/n 03788 © 2016 HydroCAD Software Solutions LLC

240020 - Southern States Redevelopment

Type II 24-hr 100-yr Rainfall=7.60"

Printed 2/7/2024

Page 335

Summary for Pond TOE3: SDMH

Inflow Area = 6.327 ac, 65.83% Impervious, Inflow Depth > 5.11" for 100-yr event
Inflow = 21.46 cfs @ 11.99 hrs, Volume= 2.693 af
Outflow = 21.46 cfs @ 11.99 hrs, Volume= 2.693 af, Atten= 0%, Lag= 0.0 min
Primary = 21.46 cfs @ 11.99 hrs, Volume= 2.693 af

Routing by Dyn-Stor-Ind method, Time Span= 0.00-24.00 hrs, dt= 0.05 hrs

Peak Elev= 41.79' @ 12.09 hrs


Flood Elev= 45.90'

Device	Routing	Invert	Outlet Devices
#1	Primary	39.21'	30.0" Round 30" HDPE L= 172.0' Box, headwall w/3 rounded edges, Ke= 0.200 Inlet / Outlet Invert= 39.21' / 38.35' S= 0.0050 '/ Cc= 0.900 n= 0.012, Flow Area= 4.91 sf

Primary OutFlow Max=16.71 cfs @ 11.99 hrs HW=41.59' TW=40.90' (Dynamic Tailwater)
1=30" HDPE (Outlet Controls 16.71 cfs @ 4.45 fps)

Pond TOE3: SDMH

Hydrograph

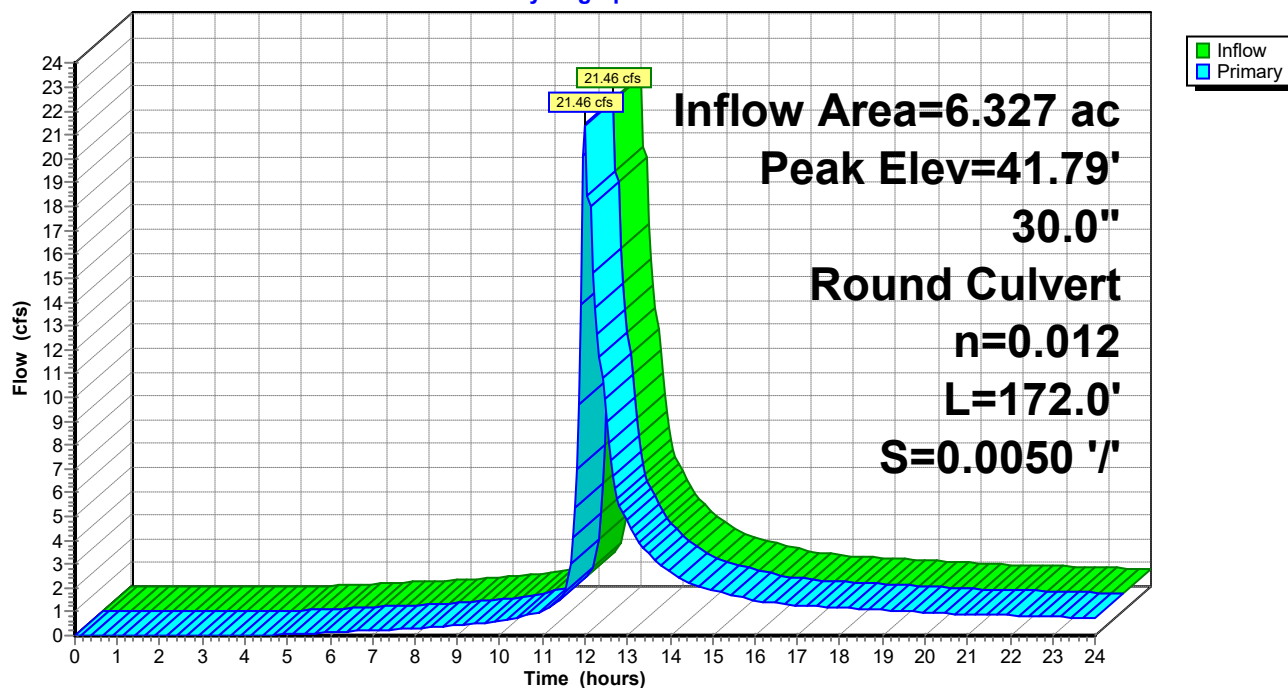

240020-Southern States Parcel

Prepared by Lane Engineering, LLC

HydroCAD® 10.00-17 s/n 03788 © 2016 HydroCAD Software Solutions LLC

240020 - Southern States Redevelopment

Type II 24-hr 100-yr Rainfall=7.60"

Printed 2/7/2024

Page 336

Stage-Area-Storage for Pond TOE3: SDMH

Elevation (feet)	Storage (cubic-feet)	Elevation (feet)	Storage (cubic-feet)
39.21	0	44.31	0
39.31	0	44.41	0
39.41	0	44.51	0
39.51	0	44.61	0
39.61	0	44.71	0
39.71	0	44.81	0
39.81	0	44.91	0
39.91	0	45.01	0
40.01	0	45.11	0
40.11	0	45.21	0
40.21	0	45.31	0
40.31	0	45.41	0
40.41	0	45.51	0
40.51	0	45.61	0
40.61	0	45.71	0
40.71	0	45.81	0
40.81	0		
40.91	0		
41.01	0		
41.11	0		
41.21	0		
41.31	0		
41.41	0		
41.51	0		
41.61	0		
41.71	0		
41.81	0		
41.91	0		
42.01	0		
42.11	0		
42.21	0		
42.31	0		
42.41	0		
42.51	0		
42.61	0		
42.71	0		
42.81	0		
42.91	0		
43.01	0		
43.11	0		
43.21	0		
43.31	0		
43.41	0		
43.51	0		
43.61	0		
43.71	0		
43.81	0		
43.91	0		
44.01	0		
44.11	0		
44.21	0		

240020-Southern States Parcel

Prepared by Lane Engineering, LLC

HydroCAD® 10.00-17 s/n 03788 © 2016 HydroCAD Software Solutions LLC

240020 - Southern States Redevelopment

Type II 24-hr 100-yr Rainfall=7.60"

Printed 2/7/2024

Page 337

Summary for Pond TOE4: SDI/OS #2

Inflow Area = 6.327 ac, 65.83% Impervious, Inflow Depth > 5.11" for 100-yr event
Inflow = 21.46 cfs @ 11.99 hrs, Volume= 2.693 af
Outflow = 21.46 cfs @ 11.99 hrs, Volume= 2.693 af, Atten= 0%, Lag= 0.0 min
Primary = 21.46 cfs @ 11.99 hrs, Volume= 2.693 af

Routing by Dyn-Stor-Ind method, Time Span= 0.00-24.00 hrs, dt= 0.05 hrs


Peak Elev= 43.82' @ 12.00 hrs

Flood Elev= 45.05'

Device	Routing	Invert	Outlet Devices
#1	Primary	41.70'	30.0" Round 30" HPDE L= 341.0' Box, headwall w/3 square edges, Ke= 0.500 Inlet / Outlet Invert= 41.70' / 39.31' S= 0.0070 '/ Cc= 0.900 n= 0.012, Flow Area= 4.91 sf

Primary OutFlow Max=19.90 cfs @ 11.99 hrs HW=43.79' TW=41.59' (Dynamic Tailwater)
↑ **1=30" HPDE** (Outlet Controls 19.90 cfs @ 6.13 fps)

Pond TOE4: SDI/OS #2

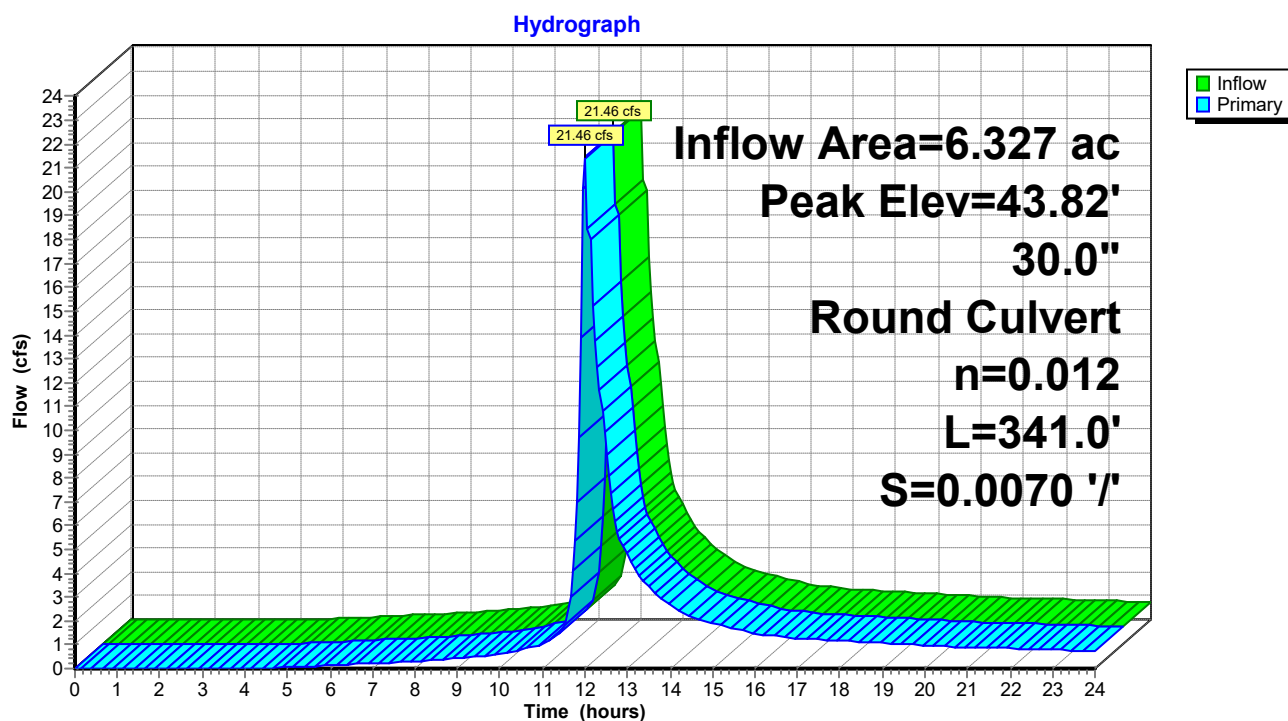

240020-Southern States Parcel

Prepared by Lane Engineering, LLC

HydroCAD® 10.00-17 s/n 03788 © 2016 HydroCAD Software Solutions LLC

240020 - Southern States Redevelopment

Type II 24-hr 100-yr Rainfall=7.60"

Printed 2/7/2024

Page 338

Stage-Area-Storage for Pond TOE4: SDI/OS #2

Elevation (feet)	Storage (cubic-feet)	Elevation (feet)	Storage (cubic-feet)
41.70	0	44.25	0
41.75	0	44.30	0
41.80	0	44.35	0
41.85	0	44.40	0
41.90	0	44.45	0
41.95	0	44.50	0
42.00	0	44.55	0
42.05	0	44.60	0
42.10	0	44.65	0
42.15	0	44.70	0
42.20	0	44.75	0
42.25	0	44.80	0
42.30	0	44.85	0
42.35	0	44.90	0
42.40	0	44.95	0
42.45	0	45.00	0
42.50	0	45.05	0
42.55	0		
42.60	0		
42.65	0		
42.70	0		
42.75	0		
42.80	0		
42.85	0		
42.90	0		
42.95	0		
43.00	0		
43.05	0		
43.10	0		
43.15	0		
43.20	0		
43.25	0		
43.30	0		
43.35	0		
43.40	0		
43.45	0		
43.50	0		
43.55	0		
43.60	0		
43.65	0		
43.70	0		
43.75	0		
43.80	0		
43.85	0		
43.90	0		
43.95	0		
44.00	0		
44.05	0		
44.10	0		
44.15	0		
44.20	0		

240020-Southern States Parcel

Prepared by Lane Engineering, LLC

HydroCAD® 10.00-17 s/n 03788 © 2016 HydroCAD Software Solutions LLC

240020 - Southern States Redevelopment

Type II 24-hr 100-yr Rainfall=7.60"

Printed 2/7/2024


Page 339

Summary for Link PRE: PRE-DEVELOPMENT

Inflow Area = 11.689 ac, 55.03% Impervious, Inflow Depth > 5.30" for 100-yr event
Inflow = 51.88 cfs @ 12.08 hrs, Volume= 5.160 af
Primary = 51.88 cfs @ 12.08 hrs, Volume= 5.160 af, Atten= 0%, Lag= 0.0 min

Primary outflow = Inflow, Time Span= 0.00-24.00 hrs, dt= 0.05 hrs

Link PRE: PRE-DEVELOPMENT

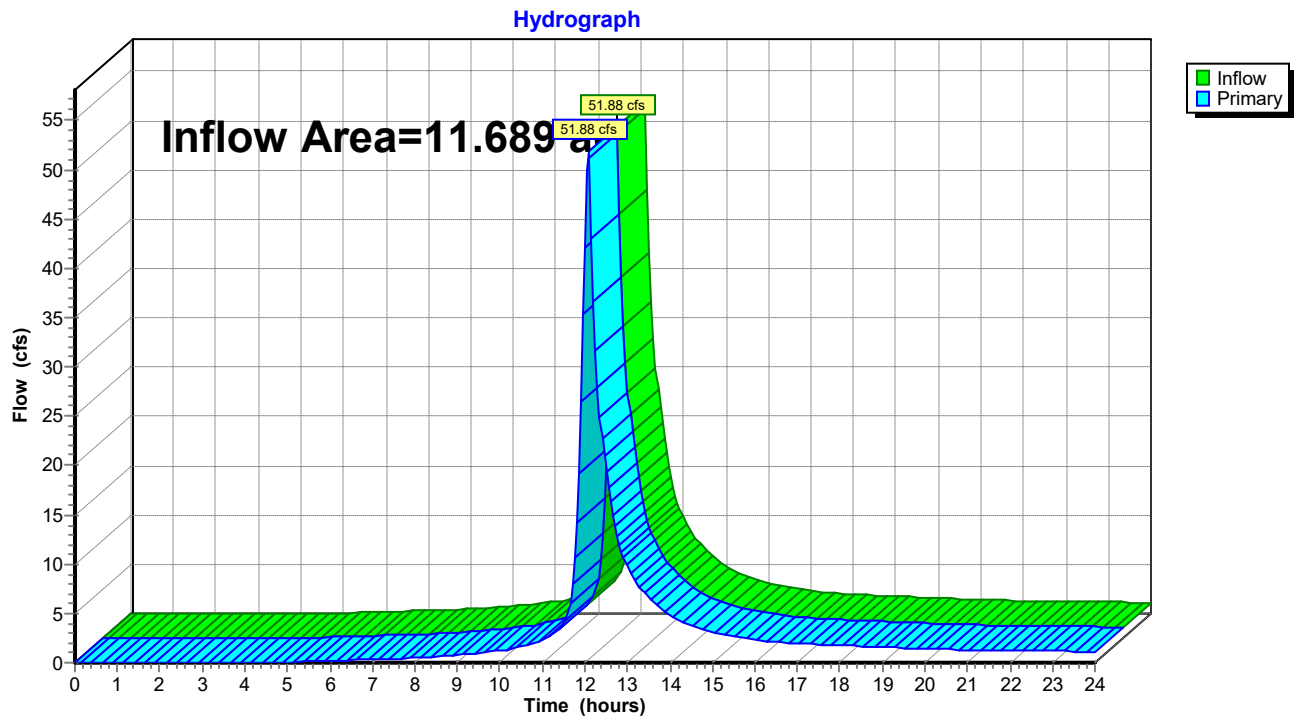

240020-Southern States Parcel

Prepared by Lane Engineering, LLC

HydroCAD® 10.00-17 s/n 03788 © 2016 HydroCAD Software Solutions LLC

240020 - Southern States Redevelopment

Type II 24-hr 100-yr Rainfall=7.60"

Printed 2/7/2024


Page 340

Summary for Link PST: POST-DEVELOPMENT

Inflow Area = 11.689 ac, 65.73% Impervious, Inflow Depth > 5.14" for 100-yr event
Inflow = 42.53 cfs @ 12.01 hrs, Volume= 5.011 af
Primary = 42.53 cfs @ 12.01 hrs, Volume= 5.011 af, Atten= 0%, Lag= 0.0 min

Primary outflow = Inflow, Time Span= 0.00-24.00 hrs, dt= 0.05 hrs


Link PST: POST-DEVELOPMENT

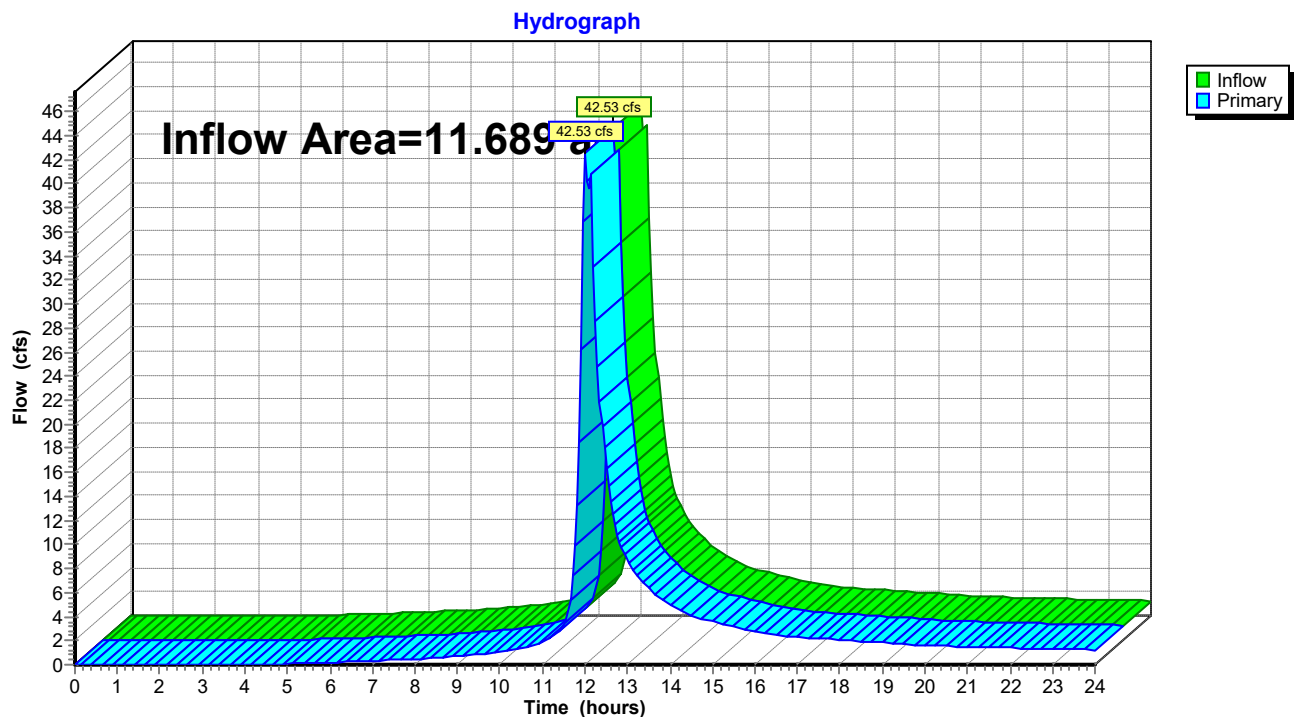

APPENDIX C

Drainage Area Maps

Date: 02/07/2024 - 7:46am User: acbato Project Manager: BCE
Drawing Path: J:\2024\0000\240020\Civil3D\240020 Dwg\Plots\CD-A-PLTS-240020.dwg 1 OF 2
XREF File(s): VSF-BASE-210666/RD-BASE-210666/RSF-SRCE-210666/RSF-BASE-210666/VERIZON/CD-A-BASE-240020/MD-BASE-240020/RSK-BASE-240020

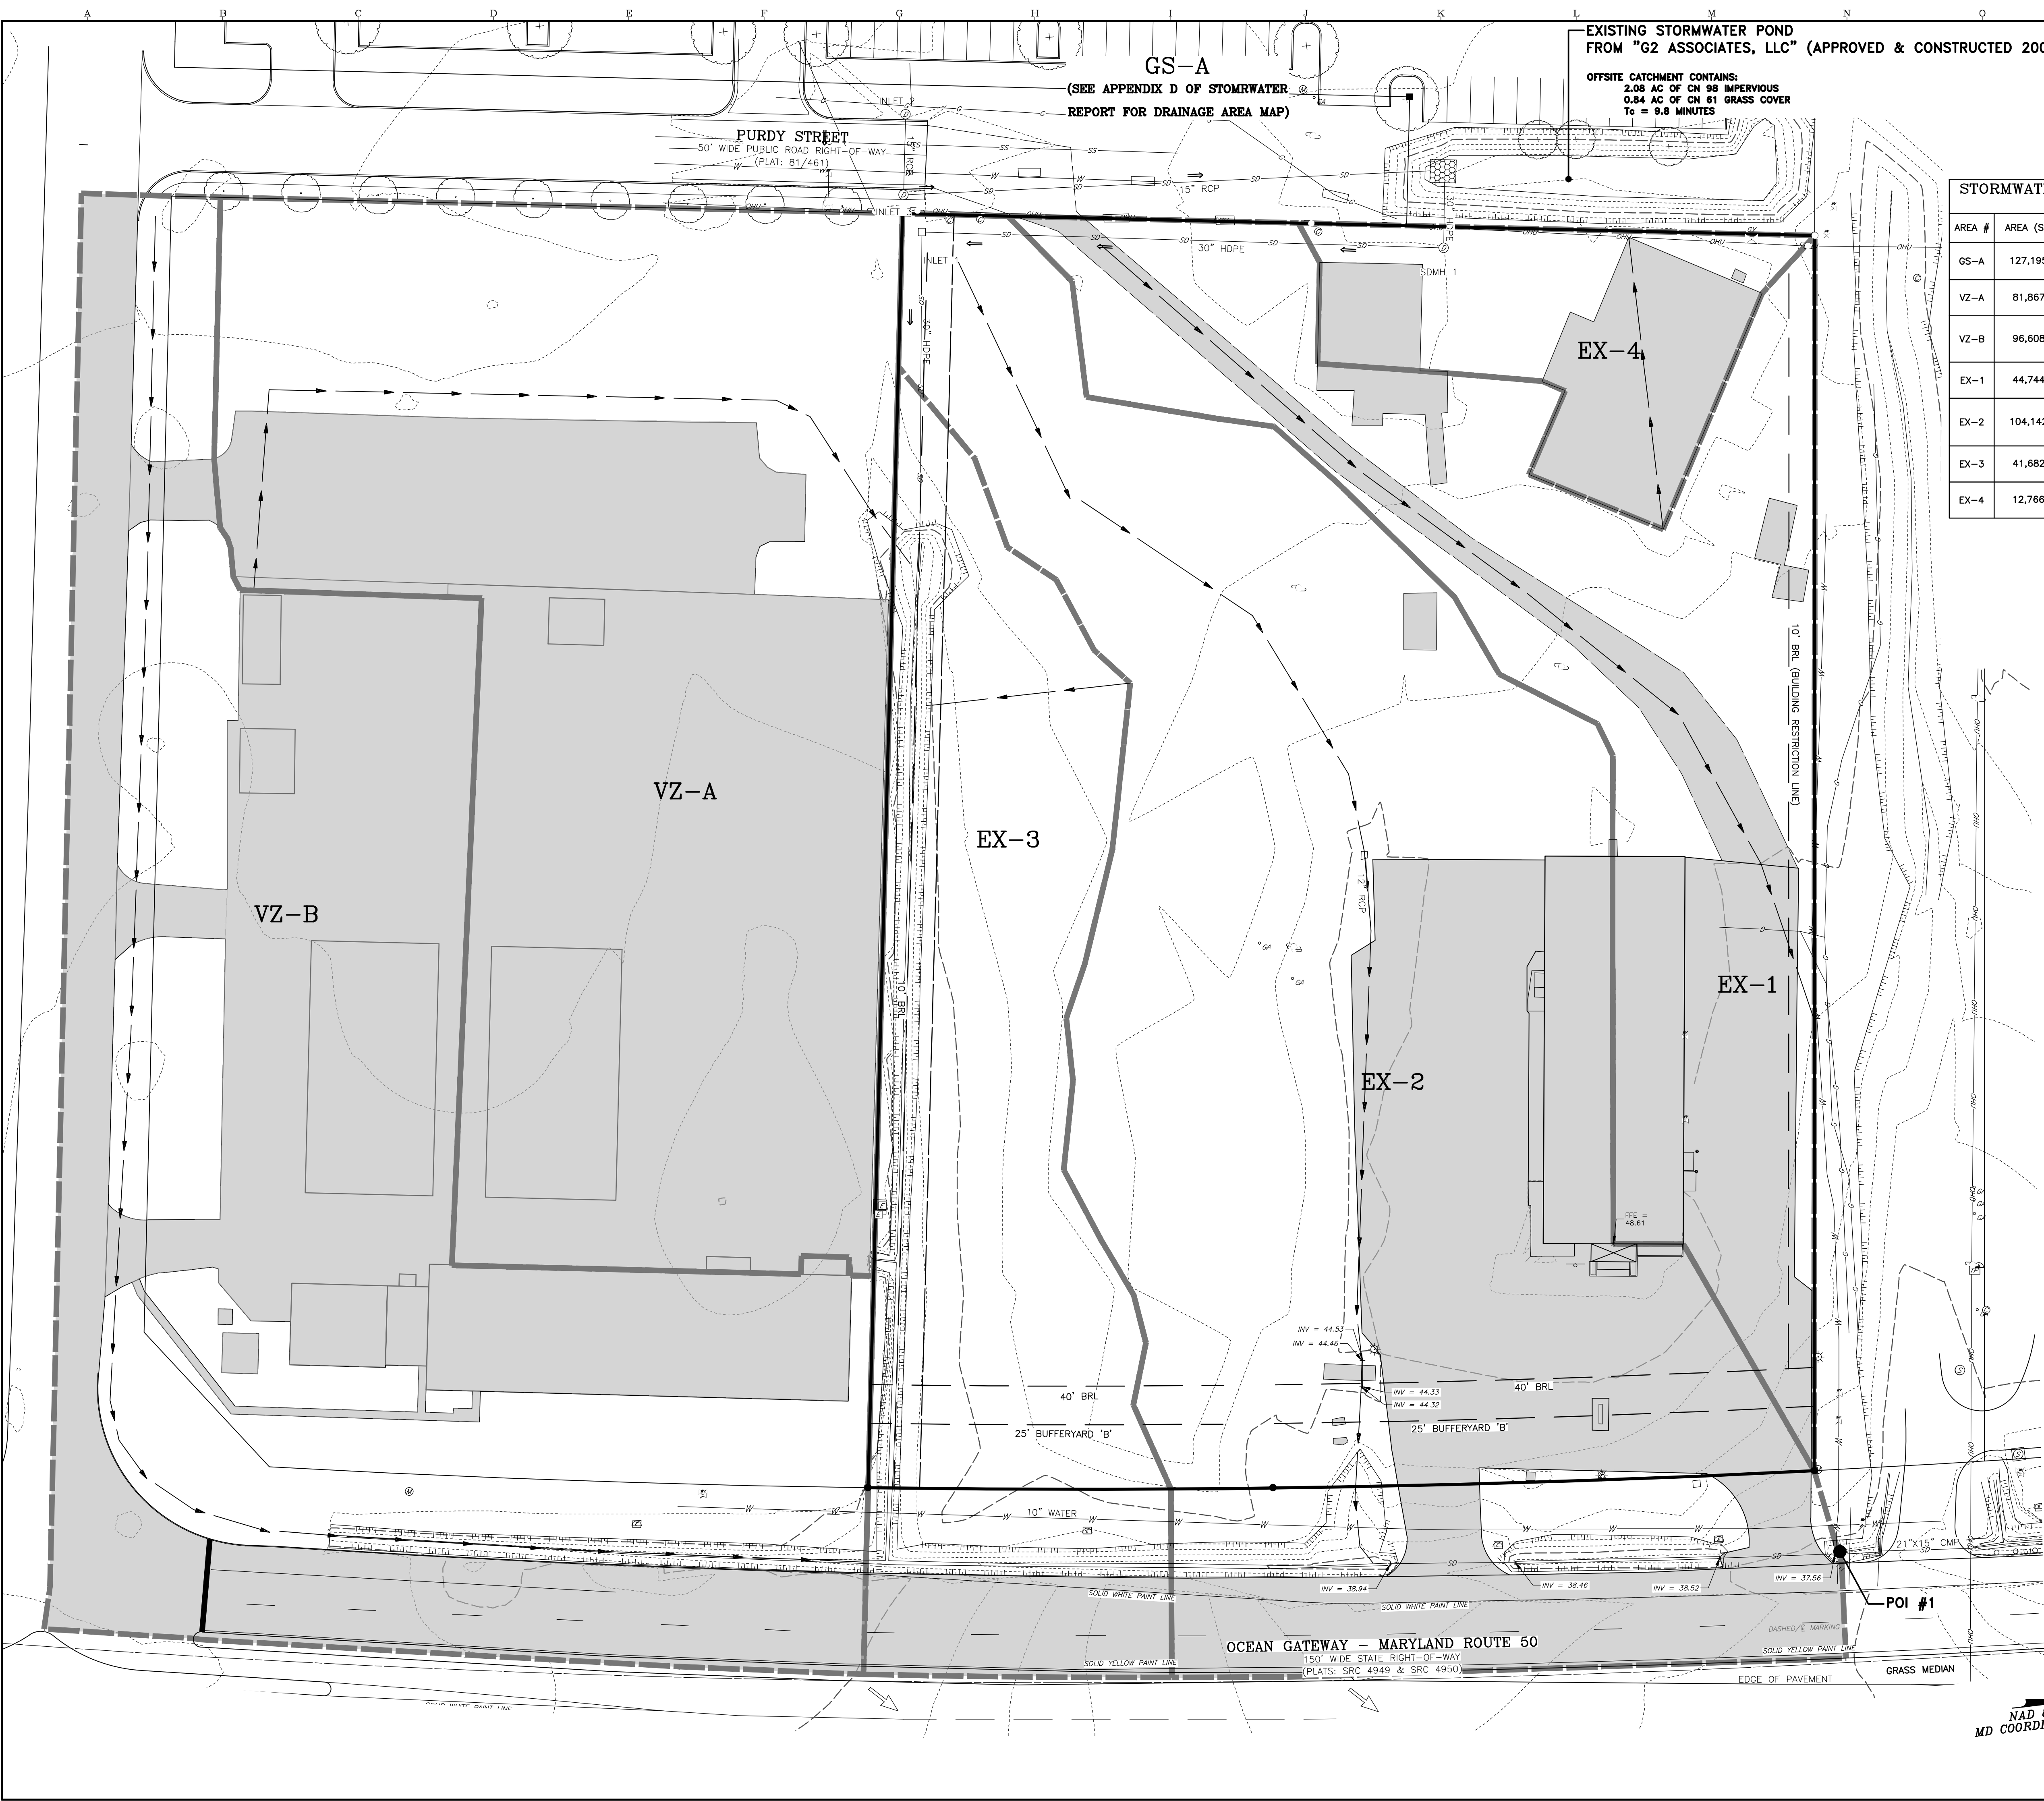

EXISTING STORMWATER POND
FROM "G2 ASSOCIATES, LLC" (APPROVED & CONSTRUCTED 2007)

OFFSITE CATCHMENT CONTAINS:
2.08 AC OF CN 98 IMPERVIOUS
0.84 AC OF CN 61 GRASS COVER
Tc = 9.6 MINUTES

SWM PRE-DEVELOPMENT DISCHARGES (CFS)			
STUDY POINT	Q ₂	Q ₁₀	Q ₁₀₀
1	12.41	24.74	51.88

STORMWATER MANAGEMENT DRAINAGE AREA
TABLE

AREA #	AREA (SF)	TOTAL Tc (MINUTES)	IMPERVIOUS (%)	DESCRIPTION
GS-A	127,195	9.80	71.23	COMMERCE STREET/G2 ASSOCIATES
VZ-A	81,867	5.40	68.87	ADJ. VERIZON STORAGE YARD
VZ-B	96,608	12.20	63.69	ADJ. VERIZON BUILDING, HALF IDLEWILD, & PORTION US 50
EX-1	44,744	3.80	43.68	HALF EX BLDG & PARKING
EX-2	104,142	36.50	38.46	HALF EX BLDG & PARKING/STORAGE & SHA
EX-3	41,682	5.90	11.03	VACANT FIELD & SHA
EX-4	12,766	1.70	58.59	REMNANT FOUNDATIONS

APPROVED:

PLANS ARE

TOWN OF EASTON - TOWN ENGINEER DATE

ISSUED FOR

REVIEW ONLY

TOWN OF EASTON - TOWN ENGINEER DATE

APPROVED:

PLANS ARE NOT

EASTON TOWN ENGINEER DATE

APPROVED FOR

CONSTRUCTION

REVISIONS TO APPROVED PLANS			
No.	DATE	DESCRIPTION	BY

WARNING!!
THE LOCATIONS OF EXISTING UTILITIES AS SHOWN ON THIS PLAN ARE APPROXIMATE ONLY. THE CONTRACTOR SHALL VERIFY THE LOCATION AND DEPTH OF EXISTING UTILITIES PRIOR TO BEGINNING CONSTRUCTION. THE QUANTITIES SHOWN ON THIS PLAN ARE FOR INFORMATIONAL AND PERMITTING PURPOSES ONLY. THE CONTRACTOR SHALL VERIFY ALL QUANTITIES TO HIS OWN SATISFACTION PRIOR TO BEGINNING CONSTRUCTION.
THE CONTRACTOR SHALL TEST PIT AND LOCATE EXISTING UNDERGROUND UTILITIES PRIOR TO THE BEGINNING OF ANY WORK ON-SITE. THE CONTRACTOR SHALL NOTIFY DEPT. OF PUBLIC WORKS OF ANY POSSIBLE CONFLICT AND REQUEST THE RELOCATION OF THE EXISTING UNDERGROUND UTILITIES BEFORE BEGINNING ANY WORK ON-SITE. THE CONTRACTOR SHALL BE RESPONSIBLE FOR ANY RELOCATION EXPENSE.



Lane Engineering, LLC

Established 1986

Civil Engineers • Land Planning • Land Surveyors

E-mail: general@laneinc.com
117 Bay St. Easton, MD 21601 (410) 822-8003
15 Washington St. Centreville, MD 21613 (410) 221-0818
354 Pennsylvania Ave. Centreville, MD 21617 (410) 758-2095

PROFESSIONAL CERTIFICATION: I hereby certify that these documents were prepared or approved by me, and that I am a duly licensed professional engineer under the laws of the State of Maryland, License No. 23152, Expiration Date: 7/5/2025.

SEAL

DATE


PRE-DEVELOPMENT
DRAINAGE AREA MAP

IN TOWN PROPERTIES, LLC
7872 OCEAN GATEWAY

IN THE TOWN OF EASTON, ELECTION WARD 1
TALBOT COUNTY, MARYLAND
TAX MAP 105 GRID 17 PARCEL 2990

ISSUED/REVISED FOR: DATE: BY:
ESDR SUBMITTAL 2/7/2024 BCE

SHEET No.	1 OF 2	JOB No.	240020
SCALE:	AS NOTED	FILE No.	1026

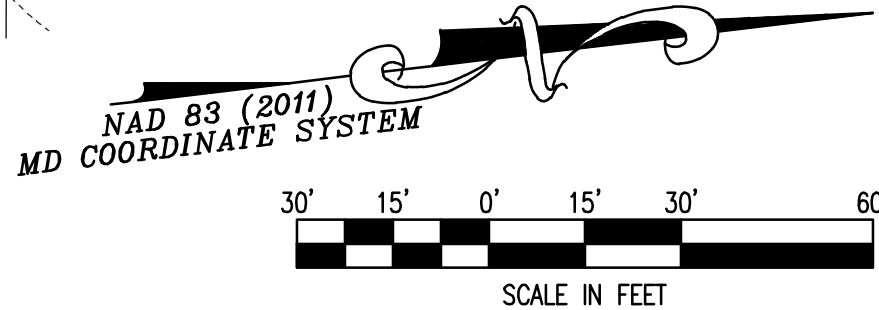


Page 481 of 492

APPENDIX D

Existing G-2 & Purdy St. Improvements

I-6		
	PROPOSED	AS-BUILT
GRATE	47.10'	47.03'
18" HDPE IN	44.24'	44.38'
18" HDPE OUT	44.24'	44.37'

I-7		
	PROPOSED	AS-BUILT
GRATE	49.00'	47.82'

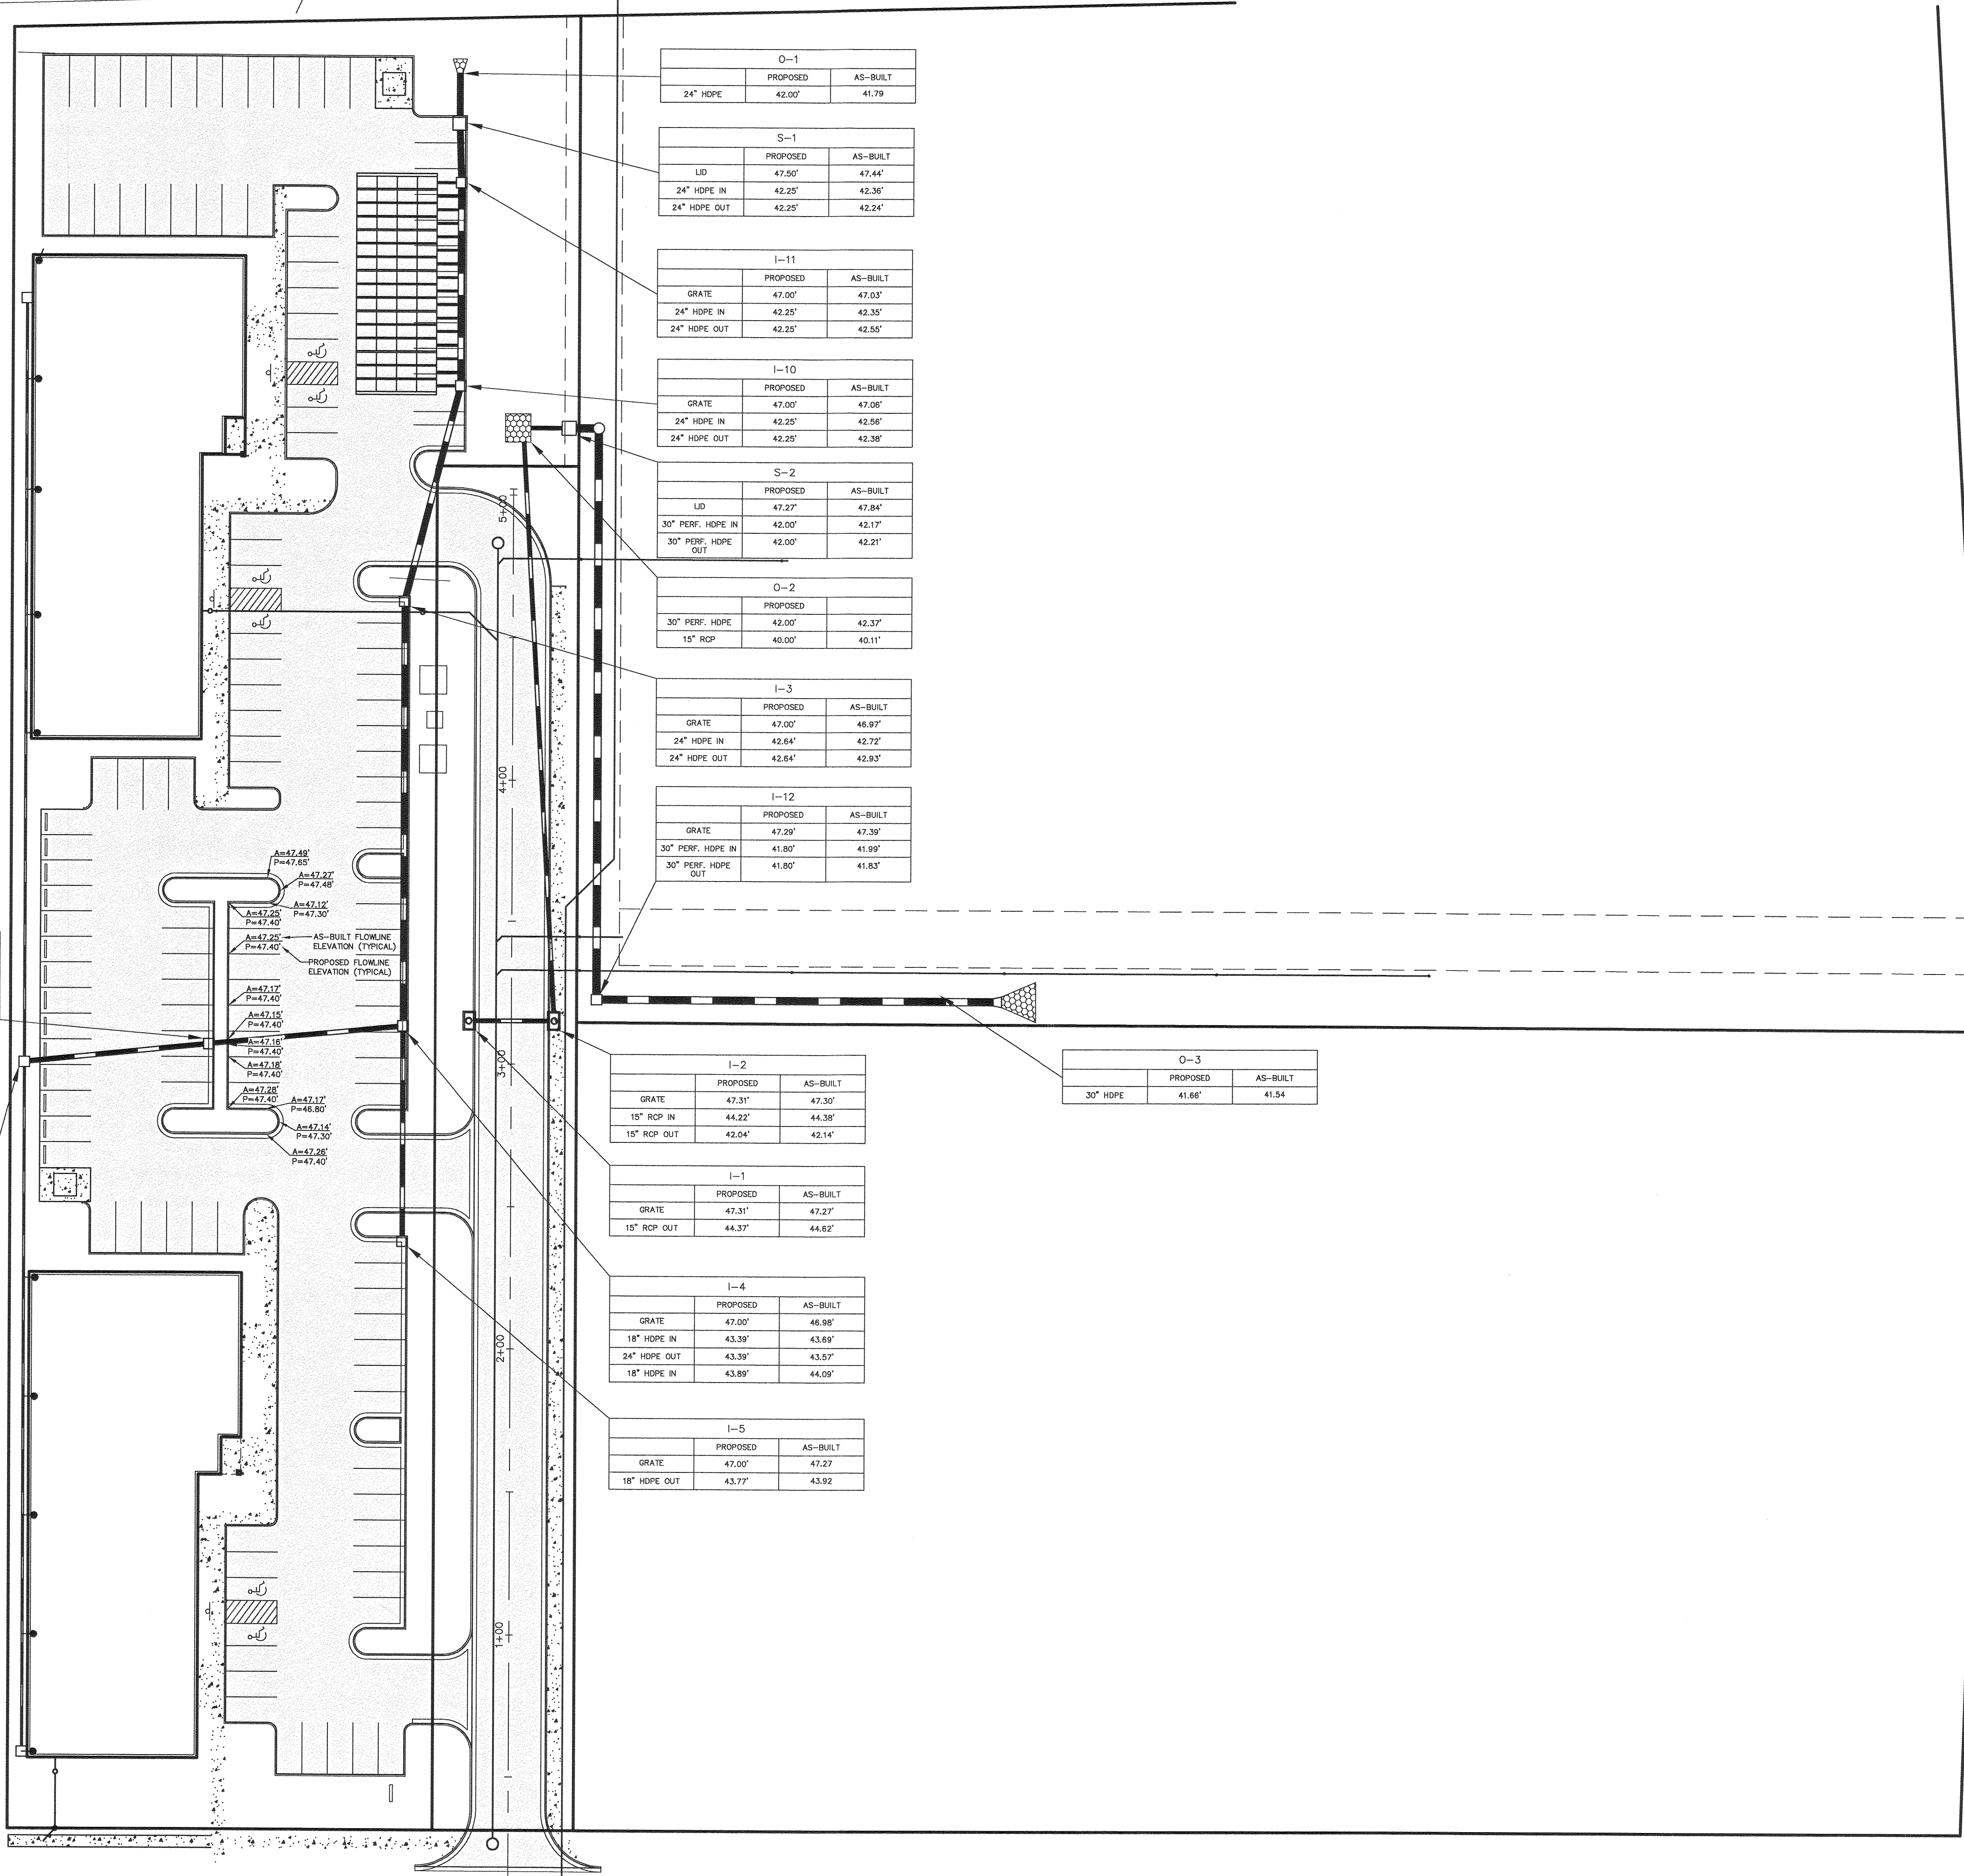

O-1		
	PROPOSED	AS-BUILT
24" HDPE	42.00'	41.79'

S-1		
	PROPOSED	AS-BUILT
LID	47.50'	47.44'
24" HDPE IN	42.25'	42.36'
24" HDPE OUT	42.25'	42.24'

I-11		
	PROPOSED	AS-BUILT
GRATE	47.00'	47.03'
24" HDPE IN	42.25'	42.35'
24" HDPE OUT	42.25'	42.55'

I-10		
	PROPOSED	AS-BUILT
GRATE	47.00'	47.08'
24" HDPE IN	42.35'	42.58'
24" HDPE OUT	42.35'	42.38'

S-2		
	PROPOSED	AS-BUILT
LID	47.27'	47.84'
30" PERF. HDPE IN	42.00'	42.17'
30" PERF. HDPE OUT	42.00'	42.21'

O-2		
	PROPOSED	AS-BUILT
30" PERF. HDPE	42.00'	42.37'
15" RCP	40.00'	40.11'

I-3		
	PROPOSED	AS-BUILT
GRATE	47.00'	46.97'
24" HDPE IN	42.84'	42.72'
24" HDPE OUT	42.84'	42.93'

I-12		
	PROPOSED	AS-BUILT
GRATE	47.29'	47.39'
30" PERF. HDPE IN	41.80'	41.99'
30" PERF. HDPE OUT	41.80'	41.83'

I-2		
	PROPOSED	AS-BUILT
GRATE	47.31'	47.30'
15" RCP IN	44.22'	44.38'
15" RCP OUT	42.04'	42.14'

I-1		
	PROPOSED	AS-BUILT
GRATE	47.31'	47.27'
15" RCP OUT	44.37'	44.82'

I-4		
	PROPOSED	AS-BUILT
GRATE	47.00'	46.98'
18" HDPE IN	43.39'	43.69'
24" HDPE OUT	43.39'	43.57'
18" HDPE IN	43.89'	44.09'

I-5		
	PROPOSED	AS-BUILT
GRATE	47.00'	47.27'
18" HDPE OUT	43.77'	43.92'

O-3		
	PROPOSED	AS-BUILT
30" HDPE	41.66'	41.54'

DATE: 04/18/06
SCALE: 1"=30'
JOB NO: 030885
DRAWN BY: KOT
TWS NAME: 030885SSD
APPROVED: R.L.V.

STORM DRAIN SYSTEM AS-BUILT

FOR
G 2 ASSOCIATES, LLC
TOWN OF EASTON
TALBOT COUNTY, MARYLAND
MAP 105
GRID 17
PARCEL 2990A

SEAL


Lane Engineering, Inc.
Civil Engineers – Land Planning – Land Surveyors
117 Bay St. Easton, MD 21601 (410) 822-8003 FAX (410) 822-2024
15 Washington St. Cambridge, MD 21613 (410) 221-0818 FAX (410) 476-9942
1105 West Water St. Centerville, MD 21037 (410) 738-2095 FAX (410) 738-4422
E-mail: mail@lenc.com

DATE: 04/18/06
BY: [Signature]
CHECKED: [Signature]
APPROVED: [Signature]

SHEET No.
1 OF 1


FILE No. 1026

Page 483 of 492

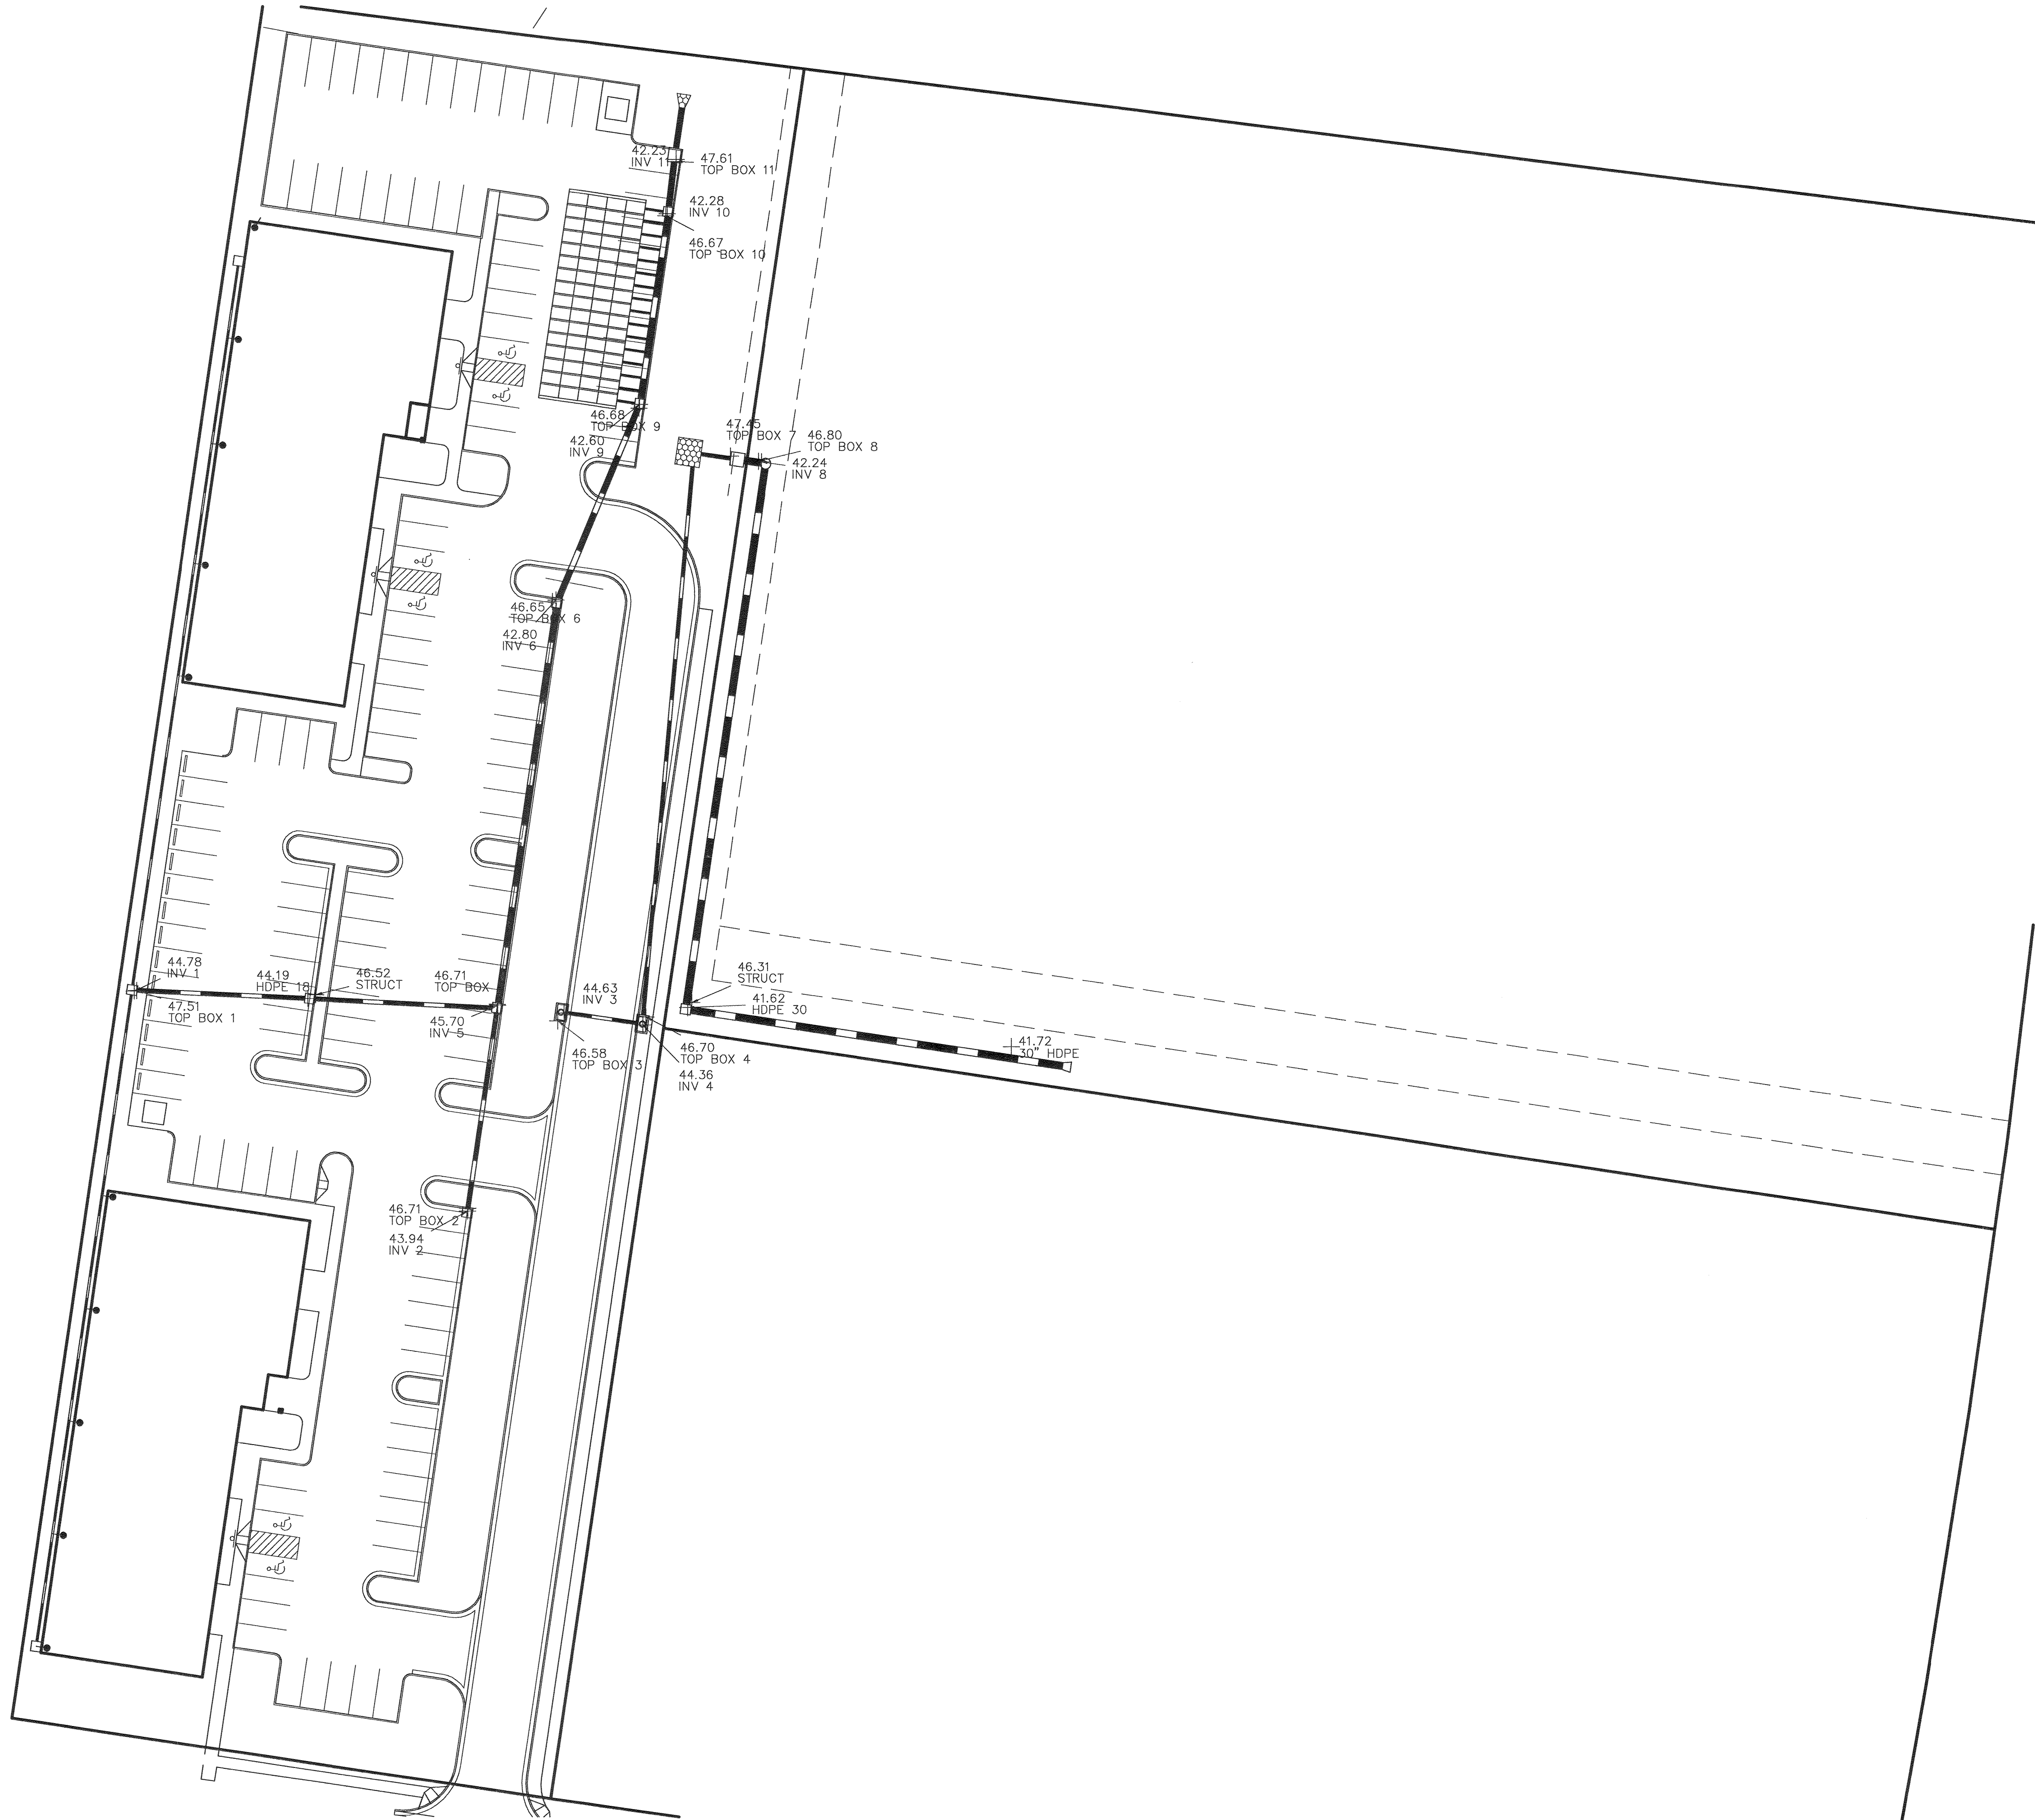


STORMWATER ASBUILT FOR G 2 ASSOCIATES, LLC TOWN OF EASTON TALBOT COUNTY, MARYLAND MAP 105 GRID 17 PARCEL 2990A		DATE: 06-05-06 SCALE: 1"=30' JOB NO: 030665 DRAWN BY: E.S.M. DWG. NAME: 030665SSO APPROVED:	Lane Engineering, Inc. Civil Engineers – Land Planning – Land Surveyors  E-mail: mal@lane.com 117 Bay St. Easton, MD 21829 FAX (410) 822-2024 15 Washington St. Cambridge, MD 21613 (410) 221-0818 FAX (410) 476-9942 114B West Water St. Centerville, MD 21817 (410) 758-2095 FAX (410) 758-4422	No. BY REVISION DATE	APPROVED DATE
---	--	--	---	-------------------------------	------------------

SHEET No.
1 OF 1
 FILE No. 1026

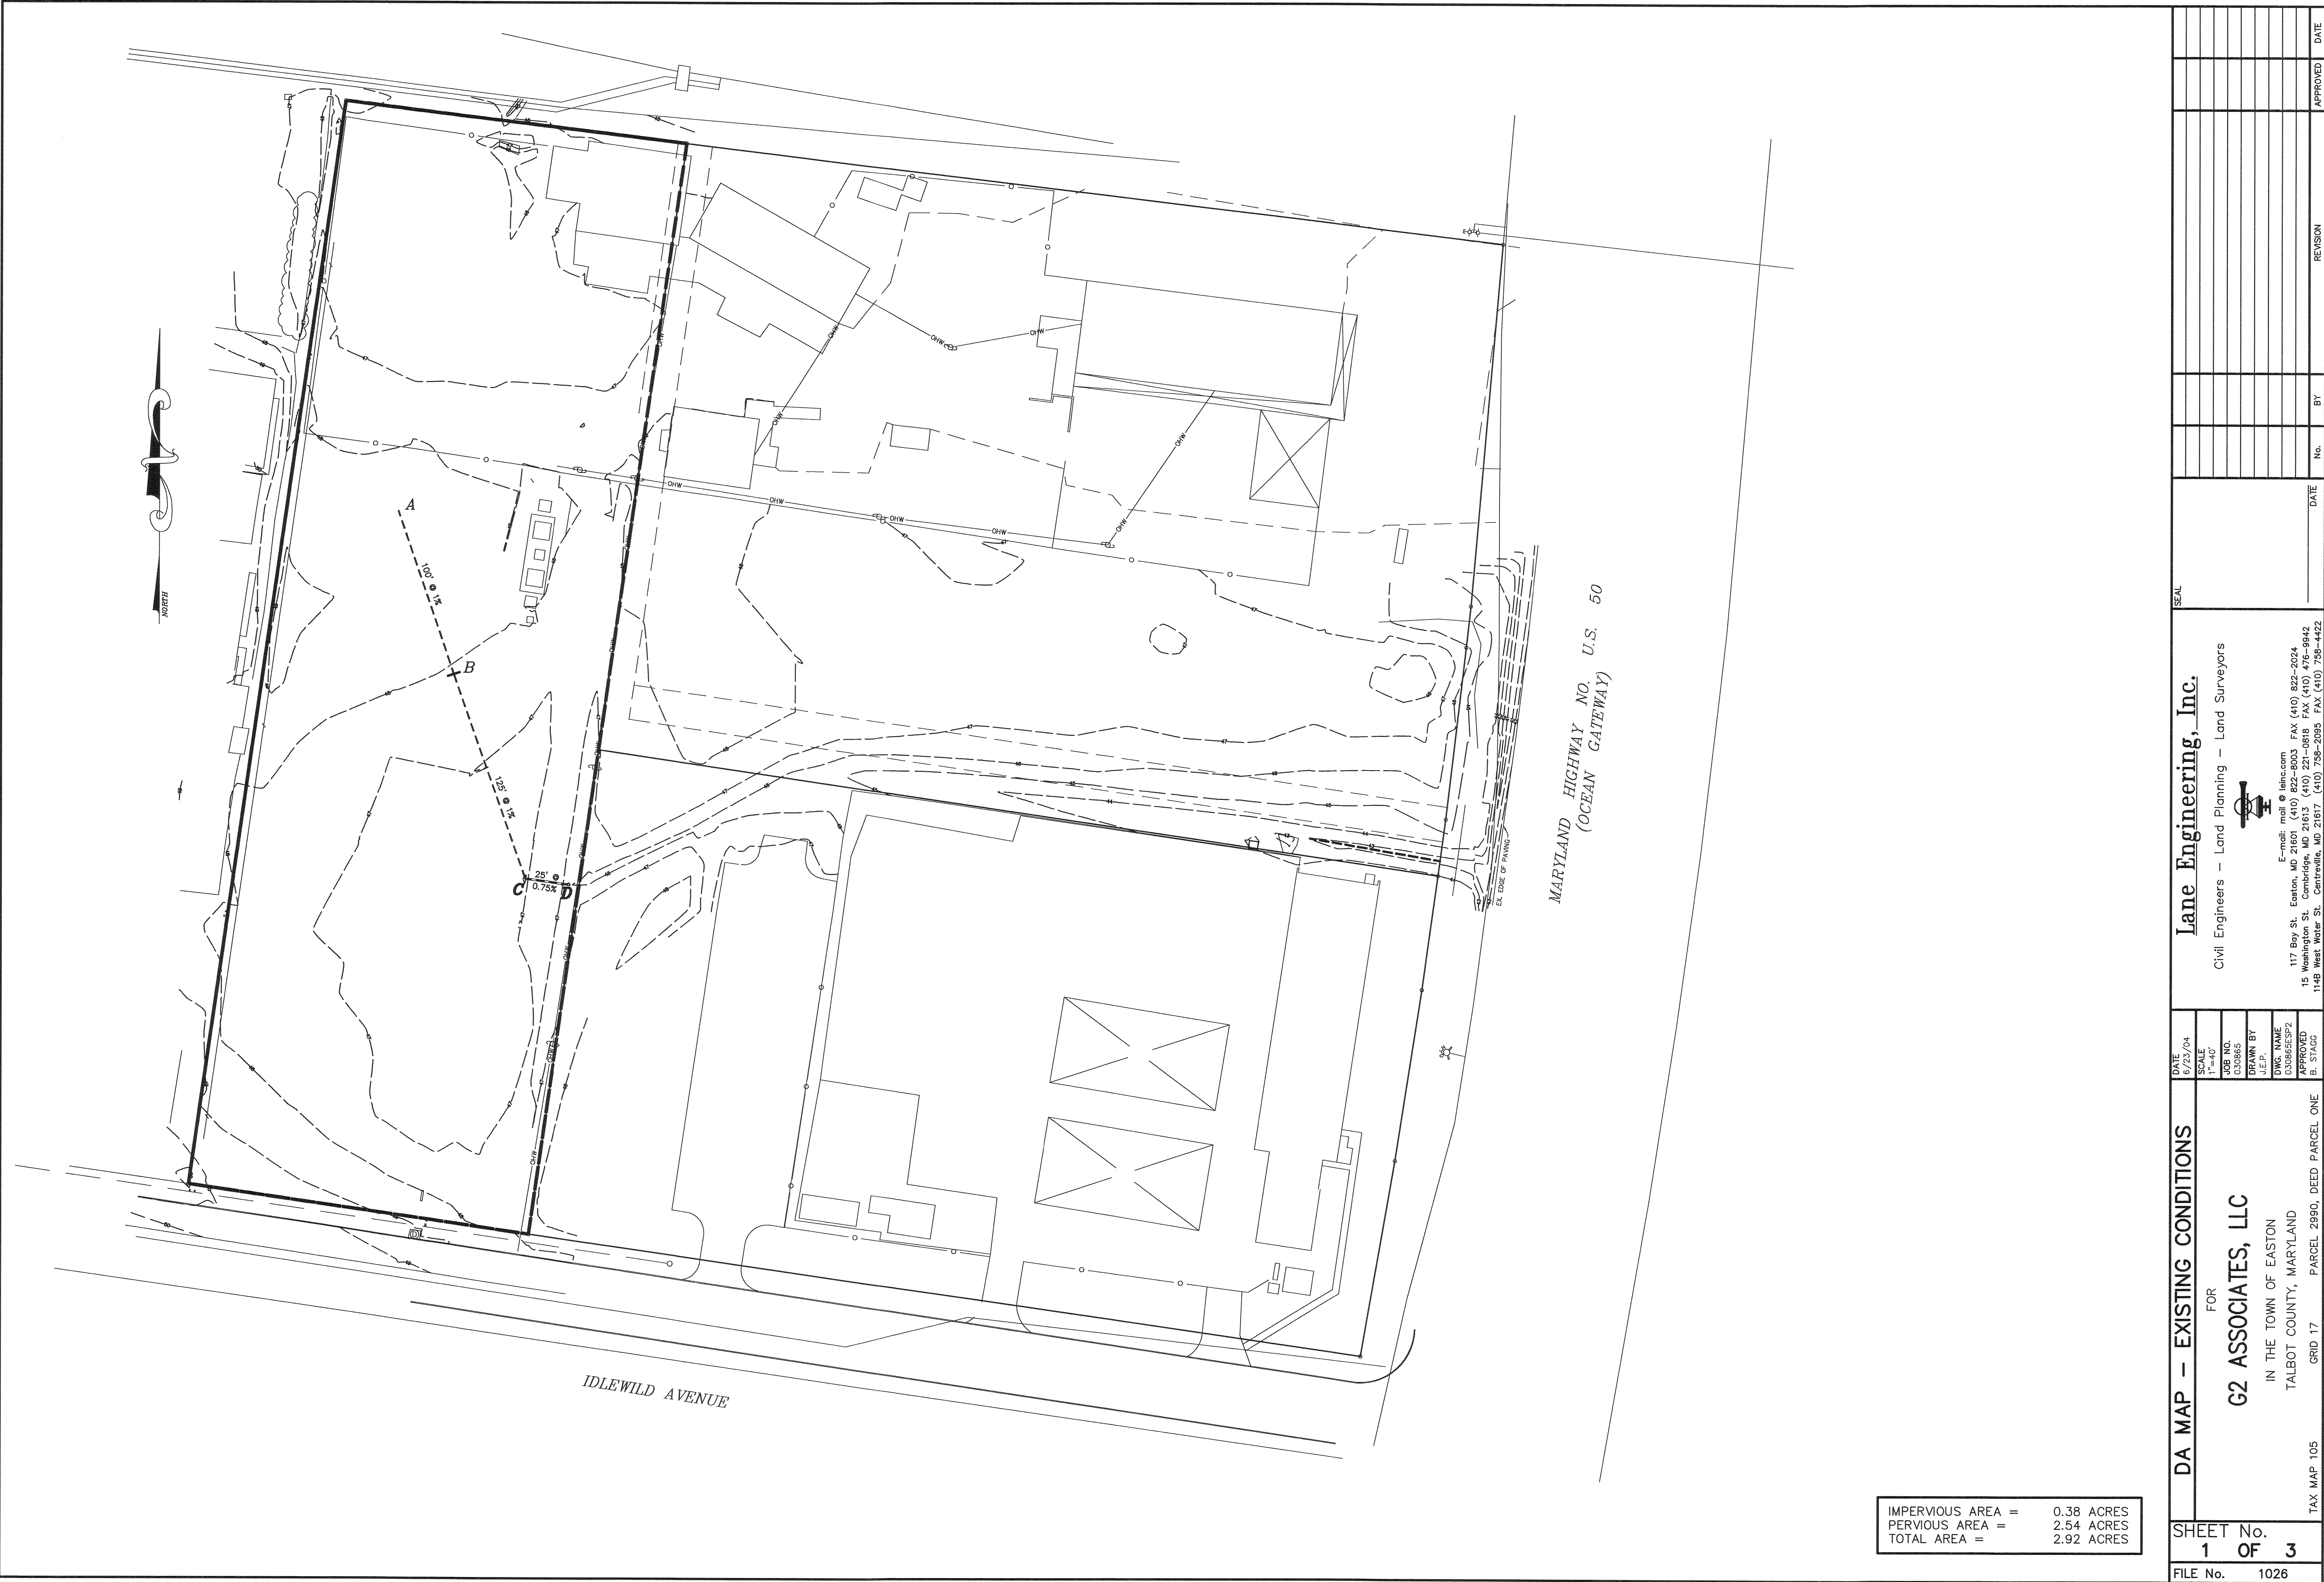


IMPERVIOUS AREA =	0.38 ACRES
PERVIOUS AREA =	2.54 ACRES
TOTAL AREA =	2.92 ACRES

DA MAP - EXISTING CONDITIONS		DATE 6/23/04	Lane Engineering, Inc.		SEAL	
FOR G2 ASSOCIATES, LLC		SCALE 1"=40'	Civil Engineers - Land Planning - Land Surveyors			
IN THE TOWN OF EASTON		JOB NO. 030865	117 Bay St. Easton, MD 21801 (410) 822-8003 FAX (410) 822-2024			
TALBOT COUNTY, MARYLAND		DRAWN BY J.E.P.	15 Washington St. Cambridge, MD 21613 (410) 221-0818 FAX (410) 476-9942			
TAX MAP 105	GRID 17	DWG. NAME 030865ESP2	114B West Water St. Centerville, MD 21617 (410) 758-2095 FAX (410) 758-4422			
PARCEL 2990, DEED PARCEL ONE		APPROVED B. STAGG	BY		DATE	
SHEET No. 1 OF 3		REVISION		APPROVED		
FILE No. 1026						

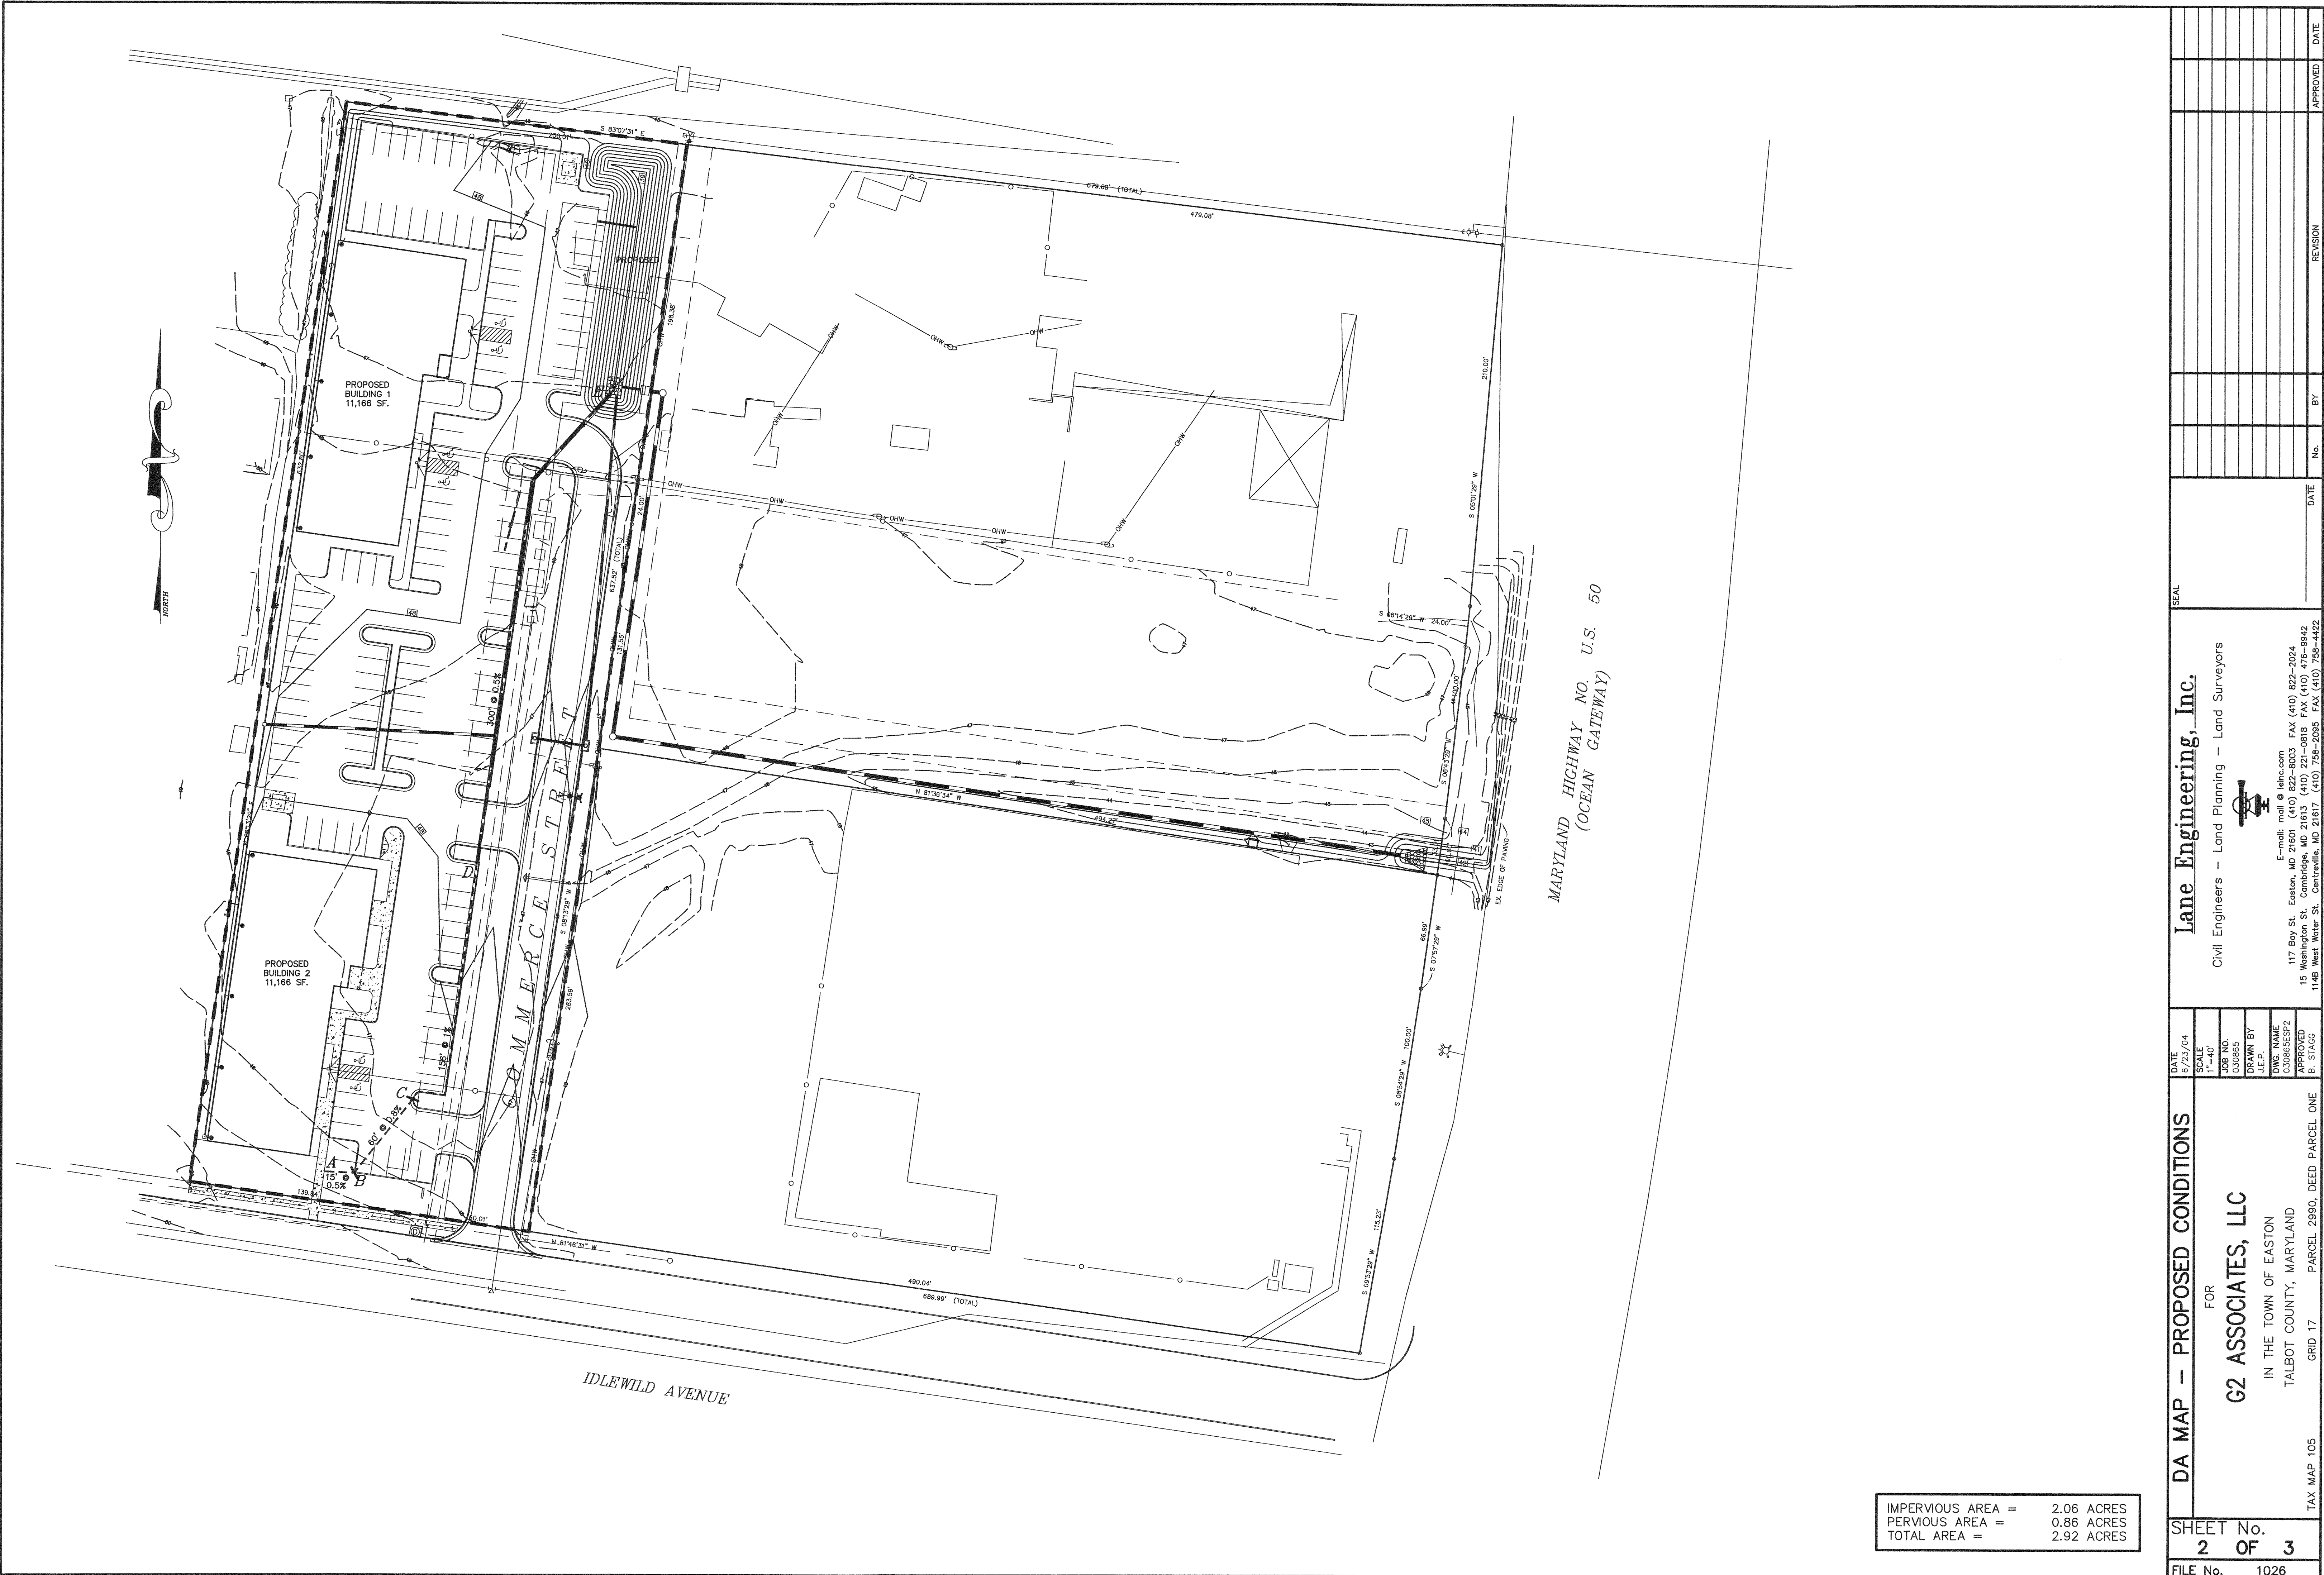

IMPERVIOUS AREA =	2.06 ACRES
PERVIOUS AREA =	0.86 ACRES
TOTAL AREA =	2.92 ACRES

DA MAP — PROPOSED CONDITIONS										FOR										G2 ASSOCIATES, LLC										IN THE TOWN OF EASTON										TALBOT COUNTY, MARYLAND										PARCEL 2990, DEED PARCEL ONE										TAX MAP 105										GRID 17										FILE No. 1026										SHEET No. 2 OF 3	
DATE 6/23/04										SCALE 1"=40'										JOB NO. 030665										DRAWN BY J.E.P.										DWG. NAME 030665P2										APPROVED B. 5/16/05										SEAL	

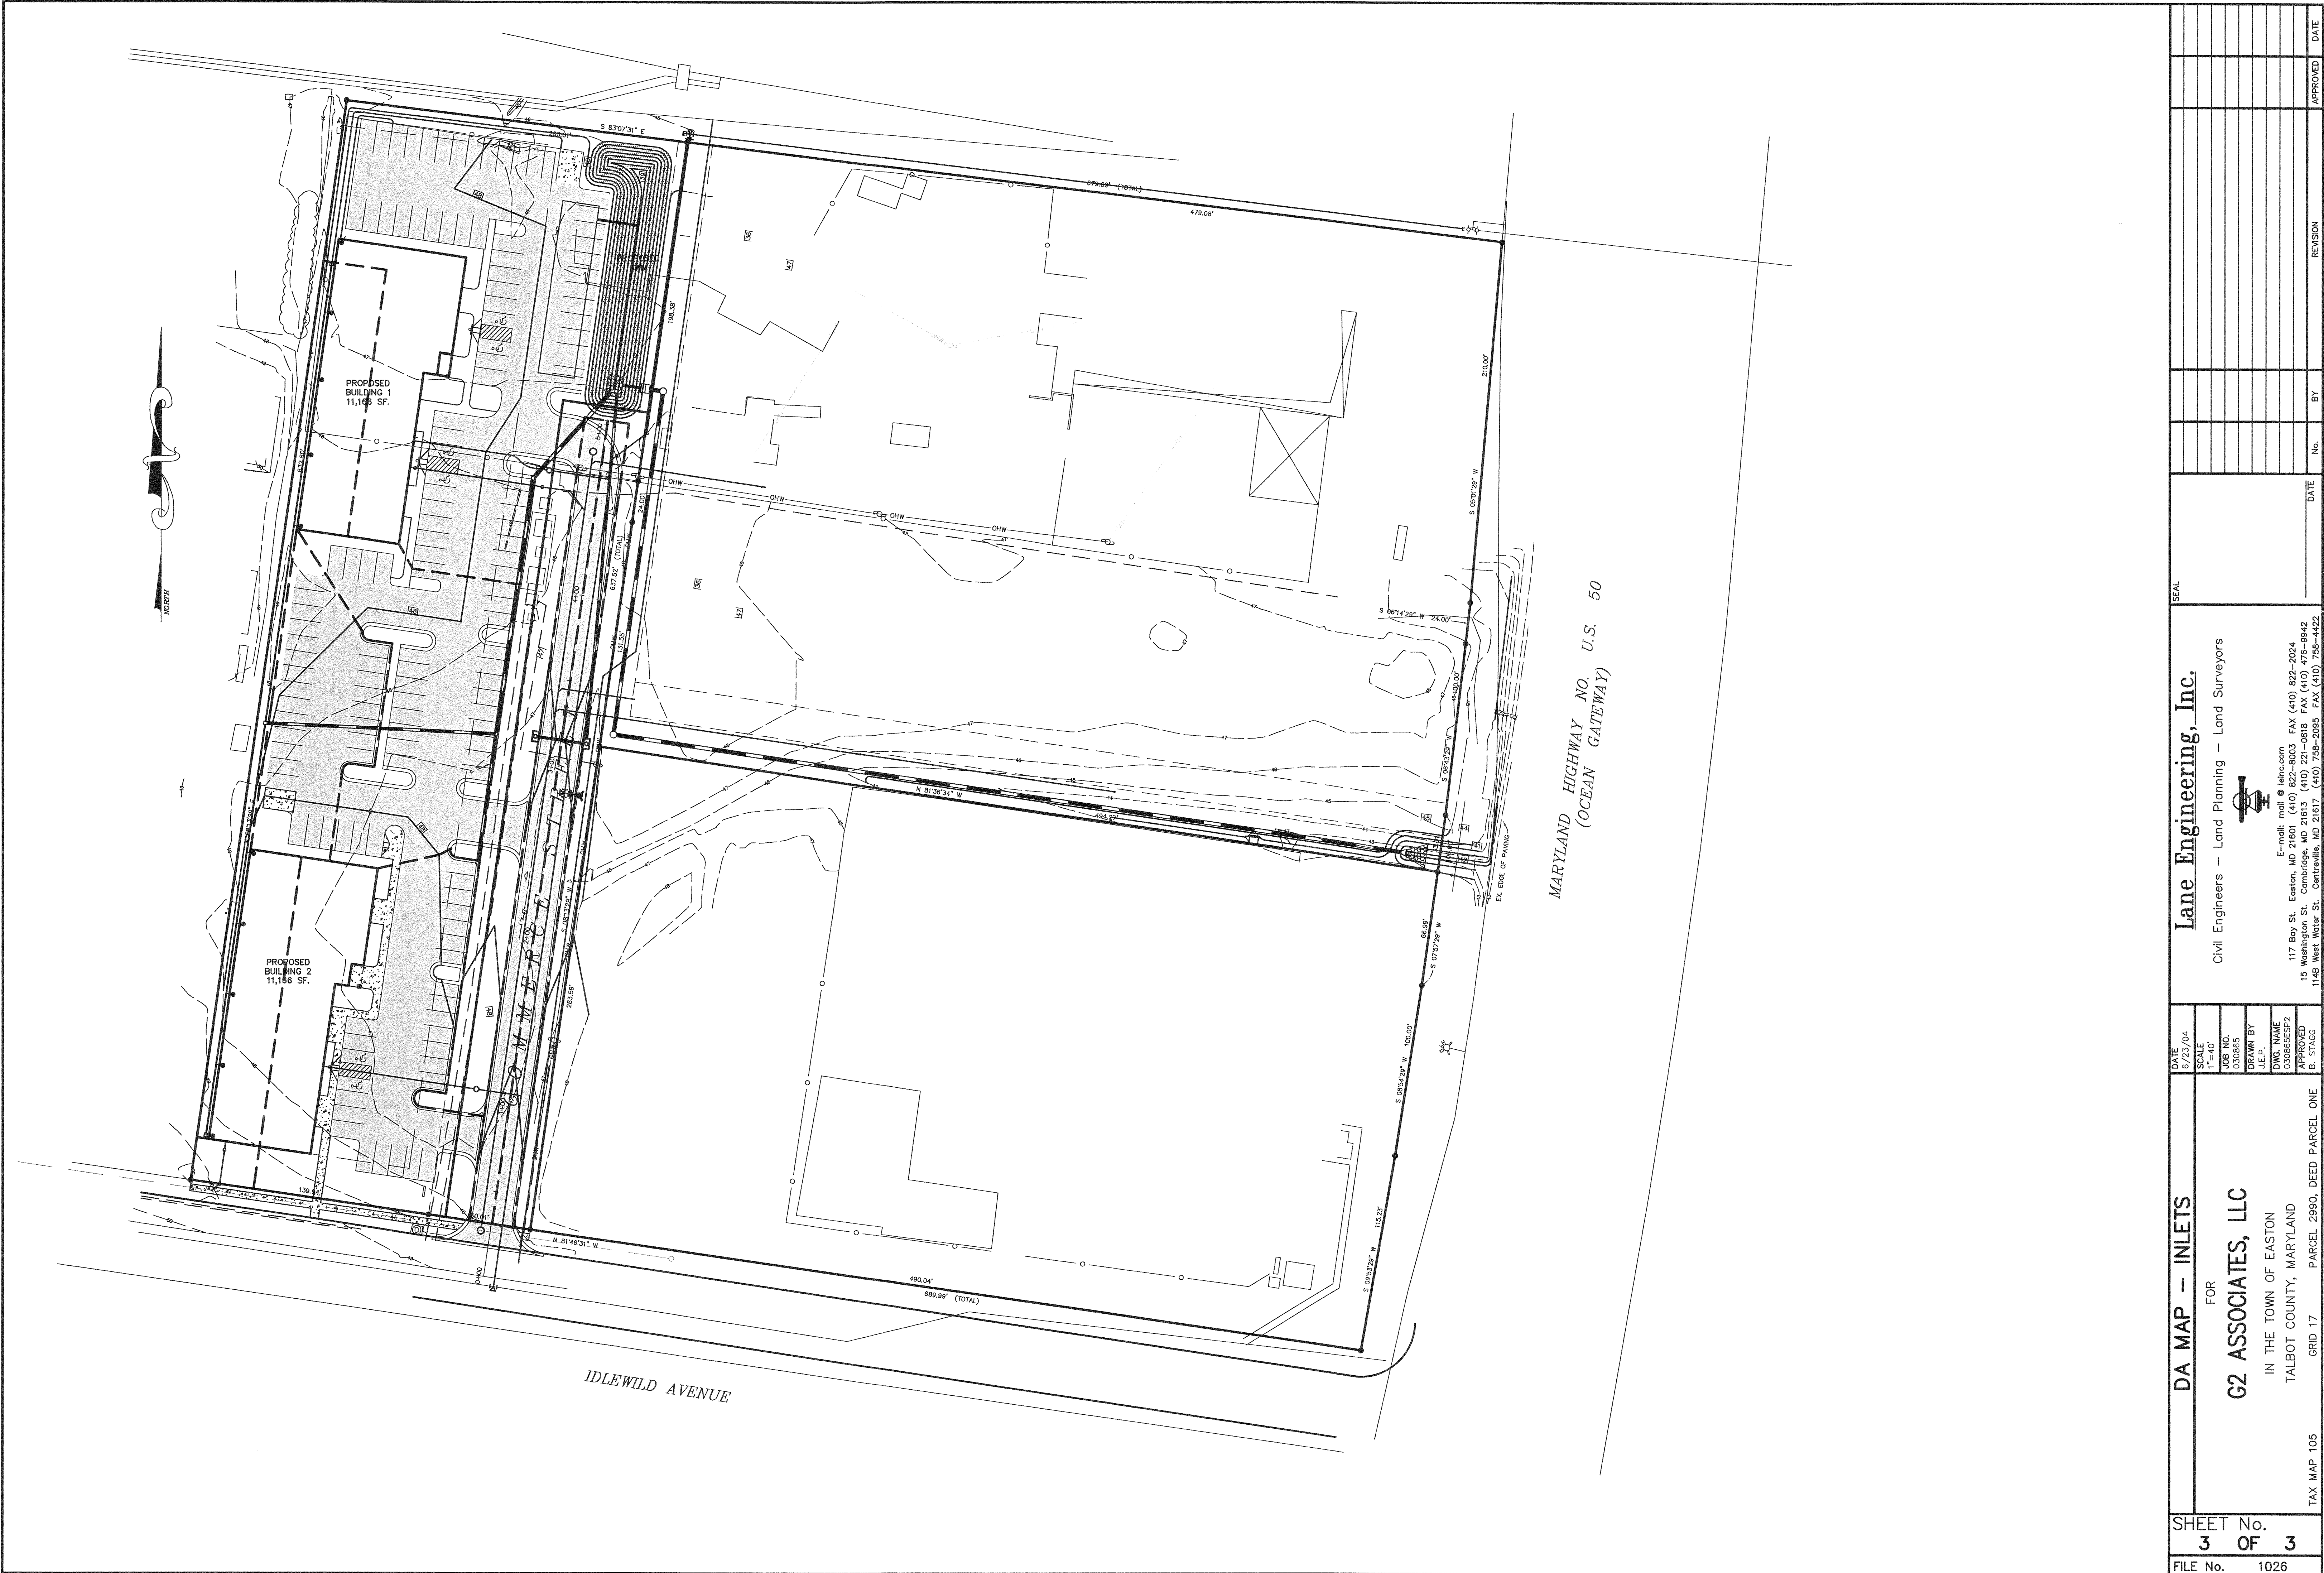

DA MAP – INLETS		DATE 6/23/04	FOR G2 ASSOCIATES, LLC		SHEET No. 3 OF 3	
IN THE TOWN OF EASTON TALBOT COUNTY, MARYLAND		SCALE 1"=40'	GRID 17		FILE No. 1026	
TAX MAP 105		JOB NO. 030805	PARCEL 2990, DEED PARCEL ONE			
		DRAWN BY J.E.P.				
		DWG. NAME 030805ESP2				
		APPROVED B. STAGG				

THIS DEED, made this 23rd day of December, 2016, by and between **SIMPLY STORAGE OF EASTON, LLC**, a Maryland limited liability company, party of the first part, Grantor; and **IN-TOWN PROPERTIES, LLC**, a Maryland limited liability company, party of the second part, Grantee.

- WITNESSETH -

That in Consideration of the sum of **One Million Five Hundred Thousand and 00/100 Dollars (\$1,500,000.00)**, and other good, valuable and sufficient consideration, in hand paid, the receipt and sufficiency of which are hereby acknowledged, the said Grantor does grant and convey unto the said **IN-TOWN PROPERTIES, LLC**, a Maryland limited liability company, its successors and assigns, in fee simple, all the hereinafter described property:

All that parcel of land located in the 1st District of Talbot County, Maryland and designated on a plat titled "Revision of Lot Lines Between 7872 Ocean Gateway, LLC and Verizon of Maryland, Inc.", prepared by Lane Engineering, Inc., dated August 16, 2004 and recorded among the Plat Records of Talbot County in Plat Book MAS 81, at page 461 as being bounded on the South by "New Line of Division"; on the East by "Ocean Gateway"; on the North by the line designated "S 83 degrees 07 minutes 31 seconds E 679.09'" (the northern boundary being comprised of the 479.08' segment of said line); and on the West by the most easterly line of Commerce Street as shown on said plat, extended northerly to intersect the northerly boundary of this parcel; said parcel being assessed under tax account no. 01-043404 as Parcel 2990, Tax Map 105.

BEING the same parcel conveyed unto Simply Storage of Easton, LLC, a Maryland limited liability company, by Deed dated October 27, 2004 and recorded among the Land Records of Talbot County, Maryland at Liber MAS 1285, folio 804 and by Confirmatory Deed dated November 1, 2007 and recorded among the Land Records of Talbot County, Maryland at Liber MAS 1582, folio 191.

TOGETHER WITH the buildings and improvements thereon erected, made or being; and all and every, the rights, alleys, ways, waters, privileges, appurtenances, and advantages thereto belonging, or in anywise appertaining.

SUBJECT, HOWEVER, to any covenants, conditions, restrictions and easements of record.

TO HAVE AND TO HOLD the said tract of ground and premises above described and mentioned, and hereby intended to be conveyed, together with the rights, privileges, appurtenances and advantages thereto belonging or appertaining unto and to the proper use and benefit of the said **SIMPLY STORAGE OF EASTON, LLC**, a Maryland limited liability company, in fee simple, forever.

AND the said party of the first part hereby covenants that it has not done or suffered to be done any act, matter or thing whatsoever, to encumber the property hereby conveyed; that it warrants specially the property hereby granted; and that it will execute such further assurances of the same as may be requisite.

TALBOT COUNTY FINANCE OFFICE

RECORDATION TAX

AMT: \$18,000.00

DATE: 12/27/2016

INITIALS: R.H.C.


Prop ID: 01-043404


LIBER 2412 FOLIO 282

IN WITNESS WHEREOF, the Grantor has caused this Deed to be properly executed and sealed on the day and year first above written.

ATTEST:

SIMPLY STORAGE OF EASTON, LLC, a Maryland limited liability company

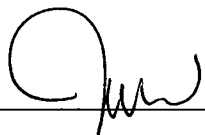

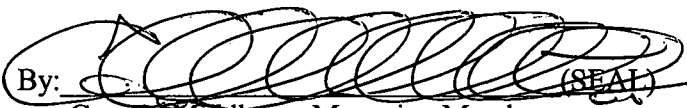By:  (SEAL)
Gary R. Middleton, Managing Member

STATE OF MARYLAND, COUNTY OF Anne Arundel, TO WIT:


On this 22nd day of December, 2016, before me personally appeared *Gary R. Middleton*, who acknowledged himself to be the Managing Member of SIMPLY STORAGE OF EASTON, LLC and as such he, being authorized to do so, acknowledged and executed the foregoing Deed for the purposes therein contained, and further acknowledged said instrument to be his act.

IN WITNESS WHEREOF, I hereunto set my hand and official seal.




Notary Public

My commission expires: 8/9/2020

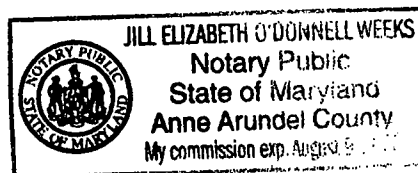

THIS IS TO CERTIFY that the within Deed was prepared by, or under the supervision of the undersigned, an Attorney duly admitted to practice before the Court of Appeals of Maryland.

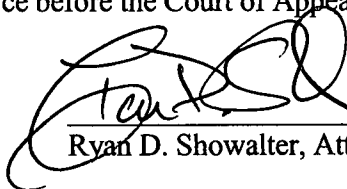

Ryan D. Showalter, Attorney

AFTER RECORDING, PLEASE RETURN TO:
Ryan D. Showalter
McAllister, DeTar, Showalter & Walker LLC
100 N. West Street
Easton, MD 21601

**Certification of Exemption from Withholding Upon
Disposition of Maryland Real Estate Affidavit of
Residence or Principal Residence**

2016

Based on the certification below, Transferor claims exemption from the tax withholding requirements of §10-912 of the Tax-General Article, Annotated Code of Maryland. Section 10-912 provides that certain tax payments must be withheld and paid when a deed or other instrument that effects a change

in ownership of real property is presented for recordation. The requirements of §10-912 do not apply when a transferor provides a certification of Maryland residence or certification that the transferred property is the transferor's principal residence.

1. Transferor Information

Name of Transferor

Simply Storage of Easton, LLC

2. Reasons for Exemption

Resident Status

☐

I, Transferor, am a resident of the State of Maryland.

☒

Transferor is a resident entity as defined in Code of Maryland Regulations (COMAR)03.04.12.02B(11), I am an agent of Transferor, and I have authority to sign this document on Transferor's behalf.

Principal Residence

☐

Although I am no longer a resident of the State of Maryland, the Property is my principal residence as defined in IRC 121 (principal residence for 2 (two) of the last 5 (five) years) and is currently recorded as such with the State Department of Assessments and Taxation.

Under penalty of perjury, I certify that I have examined this declaration and that, to the best of my knowledge, it is true, correct, and complete.

3a. Individual Transferors

Witness

Name

Signature

3b. Entity Transferors

Witness/Attest

Simply Storage of Easton, LLC

Name of Entity

By

Gary R. Middleton

Name

Managing Member

Title

Mary Ann Shortall, Clerk
Circuit Court For Talbot County
11 N. Washington St., Suite 16
Easton, Maryland 21601

License and Recording
(410) 822-2611 Ext. 4

LR - Deed (w Taxes)
Recording Fee no RT
20.00
Name:
SimplyStorage/InTownPr
operties
Ref: 2412/282
LR - Deed (with Taxes)
Surcharge 40.00
LR - Deed State
Transfer Tax 7,500.00
LR - County Transfer
Tax - linked 15,000.00
LR - NR Tax - 1kd 0.00
=====
SubTotal: 22,560.00
=====
Total: 22,560.00
12/27/2016 03:34
CC20-LL
#7521357 CC0205 -
Talbot
County/CC02.05.02 -
Register 02

DOCUMENT VALIDATION
(excluded from page count)

State of Maryland Land Instrument Intake Sheet

[] City [X] County: Talbot

Information provided is for the use of the Clerk's Office and State Department of Assessments and Taxation, and the County Finance Office only.
(Type or Print in Black Ink Only All Copies Must Be Legible)

1	Type(s) of Instruments	([] Check Box if Addendum Intake Form is Attached.)						
		☒ Deed	☐ Mortgage	☐ Other	☐ Other Easement			
		☒ Deed of Trust	☐ Lease	☐	☐			
2	Conveyance Check Box	☐ Improved Sale	☐ Unimproved Sale	☐ Multiple	☐ Not an Arms-Length Sale [9]			
		Arms-Length [1]	Arms-Length [2]	Arms Length [3]				
3	Tax Exemptions (if Applicable)	Recordation						
		State Transfer						
	Cite or Explain Authority	County Transfer						
4	Consideration and Tax Calculations	Consideration Amount			Finance Office Use Only			
		Purchase Price/Consideration	\$	1,500,000.00	Transfer and Recordation Tax Consideration			
		Any New Mortgage	\$	1,275,000.00	Transfer Tax Consideration \$			
		Balance of Existing Mortgage	\$		x () % = \$			
		Other:	\$		Less Exemption Amount - \$			
		Other:	\$		Total Transfer Tax = \$			
		Full Cash Value	\$		Recordation Tax Consideration \$			
				x () per \$500 = \$				
				TOTAL DUE \$				
5	Fees	Amount of Fees	Doc. 1	Doc. 2		Agent:		
		Recording Charge	\$ 20.00	\$ 75.00		Tax Bill:		
		Surcharge	\$ 40.00	\$ 40.00		C.B. Credit:		
		State Recordation Tax	\$ 18,000.00	\$		Ag. Tax/Other:		
		State Transfer Tax	\$ 7,500.00	\$				
		County Transfer Tax	\$ 15,000.00	\$				
		Other – County Transfer Fee	\$	\$				
		Other	\$	\$				
6	Description of Property SDAT requires submission of all applicable information. A maximum of 40 characters will be indexed in accordance with the priority cited in Real Property Article Section 3-104(g)(3)(i).	District	Property Tax ID No.(1)	Grantor	Map	Parcel No.	Var. LOG	
		01	01-043404	1582/191	0105	2990		
		Subdivision Name			Lot (3a)	Block (3b)	Sect/AR(3c)	Plat Ref.
								SqFt/Acreage (4)
							MAS81/461	4.04 AC
		Location/Address of Property Being Conveyed (2)						
		7872 Ocean Gateway, Easton, Maryland 21601						
		Other Property Identifiers (if applicable)						
		Lot 4.043 AC, W/S RT 50, E/Easton						
		Residential [] or Non-Residential [X] Fee Simple [X] or Ground Rent [] Amount:						
	Partial Conveyance? [] Yes [X] No Description/Amt. of SqFt/Acreage Transferred:							
	If Partial Conveyance, List Improvements Conveyed:							
7	Transferred From & To	Doc. 1 – Grantor(s) Name(s)			Doc. 2 – Grantor(s) Name(s)			
		Simply Storage of Easton, LLC			In-Town Properties, LLC			
		Doc. 1 - Owner(s) of Record, if Different from Grantor(s)			Doc. 2 – Owner(s) of Record, if Different from Grantor(s)			
8	Transferred To & From	Doc. 1 – Grantee(s) Name(s)			Doc. 2 – Grantee(s) Name(s)			
		In-Town Properties, LLC			Shore United Bank			
		New Owner's (Grantee) Mailing Address						
	29039 Cherry Hill Lane, Easton, MD 21601							
9	Other Names to Be Indexed	Doc. 1 – Additional Names to be Indexed (Optional)			Doc. 2 – Additional Names to be Indexed (Optional)			
					Charles E. Ruch, Trustee			
					Kathleen Kurtz, Trustee			
10	Contact/Mail Information	Instrument Submitted By or Contact Person					☒ Return to Contact Person	
		Name: Ryan D. Showalter					☐ Hold for Pickup	
		Firm: McAllister, DeTar, Showalter & Walker LLC					☐ Return Address Provided	
		Address: 100 N. West Street, Easton, Maryland 21601						
		Phone: 410-820-0259						
11	IMPORTANT: BOTH THE ORIGINAL DEED AND A PHOTOCOPY MUST ACCOMPANY EACH TRANSFER							
	Assessment Information	☐ Yes ☒ No	Will the property being conveyed be the grantee's principal residence?					
		☐ Yes ☒ No	Does transfer include personal property? If yes, identify:					
		☐ Yes ☒ No	Was property surveyed? If yes, attach copy of survey (if recorded, no copy required)					
	Assessment Use Only - Do Not Write Below This Line							
	[] Terminal Verification [] Agricultural Verification [] Whole [] Part [] Tran. Process Verification							
	Transfer Number:		Date Received:		Deed Reference:		Assigned Property No.:	
	Year		Geo.	Map	Sub	Block		
	Land		Zoning	Grid	Plat	Lot		
	Buildings		Use	Parcel	Section	Occ. Cd.		
	Total		Town Cd.	Ex. St.	Ex. Cd.			
	REMARKS:							

LIBER 2412 FOLIO 286